

PROJECT ID:
WITH: 6436-01-73

COUNTY:
WINNEBAGO

ORDER OF SHEETS

Section No.	1	Title
Section No.	2	Typical Sections and Details
Section No.	3	Estimate of Quantities
Section No.	3	Miscellaneous Quantities
Section No.	4	Right of Way Plat
Section No.	5	Plan and Profile
Section No.	6	Standard Detail Drawings
Section No.	7	Sign Plates
Section No.	8	Structure Plans
Section No.	9	Computer Earthwork Data
Section No.	9	Cross Sections

TOTAL SHEETS =



DESIGN DESIGNATION


A.A.D.T.	(2026)	=	4,000
A.A.D.T.	(2046)	=	7,200
D.H.V.		=	
D.D.		=	
T.		=	
DESIGN SPEED		=	35 MPH
ESALS		=	

CONVENTIONAL SYMBOLS

PLAN	
CORPORATE LIMITS	
PROPERTY LINE	
LOT LINE	
LIMITED HIGHWAY EASEMENT	
EXISTING RIGHT OF WAY	
PROPOSED OR NEW R/W LINE	
SLOPE INTERCEPT	
REFERENCE LINE	
EXISTING CULVERT	
PROPOSED CULVERT (Box or Pipe)	
COMBUSTIBLE FLUIDS	
MARSH AREA	
WOODED OR SHRUB AREA	

PROFILE	
GRADE LINE	
ORIGINAL GROUND	
MARSH OR ROCK PROFILE (To be noted as such)	
SPECIAL DITCH	
GRADE ELEVATION	
CULVERT (Profile View)	
UTILITIES	
ELECTRIC	
FIBER OPTIC	
GAS	
SANITARY SEWER	
STORM SEWER	
TELEPHONE	
WATER	
UTILITY PEDESTAL	
POWER POLE	
TELEPHONE POLE	

END PROJECT
STA 77+50

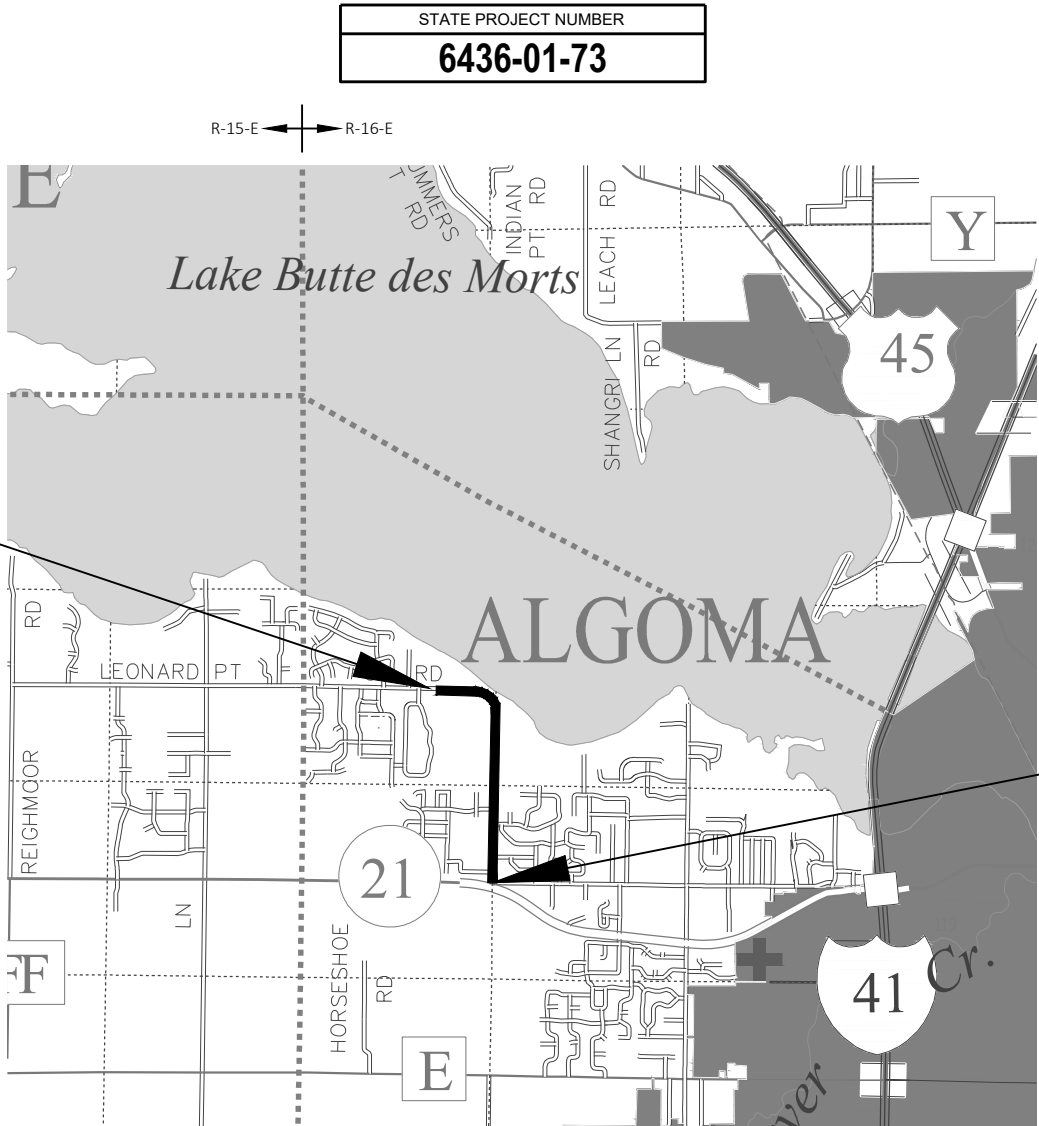

BEGIN PROJECT
STA 11+91
X = 770,598.77
Y = 479,006.18

LAYOUT
SCALE 0 1 MI
TOTAL NET LENGTH OF CENTERLINE = 1.250 MI

HORIZONTAL POSITIONS SHOWN ON THIS PLAN ARE WISCONSIN COORDINATE REFERENCE SYSTEM (WISCRS), WINNEBAGO COUNTY, NAD83 (1991), IN U.S. SURVEY FEET. POSITIONS SHOWN ARE GRID COORDINATES, GRID BEARINGS, AND GRID DISTANCES. GRID DISTANCES ARE THE SAME AS GROUND DISTANCES.

ELEVATIONS ARE REFERENCED TO NAVD 88 (2007). GPS DERIVED ELEVATIONS ARE BASED ON GEOID 18.

STATE OF WISCONSIN
DEPARTMENT OF TRANSPORTATION
PLAN OF PROPOSED IMPROVEMENT
T ALGOMA, LEONARD POINT ROAD
HIGHLAND SHORE LANE TO STH 21
LOCAL STREET
WINNEBAGO COUNTY

STATE PROJECT NUMBER
6436-01-73

STATE PROJECT	FEDERAL PROJECT	
	PROJECT	CONTRACT
6436-01-73		

ACCEPTED FOR
TOWN OF ALGOMA

Date _____
(Signature and Title of Official)

ORIGINAL PLANS PREPARED BY
McMAHON
ENGINEERS ARCHITECTS

DATE: _____
(Professional Engineer Signature)

STATE OF WISCONSIN
DEPARTMENT OF TRANSPORTATION

PREPARED BY	
Surveyor	McMAHON
Designer	McMAHON
Project Manager	PROJECT MANAGER
Regional Examiner	REGIONAL EXAMINER
Regional Supervisor	REGIONAL SUPERVISOR

APPROVED FOR THE DEPARTMENT
DATE: _____
(Signature)

E

2

ALGOMA SANITARY DISTRICT #1

SEWER/WATER

KEVIN MRAZ

3477 MILLER DR

OSHKOSH, WI 54904

PHONE: 920-426-0335

EMAIL: KEVIN@ALGOMASD.ORG

WPS

ELECTRIC

NATE HALL

2850 S ASHLAND AVE

GREEN BAY, WI 54304

PHONE: 920-617-2741

EMAIL: NATHAN.HALL@WISCONSINPUBLICSERVICE.COM

AT&T

COMMUNICATON LINE

CHUCK BARTELT

70 E DIVISION ST

FOND DU LAC, WI 54935

PHONE: 920-929-1013

EMAIL: CB1461@ATT.COM

WPS

GAS

MIKE LOWTHER

227 W CALUMET ST

CHILTON, WI 53014

PHONE: 920-849-7903

EMAIL: MICHAEL.LOWTHER@WISCONSINPUBLICSERVICE.COM

CHARTER COMMUNICATIONS

COMMUNICATION LINE

TODD HILDEBRANDT

165 KNIGHTS WAY

FOND DU LAC, WI 54935

PHONE: 920-907-7724

EMAIL: TODD.HILDEBRANDT@CHARTER.COM

WISCONSIN DNR LIAISON

JAY SCHIEFELBEIN

WDNR

2984 SHAWANO AVE

GREEN BAY, WI 54313

PHONE: 920-662-5130

EMAIL: JEREMIAH.SCHIEFELBEIN@WISCONSIN.GOV

TOWN OF ALGOMA

RICH HEATH

TOWN ADMINISTRATOR

15 N OAKWOOD RD

OSHKOSH, WI 54904

PHONE: 920-235-3789

EMAIL: TOWNADMIN@TOWNOFALGOMA.ORG

DOT DESIGN PROJECT MANAGER

MIKE COHEN

WISDOT - NE REGION

944 VANDERPERREN WAY

GREEN BAY, WI 54304

PHONE: 920-360-1476

EMAIL: MICHAEL.COHEN@DOT.WI.GOV

DESIGN CONSULTANT

JOSH FREWERD

MCMAHON ASSOCIATES, INC.

1445 MCMAHON DR

NEENAH, WI 54956

PHONE: 920-751-4200

EMAIL: JFREWERD@MCMGRP.COM

GENERAL NOTES

THE LOCATIONS OF EXISTING AND PROPOSED UTILITY INSTALLATIONS AS SHOWN ON THE PLANS ARE APPROXIMATE. THERE MAY BE OTHER UTILITY INSTALLATIONS WITHIN THE PROJECT AREA THAT ARE NOT SHOWN. NOT ALL PROPOSED RELOCATED UTILITIES AS DESCRIBED IN THE SPECIAL PROVISIONS ARE SHOWN ON THE PLAN SHEETS.

CONTRACTOR WILL BE RESPONSIBLE FOR RESHAPING AND SEEDING ANY PREVIOUSLY GRASSED AREAS WHICH ARE DISTURBED BY OPERATIONS, OUTSIDE OF THE NORMAL CONSTRUCTION LIMITS.

NO TREES OR SHRUBS ARE TO BE REMOVED WITHOUT THE APPROVAL OF THE ENGINEER.

WHEN THE QUANTITY OF THE ITEMS OF BASE AGGREGATE, SUBBASE OR HMA PAVEMENT IS MEASURED FOR PAYMENT BY THE TON OR CUBIC YARD, THE DEPTH OR THICKNESS OF THE LAYERS SHOWN ON THE PLAN IS APPROXIMATE AND THE ACTUAL THICKNESS WILL DEPEND ON THE DISTRIBUTION OF THE MATERIAL AS DIRECTED BY THE ENGINEER.

EROSION CONTROL FEATURES AS SHOWN IN THE PLANS ARE AT APPROXIMATE LOCATIONS. EXACT LOCATIONS WILL BE DETERMINED BY THE CONTRACTOR'S EROSION CONTROL IMPLEMENTATION PLAN (ECIP) AND APPROVED BY THE ENGINEER. MAINTAIN EROSION CONTROL MEASURES UNTIL SUCH A TIME AS THE ENGINEER DETERMINES THE MEASURE IS NO LONGER NECESSARY.

RADIUS DIMENSIONS FOR THE CURB AND GUTTER ARE TO THE FACE OF CURB UNLESS OTHERWISE NOTED.

PAVEMENT REMOVAL WILL BE TO THE NEAREST JOINT OR A SAWED EDGE WILL BE REQUIRED AS DIRECTED BY THE ENGINEER.

REMOVAL OF ANY REINFORCEMENT AND MESH FOUND IN THE EXISTING CONCRETE SHALL BE CONSIDERED INCIDENTAL TO THE ITEM OF REMOVING PAVEMENT.

THE EXACT LOCATION AND WIDTH OF DRIVEWAYS SHALL BE DETERMINED BY THE ENGINEER IN THE FIELD. DRIVEWAYS SHALL BE REPLACED IN KIND.

PIPE AND INLET ELEVATIONS AS SHOWN ON THE PLANS MAY BE ADJUSTED BY THE ENGINEER TO FIT EXISTING FIELD CONDITIONS

CURB AND GUTTER PLAN GRADES ARE AT THE FLANGE LINE UNLESS OTHERWISE NOTED.

PIPE ELEVATIONS, LENGTHS AND LOCATIONS AS SHOWN ON THE PLANS, MAY BE ADJUSTED TO FIT EXISTING FIELD CONDITIONS AS DIRECTED BY THE ENGINEER.

SAWCUTS, AS SHOWN ON THE PLANS, ARE SUGGESTED LOCATIONS AND MAY BE ADJUSTED AT THE DISCRETION OF THE ENGINEER TO BETTER SUIT FIELD CONDITIONS.

TRAFFIC CONTROL DEVICES SHALL BE ADJUSTED TO FIT FIELD CONDITIONS AS DIRECTED BY THE ENGINEER.

PRIOR TO ORDERING DRAINAGE PIPES, THE CONTRACTOR SHALL FIELD VERIFY RELATED DRAINAGE INFORMATION IN THE PLAN WITH THE ENGINEER.

DO NOT DRIVE OR STORE EQUIPMENT, OR STORE CONSTRUCTION MATERIALS IN ENVIRONMENTALLY SENSITIVE AREAS, WETLANDS OR WATERWAYS.

EXCAVATION BELOW SUBGRADE (EBS) AREAS ARE CALLED OUT AS UNDISTRIBUTED ON THE PLAN QUANTITIES FOR COMMON EXCAVATION. THESE AREAS ARE TO BE BACKFILLED WITH BREAKER RUN. EXACT LOCATIONS SHALL BE DETERMINED BY THE ENGINEER IN THE FIELD.

ORDER OF SECTION 2 DETAIL SHEETS

GENERAL NOTES

PROJECT OVERVIEW

TYPICAL SECTIONS

CONSTRUCTION DETAILS

PAVING DETAILS

EROSION CONTROL

STORM SEWER

PAVEMENT MARKING & SIGNING

ALIGNMENT

RUNOFF COEFFICIENT TABLE

	HYDROLOGIC SOIL GROUP											
	A			B			C			D		
	SLOPE RANGE (PERCENT)			SLOPE RANGE (PERCENT)			SLOPE RANGE (PERCENT)			SLOPE RANGE (PERCENT)		
LAND USE:	0-2	2-6	6 & OVER	0-2	2-6	6 & OVER	0-2	2-6	6 & OVER	0-2	2-6	6 & OVER
ROW CROPS:	.08	.16	.22	.12	.20	.27	.15	.24	.33	.19	.28	.38
	.22	.30	.38	.26	.34	.44	.30	.37	.50	.34	.41	.56
MEDIAN STRIPTURF:	.19	.20	.24	.19	.22	.26	.20	.23	.30	.20	.25	.30
	.24	.26	.30	.25	.28	.33	.26	.30	.37	.27	.32	.40
SIDE SLOPETURF:			.25			.27			.28			.30
			.32			.34			.36			.38
PAVEMENT:												
ASPHALT:	.70 - .95											
CONCRETE:	.80 - .95											
BRICK:	.70 - .80											
DRIVES, WALKS:	.75 - .85											
ROOFS:	.75 - .95											
GRAVEL ROADS, SHOULDERS:	.40 - .60											

TOTAL PROJECT AREA = 13.43 ACRES

TOTAL AREA EXPECTED TO BE DISTURBED BY CONSTRUCTION ACTIVITIES = 13.43 ACRES

DIGGERSHOTLINE

Dial 811 or (800)242-8511

www.DiggersHotline.com

PROJECT NO: 6436-01-73

HWY: LEONARD POINT ROAD

COUNTY: WINNEBAGO

GENERAL NOTES

SHEET

E

FILE NAME : W:\PROJECTS\A0018\082300503\CADD\CIVIL3D\PLAN SHEETS\02_GENNOTES\LPRD-GENNOTES.DWG

LAYOUT NAME - 01

PLOT DATE : 6/13/2025 9:33 AM

PLOT BY : RICKY GIFFORD

PLOT NAME :

PLOT SCALE : 1:1


WISDOT/CADDs SHEET 42

STANDARD ABBREVIATIONS



ABUT	ABUTMENT	LT	LEFT
AC	ACRE	LHF	LEFT HAND FORWARD
AGG	AGGREGATE	L	LENGTH OF CURVE
AH	AHEAD	LF	LINEAR FOOT
∠	ANGLE	LC	LONG CHORD OF CURVE
AADT	ANNUAL AVERAGE DAILY TRAFFIC	LS	LUMP SUM
AEW	APRON ENDWALL	MGAL	ONE THOUSAND GALLONS
ASPH	ASPHALTIC	MH	MANHOLE
BK	BACK	ML OR M/L	MATCH LINE
BC	BACK OF CURB	NOM	NOMINAL
BAD	BASE AGGREGATE DENSE	NC	NORMAL CROWN
BL OR B/L	BASE LINE	NB	NORTHBOUND
BM	BENCH MARK	NO	NUMBER
CB	CATCH BASIN	OD	OUTSIDE DIAMETER
CL OR C/L	CENTER LINE	PAVT	PAVEMENT
Δ	CENTRAL ANGLE OR DELTA	PLE	PERMANENT LIMITED EASEMENT
CE	COMMERCIAL ENTRANCE	PC	POINT OF CURVATURE
CONC	CONCRETE	PI	POINT OF INTERSECTION
CSW	CONCRETE SIDEWALK	PT	POINT OF TANGENCY
CONST	CONSTRUCTION	PCC	PORTLAND CEMENT CONCRETE
CP	CONTROL POINT	LB	POUND
CO	COUNTY	PSI	POUNDS PER SQUARE INCH
CTH	COUNTY TRUCK HIGHWAY	PE	PRIVATE ENTRANCE
CY	CUBIC YARD	PROJ	PROJECT
CP	CULVERT PIPE	PL	PROPERTY LINE
CPCA	CULVERT PIPE CORRUGATED ALUMINUM	PRW	PROPOSED RIGHT OF WAY
CPCPE	CULVERT PIPE CORRUGATED POLYETHYLENE	R	RADIUS
CPCPP	CULVERT PIPE CORRUGATED POLYPROPYLENE	RL OR R/L	REFERENCE LINE
CPCS	CULVERT PIPE CORRUGATED STEEL	REQD	REQUIRED
CPCSAC	CULVERT PIPE CORRUGATED STEEL ALUMINUM COATED	RT	RIGHT
CPCSPC	CULVERT PIPE CORRUGATED STEEL POLYMER COATED	RHF	RIGHT HAND FORWARD
CPRC	CULVERT PIPE REINFORCED CONCRETE	R/W	RIGHT OF WAY
CPRCHE	CULVERT PIPE REINFORCED CONCRETE HORIZONTAL ELLIPTICAL	RD	ROAD
CPS	CULVERT PIPE SALVAGED	RDWY	ROADWAY
CPT	CULVERT PIPE TEMPORARY	SHLDR	SHOULDER
C & G	CURB AND GUTTER	SW	SIDEWALK
D	DEGREE OF CURVE	SB	SOUTHBOUND
DHV	DESIGN HOUR VOLUME	SPCS	SPECIFICATIONS
DIA	DIAMETER	SF	SQUARE FEET
DD	DIRECTIONAL DISTRIBUTION	SY	SQUARE YARD
DE	DRAINAGE EASEMENT	SDD	STANDARD DETAIL DRAWINGS
DWY	DRIVEWAY	STH	STATE TRUNK HIGHWAY
EA	EACH	STA	STATION
EB	EASTBOUND	SSPC	STORM SEWER PIPE COMPOSITE
EL OR ELEV	ELEVATION	SSCPE	STORM SEWER PIPE CORRUGATED POLYETHYLENE
EMB	EMBANKMENT	SSCPP	STORM SEWER PIPE CORRUGATED POLYPROPYLENE
EW	ENDWALL	SSPNRC	STORM SEWER PIPE NON-REINFORCED CONCRETE
EAT	ENERGY ABSORBING TERMINAL	SSPRC	STORM SEWER PIPE REINFORCED CONCRETE
ESALS	EQUIVALENT SINGLE AXLE LOADS	SSPRC	STORM SEWER PIPE REINFORCED CONCRETE
EXC	EXCAVATION	SSPRCHE	STORM SEWER PIPE REINFORCED CONCRETE HORIZONTAL ELLIPTICAL
EBS	EXCAVATION BELOW SUBGRADE	SE	SUPERELEVATION
EXIST	EXISTING	SL OR S/L	SURVEY LINE
FERT	FERTILIZER	TEMP	TEMPORARY
FE	FIELD ENTRANCE	TI	TEMPORARY INTEREST
FL OR F/L	FLOW LINE	TLE	TEMPORARY LIMITED EASEMENT
FT	FOOT	TC	TOP OF CURB
FTMS	FREE TRAFFIC MANAGEMENT SYSTEM	TL OR T/L	TRANSIT LINE
HES	HIGH EARLY STRENGTH	T	TRUCKS (PERCENT OF)
HE	HIGHWAY EASEMENT	TYP	TYPICAL
CWT	HUNDRED WEIGHT	USH	UNITED STATES HIGHWAY
IN DIA	INCH DIAMETER	VAR	VARIABLE
INL	INLET	VC	VERTICAL CURVE
ID	INSIDE DIAMETER	VPC	VERTICAL POINT OF CURVATURE
INTERS	INTERSECTION	VPI	VERTICAL POINT OF INTERSECTION
IH	INTERSTATE HIGHWAY	VPT	VERTICAL POINT OF TANGENCY
INV	INVERT	W	WEST
JT	JOINT	WB	WESTBOUND




PROJECT NO: 6436-01-73	HWY: LEONARD POINT ROAD	COUNTY: WINNEBAGO	PROJECT OVERVIEW	SHEET	E
------------------------	-------------------------	-------------------	------------------	-------	---

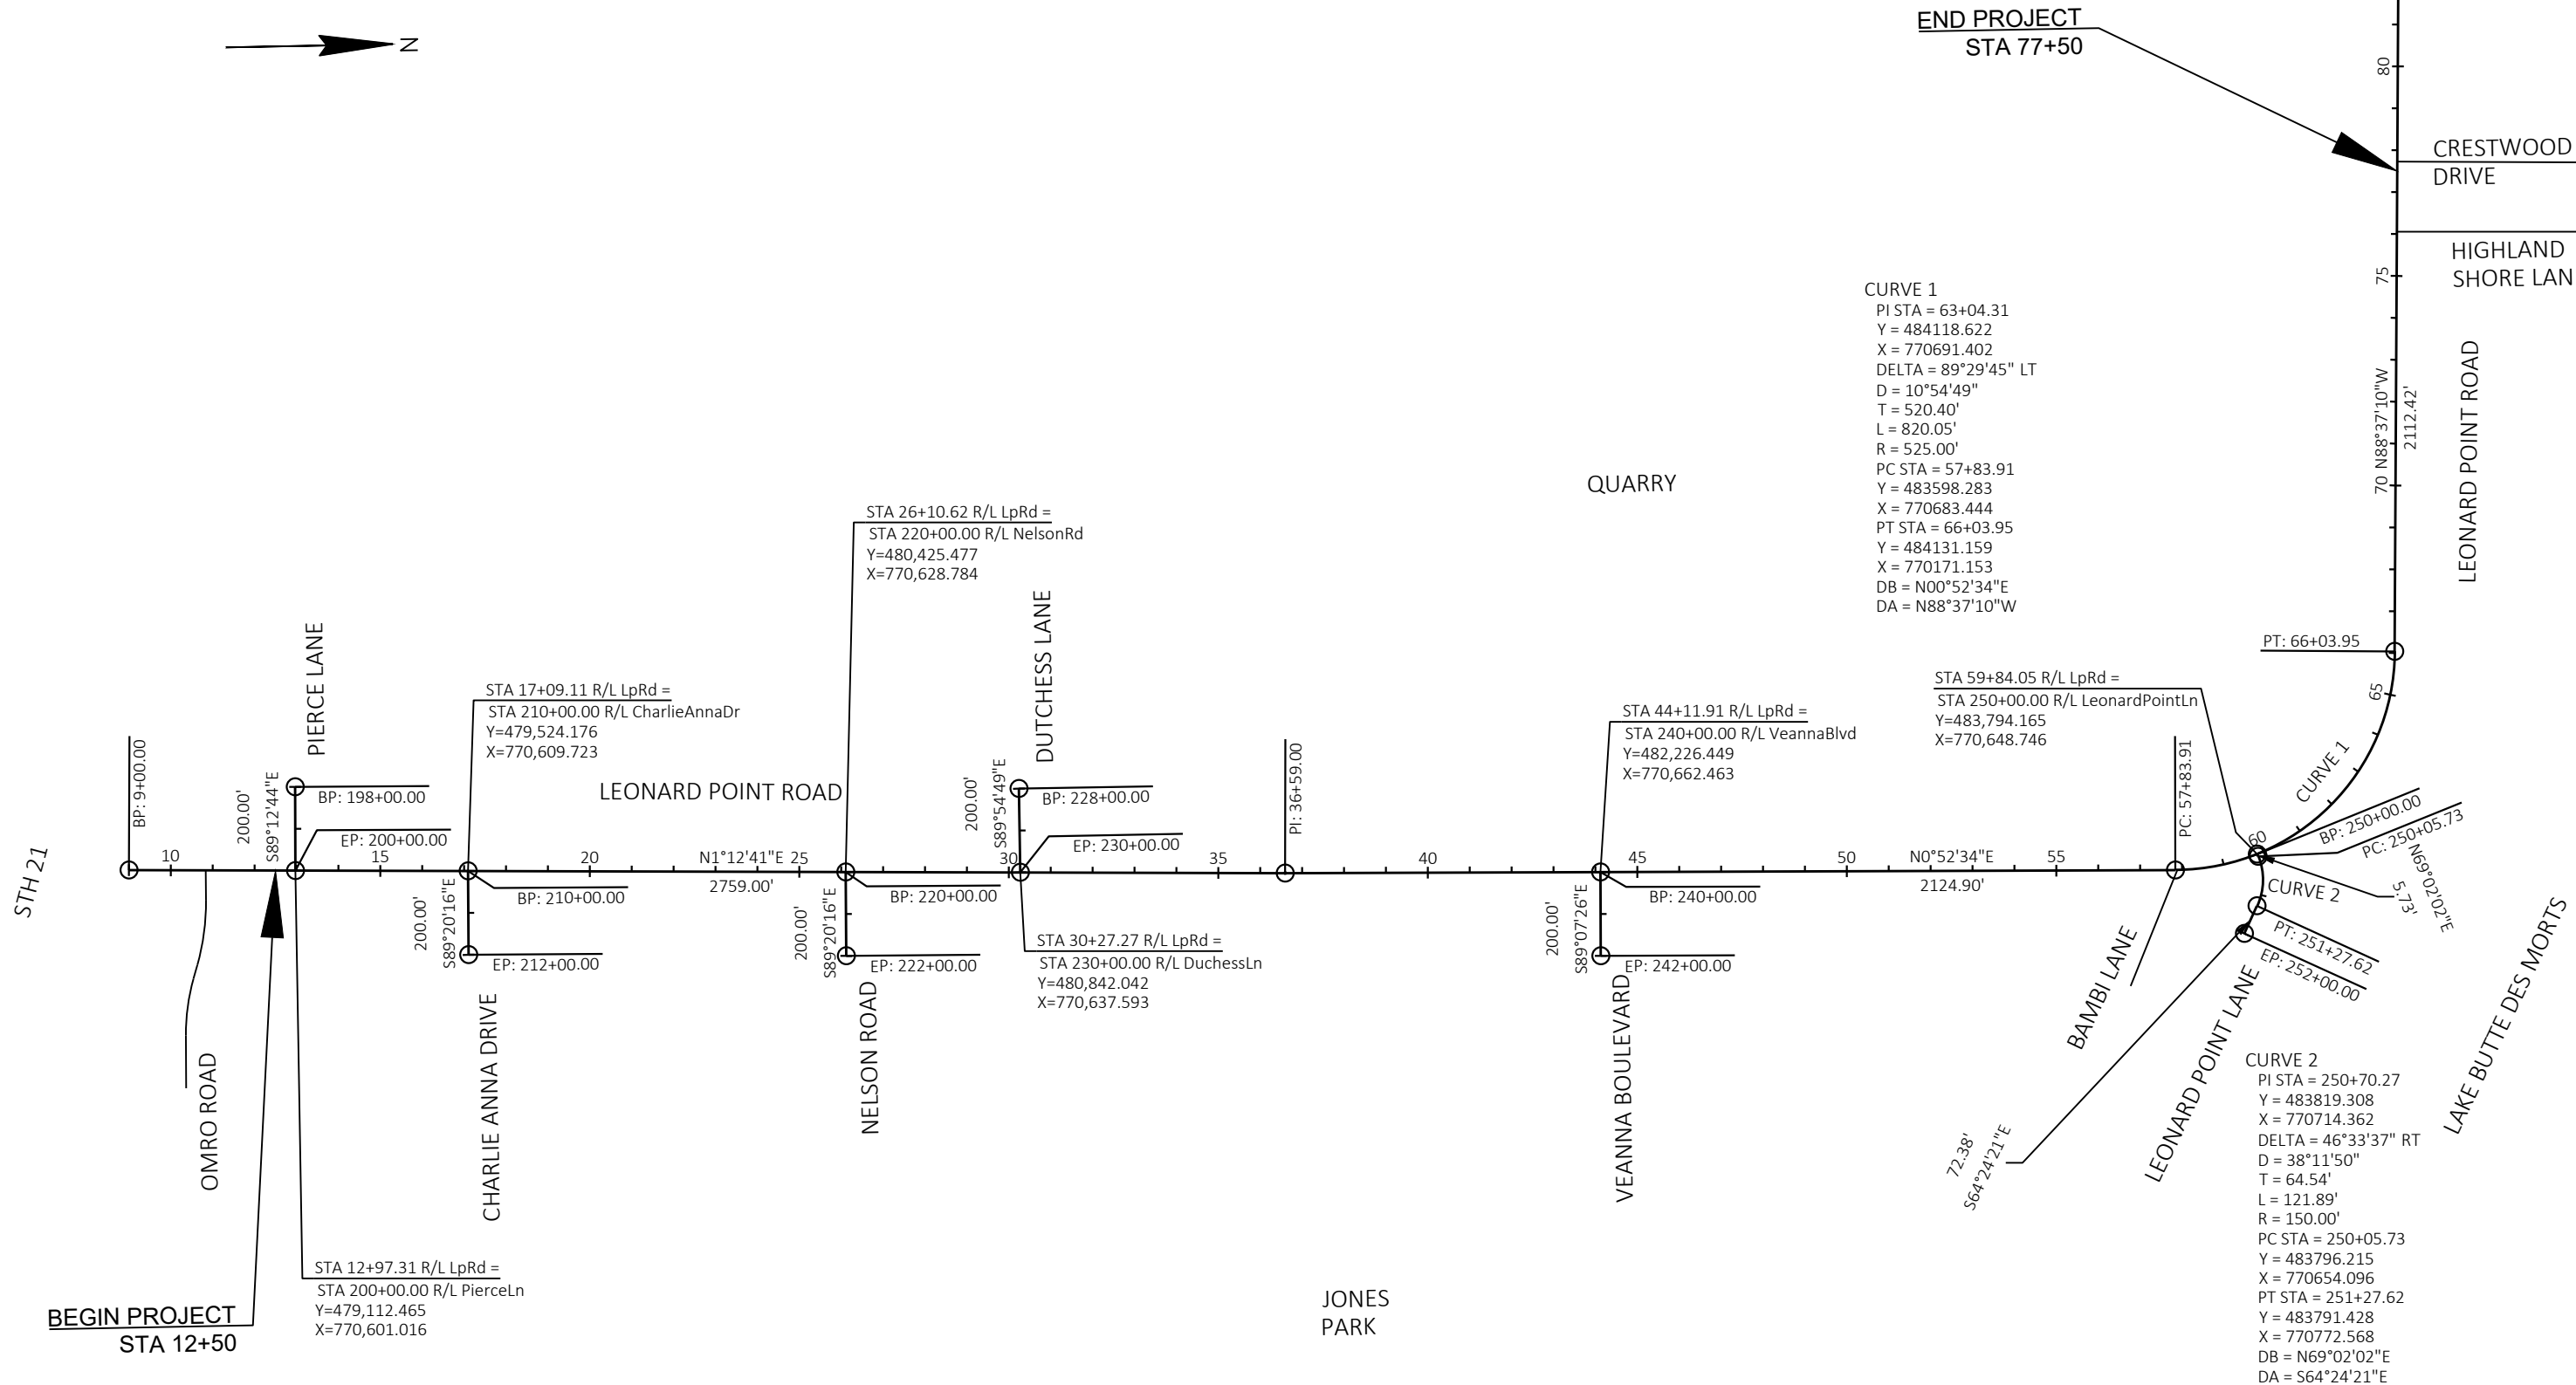

PROJECT NO: 6436-01-73	HWY: LEONARD POINT ROAD	COUNTY: WINNEBAGO	HORIZONTAL ALIGNMENT	SHEET	E
------------------------	-------------------------	-------------------	----------------------	-------	---

  


1 TOPSOIL, SEED, FERTILIZER, AND MULCH

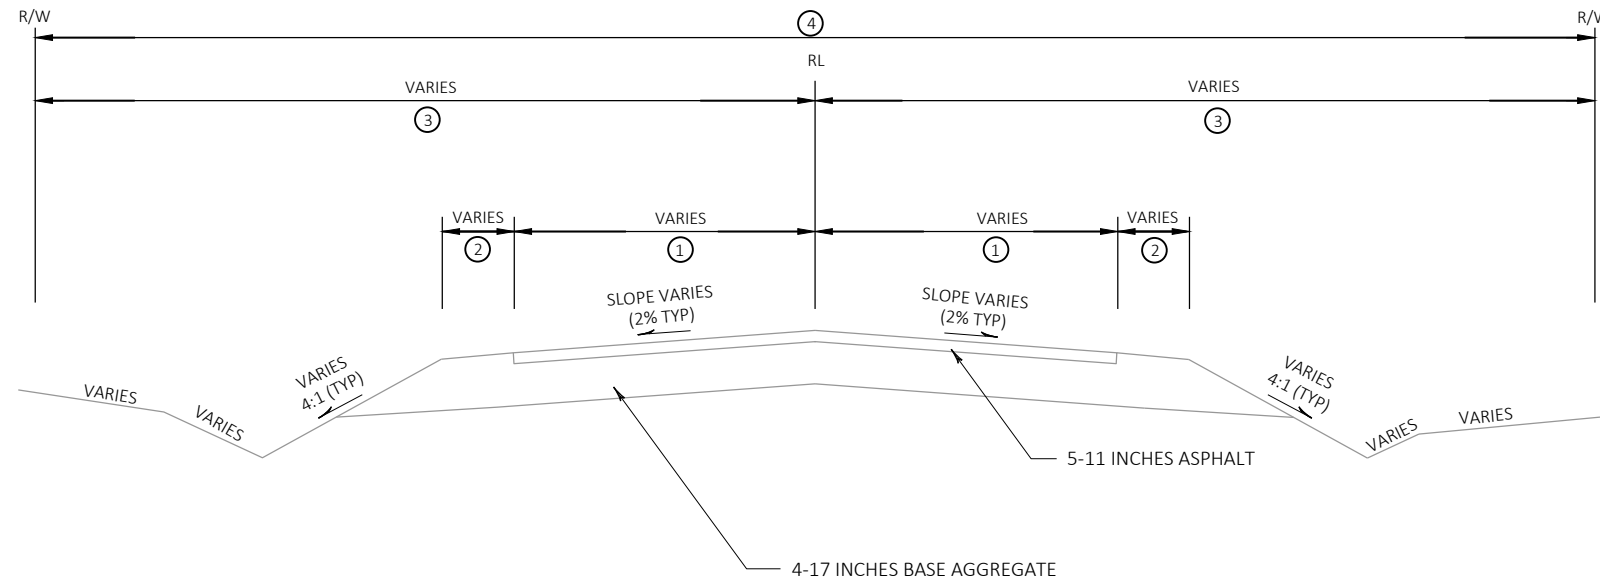


EXISTING TYPICAL CROSS SECTION

STREET TABLE				
	①	②	③	④
STREET	WIDTH IN FEET	WIDTH IN FEET	WIDTH IN FEET	WIDTH IN FEET
PIERCE LANE	12.4	1-2	25	50
CHARLIE ANNA DRIVE	10.7 LT, 11.5' RT	1-2	33	66
NELSON ROAD	11 LT, 11.5 RT	2	33	66
DUCHESS LANE	11 LT , 12.8 RT	1-2	33	66
BAMBI LANE	9.3 LT, 5.1 RT	2-3	25	50
LEONARD POINT LANE	12.8 LT, 10.6 RT	0	20	40
HIGHLAND SHORE LANE	11.3 LT, 5.7 RT	1-2	25.2	50.42

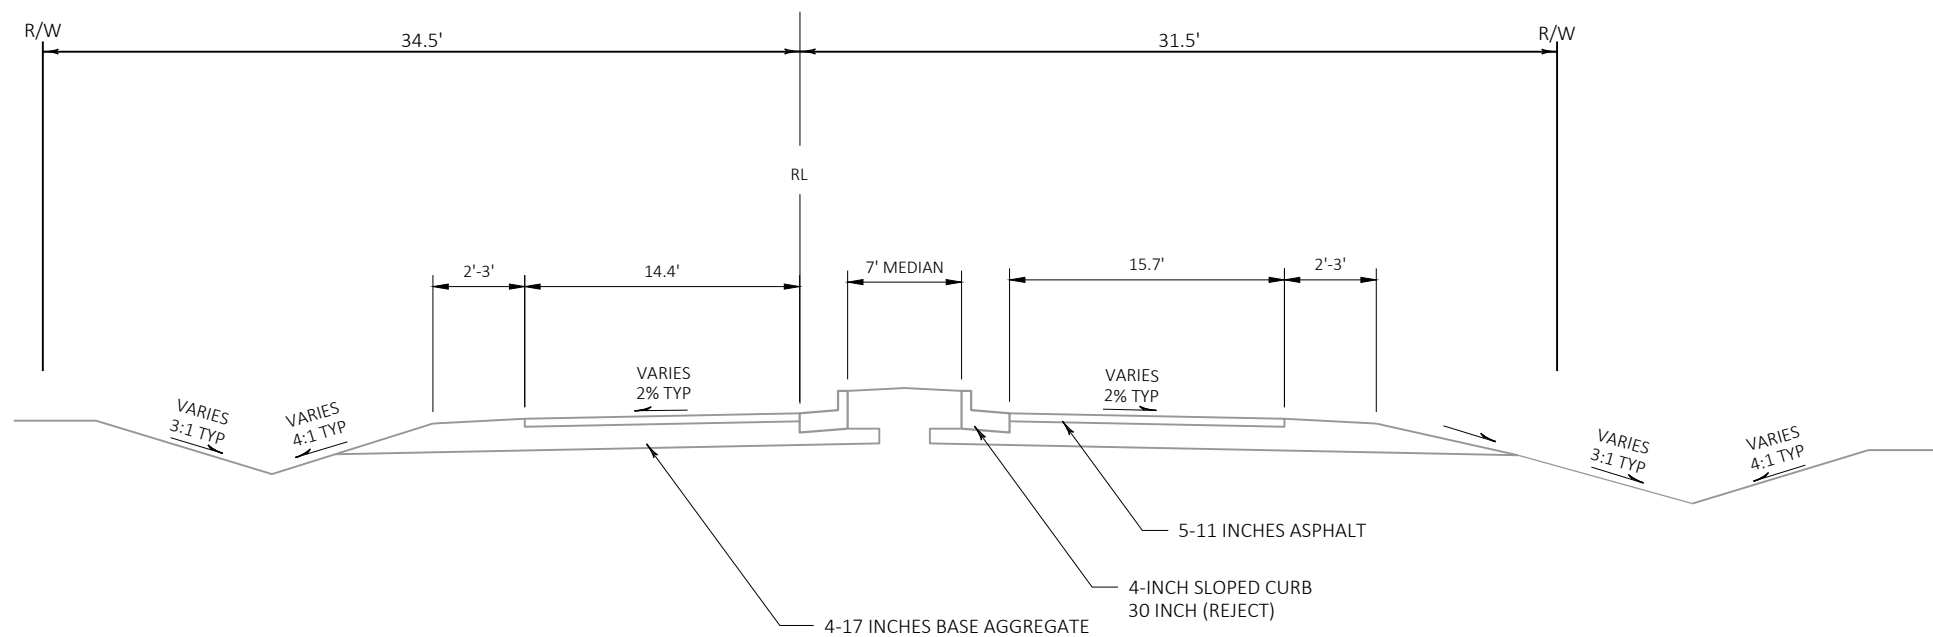


EXISTING TYPICAL SECTION
VEANNA BOULEVARD
STA 240+16 - 240+63

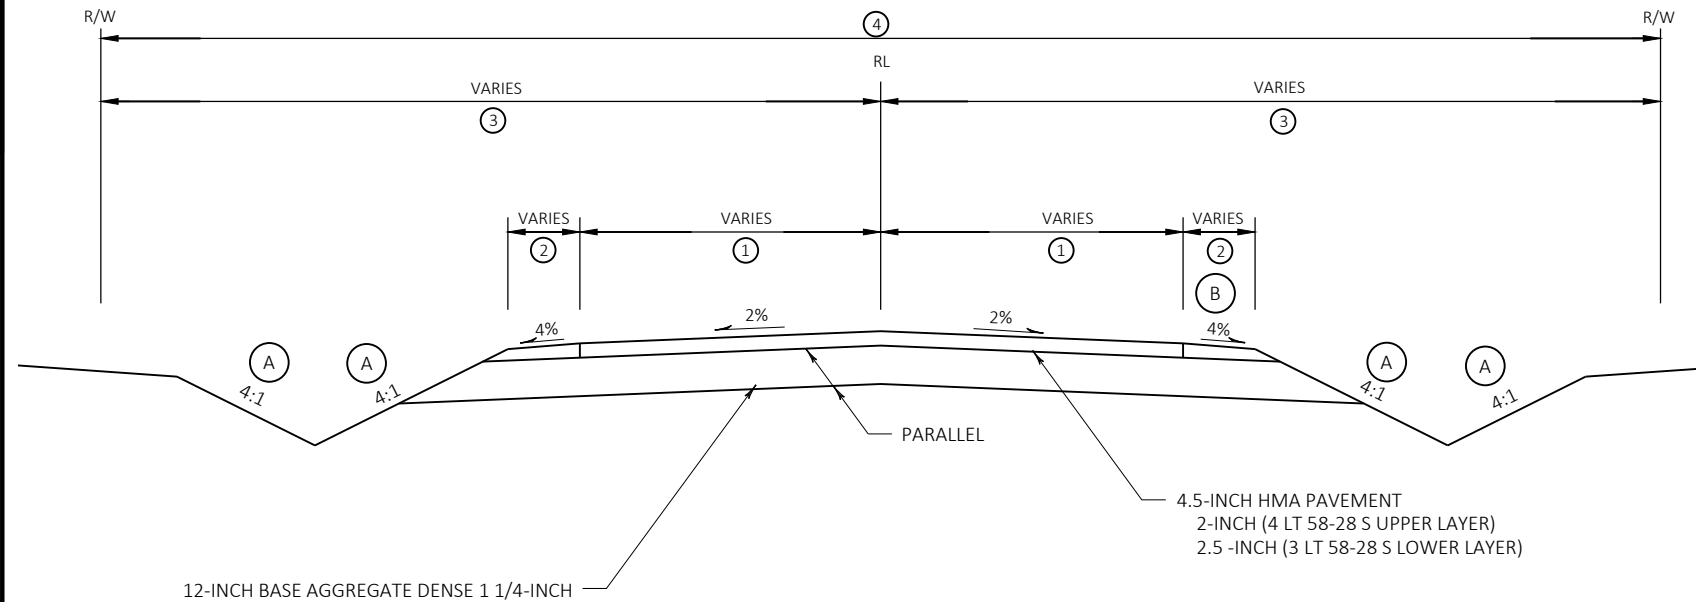


FINISHED TYPICAL SECTION


STREET TABLE				
	①	②	③	④
STREET	WIDTH IN FEET	WIDTH IN FEET	WIDTH IN FEET	WIDTH IN FEET
PIERCE LANE	12	2	25	50
CHARLIE ANNA DRIVE	12	2	33	66
NELSON ROAD	11 LT, 11.5 RT	2	33	66
DUCHESS LANE	11.5 LT, 12.3 RT	2	33	66
BAMBI LANE	8.6 LT, 6.5 RT	2	25	50
LEONARD POINT LANE	12	2.5 LT	20	40
HIGHLAND SHORE LANE	12.2 LT, 6.5 RT	2	25.2	50.42


- Ⓐ TOPSOIL, SEED, FERTILIZER, AND MULCH
- Ⓑ CONCRETE CURB & GUTTER 30-INCH TYPE D RT SIDE LEONARD POINT LANE

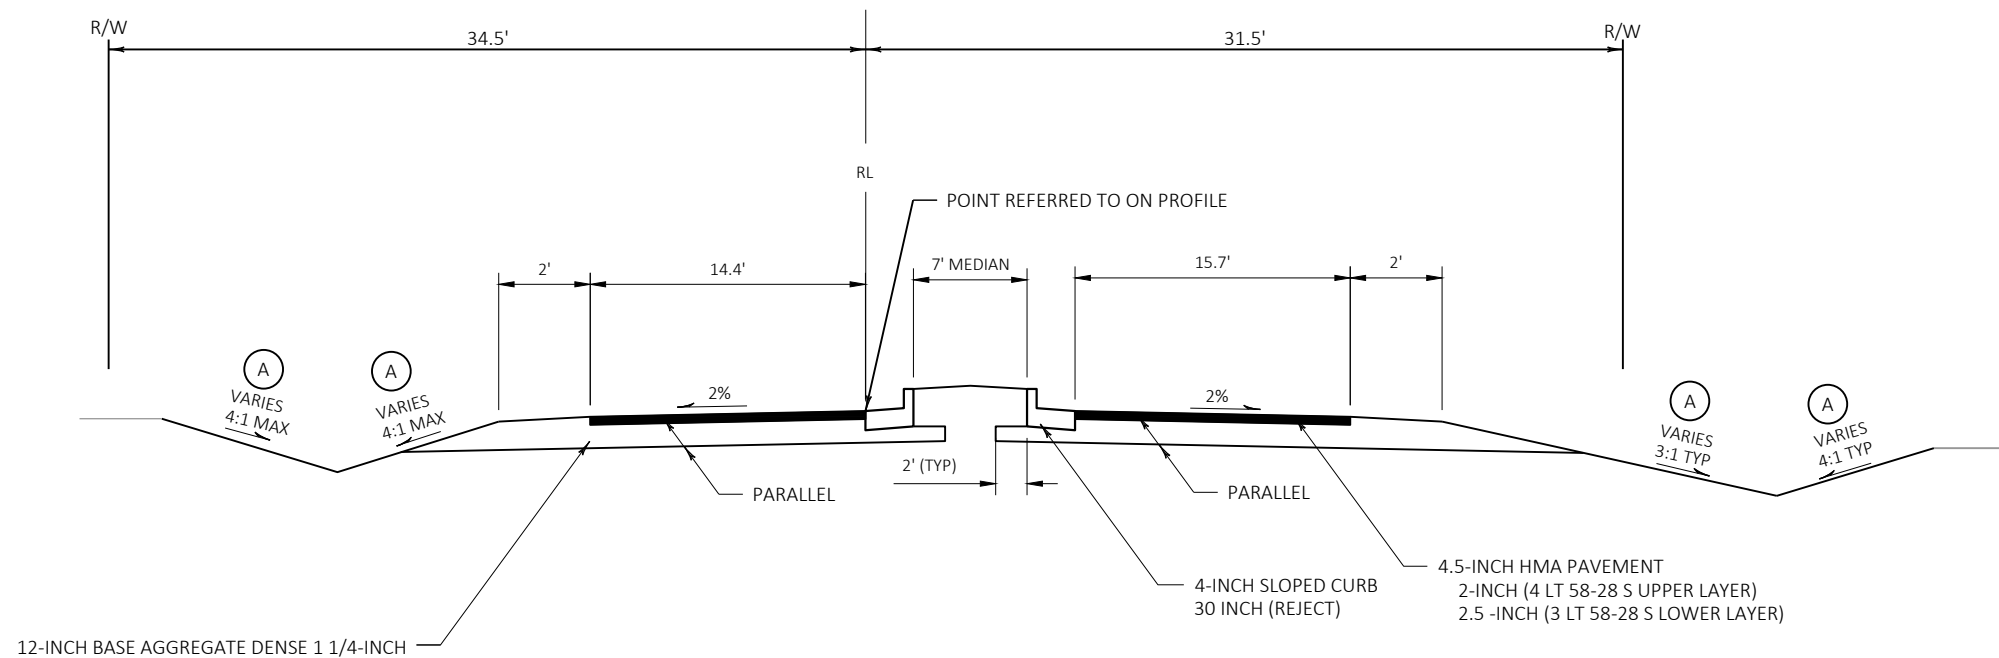
FINISHED TYPICAL SECTION
VEANNA BOULEVARD
STA 240+16 - 240+63


- Ⓐ TOPSOIL, SEED, FERTILIZER, AND MULCH

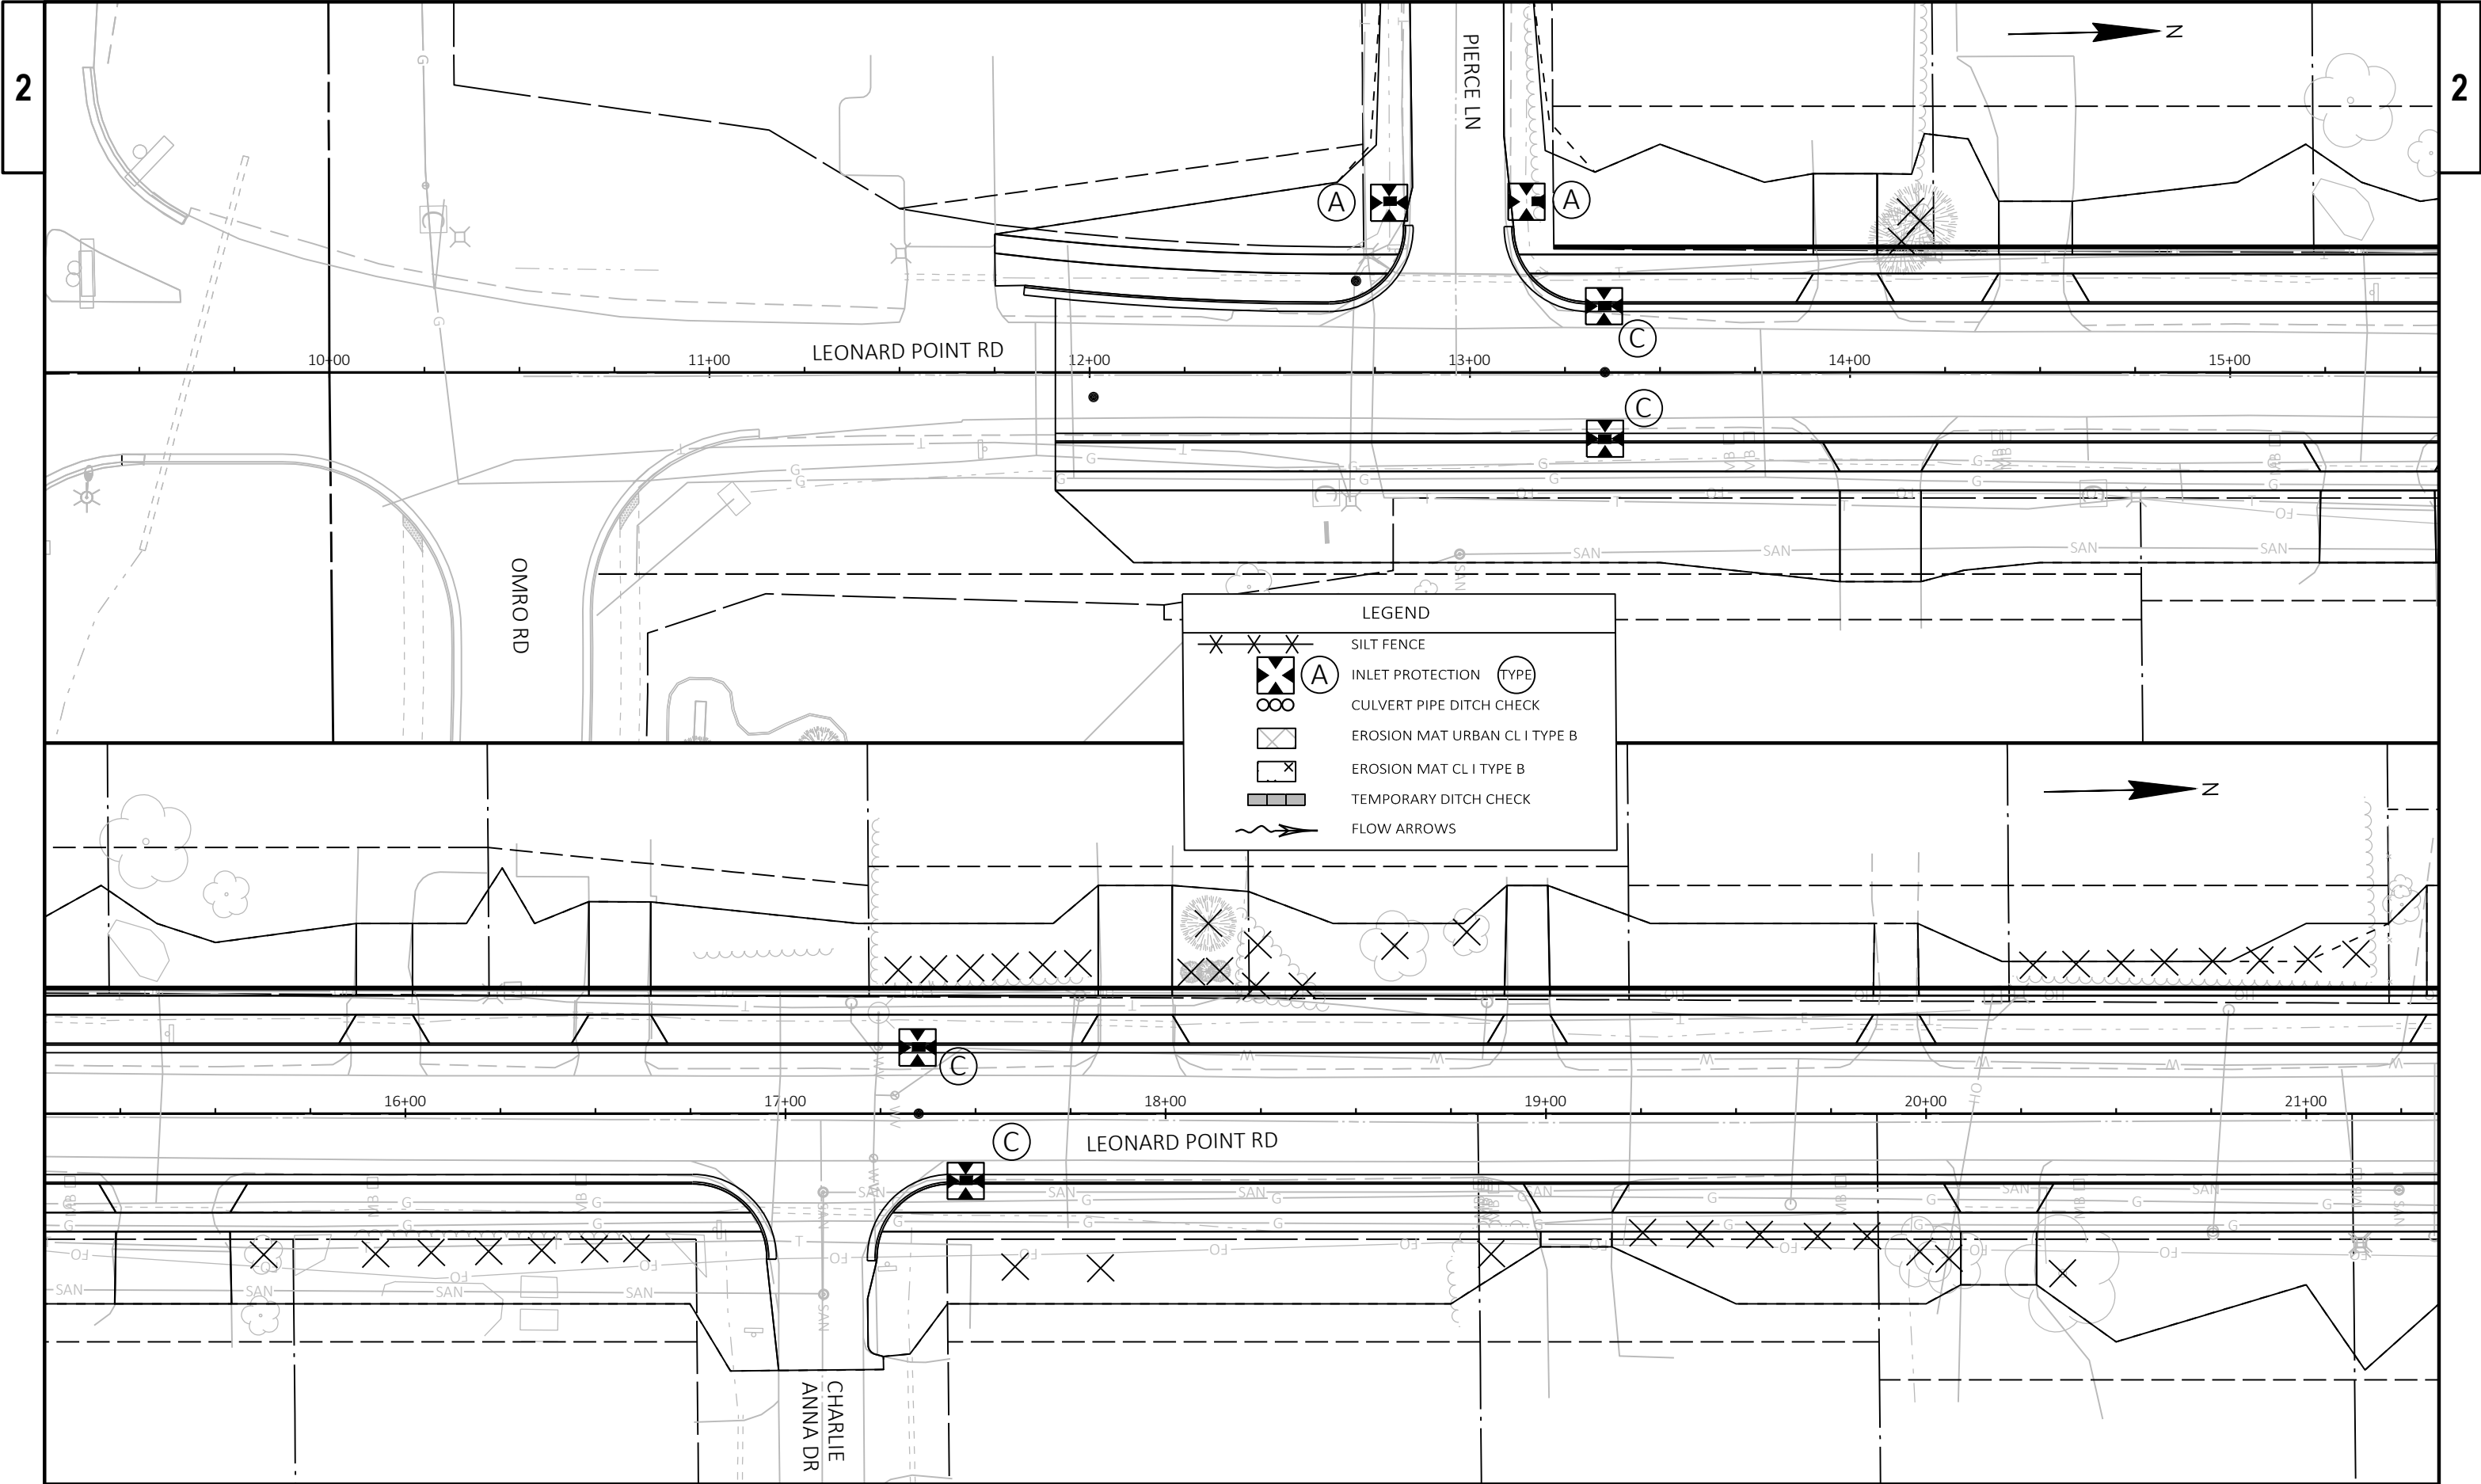

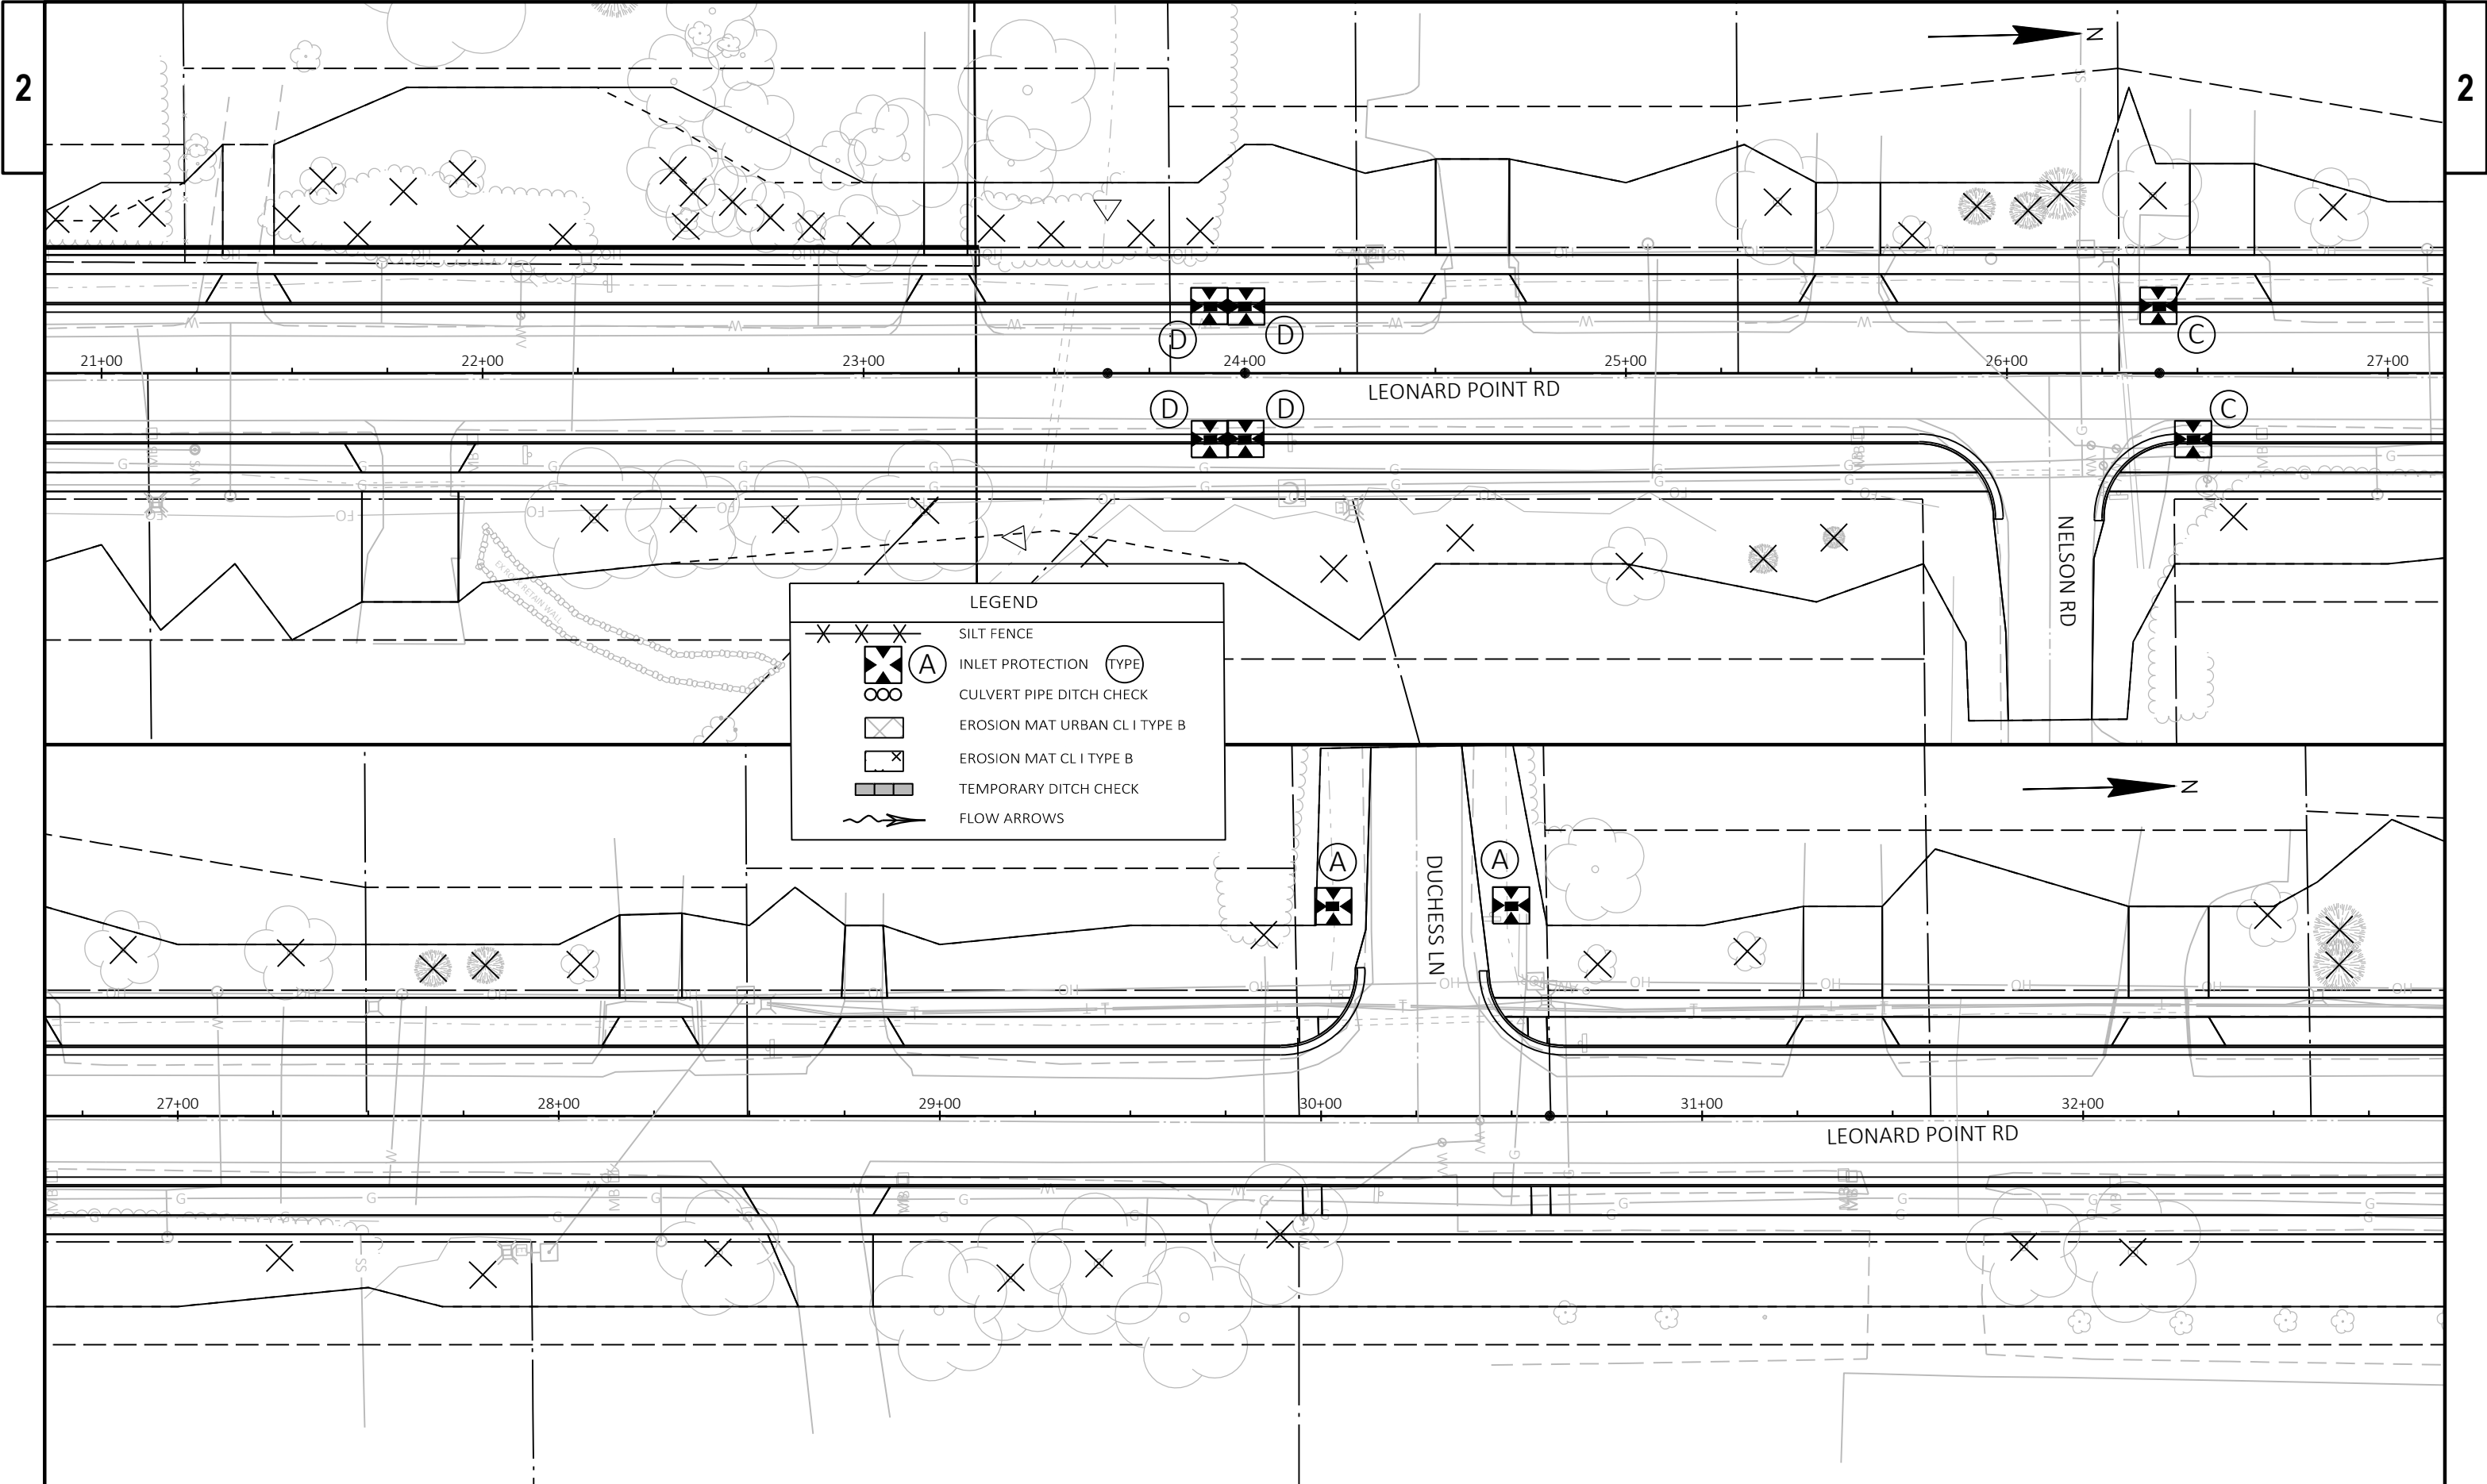



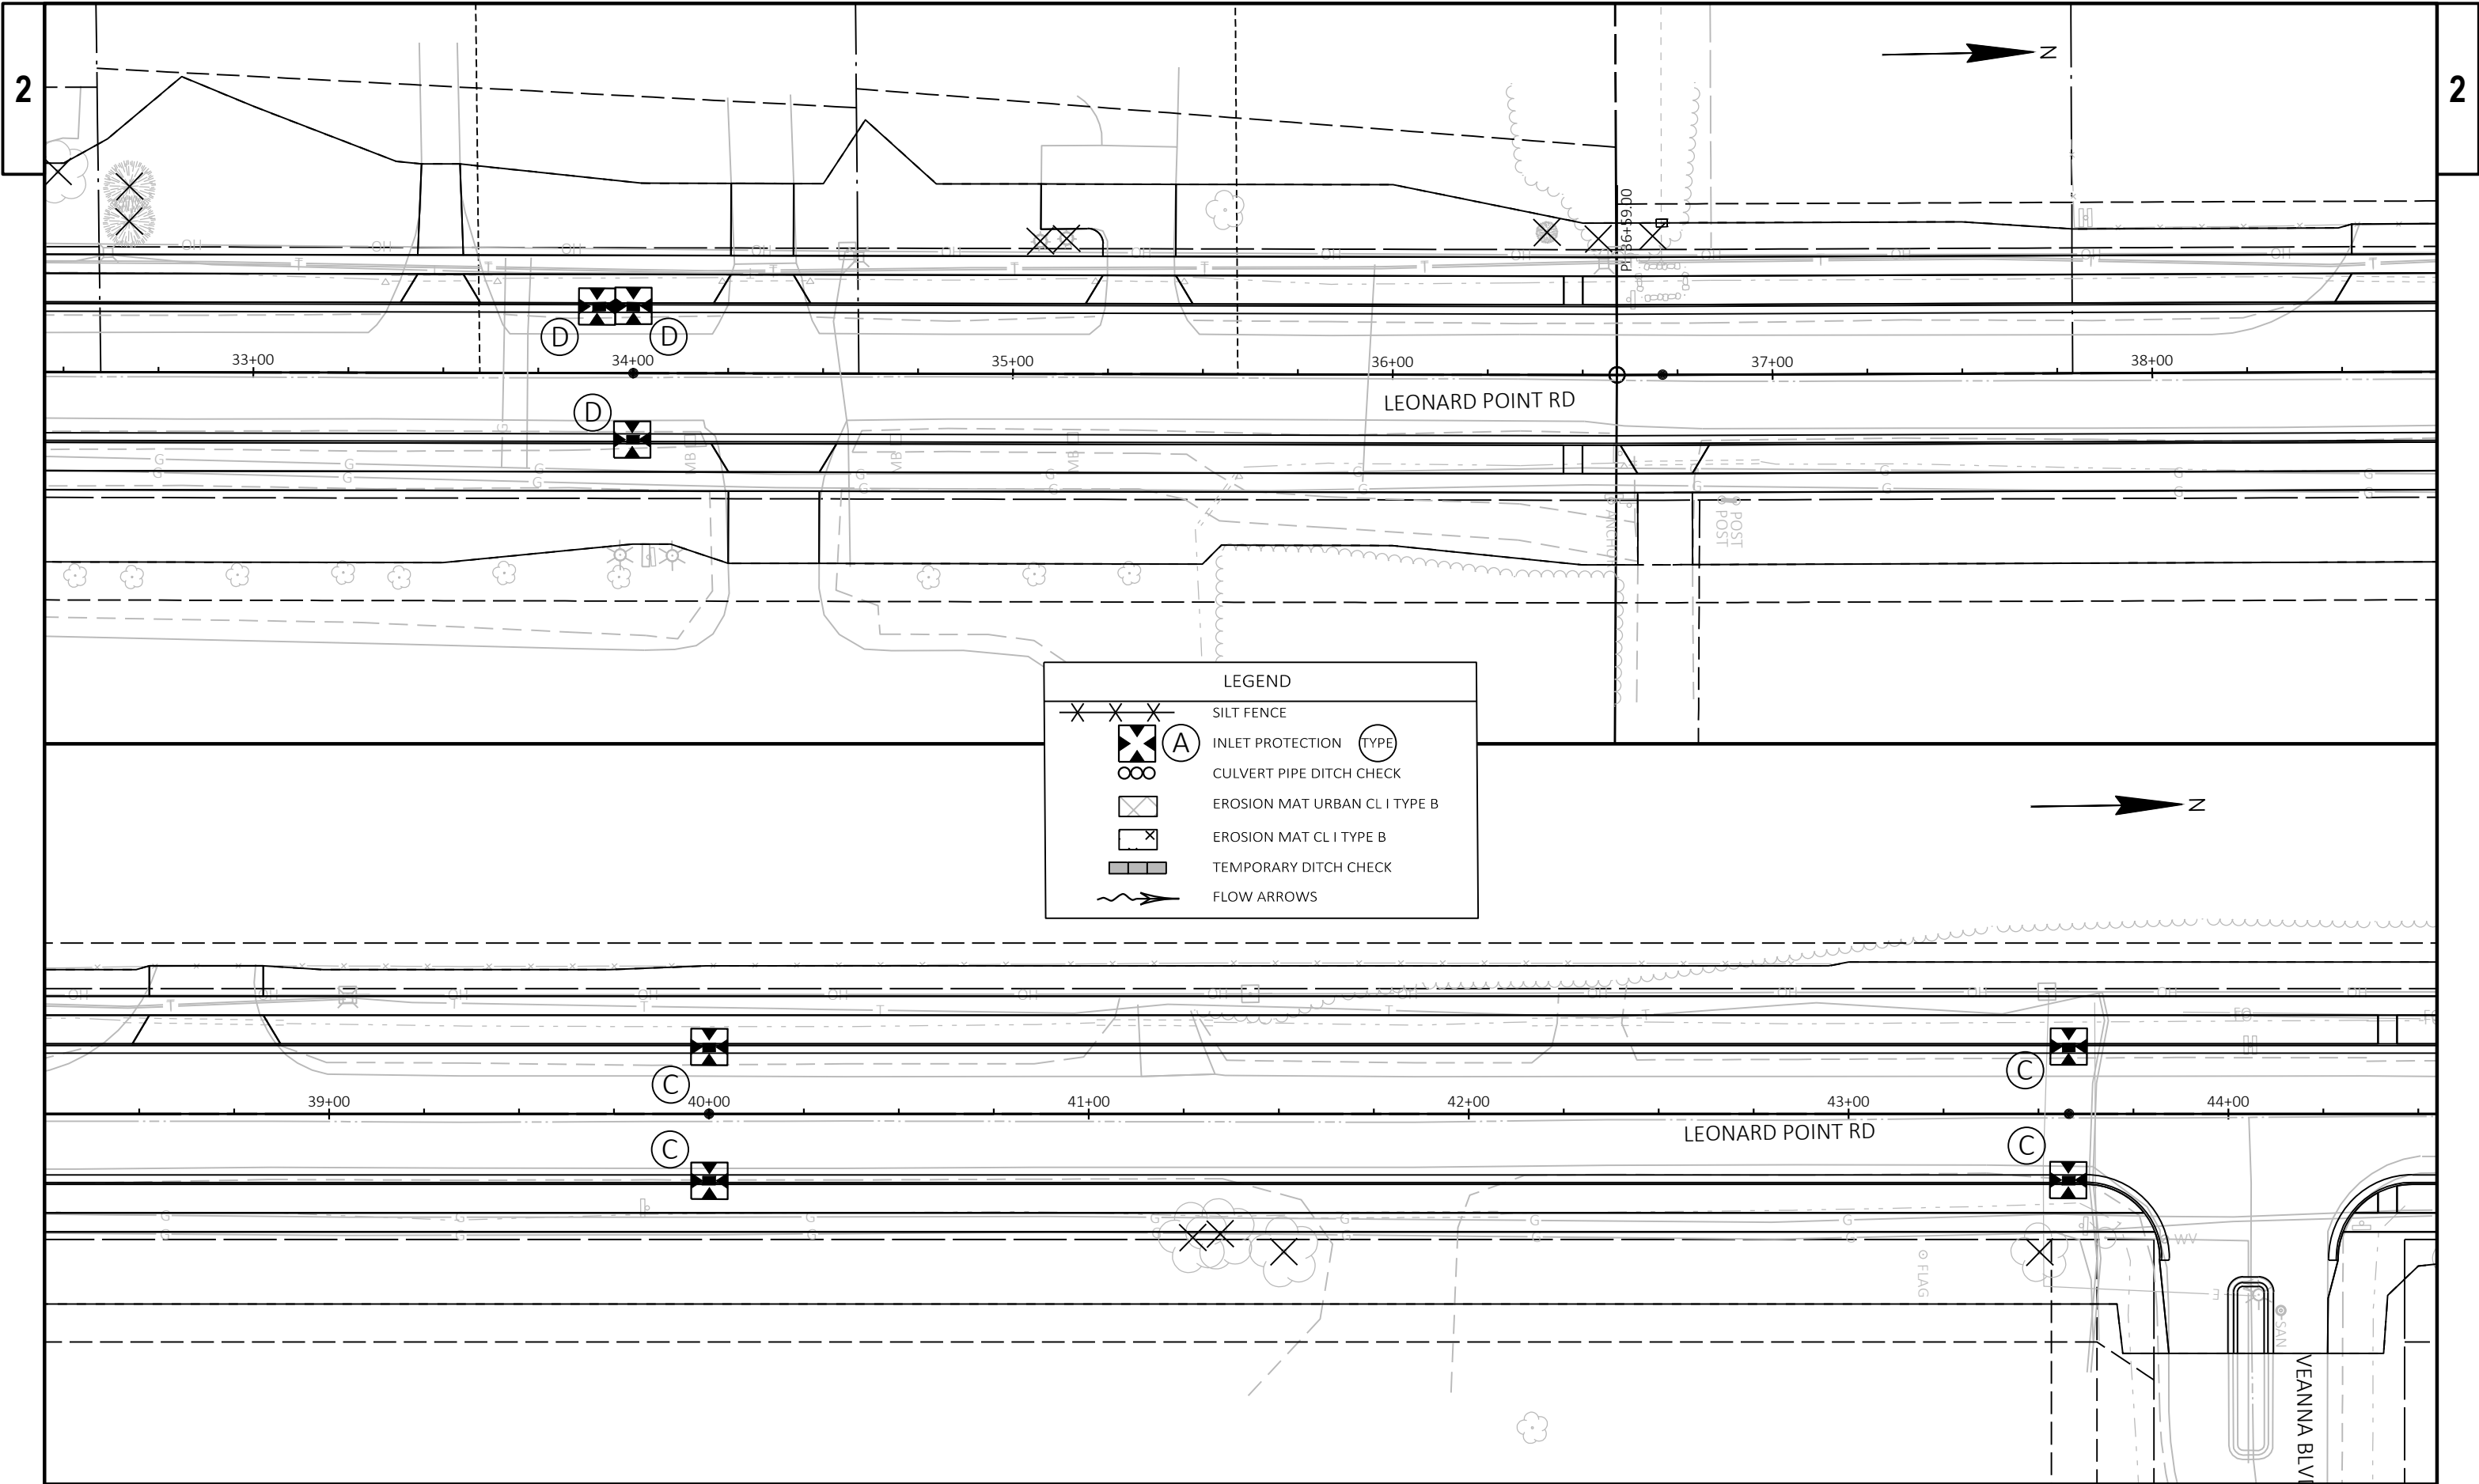


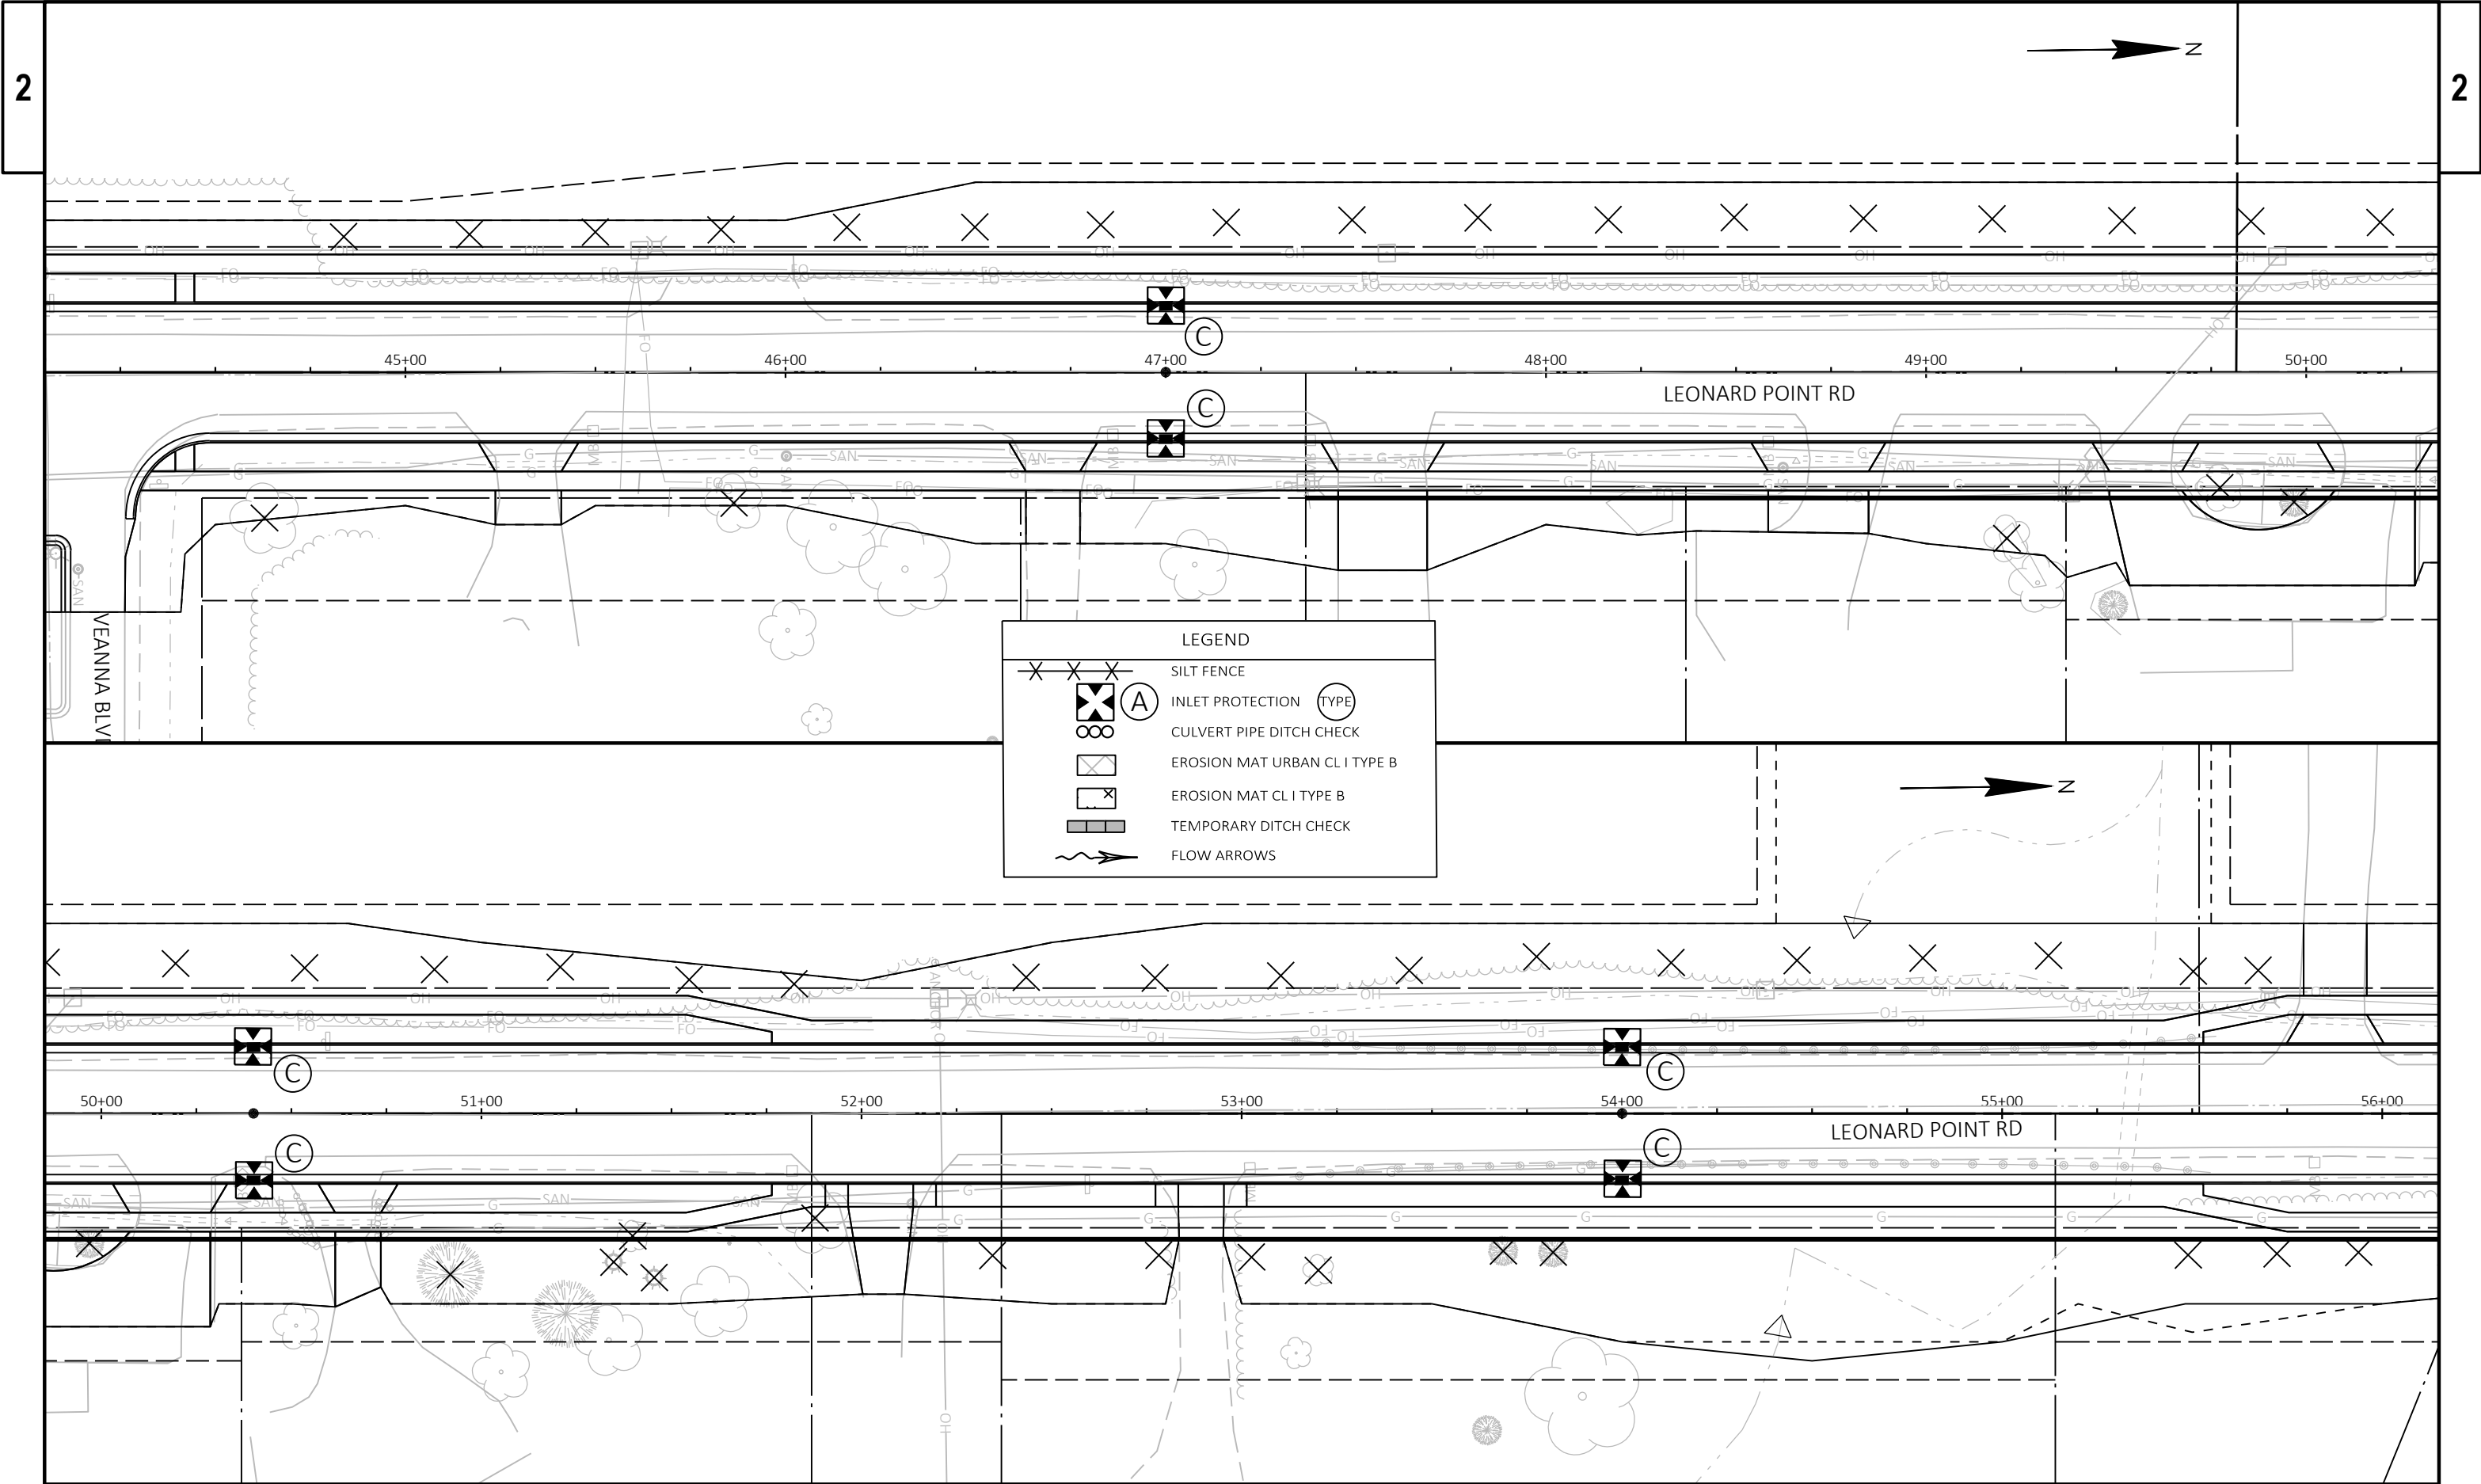


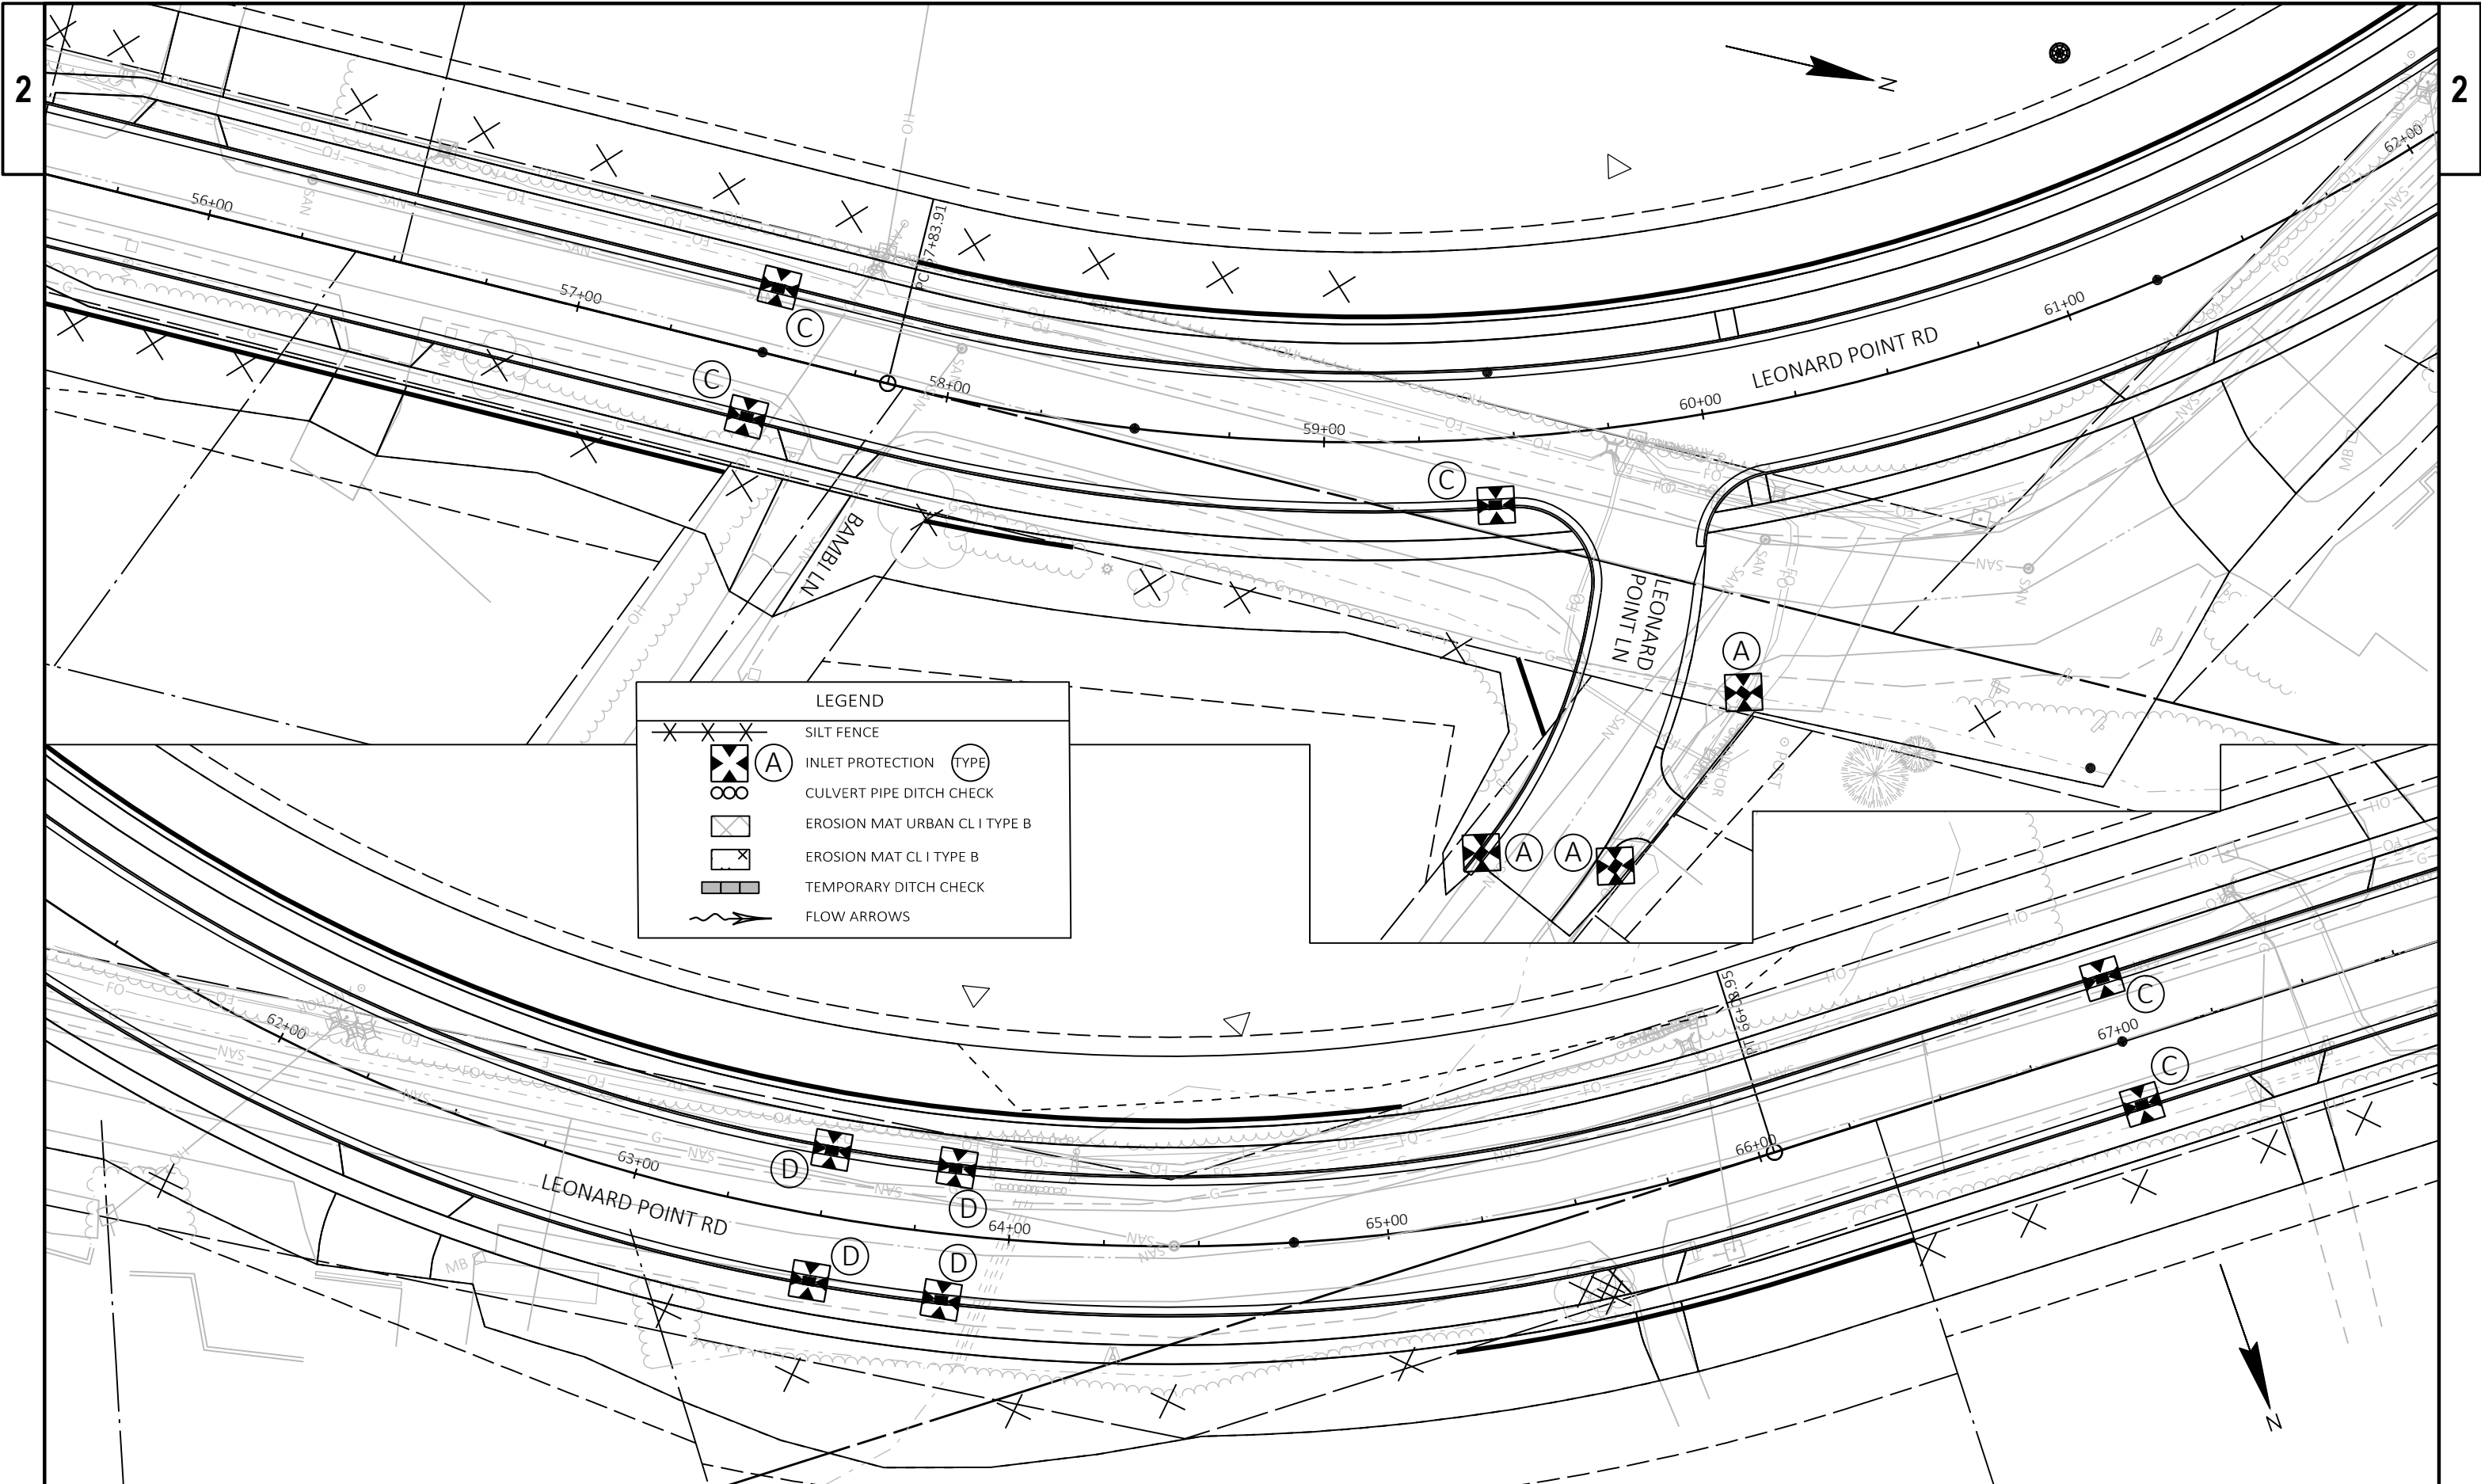



PROJECT NO: 6436-01-73	HWY: LEONARD POINT ROAD	COUNTY: WINNEBAGO	EROSION CONTROL	SHEET	E
------------------------	-------------------------	-------------------	-----------------	-------	---


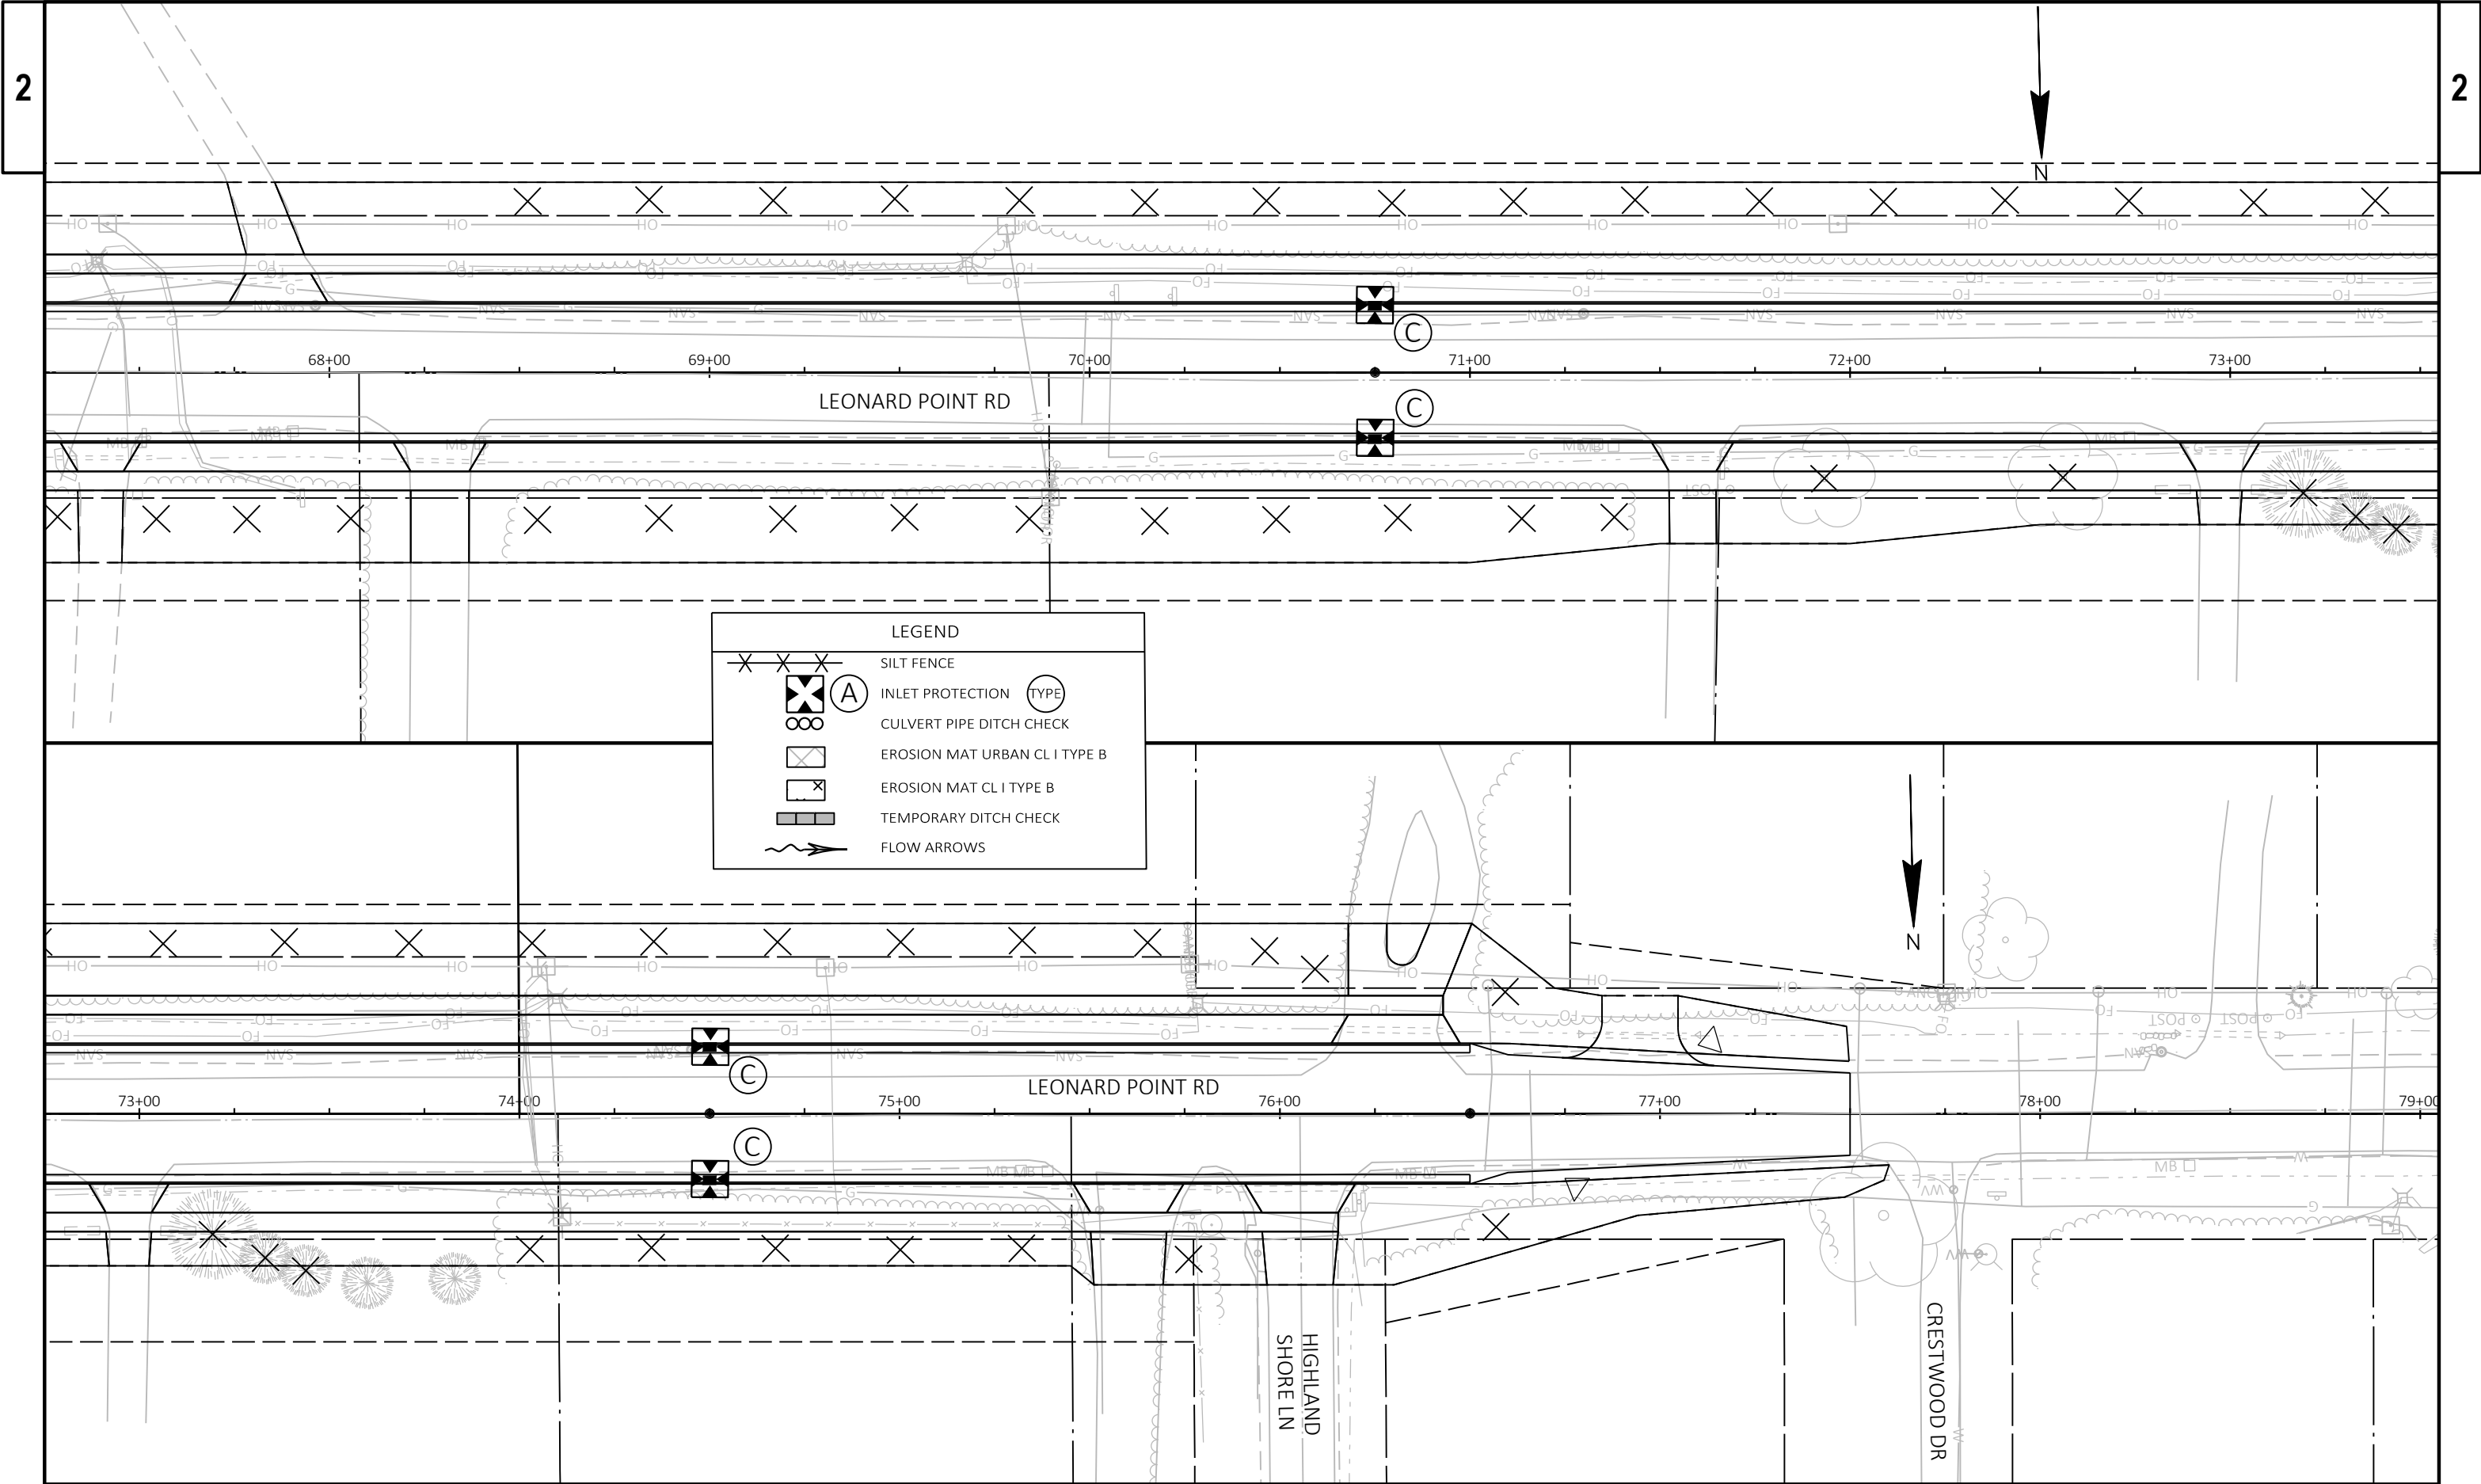


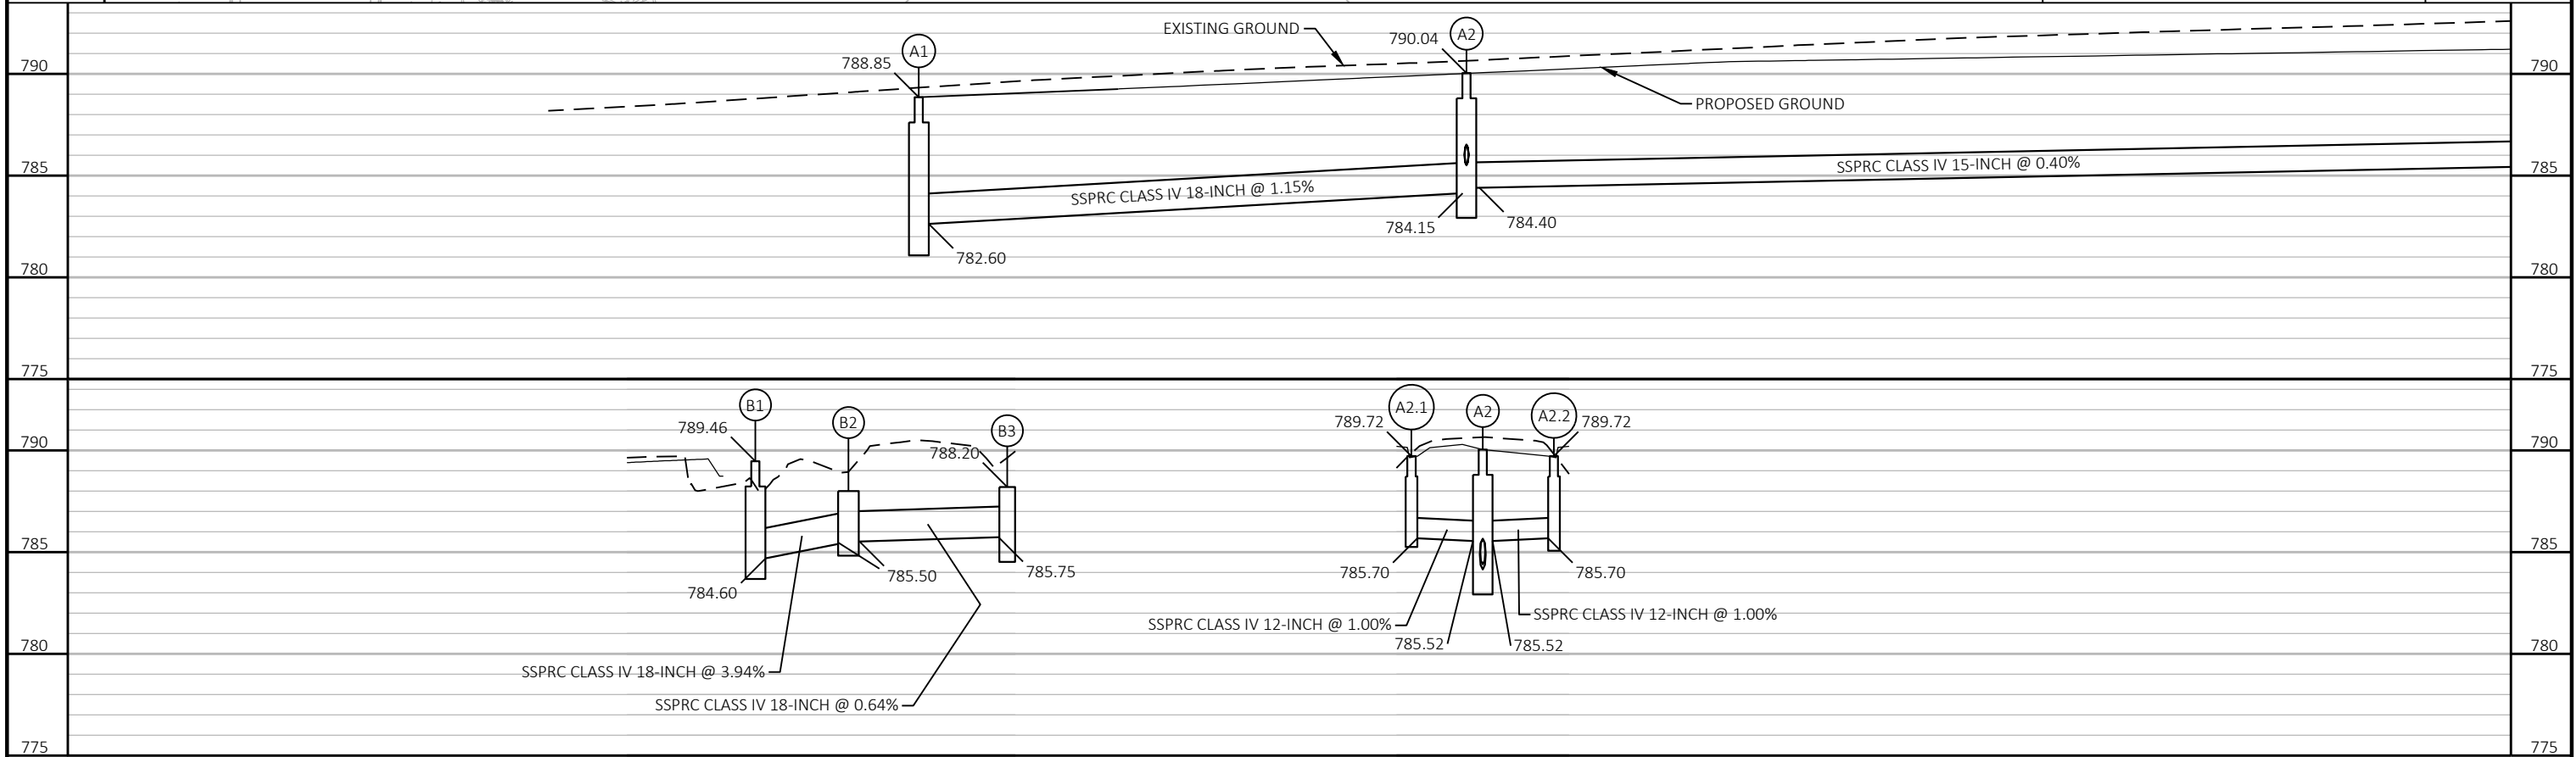
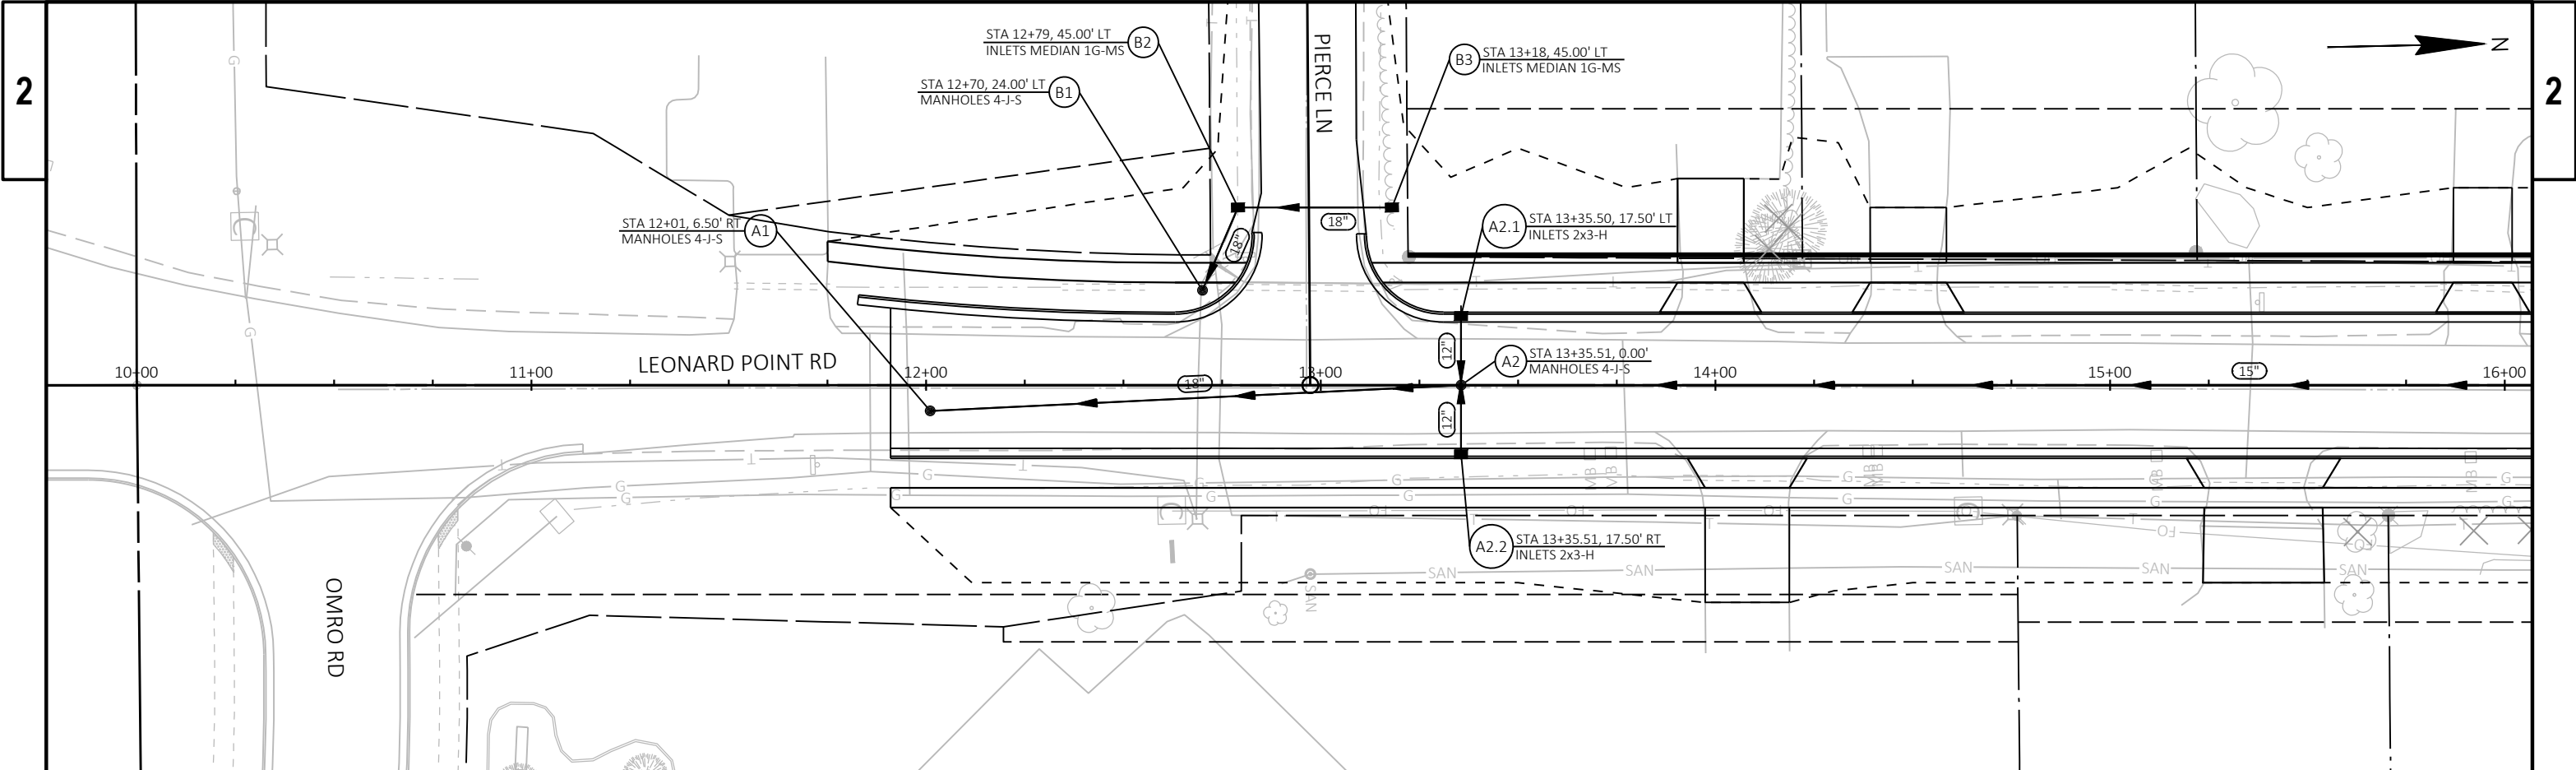


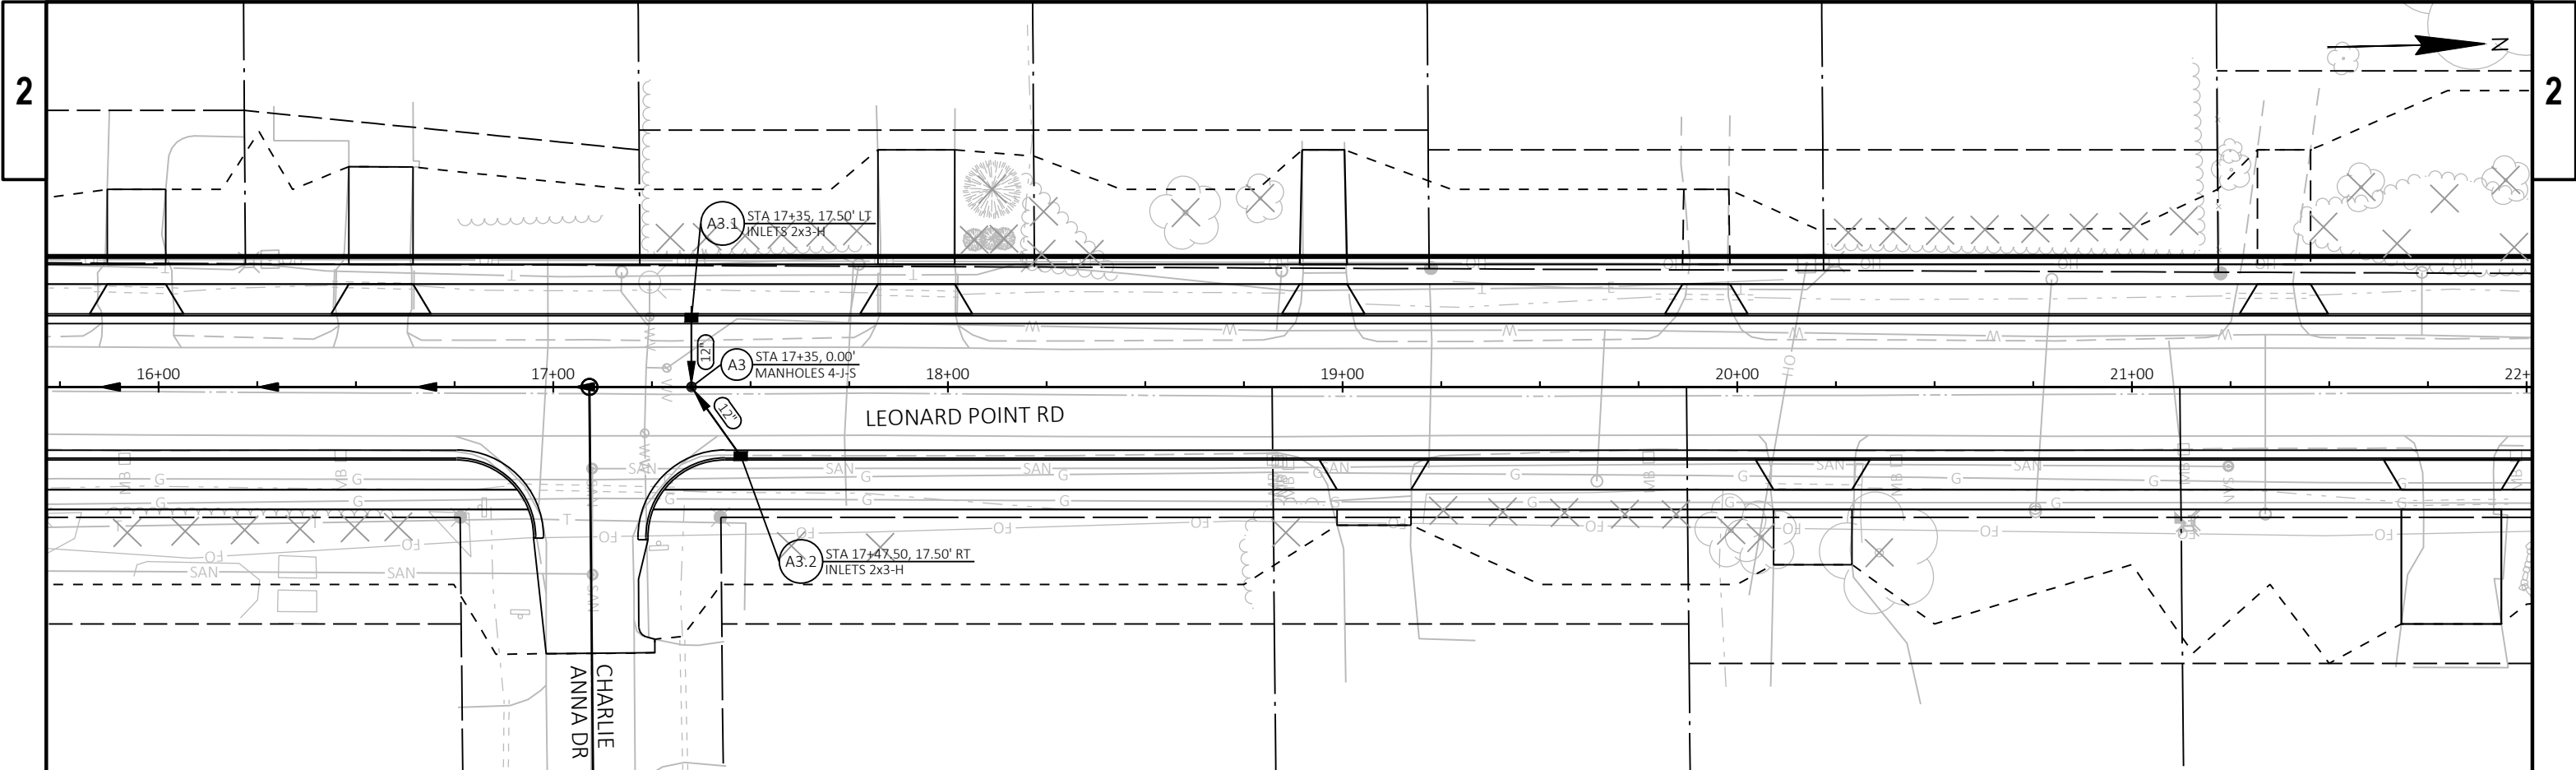



PROJECT NO: 6436-01-73	HWY: LEONARD POINT ROAD	COUNTY: WINNEBAGO	STORM SEWER	SHEET	E
------------------------	-------------------------	-------------------	-------------	-------	---

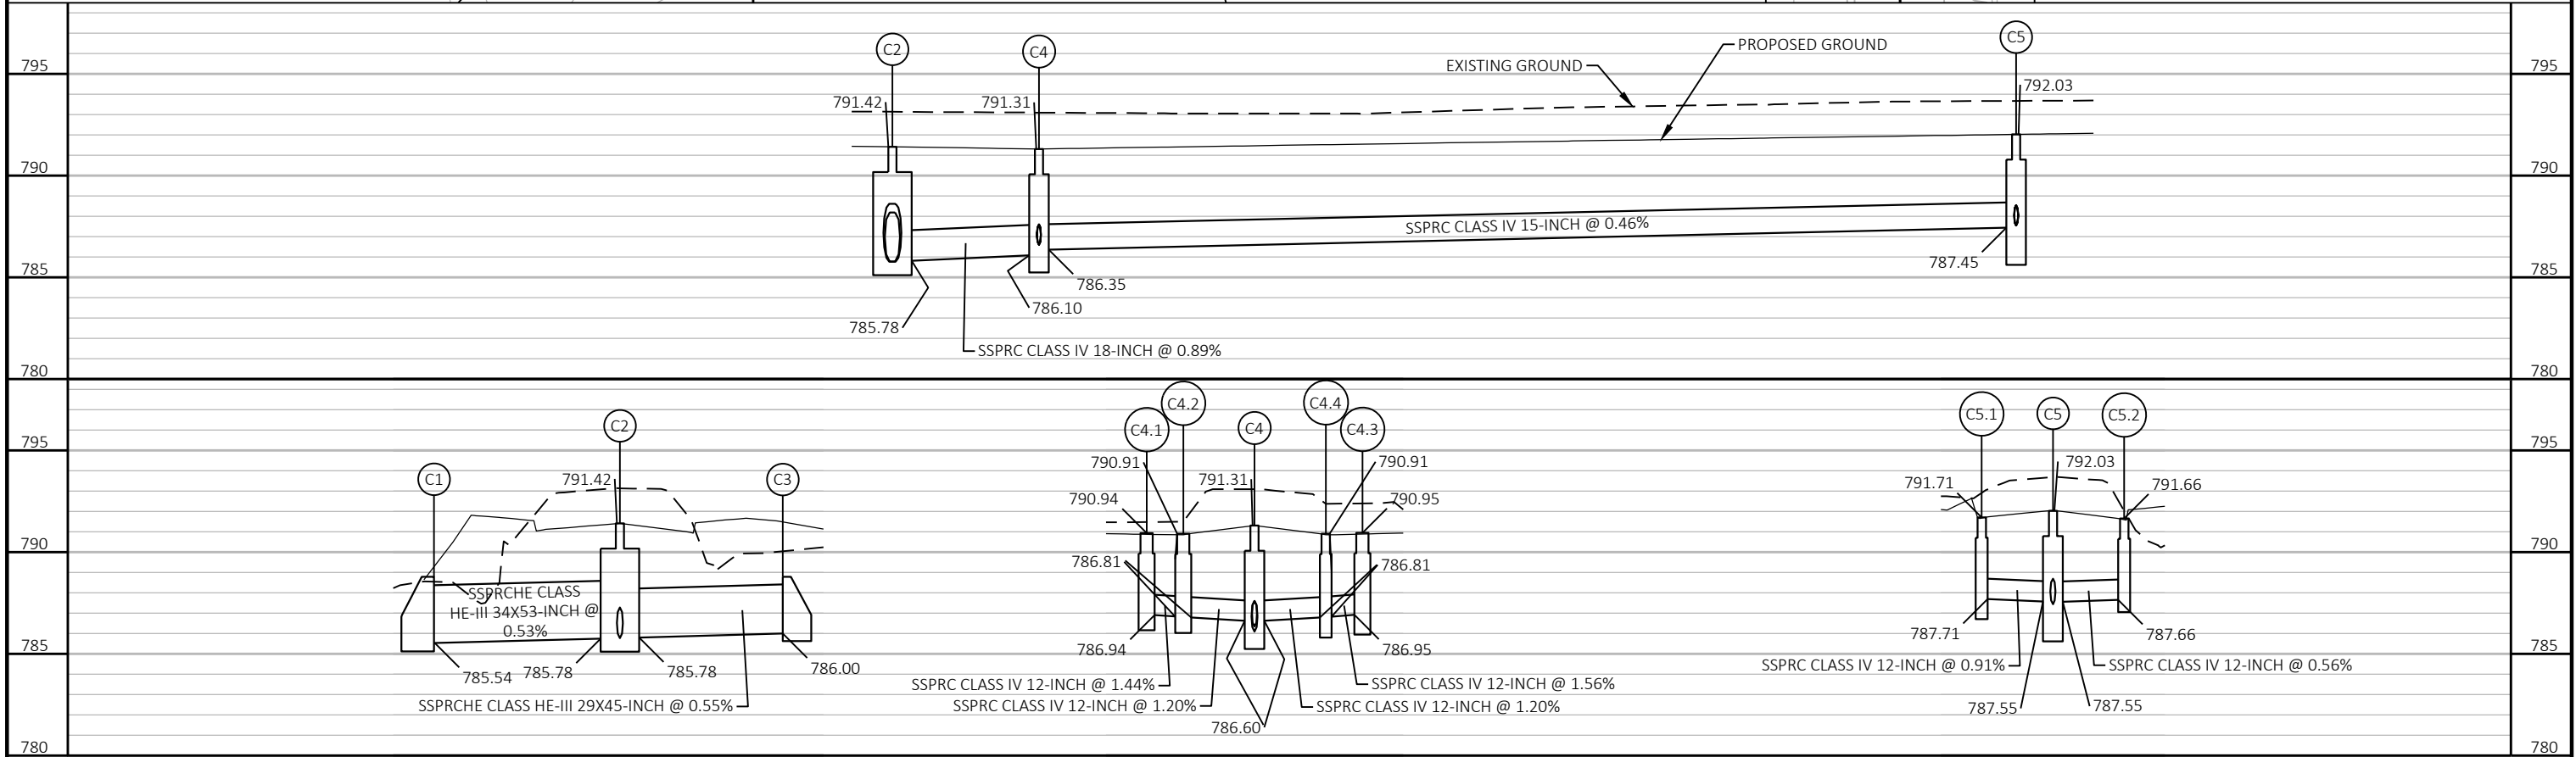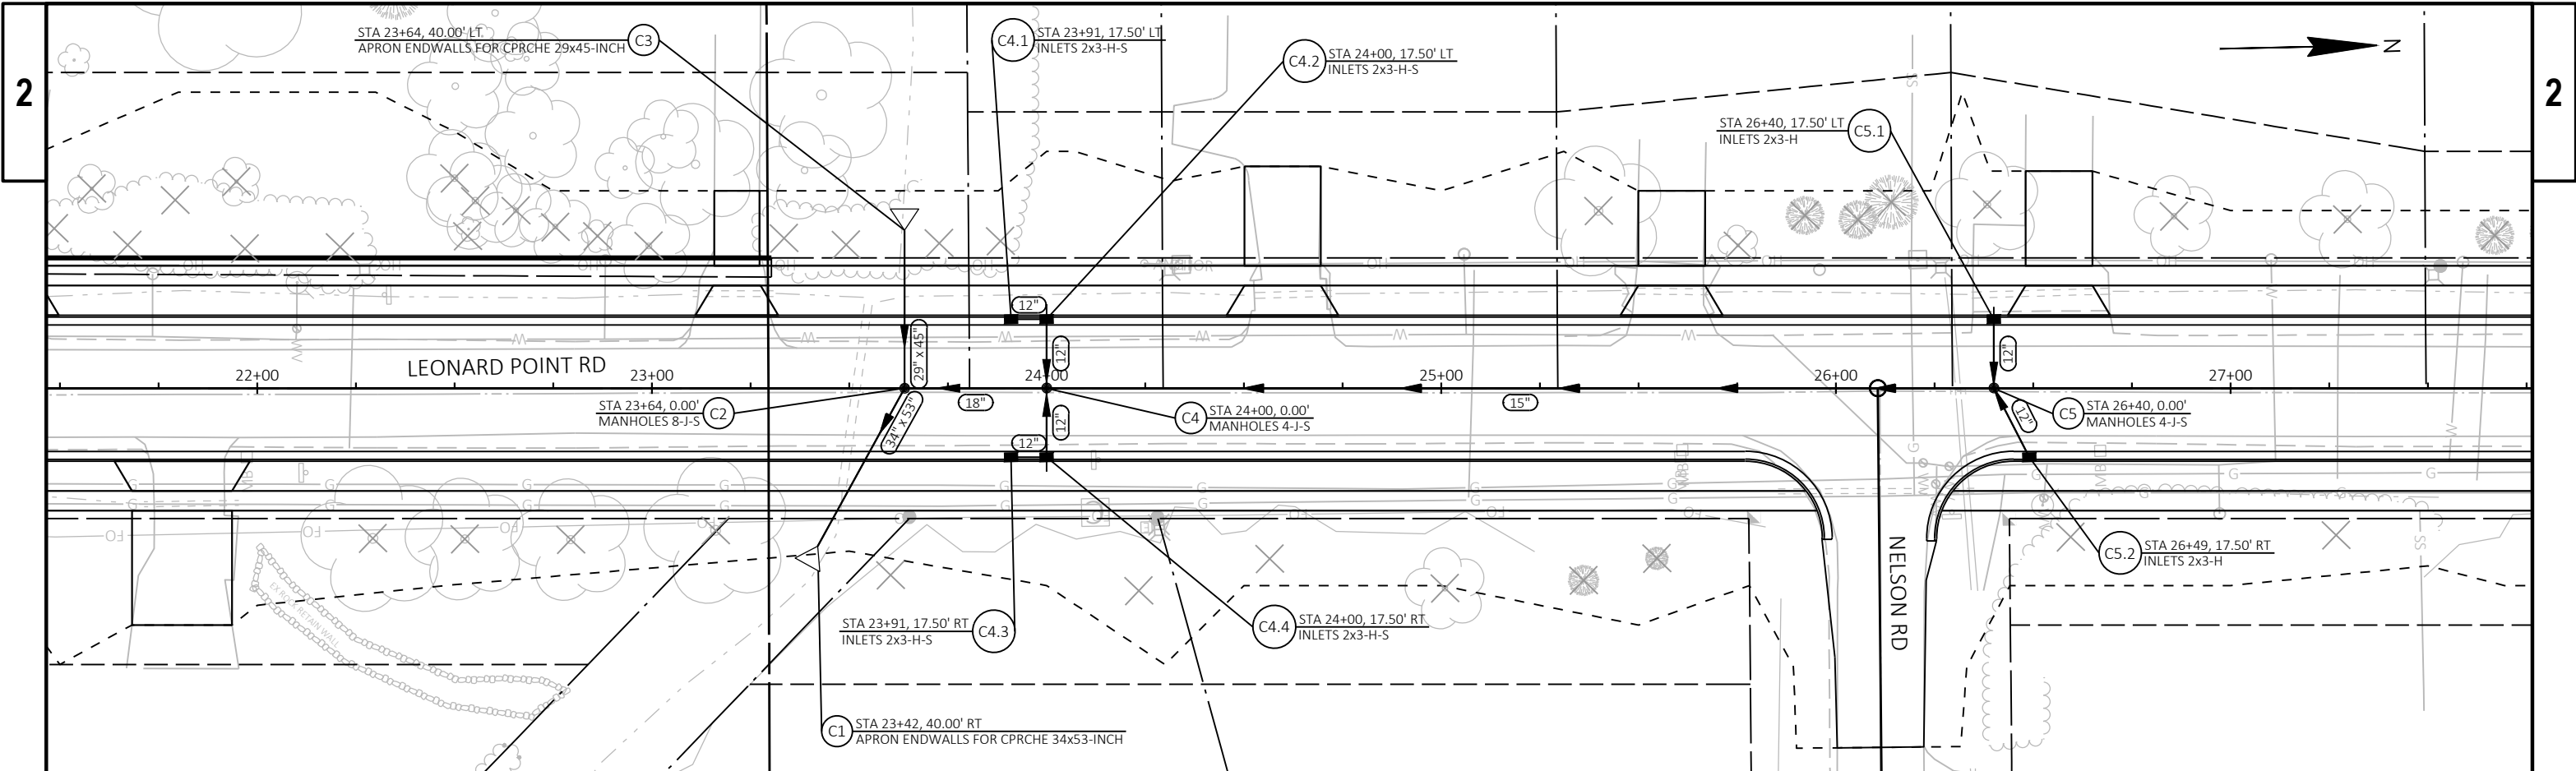


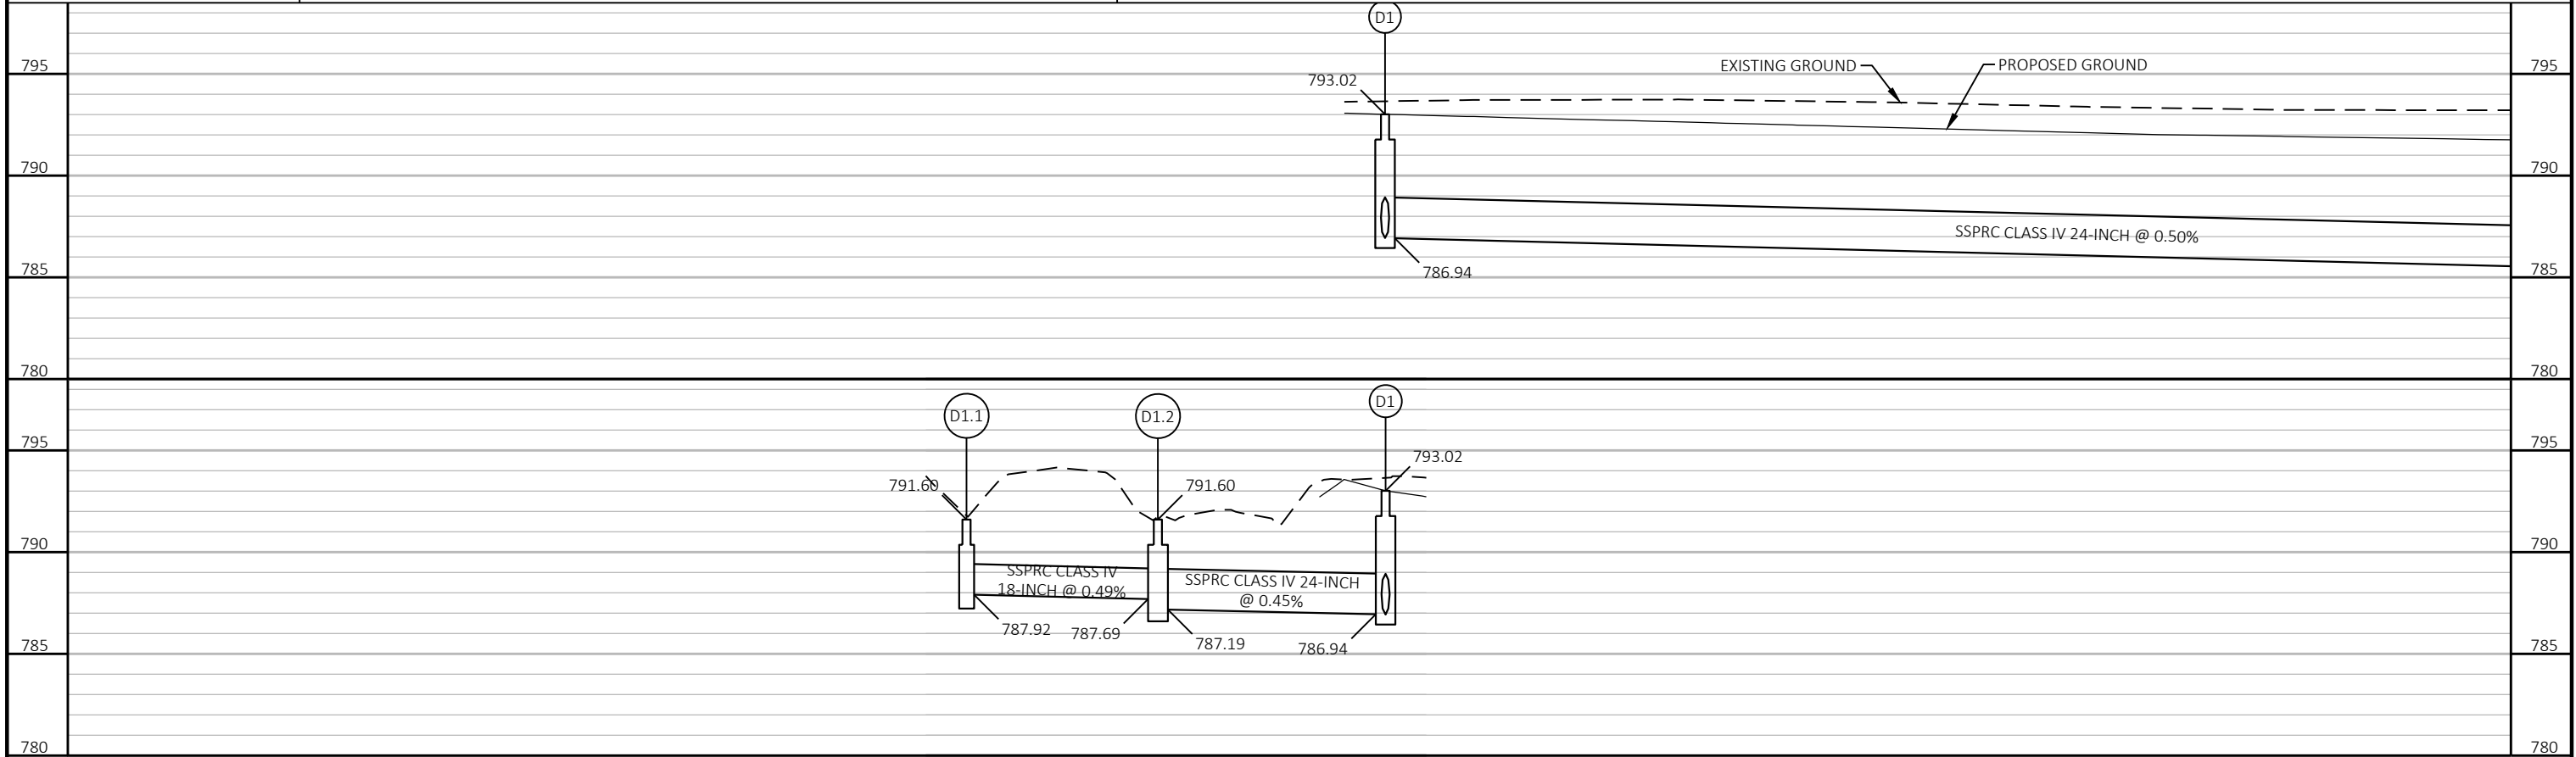
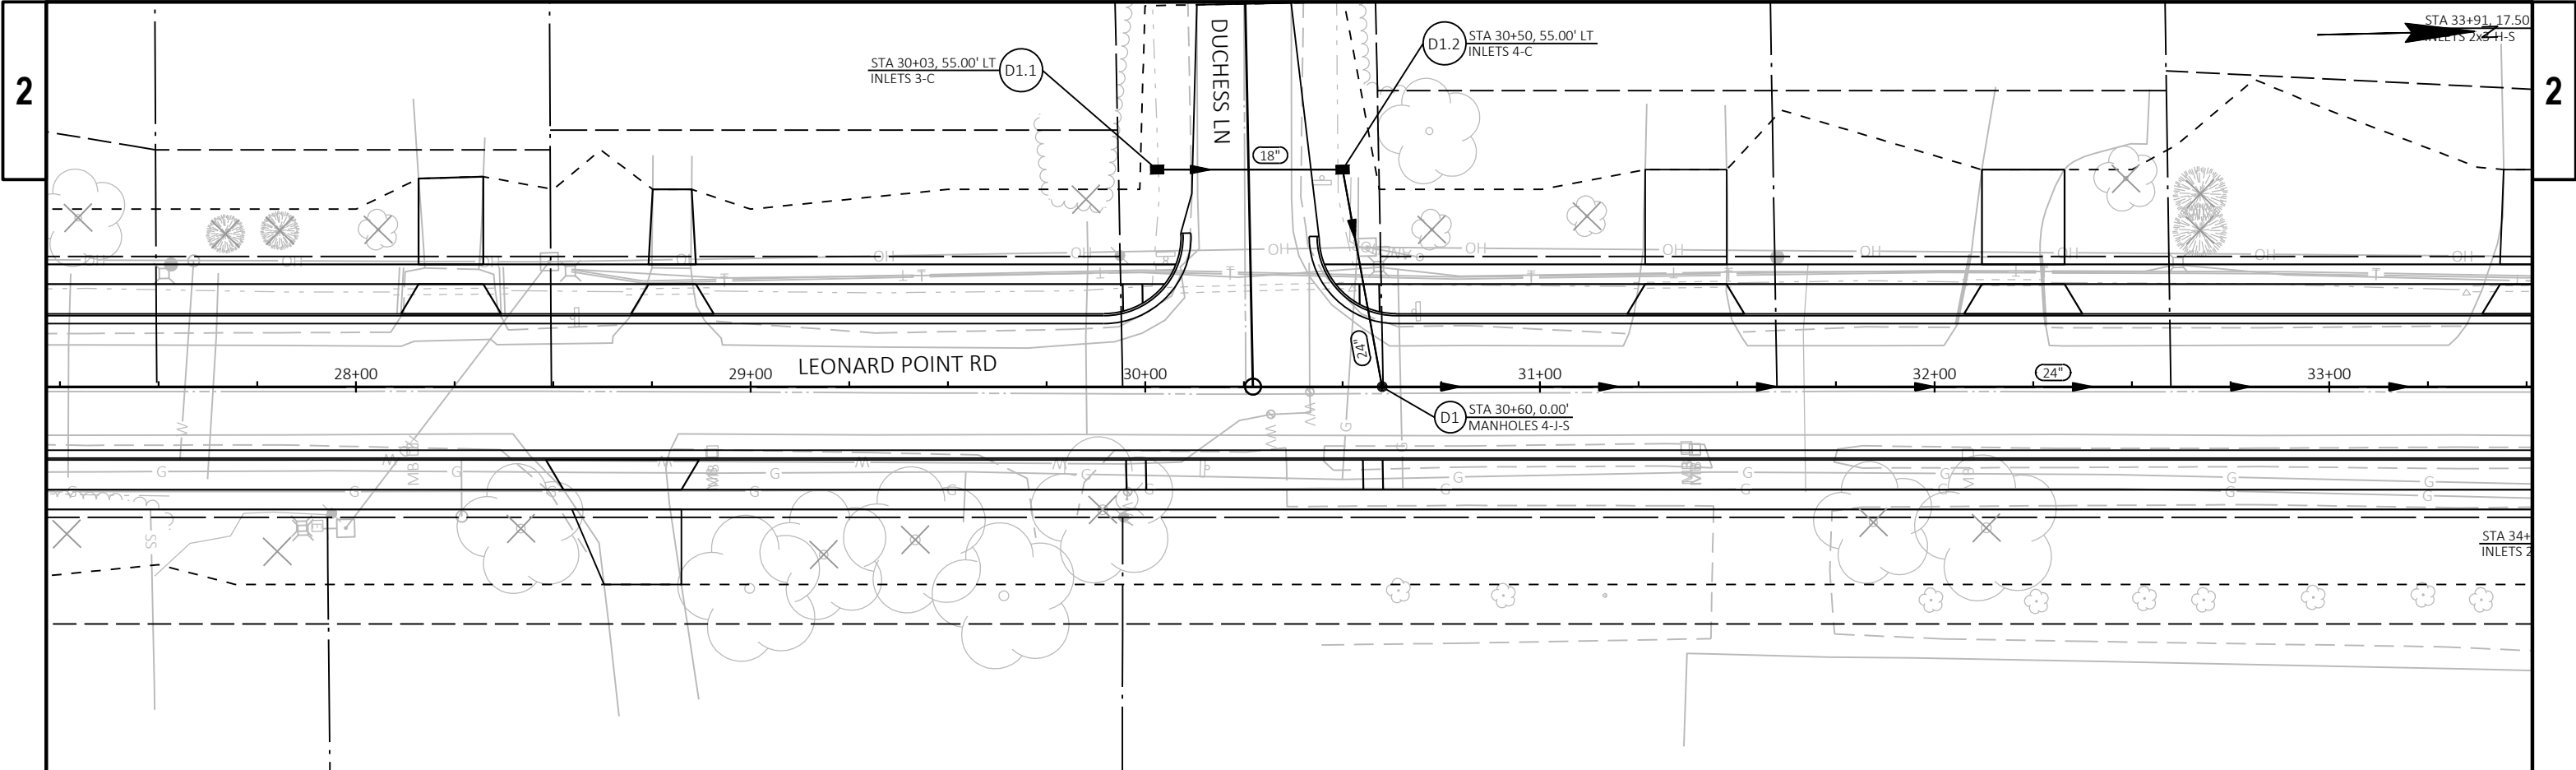


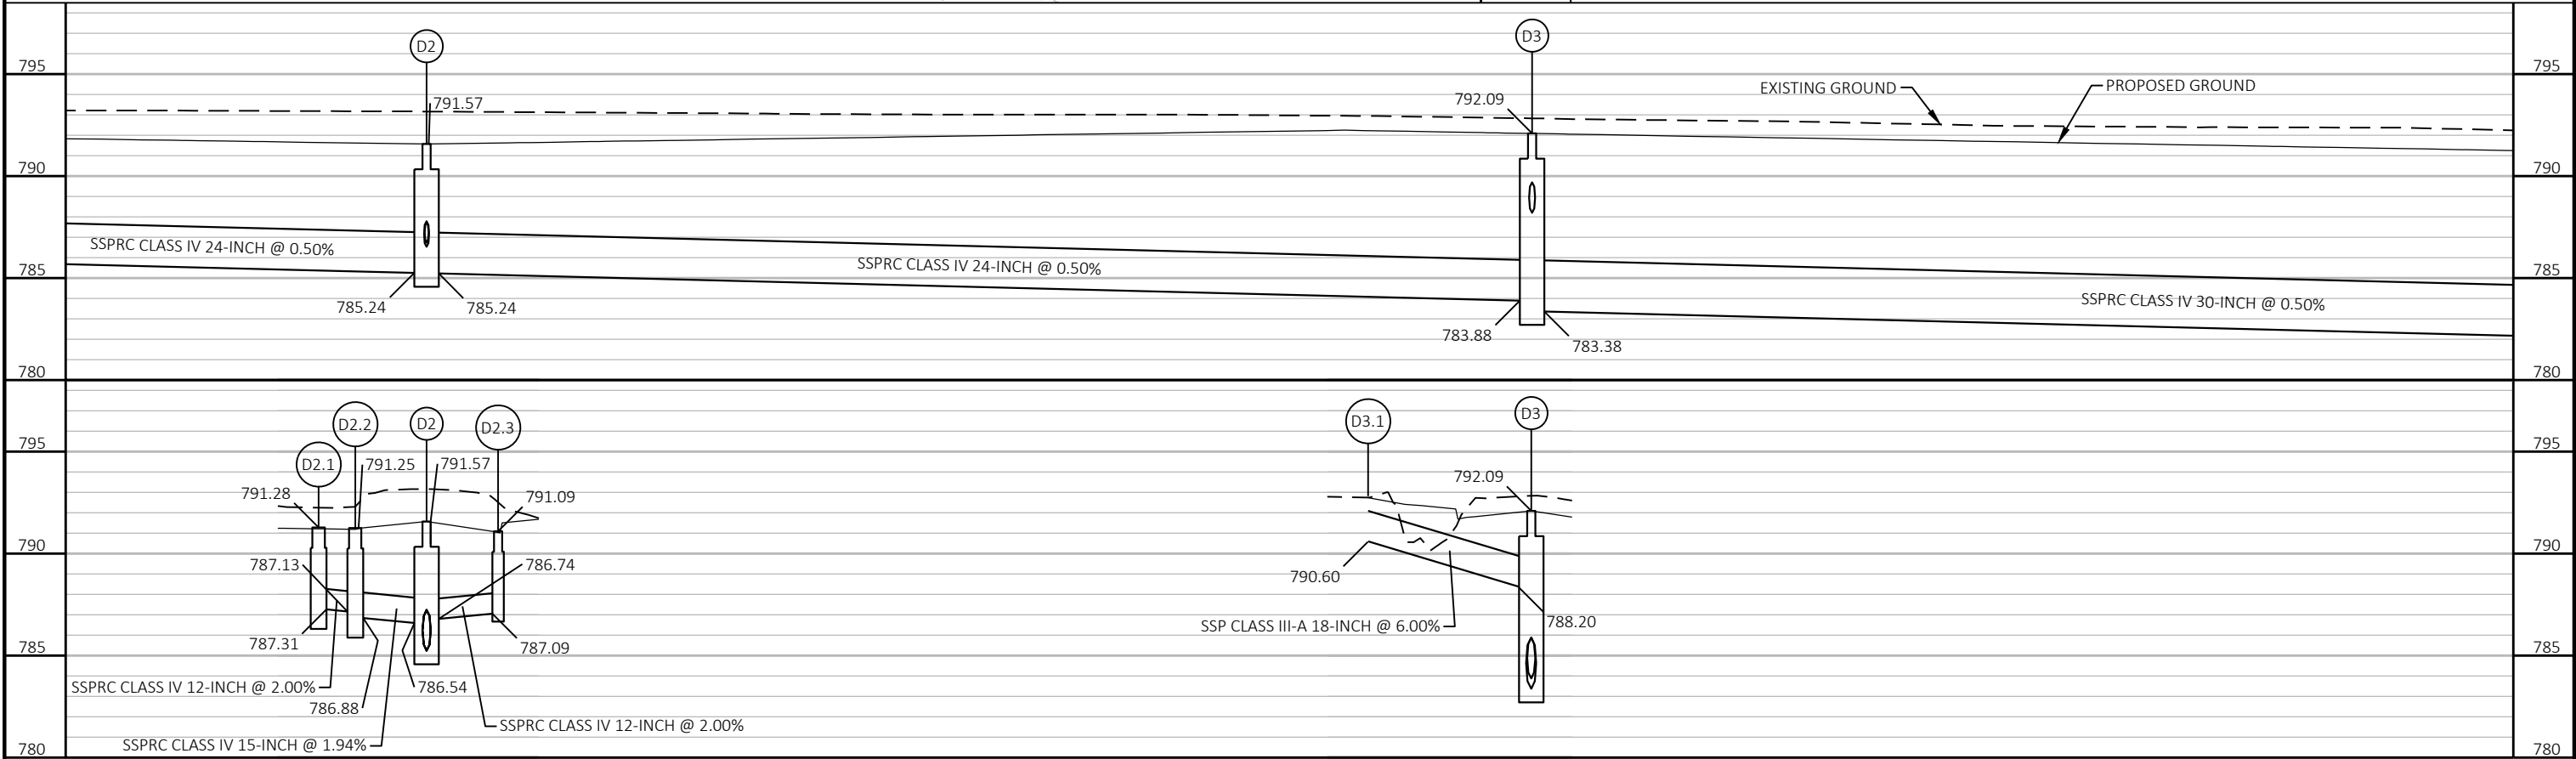
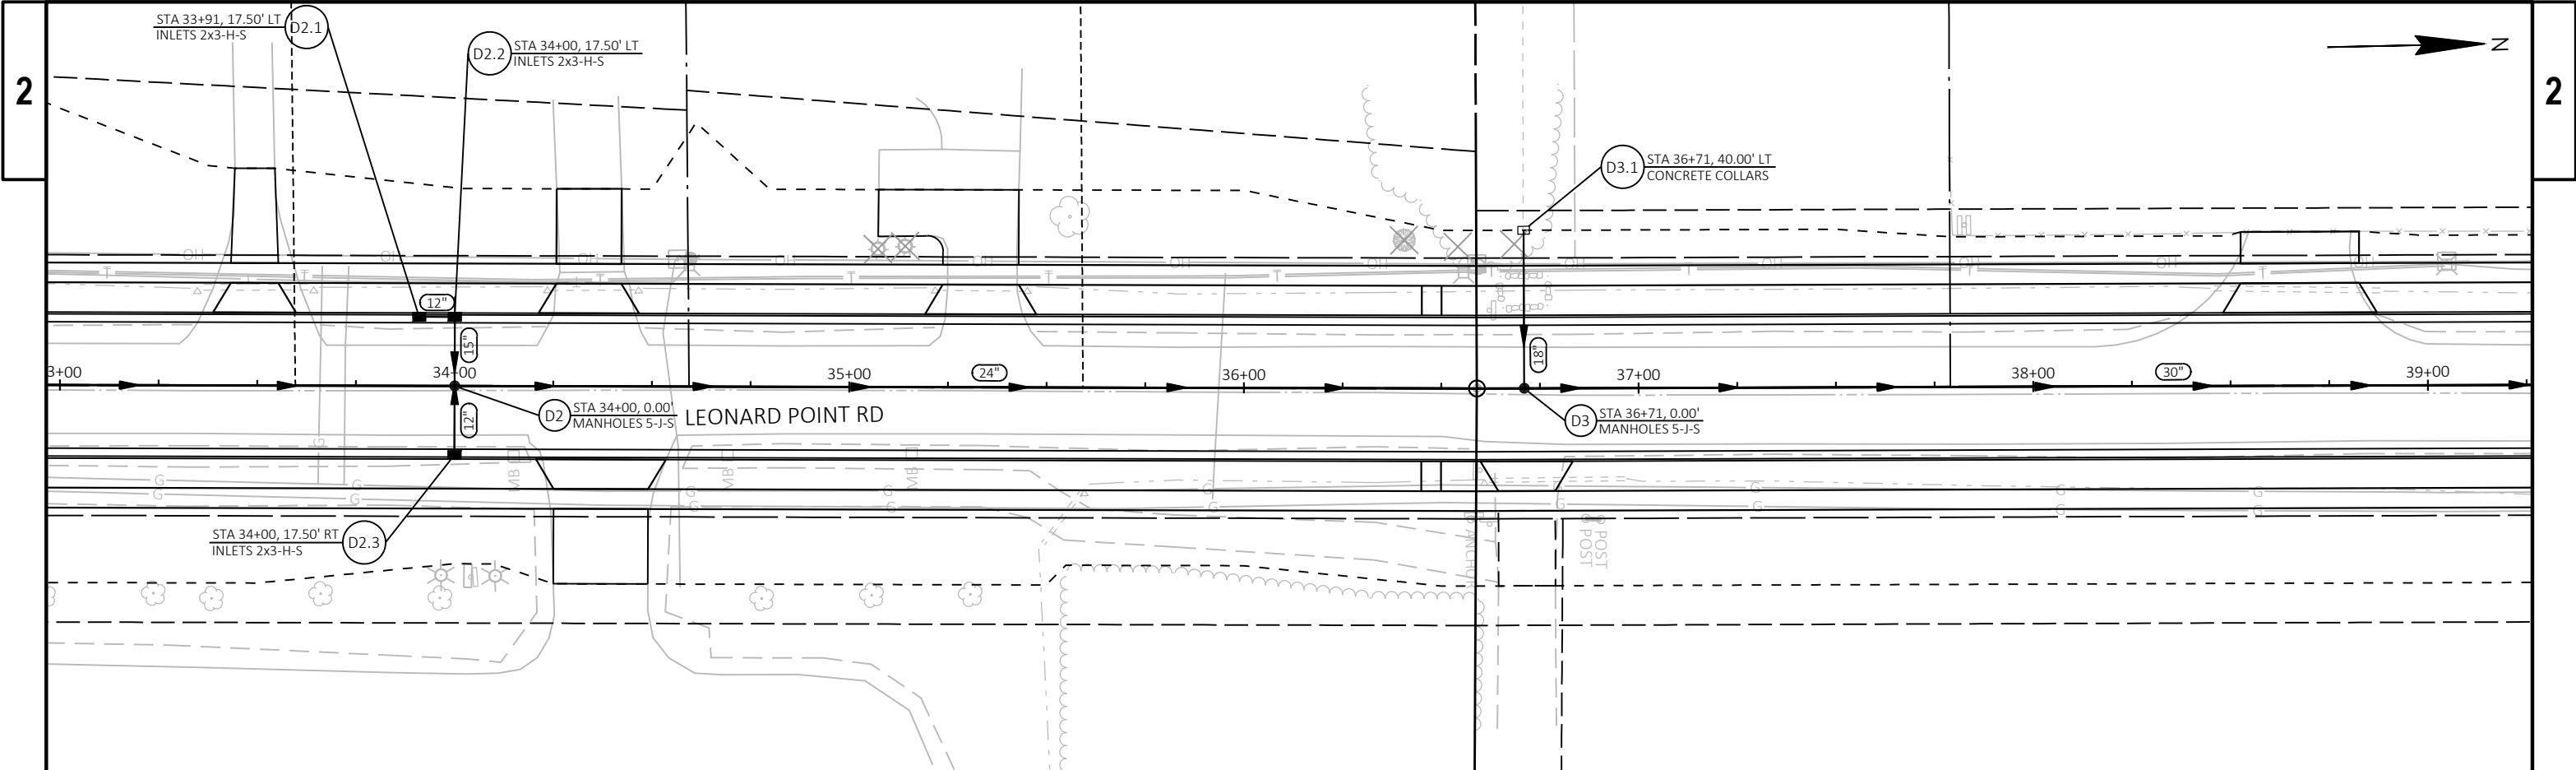



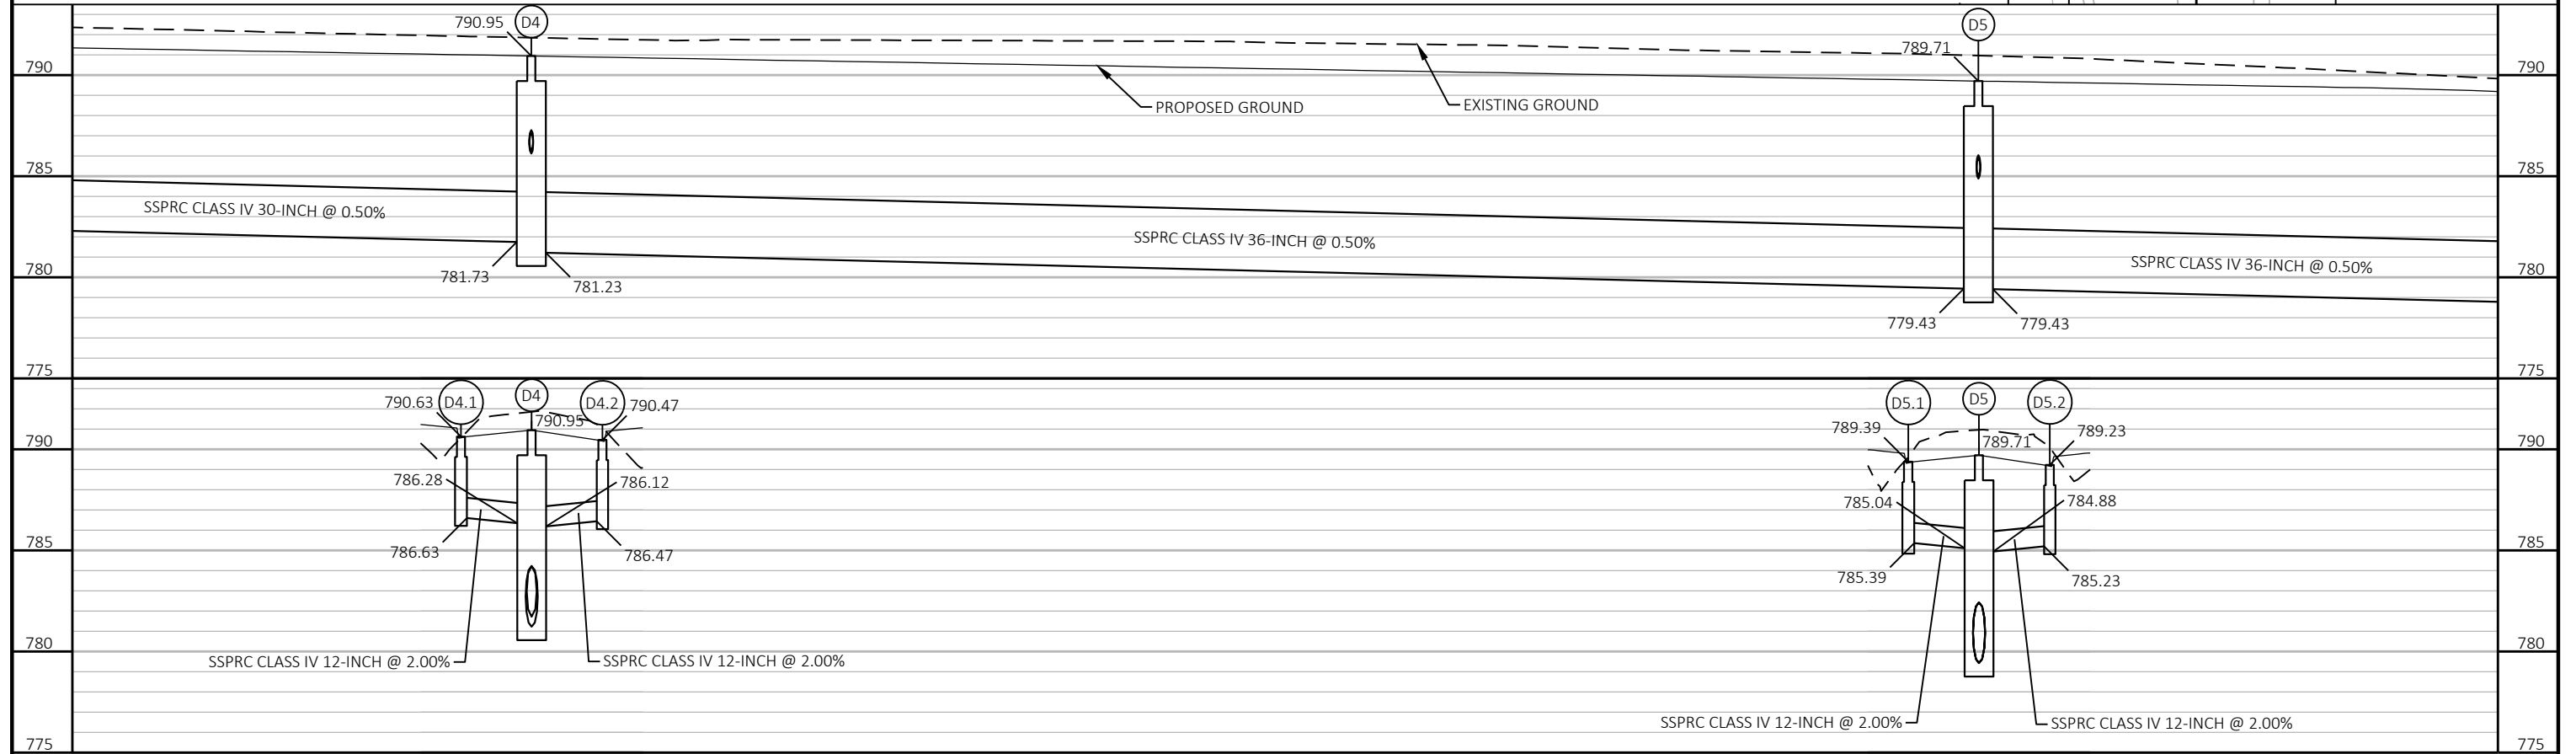


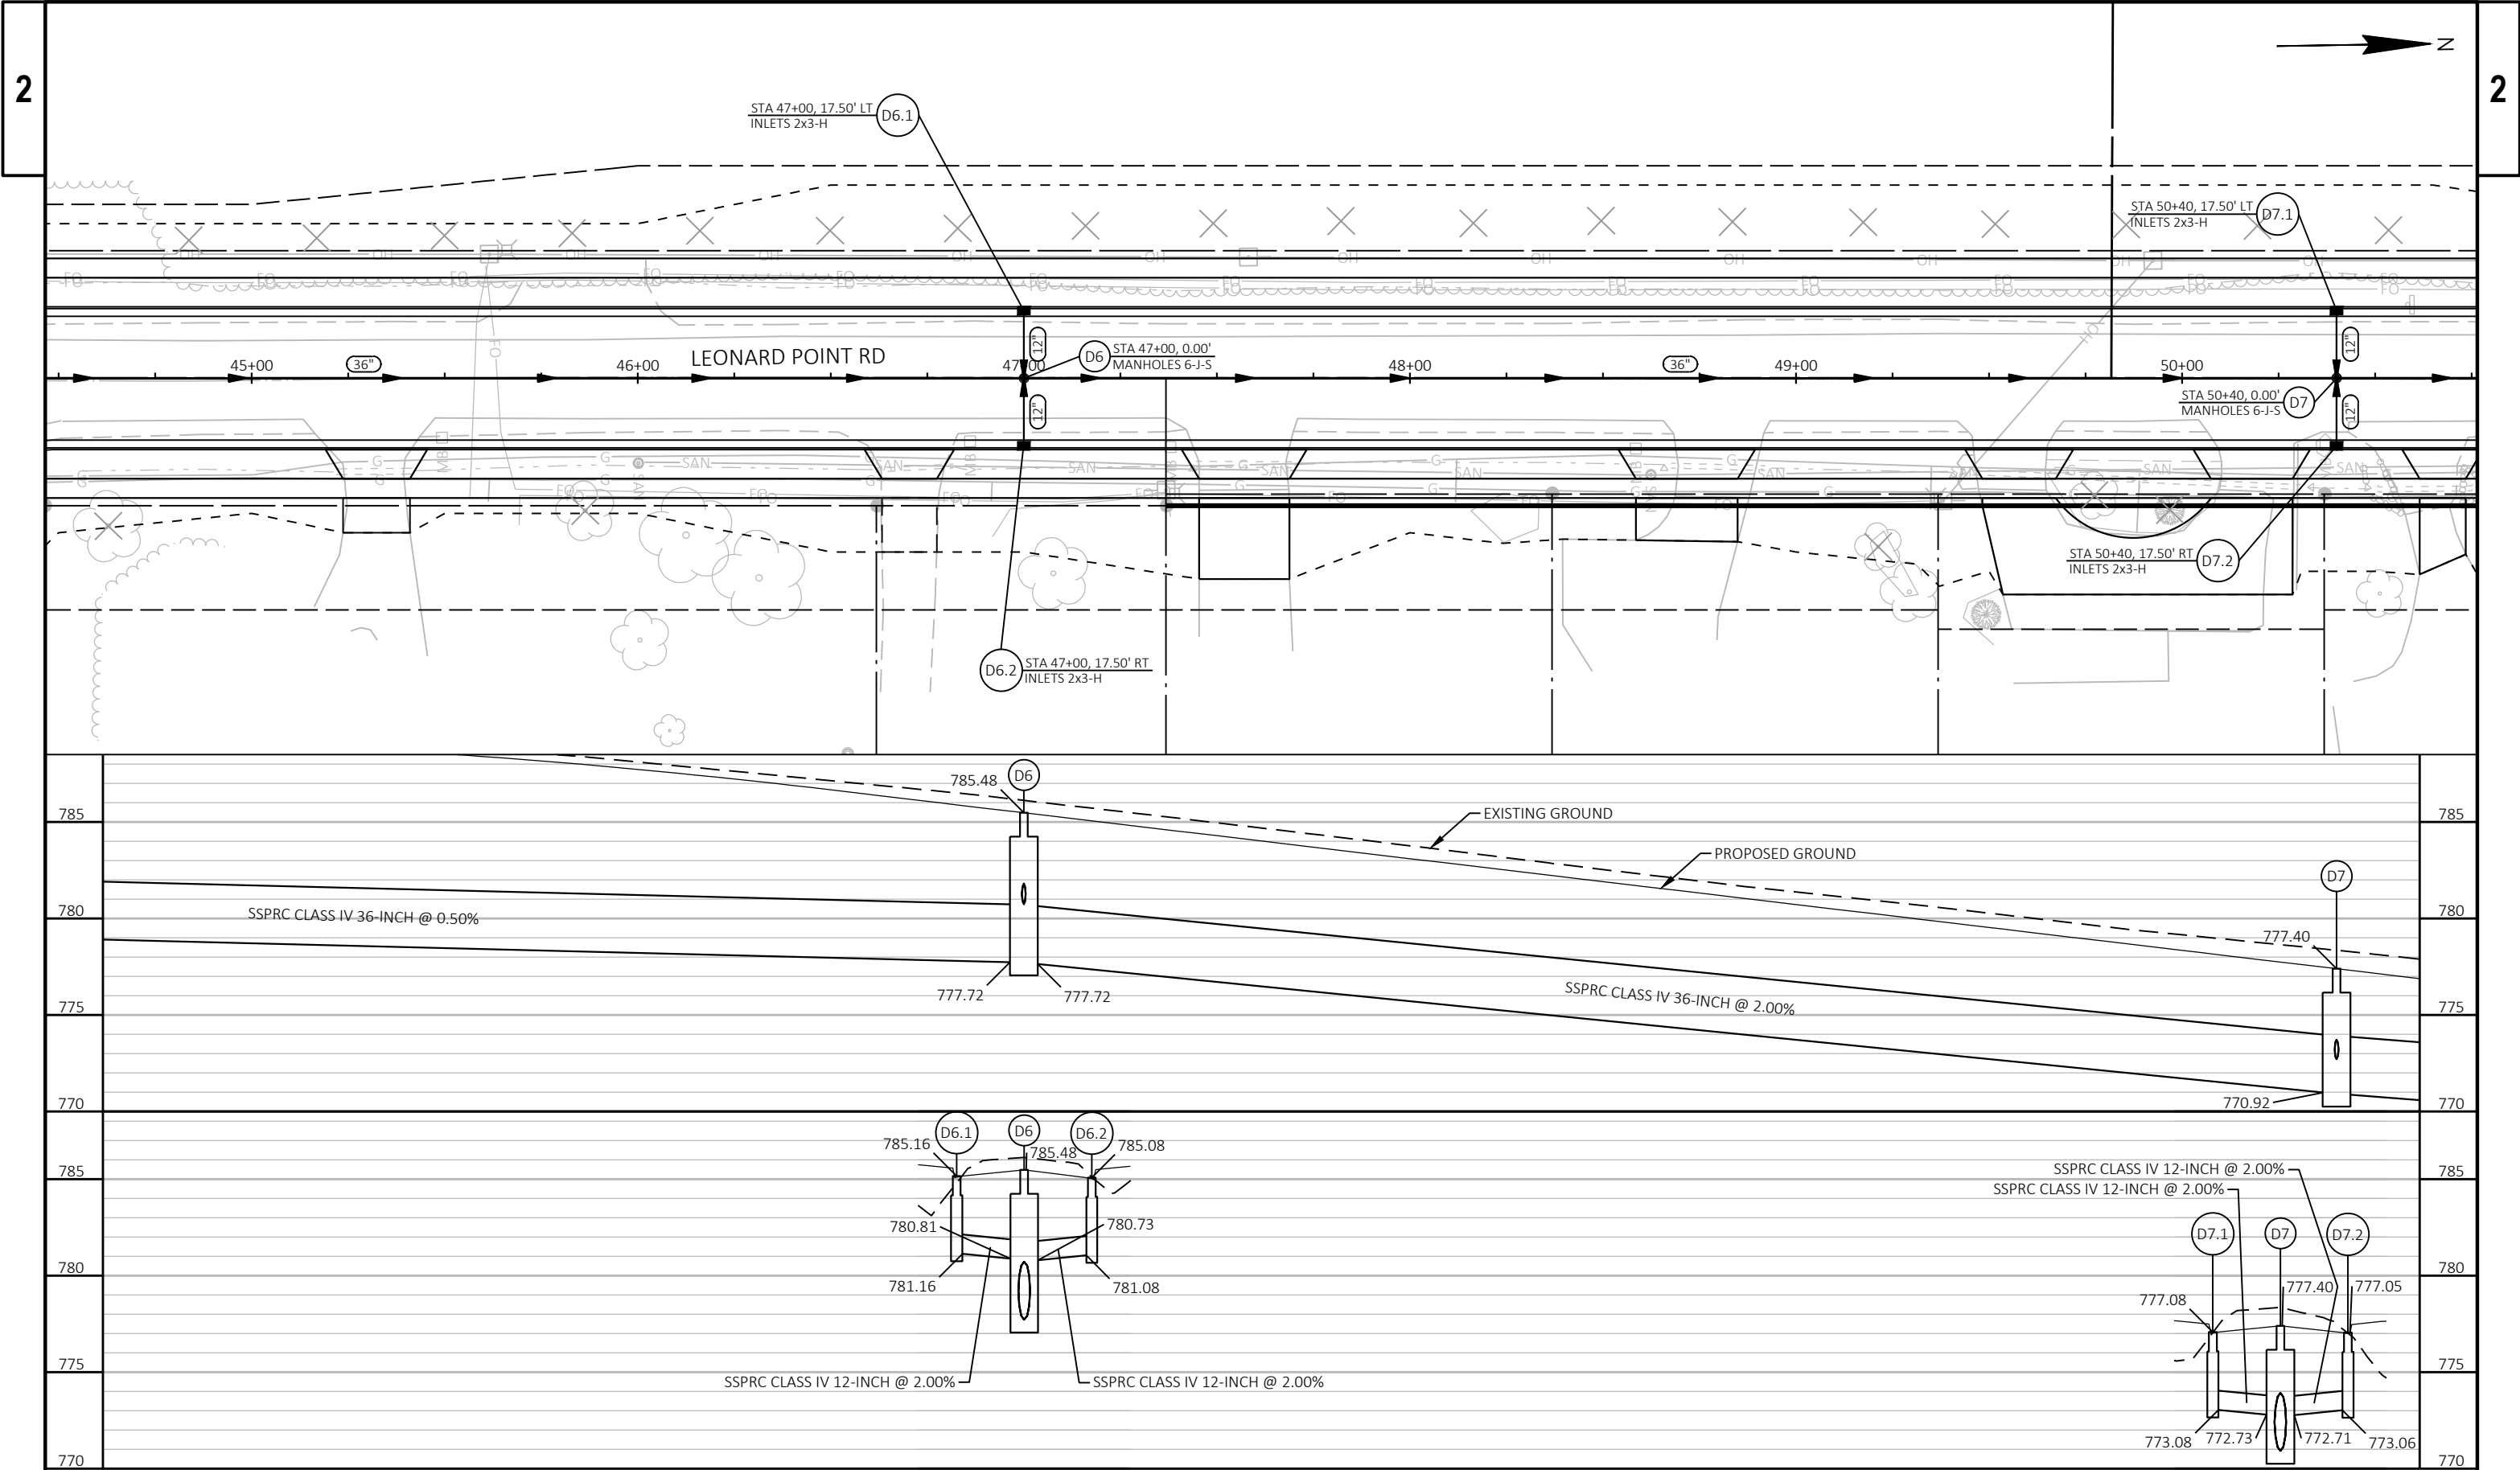


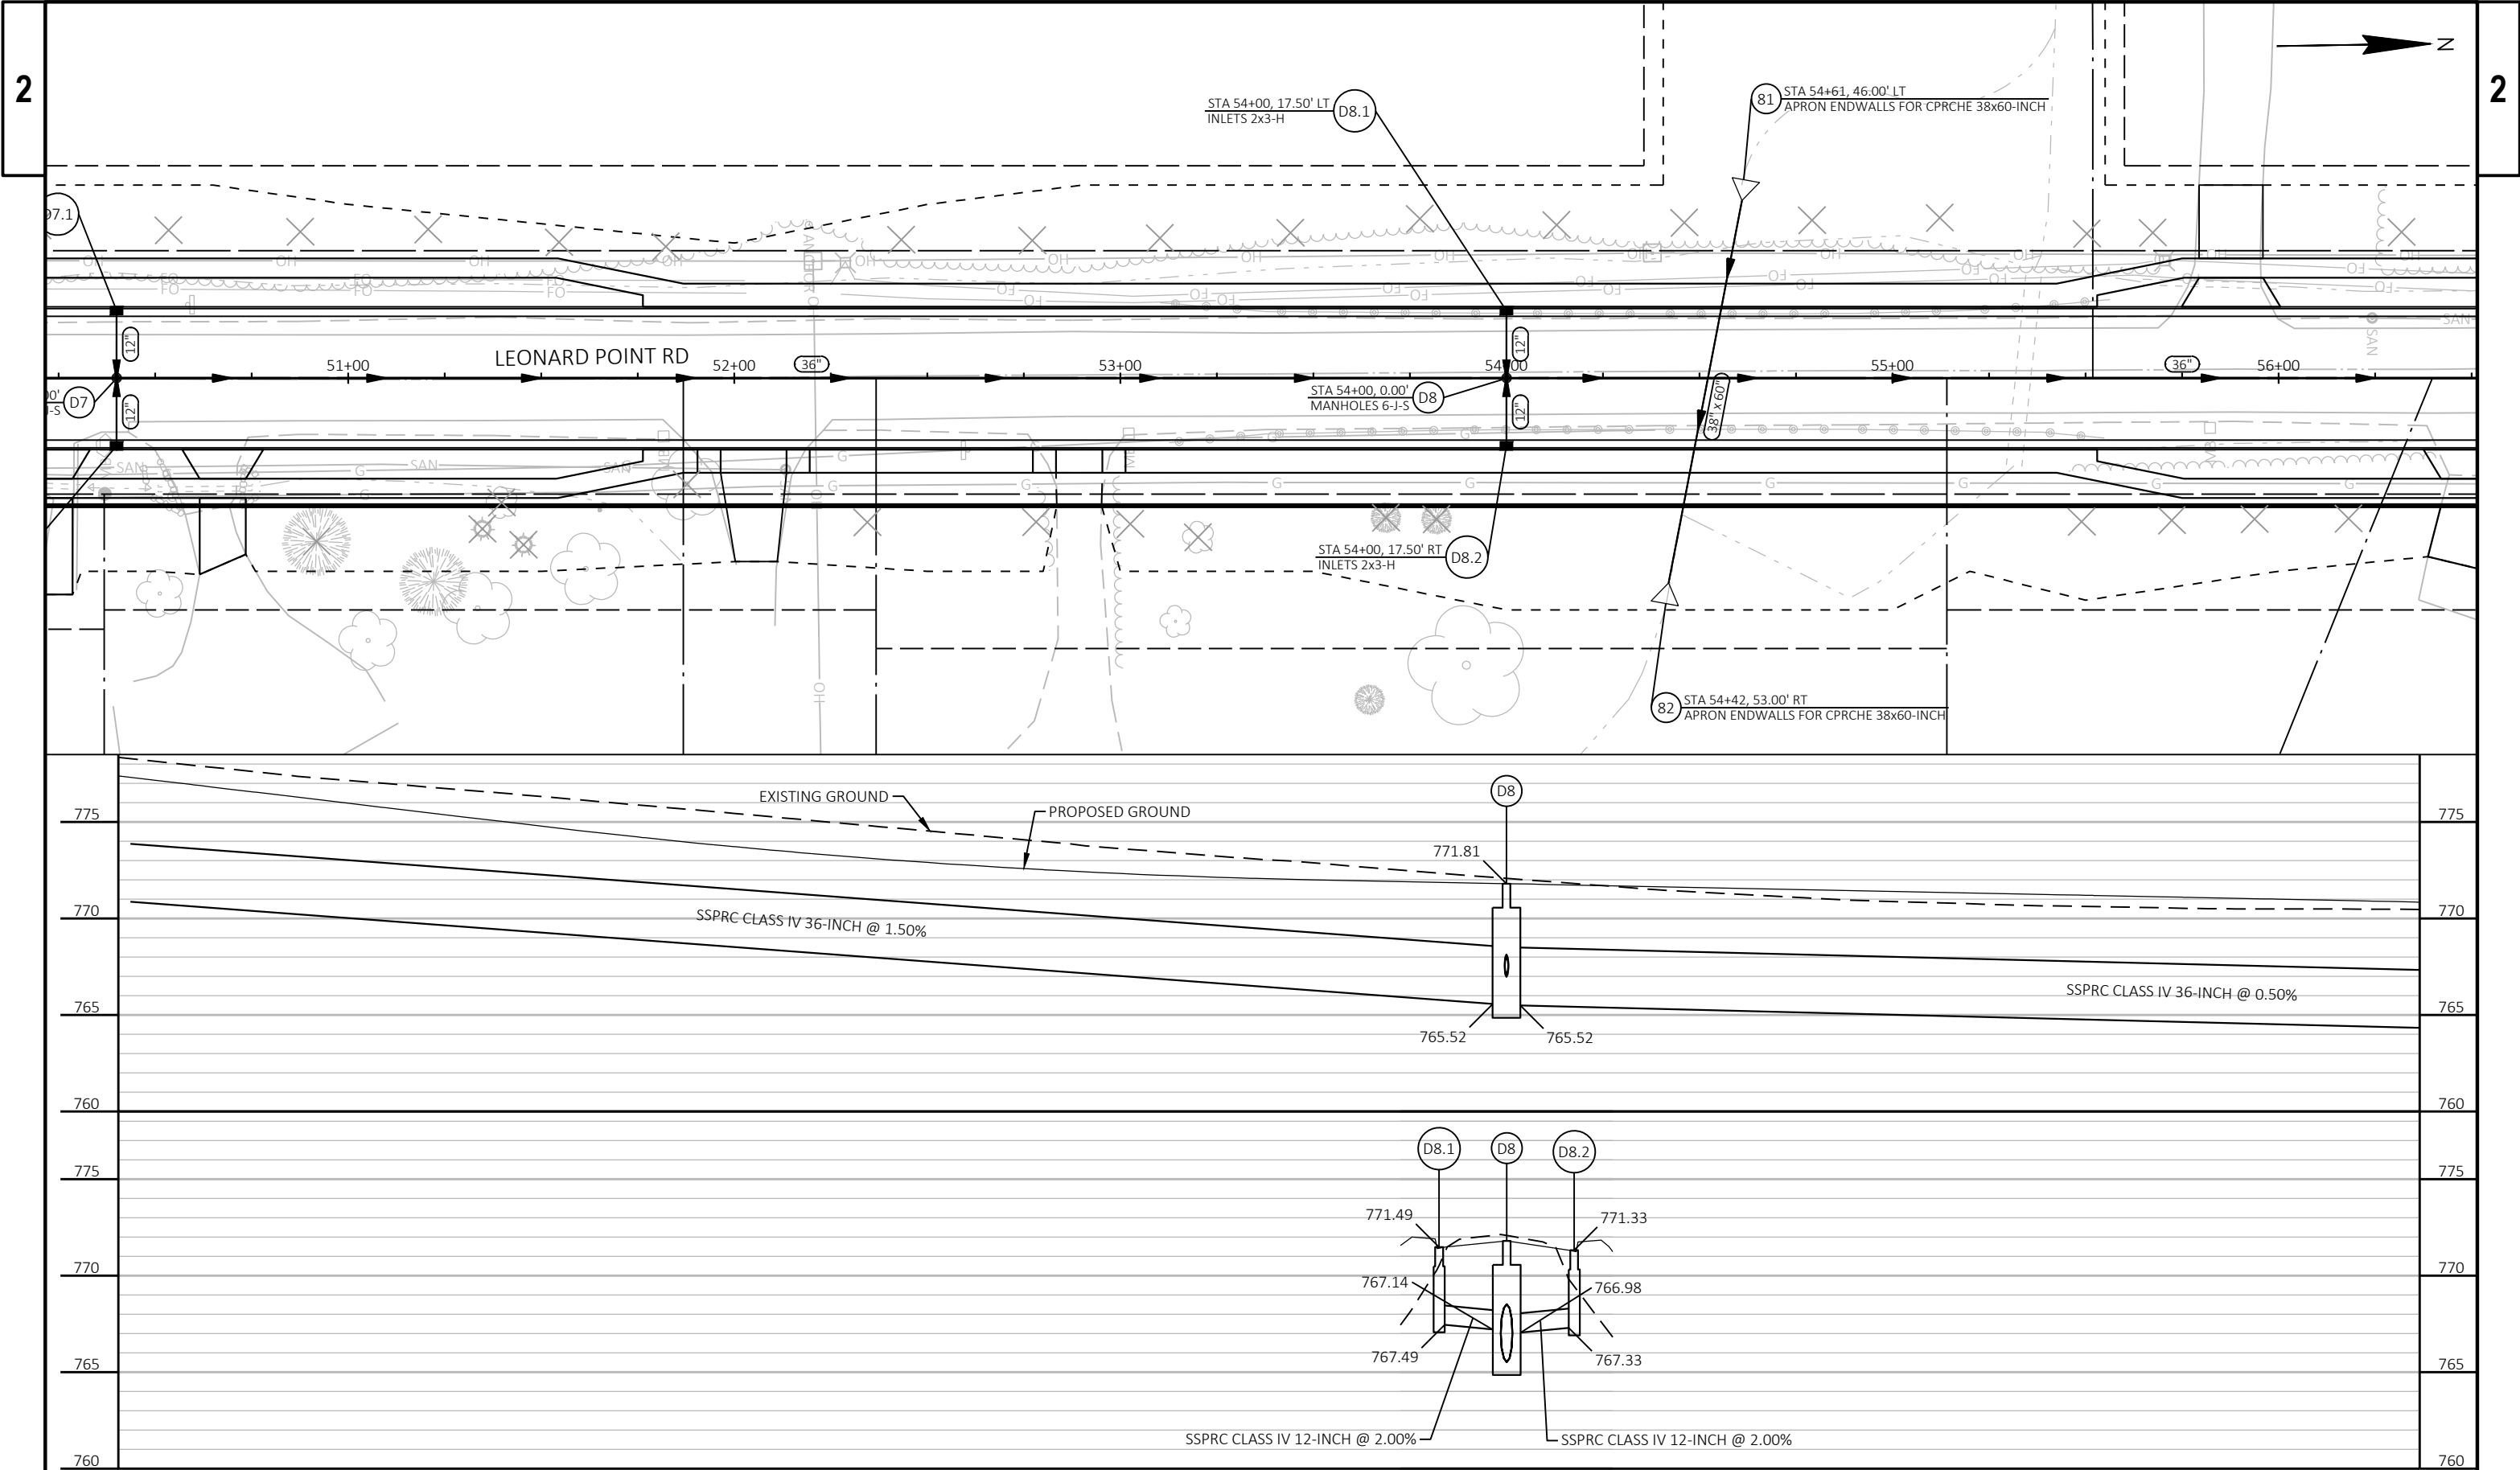


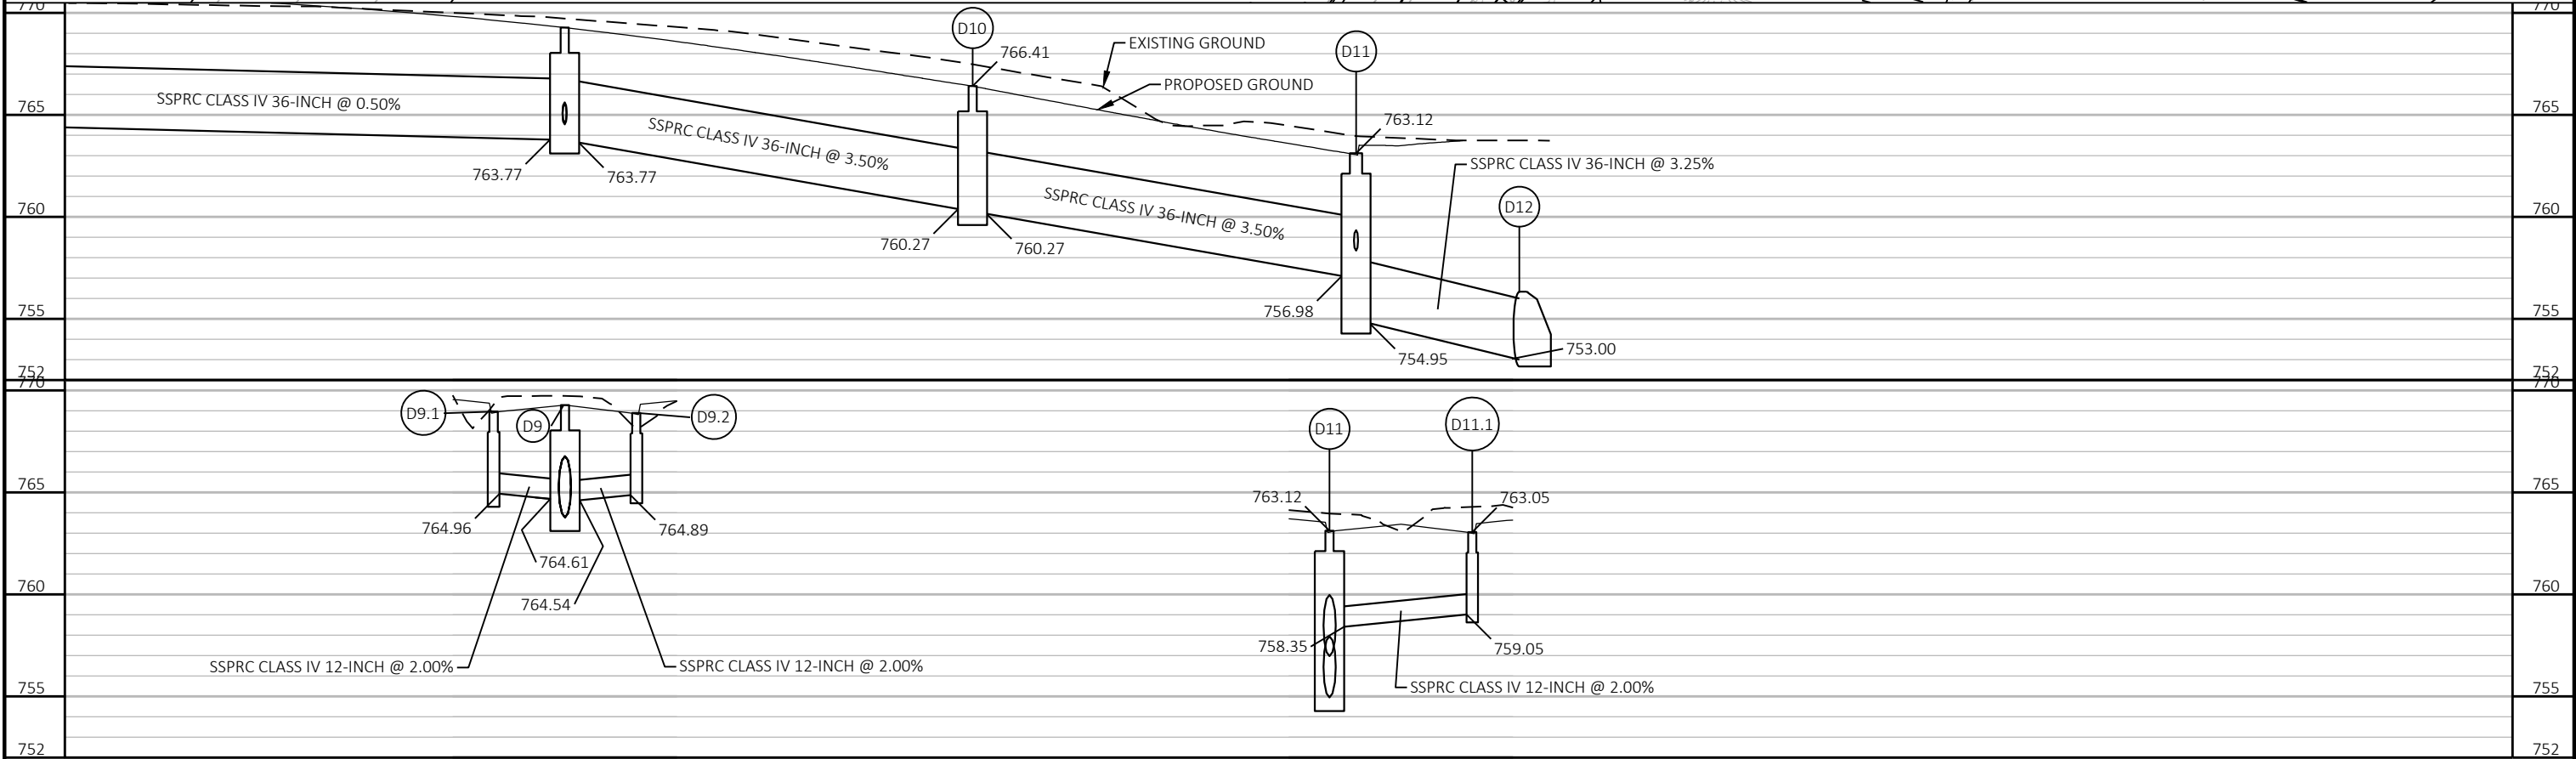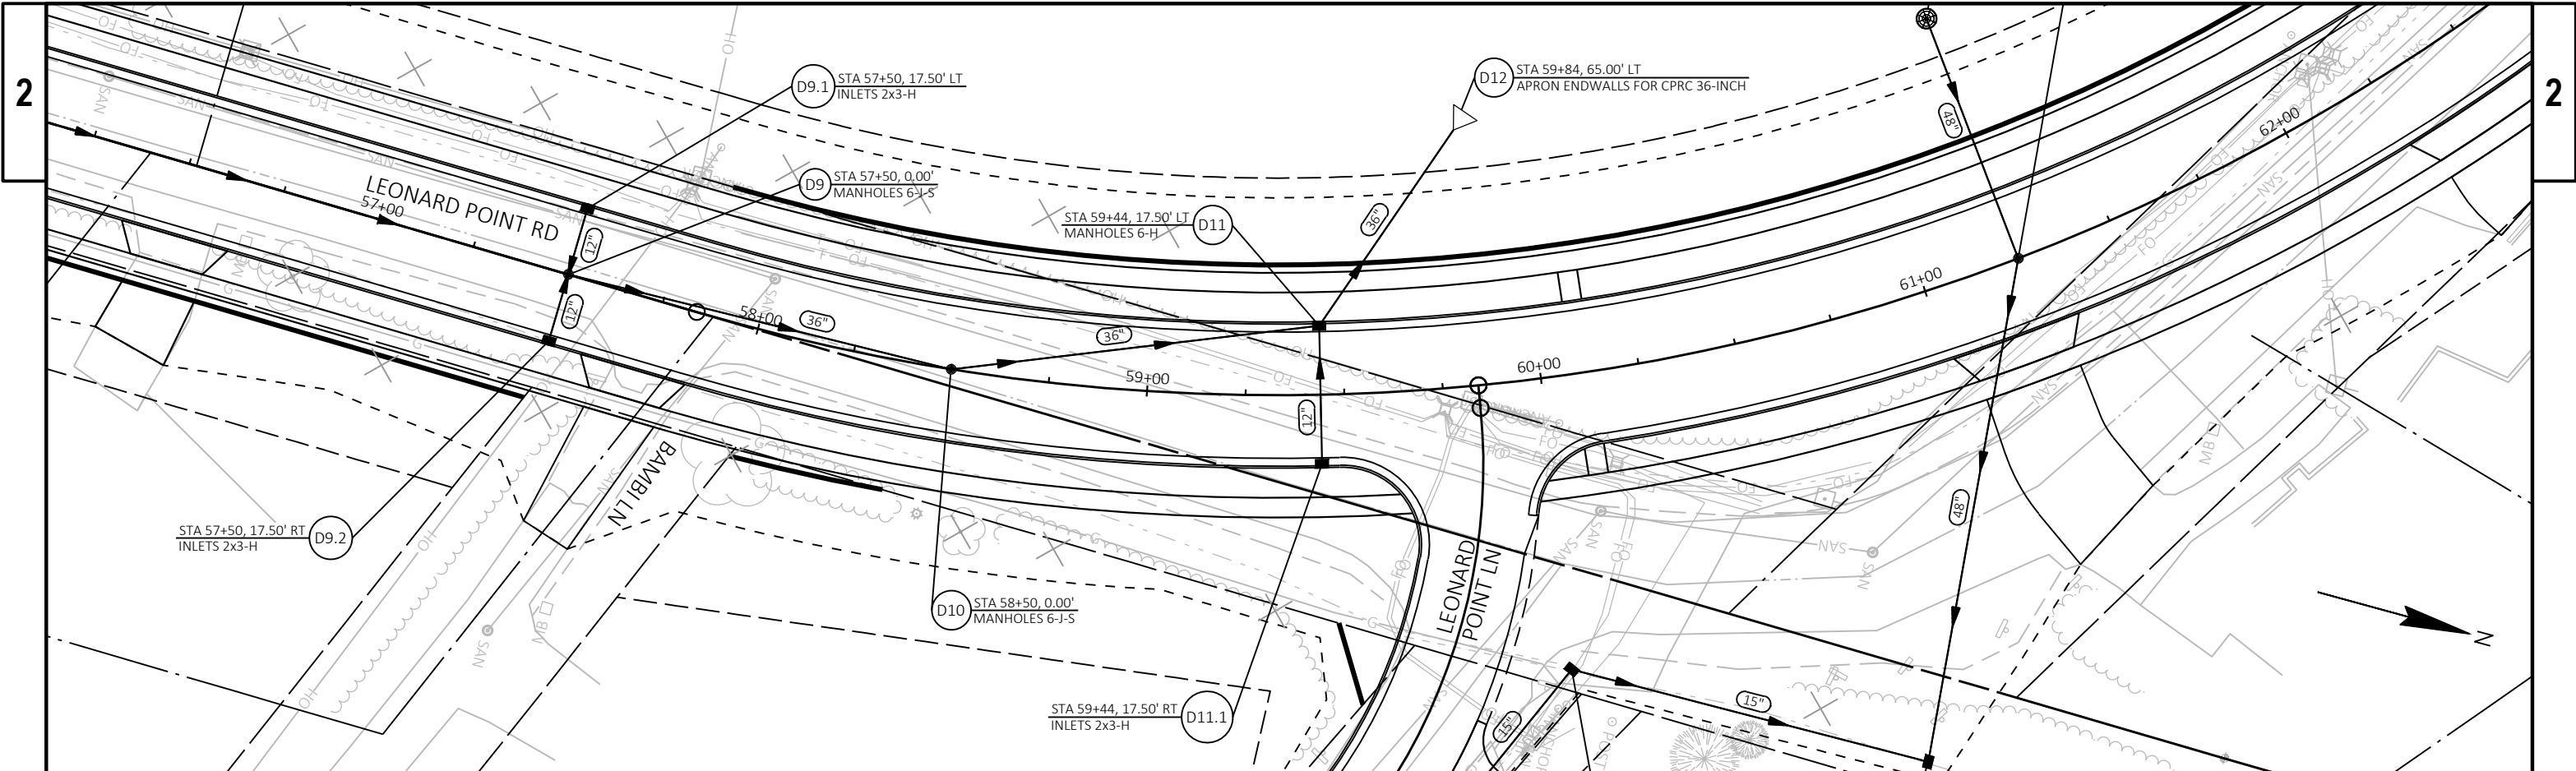

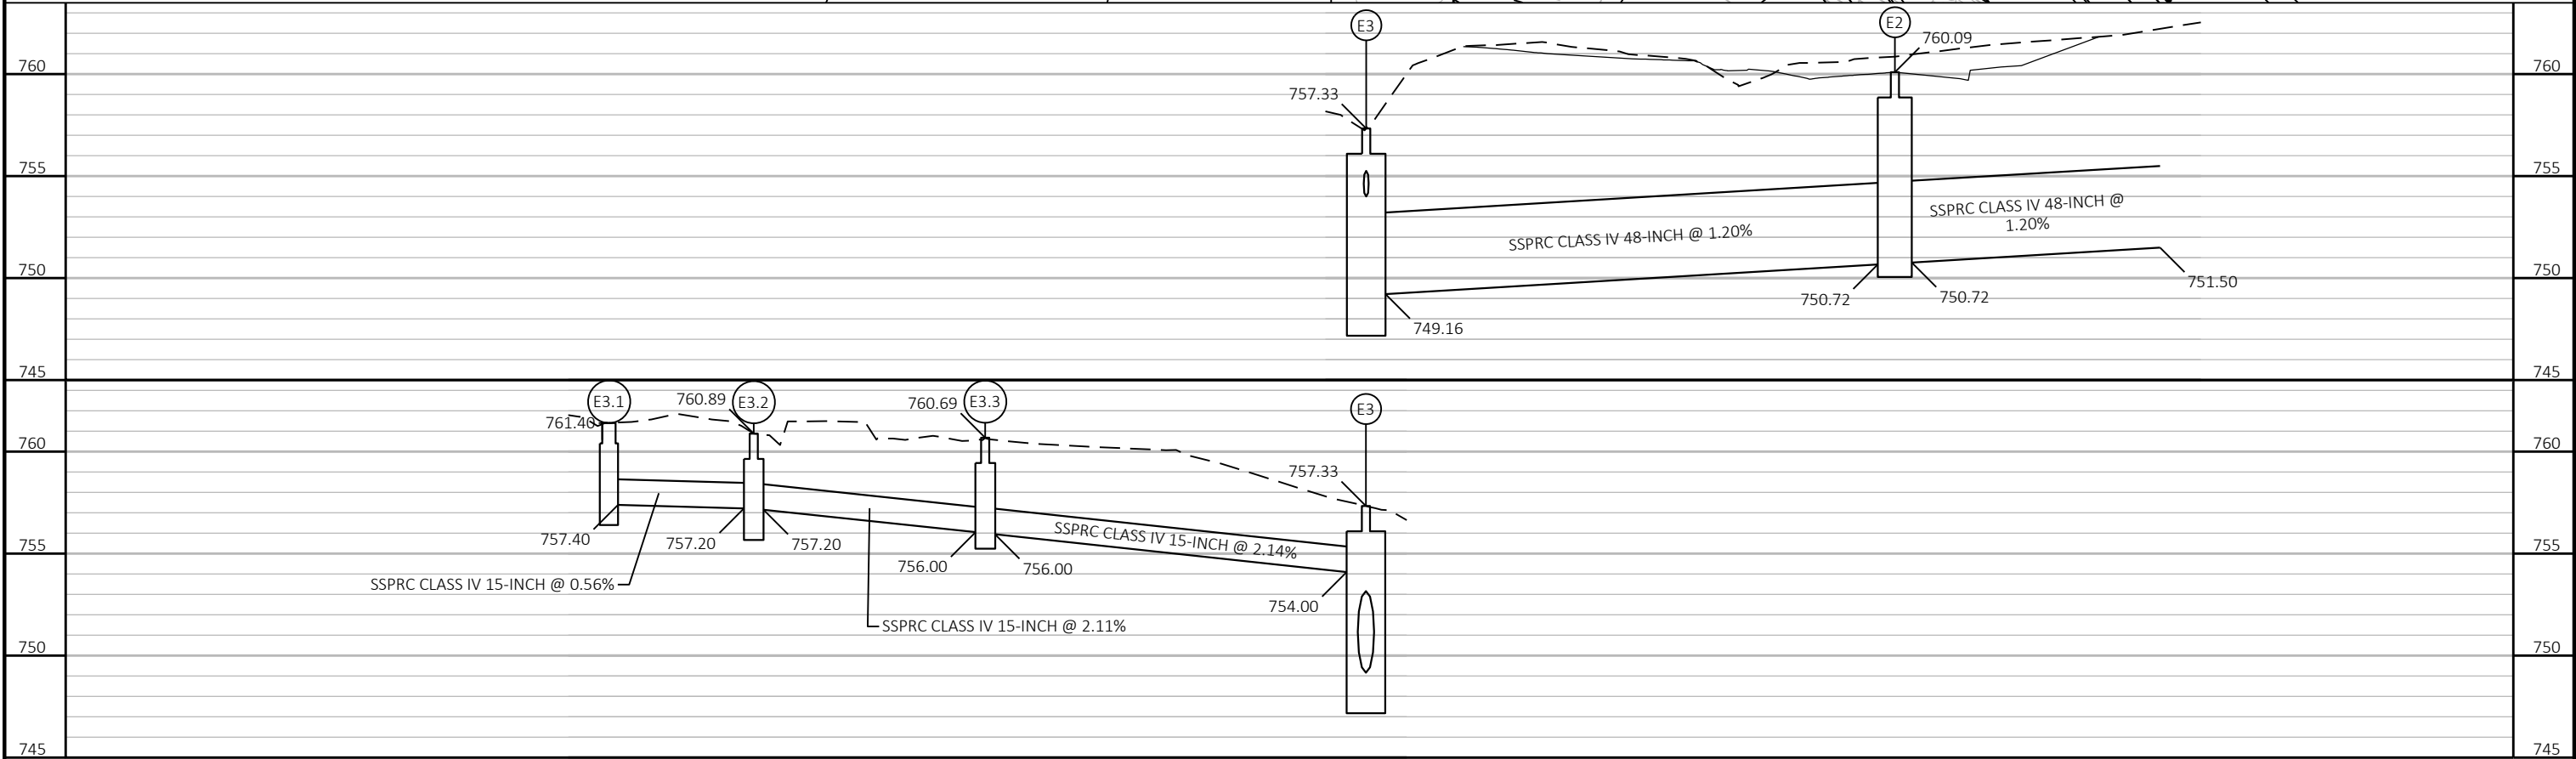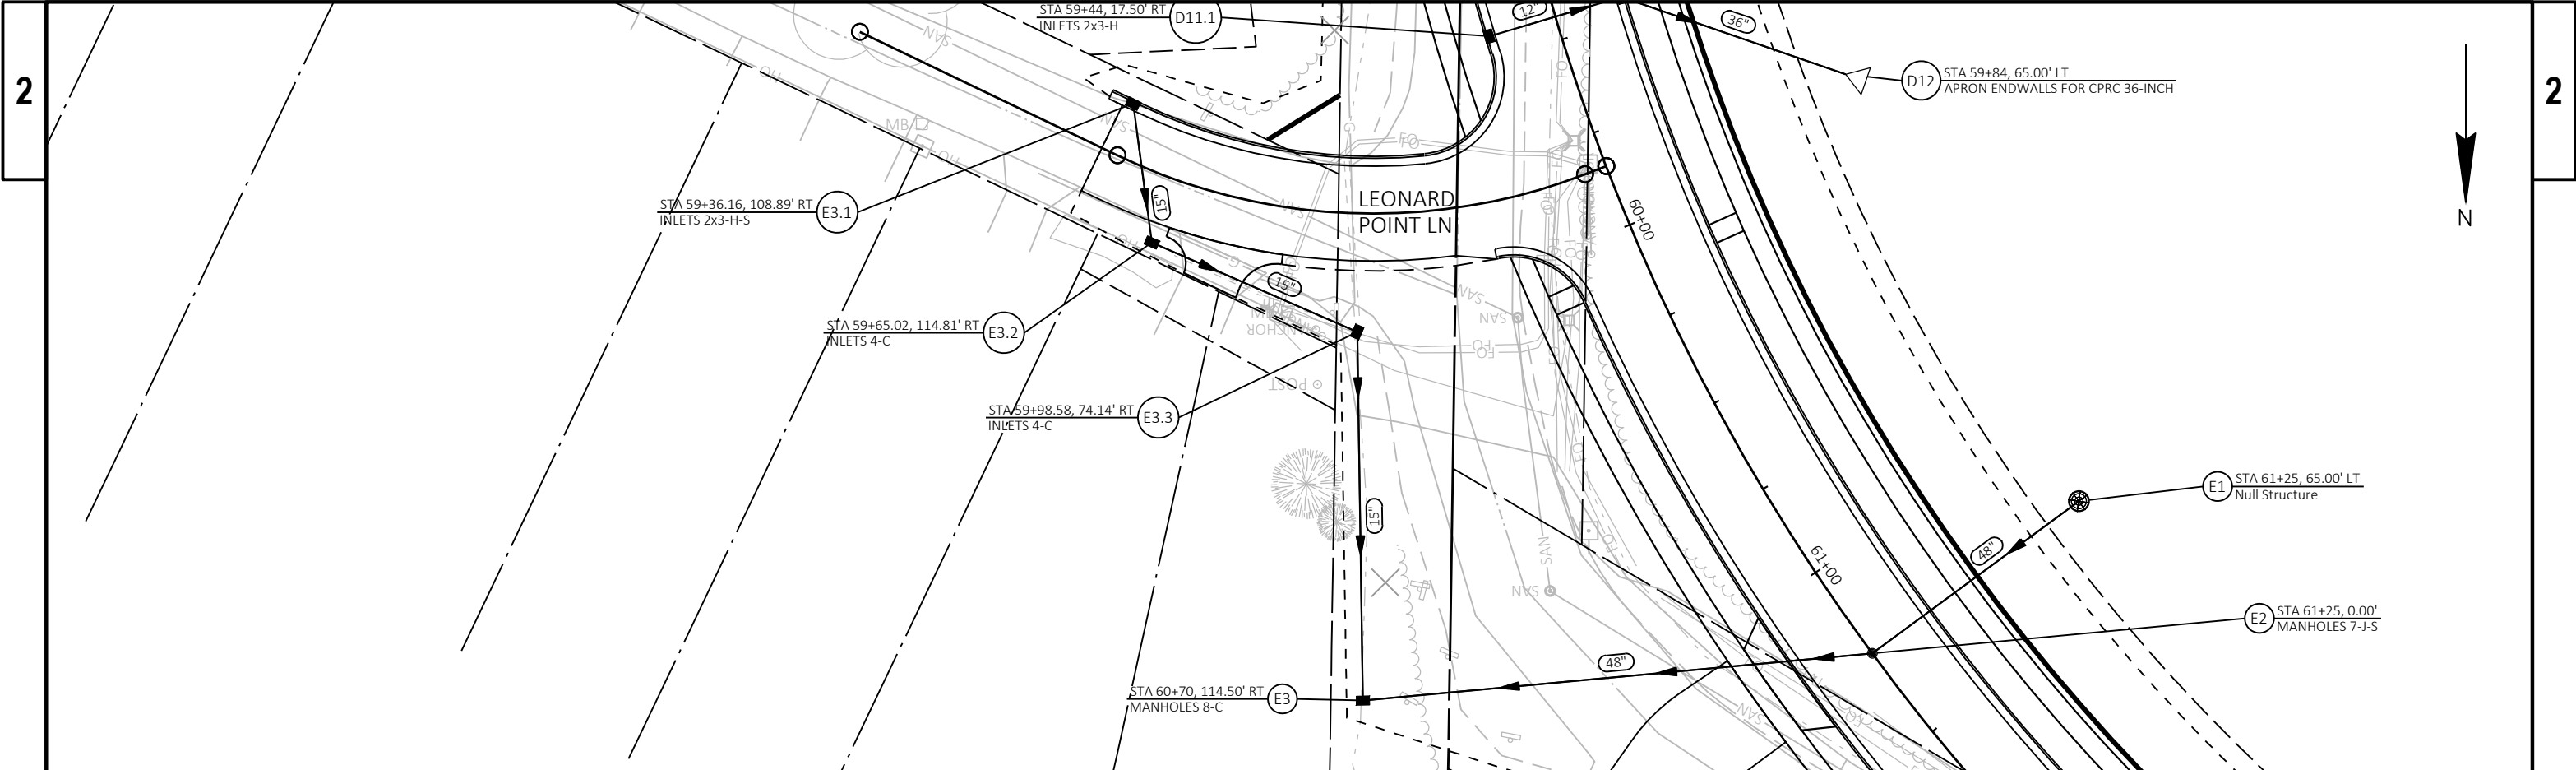


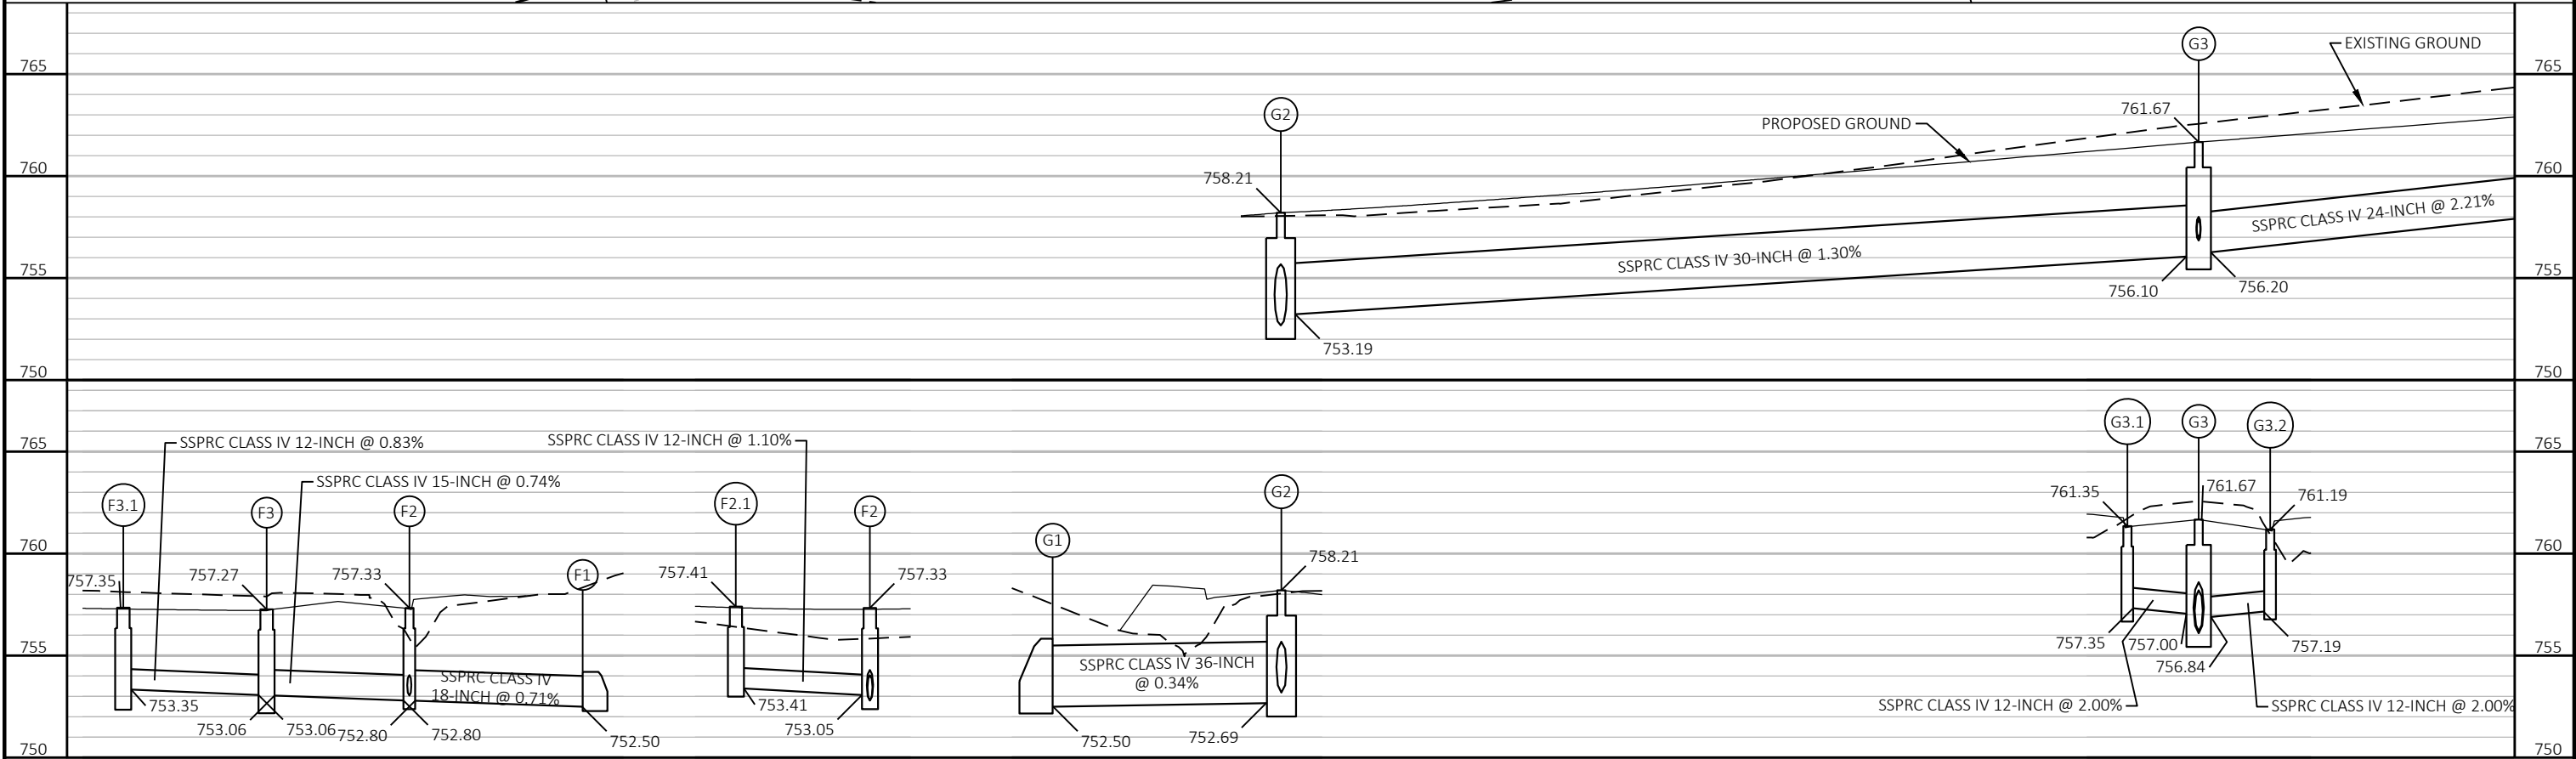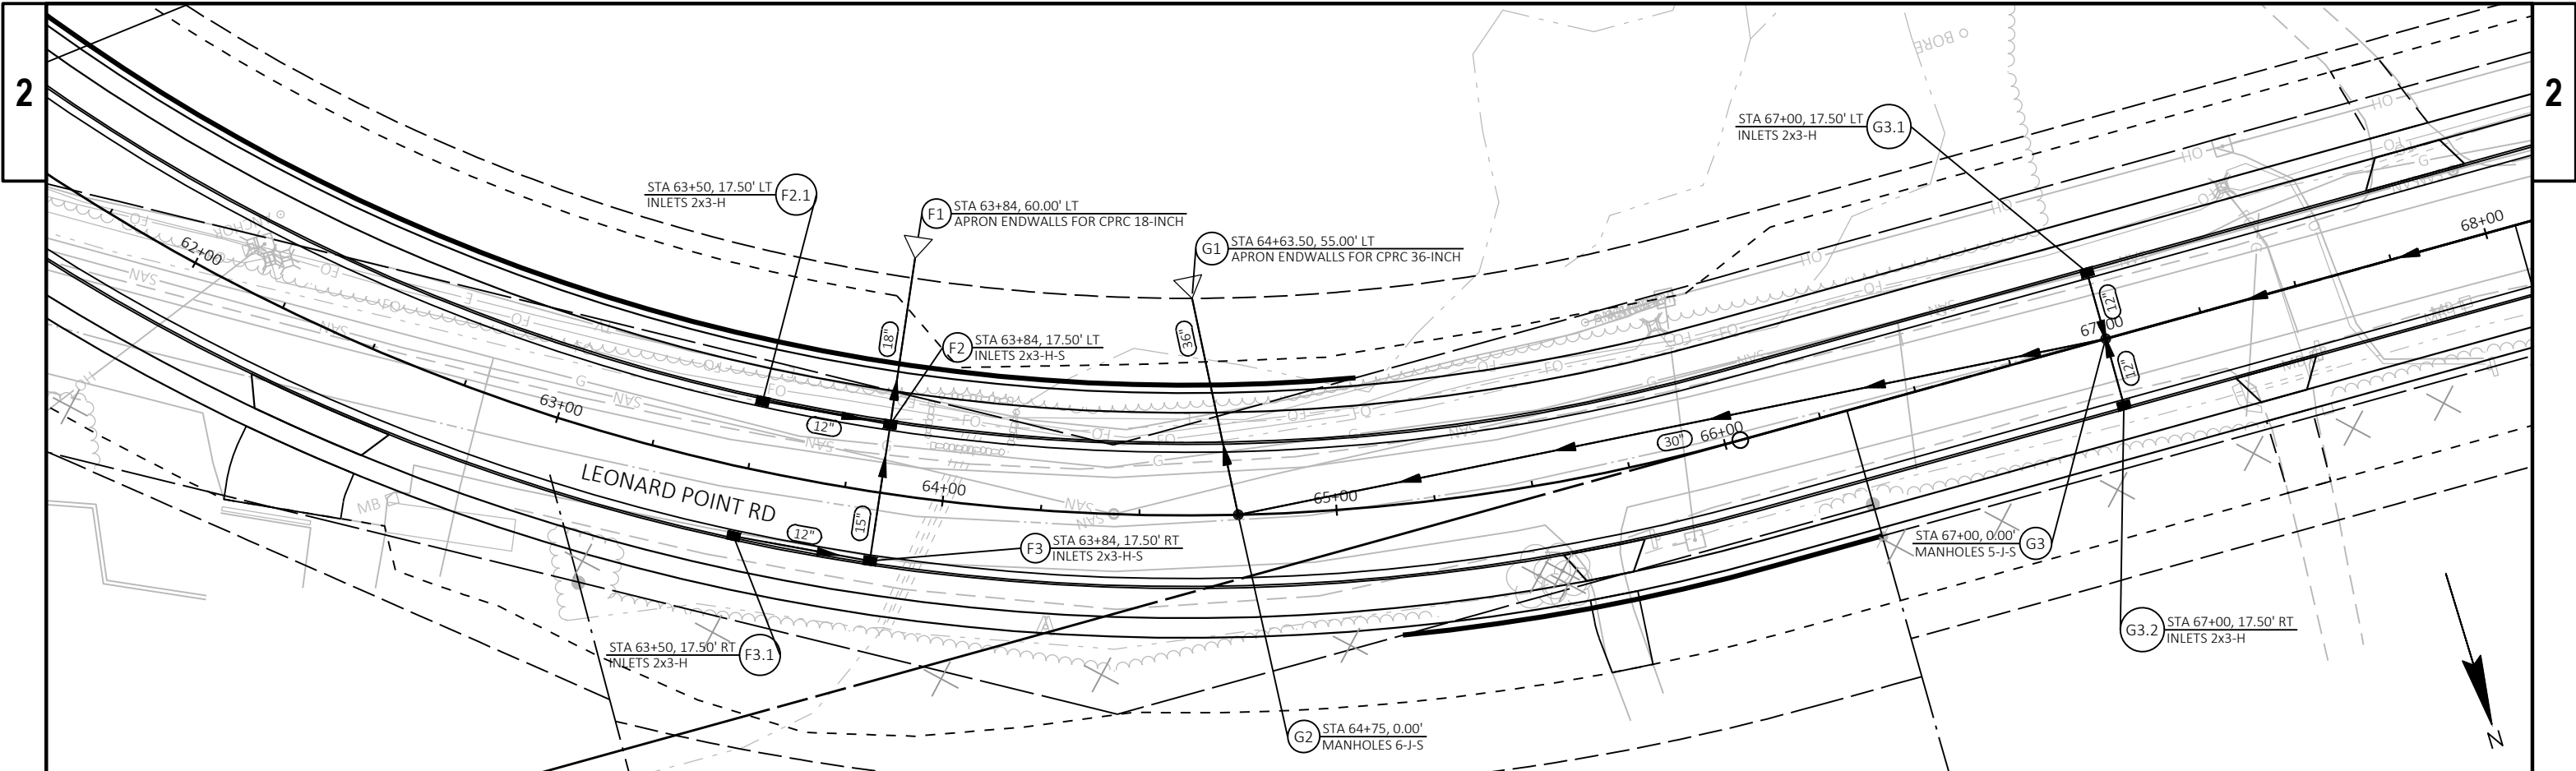



PROJECT NO: 6436-01-73	HWY: LEONARD POINT ROAD	COUNTY: WINNEBAGO	STORM SEWER	SHEET	E
------------------------	-------------------------	-------------------	-------------	-------	---

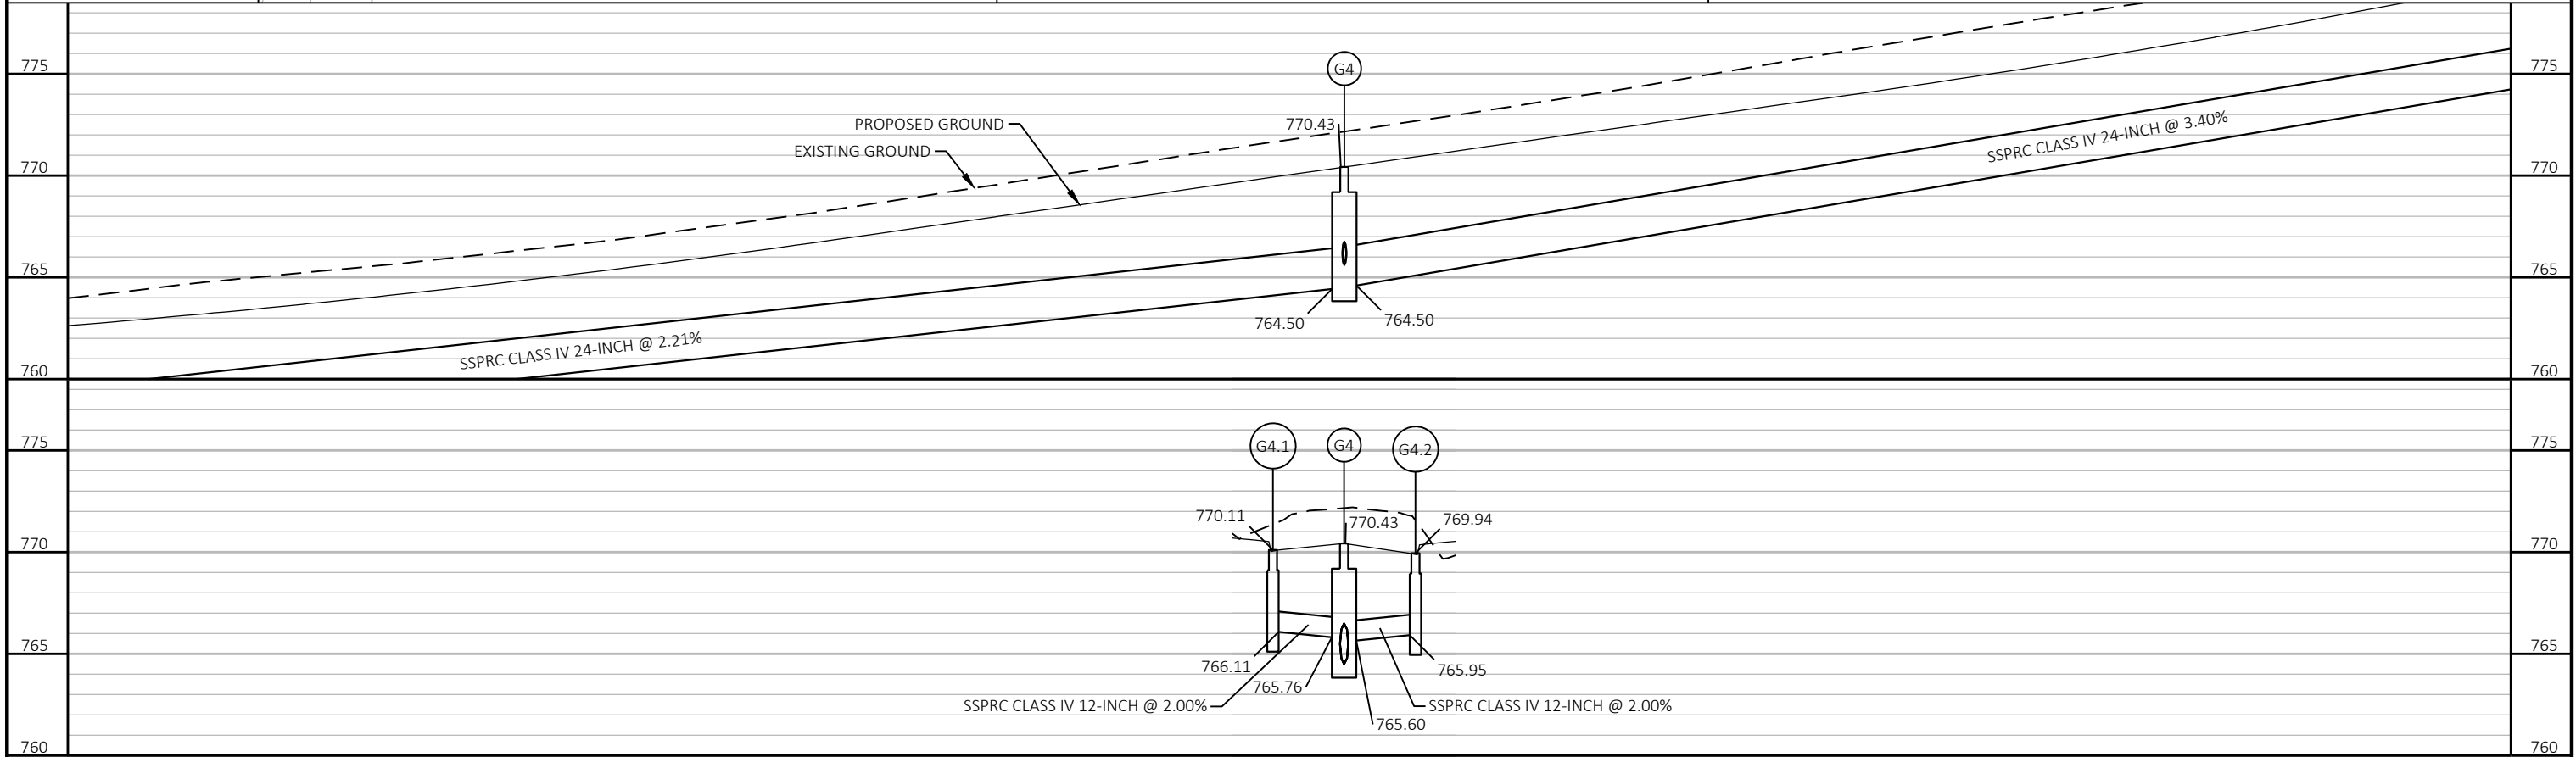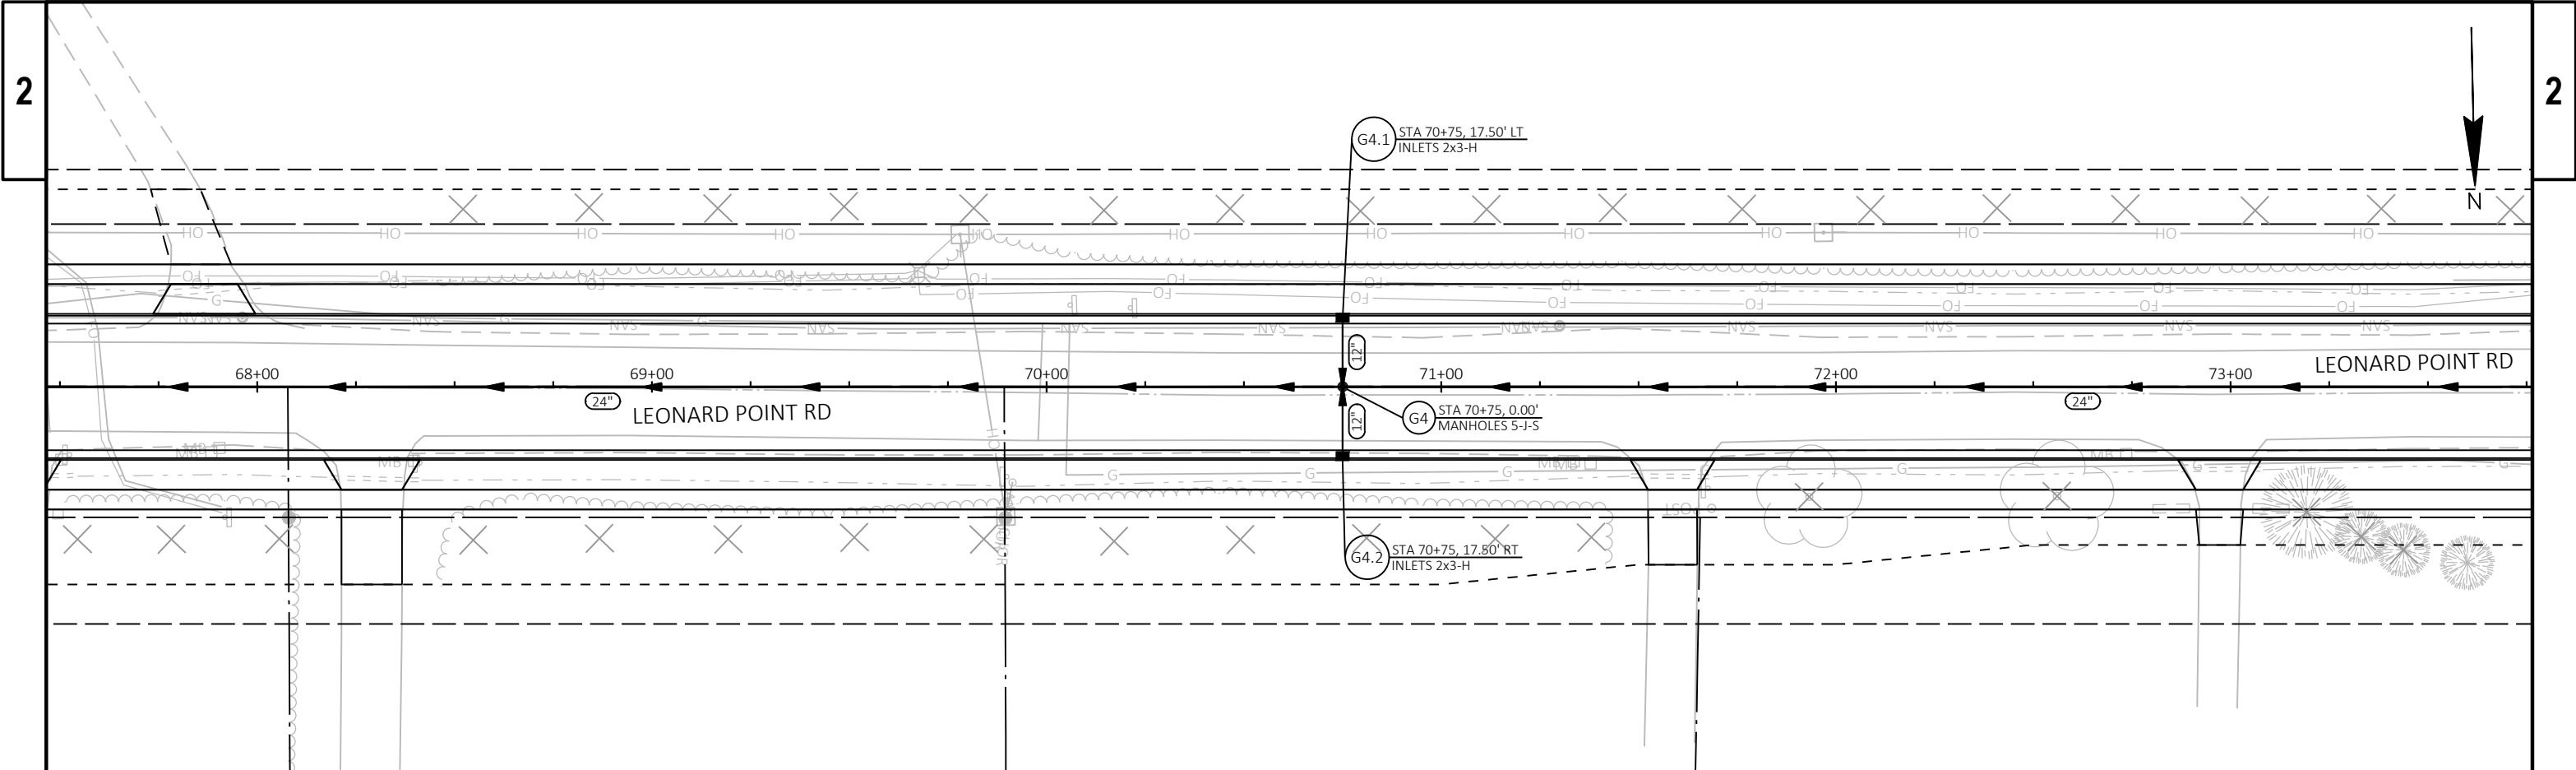



PROJECT NO: 6436-01-73	HWY: LEONARD POINT ROAD	COUNTY: WINNEBAGO	STORM SEWER	SHEET	E
------------------------	-------------------------	-------------------	-------------	-------	---

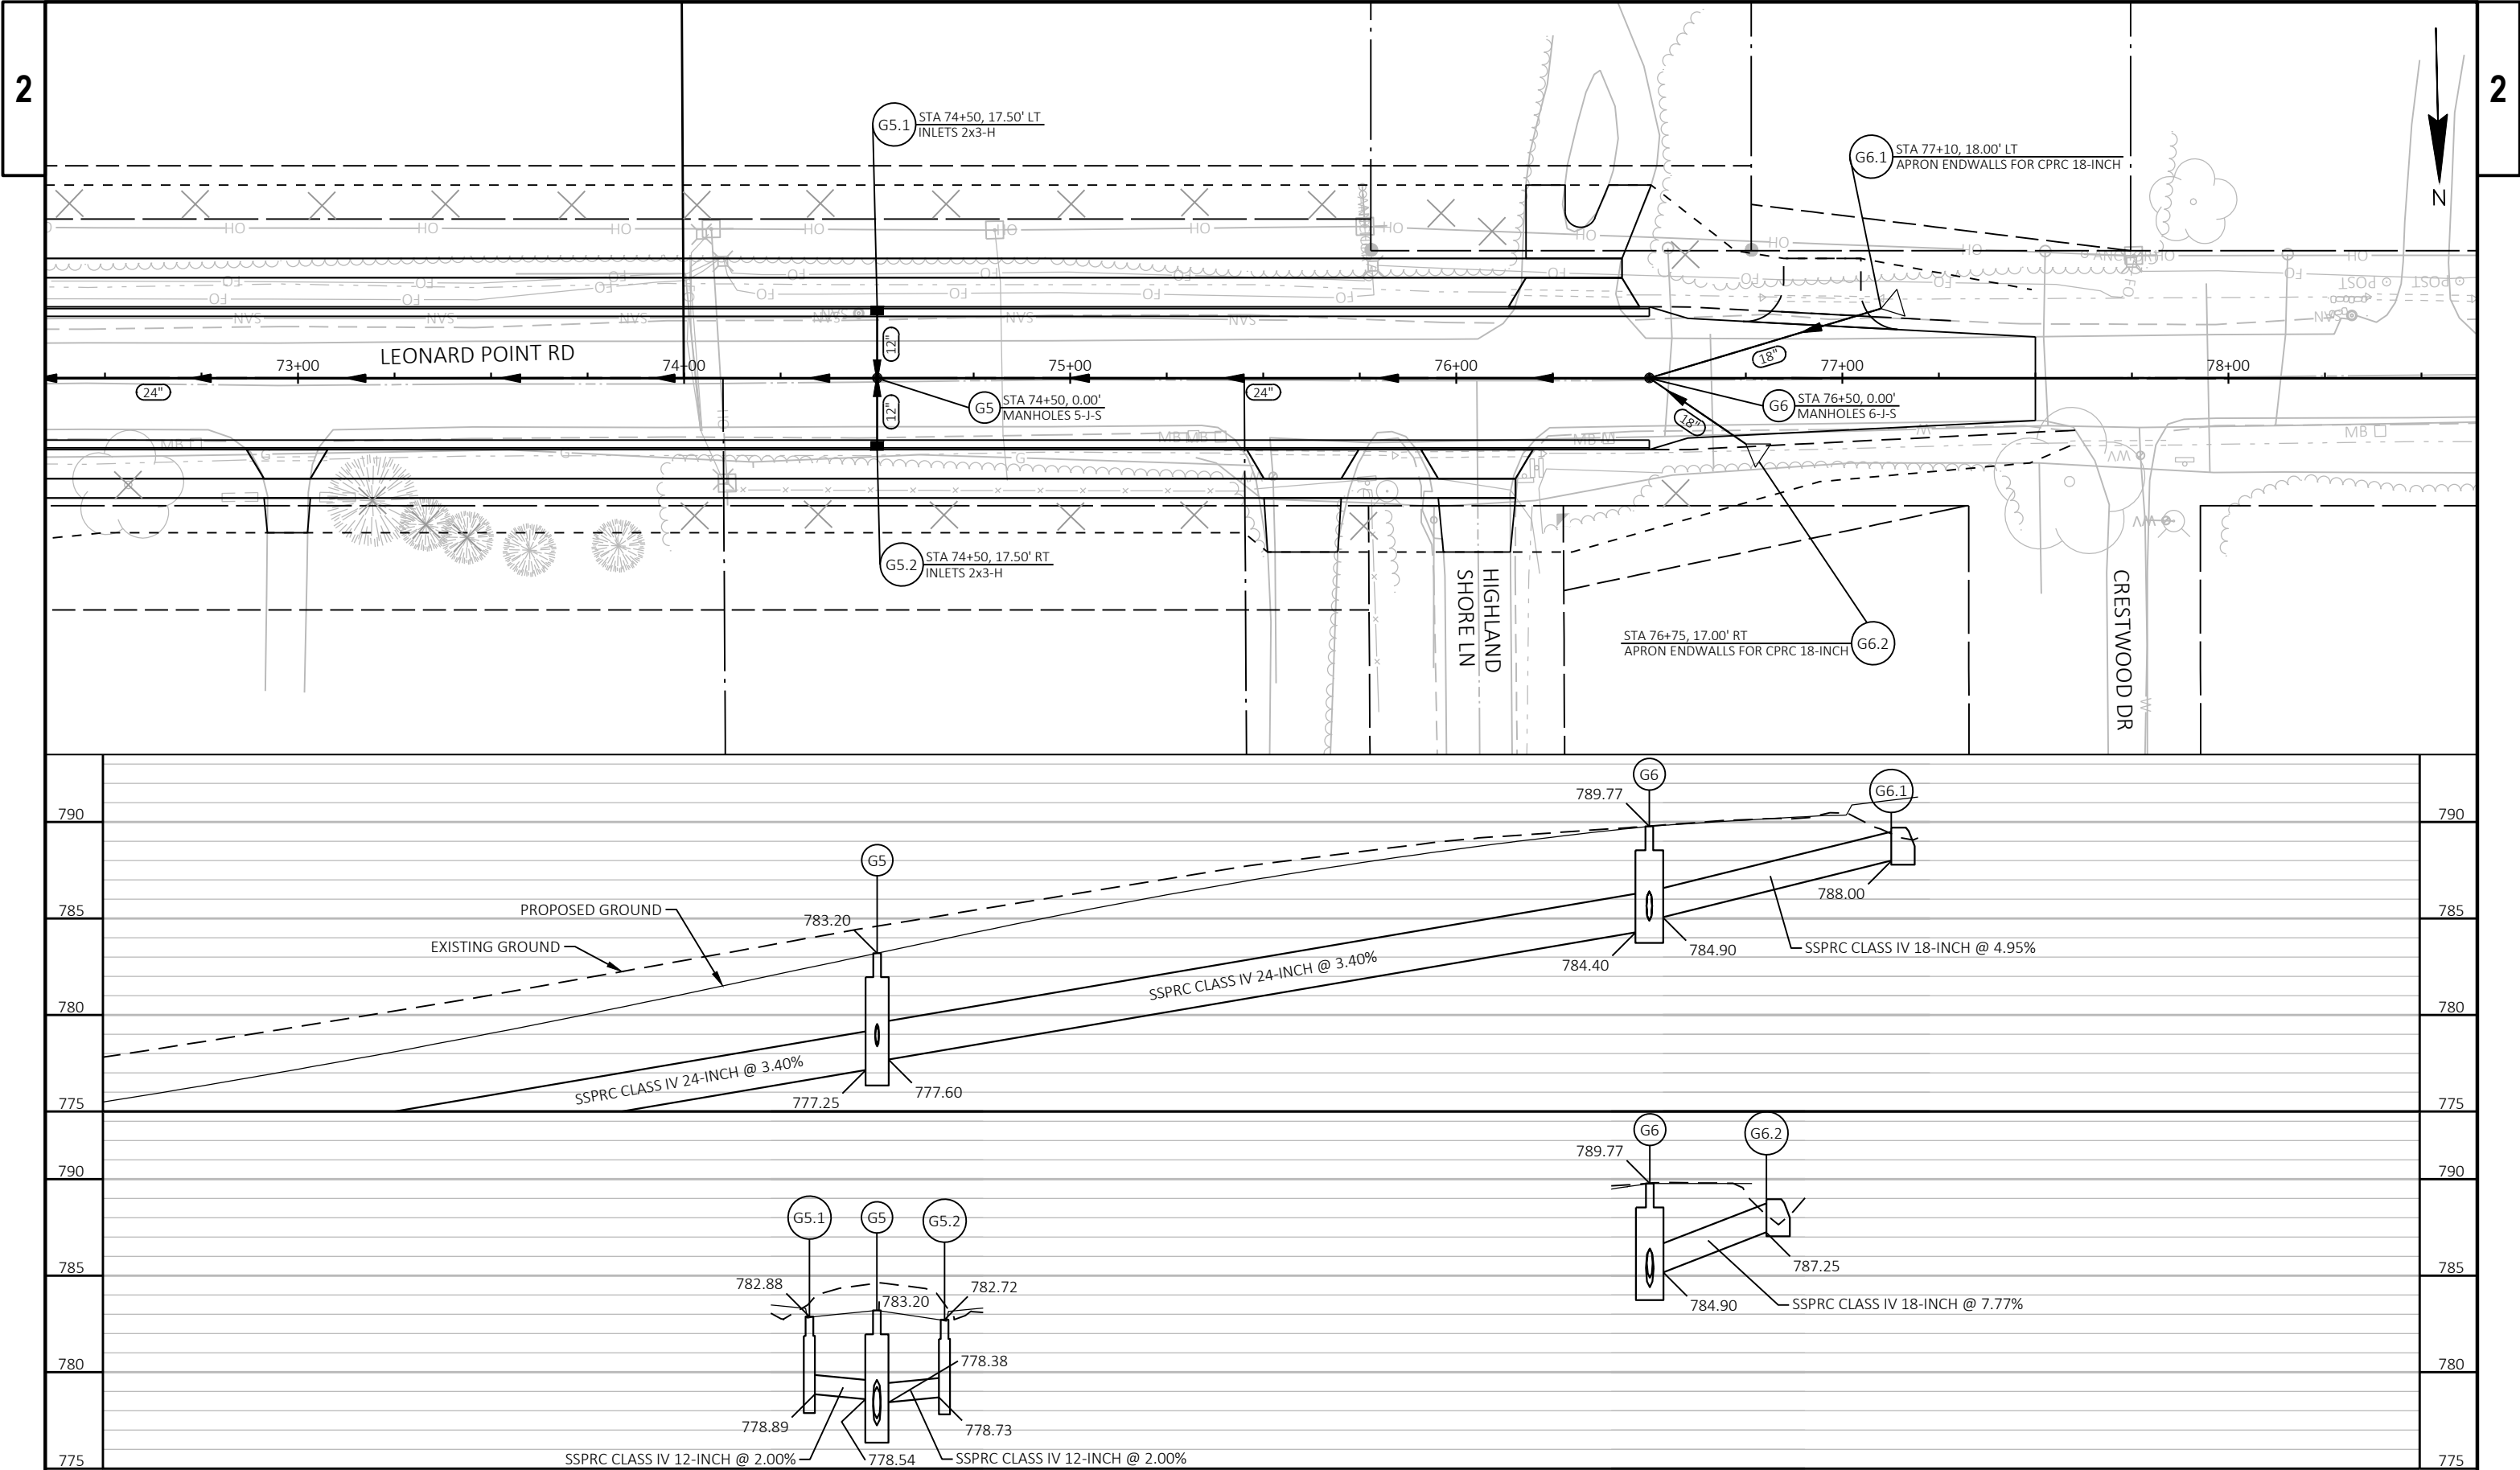

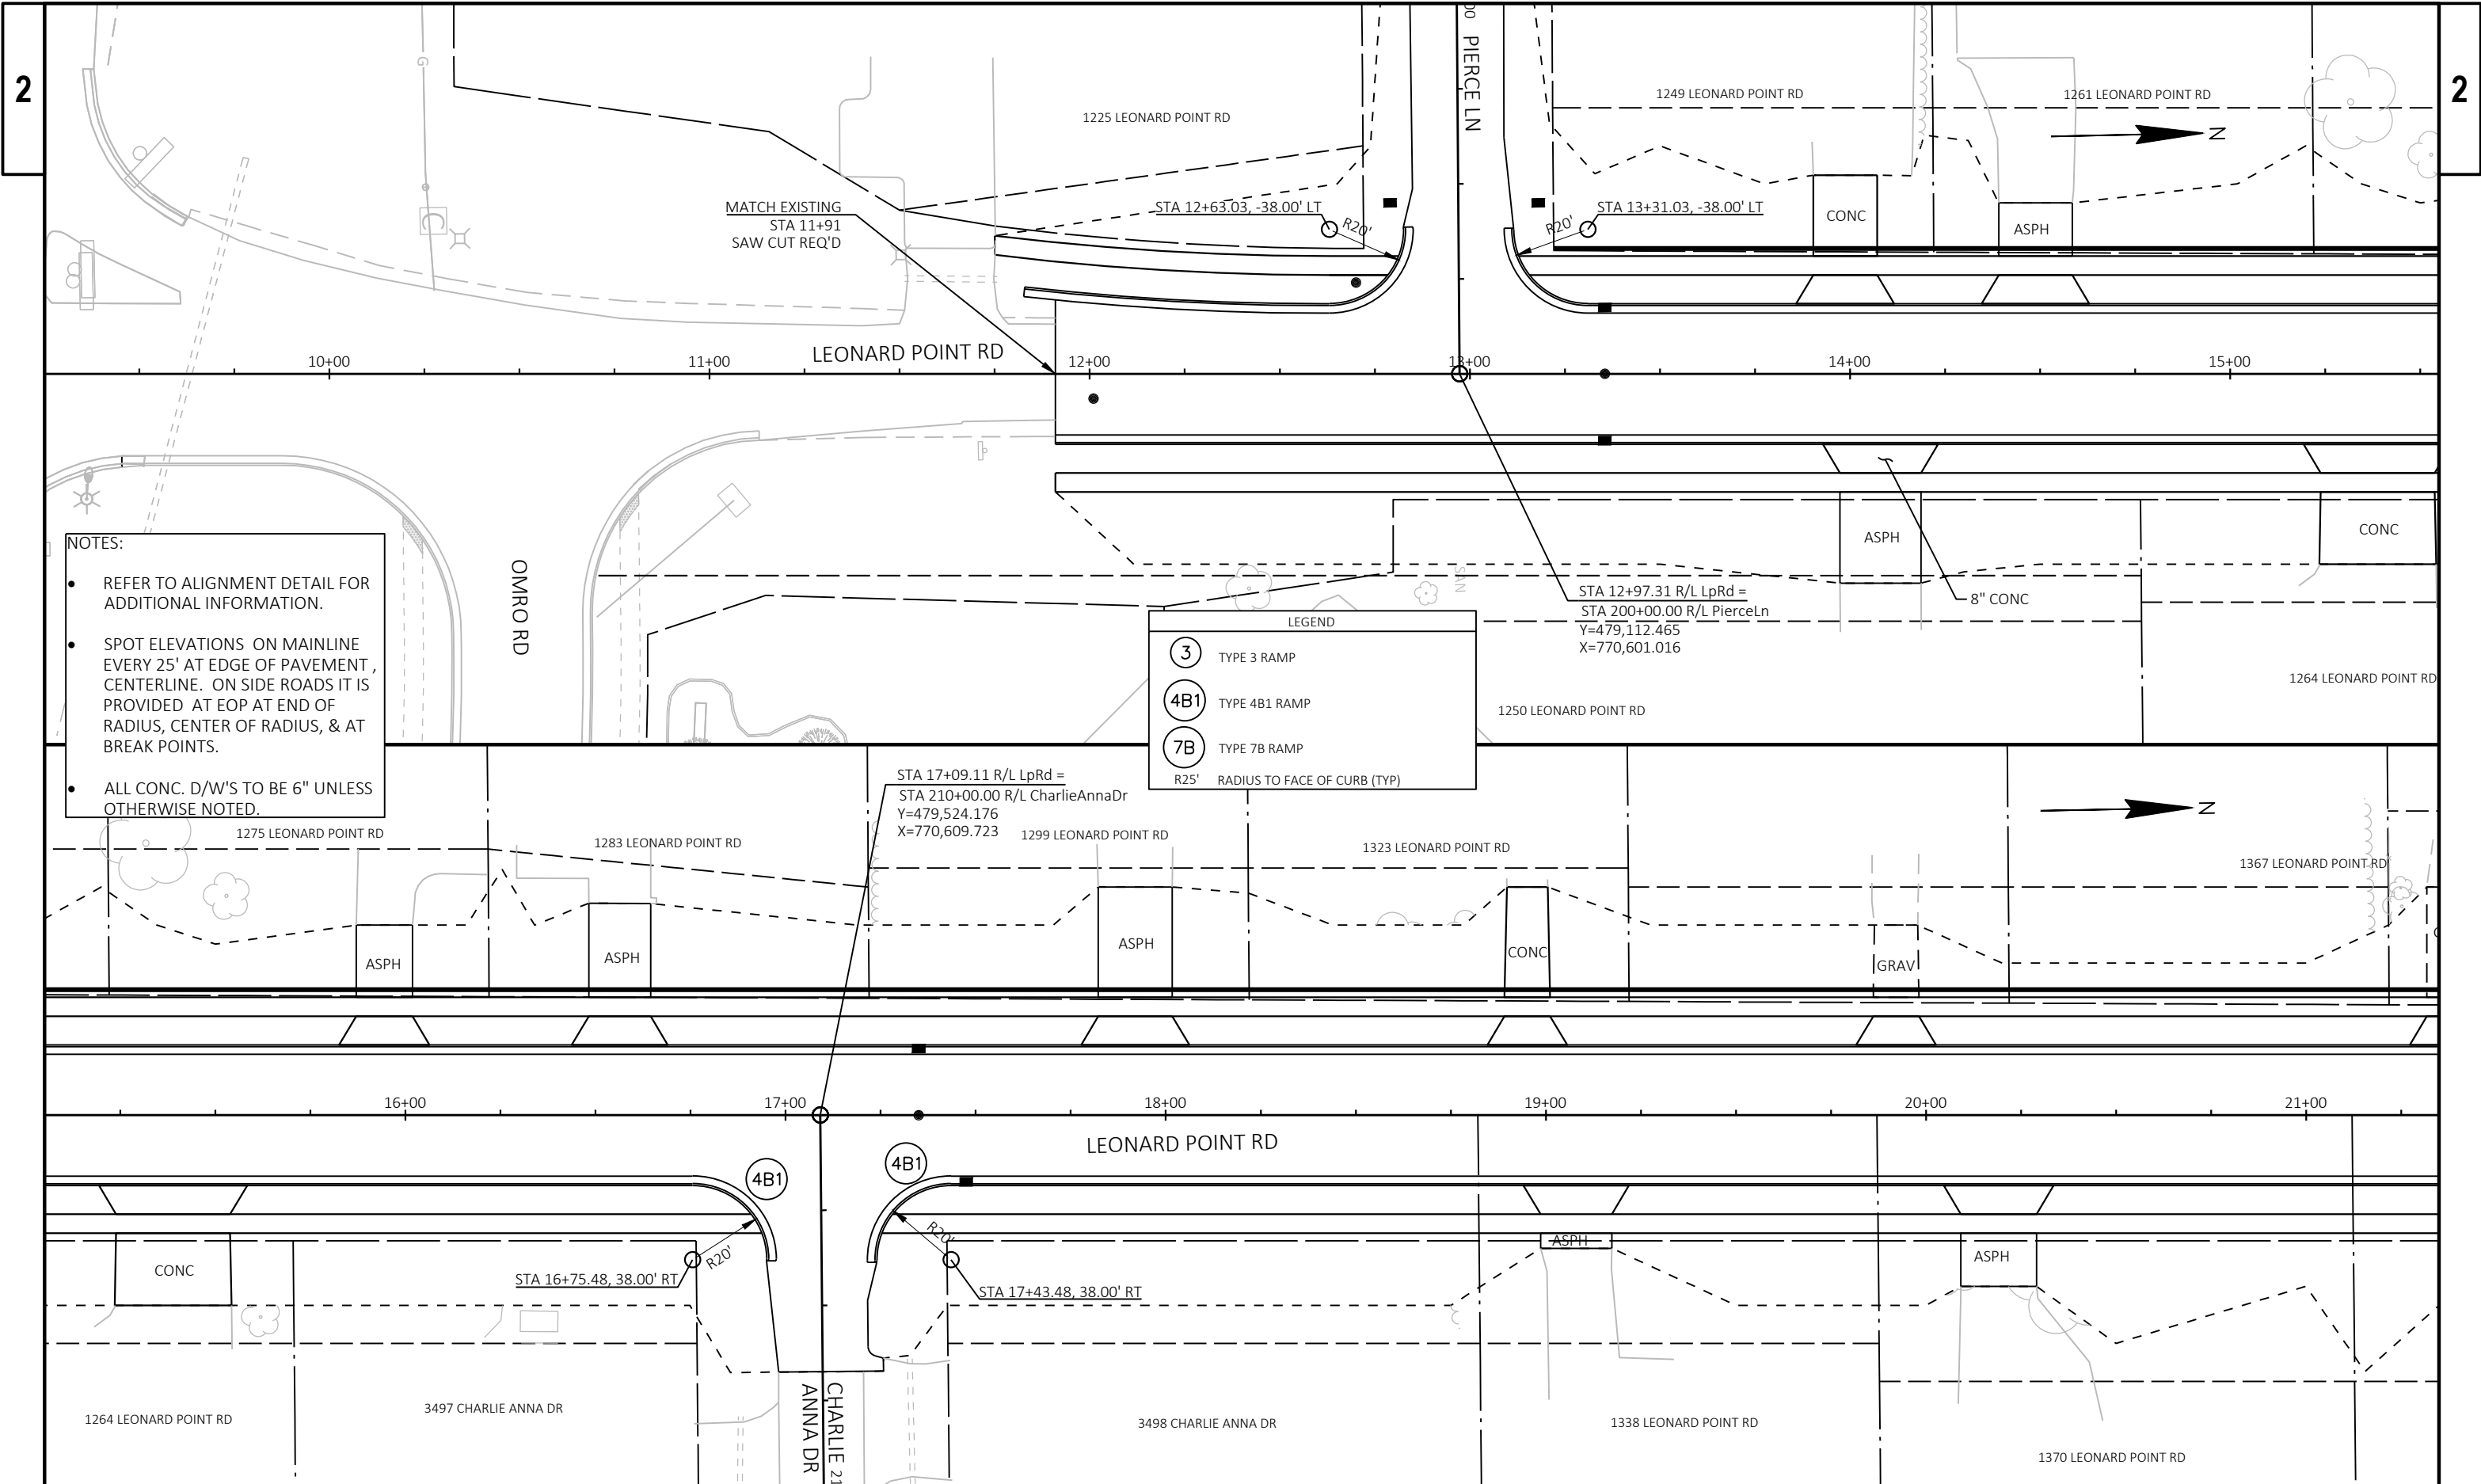


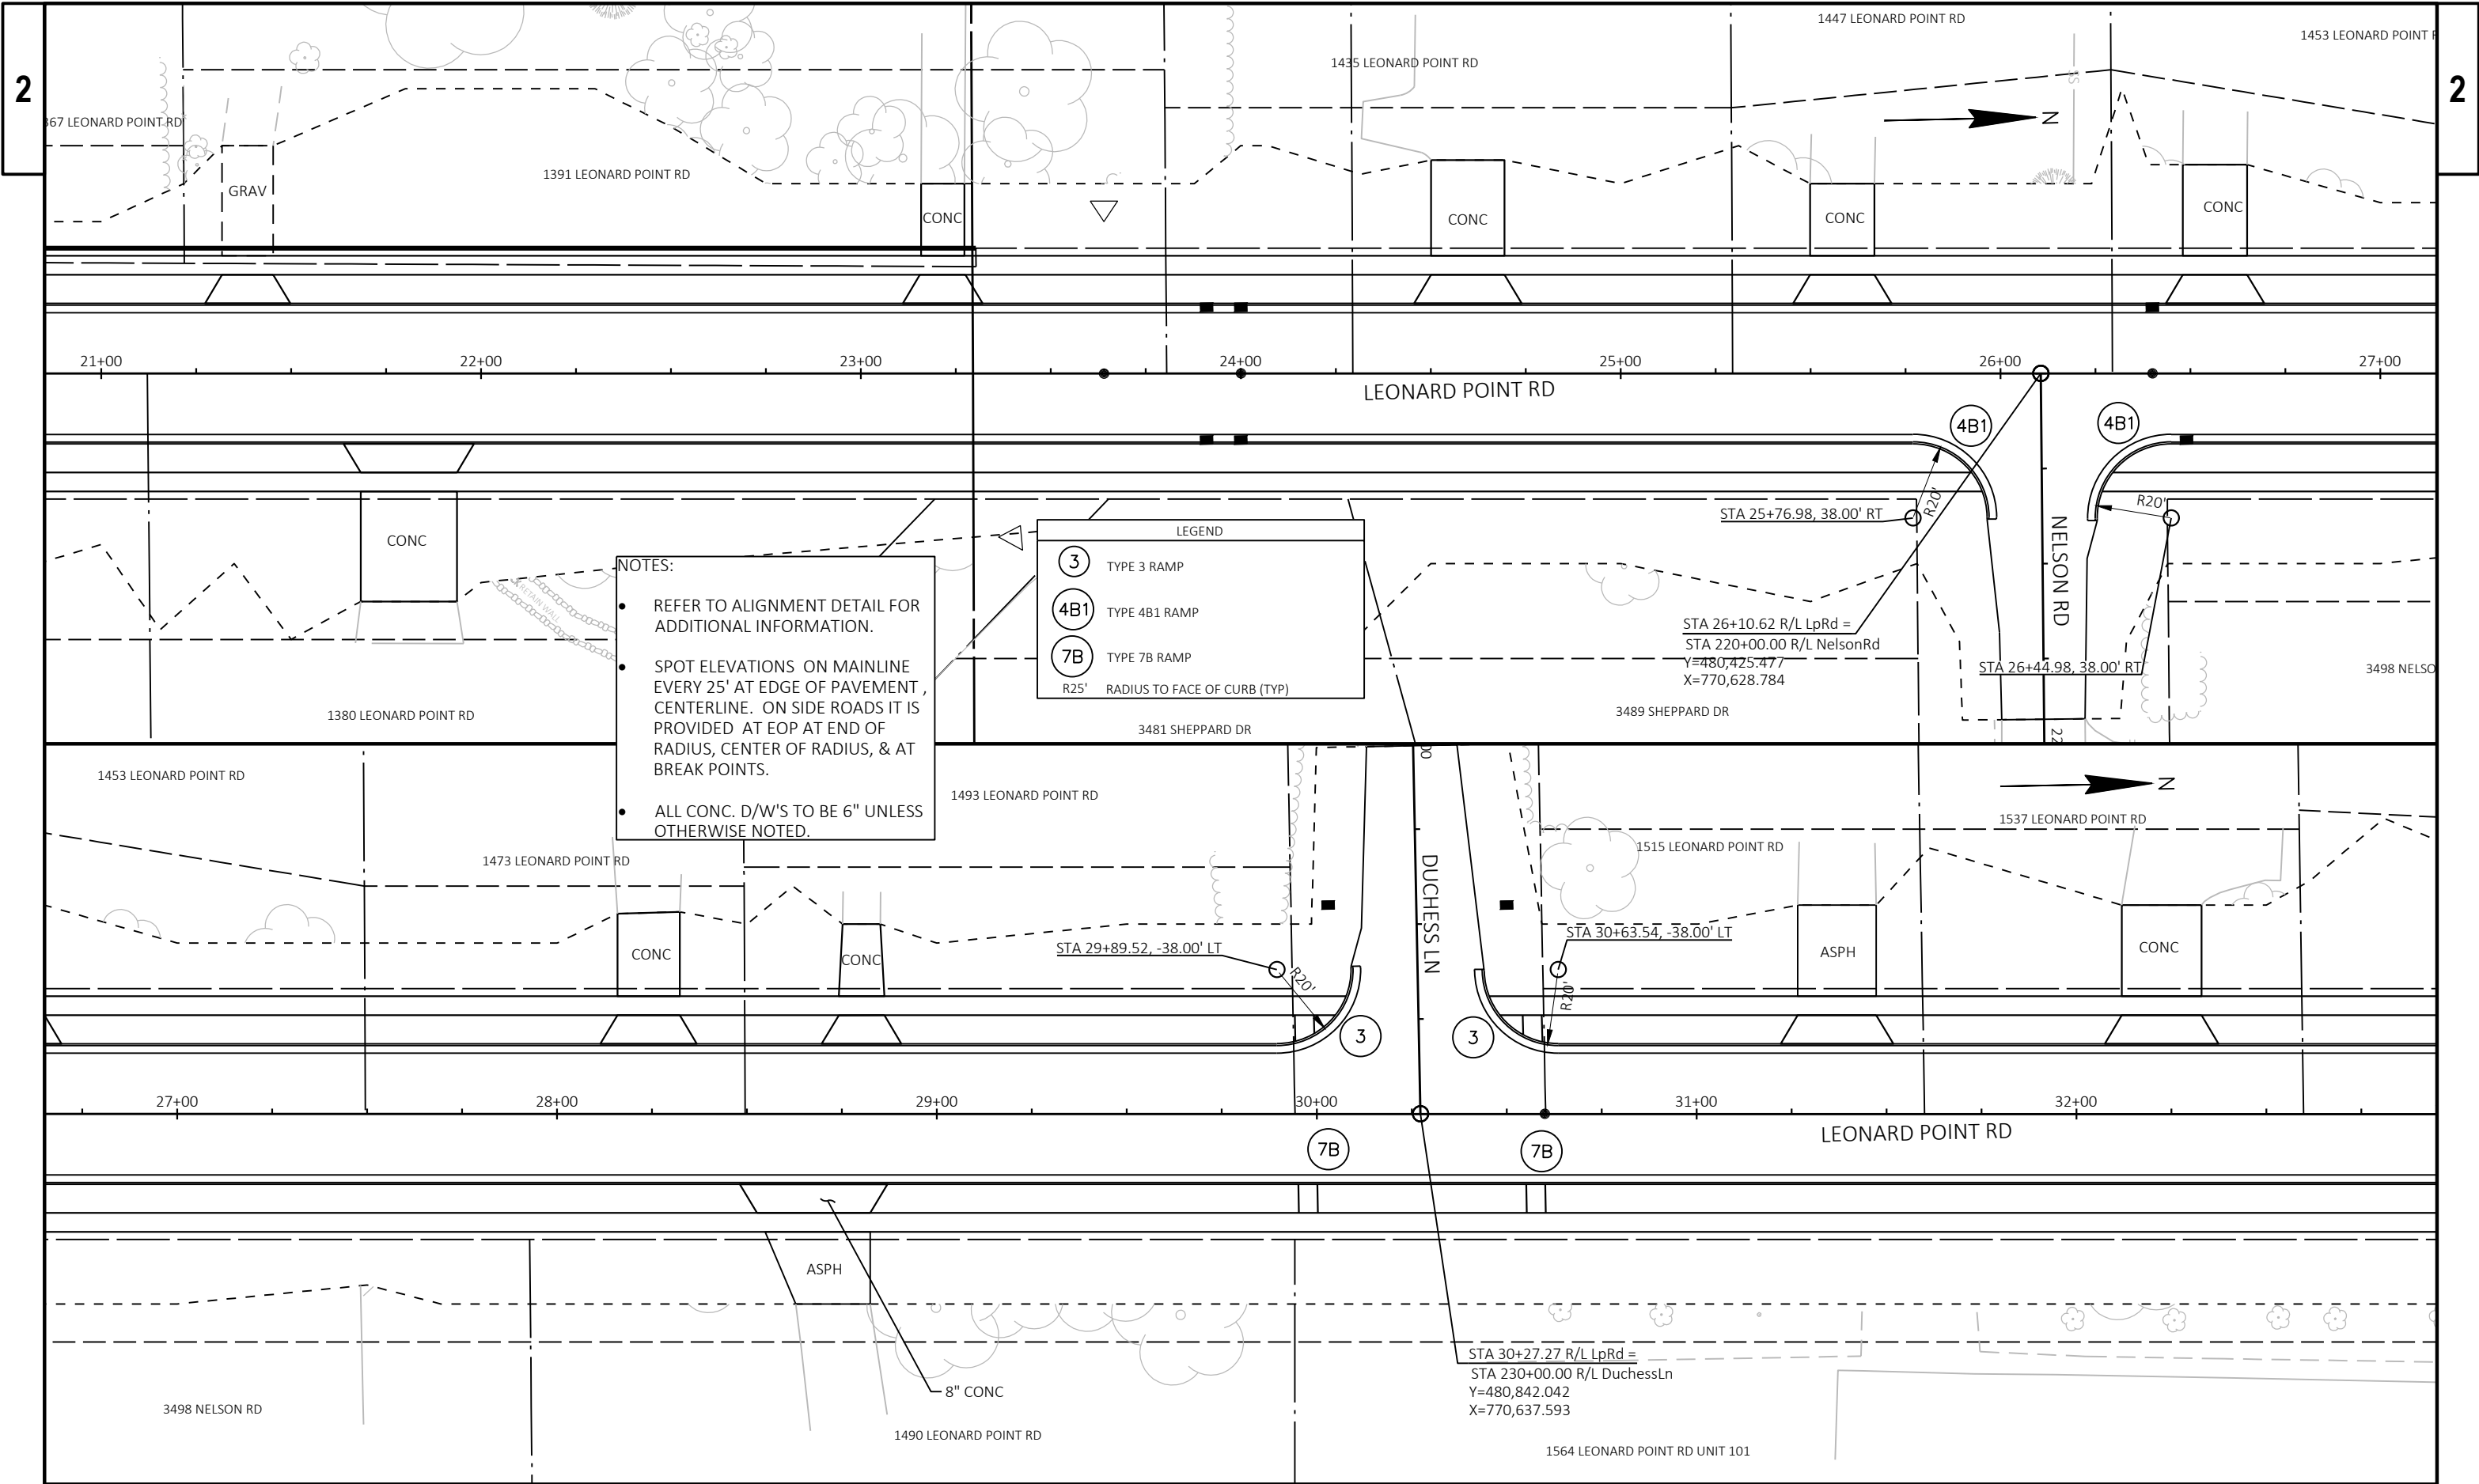

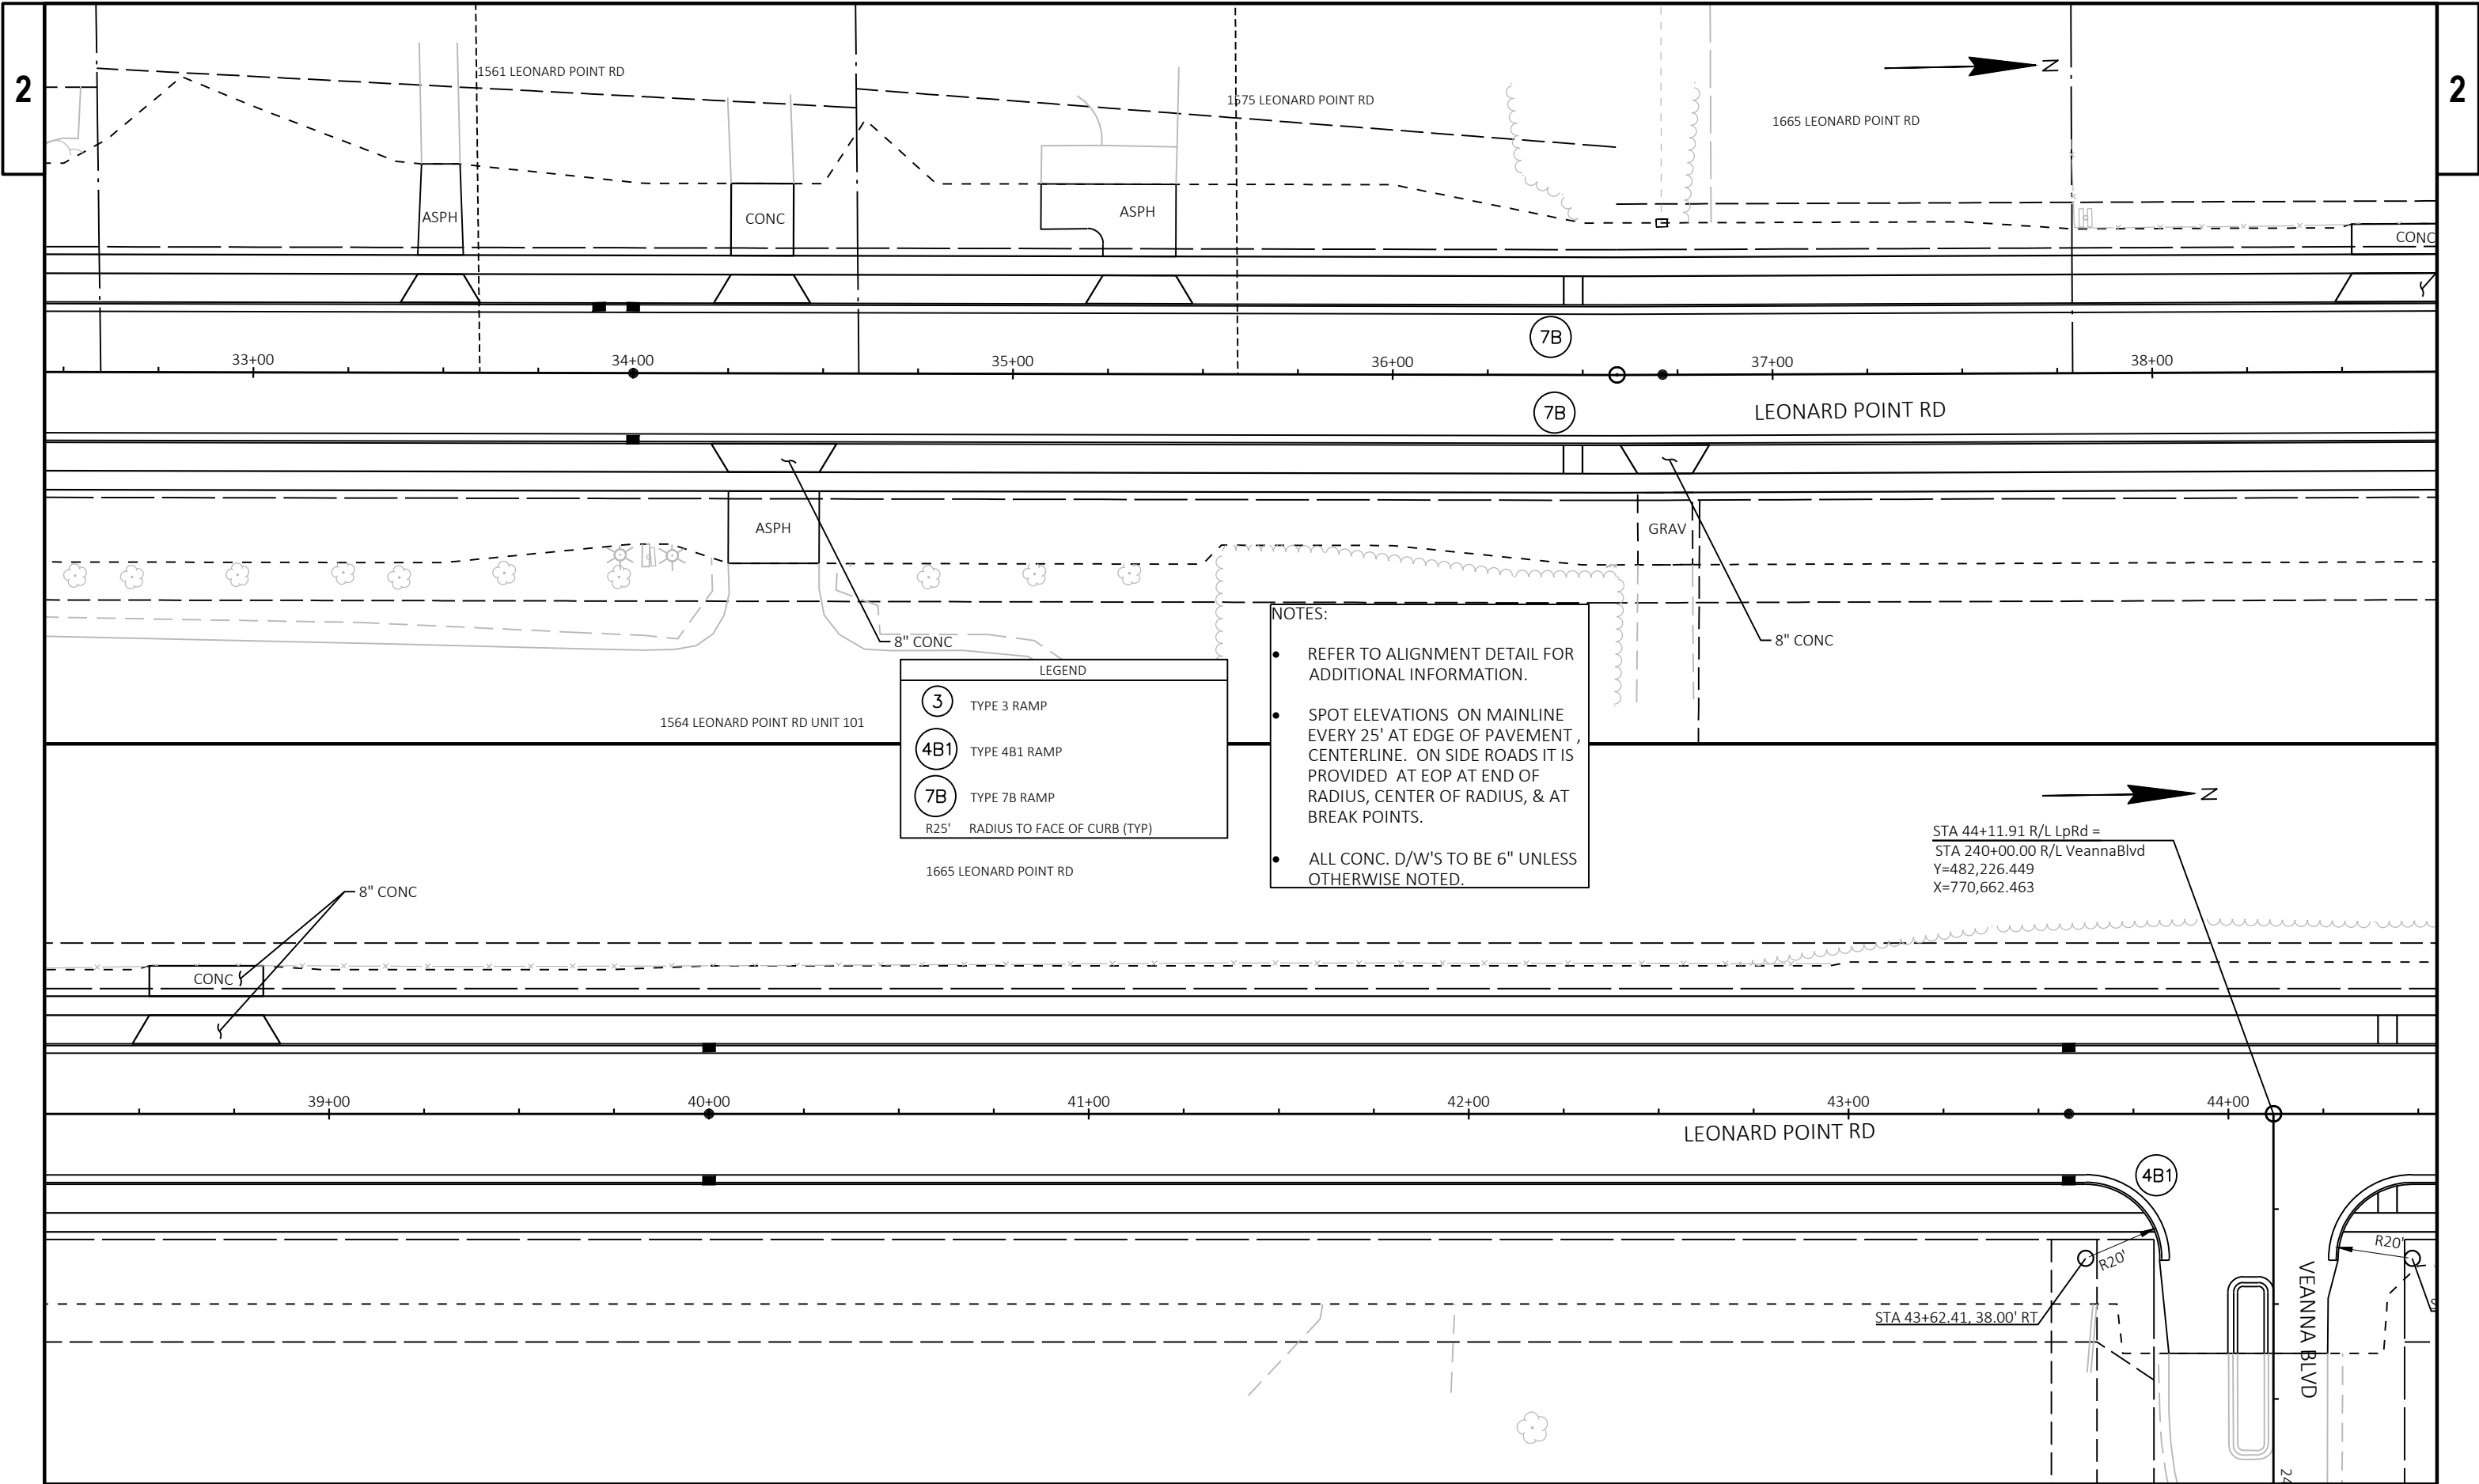

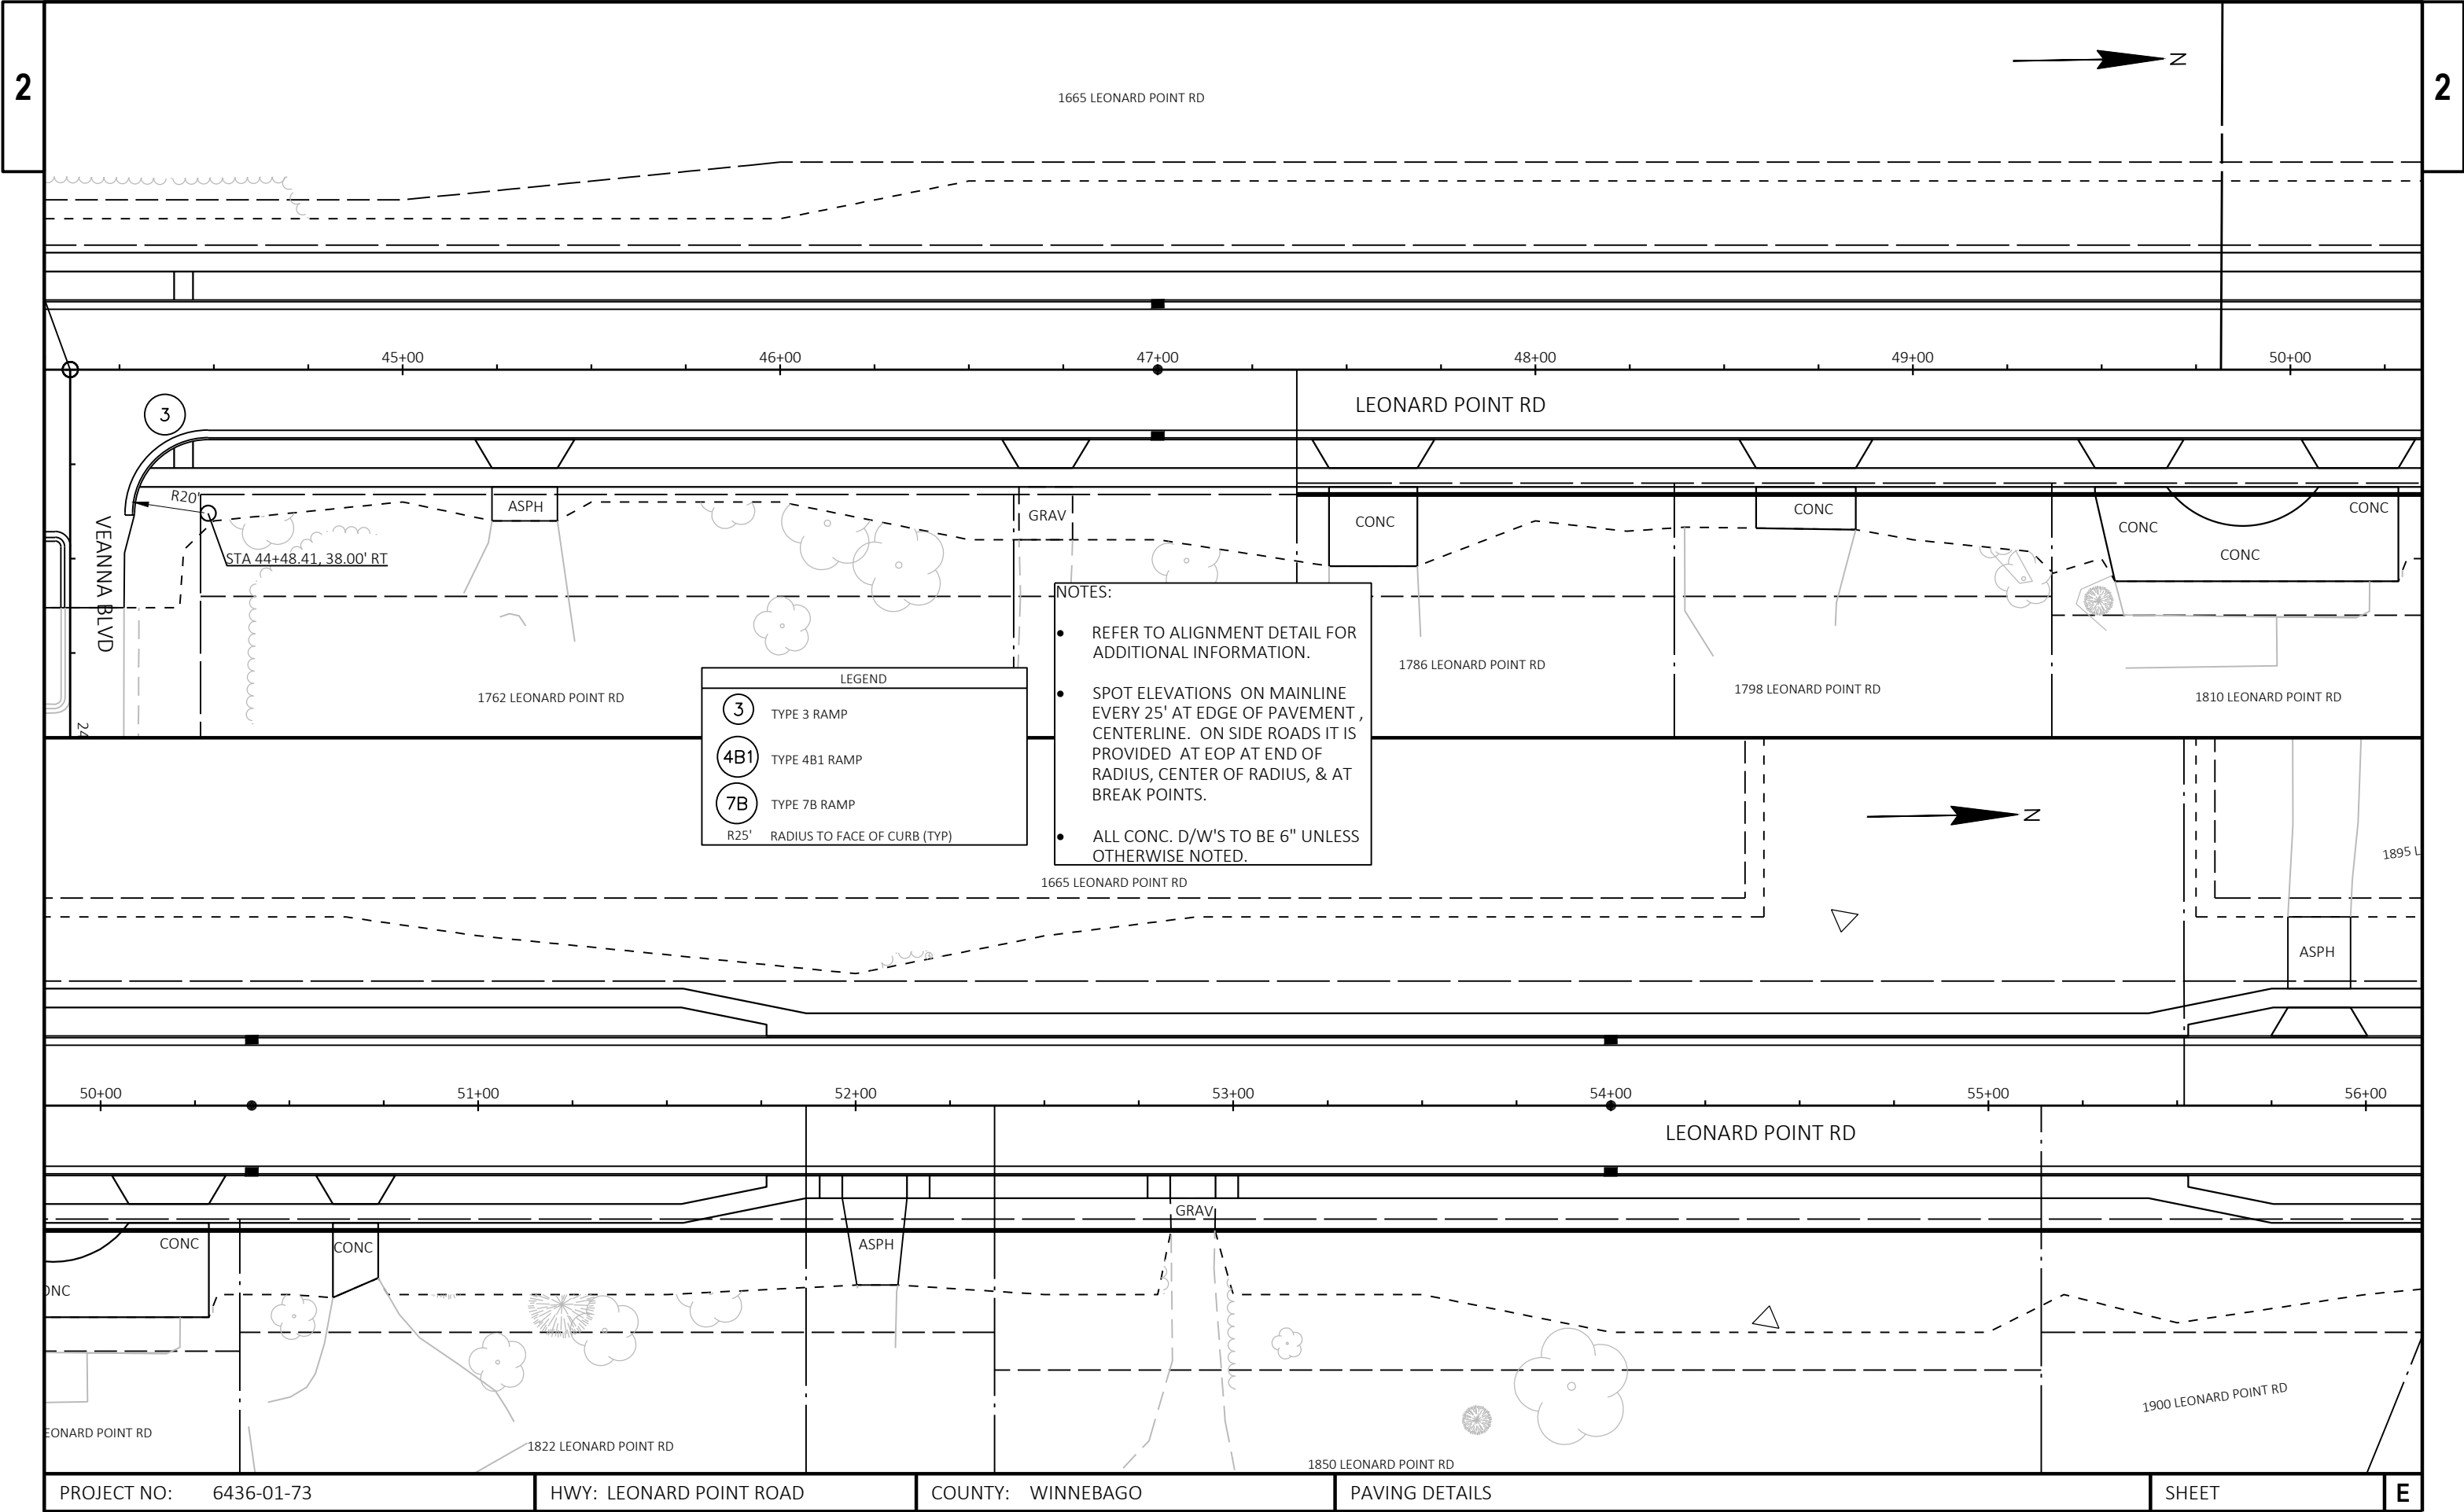

PROJECT NO: 6436-01-73	HWY: LEONARD POINT ROAD	COUNTY: WINNEBAGO	PAVING DETAILS	SHEET	E
------------------------	-------------------------	-------------------	----------------	-------	---

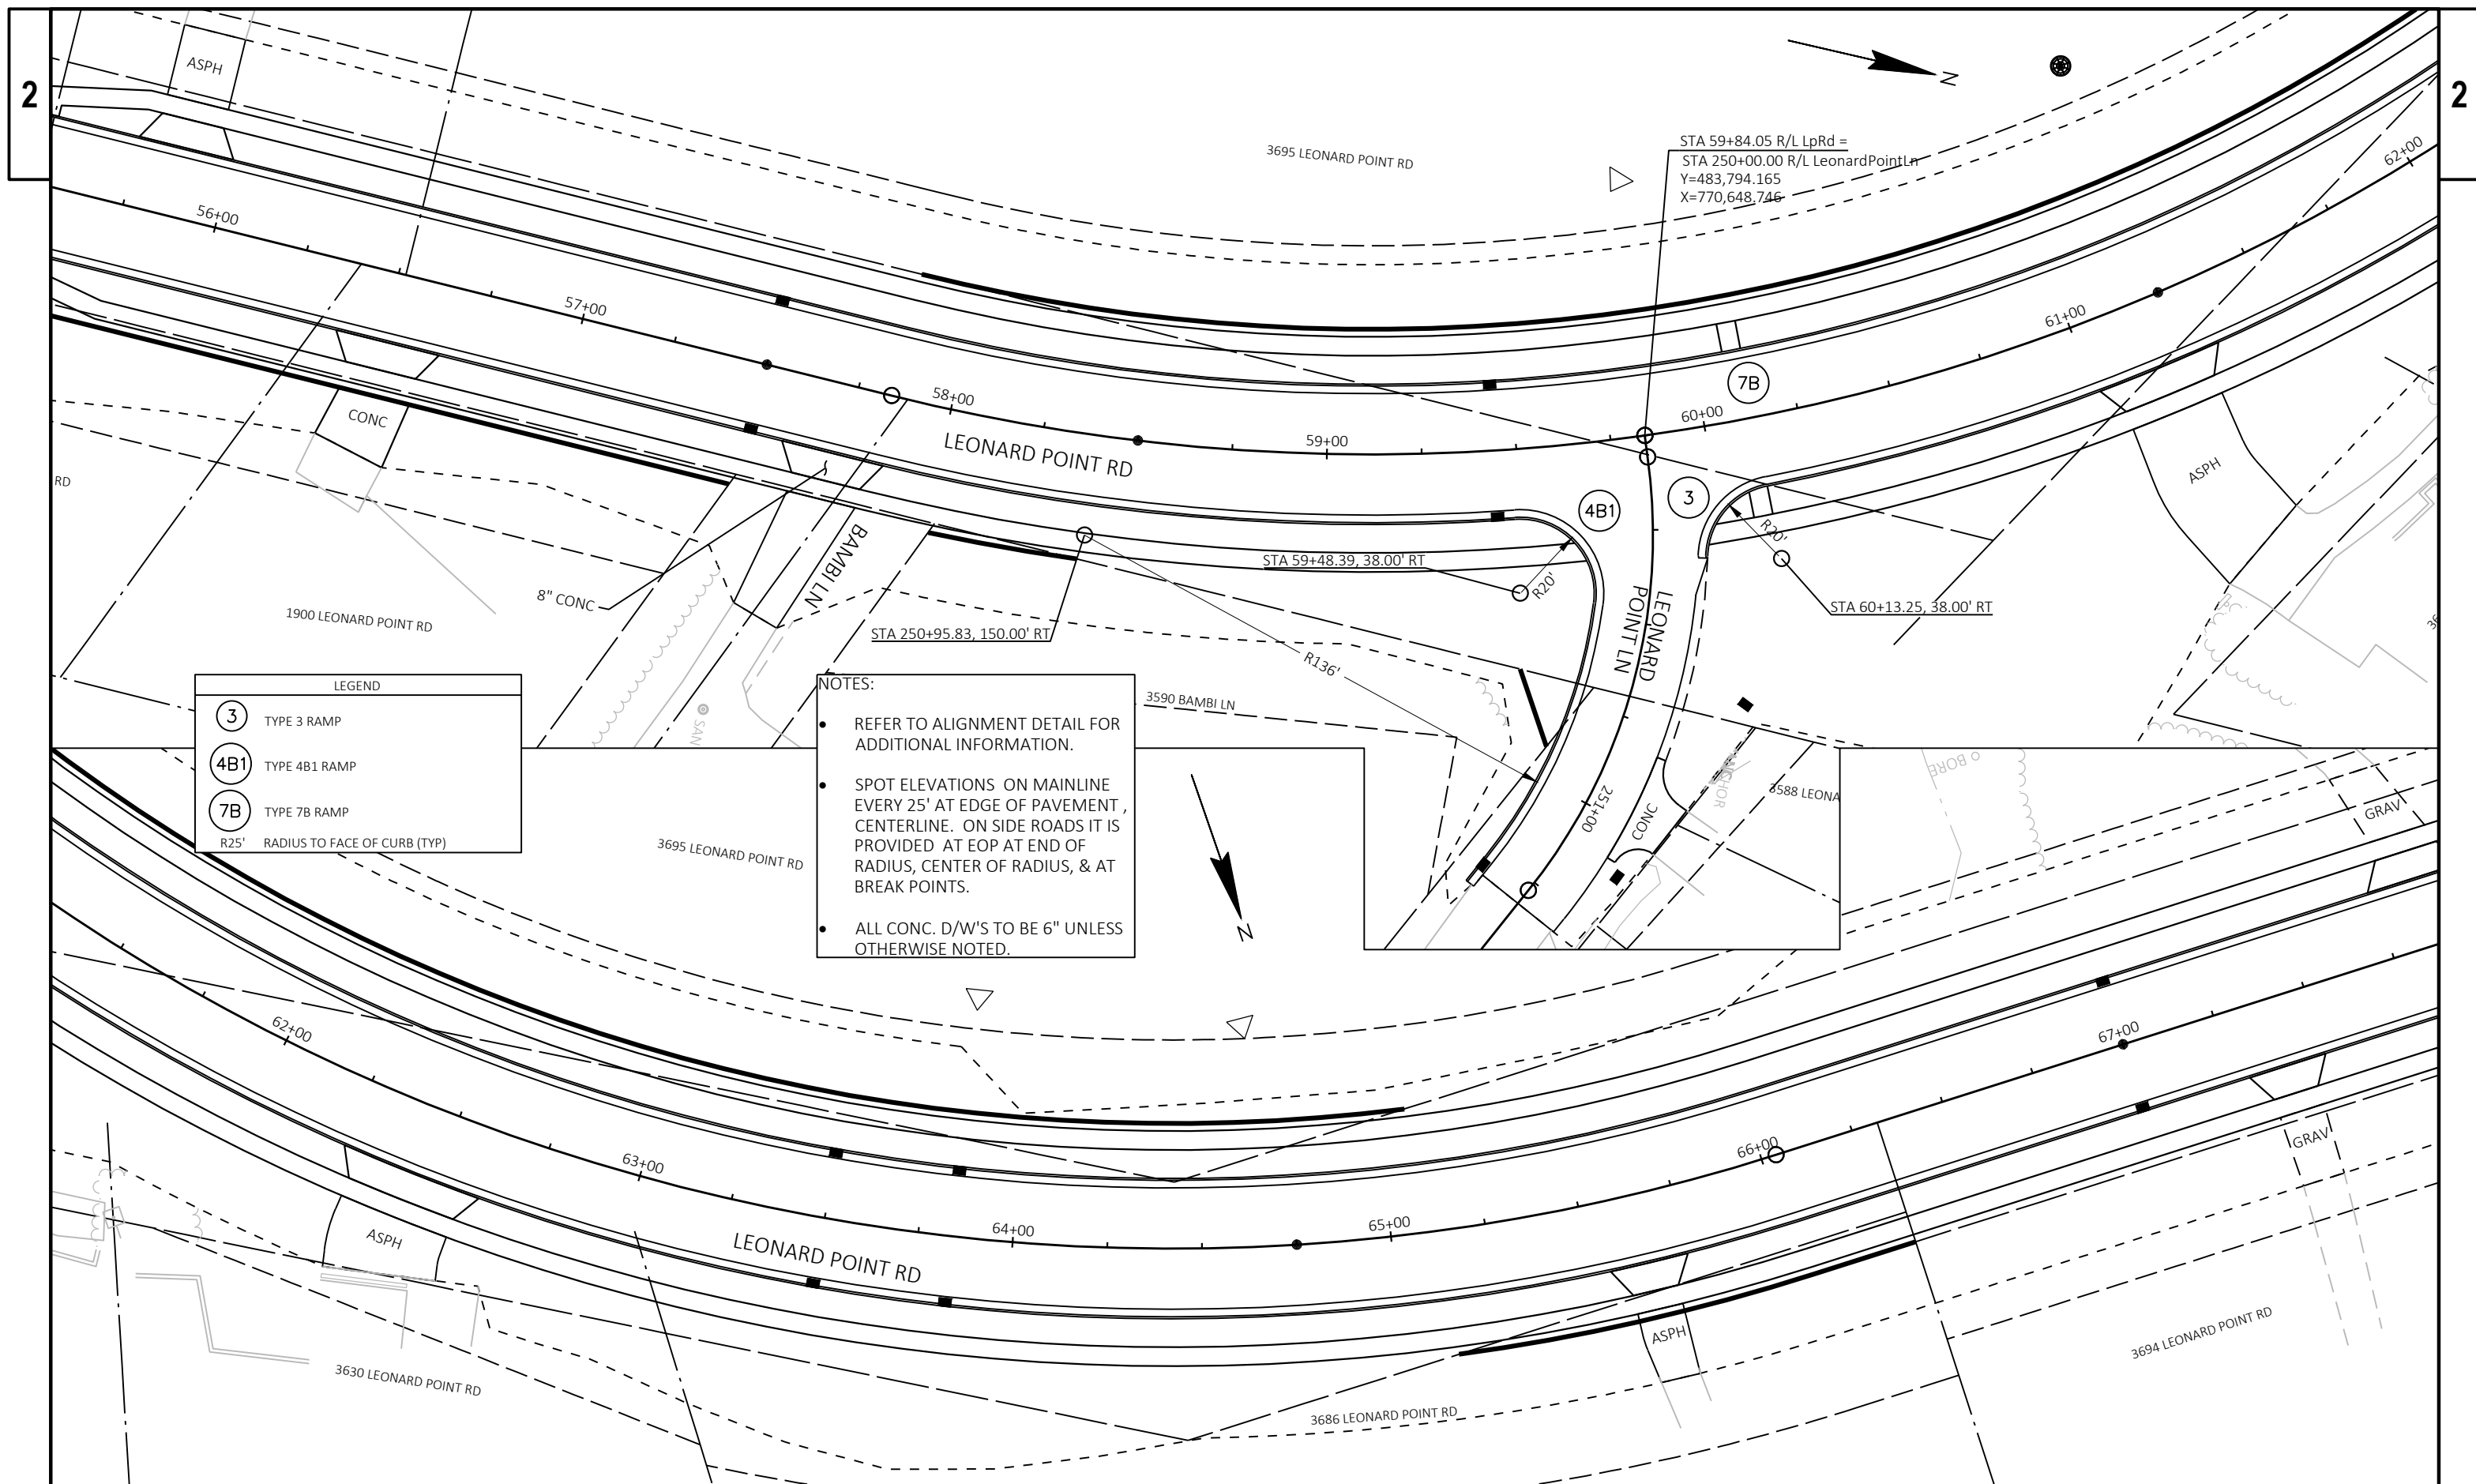

PROJECT NO:	6436-01-73
-------------	------------

HWY: LEONARD POINT ROAD

COUNTY: WINNEBAGO

PAVING DETAILS

SHEET

--	--

FILE NAME : W:\PROJECTS\A0018\082300503\CADD\CIVIL3D\PLAN SHEETS\02-PAVING DETAILS\02-LPRD-PD.DWG
LAYOUT NAME - 05


PLOT DATE : 6/13/2025 9:37 AM

PLOT BY : RICKY GIFFORD


PLOT NAME :

PLOT SCALE : 1 IN:40 FT

WISDOT/CADDS SHEET 44

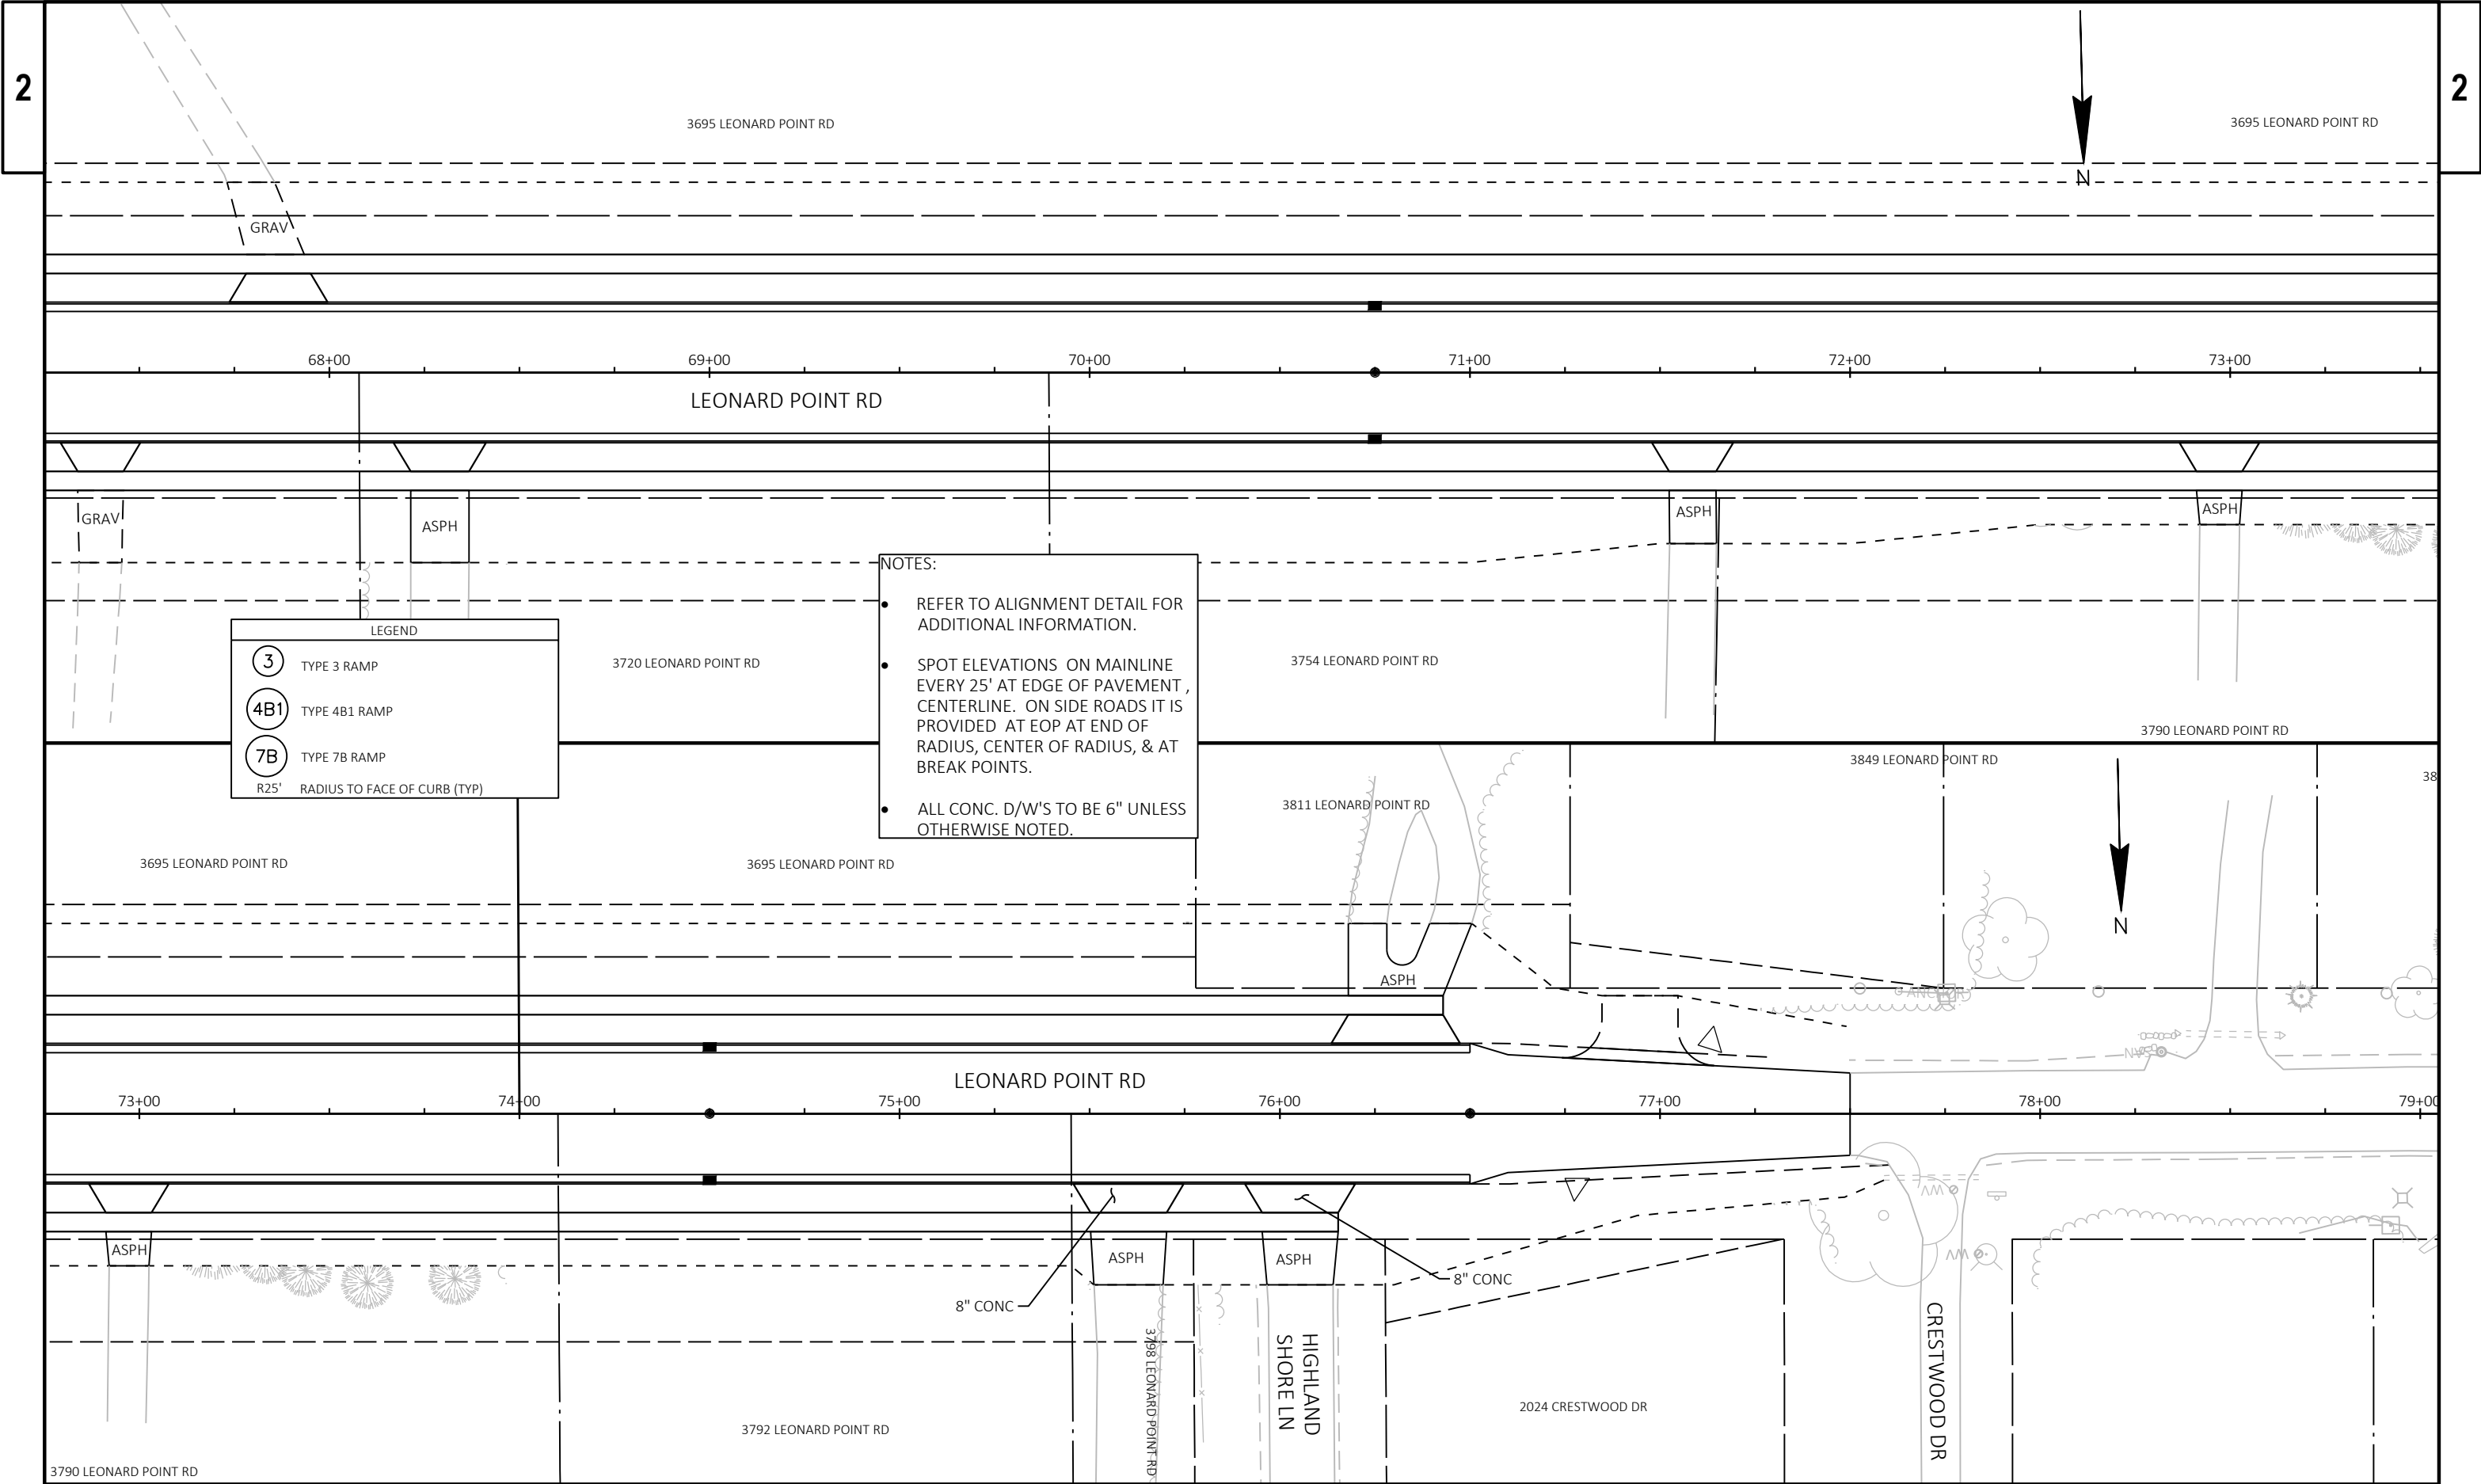



PROJECT NO: 6436-01-73	HWY: LEONARD POINT ROAD	COUNTY: WINNEBAGO	PAVING DETAILS	SHEET	E
------------------------	-------------------------	-------------------	----------------	-------	---

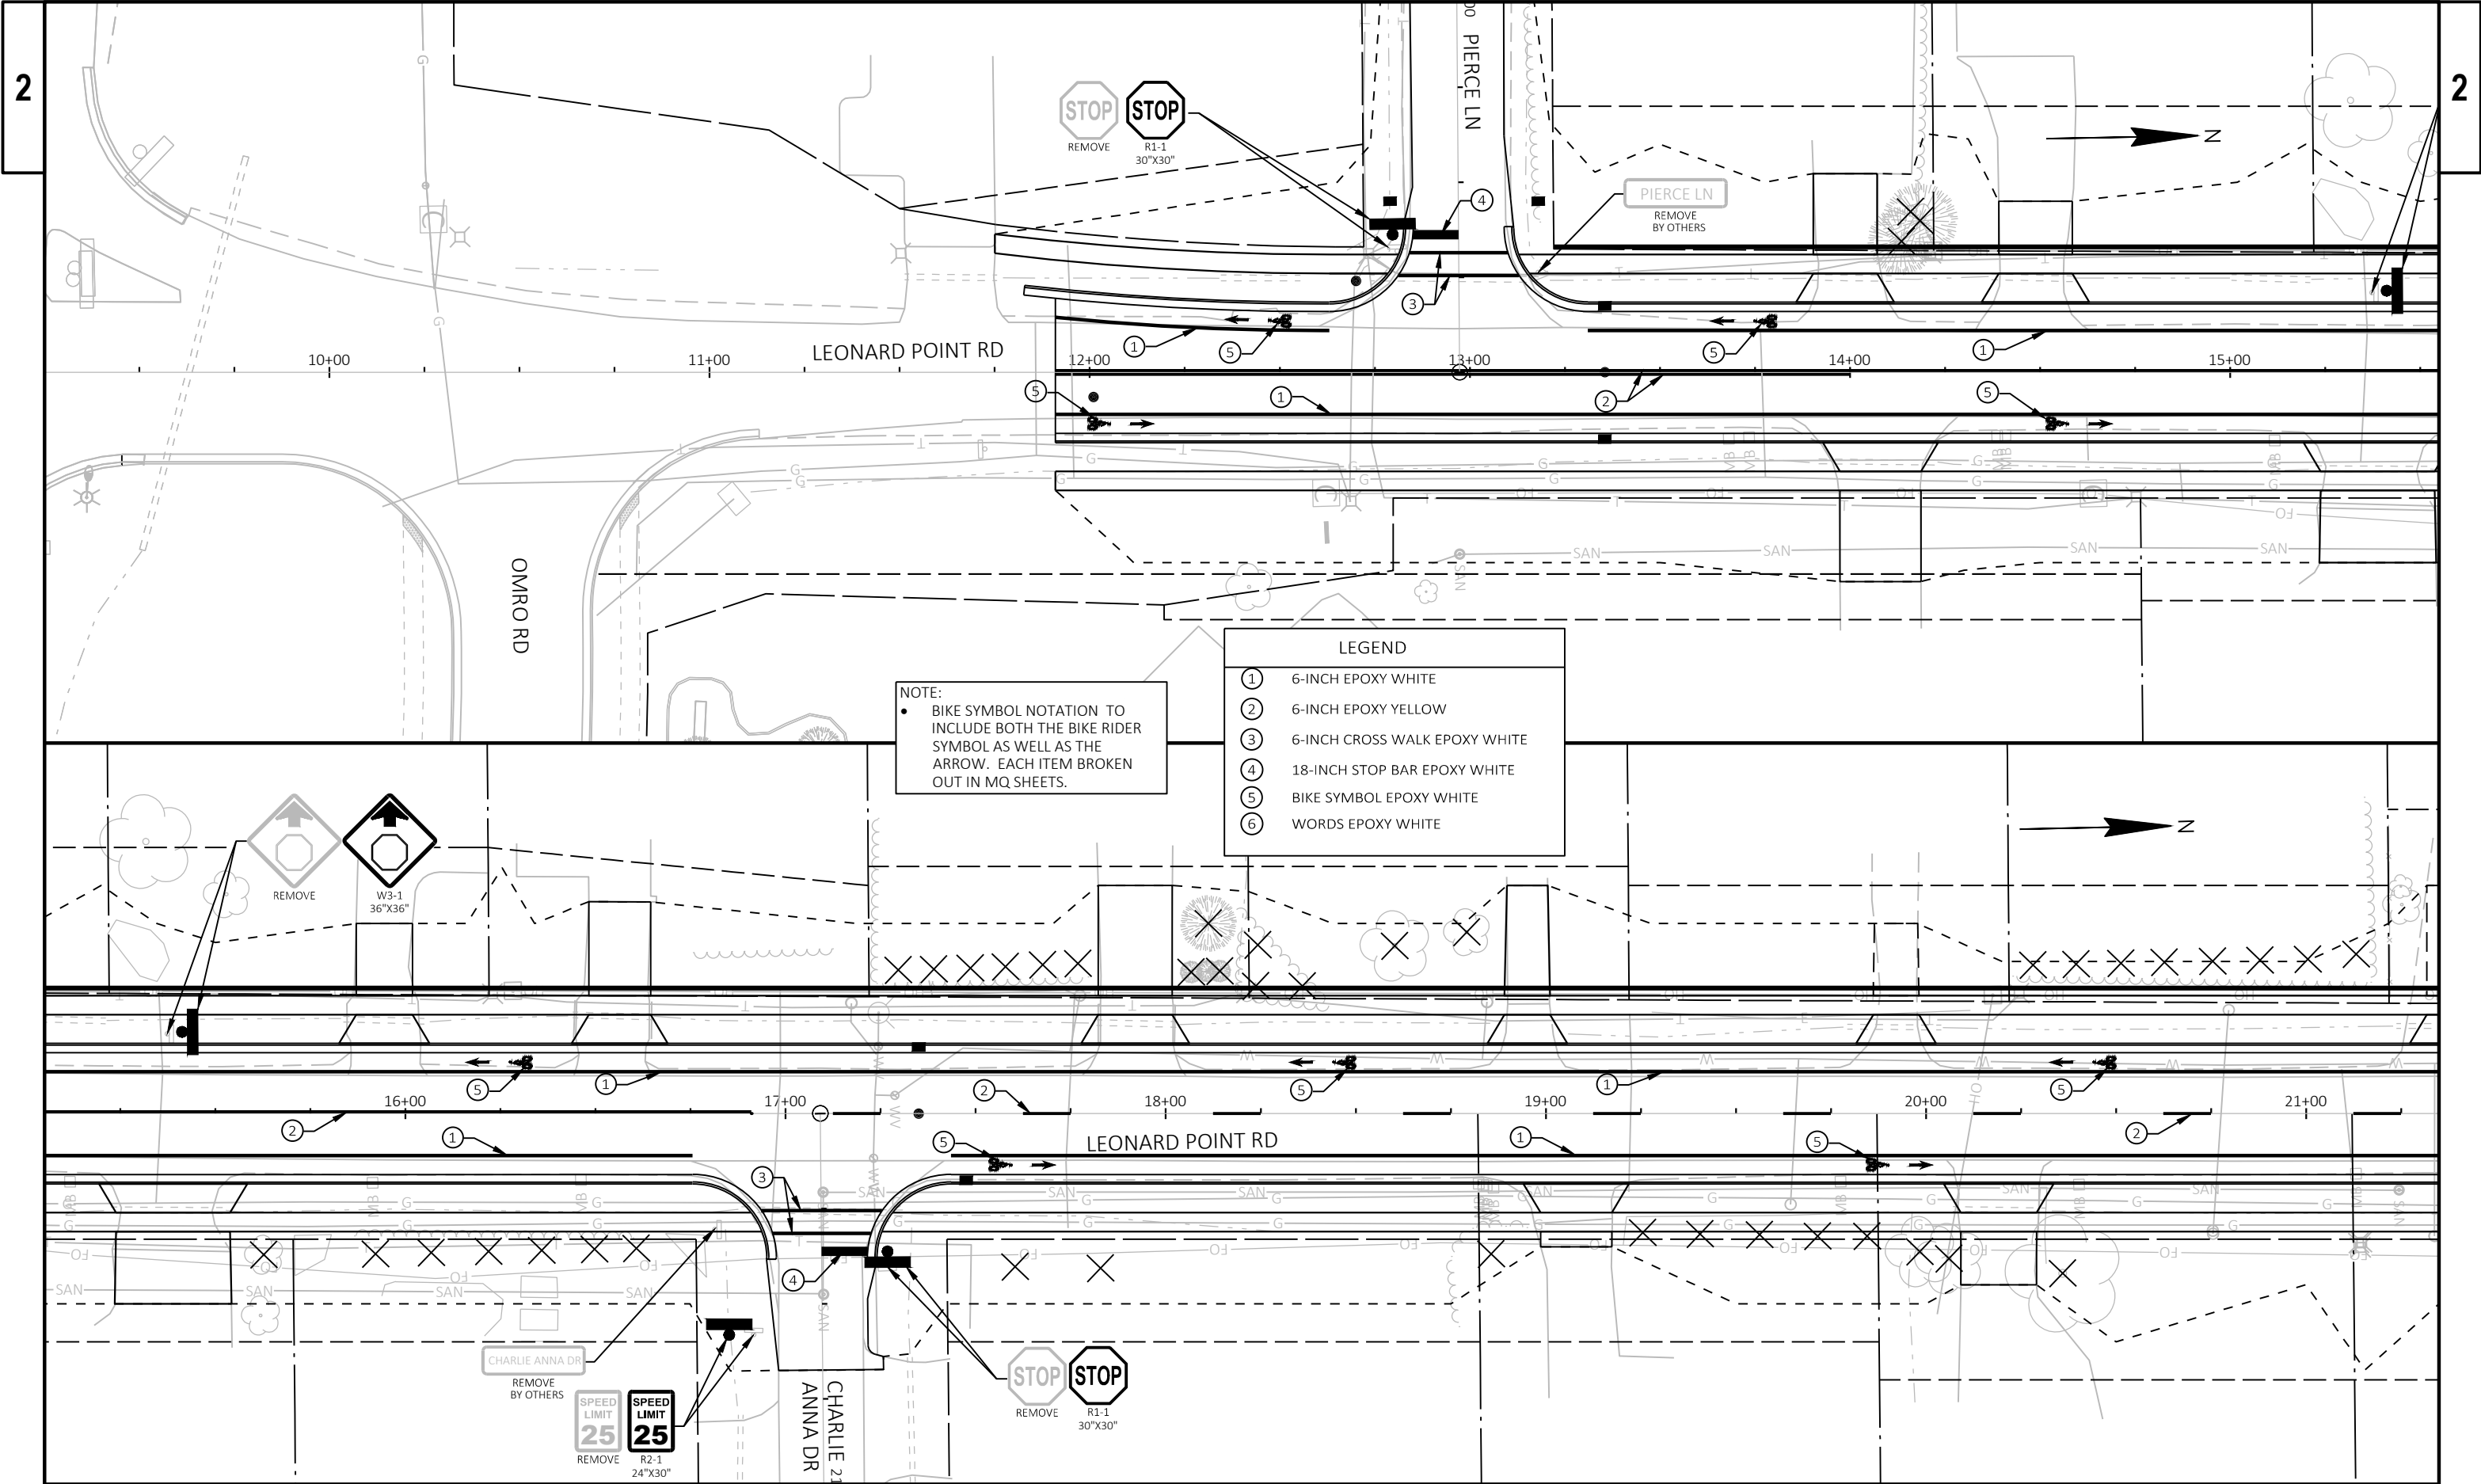

NOTE:
• BIKE SYMBOL NOTATION TO INCLUDE BOTH THE BIKE RIDER SYMBOL AS WELL AS THE ARROW. EACH ITEM BROKEN OUT IN MQ SHEETS.


LEGEND	
①	6-INCH EPOXY WHITE
②	6-INCH EPOXY YELLOW
③	6-INCH CROSS WALK EPOXY WHITE
④	18-INCH STOP BAR EPOXY WHITE
⑤	BIKE SYMBOL EPOXY WHITE
⑥	WORDS EPOXY WHITE

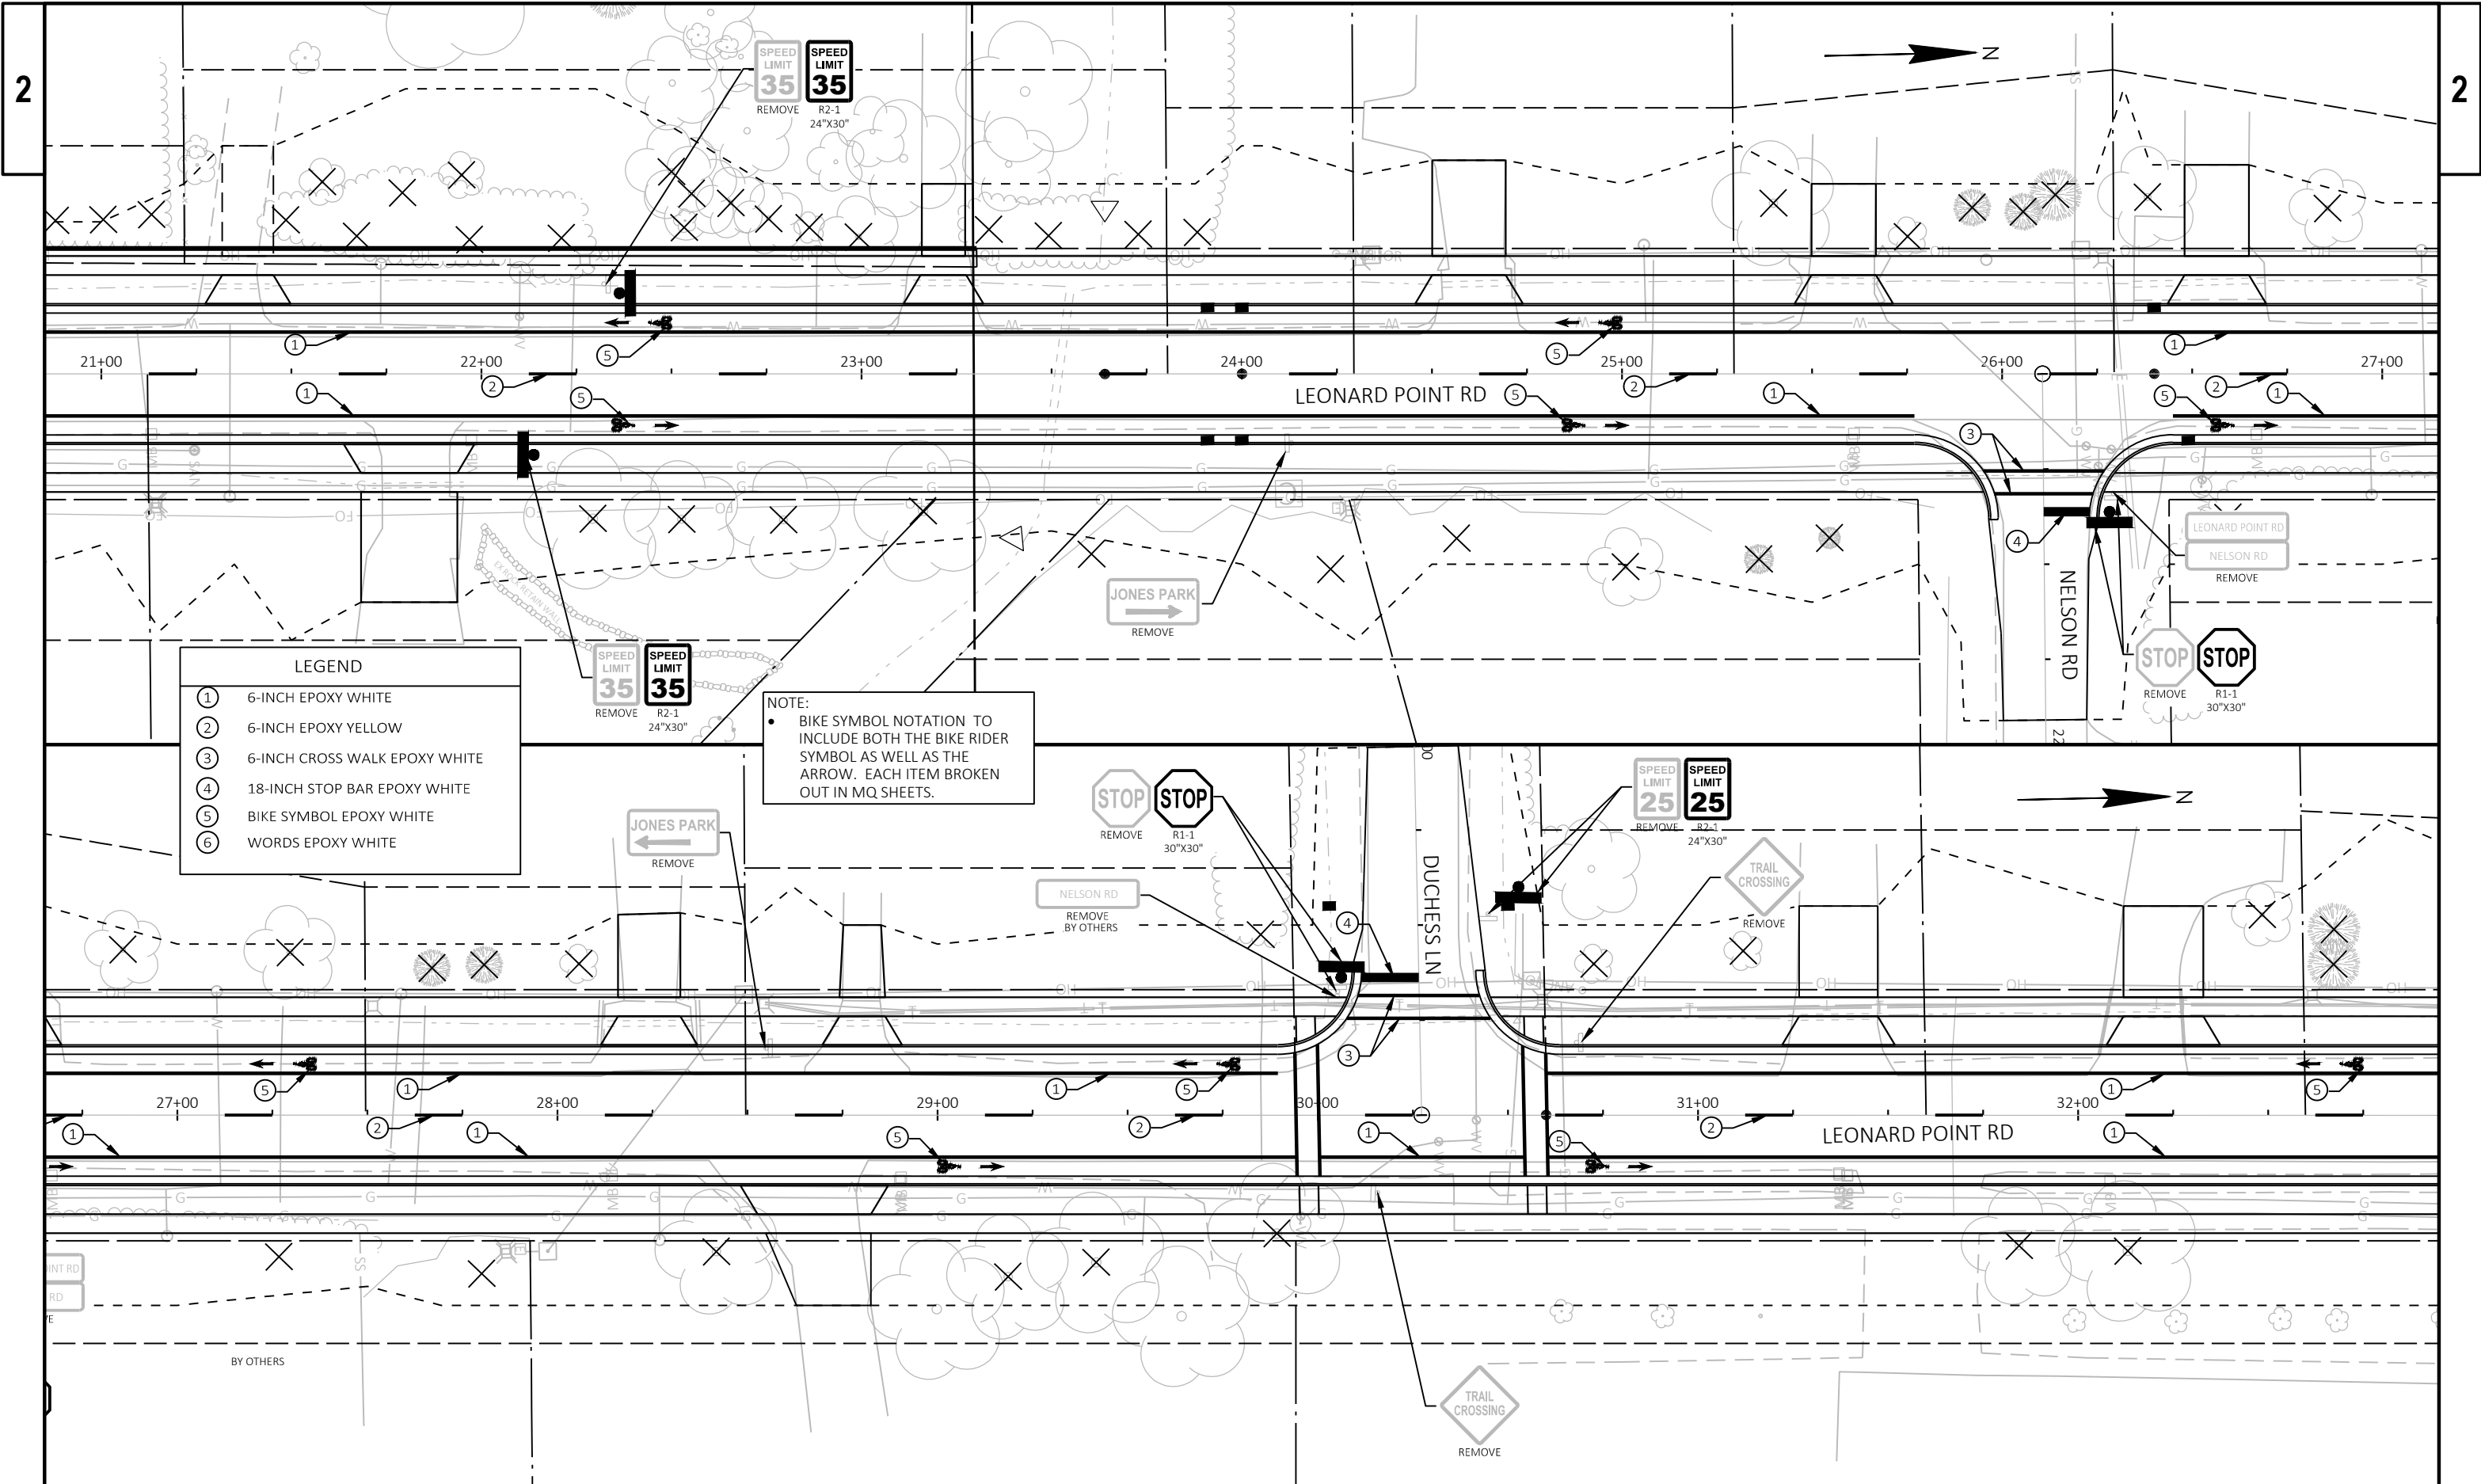


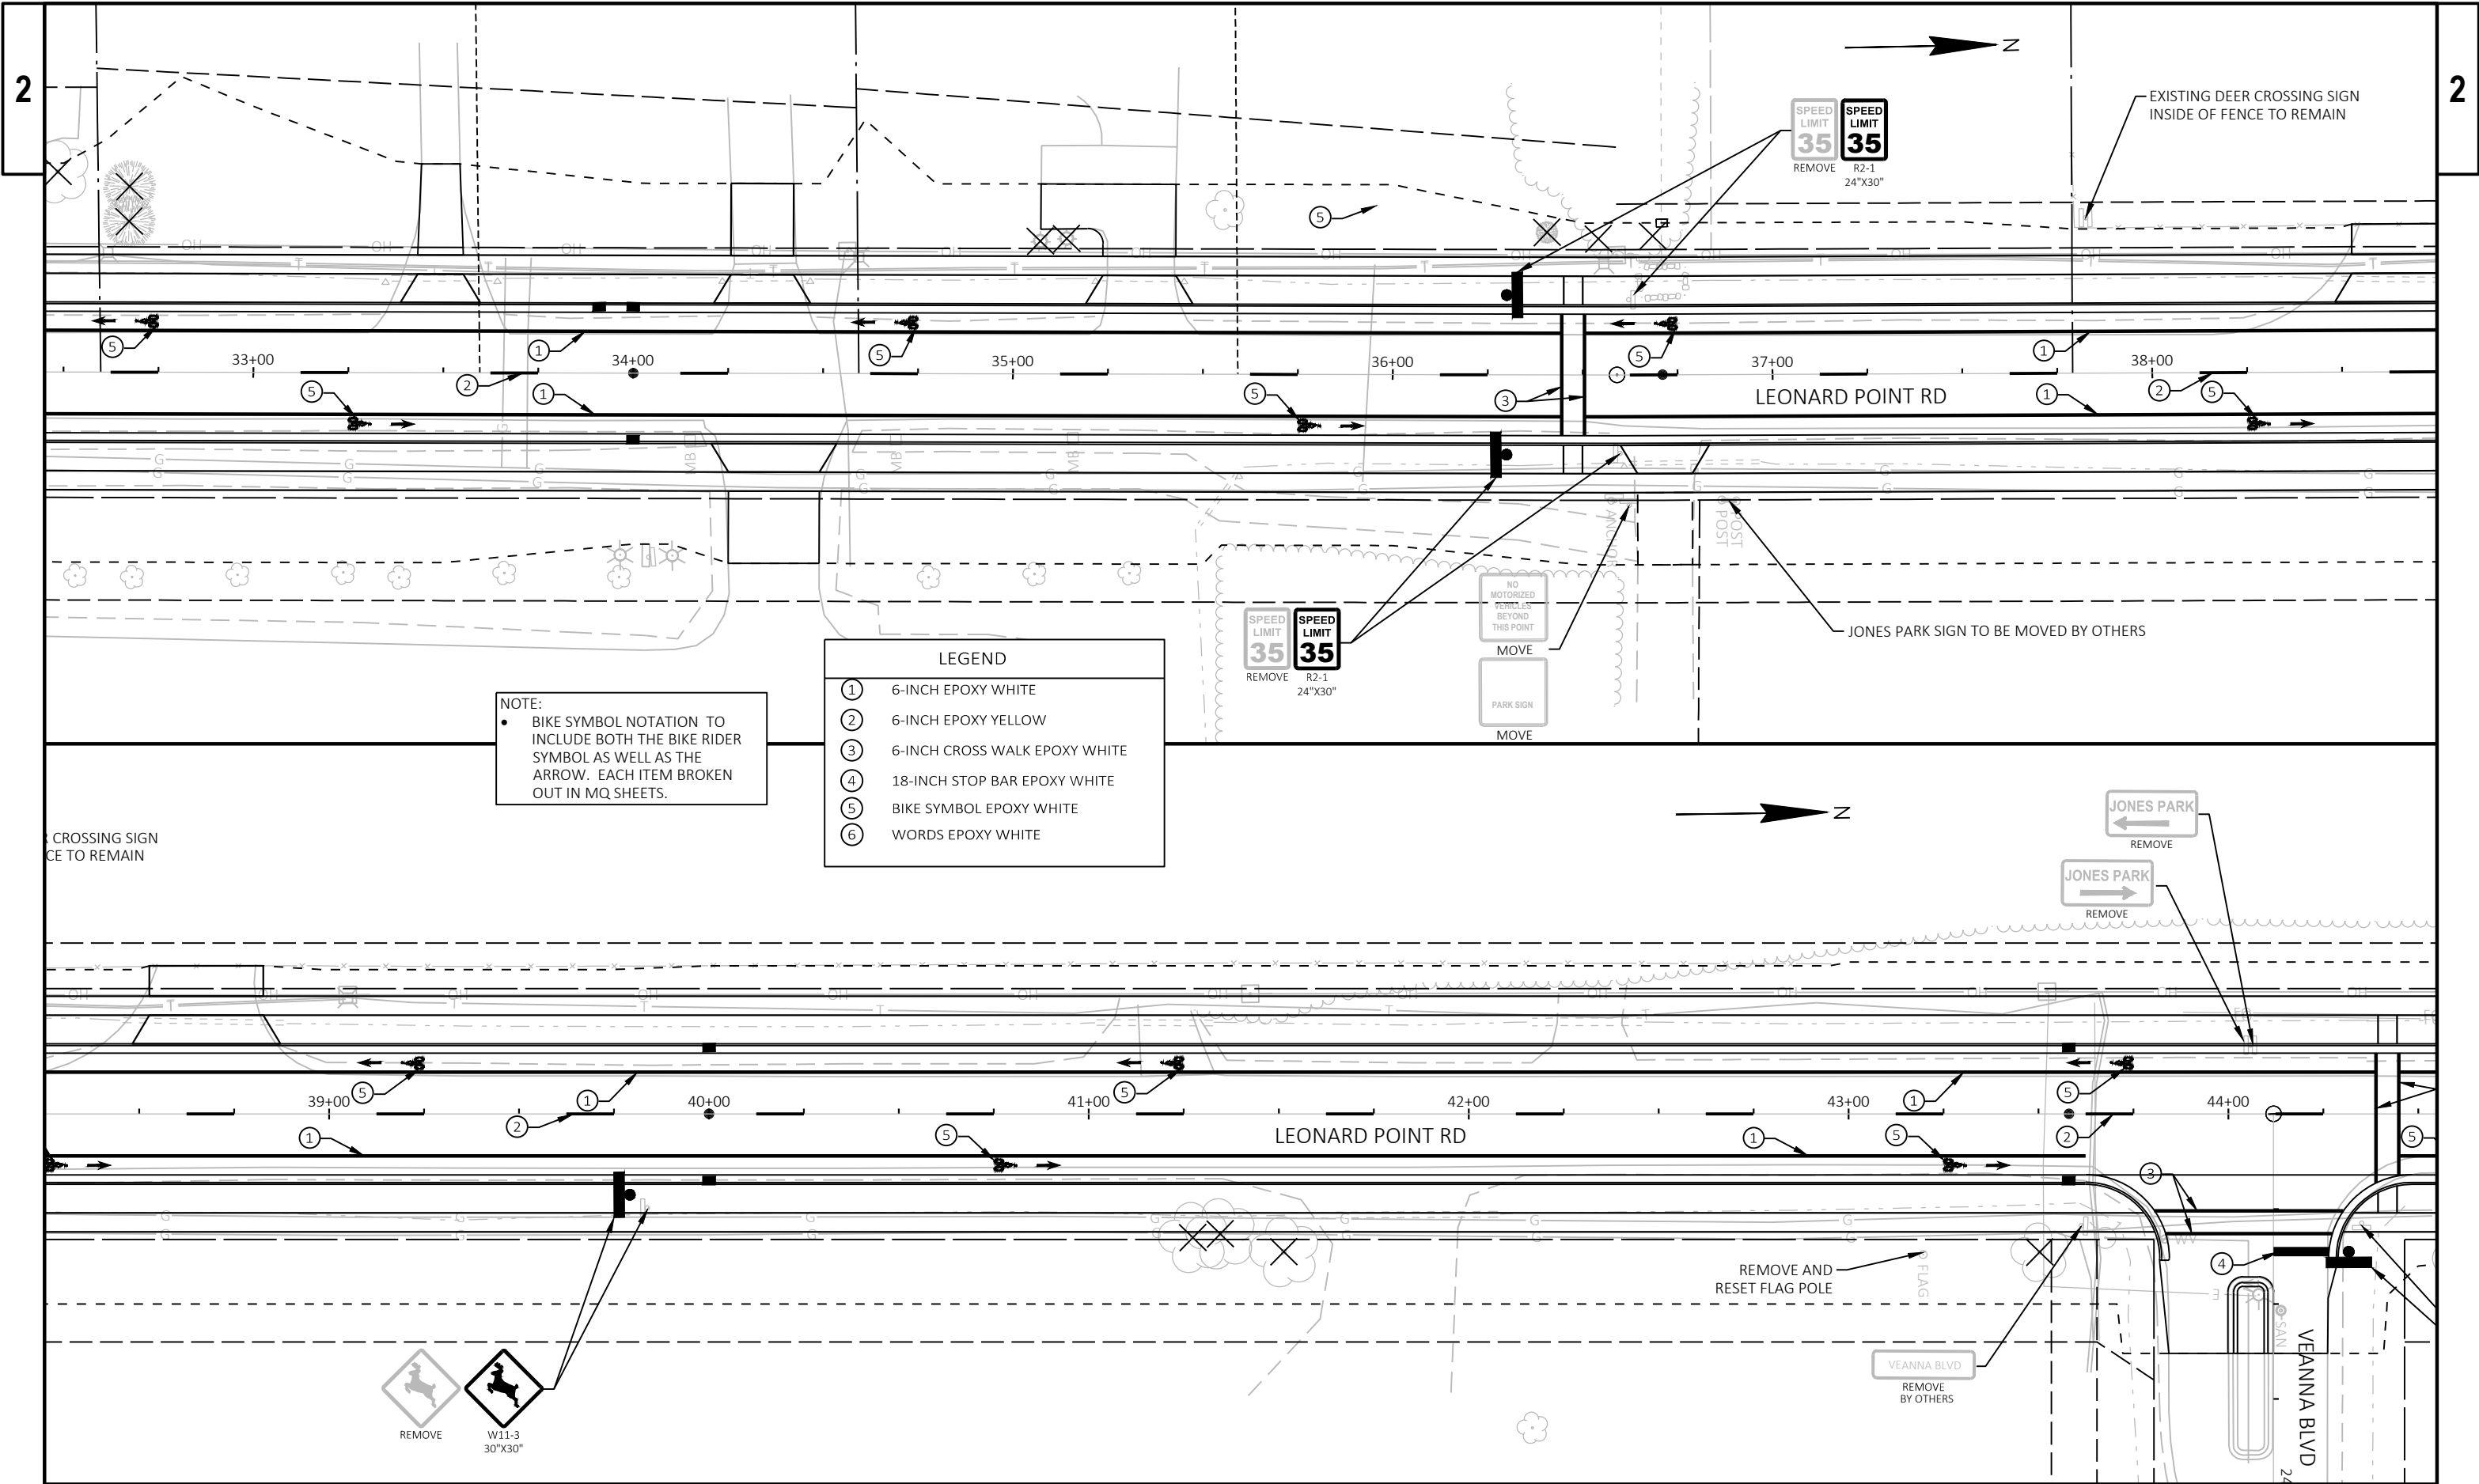


NOTE:
• BIKE SYMBOL NOTATION TO INCLUDE BOTH THE BIKE RIDER SYMBOL AS WELL AS THE ARROW. EACH ITEM BROKEN OUT IN MQ SHEETS.

LEGEND	
①	6-INCH EPOXY WHITE
②	6-INCH EPOXY YELLOW
③	6-INCH CROSS WALK EPOXY WHITE
④	18-INCH STOP BAR EPOXY WHITE
⑤	BIKE SYMBOL EPOXY WHITE
⑥	WORDS EPOXY WHITE

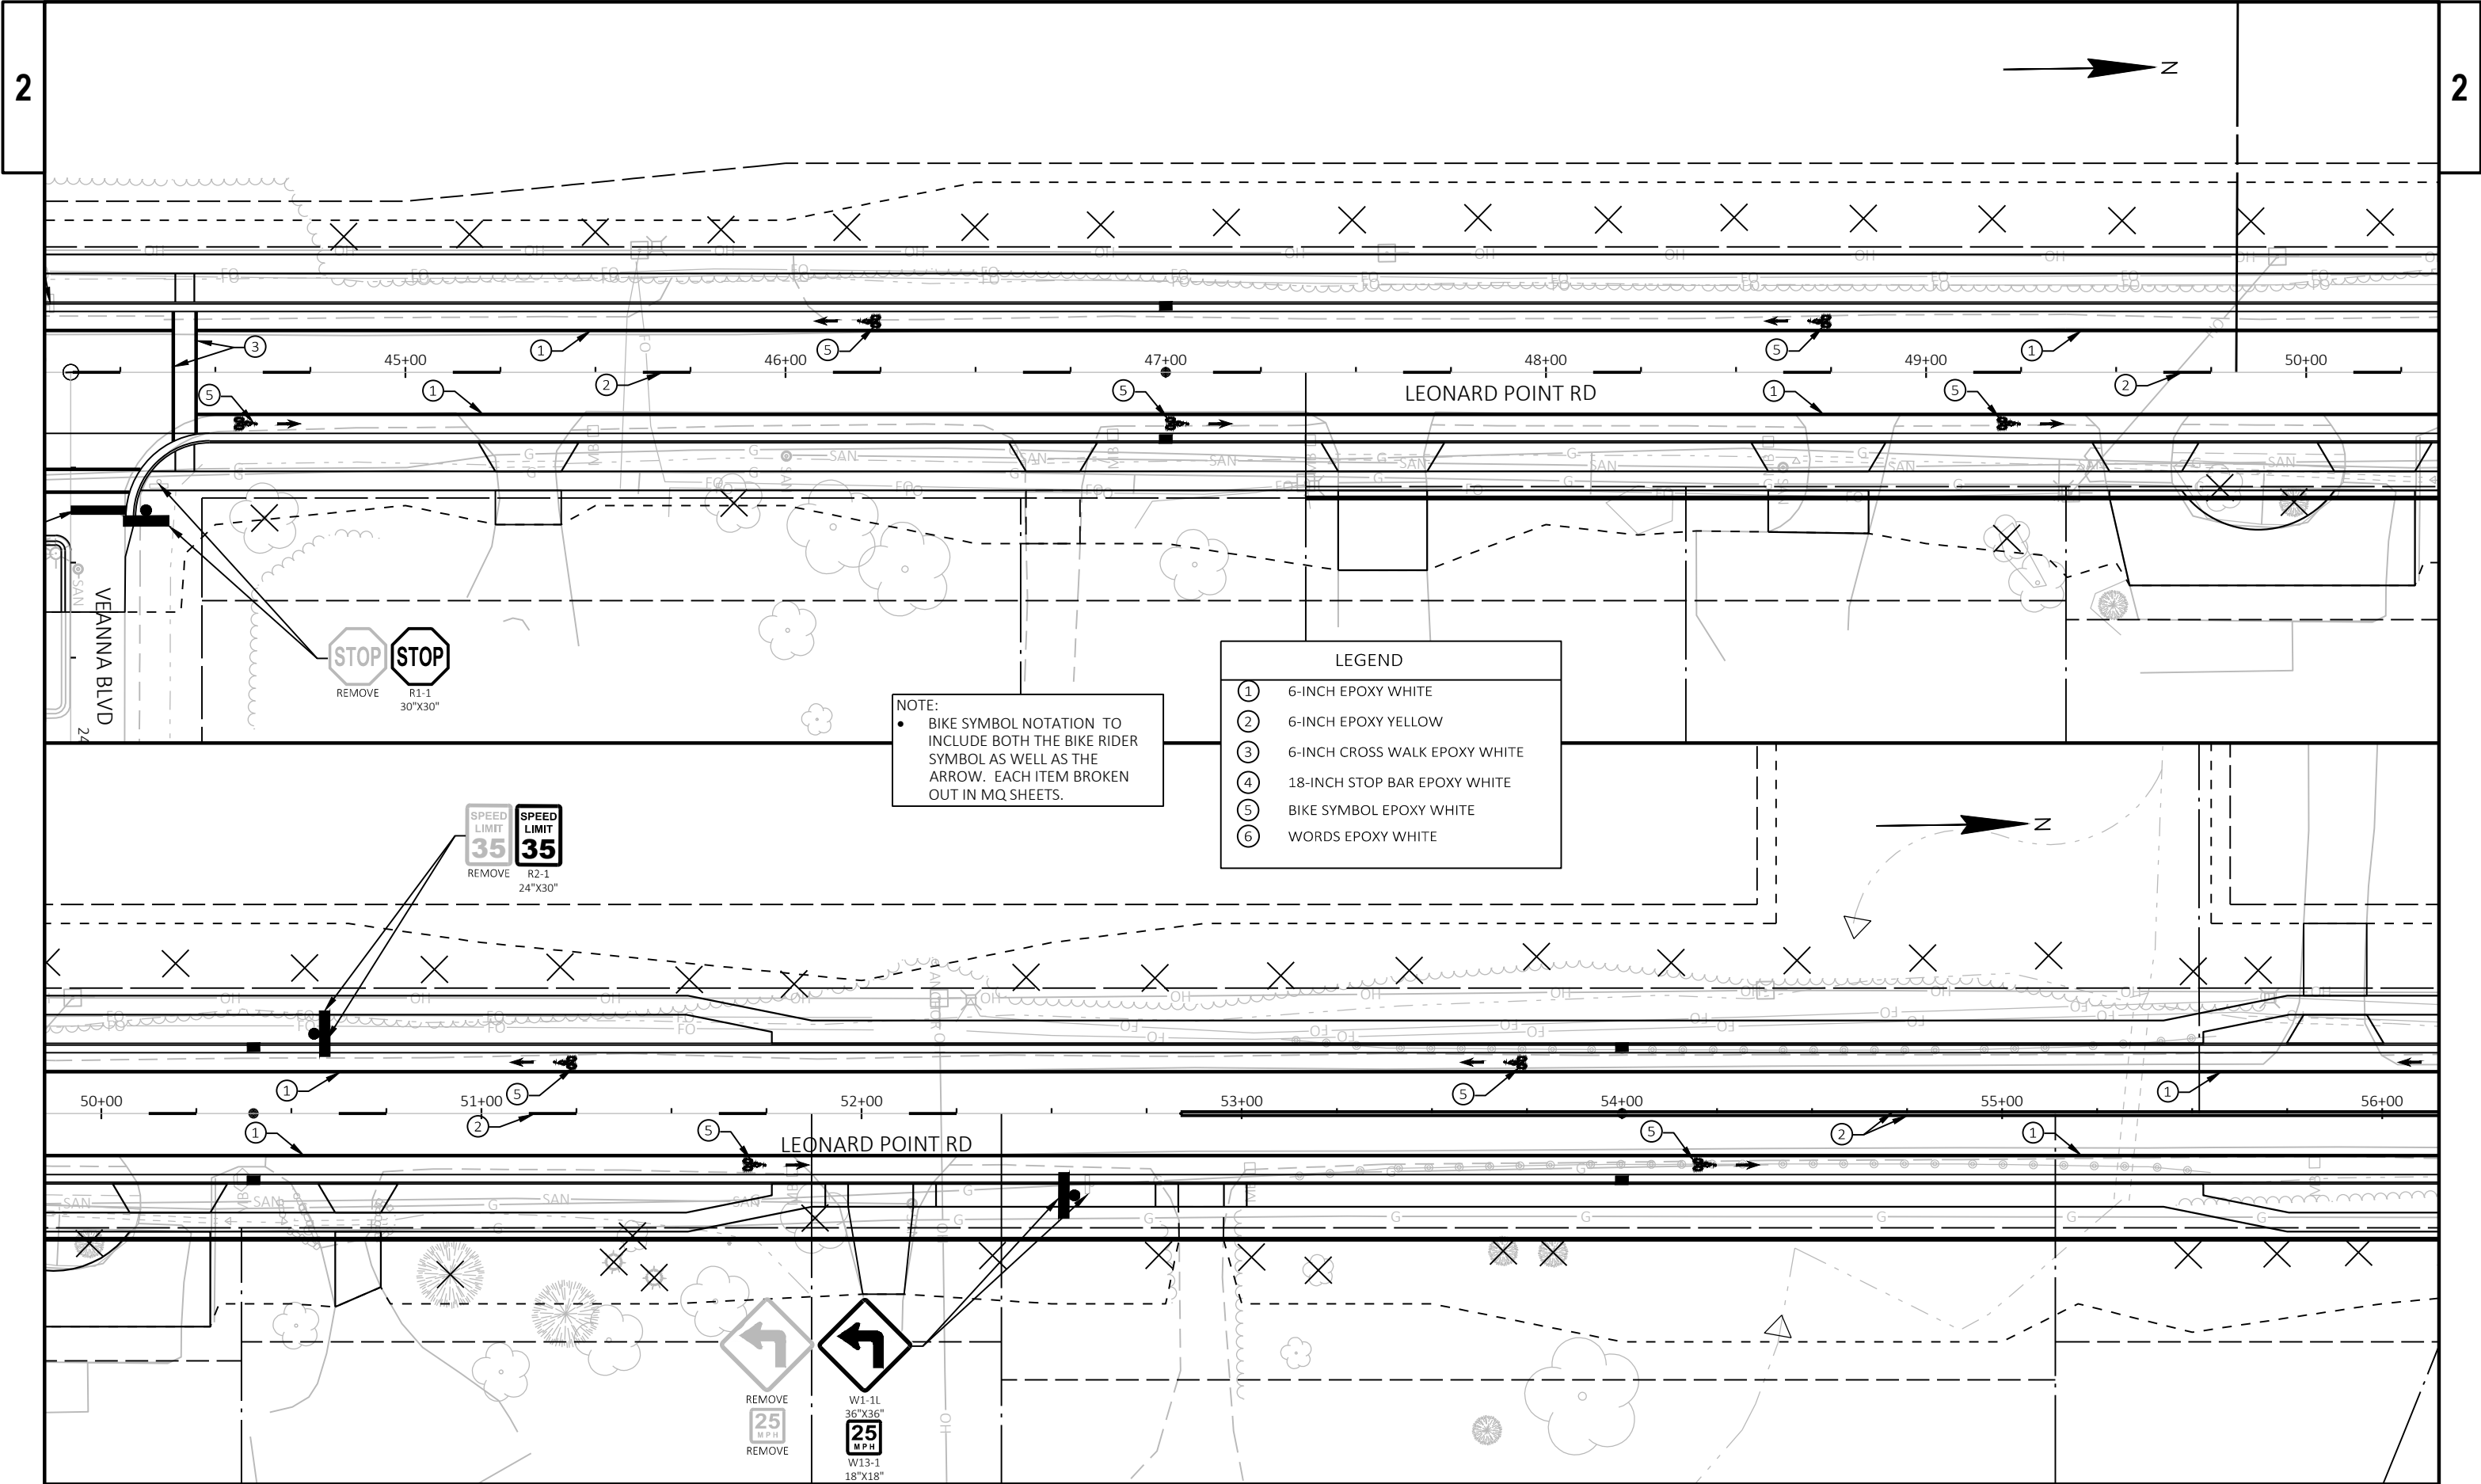

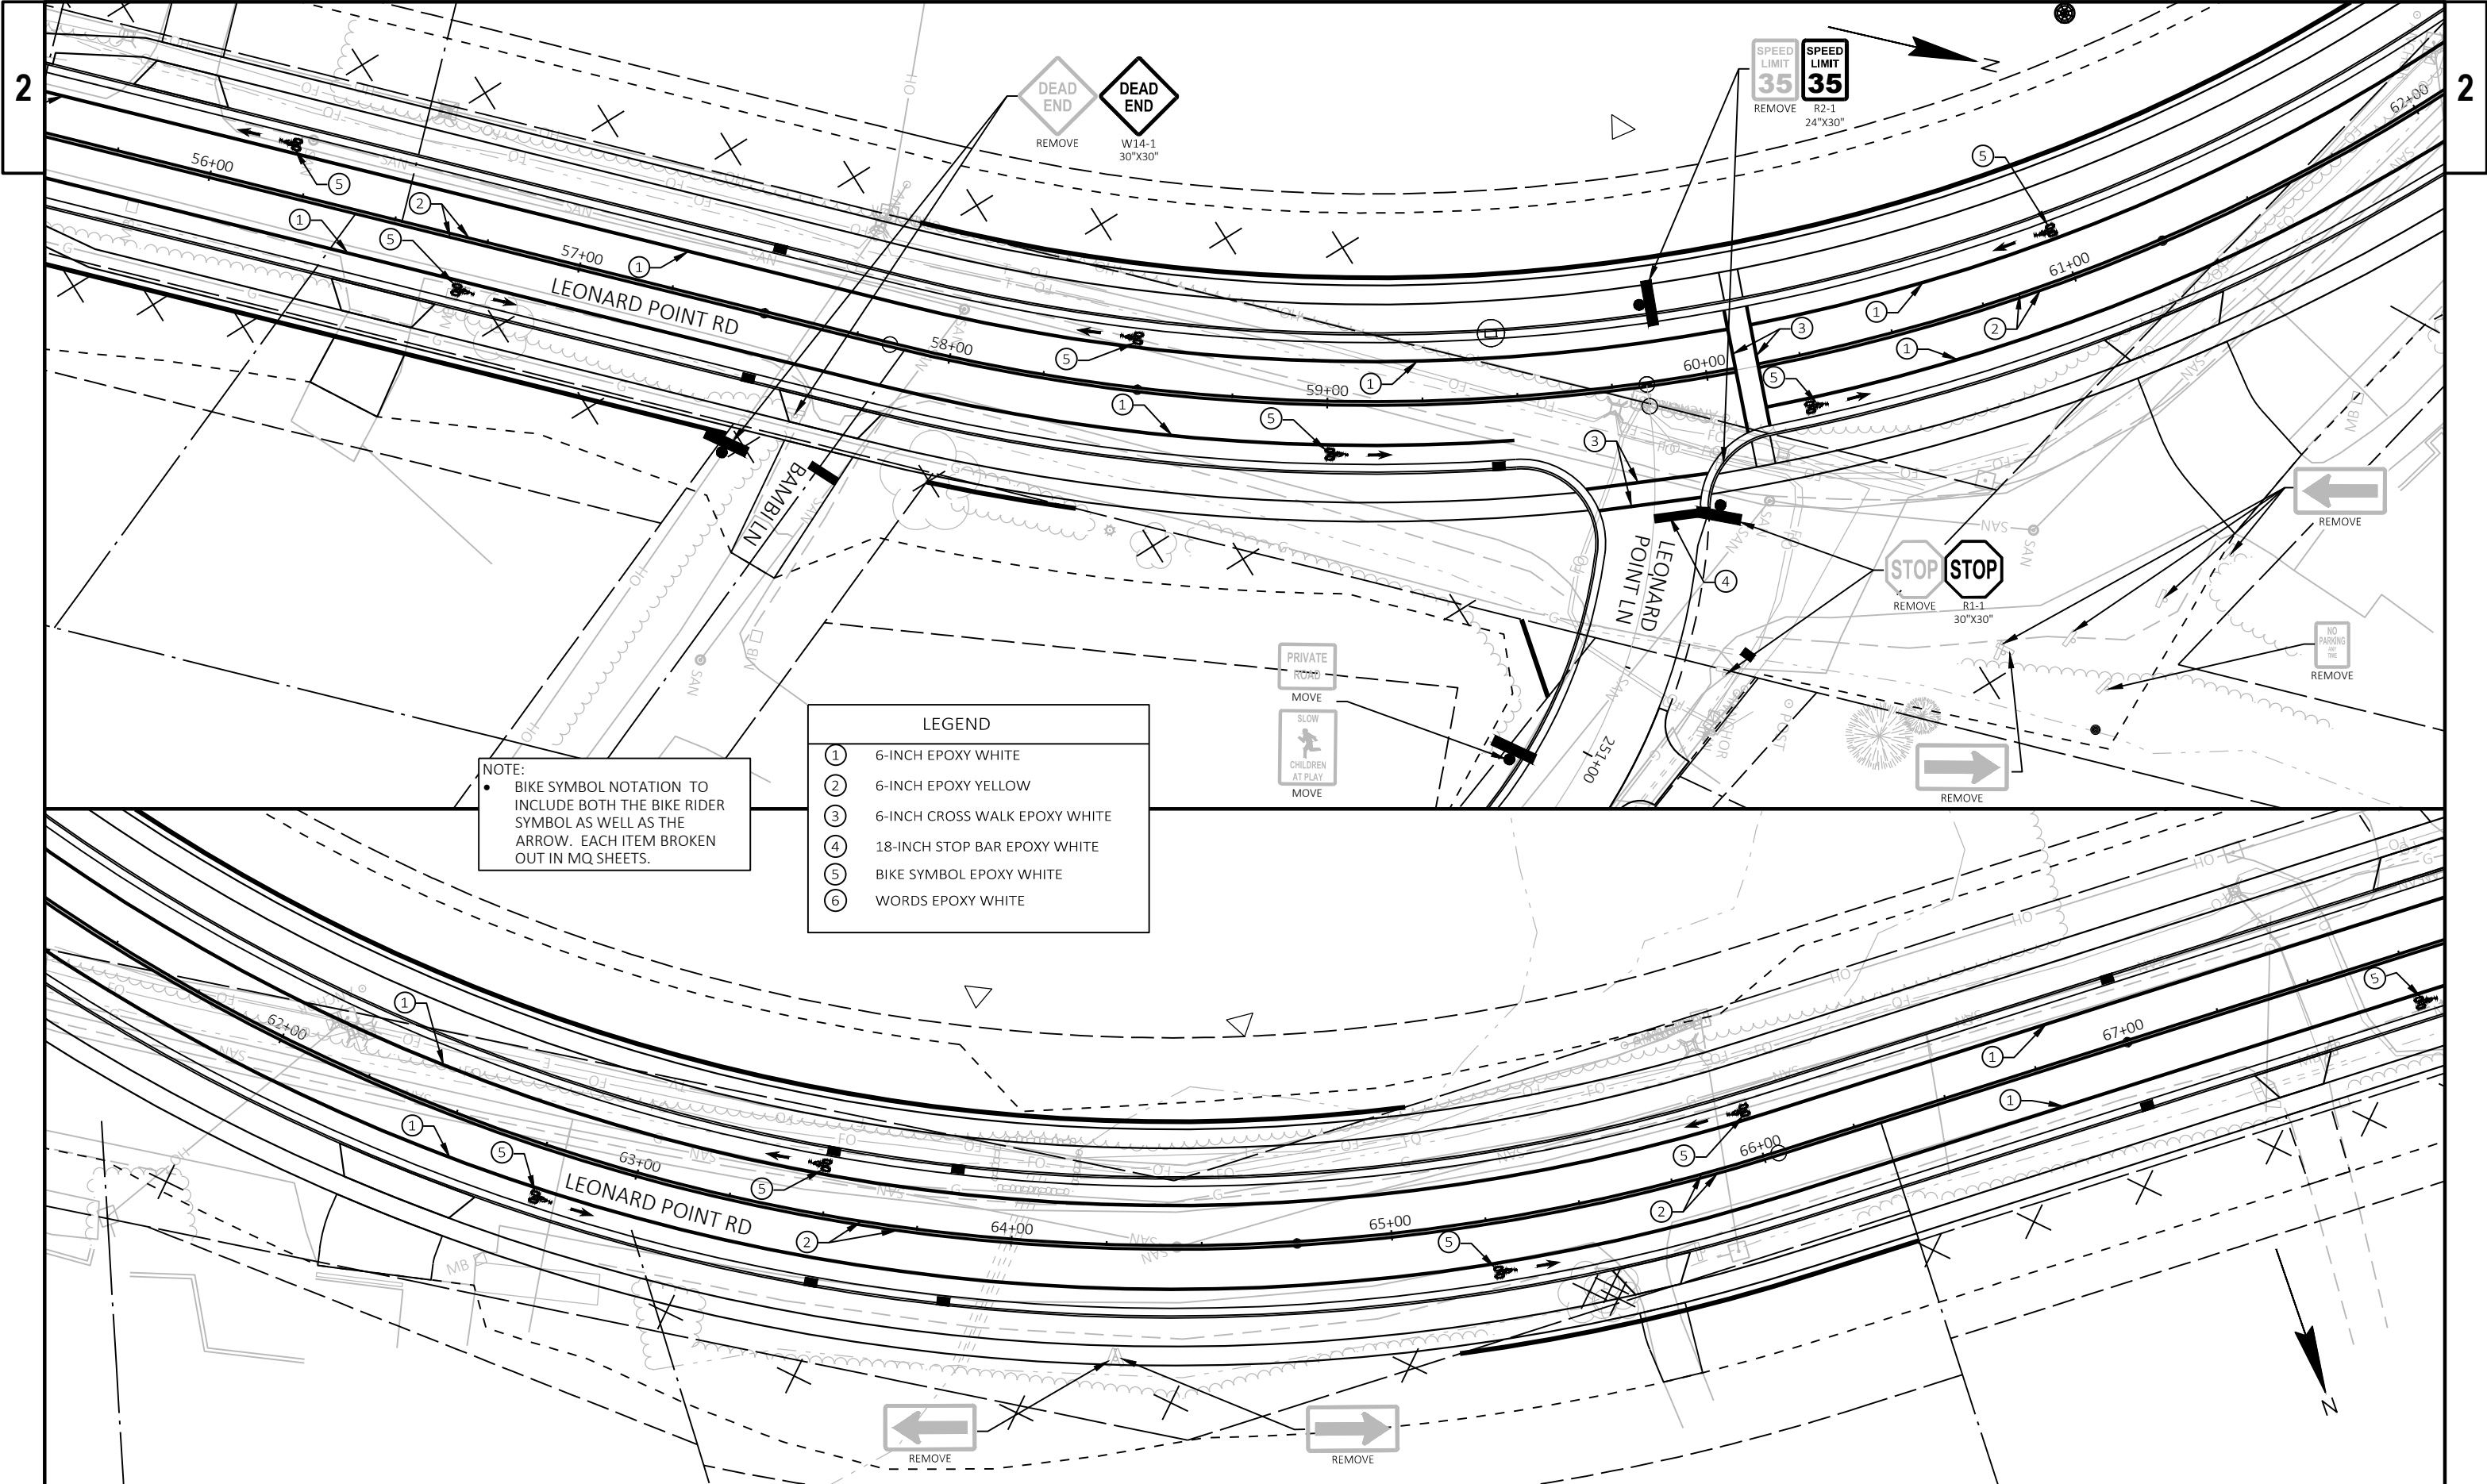

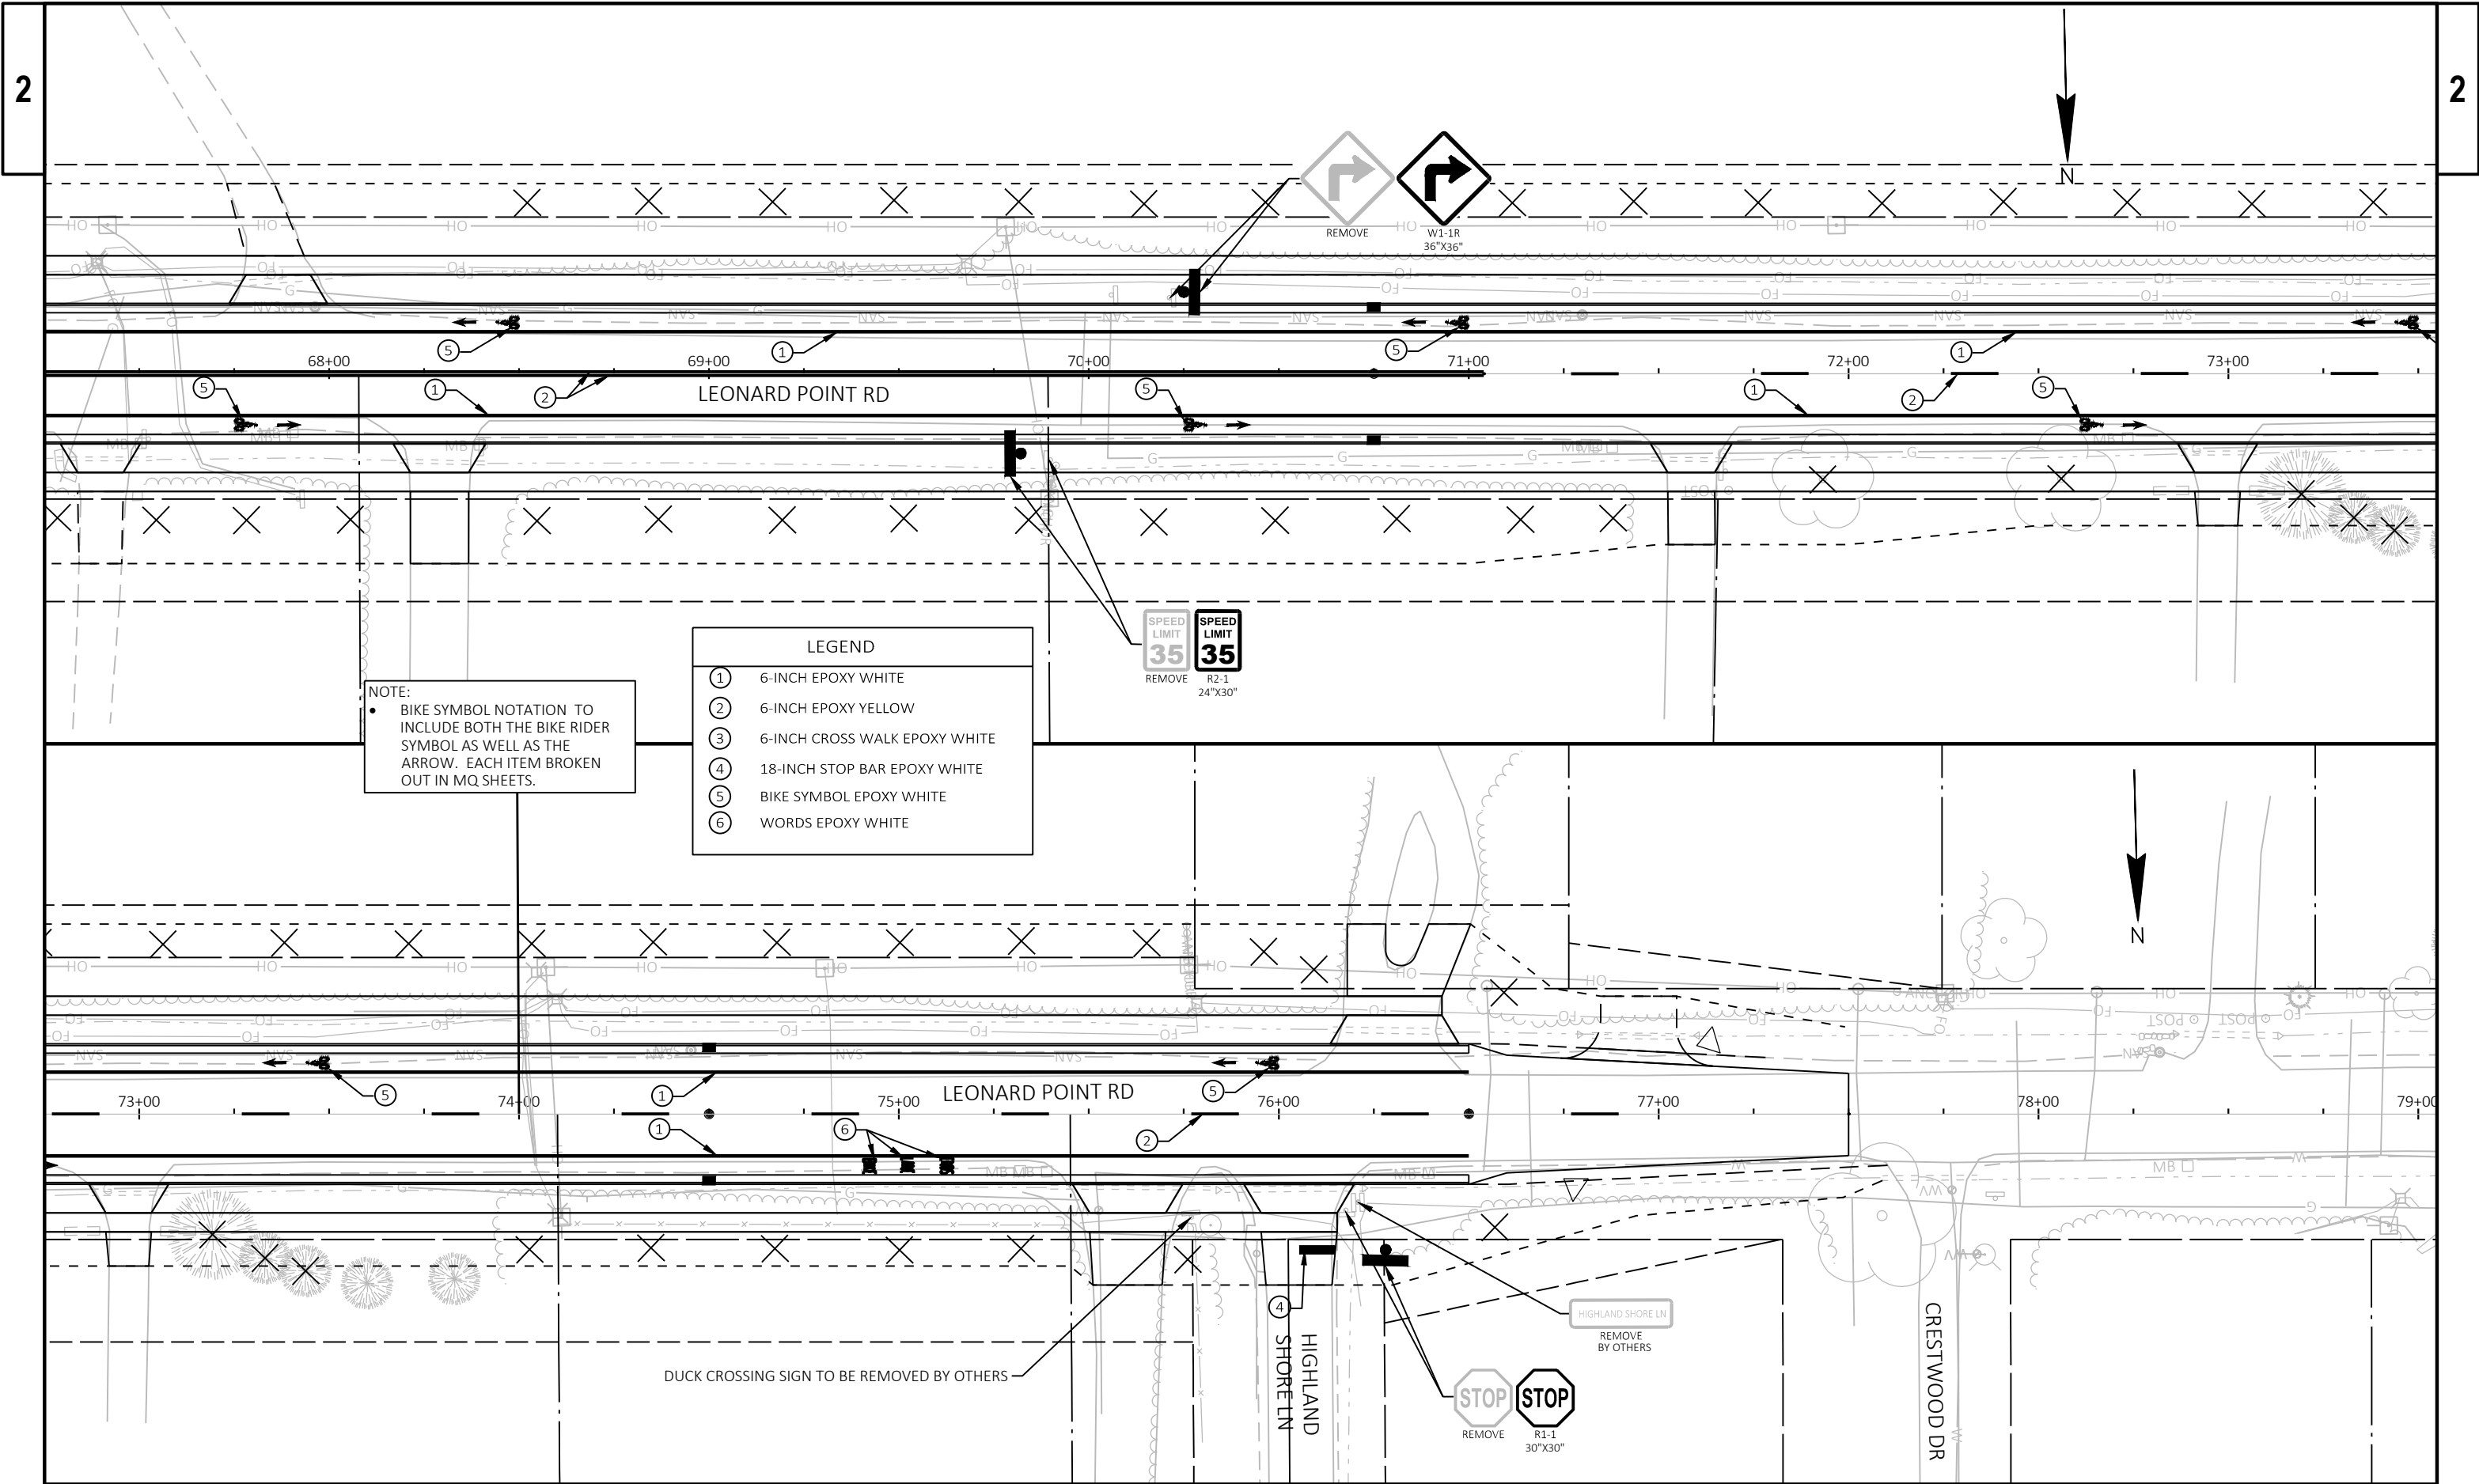


SCHEDULE OF LAND & INTEREST REQUIRED											
PARCEL NUMBER	SHEET NUMBER	OWNER(S)	TAX KEY NUMBER	INTEREST REQUIRED	TOTAL ACRES	R/W ACRES REQUIRED			TOTAL ACRES REMAINING	TLE ACRES	PLE ACRES
						NEW	EXISTING	TOTAL			
1		Irvin K. Korth and Deanna D. Korth, as Trustees of the Trust Agreement of Irvin and Deanna Korth	002-1130 & 002-1131		1.07				1.070	0.043	
2		St. Paul's United Church of Christ, a Wisconsin corporation	002-0136-01		4.93				4.930	0.156	
3		Desire A. Christensen	002-2883		0.30				0.300	0.058	
4		Austin & Sara Enders	002-2882		0.34				0.340	0.066	
6		Roberto Mercado	002-1129		0.68	0.002		0.002	0.678	0.087	
7		Jonathan E. Salzsieder	002-1128		0.68	0.003		0.003	0.677	0.088	
8		Daniel E. Patterson and Kimberle E. Patterson, husband and wife as survivorship marital property	002-1127		0.68	0.004		0.004	0.676	0.089	
9		Gregory J. Lisbeth and Pamela J. Lisbeth, husband and wife as survivorship marital property	002-1126		0.68	0.005		0.005	0.675	0.078	
11		Gallmar Investments, LLC, a Wisconsin Limited Liability Company	002-1125		0.68	0.006		0.006	0.674	0.079	
12		Sherwyn F. Danke and Jeanette Danke, husband and wife as joint tenants	002-1124		0.68	0.007		0.007	0.673	0.080	
14		Verne D. Wepner and Sylvia L. Wepner, husband and wife as joint tenants	002-1122 & 02-1123		0.68	0.016		0.016	0.664	0.140	
16		John B. Jungwirth and Jane A. Jungwirth, husband and wife as survivorship marital property	002-1120-01		1.72	0.021		0.021	1.699	0.300	
17		Ronald L. Manney, Jr. and Kristin K. DeBoer, as joint tenants with right of survivorship	002-2870		0.35				0.350	0.087	
18		Brandy & Robert J. Stark	002-0137-01 & 002-3059-01		0.60		0.080	0.080	0.520	0.065	
19		Mark D. Tank and Jennifer L. Footit-Tank, husband and wife, survivorship marital property	002-0137-02		0.71		0.095	0.095	0.615	0.106	
21		Joel Gregory & Erin Marie Madel	002-3041		0.50				0.500	0.161	
22		Town of Algoma, a Wisconsin Municipality	002-3059		1.02				1.020		
23		Gary L. Carley and Vicky J. Carley, his wife, as survivorship marital property	002-3043		0.53				0.530	0.086	
24		James A. Schuelke and Tina M. Schuelke, as husband and wife	002-3044		0.47				0.470	0.139	
26		Ralph D. Harrison Sr. and Vicki L. Rabe, husband and wife as survivorship marital property	002-3045		0.36				0.360	0.092	
27		Pat Sheppard	002-0134-01		1.76				1.760	0.125	
29		Tami M. Dodge	002-0160-02		0.34		0.037	0.037	0.303	0.042	
29		Tami M. Dodge	002-0160-07		0.69		0.076	0.076	0.614	0.085	
31		Rodney L. Langhoff and Kim M. Langhoff, husband and wife as survivorship marital property	002-016-06		0.69		0.076	0.076	0.614	0.096	
32		Joshua P. Reichenberger and Jayme L. Reichenberger, husband and wife	002-0160-05		0.83		0.091	0.091	0.739	0.102	
33		Gregory R. Boldt and Connie S. Boldt, husband and wife, as survivorship marital property	002-0160-08		0.69		0.076	0.076	0.614	0.062	
34		Steven W. Last and Sandra S. Last, husband and wife	002-0160		0.98		0.109	0.109	0.871	0.106	
36		Allen R. Lautenschlager	002-0160-01		0.69		0.076	0.076	0.614	0.096	
37		Ladean L. Niebauer	002-0160-10		0.69		0.076	0.076	0.614	0.096	
38		Todd J. Braun and Virginia R. Braun, husband and wife as survivorship marital property	002-0160-03		1.38		0.151	0.151	1.229	0.193	
39		Craig D. Sickler and Tara M. Sickler, husband and wife as survivorship marital property	002-0160-04		1.37		0.151	0.151	1.219	0.158	
41		P & Q Holdings	002-0027-01		0.55		0.091	0.091	0.459	0.033	
42		Firethorn, LLC, a Wisconsin Limited Liability Company	002-0135-01		8.06				8.060	0.412	
43		Lakeview Estates, LLC, a Wisconsin limited liability company	002-0028-19-04		5.85				5.850	0.449	
44		P&Q Oshkosh LLC, a Wisconsin limited liability company	002-0027		39.45		0.911	0.911	38.539	0.431	
44		P&Q Oshkosh LLC, a Wisconsin limited liability company	002-0020		20.43		0.432	0.432	19.998	0.288	

OWNER'S NAME ARE SHOWN FOR
REFERENCE PURPOSES ONLY AND
ARE SUBJECT TO CHANGE PRIOR
TO THE TRANSFER OF LAND
INTEREST TO THE TOWN.

REVISION DATE	DATE	SCALE, FEET	HWY: LEONARD POINT ROAD	STATE R/W PROJECT NUMBER 6436-01-72	PLAT SHEET 4.02	
	GRID FACTOR		COUNTY: WINNEBAGO	CONSTRUCTION PROJECT NUMBER 6436-01-73	PS&E SHEET	E


SCHEDULE OF LAND & INTEREST REQUIRED											
PARCEL NUMBER	SHEET NUMBER	OWNER(S)	TAX KEY NUMBER	INTEREST REQUIRED	TOTAL ACRES	R/W ACRES REQUIRED			TOTAL ACRES REMAINING	TLE ACRES	PLE ACRES
						NEW	EXISTING	TOTAL			
46		Jay R. Jones and Dina M. Jones, husband and wife as survivorship marital property	002-0028-19-03		1.68				1.680	0.134	
47		Brian P. Yonke and Sony X. Ahrens, each an undivided 1/2 interest as joint tenants	002-0028-19-02		1.19				1.190	0.046	
48		Susan Kraatz	002-0028-18		0.32	0.007	0.069	0.076	0.244	0.069	
49		William C. Heidemann and Kim M. Heidemann, husband and wife	002-0028-17		0.32	0.007	0.069	0.076	0.244	0.069	
51		Michael S. Athanasiou and Mary L. Athanasiou, husband and wife as survivorship marital property	002-0028-16		0.32	0.007	0.069	0.076	0.244	0.080	
52		Pamela A. Persick and Jay S. Persick, joint tenants	002-0028-15		1.69	0.010	0.103	0.113	1.577	0.103	
53		Alan G. Martin and Susan J. Martin, husband and wife, as survivorship marital property	002-0028-05		2.14	0.019	0.191	0.210	1.930	0.255	
54		Ronald L. Jones and Juduth Ann Jones, his wife (purported fee simple owner of record)	None Assigned			0.003	0.034	0.037		0.034	
56		Edward L. Patrick	002-0028-04		0.28	0.008	0.082	0.090	0.190	0.074	
56		Edward L. Patrick	002-0028-03		0.38	0.008	0.084	0.092	0.288	0.084	
57		Joseph R. Cefalu	002-0021-04		0.46		0.076	0.076	0.384	0.051	
59		Jeffrey A. Schmitz and Rebecca J. Schmitz, husband and wife, as survivorship marital property	002-0028-07		0.77	0.005		0.005	0.765	0.141	
61		Joan E. Donner and Bruce W. Donner, husband and wife, as survivorship marital property	002--0021		17.17	0.365	0.314	0.679	16.491	1.051	
61		Joan E. Donner and Bruce W. Donner, husband and wife, as survivorship marital property	002-0023		2.02				2.020	0.056	
62		Ruth Jean Dutcher	002-1058		0.23				0.230	0.009	
62		Ruth Jean Dutcher	002-1059		0.22				0.220	0.010	
63		Charles E. Sheveland and Ruth A. Sheveland husband and wife as survivorship marital property	002-0021-01		0.35		0.066	0.066	0.284		
64		Matt Everett and Renee Everett, husband and wife, as survivorship marital property	002-0021-02		0.49				0.490	0.043	
66		Susan E. Clark and Walter Smark & Cathleen B. Smark Revocable Living Trust dated 11/21/06	002-0005		2.15	0.017	0.193	0.210	1.940	0.262	
67		Kelly J. Schwab Revocable Living Trust	002-0006		1.75		0.133	0.133	1.617	0.109	
68		Dean R. Duehring and Carrie A. Duehring, husband and wife, as survivorship marital property	002-0007-03		1.96		0.137	0.137	1.823	0.112	
69		Loren M. Potter and Stacy A. Potter, husband and wife as survivorship marital property	002-0007-04-01		2.62				2.620	0.109	
71		Alfred E. Smith and Janice L. Smith, husband and wife as survivorship marital property	002-0007-01		2.17				2.170	0.152	
72		Matthew Wiedenhoeft and Jane E. Purse-Wiedenhoeft	002-0007-01-05		0.58		0.102	0.102	0.478	0.084	
73		Jeremy M. Bell and Willa C. Fornetti, husband and wife as survivorship marital property	002-0007-02-02		0.38				0.380	0.020	
74		Richard H. Fink Revocable Trust Dated September 7, 2011	002-1232		0.53				0.530	0.027	
76		Barbara A. Litjens as Trustee of the Barbara A. Litjens Revocable Trust dated September 2, 2015	002-1275		0.83				0.830	0.050	
77		Matthew S. Bray and Theresa A. Bray, husband and wife as survivorship marital property	002-1274		0.82				0.820	0.014	
200		Town of Algoma		EXISTING EASEMENT RIGHTS			4.2				
300		Wisconsin Public Service		RELEASE OF RIGHTS							
301		Charter Communications		RELEASE OF RIGHTS							
302		AT&T Wisconsin		RELEASE OF RIGHTS							

OWNER'S NAME ARE SHOWN FOR
REFERENCE PURPOSES ONLY AND
ARE SUBJECT TO CHANGE PRIOR
TO THE TRANSFER OF LAND
INTEREST TO THE TOWN.

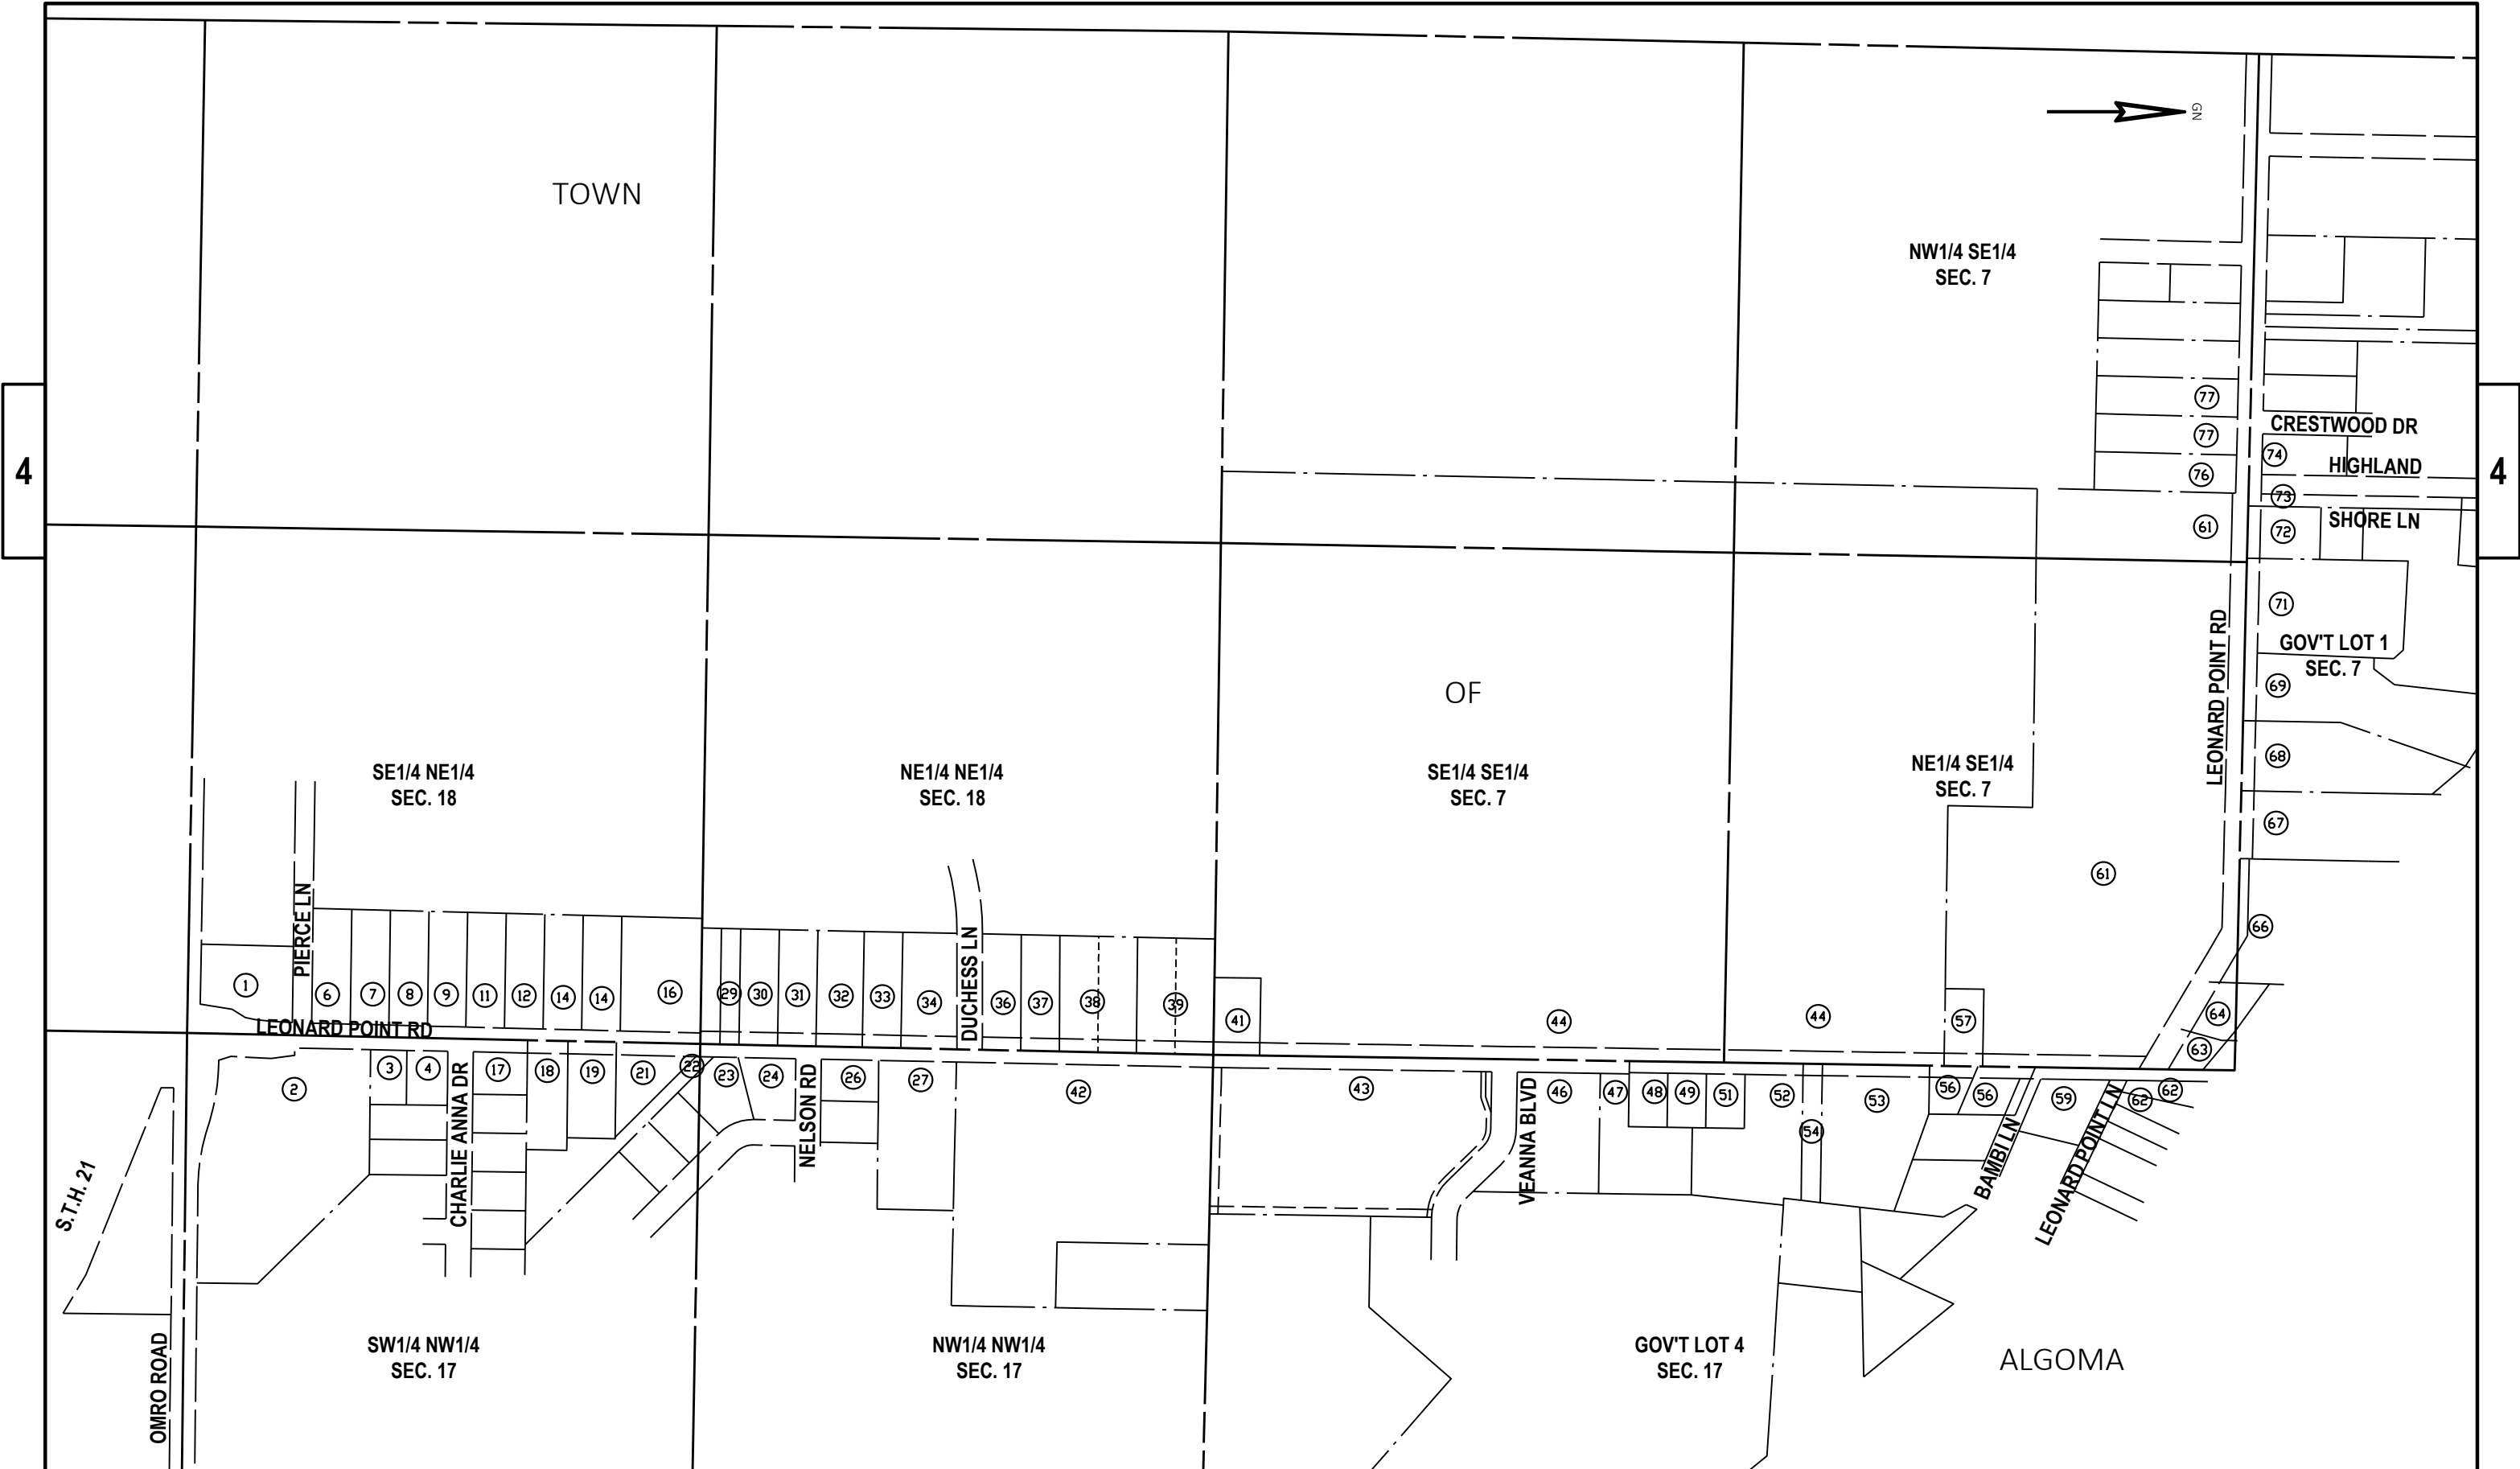

REVISION DATE 	DATE		SCALE, FEET 0	HWY: LEONARD POINT ROAD	STATE R/W PROJECT NUMBER 6436-01-72	PLAT SHEET 4.05	E
	GRID FACTOR			COUNTY: WINNEBAGO	CONSTRUCTION PROJECT NUMBER 6436-01-73	PS&E SHEET	


POINT	ALIGNMENT	STATION	OFFSET	Y COORDS	X COORDS
PRW1	LEONARD POINT ROAD	13+22.07	33.00' LT	479137.914	770568.547

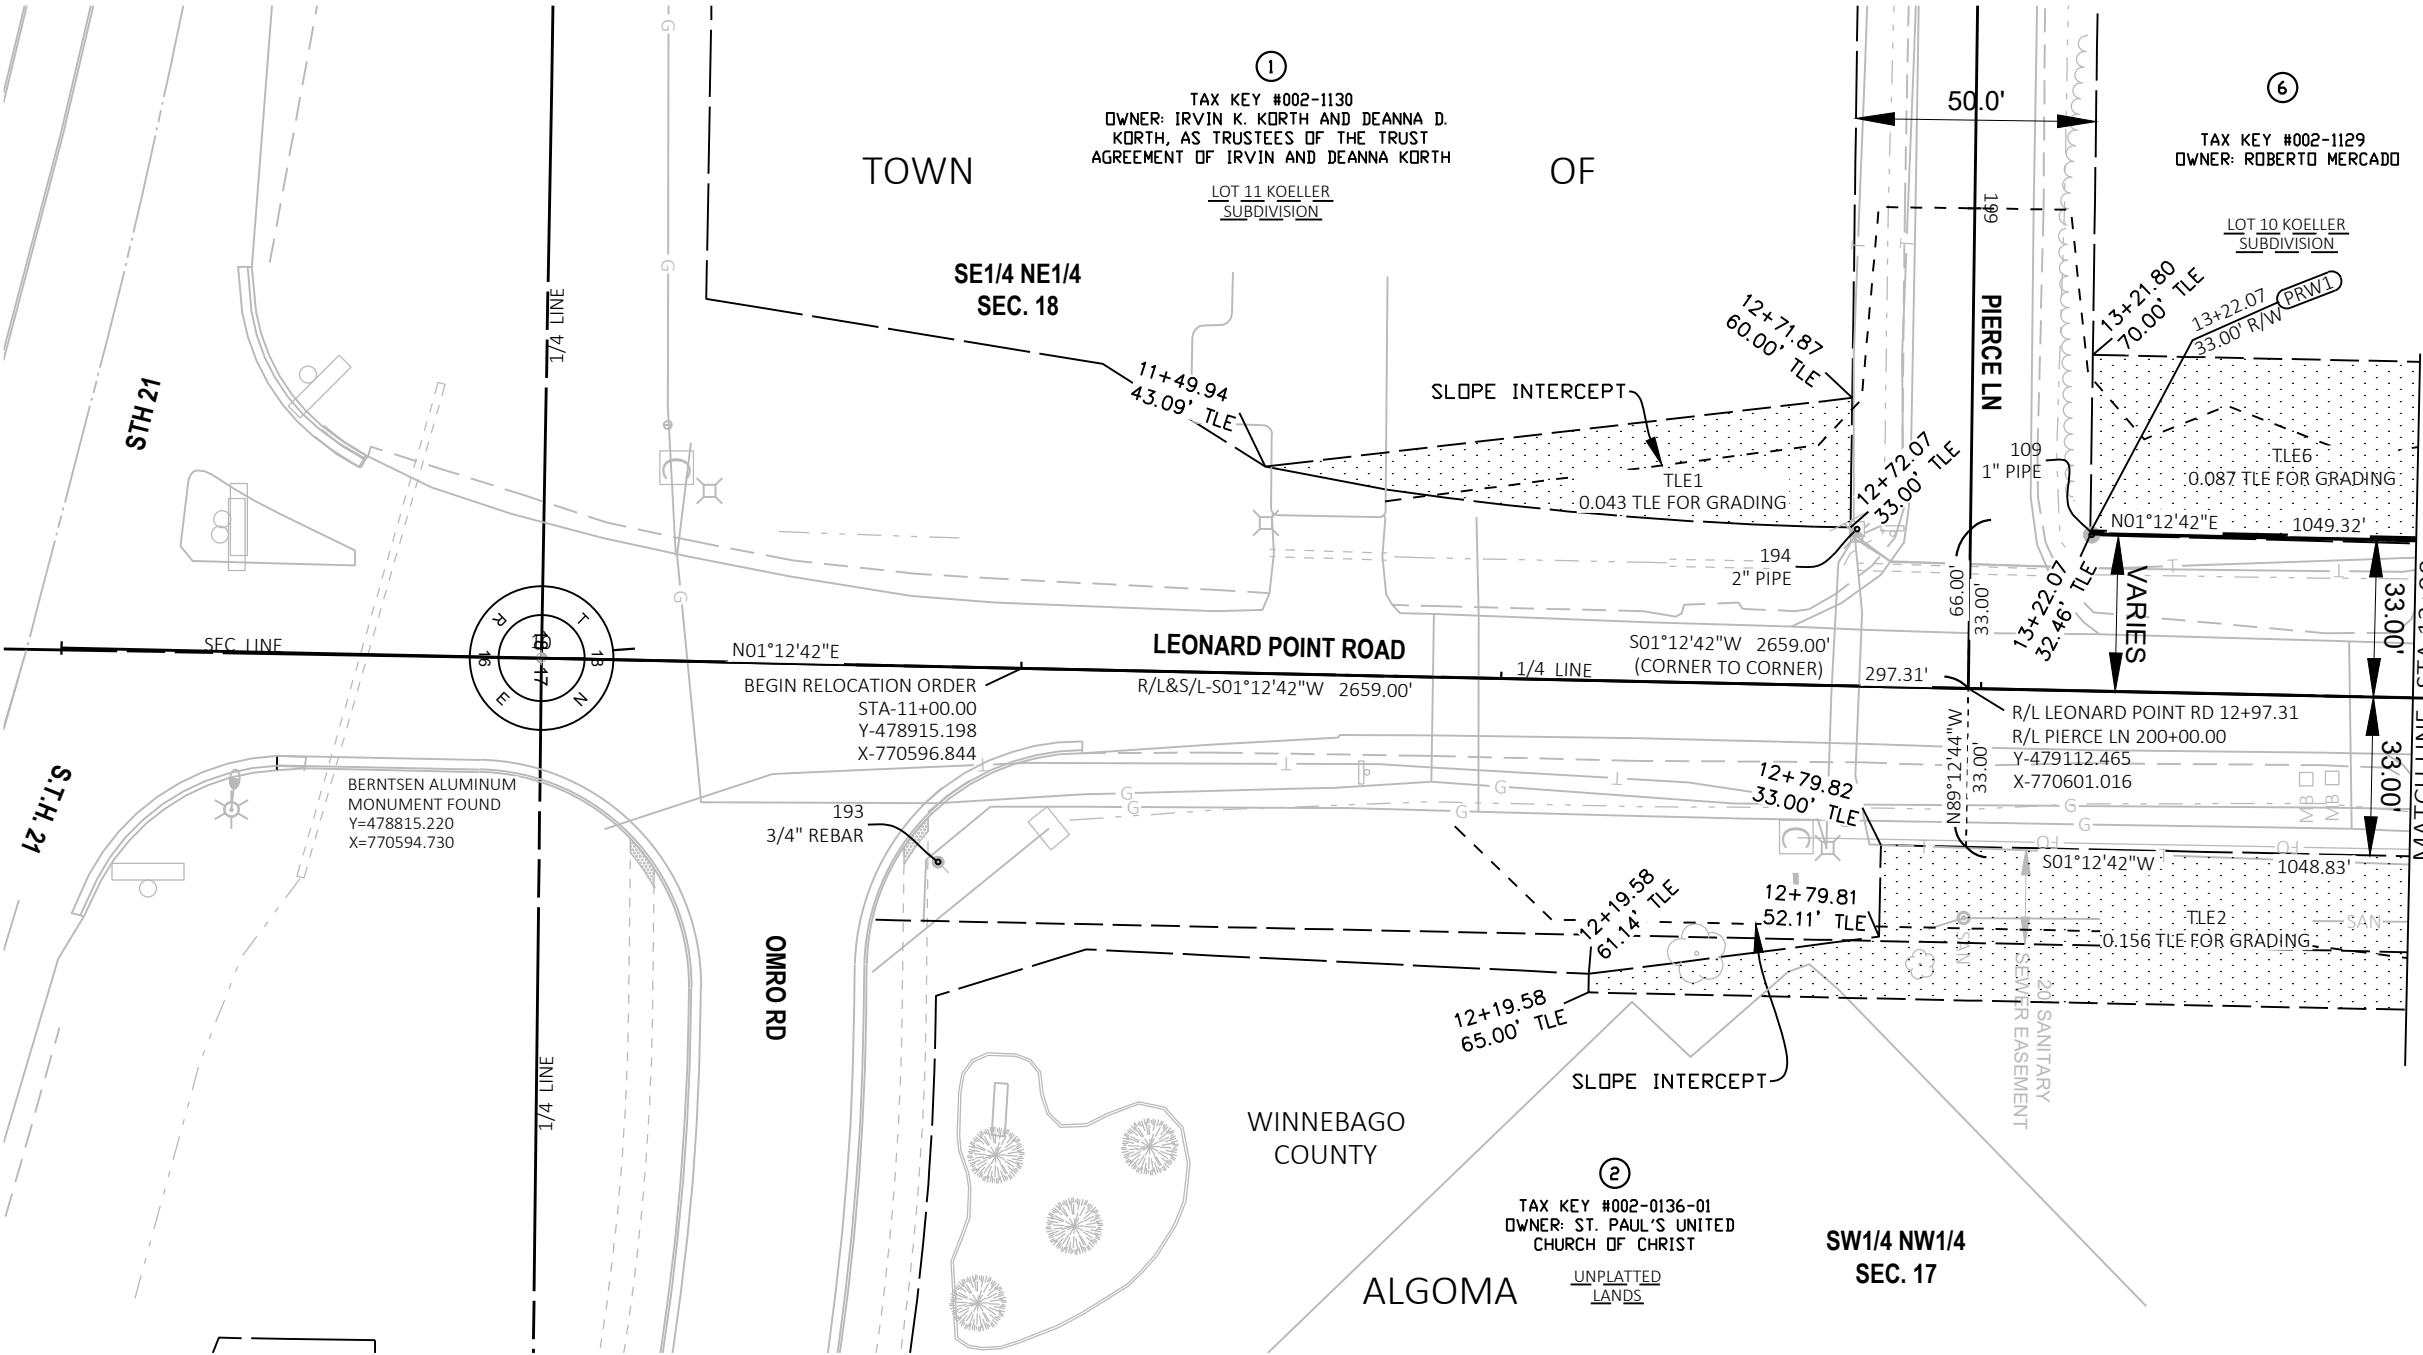


BERNTSEN ALUMINUM
MONUMENT FOUND
Y=481473.631
X=770650.951

EXISTING R/W MONUMENTS FOUND			
POINT #	Y COORDS	X COORDS	FOUND
109	479138.161	770569.073	1" PIPE
193	478897.846	770637.211	3/4" REBAR
194	479089.292	770567.856	2" PIPE


REVISION DATE _____ _____ _____	DATE _____	SCALE, FEET 0 _____	HWY: LEONARD POINT ROAD	STATE R/W PROJECT NUMBER 6436-01-72	PLAT SHEET 4. 05	E
	GRID FACTOR _____		COUNTY: WINNEBAGO	CONSTRUCTION PROJECT NUMBER 6436-01-73	PS&E SHEET _____	

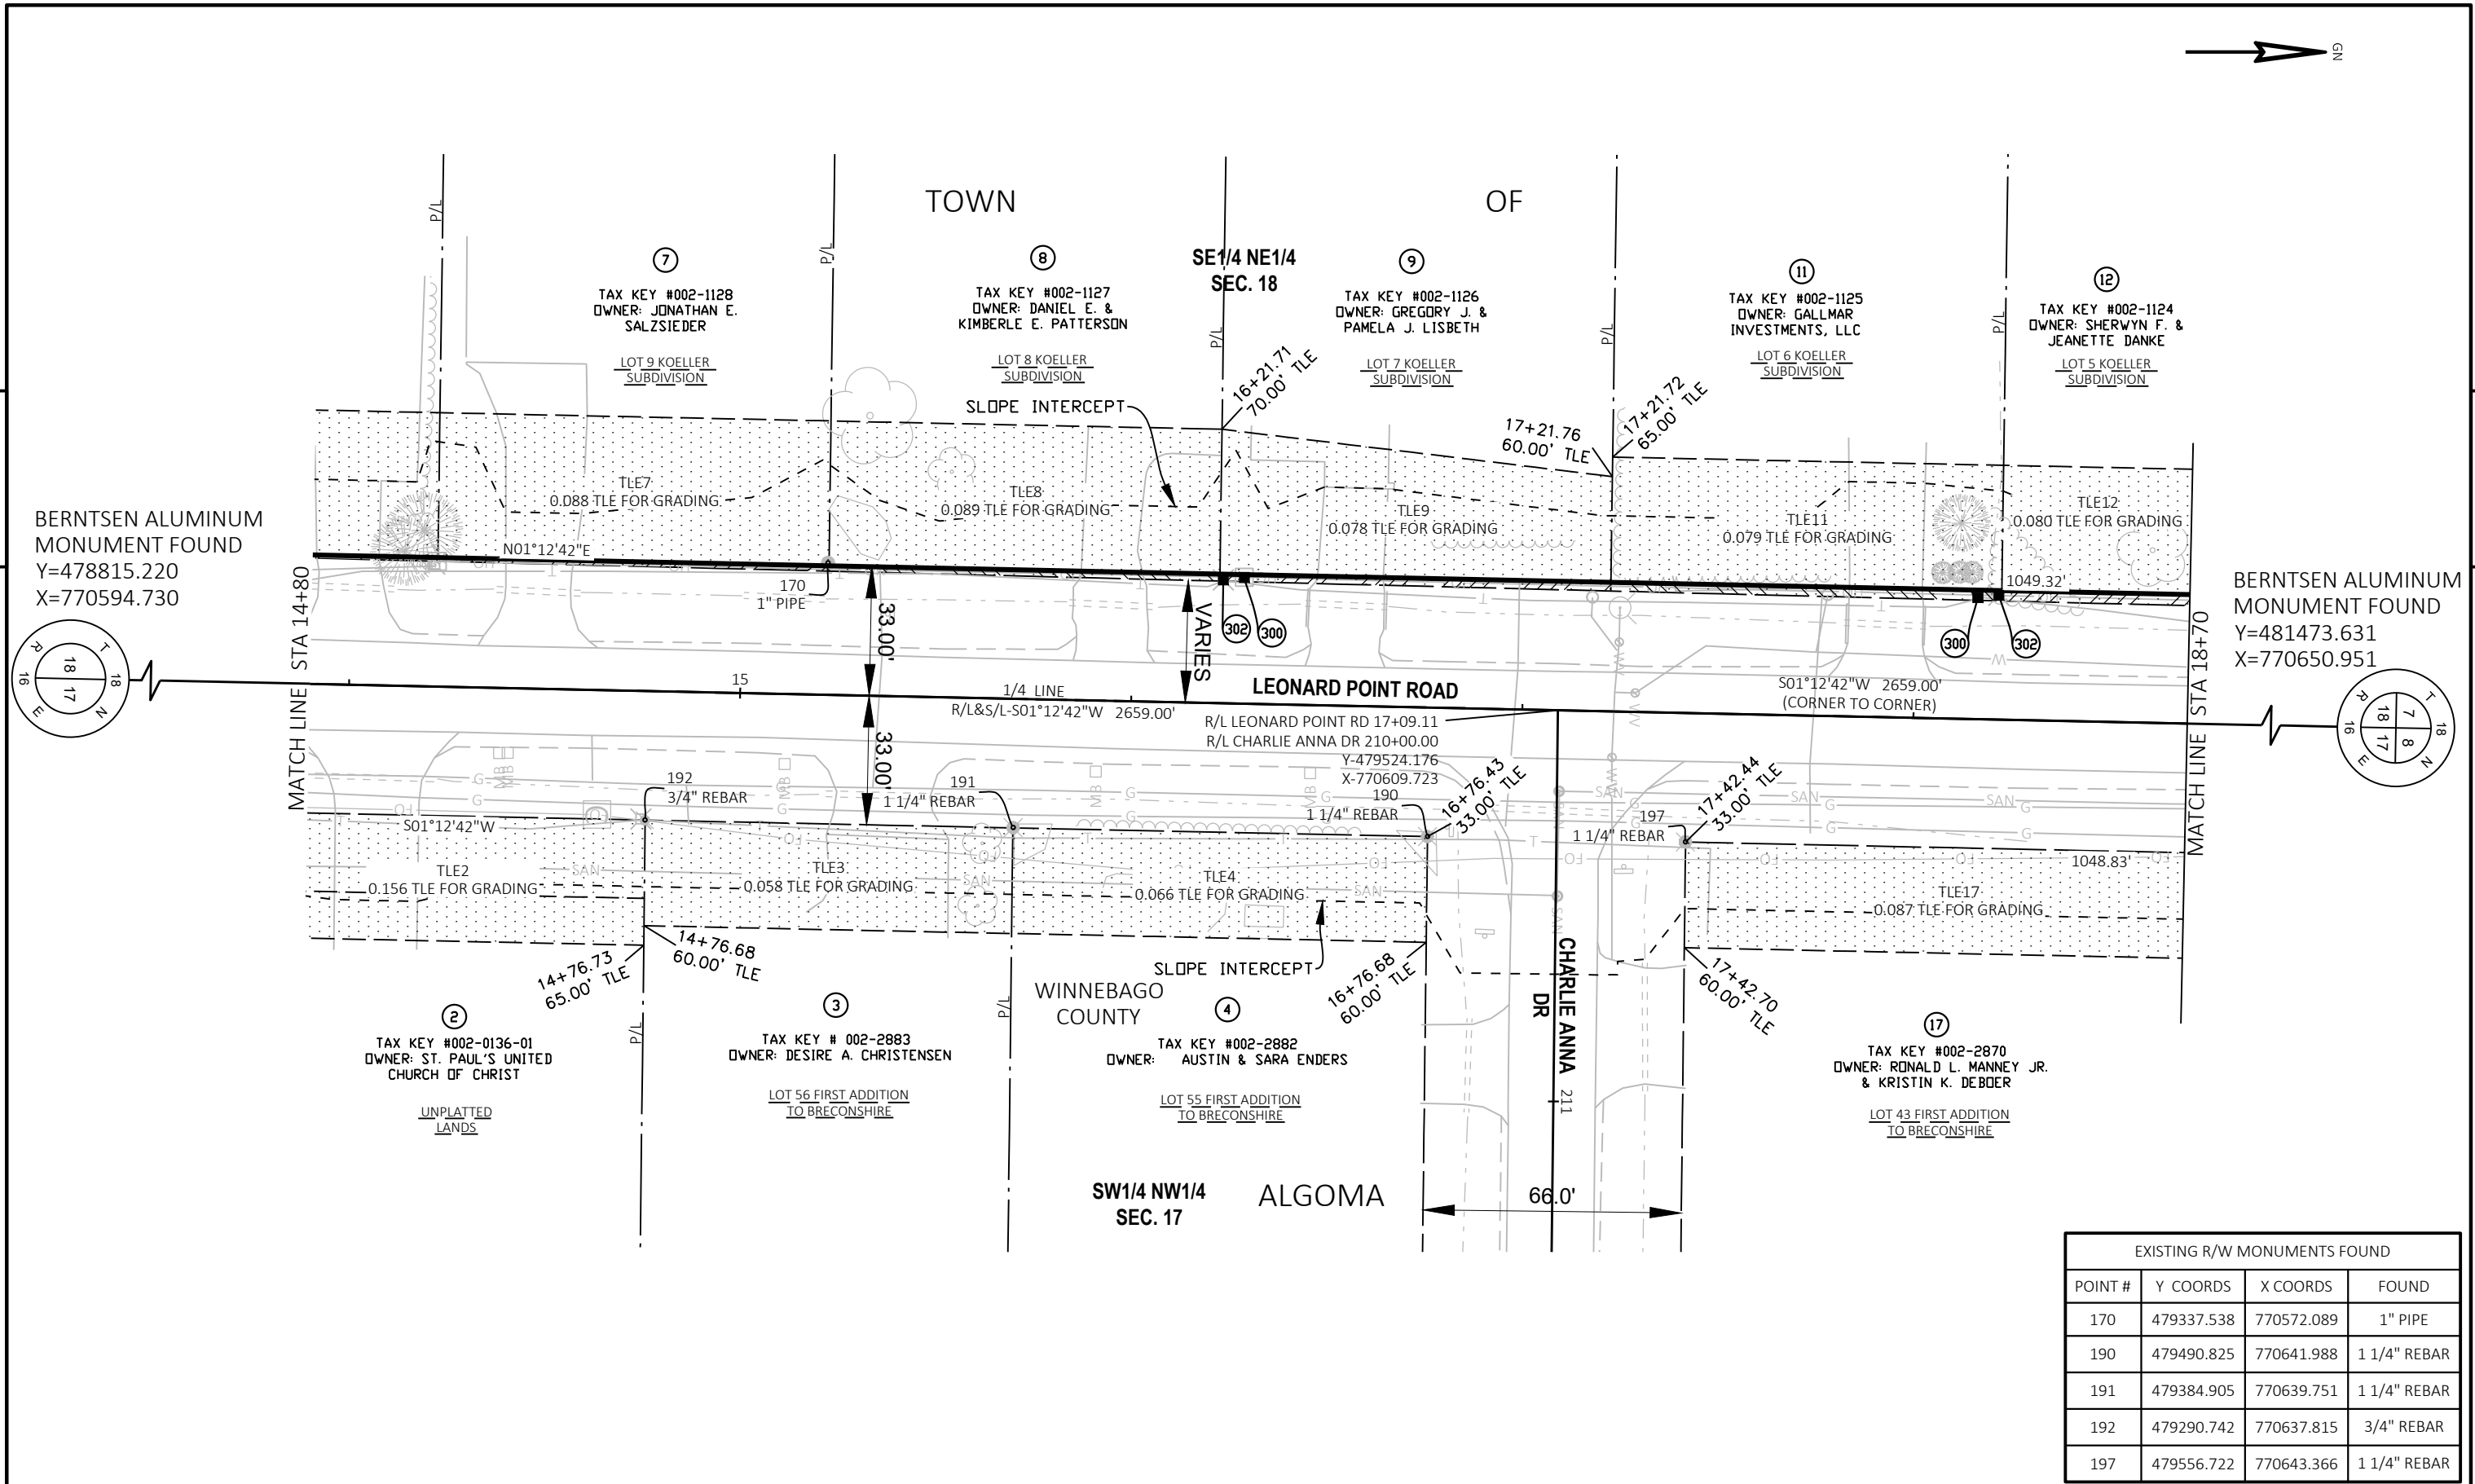

BERNTSEN ALUMINUM
MONUMENT FOUND
Y=478815.220
X=770594.730

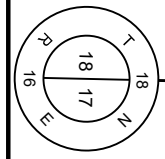


BERNTSEN ALUMINUM
MONUMENT FOUND
Y=481473.631
X=770650.951

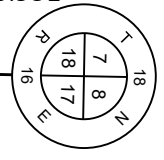

EXISTING R/W MONUMENTS FOUND			
POINT #	Y COORDS	X COORDS	FOUND
170	479337.538	770572.089	1" PIPE
190	479490.825	770641.988	1 1/4" REBAR
191	479384.905	770639.751	1 1/4" REBAR
192	479290.742	770637.815	3/4" REBAR
197	479556.722	770643.366	1 1/4" REBAR


REVISION DATE	DATE	SCALE, FEET	HWY: LEONARD POINT ROAD	STATE R/W PROJECT NUMBER 6436-01-72	PLAT SHEET 4. 06
	GRID FACTOR		COUNTY: WINNEBAGO	CONSTRUCTION PROJECT NUMBER 6436-01-73	PS&E SHEET

POINT	ALIGNMENT	STATION	OFFSET	Y COORDS	X COORDS
PRV2	LEONARD POINT ROAD	23+30.26	33.00' LT	480145.880	770589.863

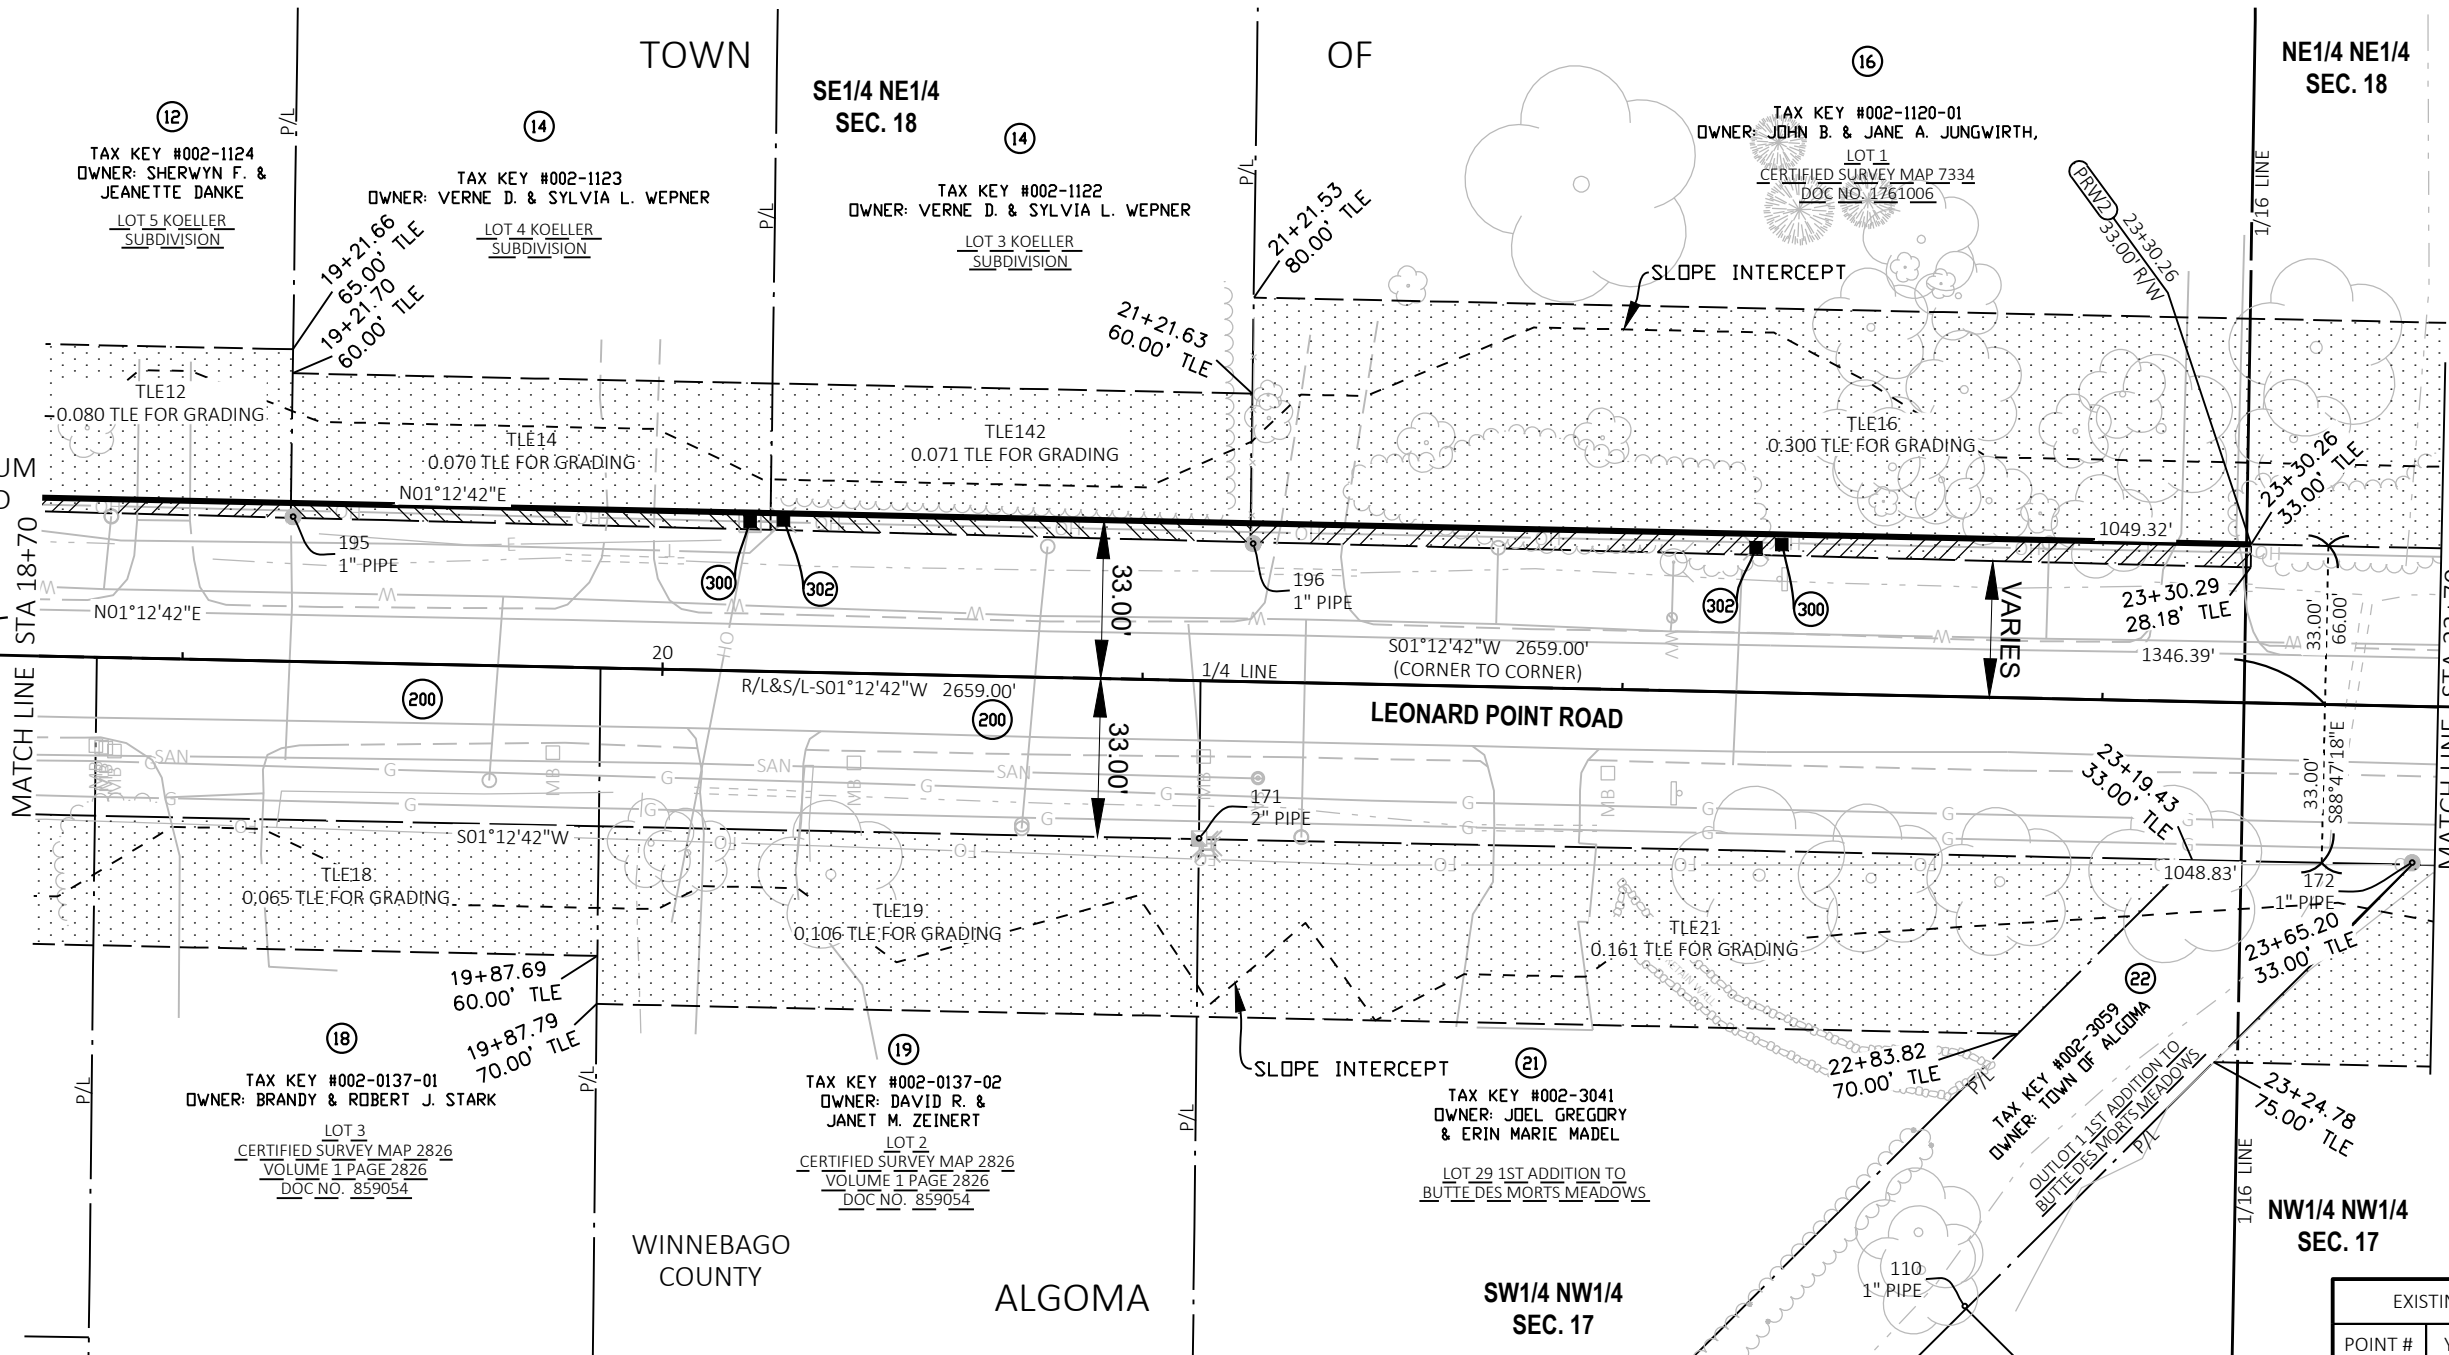


EXISTING R/W MONUMENTS FOUND			
POINT #	Y COORDS	X COORDS	FOUND
110	480086.260	770748.614	1" PIPE
171	479926.745	770651.132	2" PIPE
172	480179.422	770656.192	1" PIPE
195	479738.027	770584.159	1" PIPE
196	479938.030	770589.735	1" PIPE


REVISION DATE	DATE	SCALE, FEET	HWY: LEONARD POINT ROAD	STATE R/W PROJECT NUMBER 6436-01-72	PLAT SHEET 4. 07
	GRID FACTOR		COUNTY: WINNEBAGO	CONSTRUCTION PROJECT NUMBER 6436-01-73	PS&E SHEET

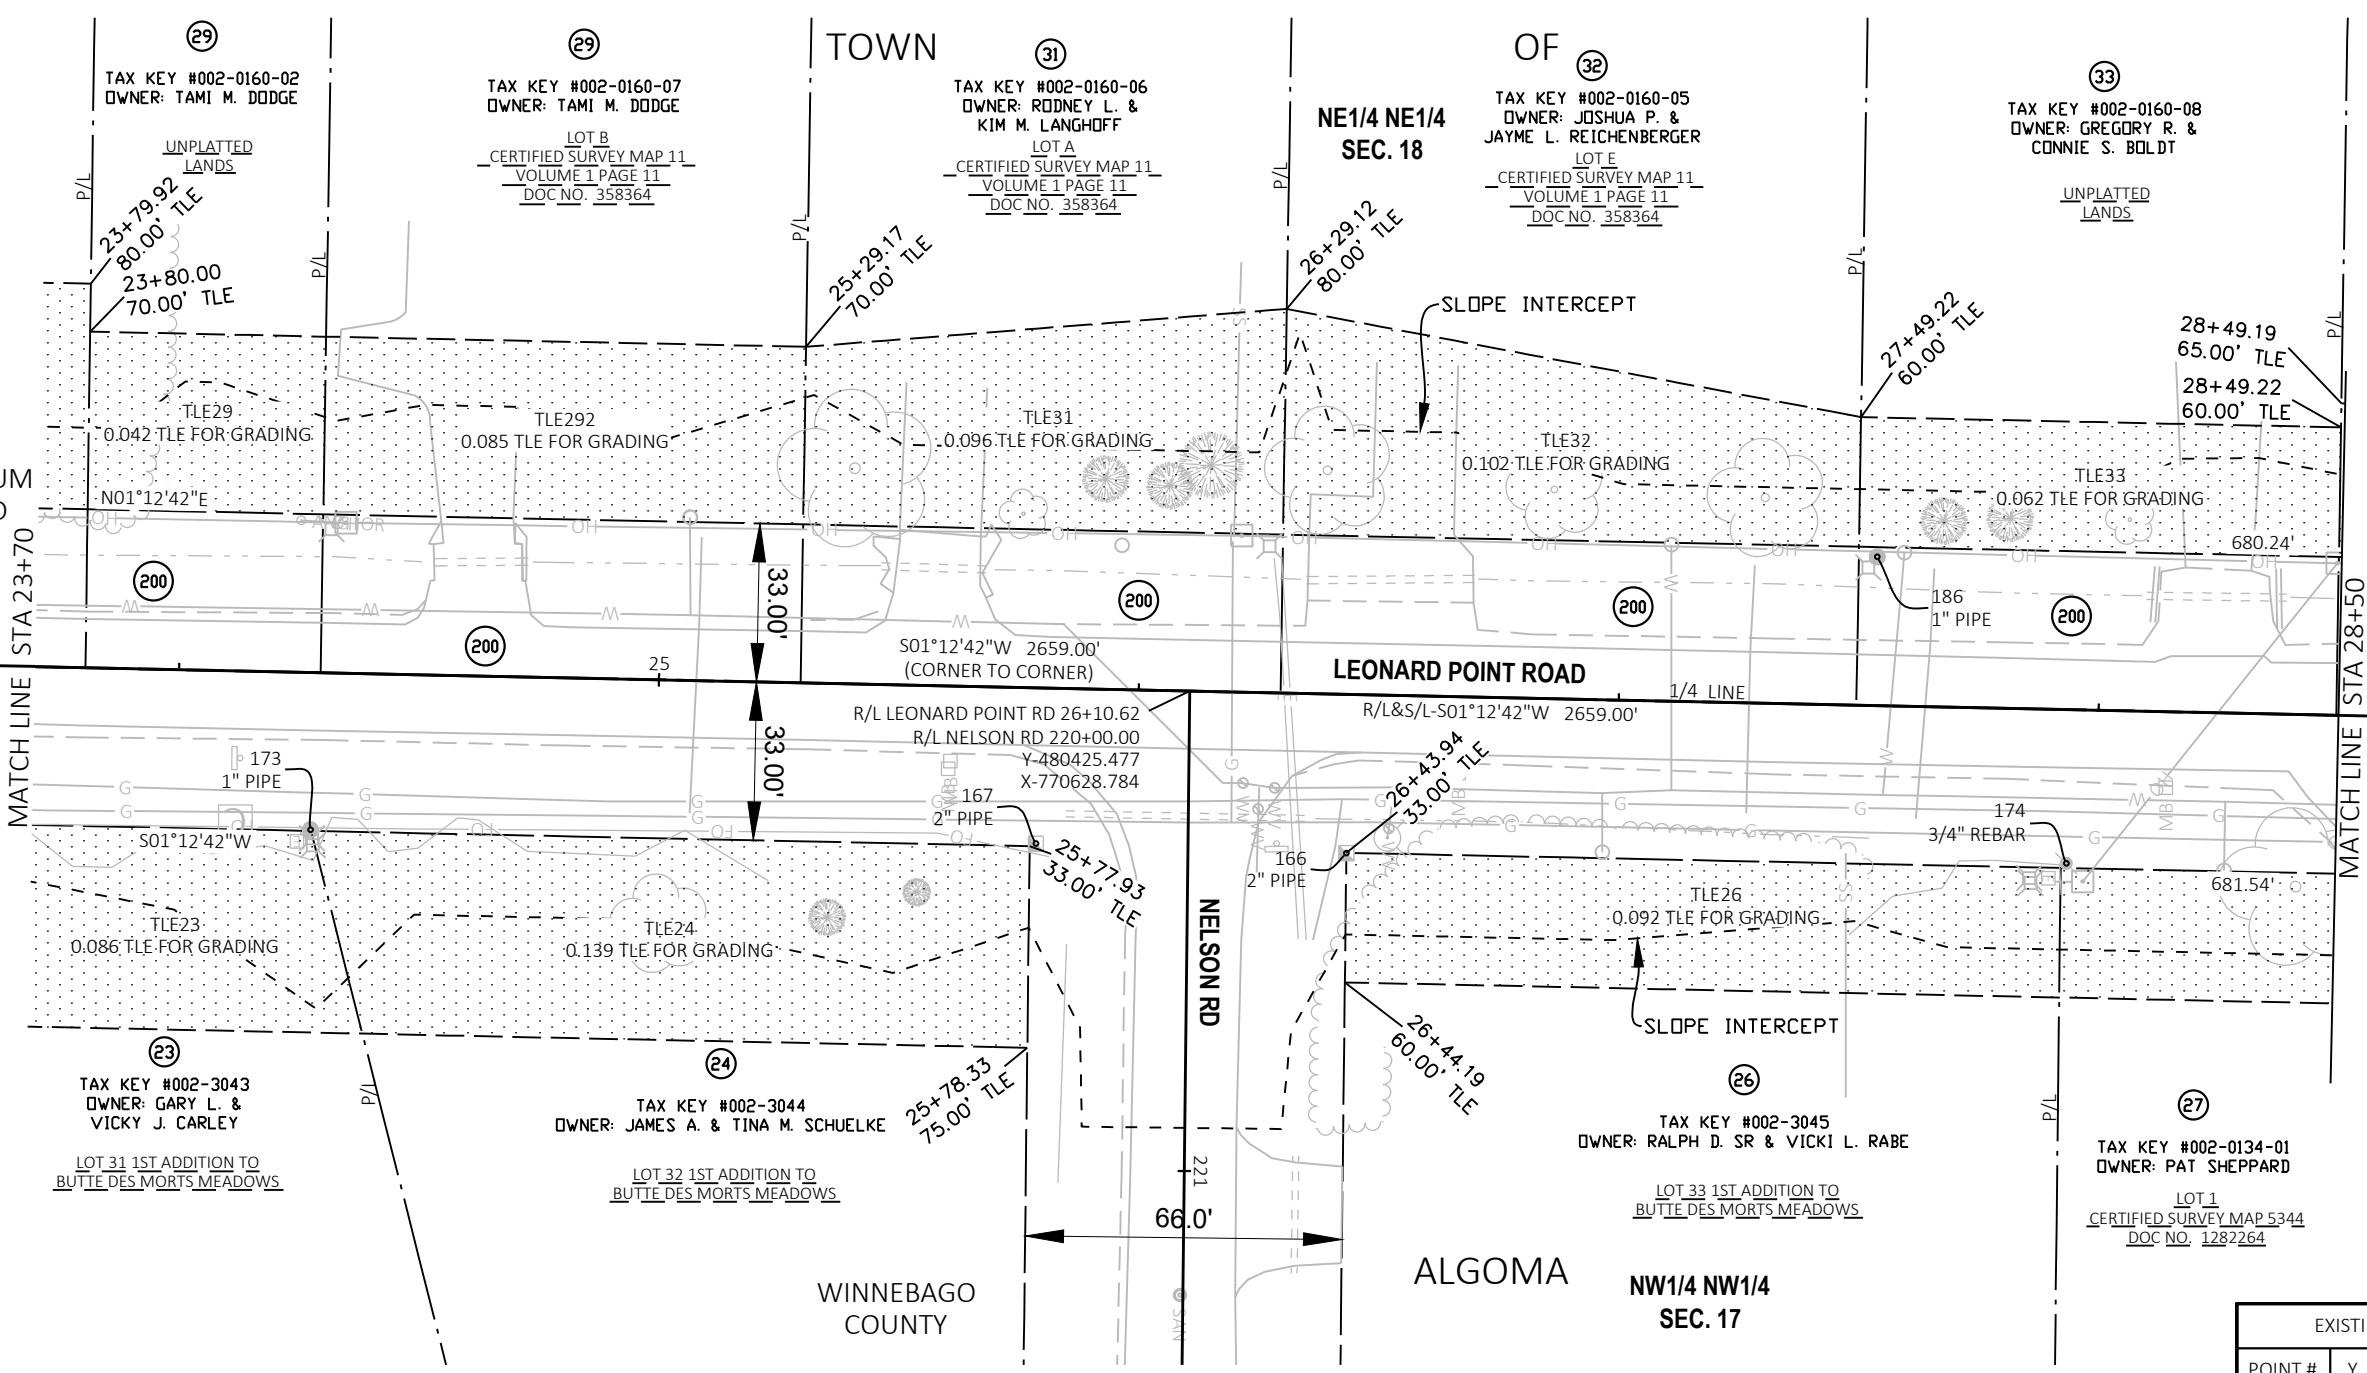

BERNTSEN ALUMINUM
MONUMENT FOUND
Y=478815.220
X=770594.730

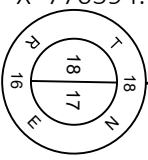

BERNTSEN ALUMINUM
MONUMENT FOUND
Y=481473.631
X=770650.951

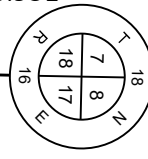

EXISTING R/W MONUMENTS FOUND			
POINT #	Y COORDS	X COORDS	FOUND
166	480458.078	770662.560	2" PIPE
167	480393.388	770660.608	2" PIPE
173	480242.243	770657.694	1" PIPE
174	480608.045	770664.684	3/4" REBAR
186	480568.631	770600.847	1" PIPE


REVISION DATE	DATE	SCALE, FEET	HWY: LEONARD POINT ROAD	STATE R/W PROJECT NUMBER 6436-01-72	PLAT SHEET 4. 08
	GRID FACTOR		COUNTY: WINNEBAGO	CONSTRUCTION PROJECT NUMBER 6436-01-73	PS&E SHEET





4

4

BERNTSEN ALUMINUM
MONUMENT FOUND
Y=478815.220
X=770594.730

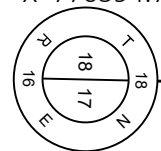

MEANDER CORNER
BERNTSEN ALUMINUM
MONUMENT FOUND
Y=484001.446
X=770689.608

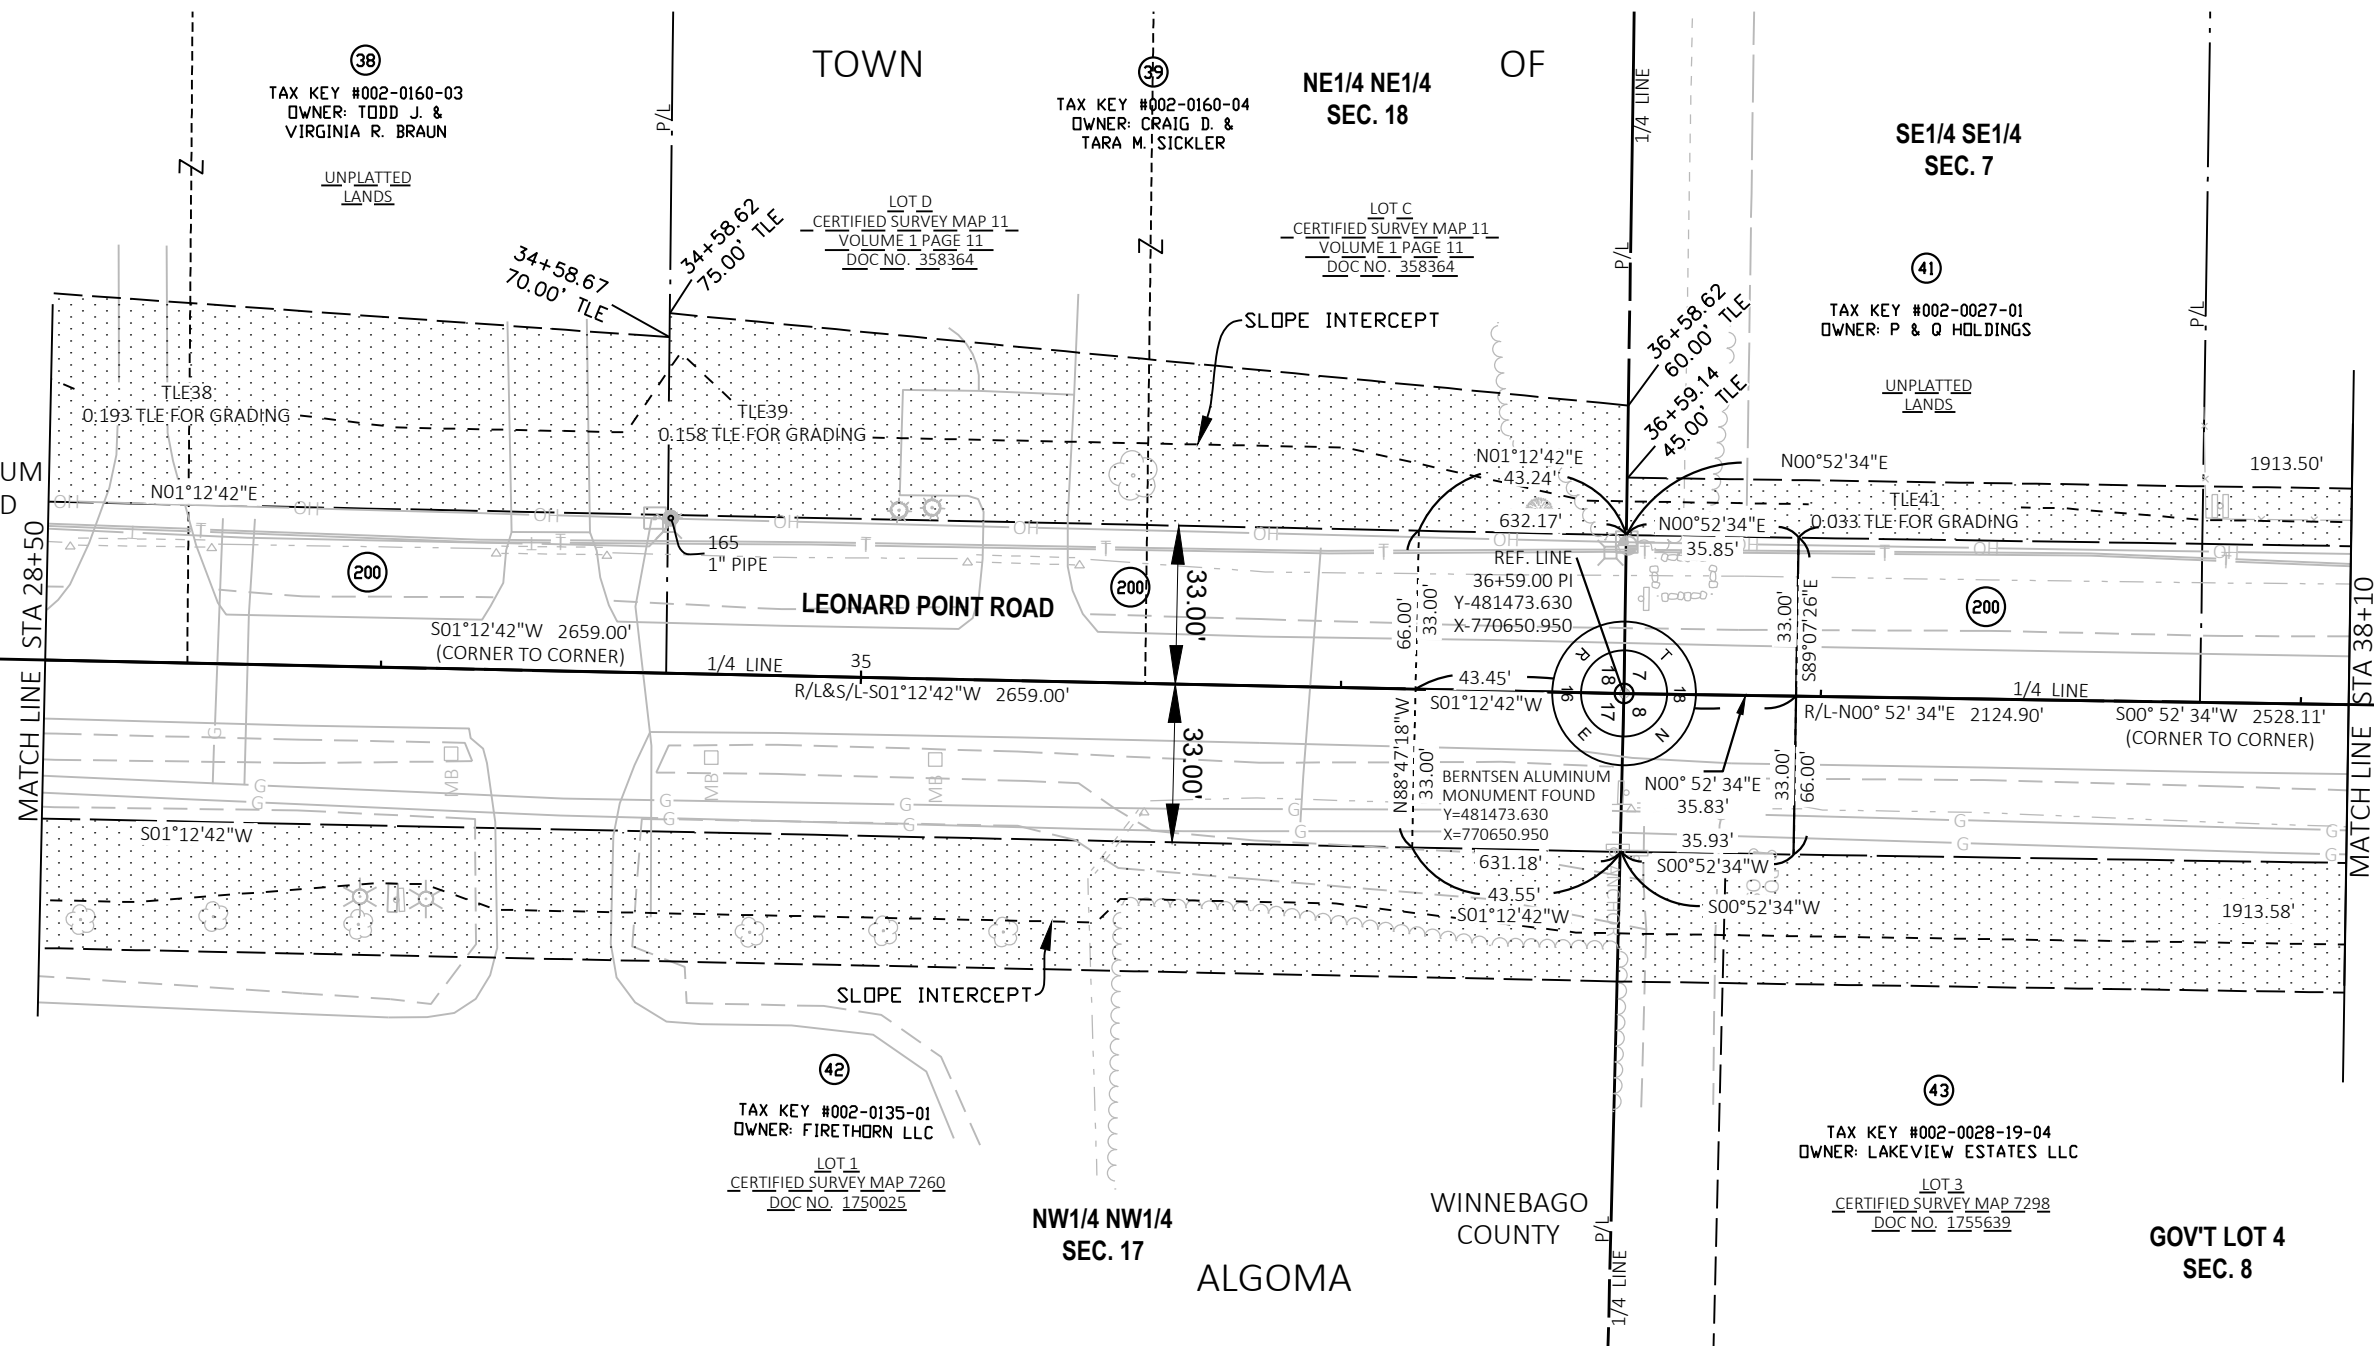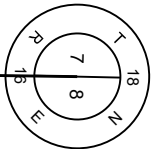

EXISTING R/W MONUMENTS FOUND			
POINT #	Y COORDS	X COORDS	FOUND
165	481275.027	770614.414	1" PIPE

REVISION DATE _____ _____ _____ _____	DATE _____	SCALE, FEET 0 _____ _____	HWY: LEONARD POINT ROAD	STATE R/W PROJECT NUMBER 6436-01-72	PLAT SHEET 4. 10	E
	GRID FACTOR _____		COUNTY: WINNEBAGO	CONSTRUCTION PROJECT NUMBER 6436-01-73	PS&E SHEET _____	



SE1/4 SE1/4
SEC. 7 TOWN OF



44
TAX KEY #002-0027
OWNER: P & Q HOLDINGS LLC

UNPLATTED
LANDS

SLOPE INTERCEPT

MEANDER CORNER
BERNTSEN ALUMINUM
MONUMENT FOUND
Y=484001.446
X=770689.608

4
BERNTSEN ALUMINUM
MONUMENT FOUND
Y=481473.631
X=770650.951

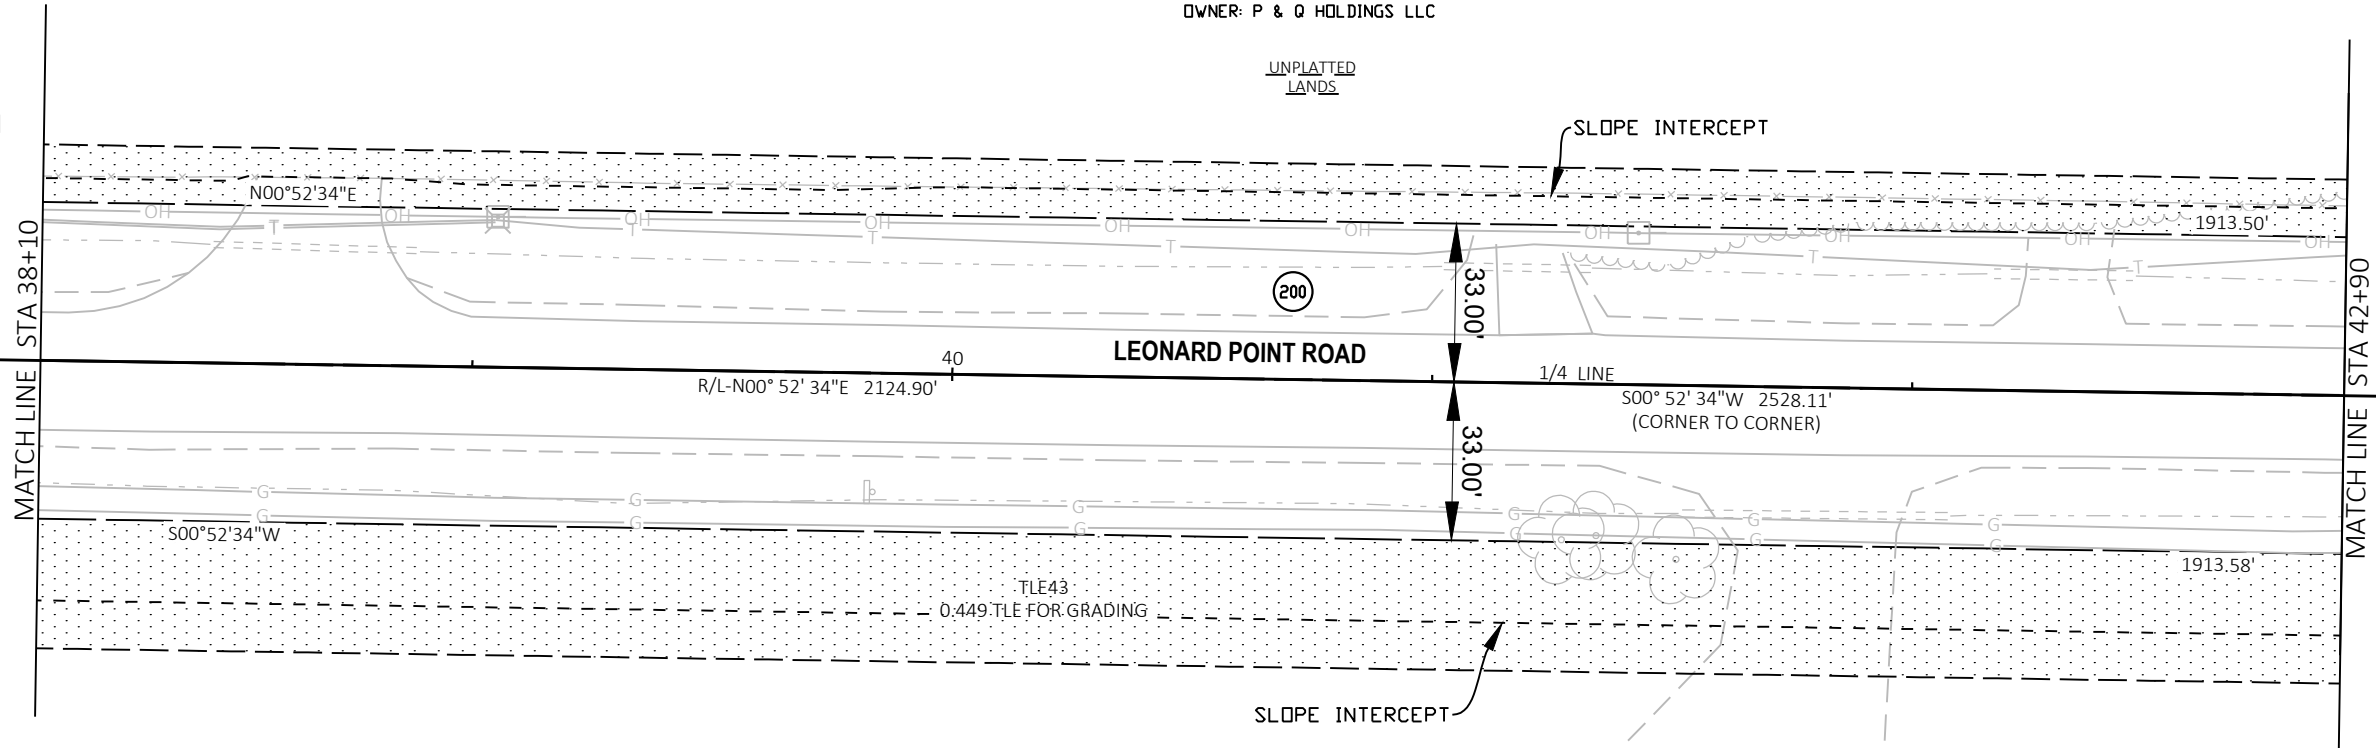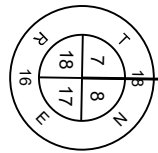

43
TAX KEY #002-0028-19-04
OWNER: LAKEVIEW ESTATES LLC

LOT 3
CERTIFIED SURVEY MAP 7298
DOC NO. 1755639

GOV'T LOT 4
SEC. 8

WINNEBAGO COUNTY ALGOMA

REVISION DATE			

DATE	
GRID FACTOR	

SCALE, FEET
0

HWY: LEONARD POINT ROAD
COUNTY: WINNEBAGO

STATE R/W PROJECT NUMBER	6436-01-72
CONSTRUCTION PROJECT NUMBER	6436-01-73


PLAT SHEET	4. 11
PS&E SHEET	

E

POINT	ALIGNMENT	STATION	OFFSET	Y COORDS	X COORDS
PRV3	LEONARD POINT ROAD	47+36.83	33.00' RT	482550.827	770700.428



TOWN OF

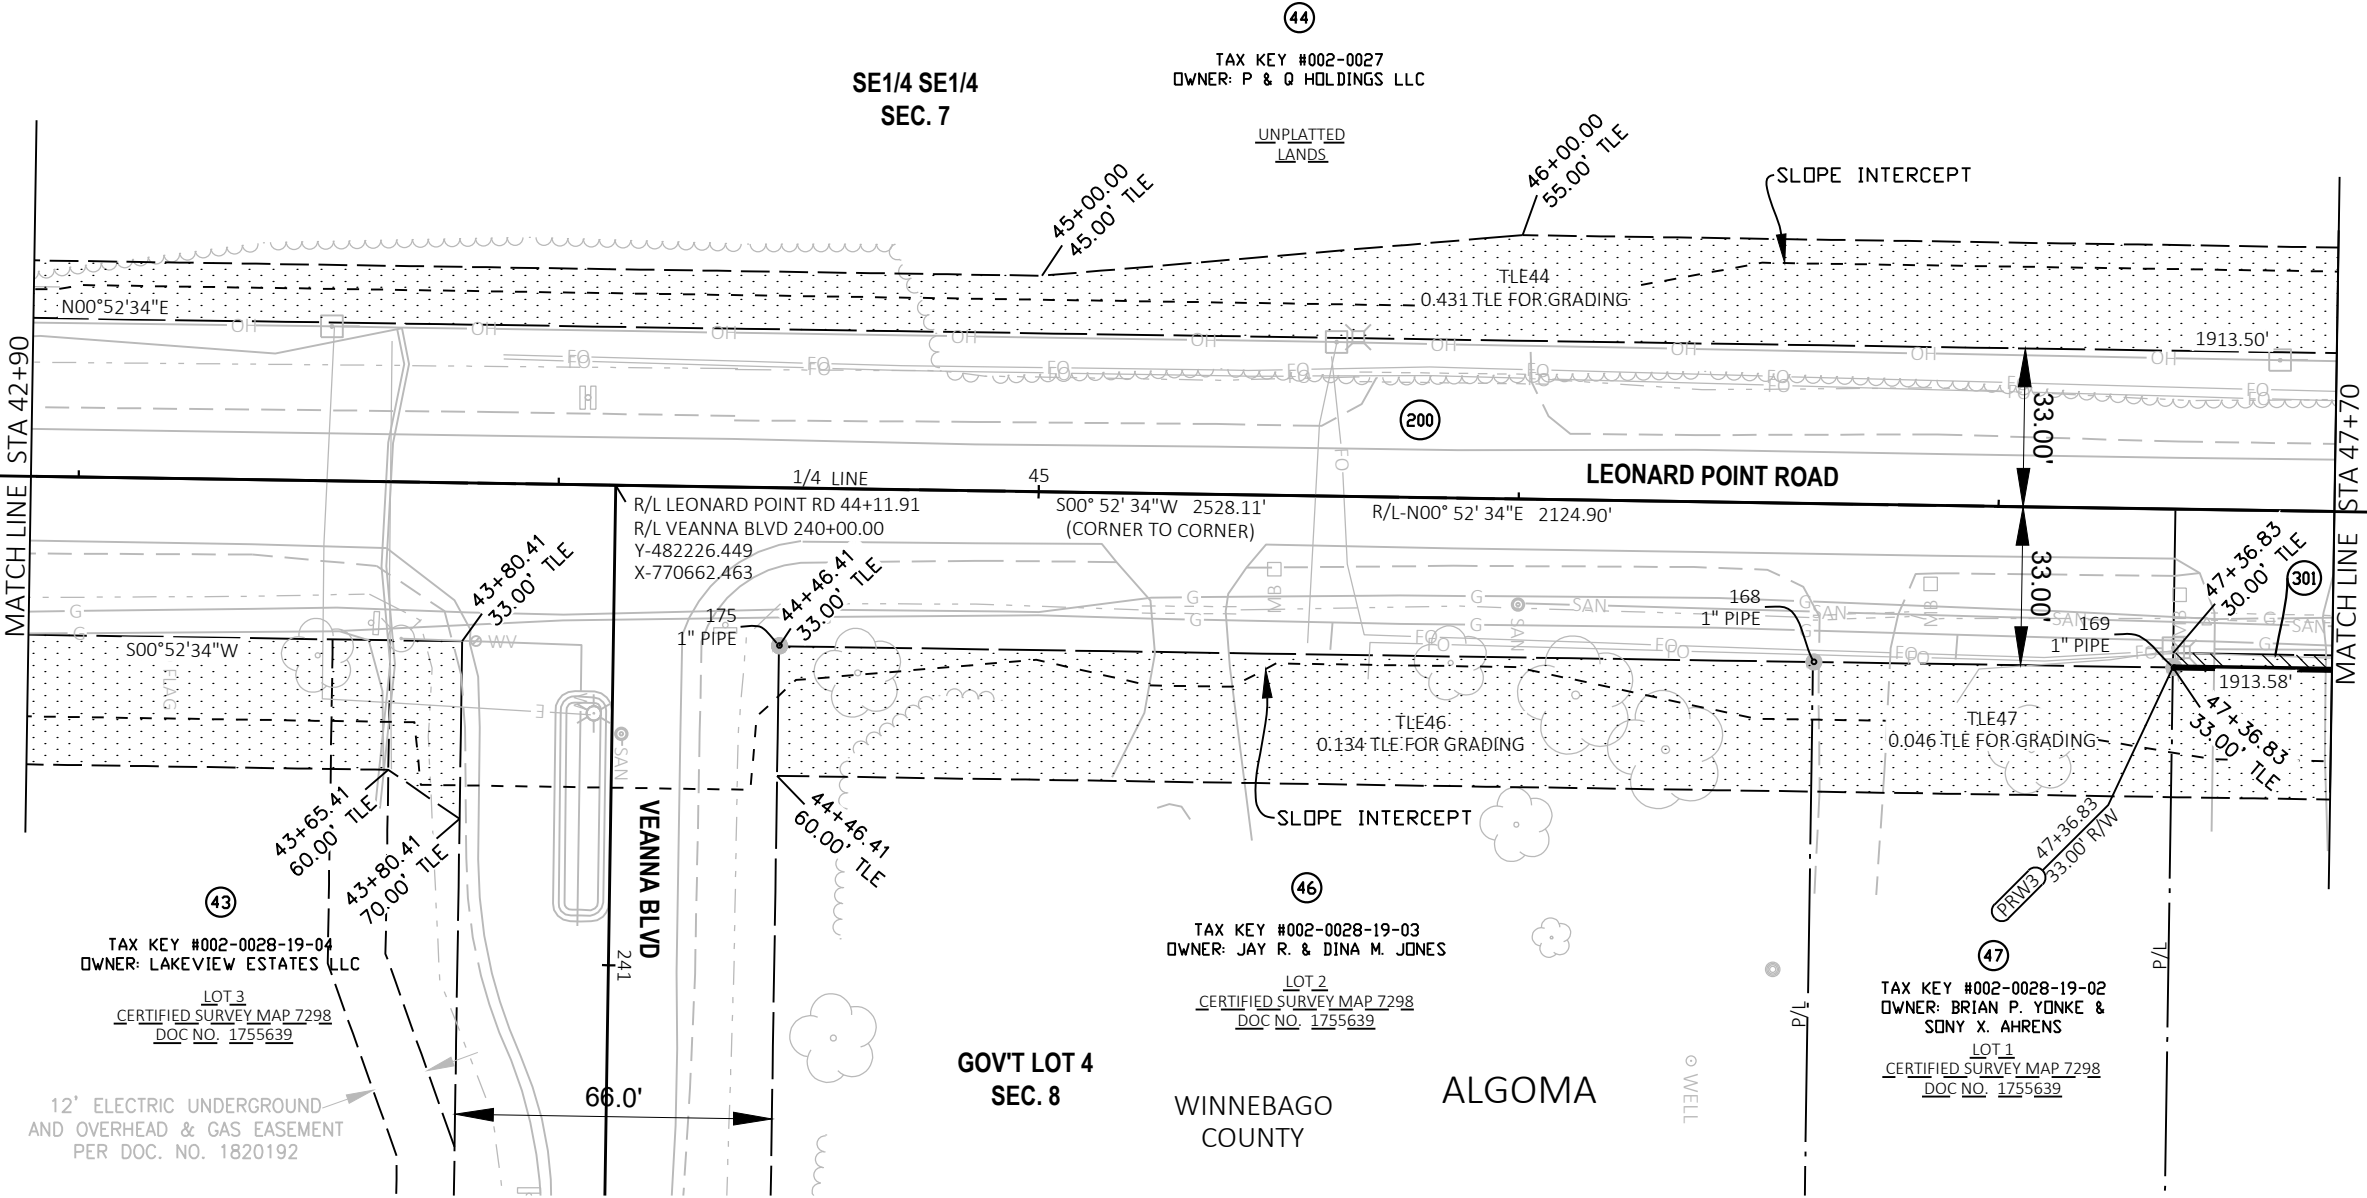

BERNTSEN ALUMINUM
MONUMENT FOUND
Y=481473.631
X=770650.951

MEANDER CORNER
BERNTSEN ALUMINUM
MONUMENT FOUND
Y=484001.446
X=770689.608



EXISTING R/W MONUMENTS FOUND			
POINT #	Y COORDS	X COORDS	FOUND
168	482476.002	770699.309	1" PIPE
169	482550.987	770700.447	1" PIPE
175	482260.487	770695.872	1" PIPE

REVISION DATE _____ _____ _____	DATE _____ _____	SCALE, FEET 0 _____	HWY: LEONARD POINT ROAD	STATE R/W PROJECT NUMBER 6436-01-72	PLAT SHEET 4. 12	E
			COUNTY: WINNEBAGO	CONSTRUCTION PROJECT NUMBER 6436-01-73	PS&E SHEET _____	




4

BERNTSEN ALUMINUM
MONUMENT FOUND
Y=481473.631
X=770650.951

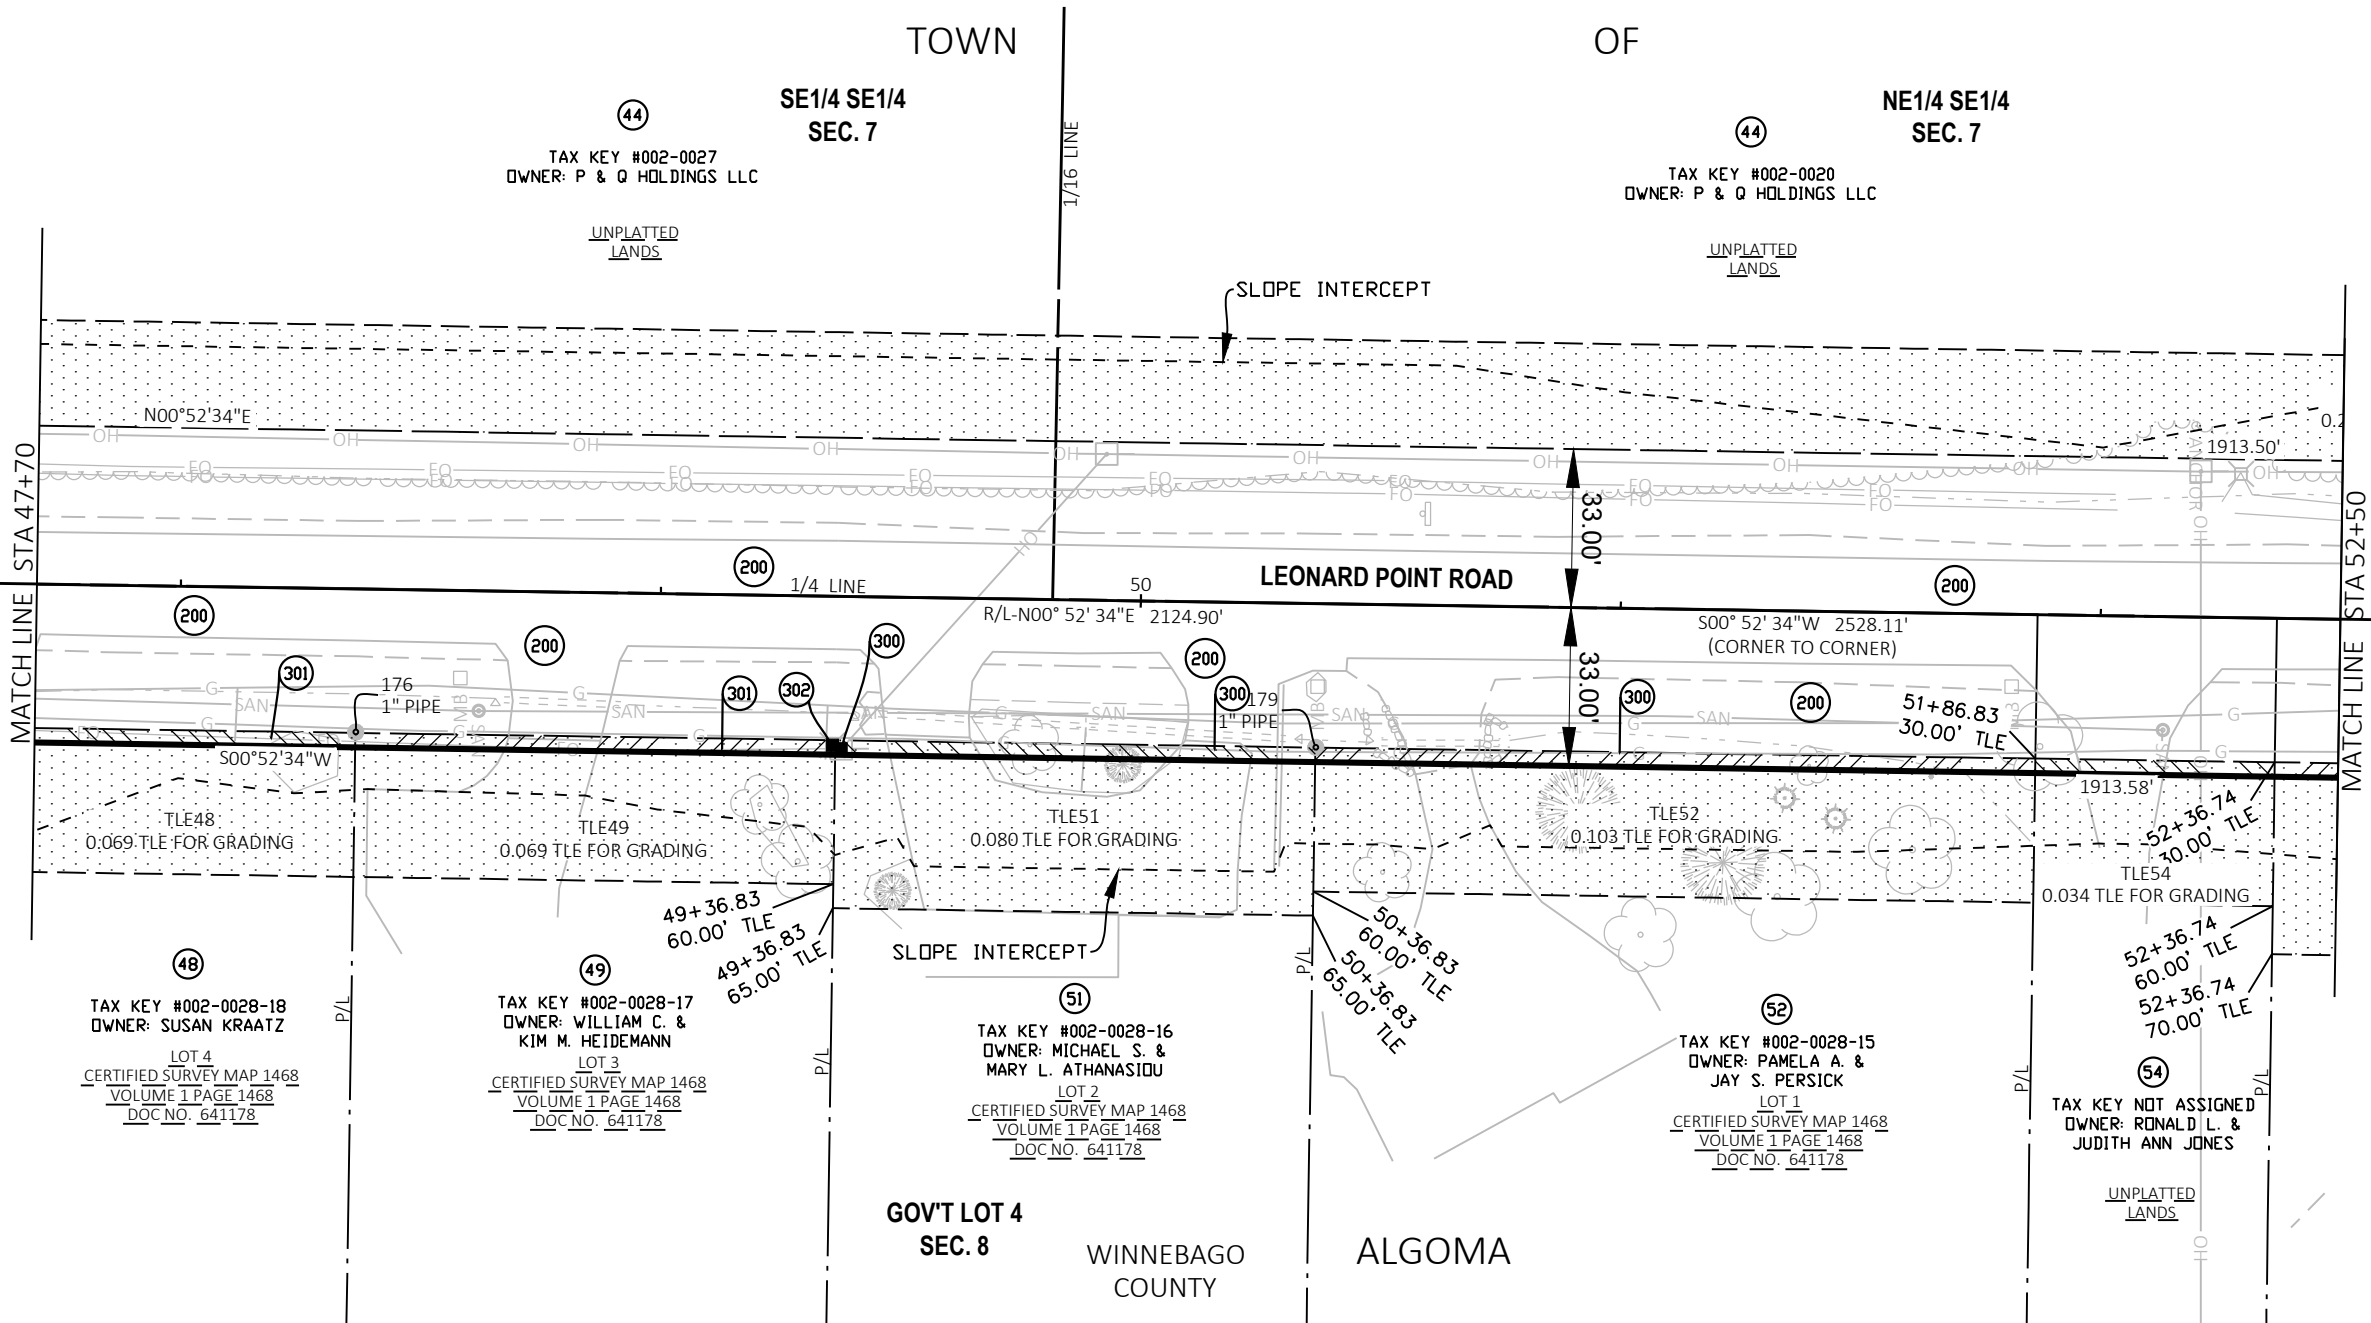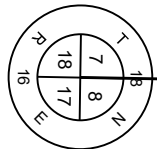

MEANDER CORNER
BERNTSEN ALUMINUM
MONUMENT FOUND
Y=484001.446
X=770689.608

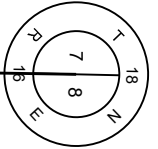


4

EXISTING R/W MONUMENTS FOUND			
POINT #	Y COORDS	X COORDS	FOUND
176	482650.902	770698.807	1" PIPE
179	482850.908	770701.996	1" PIPE


REVISION DATE	DATE	SCALE, FEET	HWY: LEONARD POINT ROAD	STATE R/W PROJECT NUMBER 6436-01-72	PLAT SHEET 4. 13
	GRID FACTOR		COUNTY: WINNEBAGO	CONSTRUCTION PROJECT NUMBER 6436-01-73	PS&E SHEET

4


4

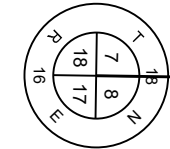

BERNTSEN ALUMINUM
MONUMENT FOUND
Y=481473.631
X=770650.951

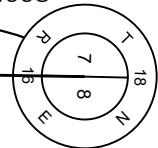



MEANDER CORNER
BERNTSEN ALUMINUM
MONUMENT FOUND
Y=484001.446
X=770689.608

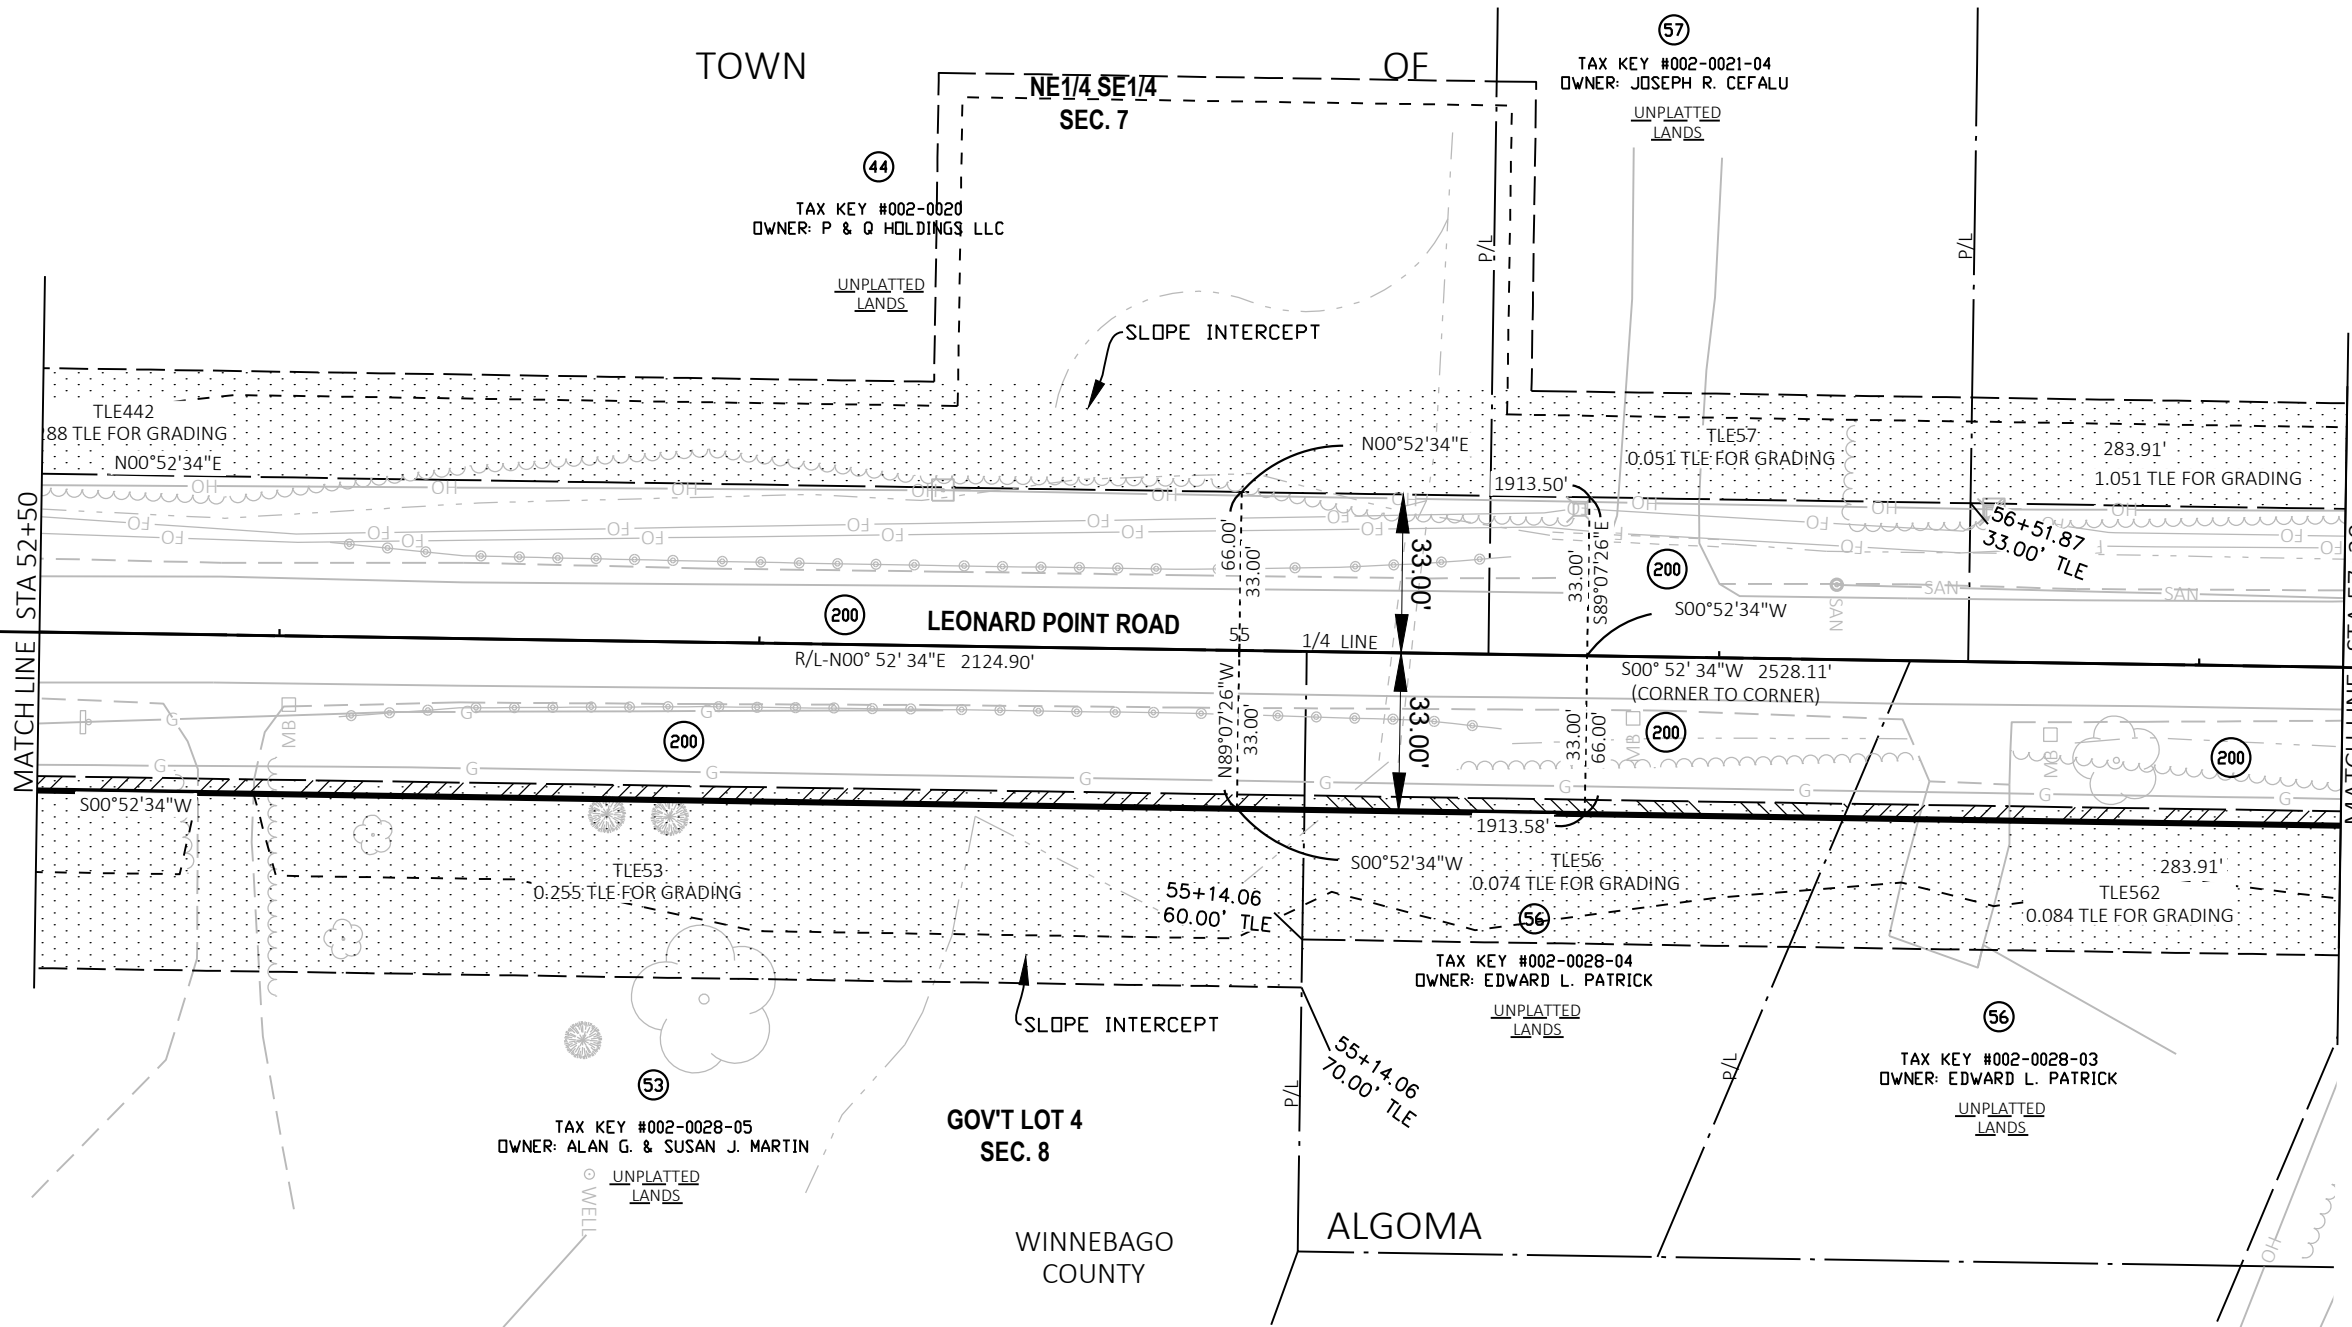

REVISION DATE	DATE	SCALE, FEET	HWY: LEONARD POINT ROAD	STATE R/W PROJECT NUMBER 6436-01-72	PLAT SHEET 4. 14
	GRID FACTOR		COUNTY: WINNEBAGO	CONSTRUCTION PROJECT NUMBER 6436-01-73	PS&E SHEET


POINT	ALIGNMENT	STATION	OFFSET	Y COORDS	X COORDS
PRW4	LEONARD POINT ROAD	57+47.90	33.00' RT	483561.773	770715.890
PRW5	LEONARD POINT ROAD	58+00.91	33.00' RT	483615.848	770716.424
PRW6	LEONARD POINT ROAD	58+38.37	33.00' RT	483655.602	770714.324
PRW7	LEONARD POINT ROAD	59+47.12	57.94' RT	483776.123	770716.167
PRW8	LEONARD POINT ROAD	59+51.92	78.83' RT	483787.481	770734.511
PRW9	LEONARD POINT ROAD	57+83.91	33.00' LT	483598.788	770650.448

BERNTSEN ALUMINUM
MONUMENT FOUND
Y=481473.631
X=770650.951

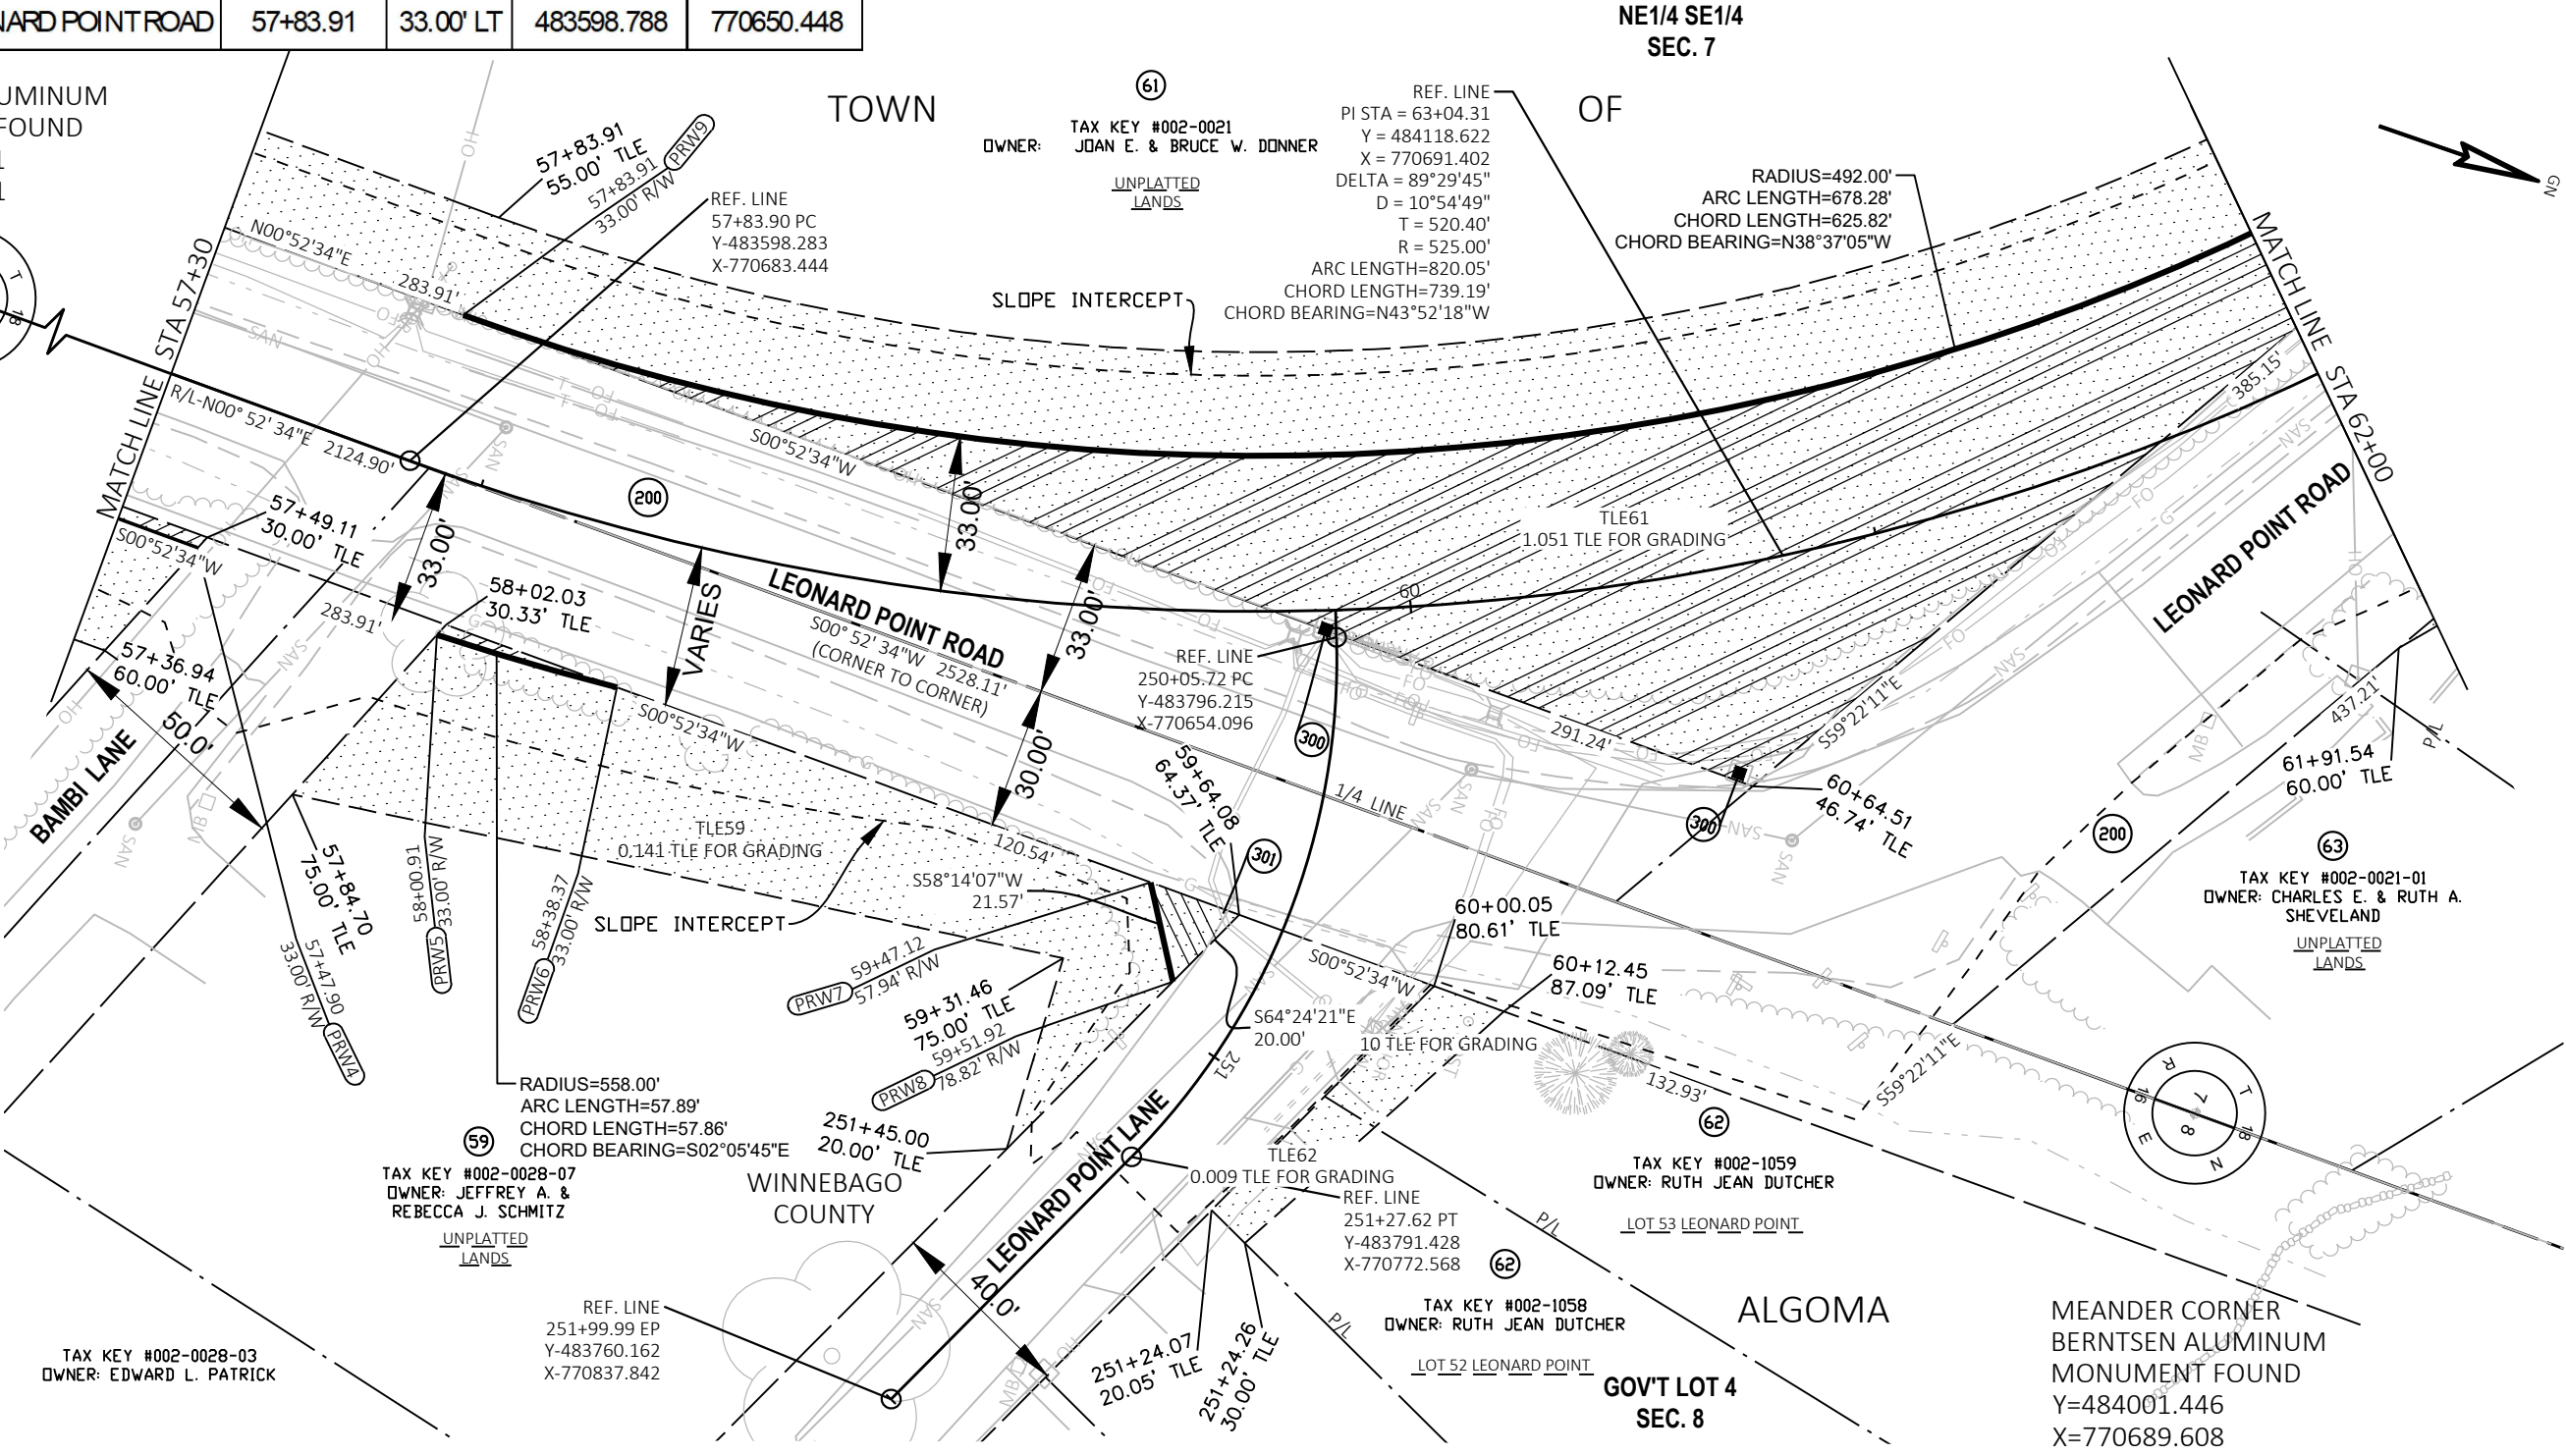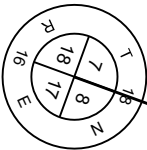

REVISION DATE	DATE	SCALE, FEET	HWY: LEONARD POINT ROAD	STATE R/W PROJECT NUMBER	6436-01-72	PLAT SHEET	4. 15
	GRID FACTOR		COUNTY: WINNEBAGO	CONSTRUCTION PROJECT NUMBER	6436-01-73	PS&E SHEET	



POINT	ALIGNMENT	STATION	OFFSET	Y COORDS	X COORDS
PRW10	LEONARD POINT ROAD	65+07.68	33.00' LT	484087.760	770259.855
PRW11	LEONARD POINT ROAD	65+13.56	33.00' RT	484153.599	770267.320
PRW12	LEONARD POINT ROAD	66+03.95	33.00' RT	484164.150	770171.948
PRW13	LEONARD POINT ROAD	66+32.15	33.00' RT	484164.829	770143.763

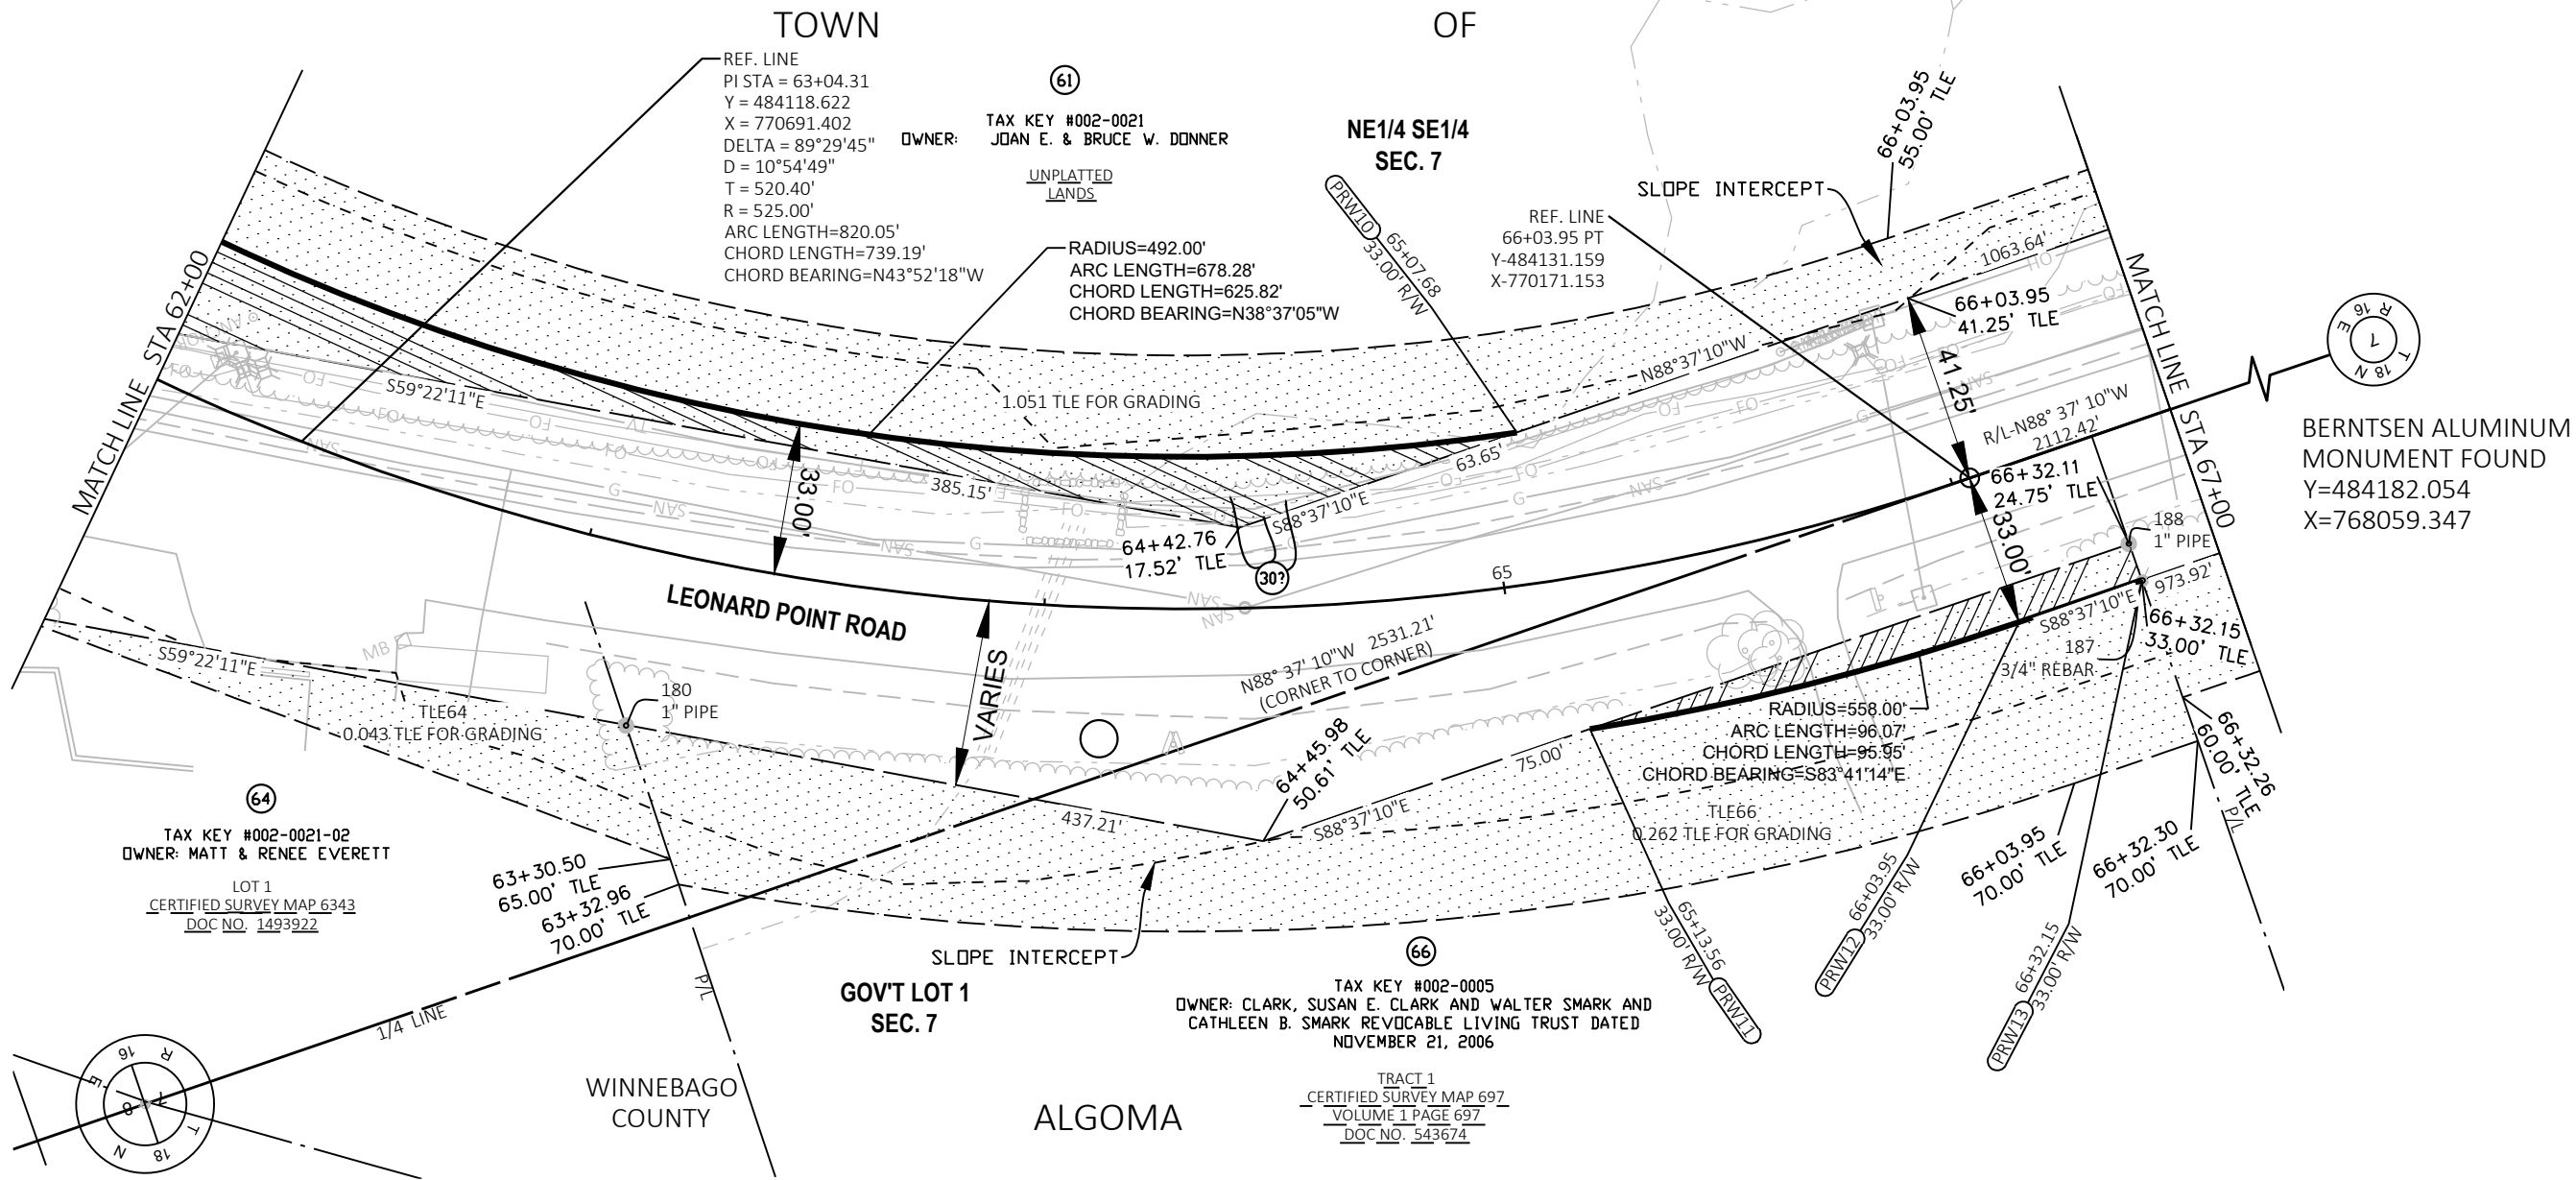

EXISTING R/W MONUMENTS FOUND			
POINT #	Y COORDS	X COORDS	FOUND
180	484080.277	770463.359	1" PIPE
187	484165.042	770143.676	3/4" REBAR
188	484156.490	770143.715	1" PIPE

REVISION DATE				DATE		SCALE, FEET 		HWY: LEONARD POINT ROAD		STATE R/W PROJECT NUMBER 6436-01-72		PLAT SHEET 4. 16		E
				GRID FACTOR				COUNTY: WINNEBAGO		CONSTRUCTION PROJECT NUMBER 6436-01-73		PS&E SHEET		


4

 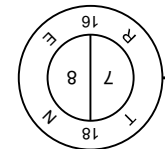

REVISION DATE	DATE	SCALE, FEET	HWY: LEONARD POINT ROAD	STATE R/W PROJECT NUMBER 6436-01-72	PLAT SHEET 4. 17	
	GRID FACTOR		COUNTY: WINNEBAGO	CONSTRUCTION PROJECT NUMBER 6436-01-73	PS&E SHEET	E

4


4

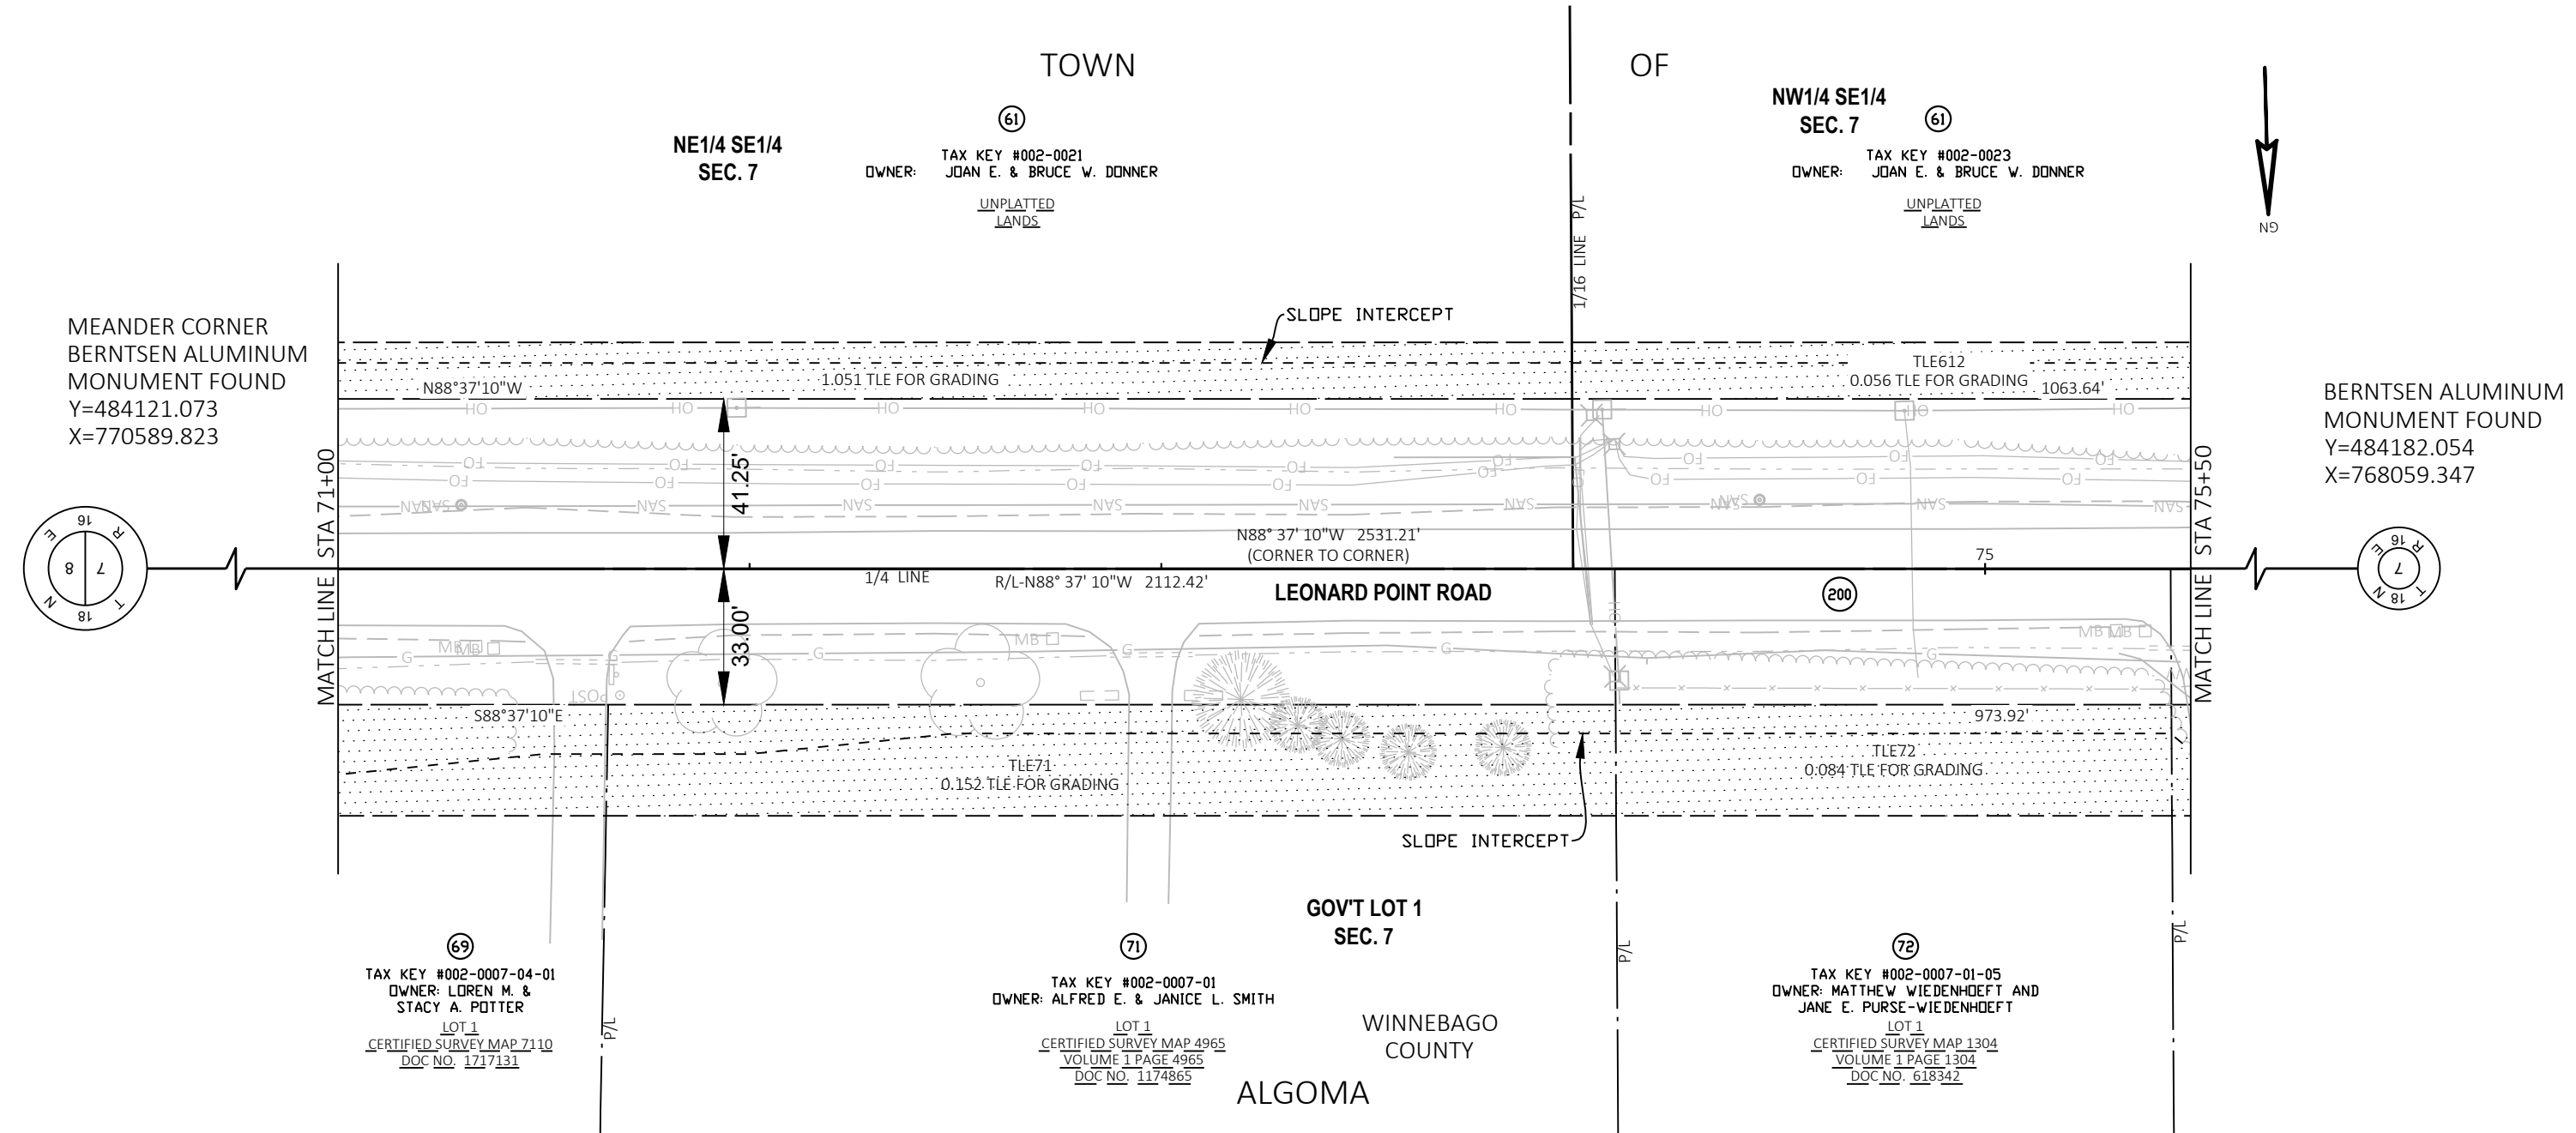

REVISION DATE _____ _____ _____	DATE _____	SCALE, FEET 0 _____	HWY: LEONARD POINT ROAD	STATE R/W PROJECT NUMBER 6436-01-72	PLAT SHEET 4. 18	E
	GRID FACTOR _____		COUNTY: WINNEBAGO	CONSTRUCTION PROJECT NUMBER 6436-01-73	PS&E SHEET _____	



4

4


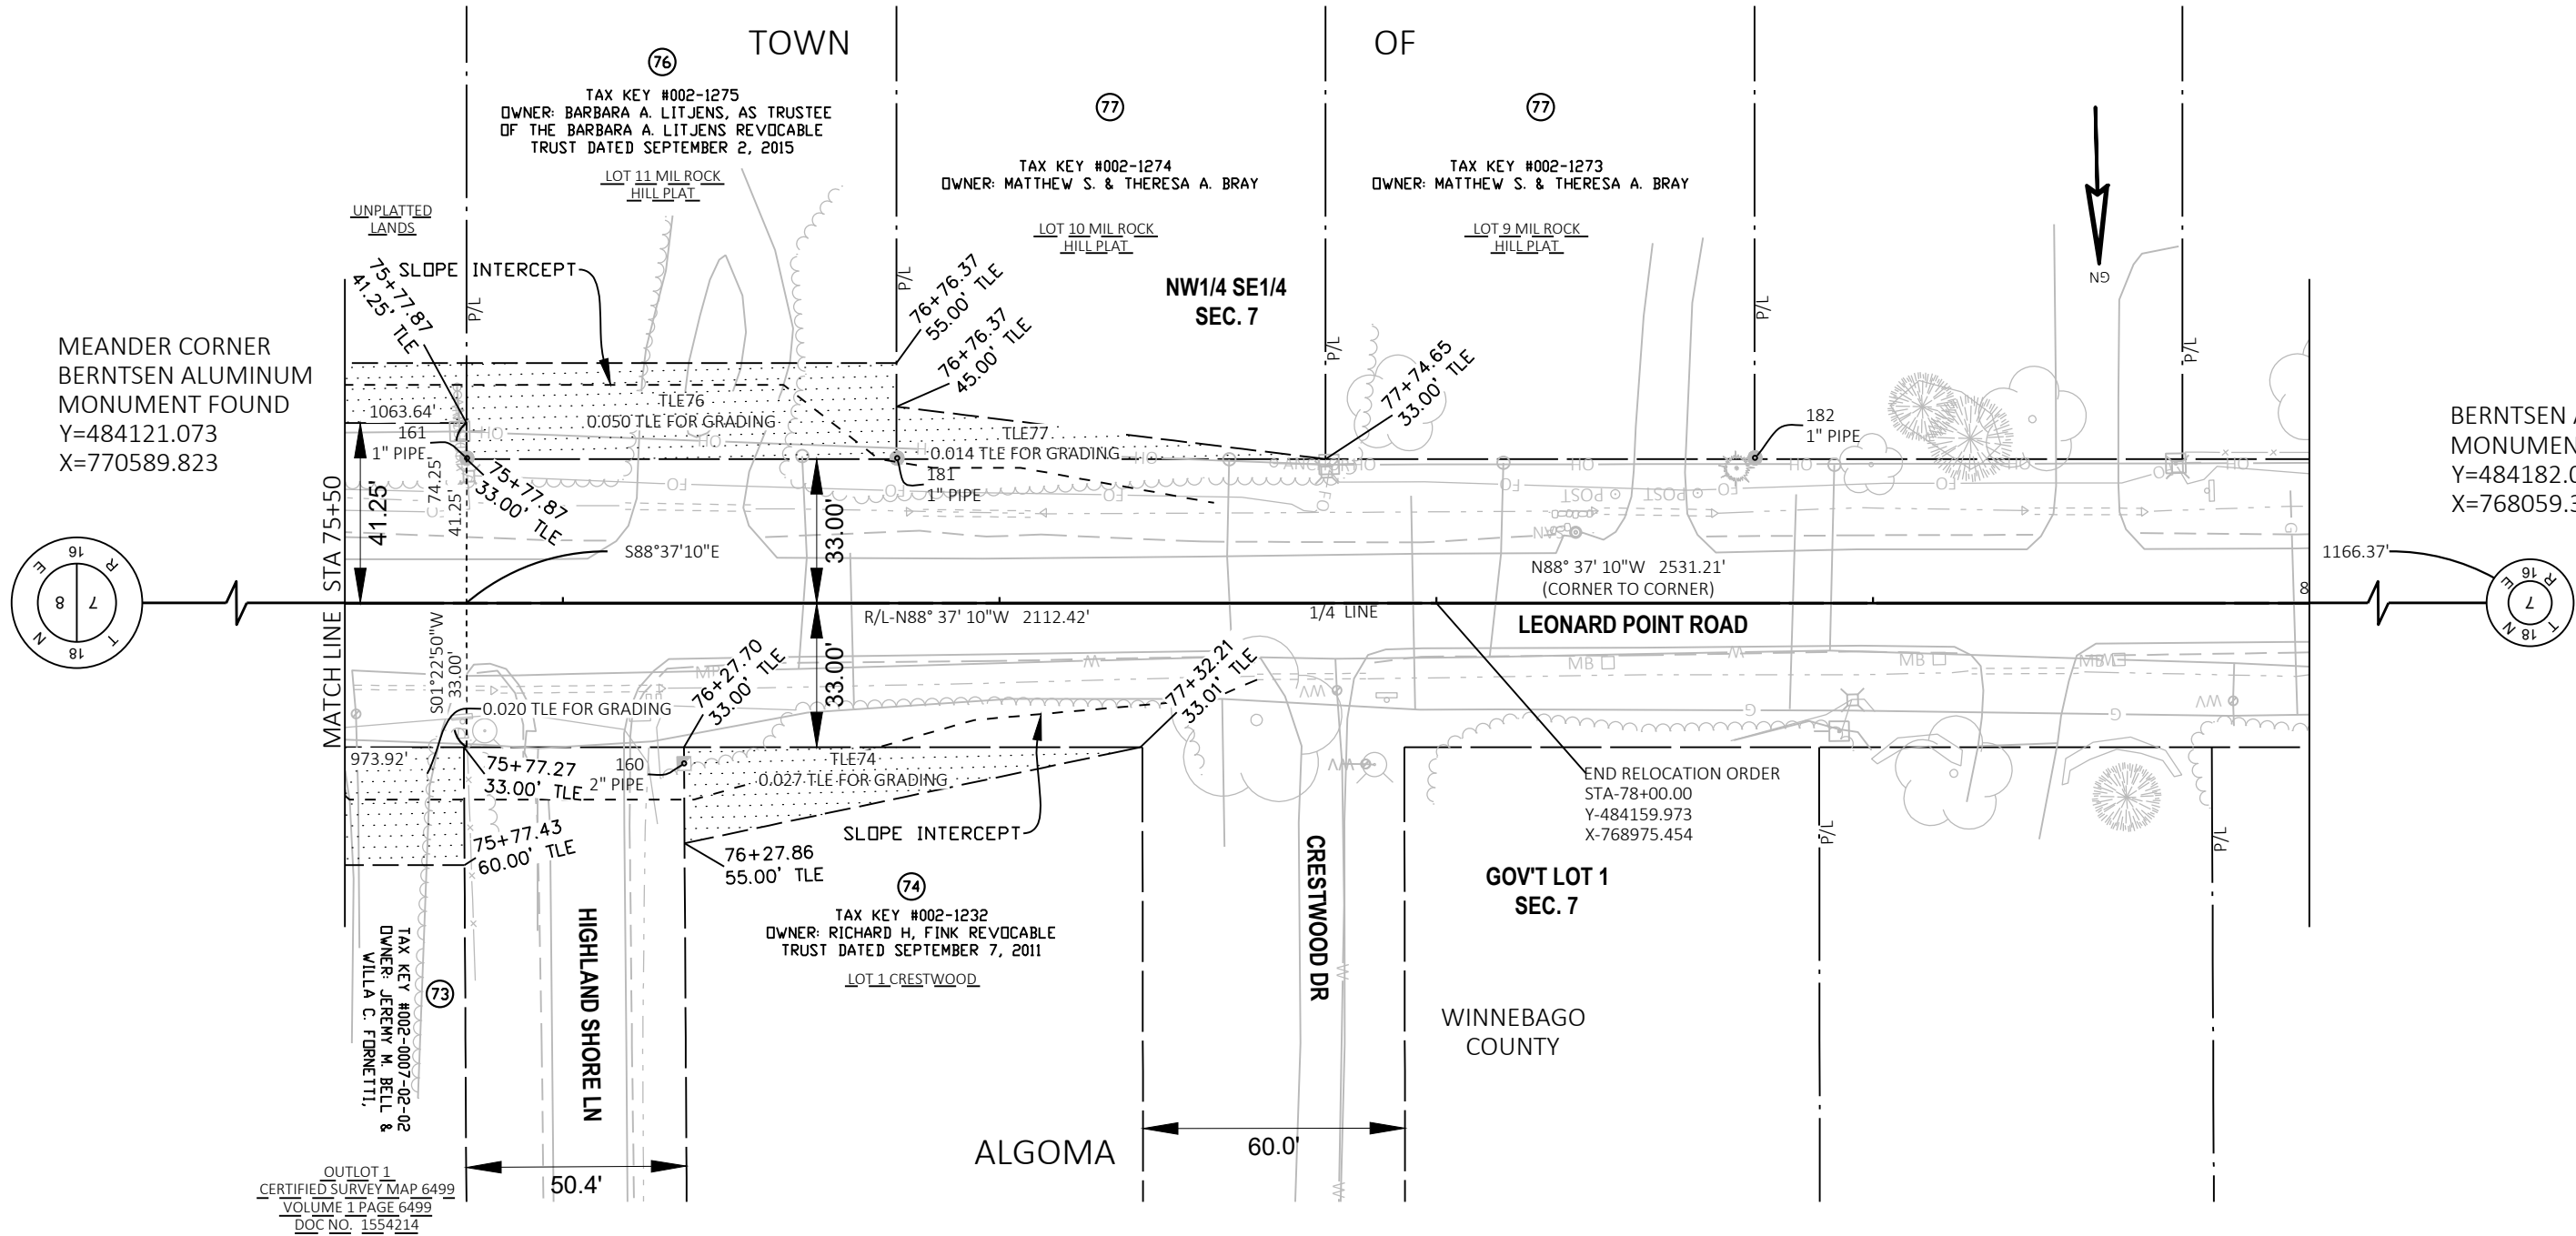


EXISTING R/W MONUMENTS FOUND			
POINT #	Y COORDS	X COORDS	FOUND
160	484192.566	769148.571	2" PIPE
161	484121.423	769196.619	1" PIPE
181	484123.793	769098.138	1" PIPE
182	484128.487	768901.680	1" PIPE



REVISION DATE	DATE	SCALE, FEET	HWY: LEONARD POINT ROAD	STATE R/W PROJECT NUMBER	6436-01-72	PLAT SHEET	4. 19
	GRID FACTOR		COUNTY: WINNEBAGO	CONSTRUCTION PROJECT NUMBER	6436-01-73	PS&E SHEET	E

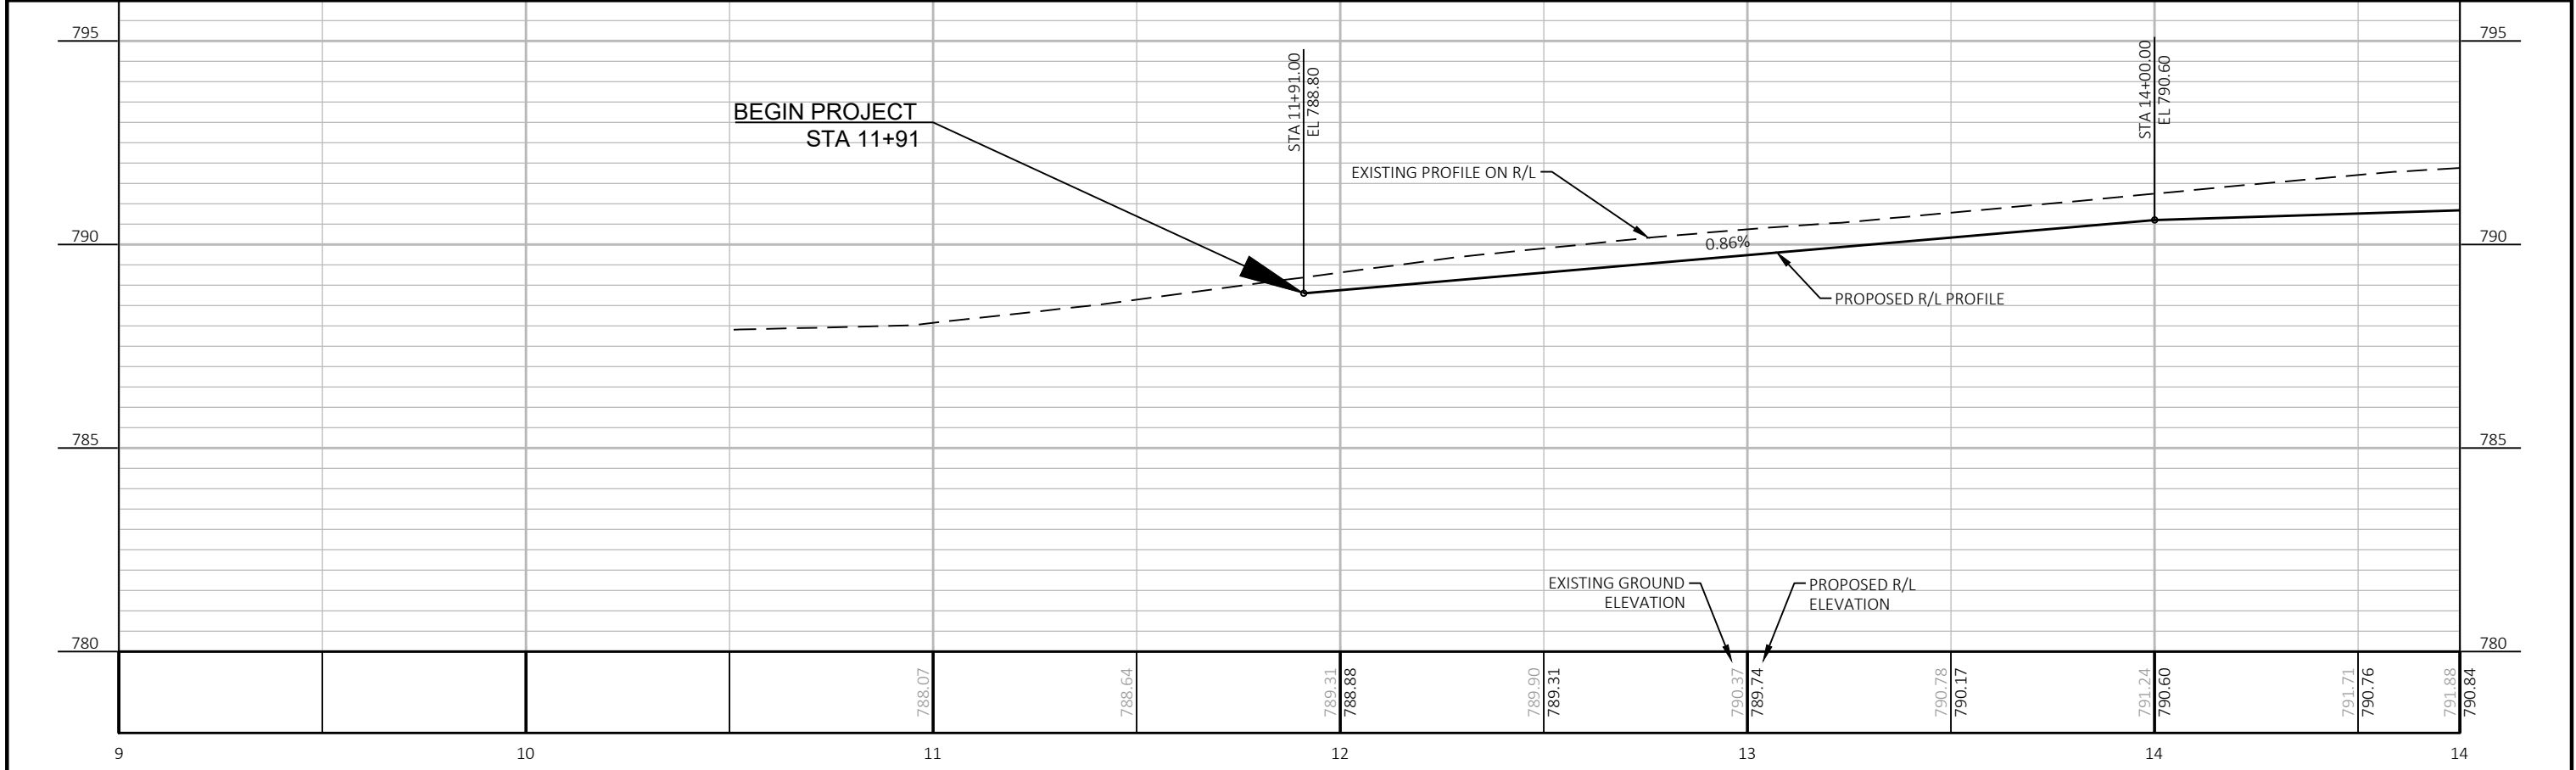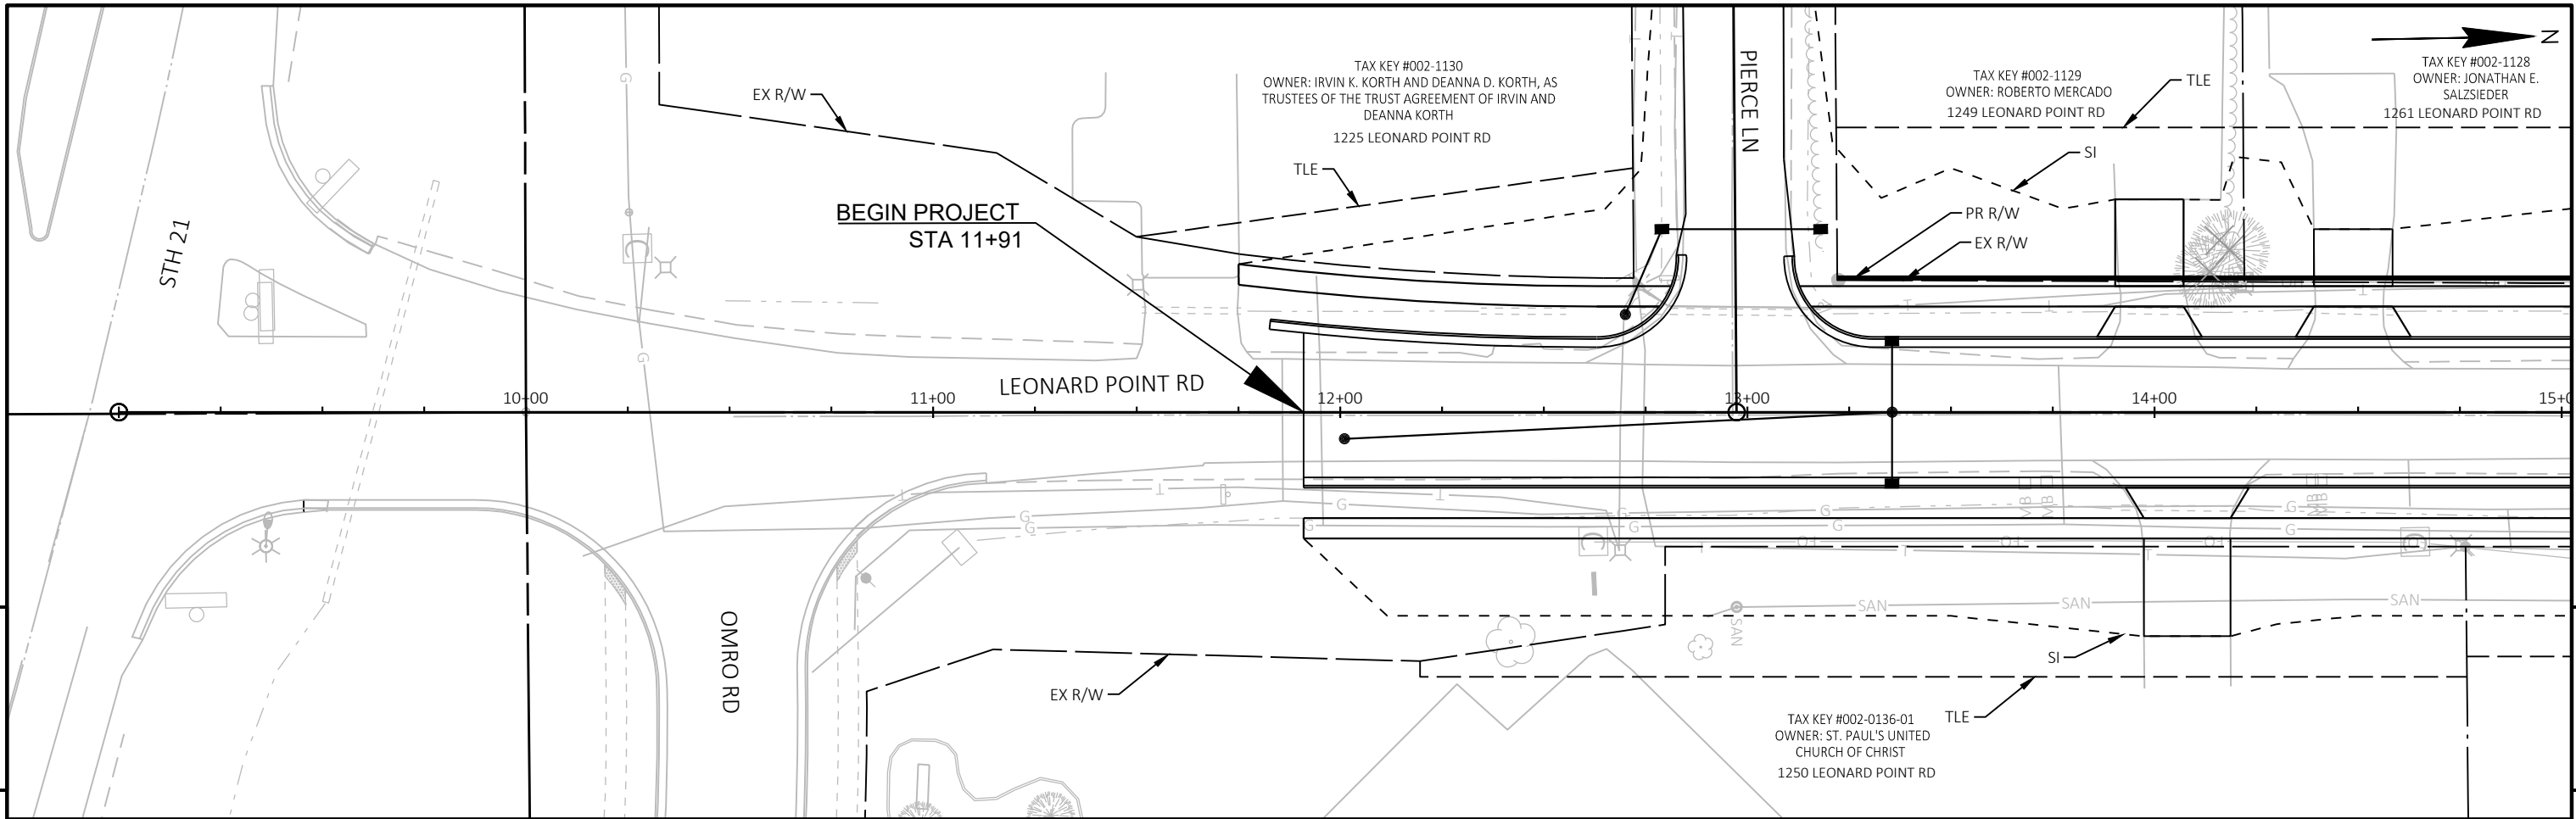



PROJECT NO: 6436-01-73	HWY: LEONARD POINT ROAD	COUNTY: WINNEBAGO	PLAN AND PROFILE: LEONARD POINT ROAD	SHEET	E
------------------------	-------------------------	-------------------	--------------------------------------	-------	---

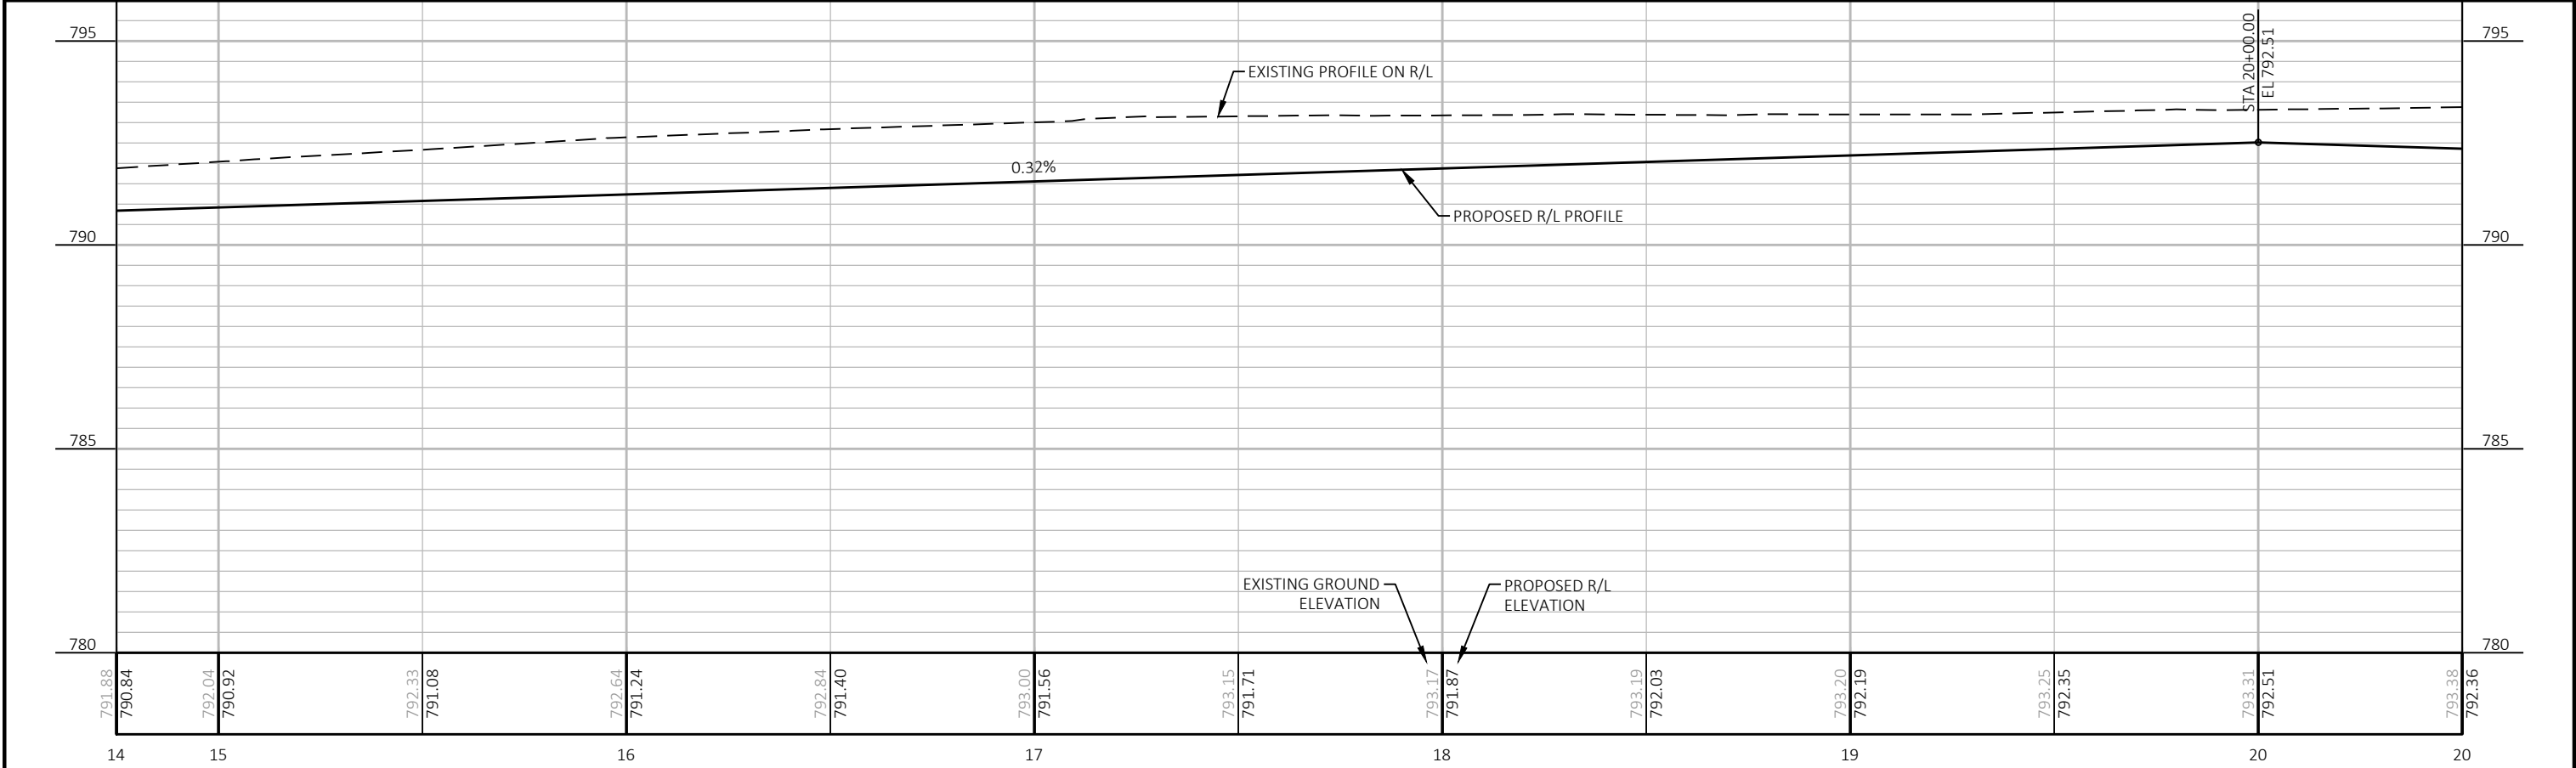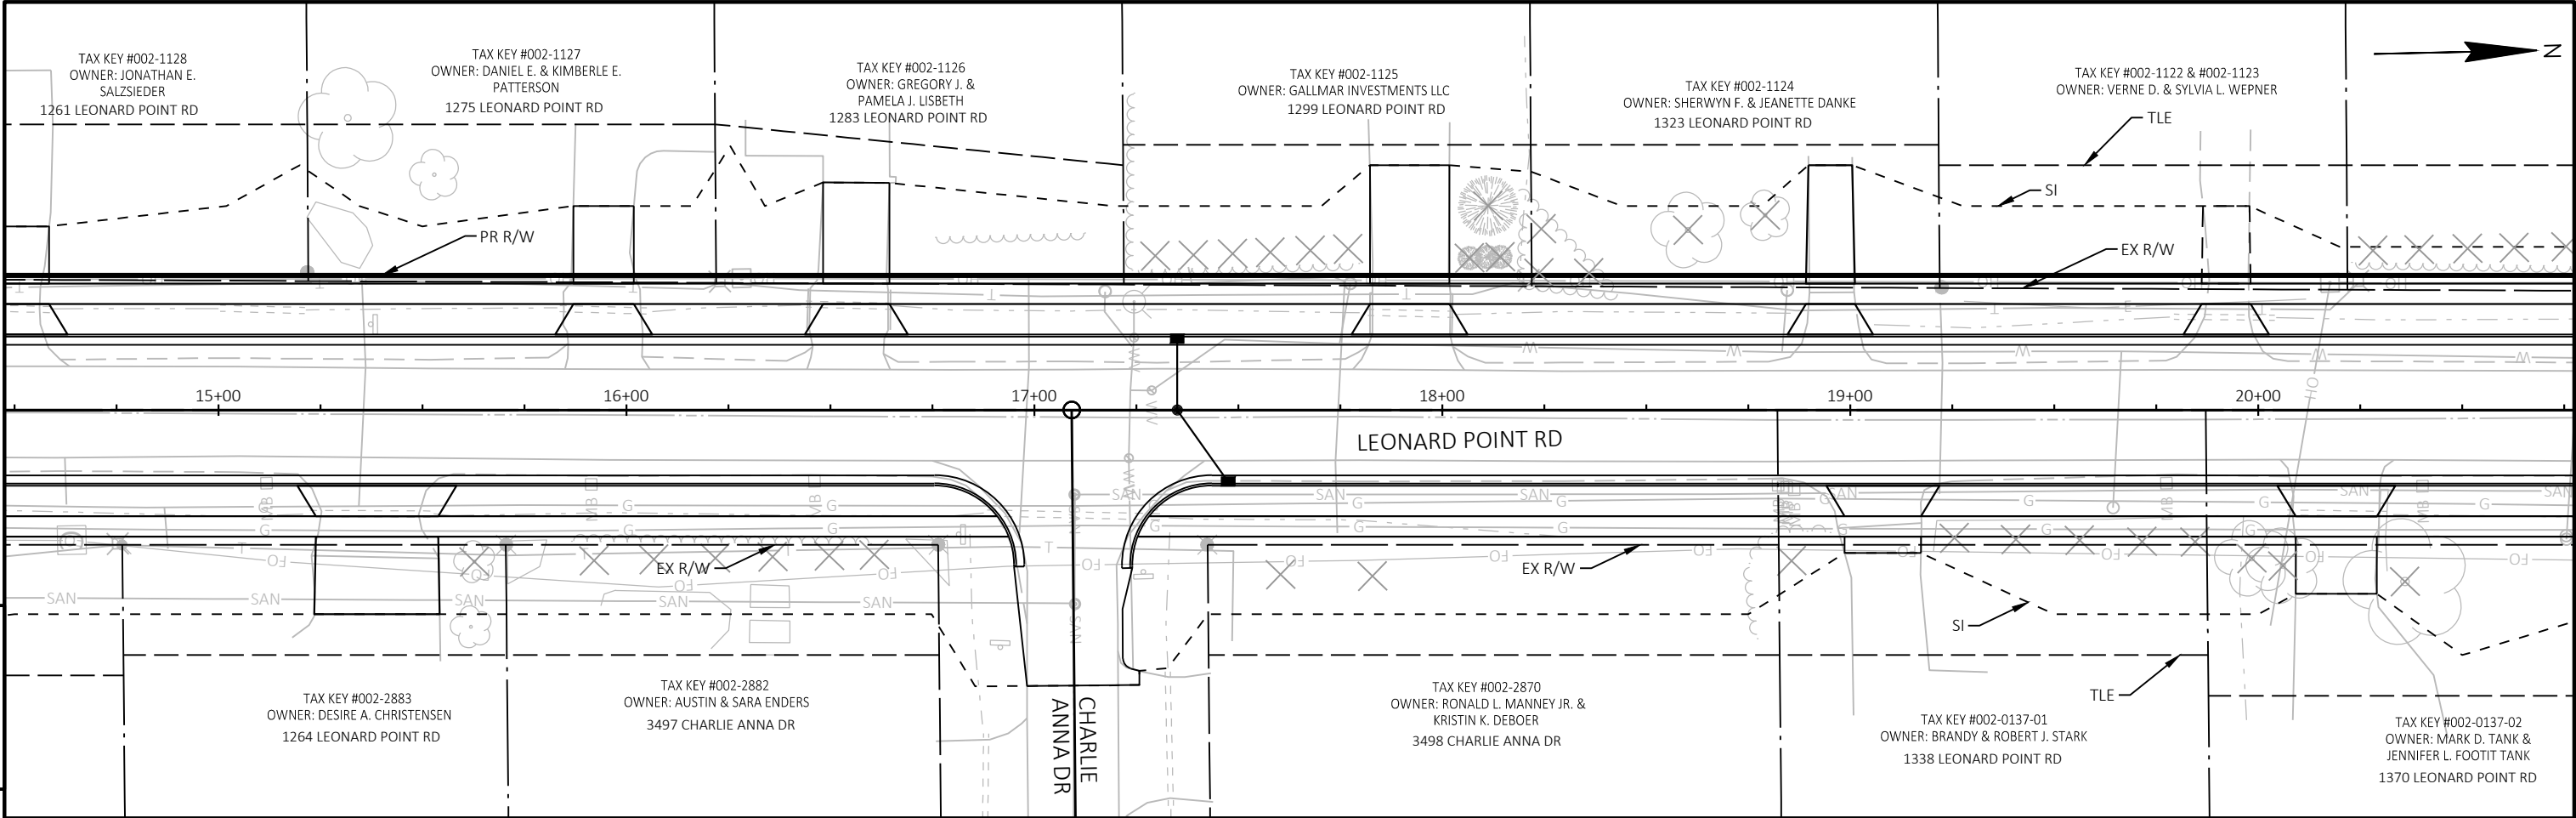



PROJECT NO: 6436-01-73	HWY: LEONARD POINT ROAD	COUNTY: WINNEBAGO	PLAN AND PROFILE: LEONARD POINT ROAD	SHEET	E
------------------------	-------------------------	-------------------	--------------------------------------	-------	---

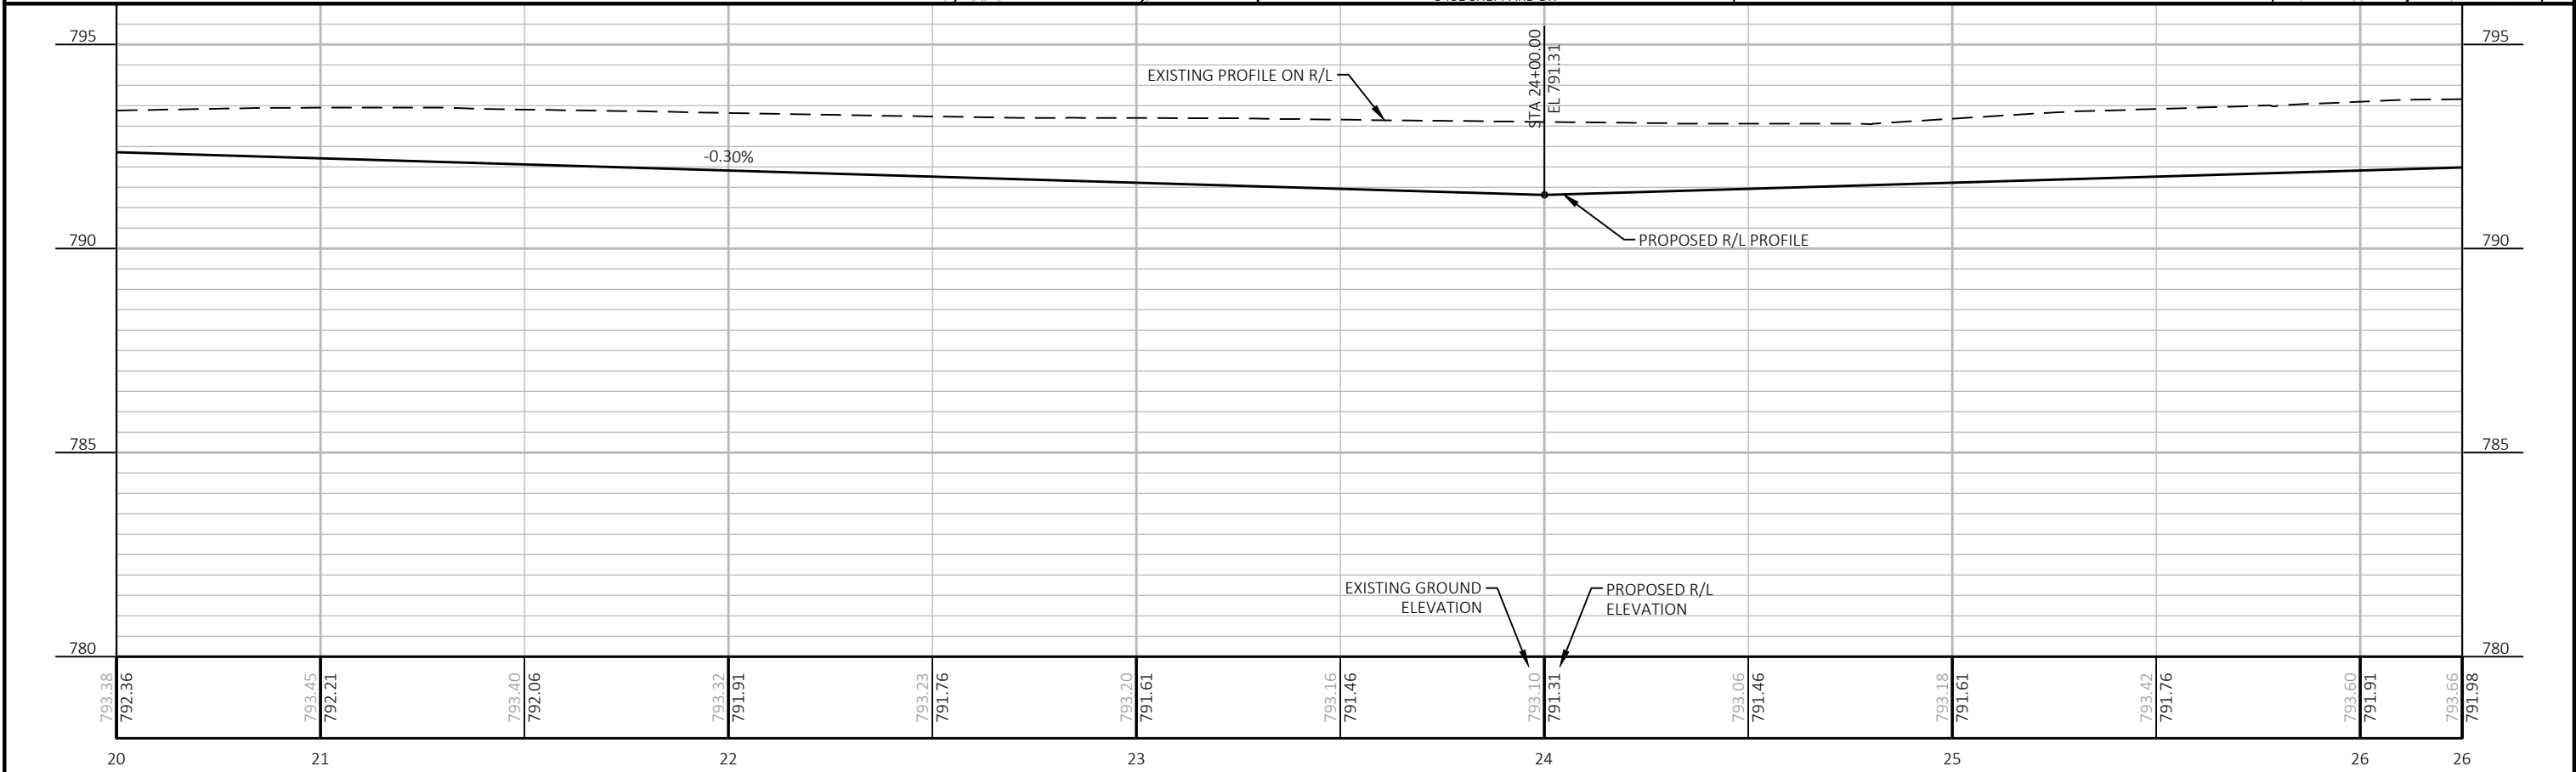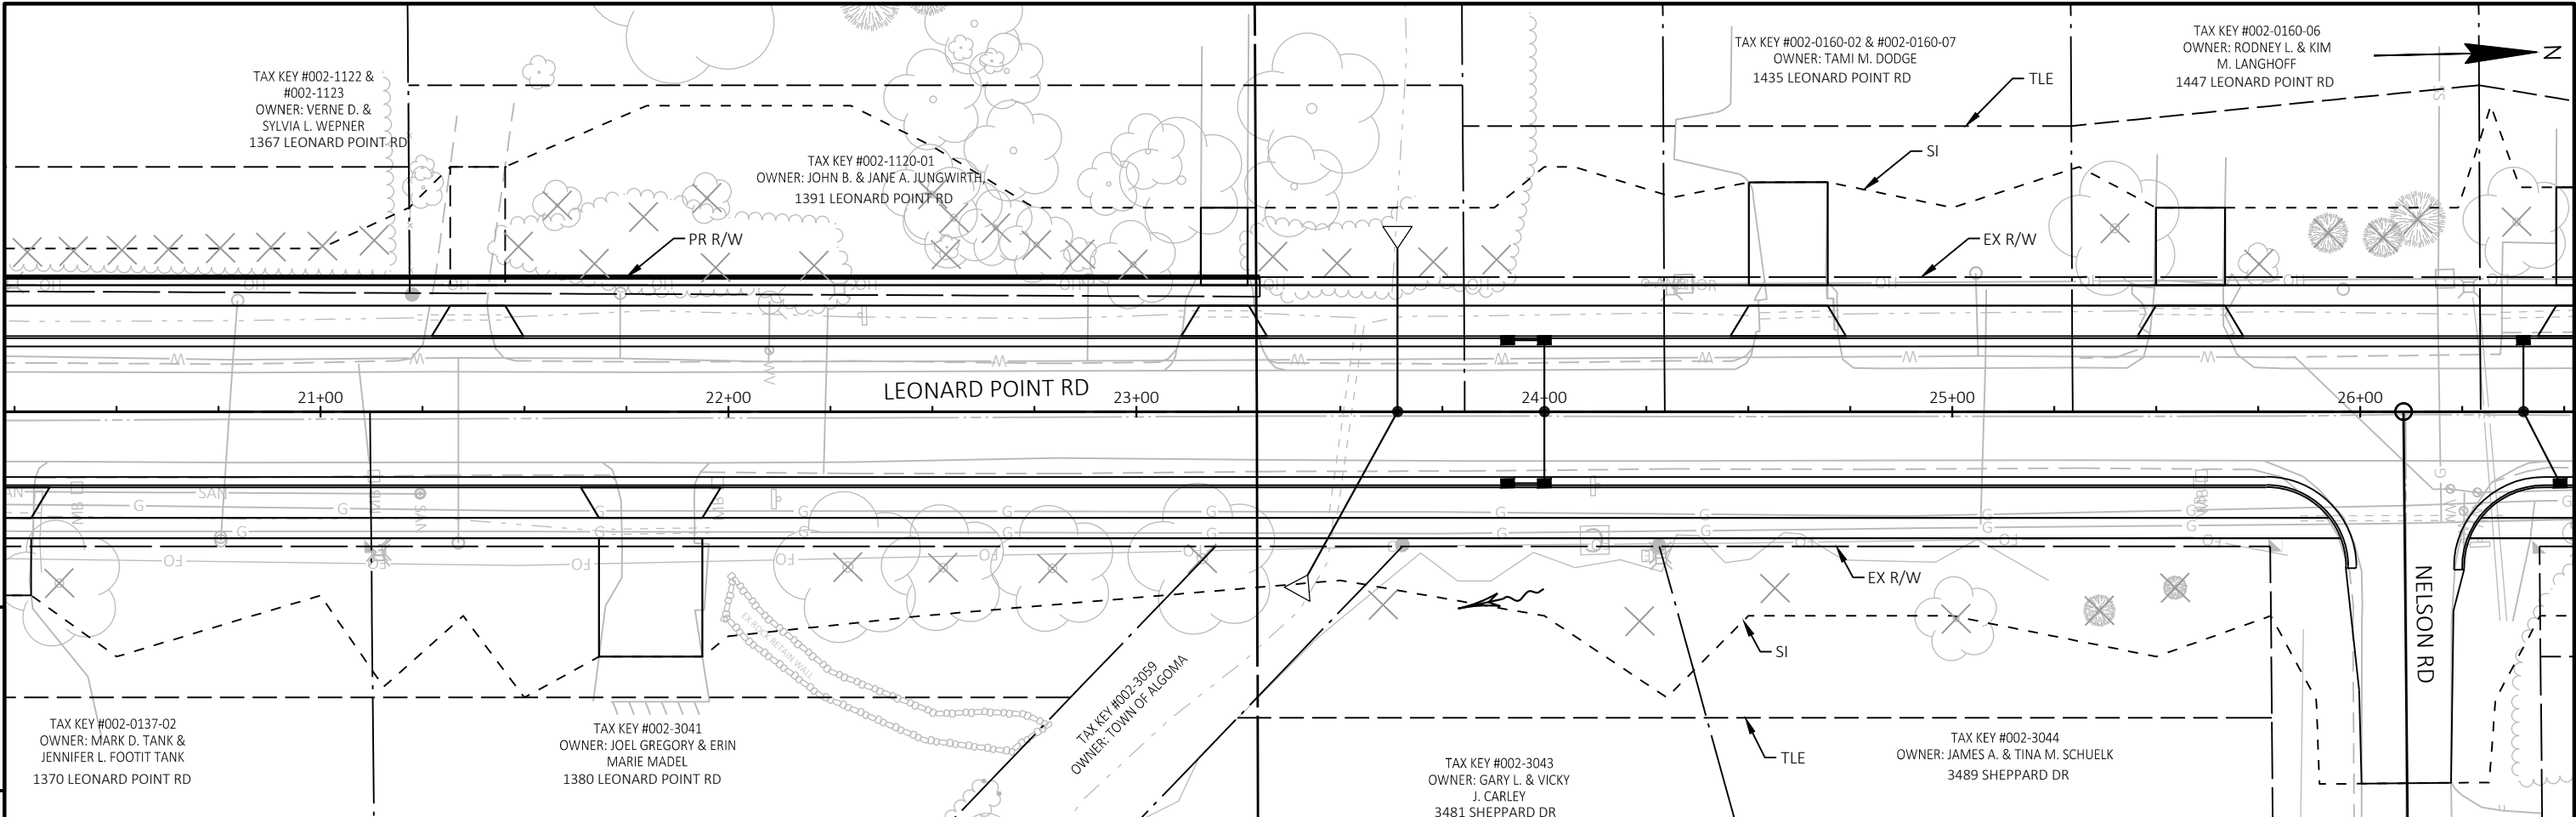



PROJECT NO:	6436-01-73	HWY: LEONARD POINT ROAD	COUNTY: WINNEBAGO	PLAN AND PROFILE:	LEONARD POINT ROAD	SHEET	E
-------------	------------	-------------------------	-------------------	-------------------	--------------------	-------	---

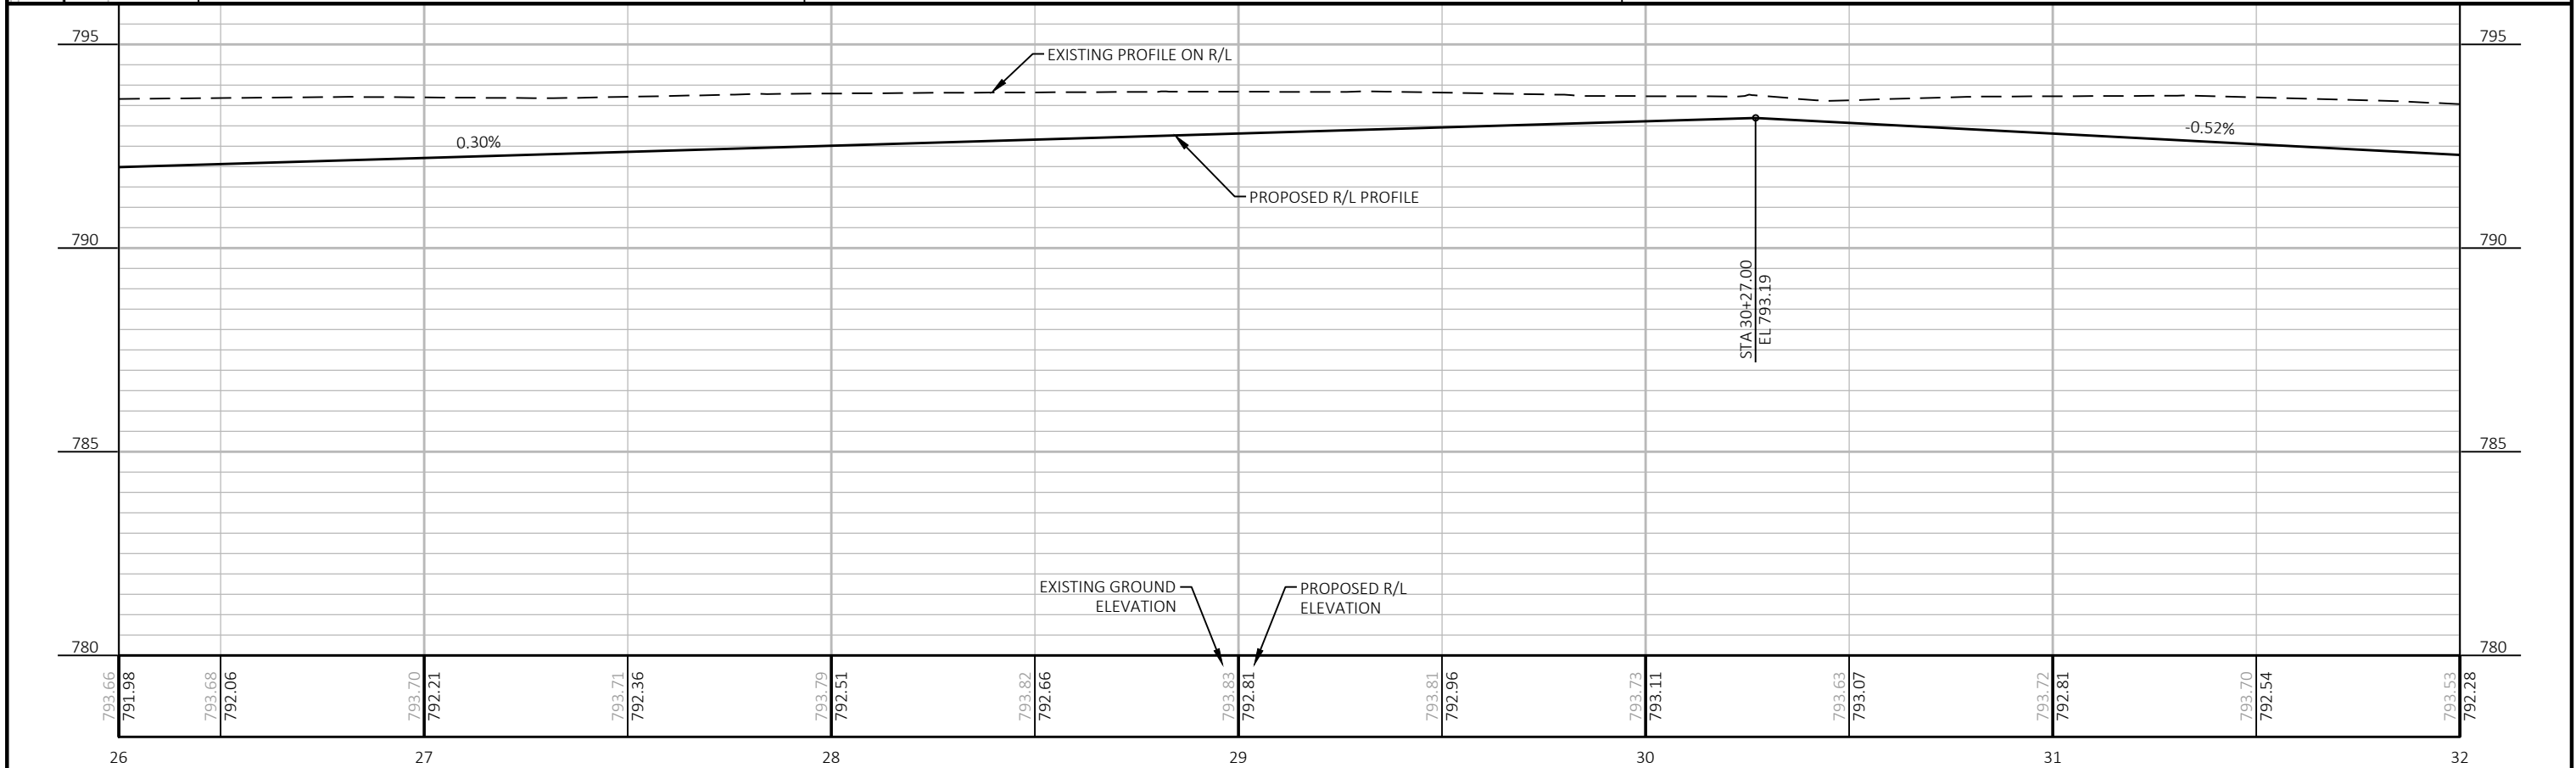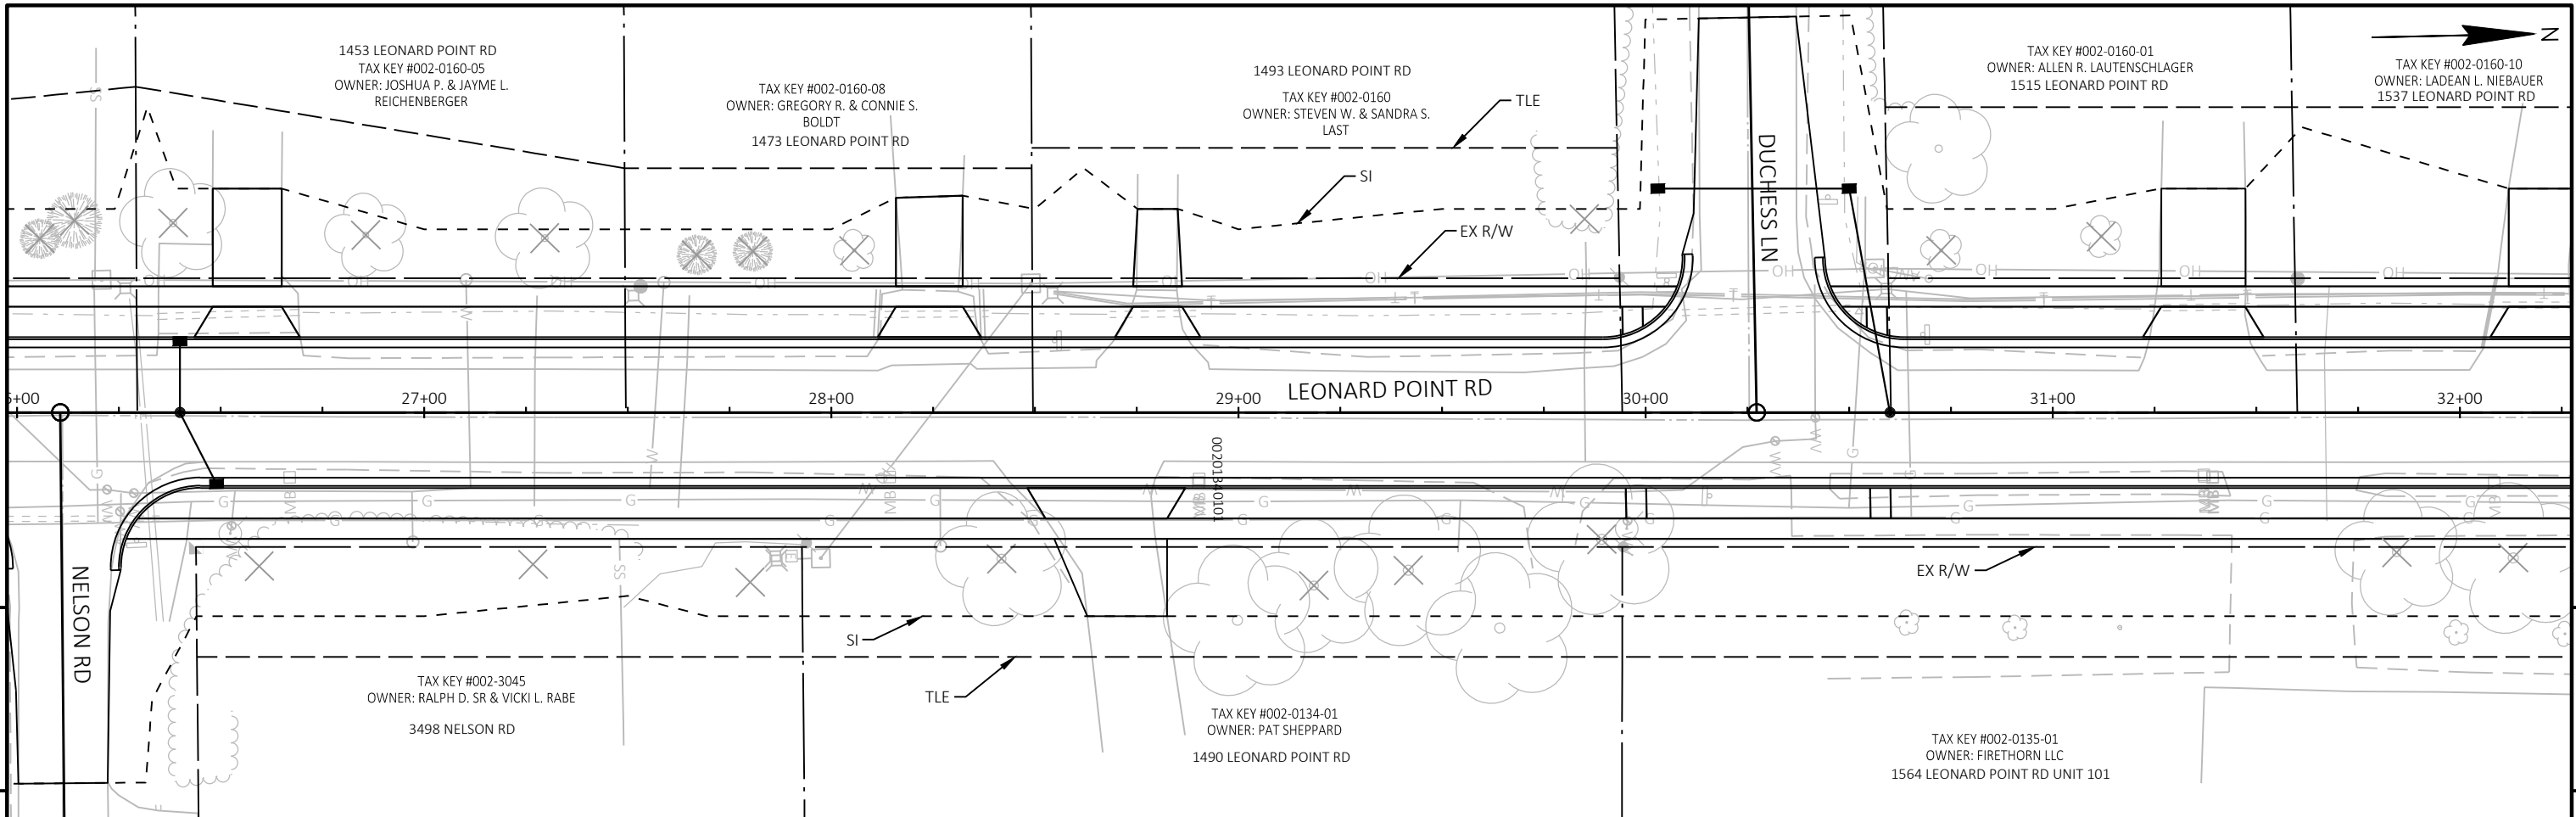



PROJECT NO:	6436-01-73	HWY: LEONARD POINT ROAD	COUNTY: WINNEBAGO	PLAN AND PROFILE: LEONARD POINT ROAD	SHEET	E
-------------	------------	-------------------------	-------------------	--------------------------------------	-------	---

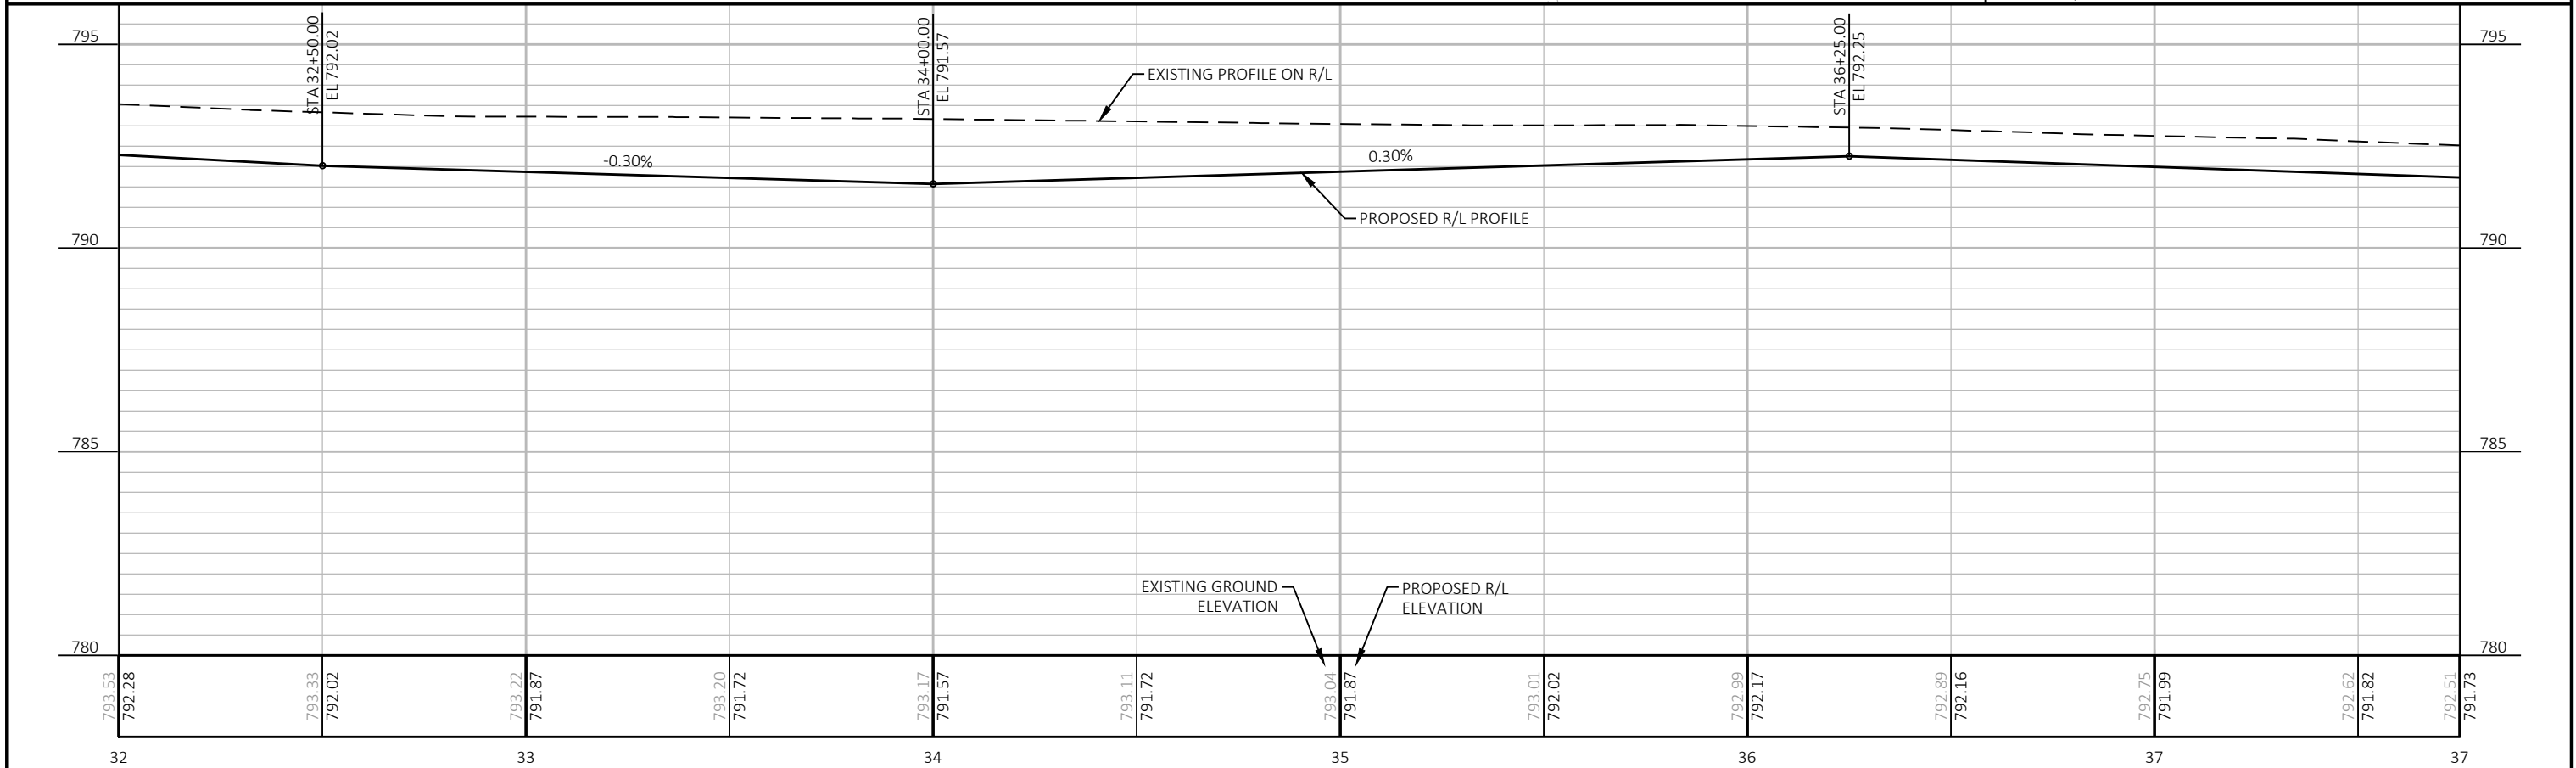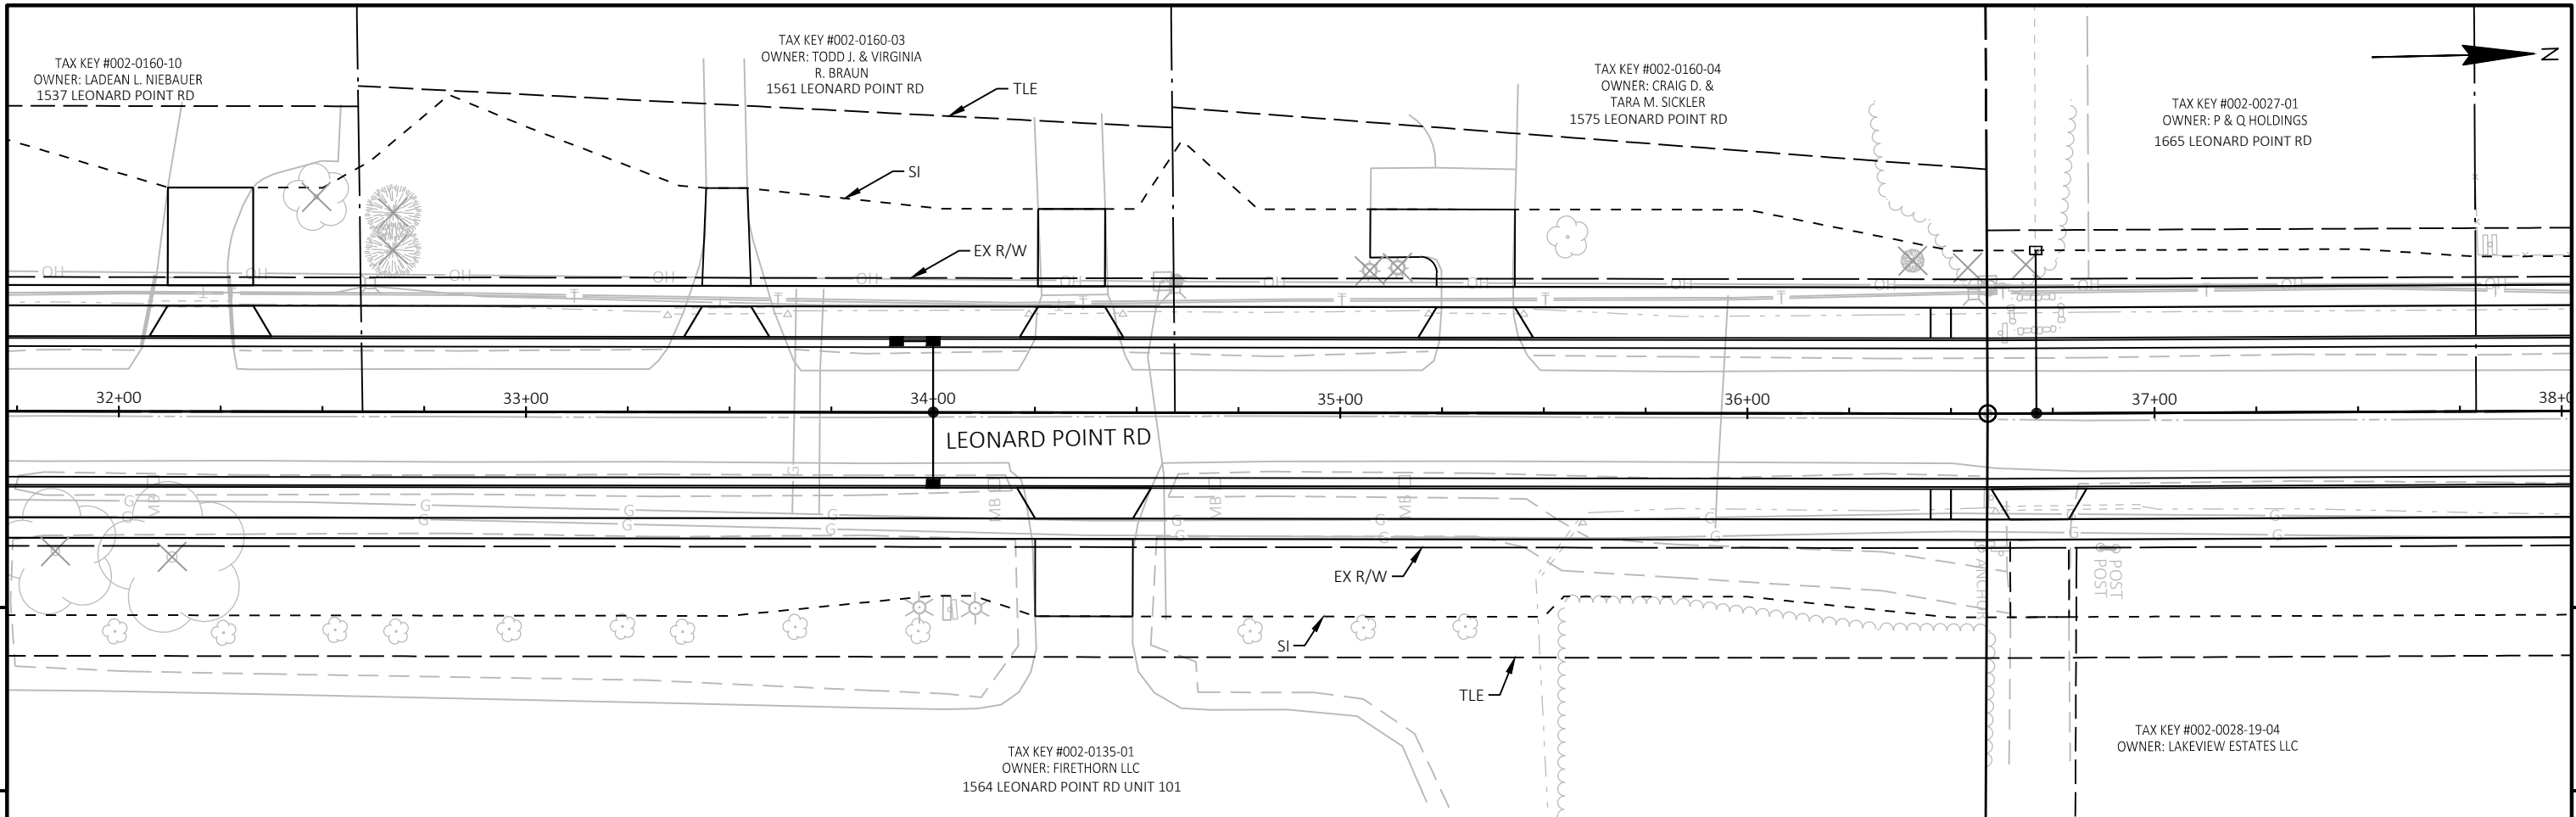



PROJECT NO: 6436-01-73	HWY: LEONARD POINT ROAD	COUNTY: WINNEBAGO	PLAN AND PROFILE: LEONARD POINT ROAD	SHEET	E
------------------------	-------------------------	-------------------	--------------------------------------	-------	---

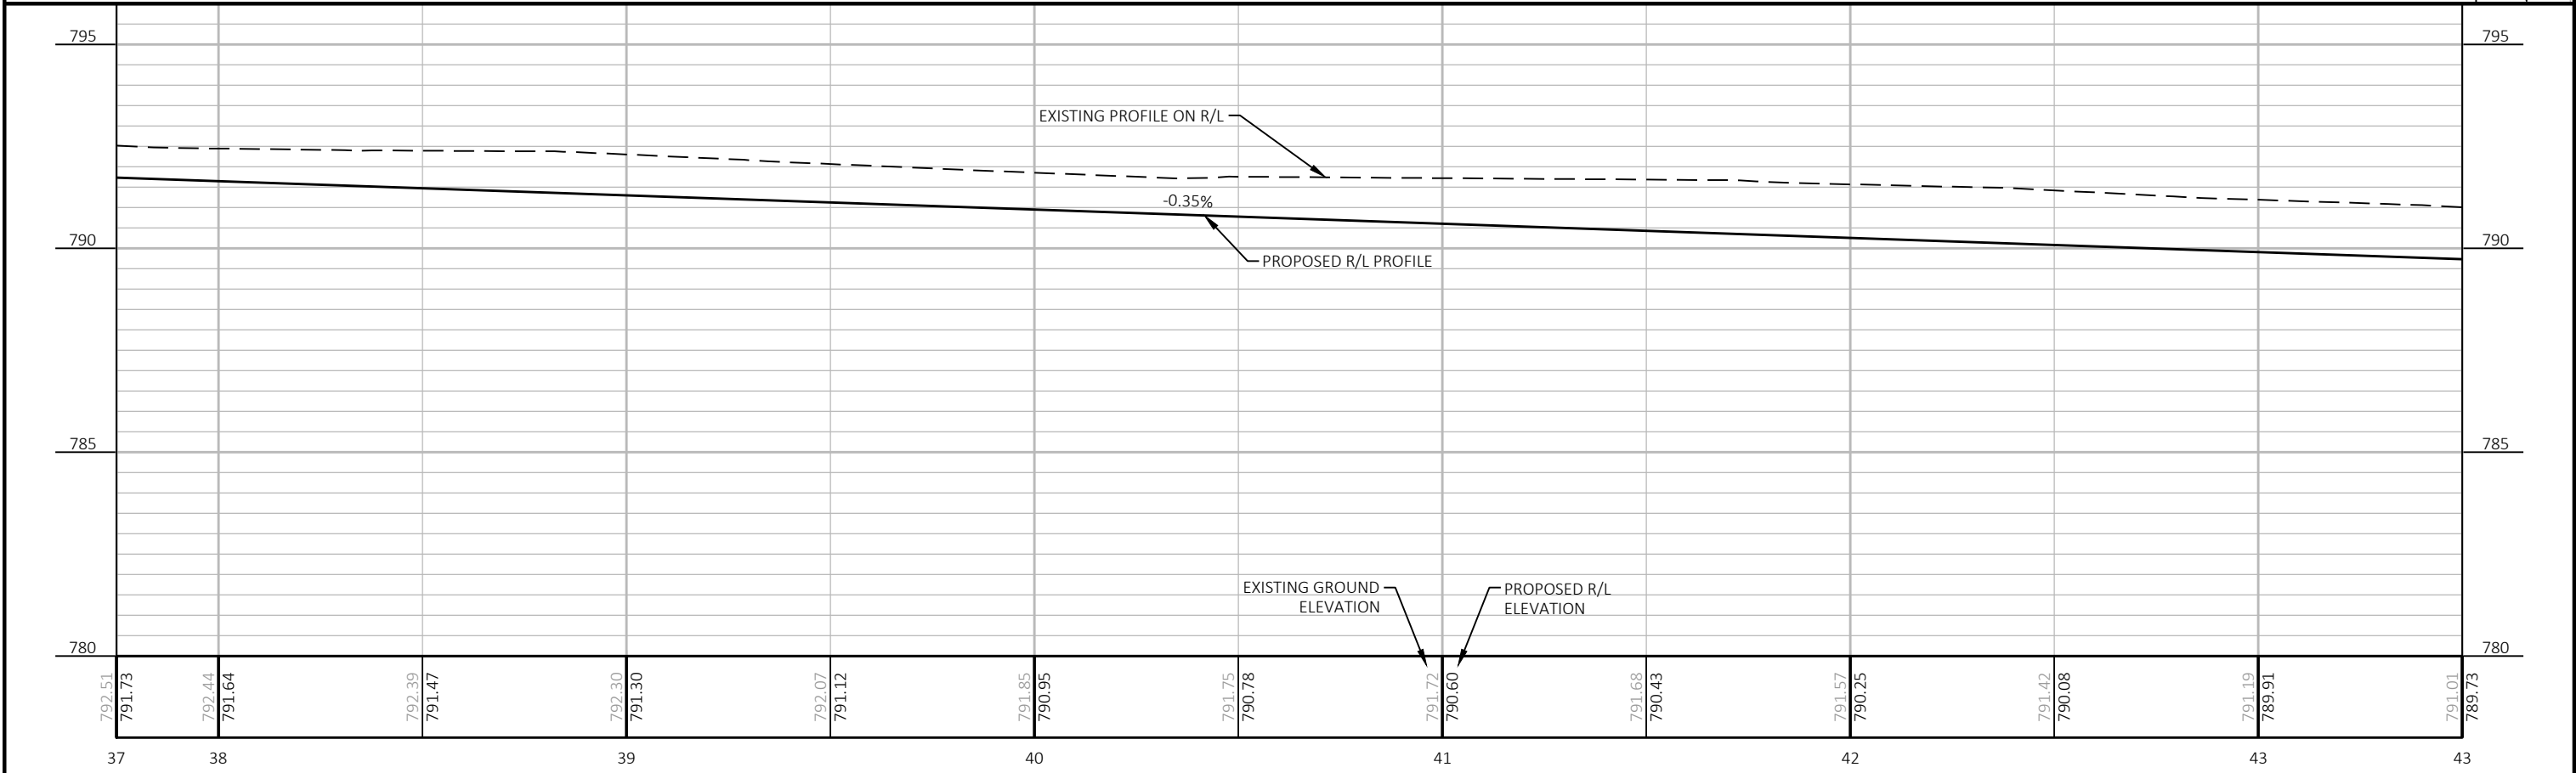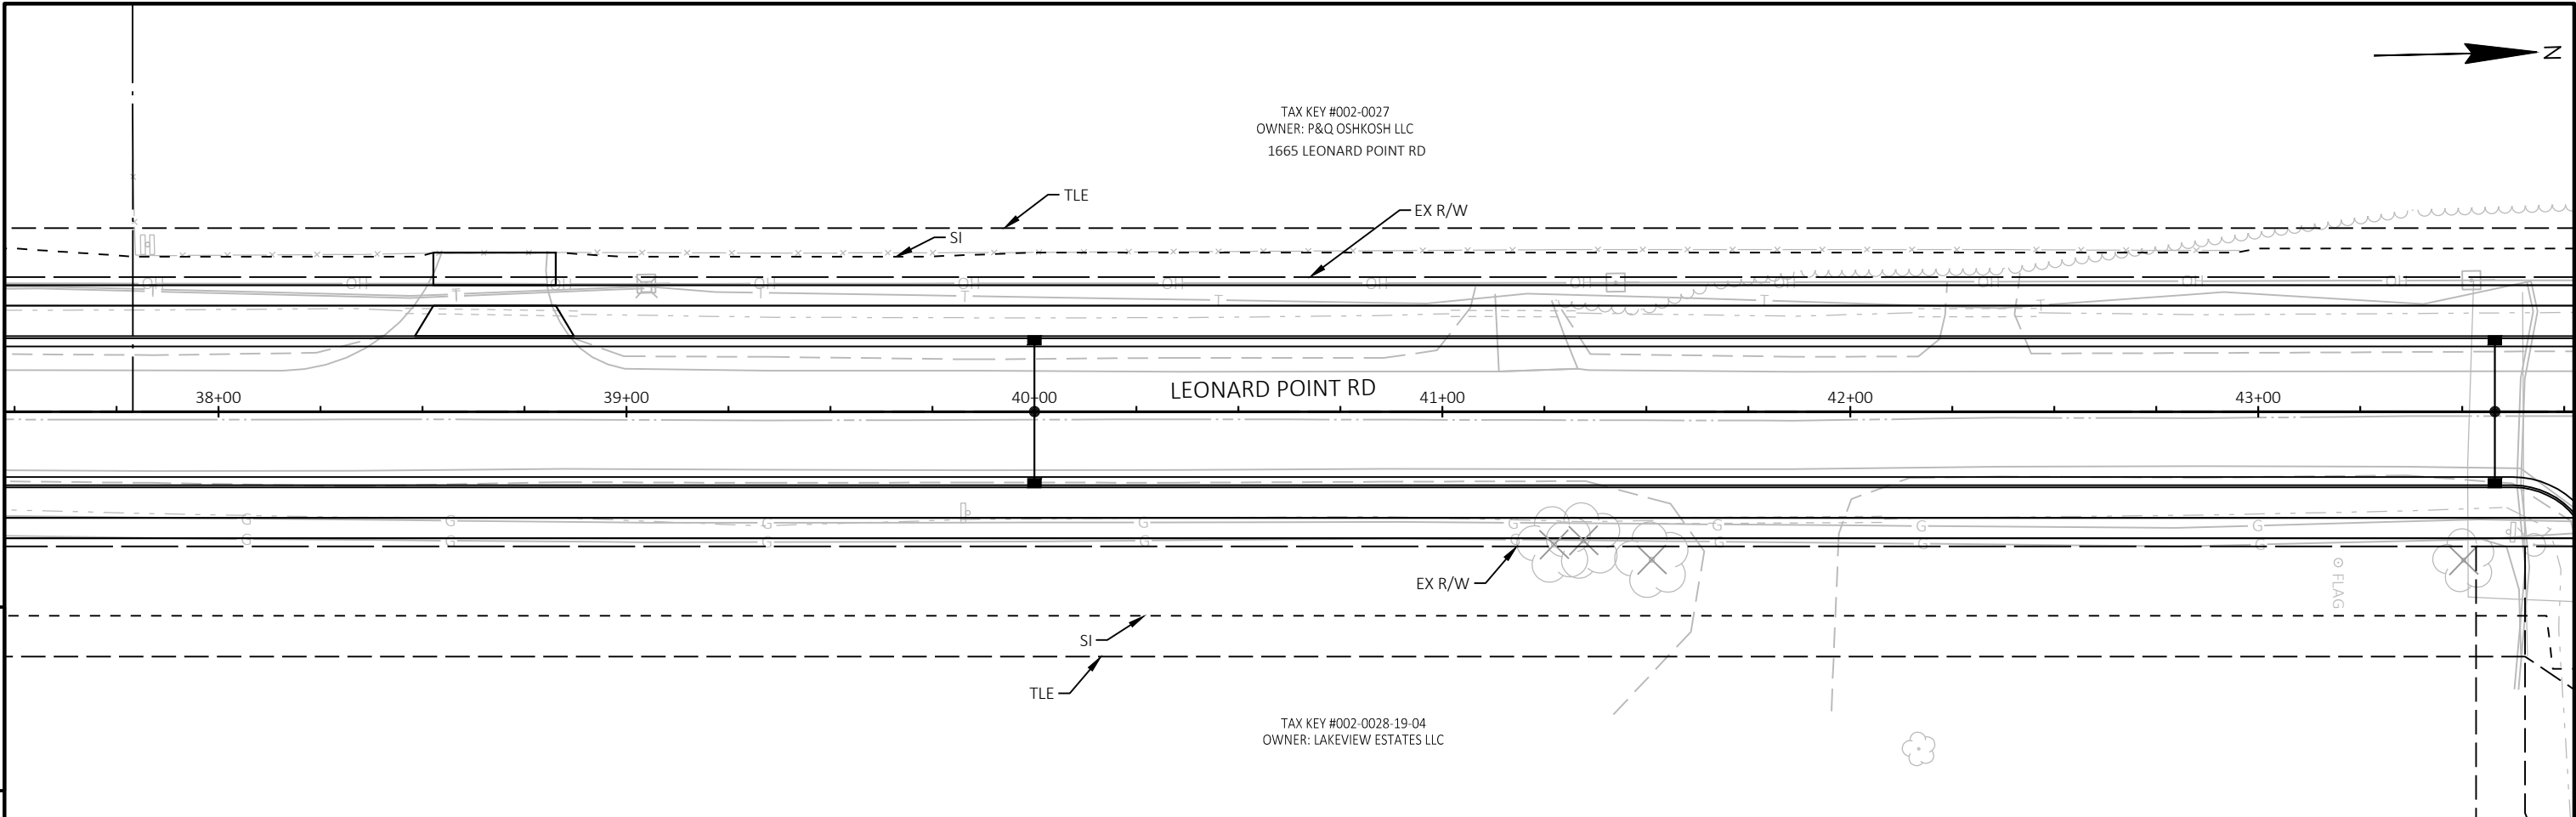



PROJECT NO: 6436-01-73	HWY: LEONARD POINT ROAD	COUNTY: WINNEBAGO	PLAN AND PROFILE: LEONARD POINT ROAD	SHEET	E
------------------------	-------------------------	-------------------	--------------------------------------	-------	---

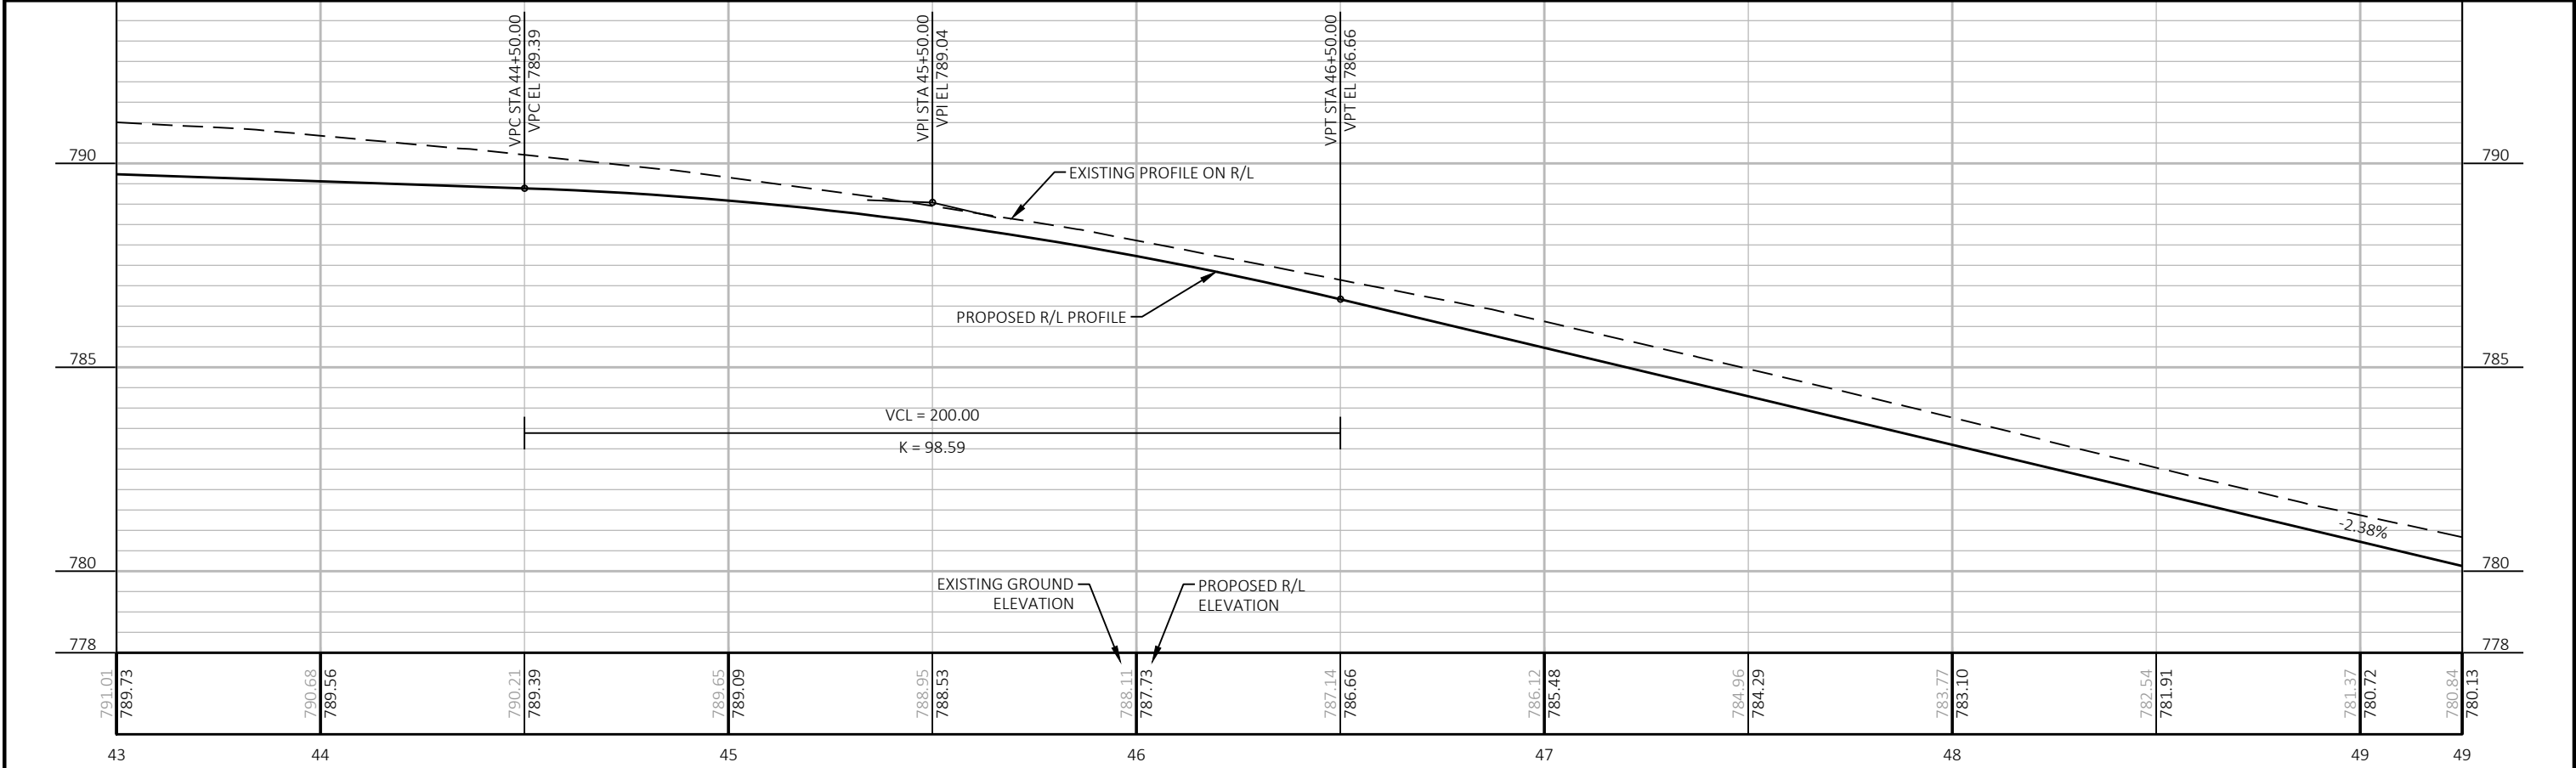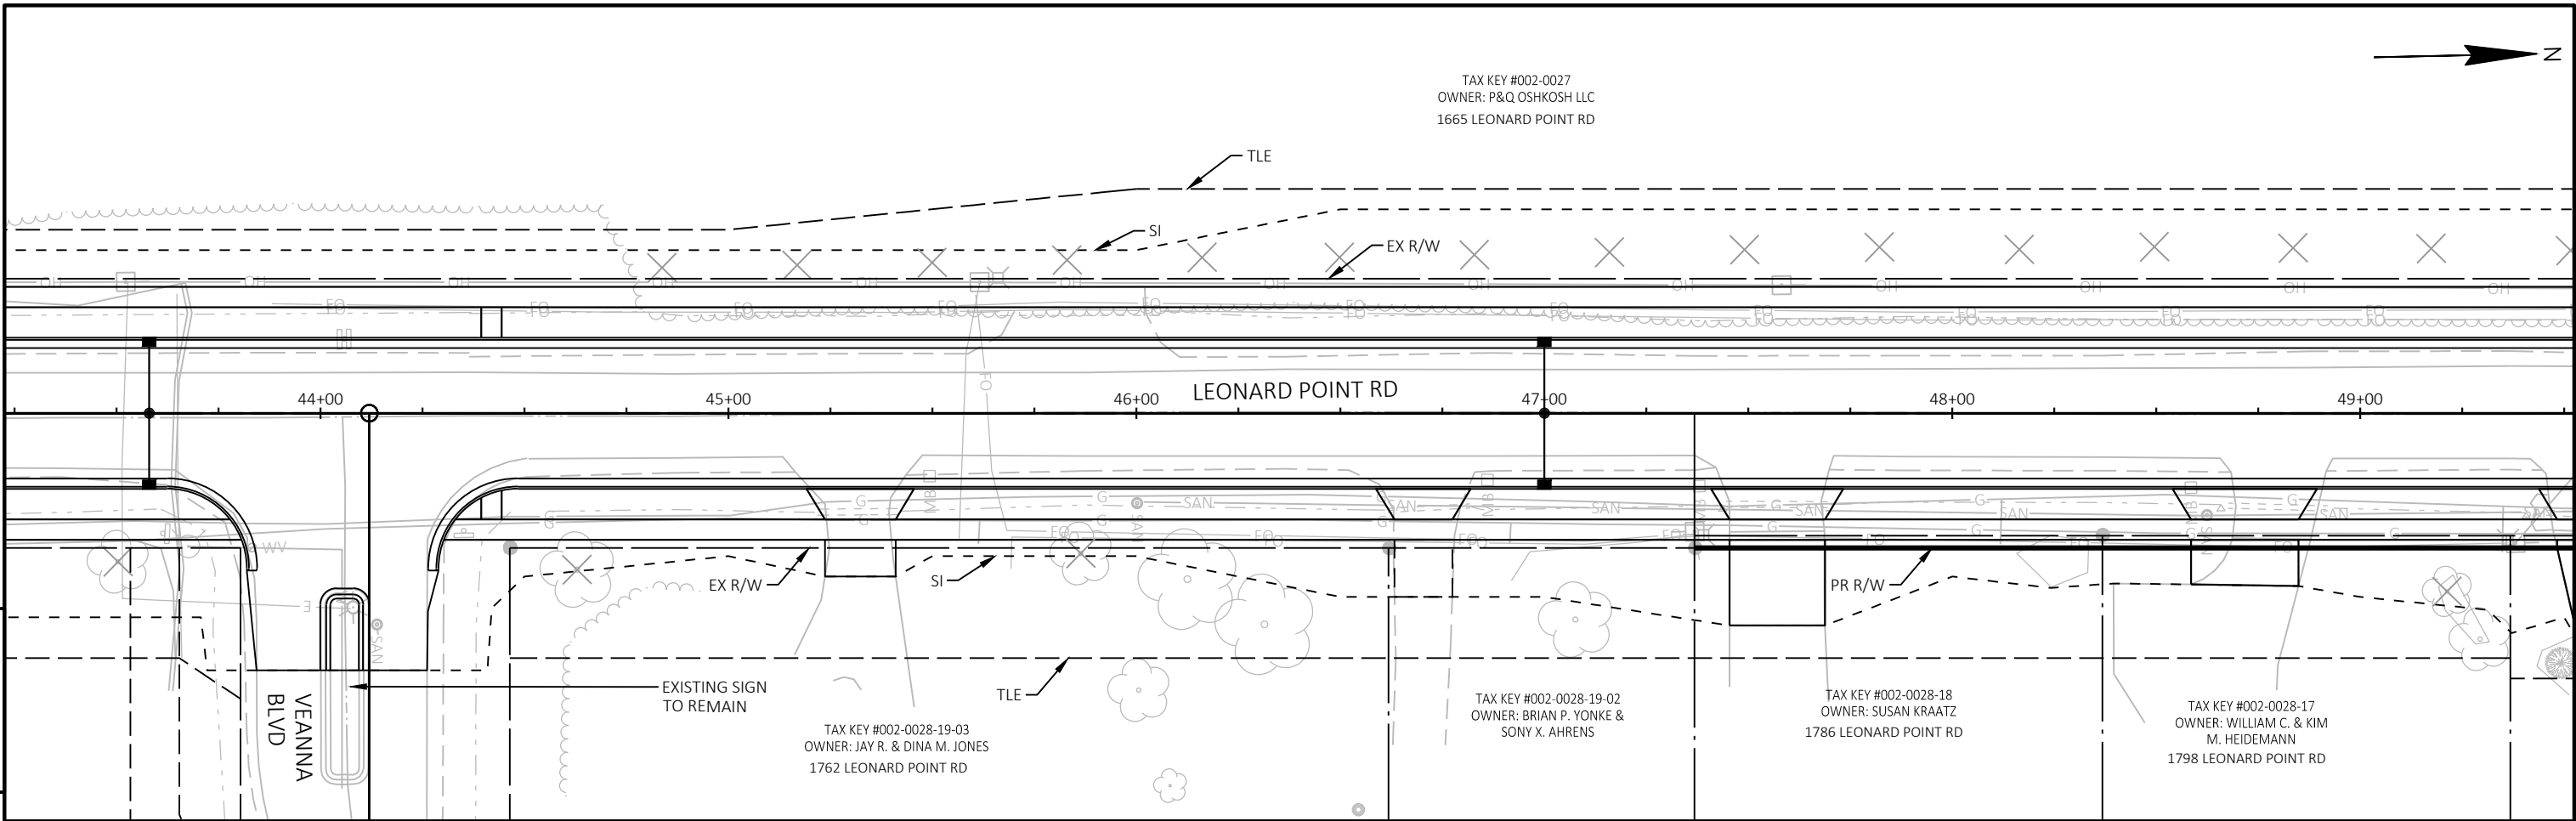



PROJECT NO: 6436-01-73	HWY: LEONARD POINT ROAD	COUNTY: WINNEBAGO	PLAN AND PROFILE: LEONARD POINT ROAD	SHEET	E
------------------------	-------------------------	-------------------	--------------------------------------	-------	---

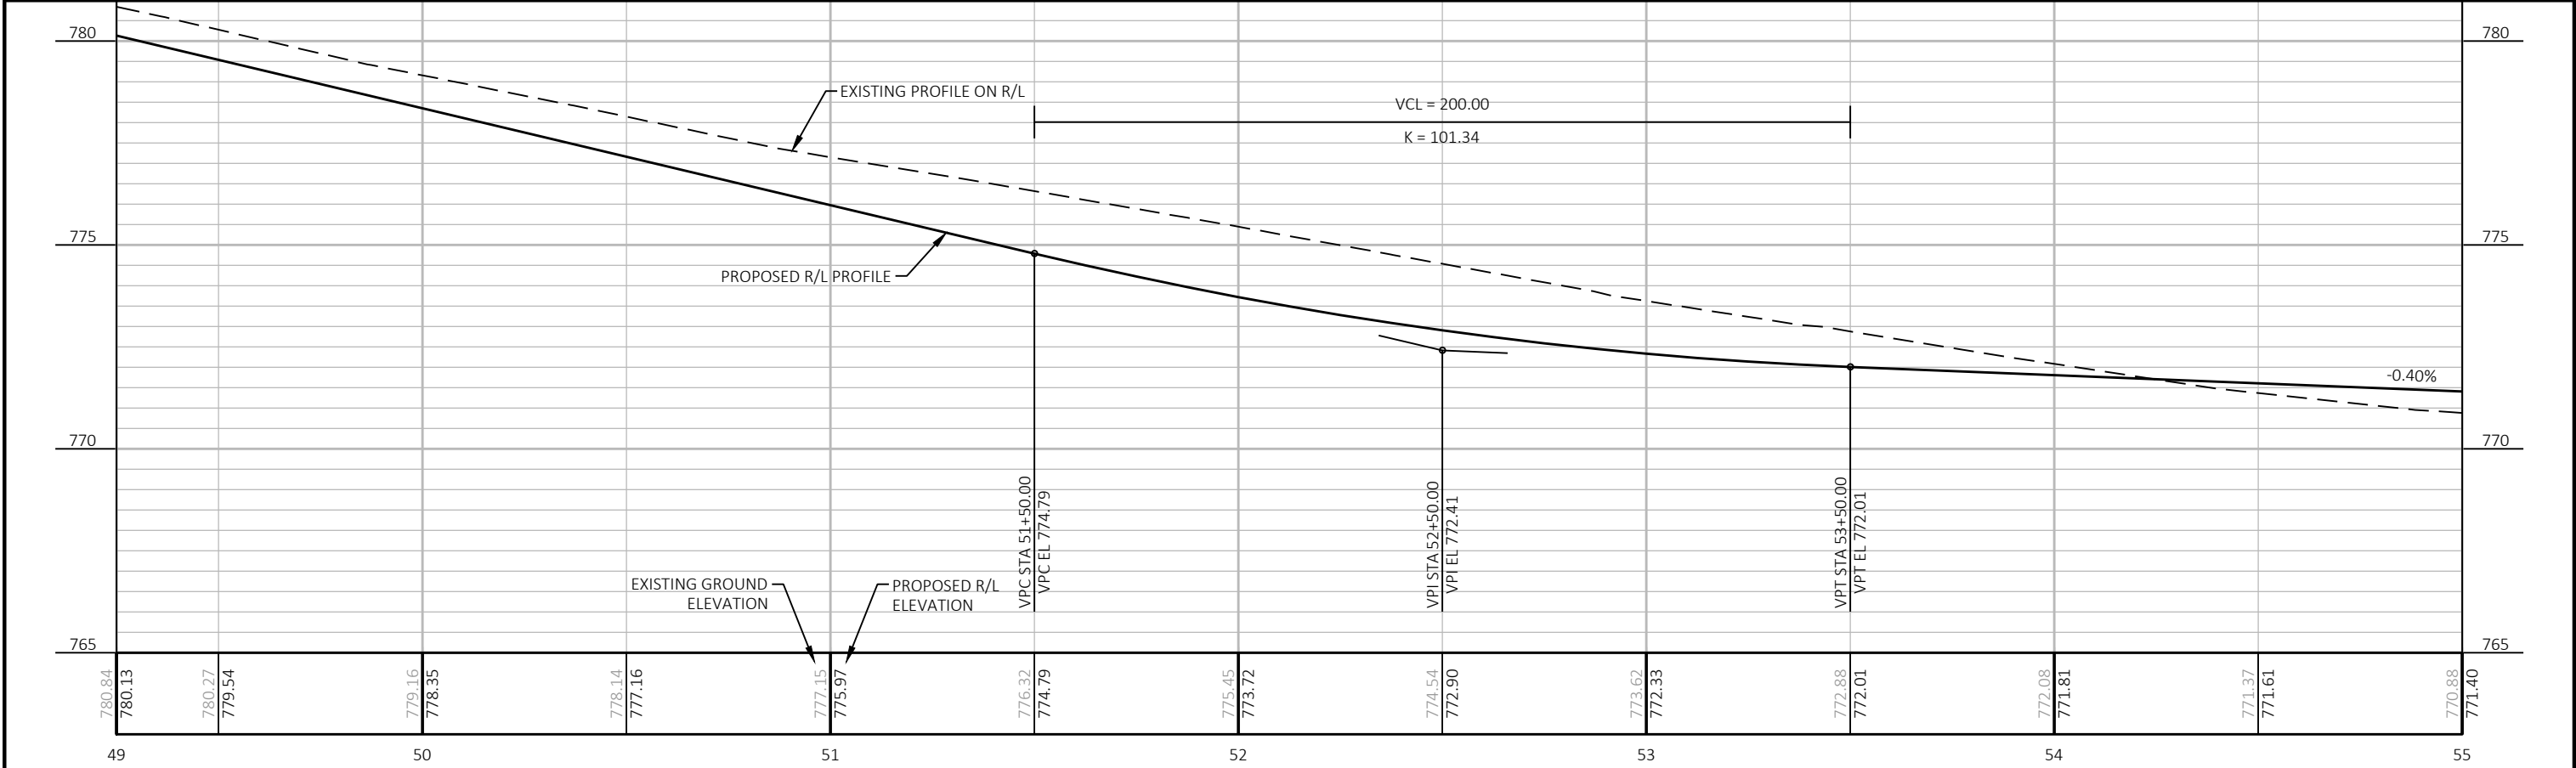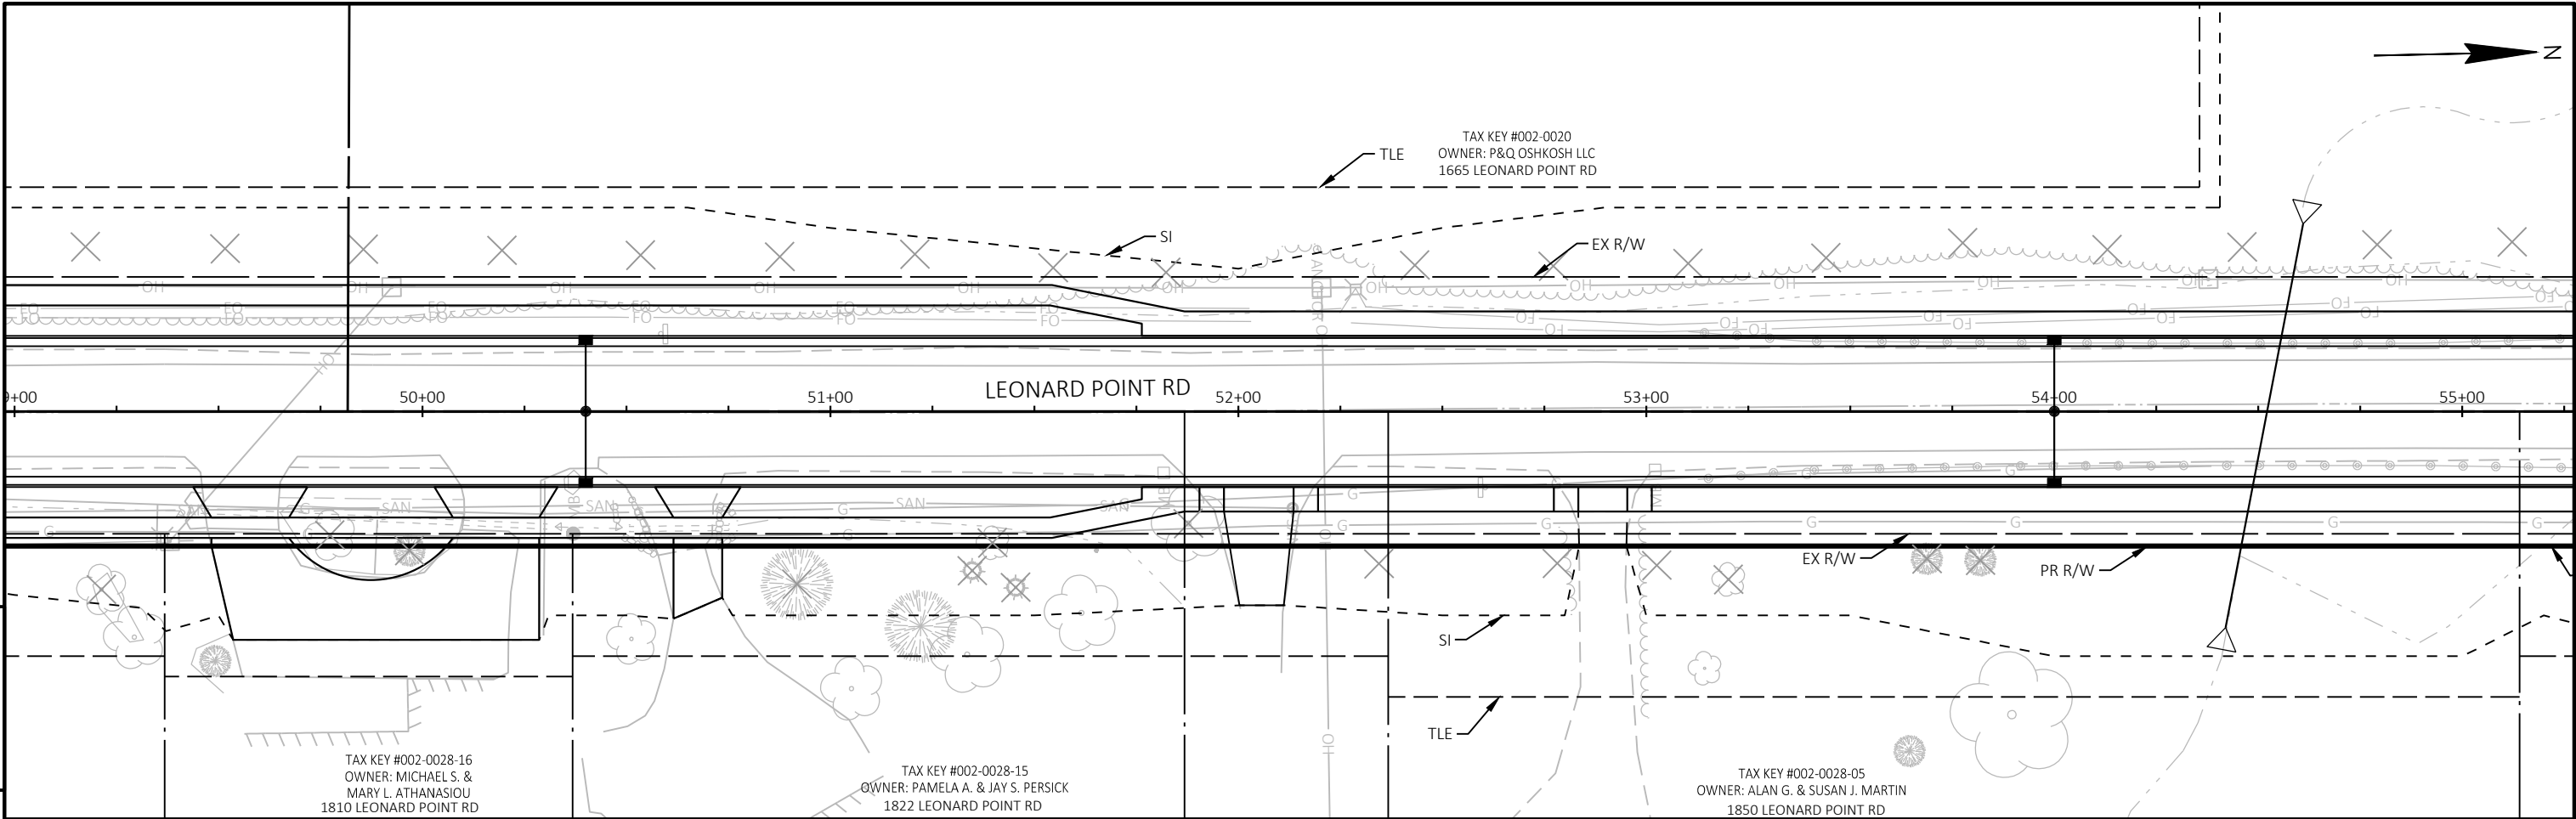



PROJECT NO: 6436-01-73	HWY: LEONARD POINT ROAD	COUNTY: WINNEBAGO	PLAN AND PROFILE: LEONARD POINT ROAD	SHEET	E
------------------------	-------------------------	-------------------	--------------------------------------	-------	---

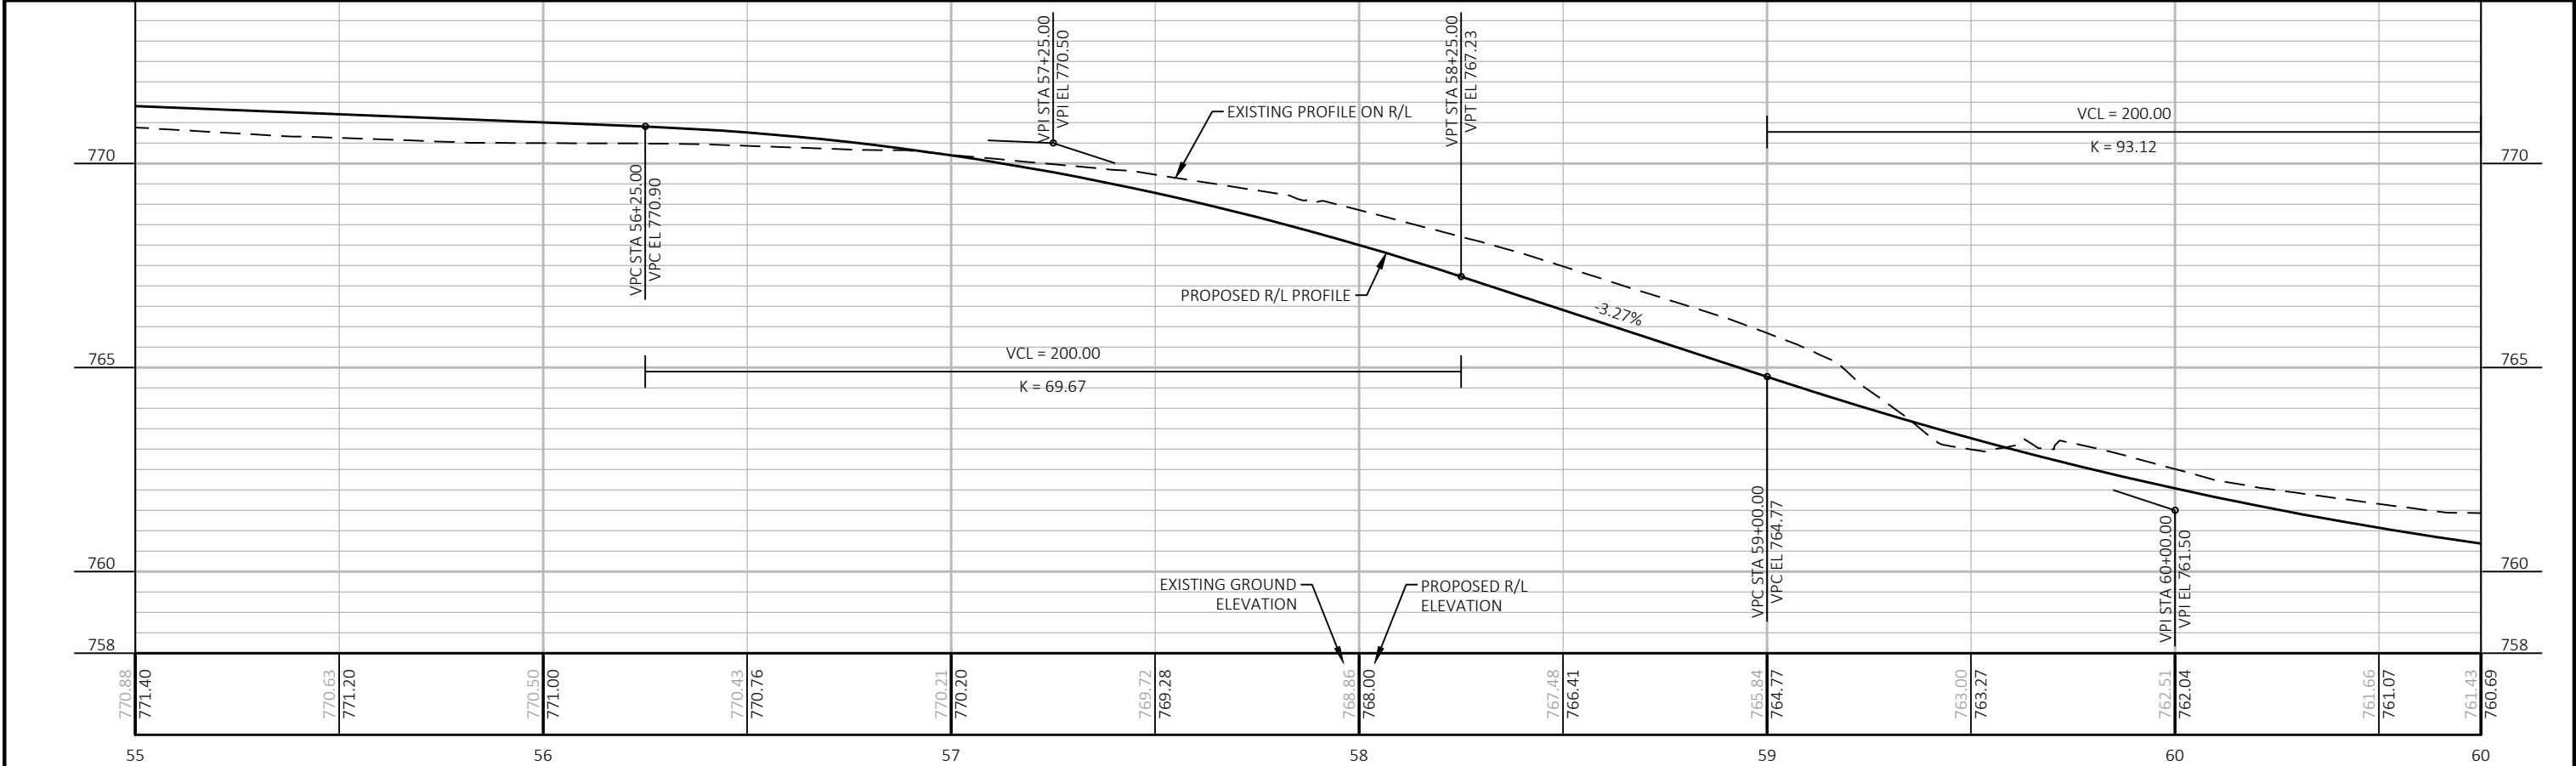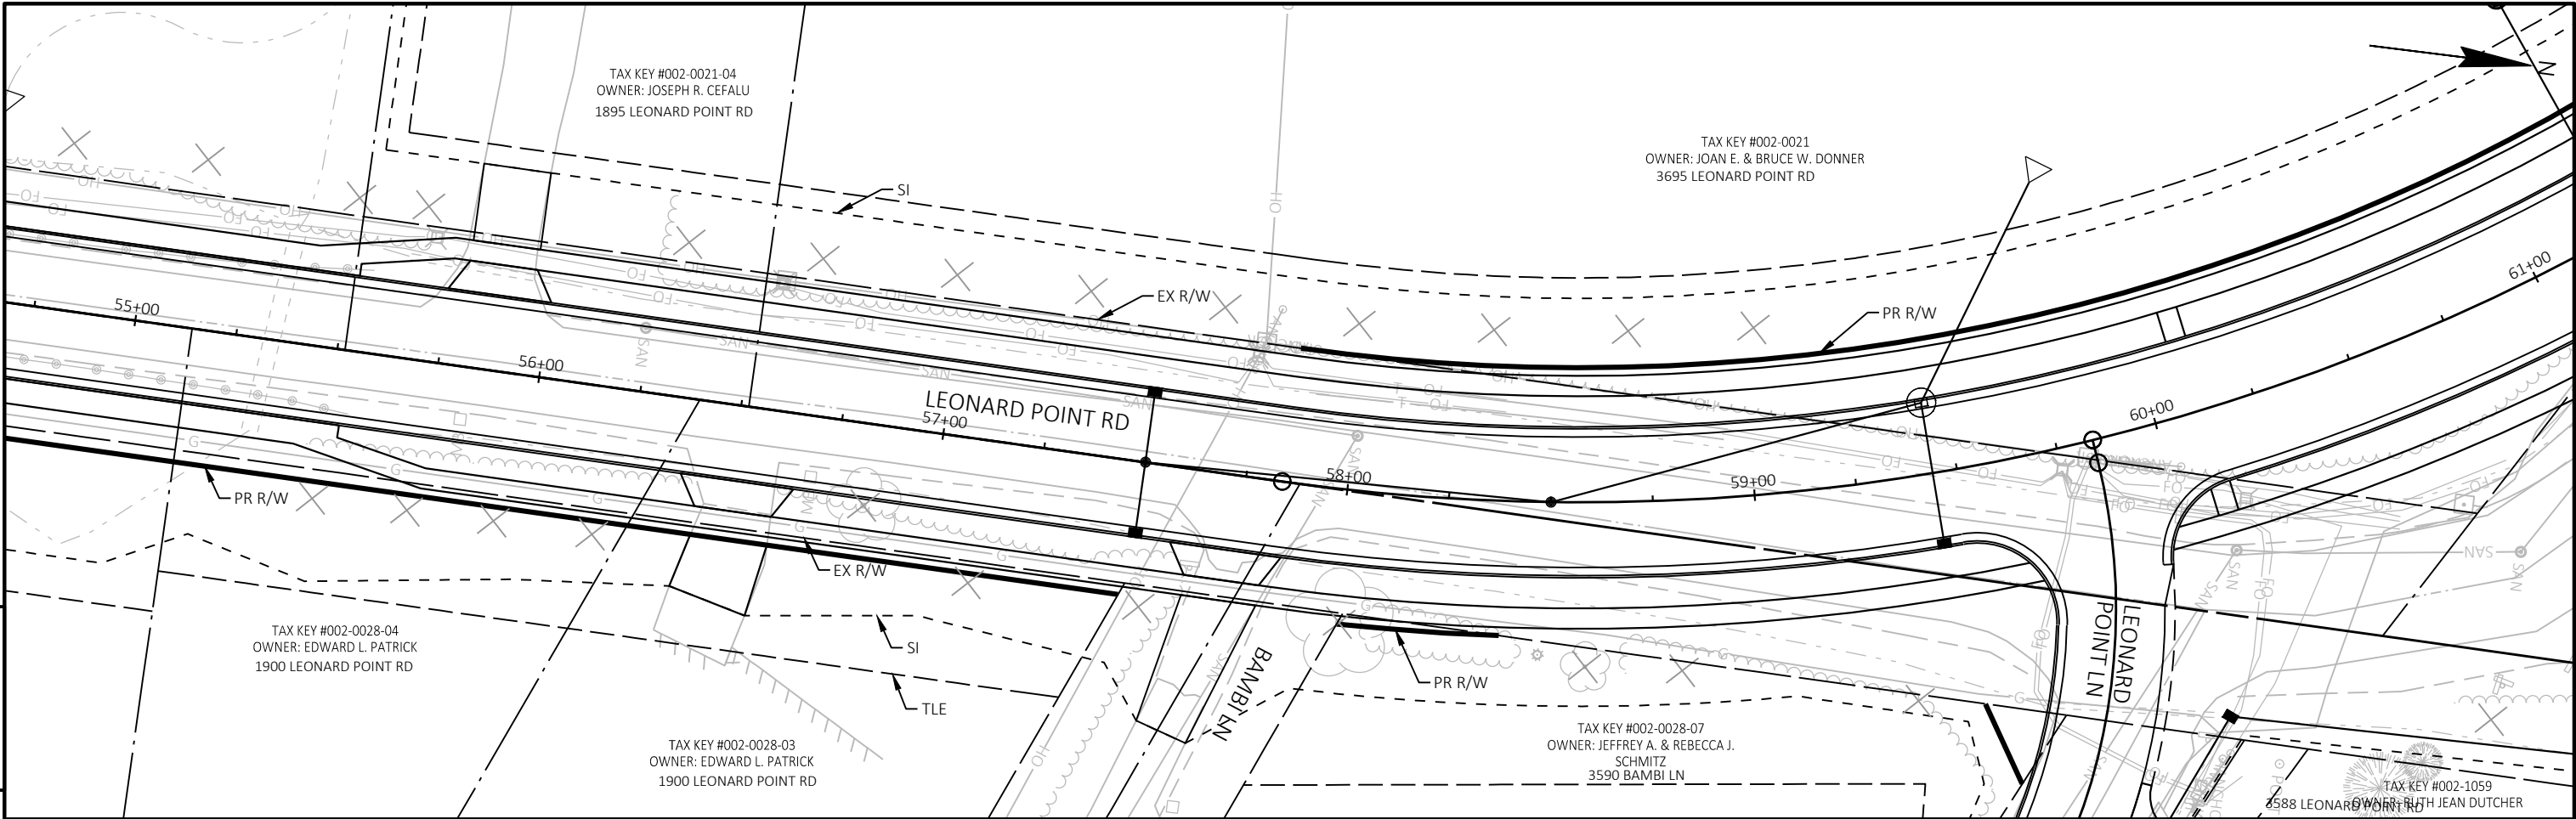



PROJECT NO: 6436-01-73	HWY: LEONARD POINT ROAD	COUNTY: WINNEBAGO	PLAN AND PROFILE: LEONARD POINT ROAD	SHEET	E
------------------------	-------------------------	-------------------	--------------------------------------	-------	---

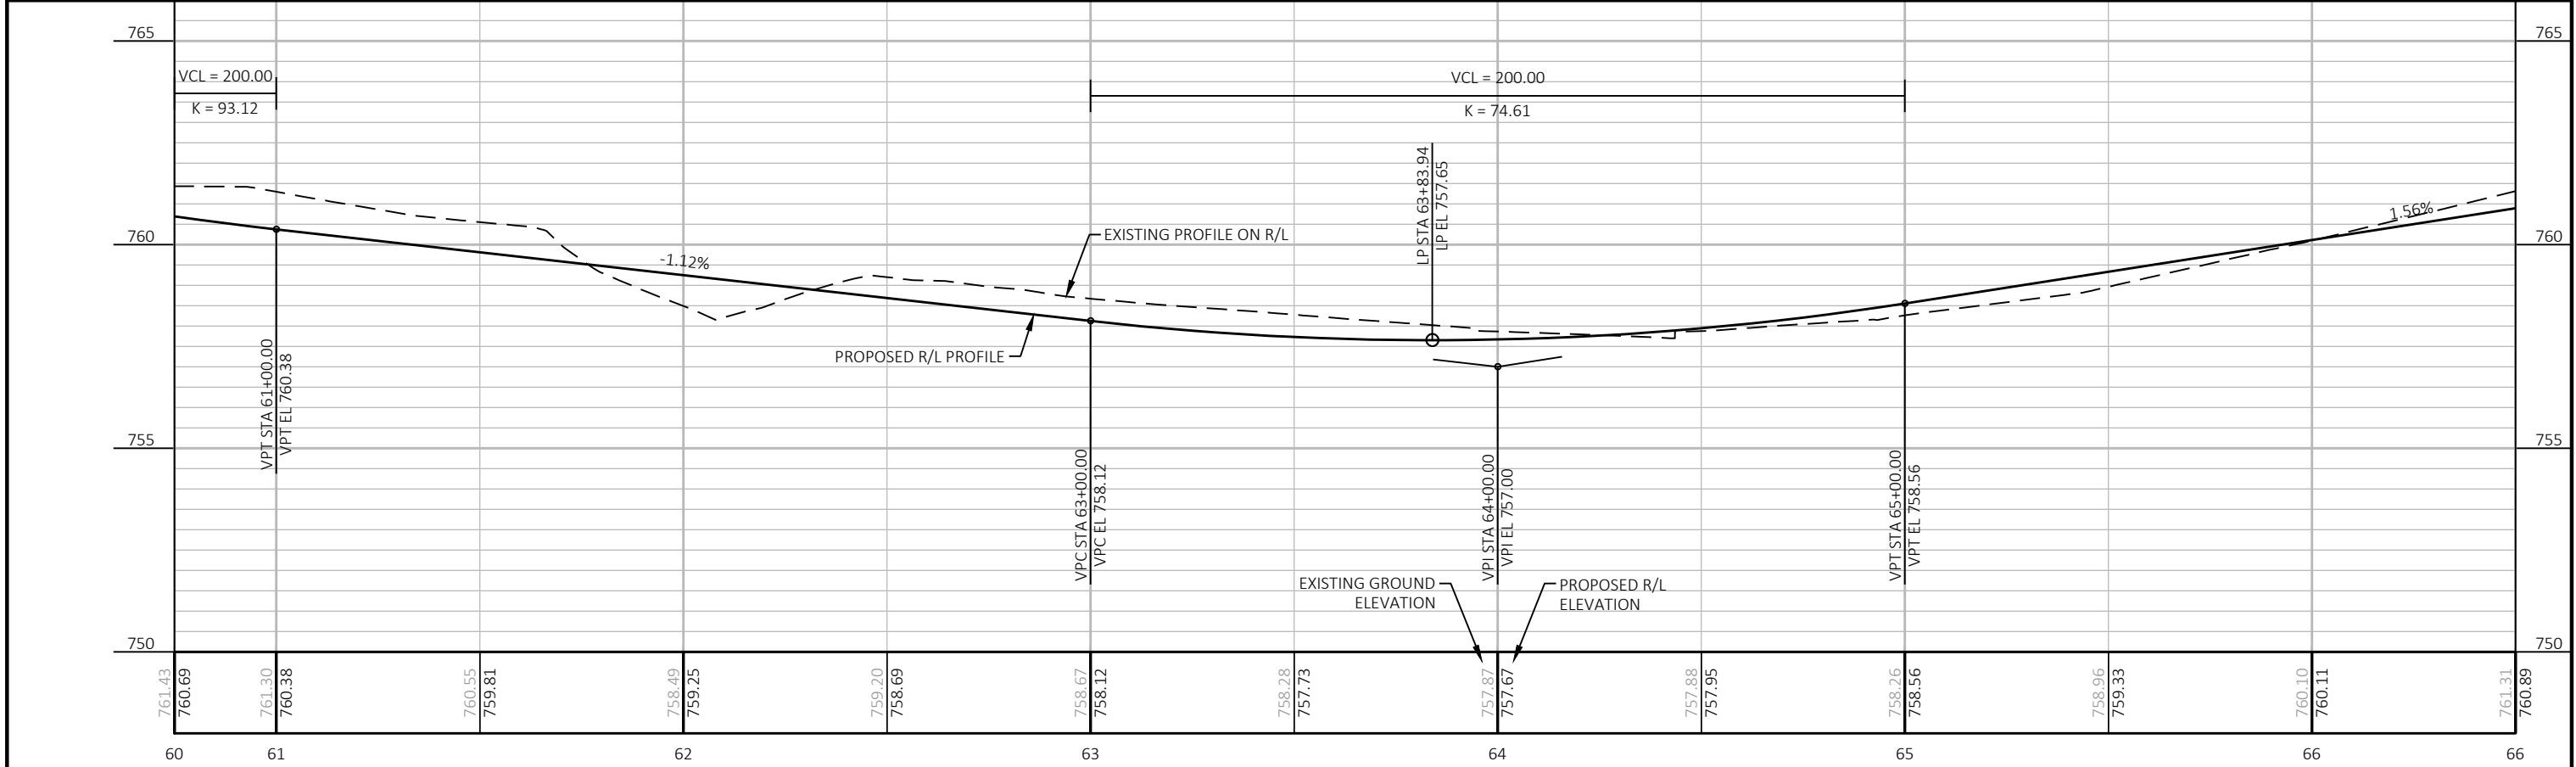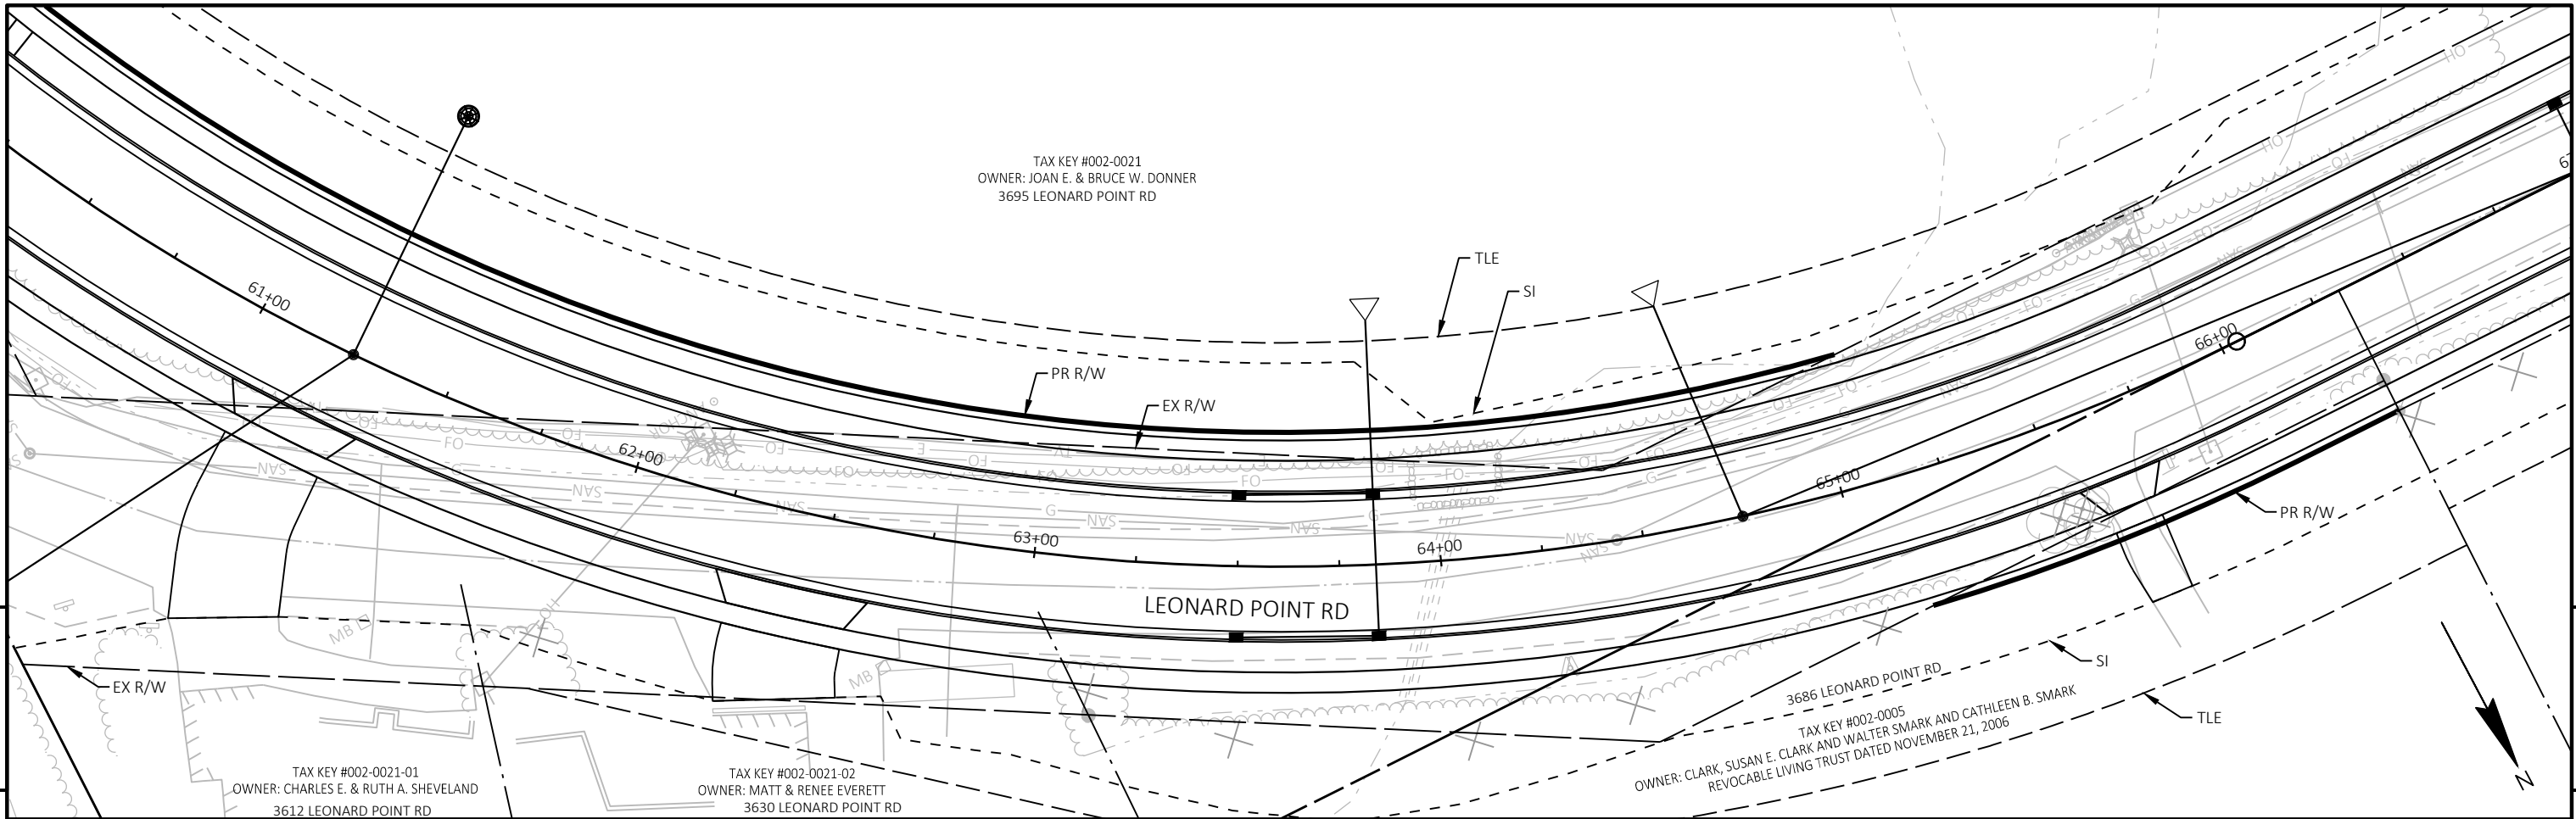



PROJECT NO: 6436-01-73	HWY: LEONARD POINT ROAD	COUNTY: WINNEBAGO	PLAN AND PROFILE: LEONARD POINT ROAD	SHEET	E
------------------------	-------------------------	-------------------	--------------------------------------	-------	---

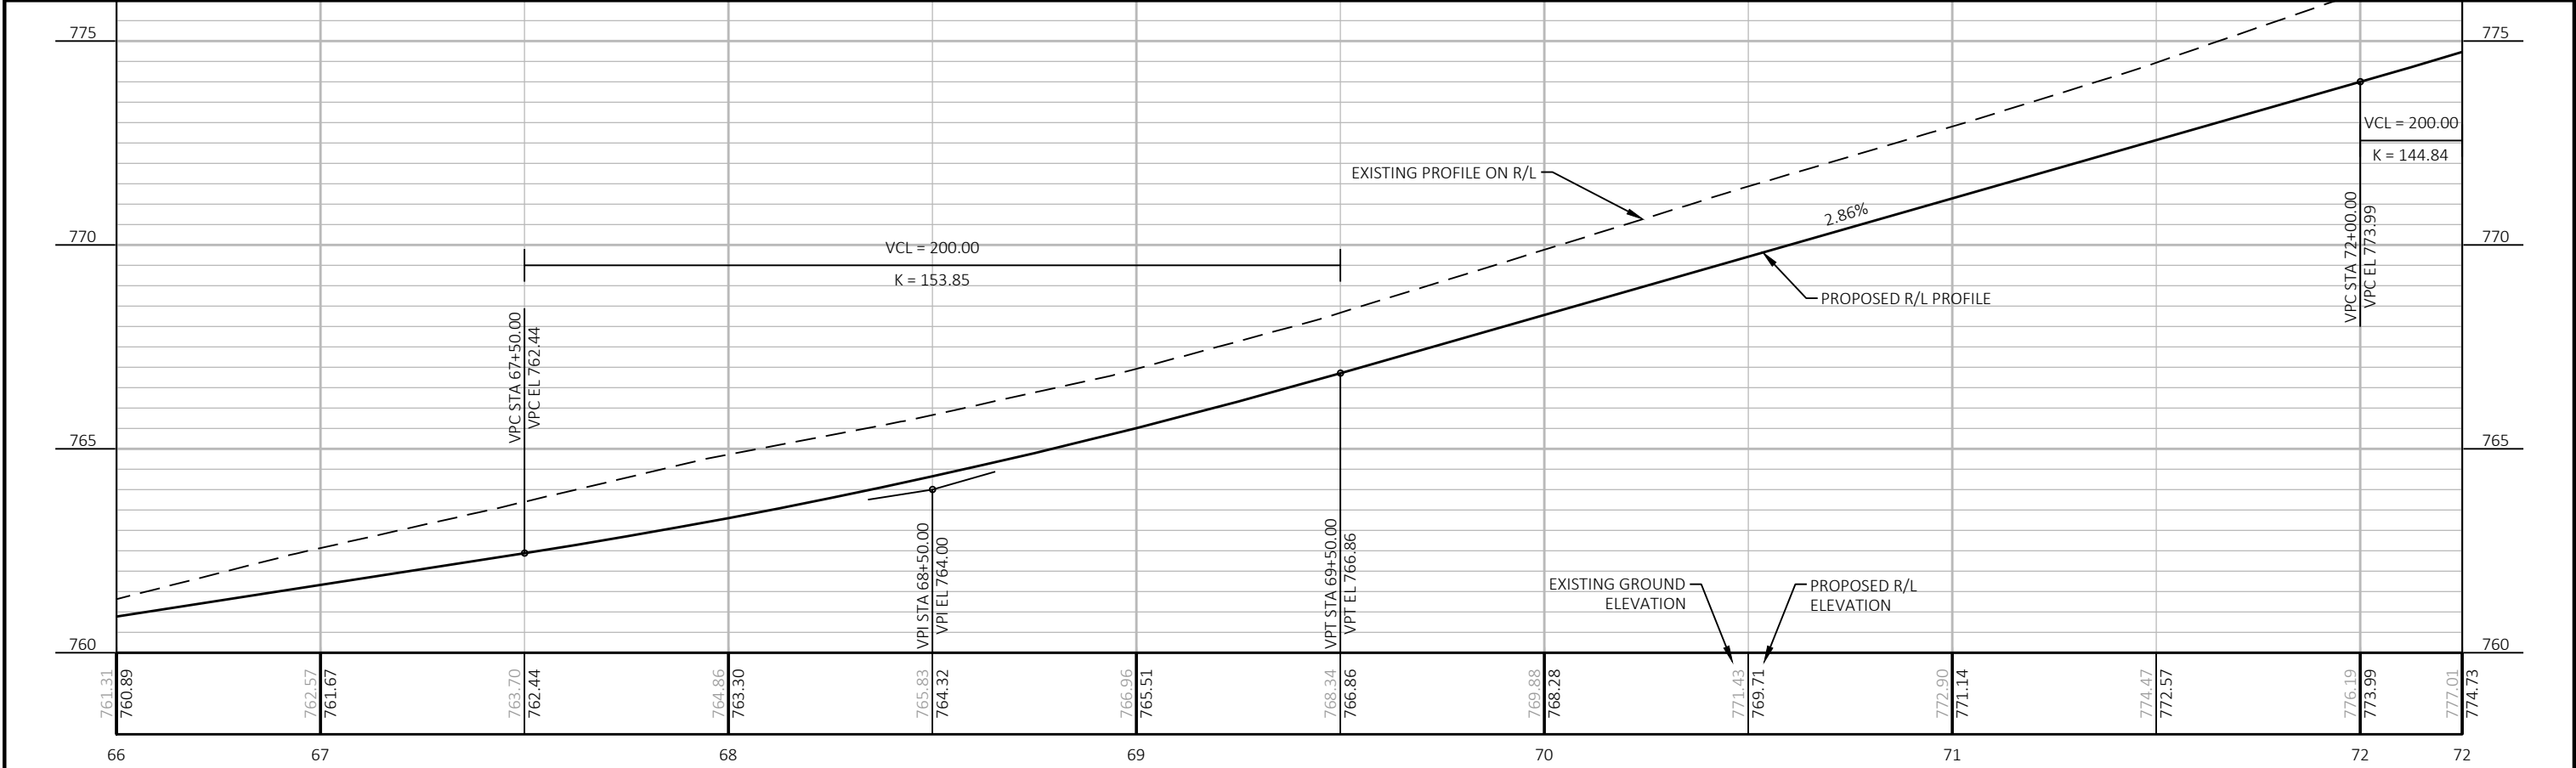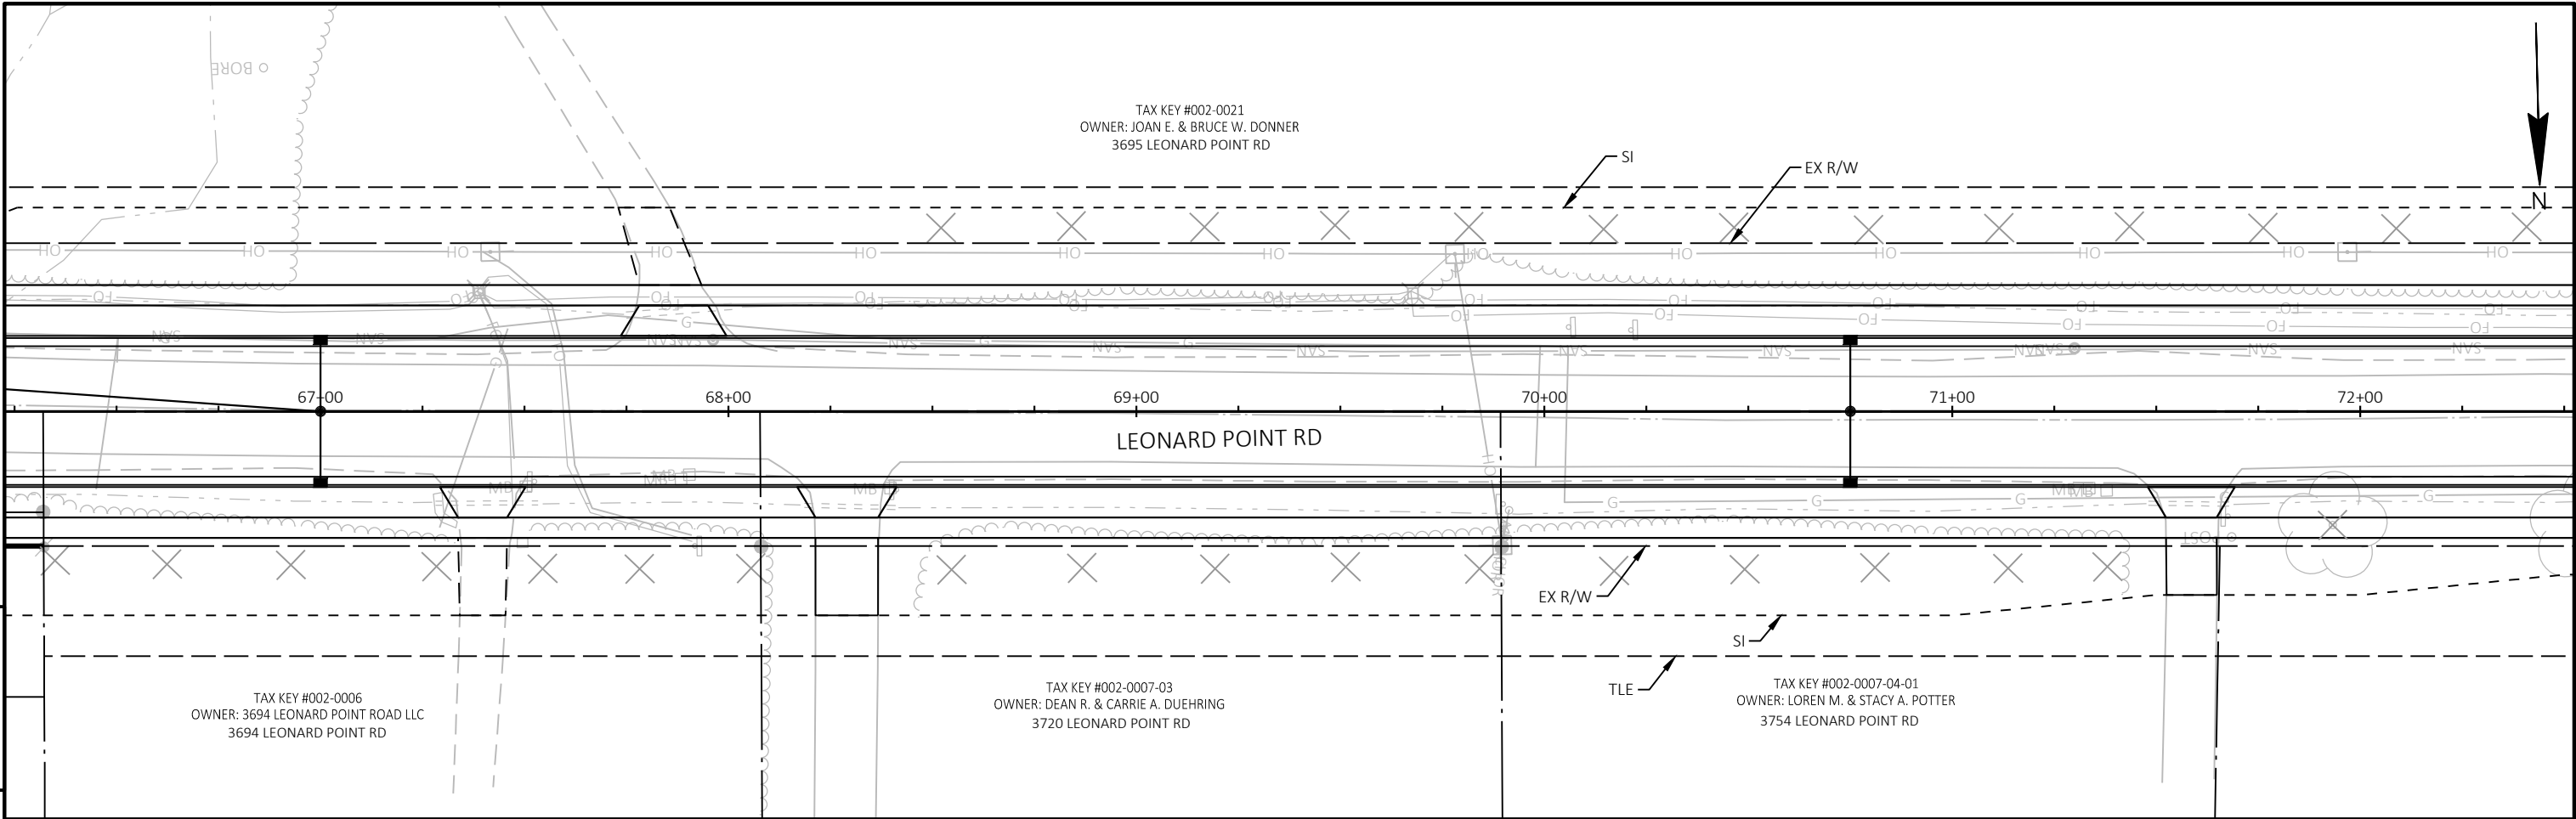



PROJECT NO: 6436-01-73	HWY: LEONARD POINT ROAD	COUNTY: WINNEBAGO	PLAN AND PROFILE: LEONARD POINT ROAD	SHEET	E
------------------------	-------------------------	-------------------	--------------------------------------	-------	---

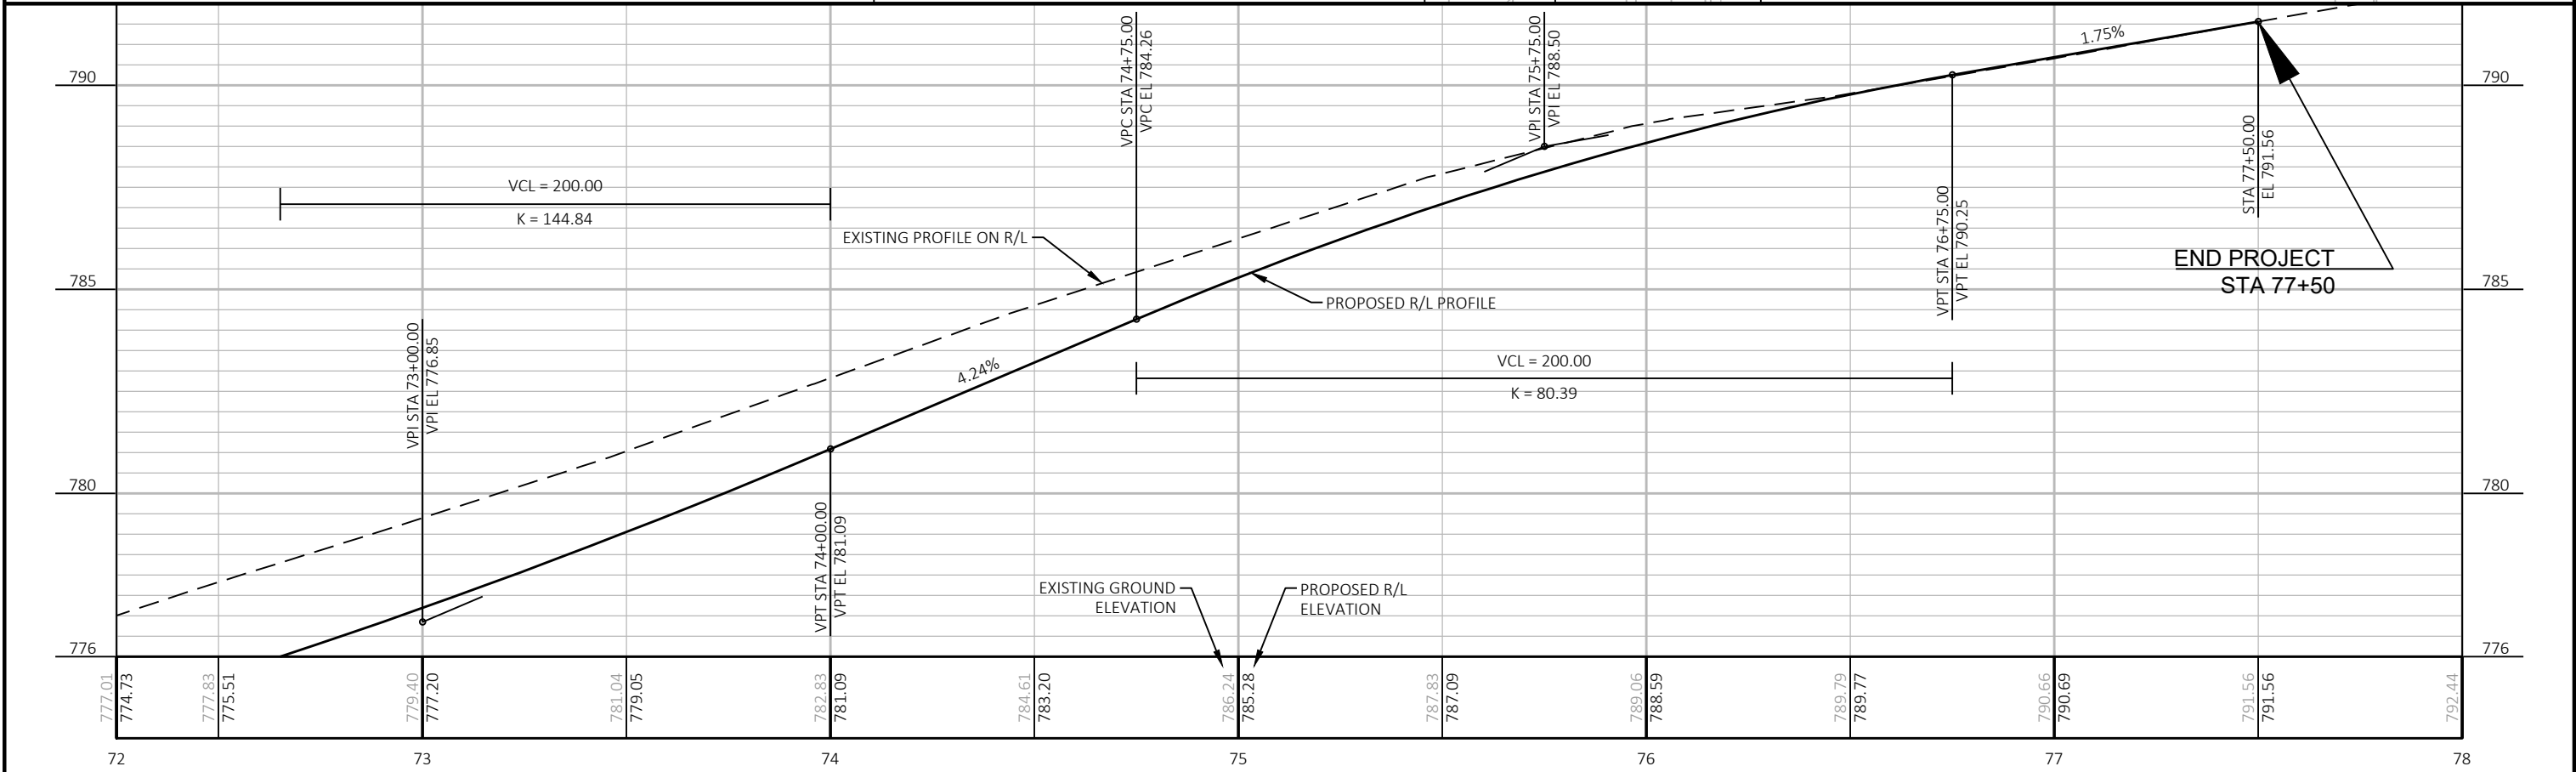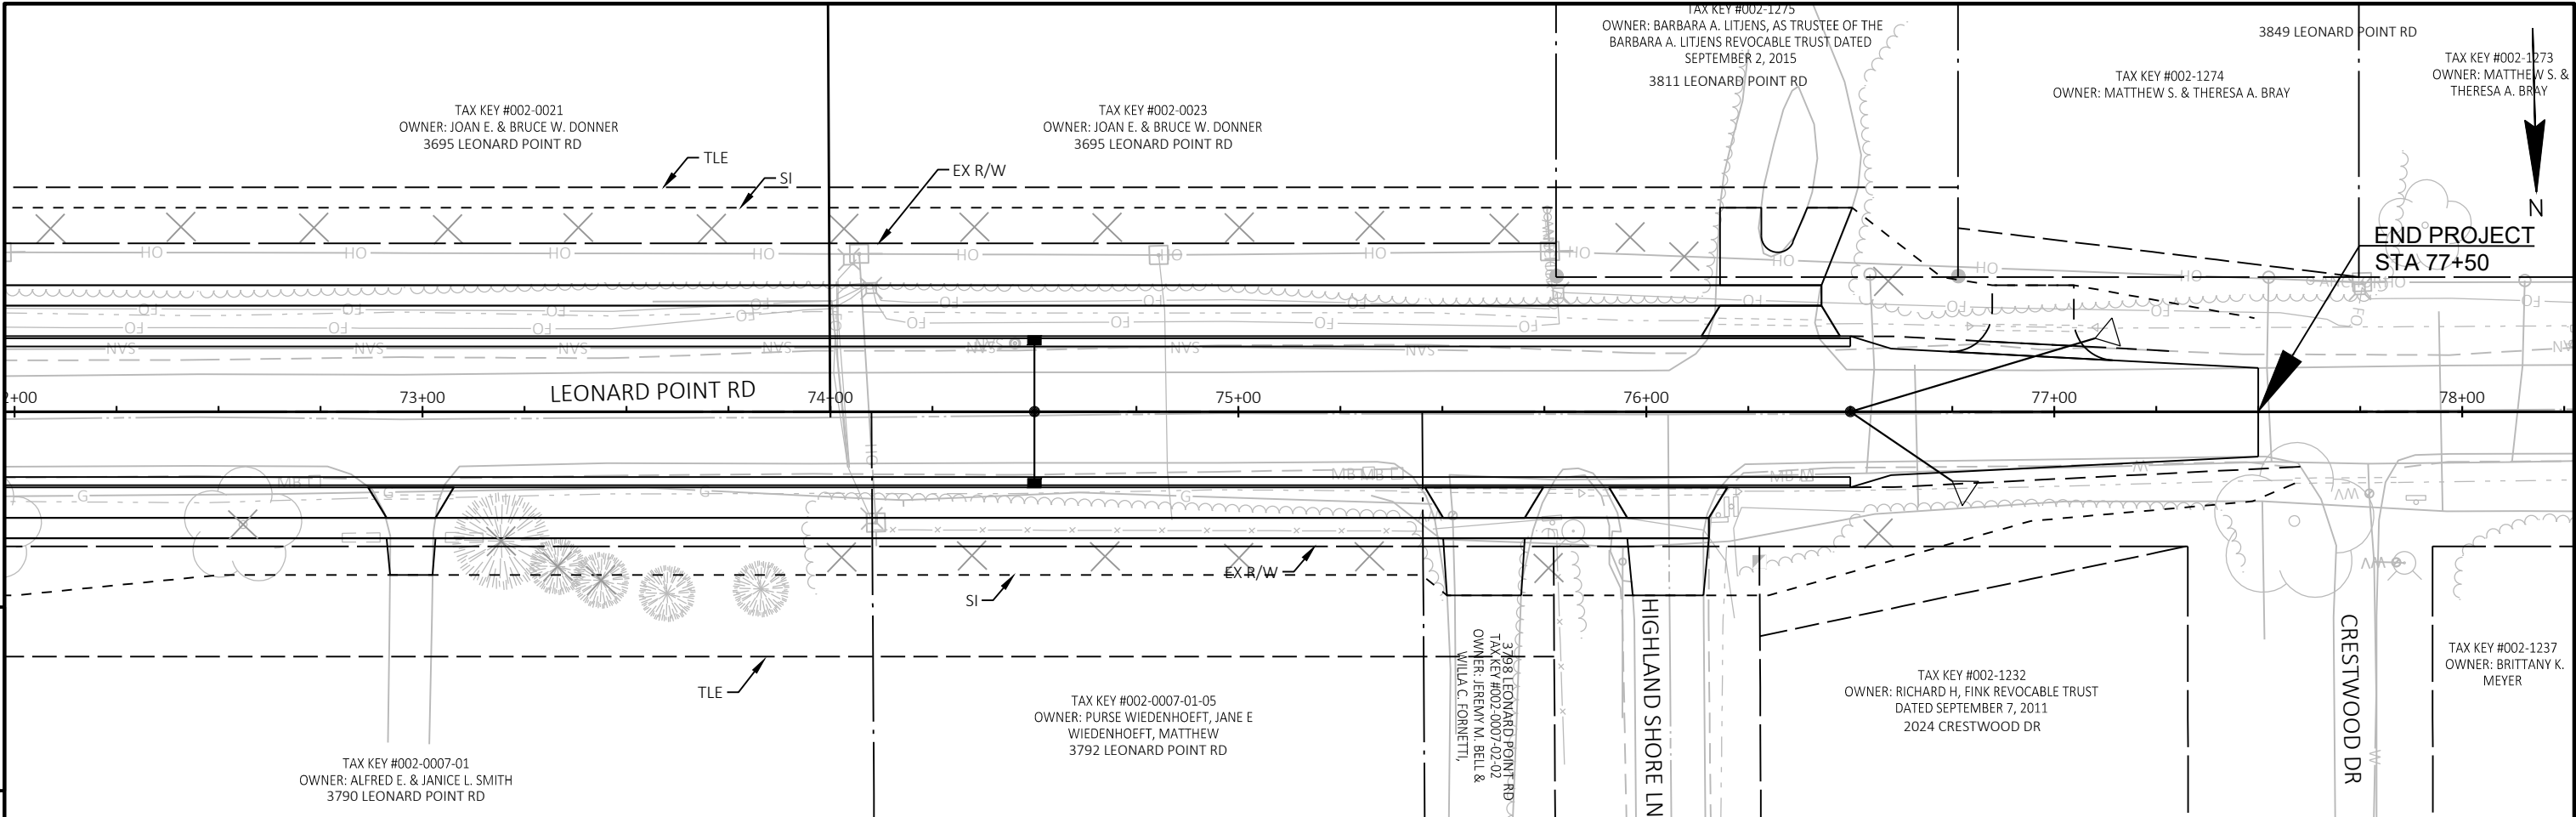



PROJECT NO: 6436-01-73	HWY: LEONARD POINT ROAD	COUNTY: WINNEBAGO	PLAN AND PROFILE: LEONARD POINT ROAD	SHEET E
------------------------	-------------------------	-------------------	--------------------------------------	---------

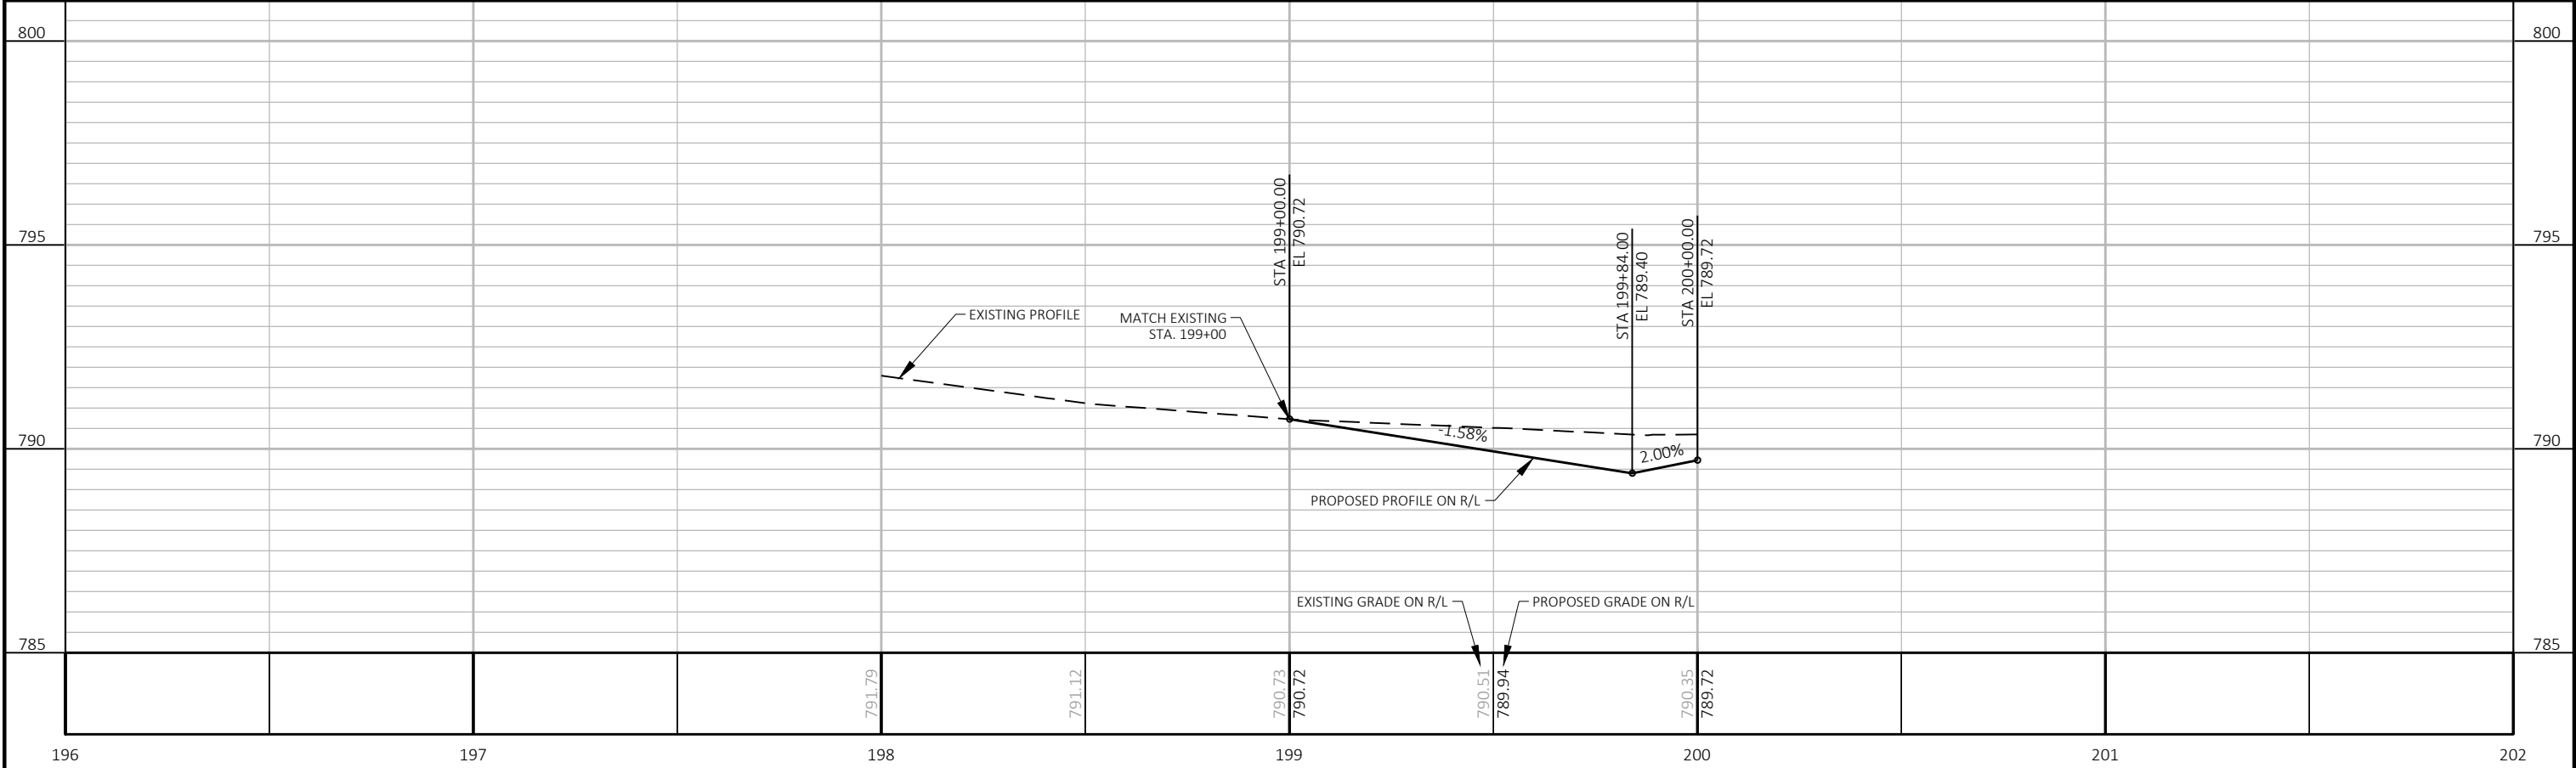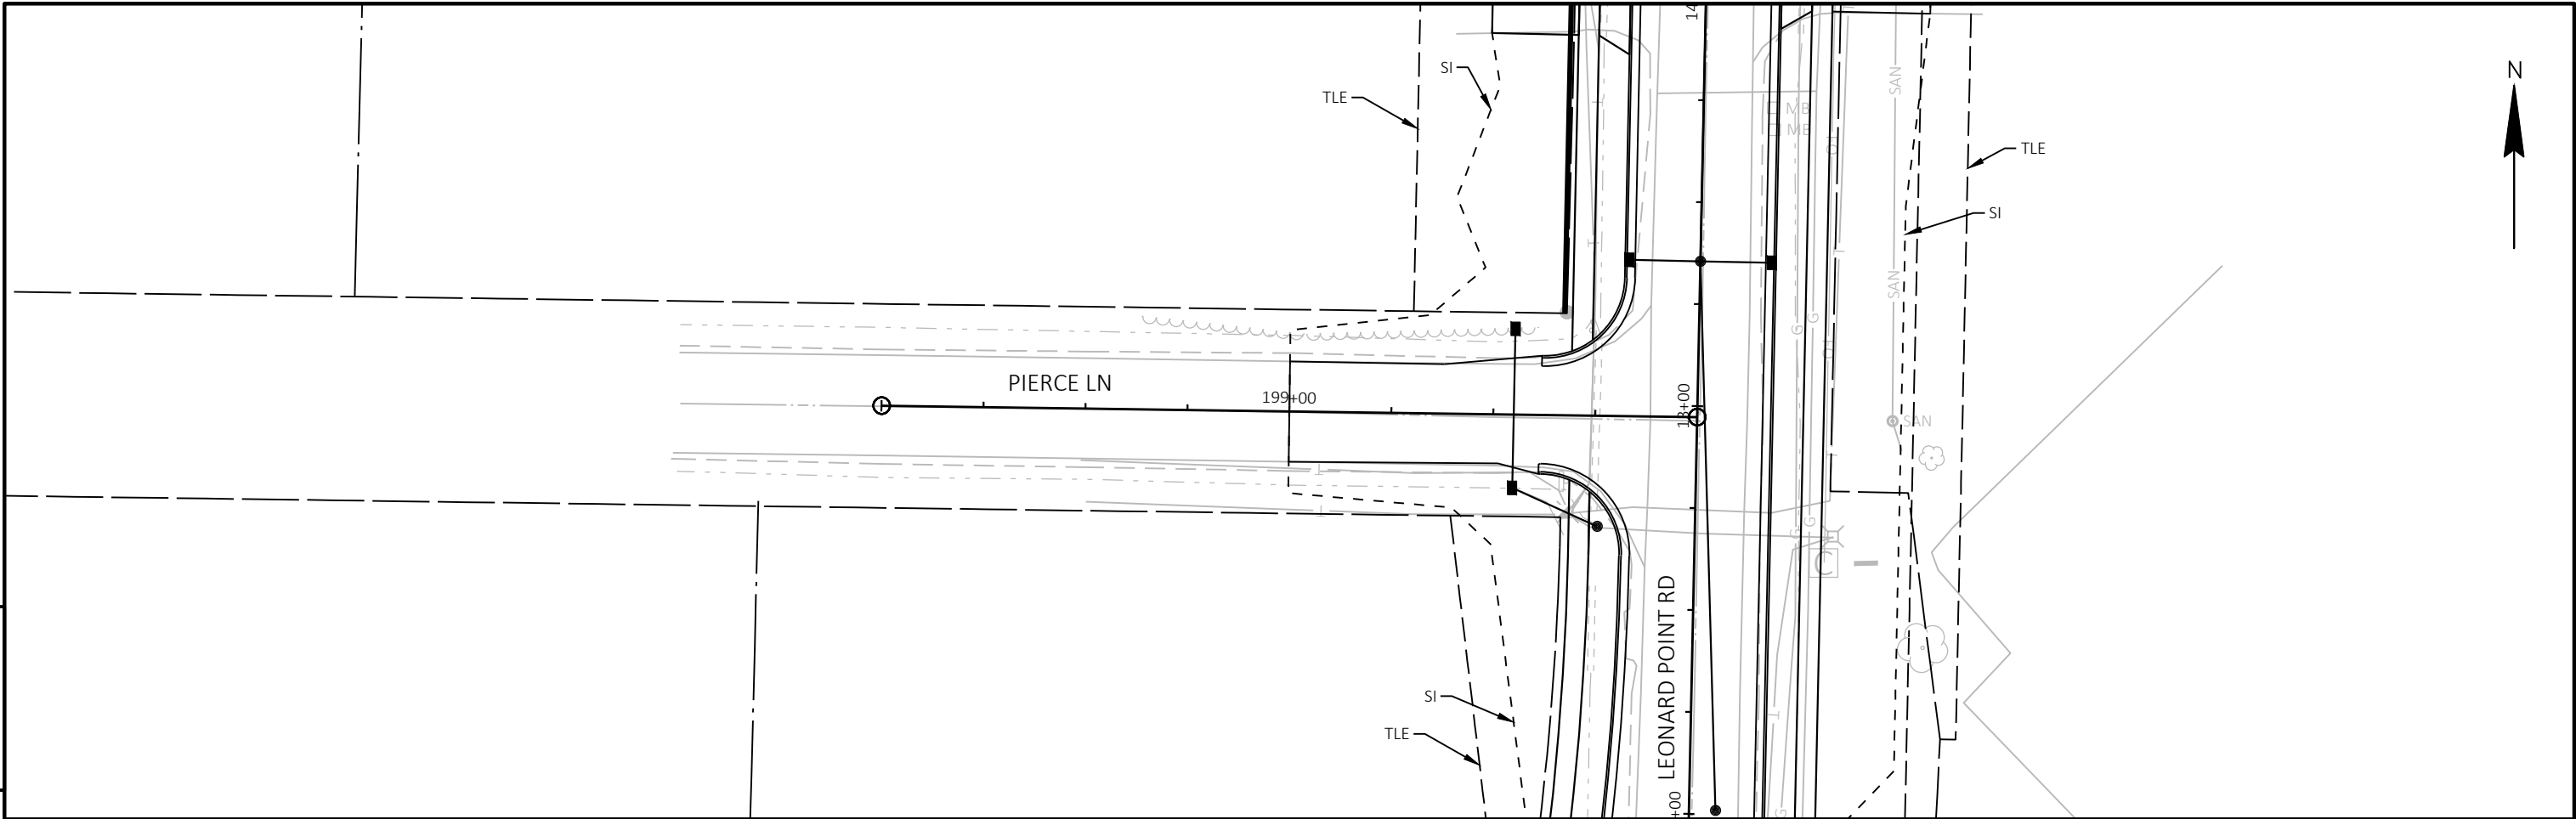



PROJECT NO:	6436-01-73	HWY:	LEONARD POINT ROAD	COUNTY:	WINNEBAGO	PLAN AND PROFILE:	PIERCE LANE	SHEET	E
-------------	------------	------	--------------------	---------	-----------	-------------------	-------------	-------	---

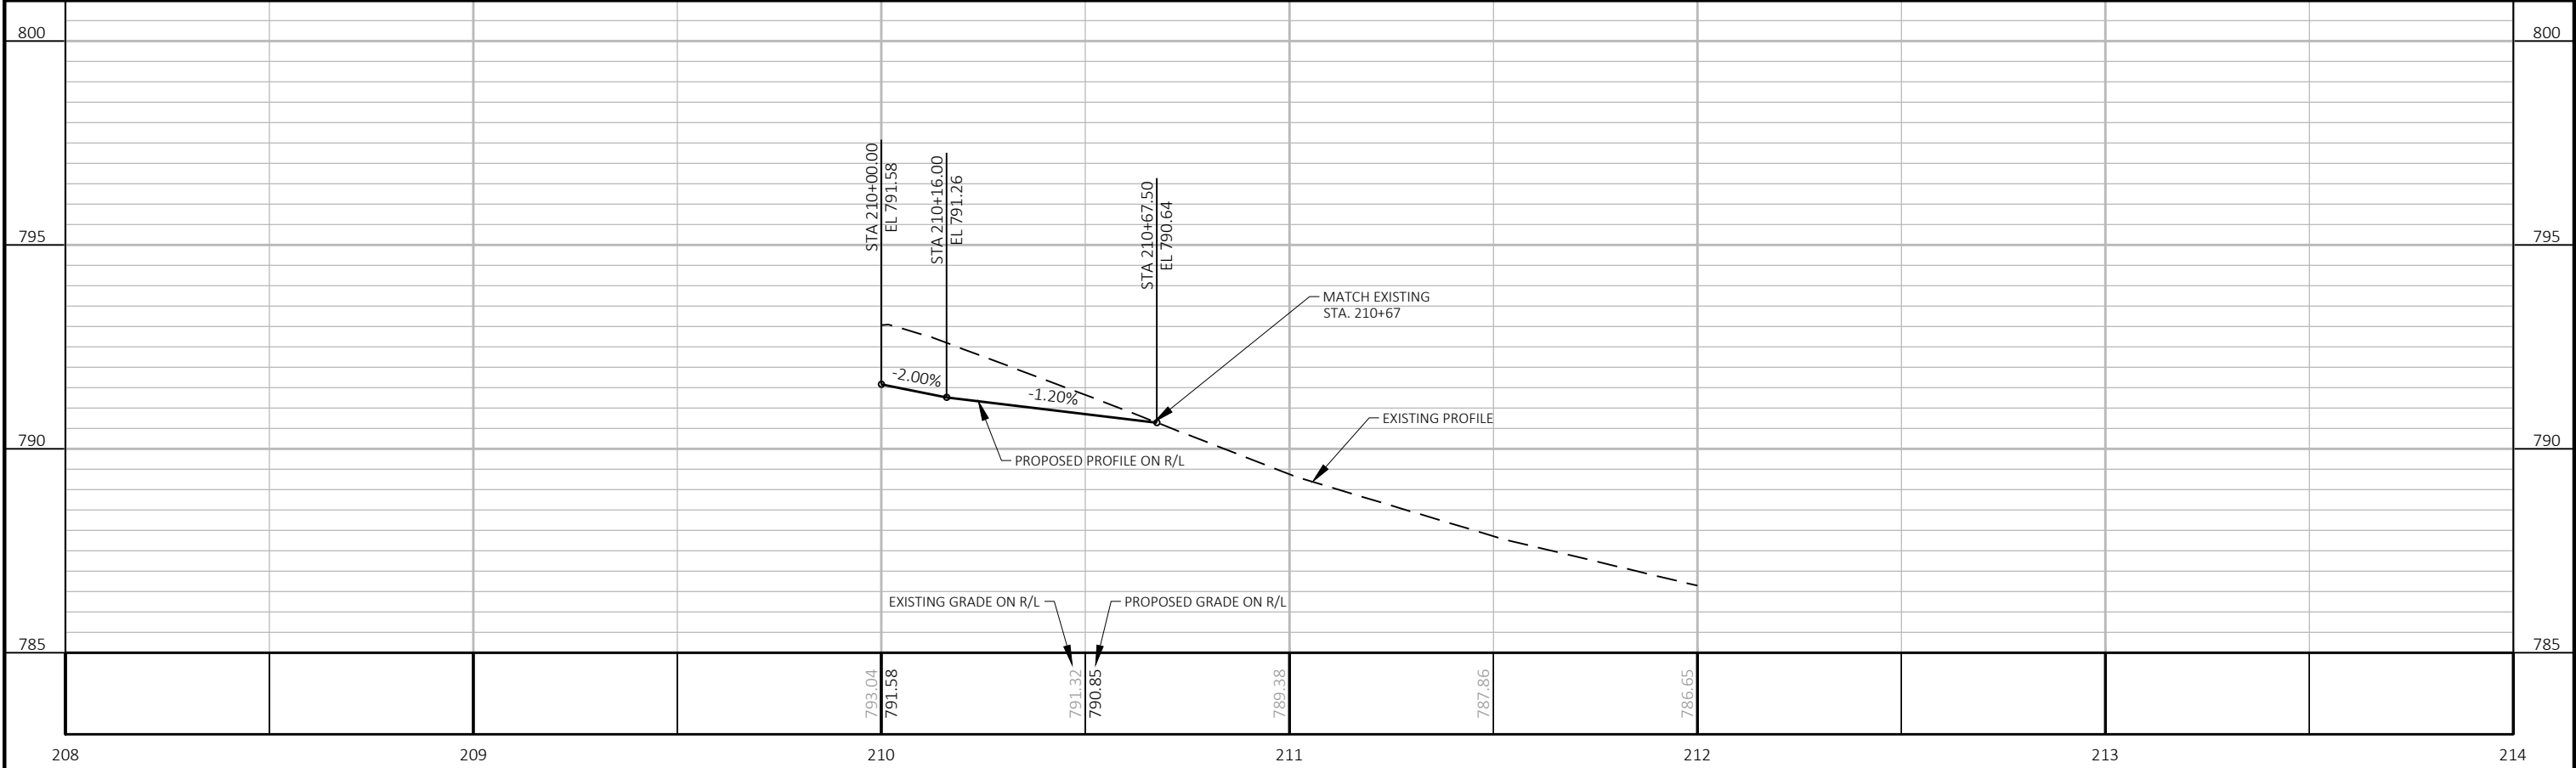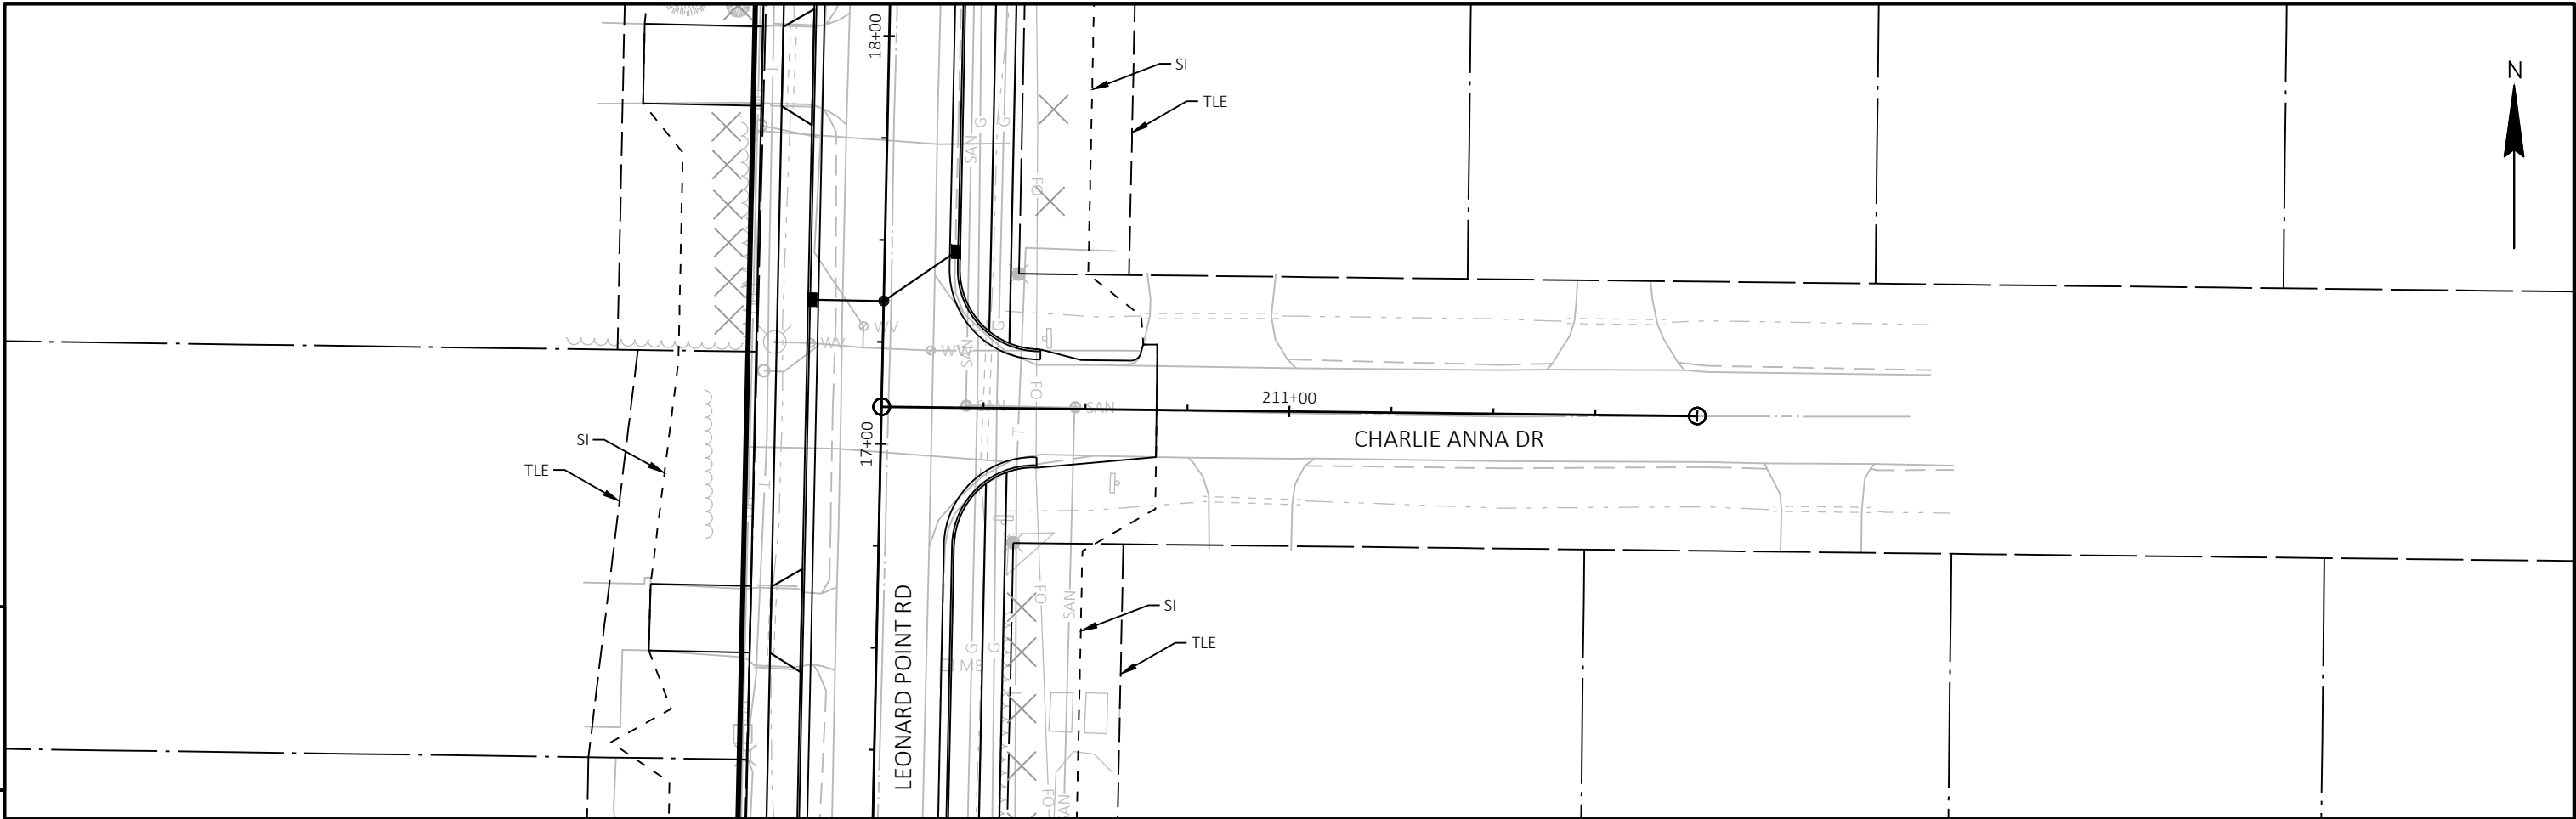


PROJECT NO: 6436-01-73	HWY: LEONARD POINT ROAD	COUNTY: WINNEBAGO	PLAN AND PROFILE: CHARLIE ANNA DRIVE	SHEET	E
------------------------	-------------------------	-------------------	--------------------------------------	-------	---

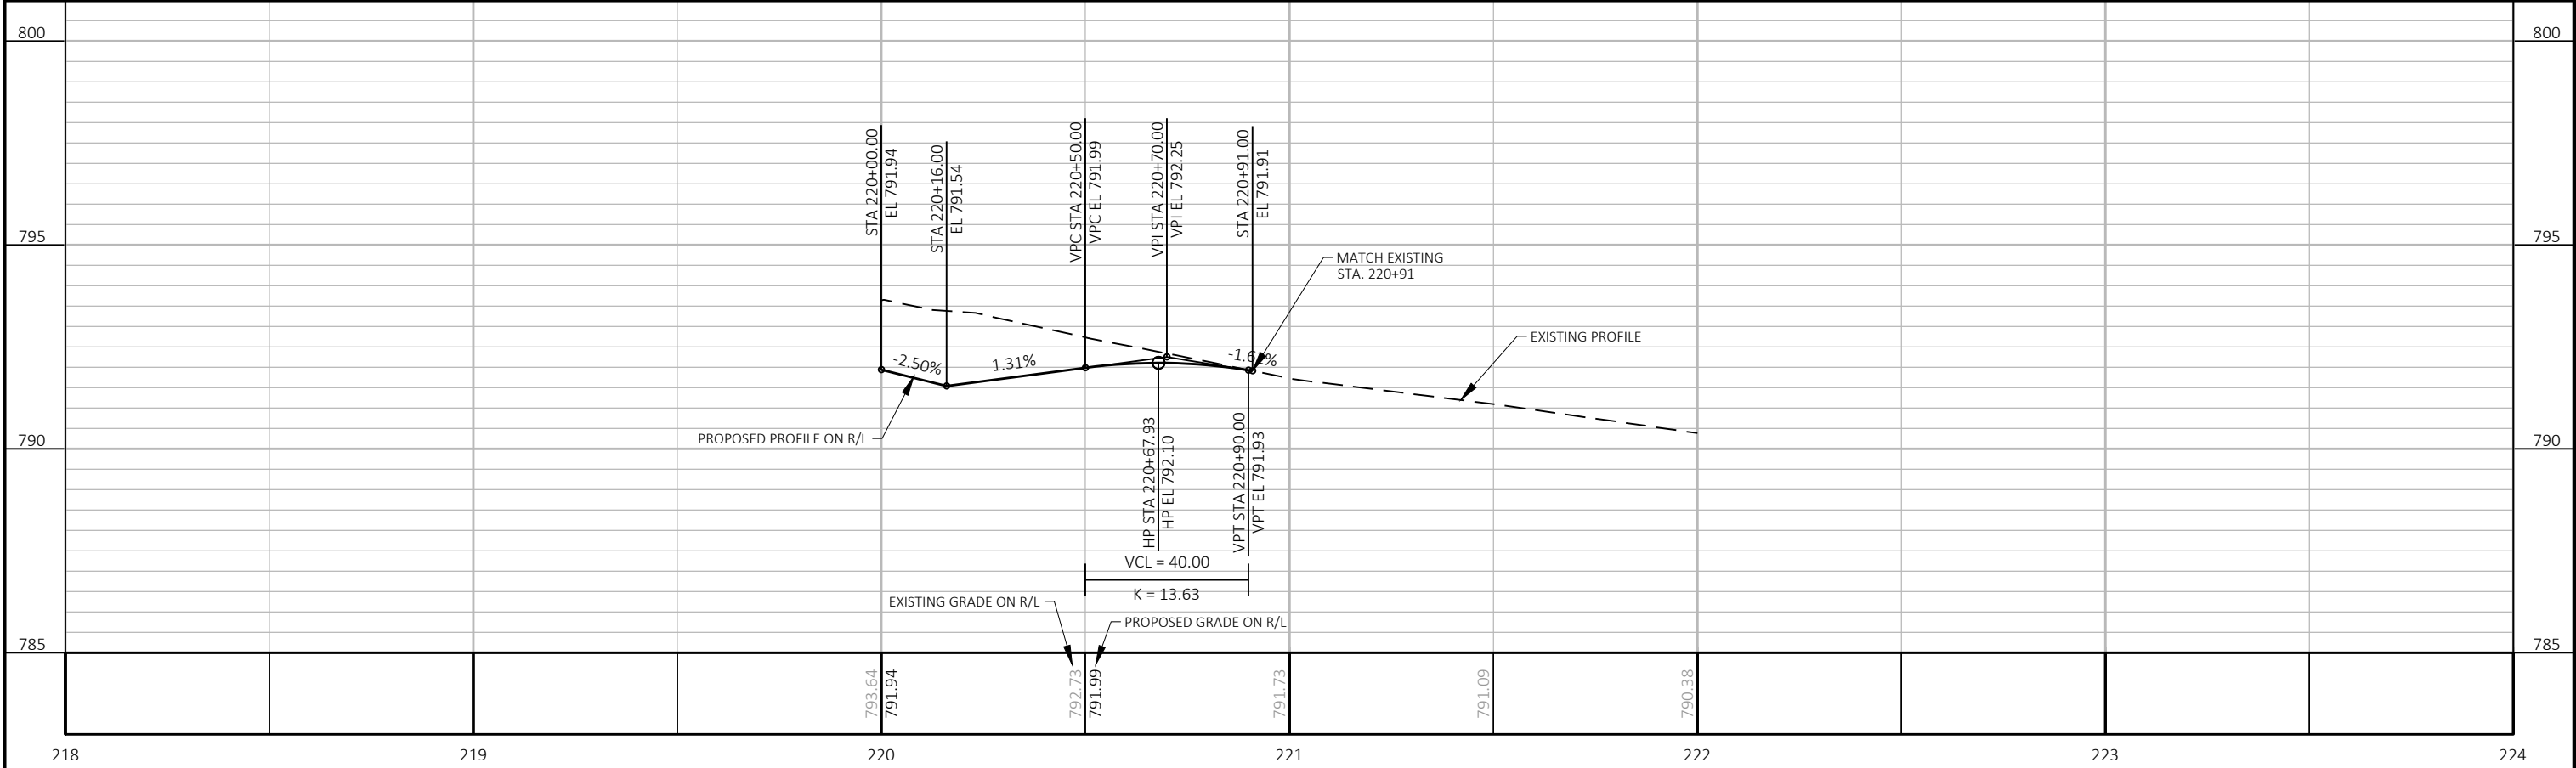
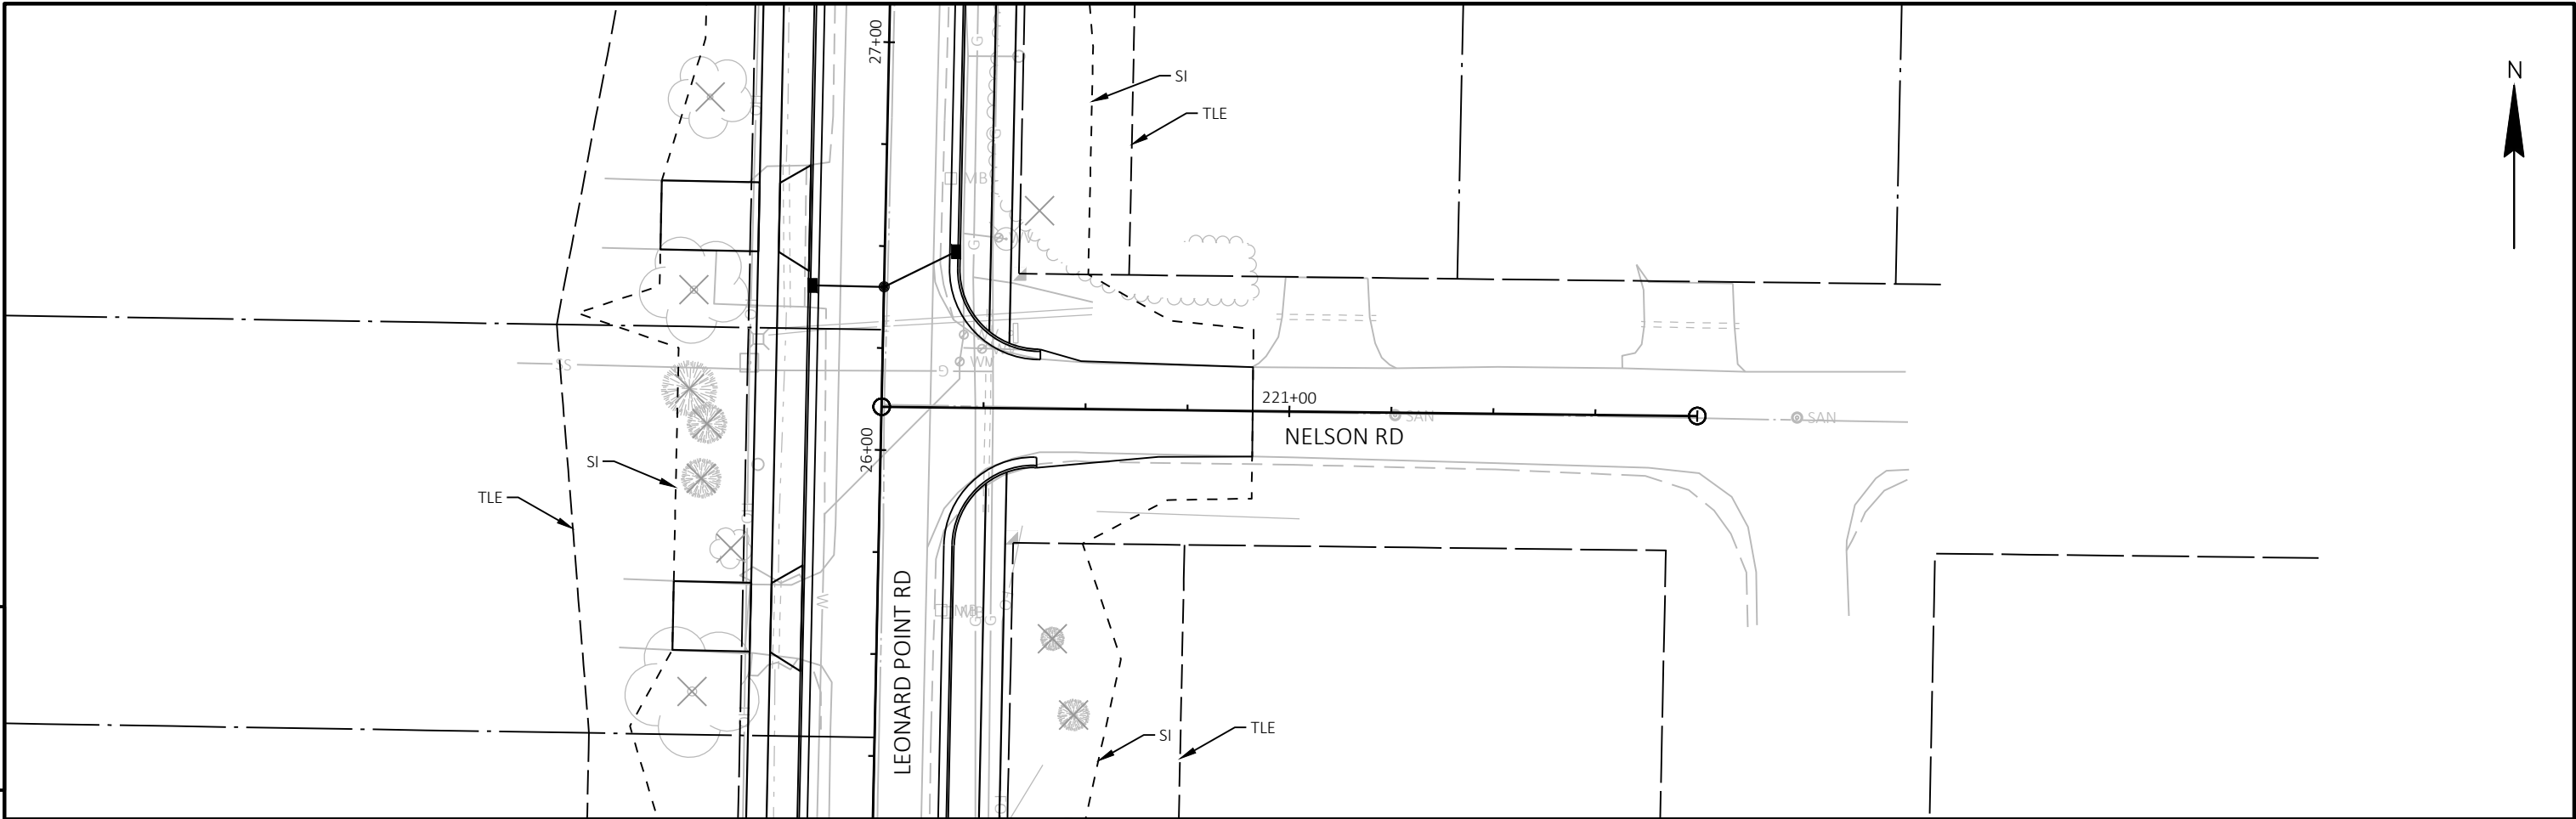


PROJECT NO: 6436-01-73	HWY: LEONARD POINT ROAD	COUNTY: WINNEBAGO	PLAN AND PROFILE: NELSON ROAD	SHEET	E
------------------------	-------------------------	-------------------	-------------------------------	-------	---

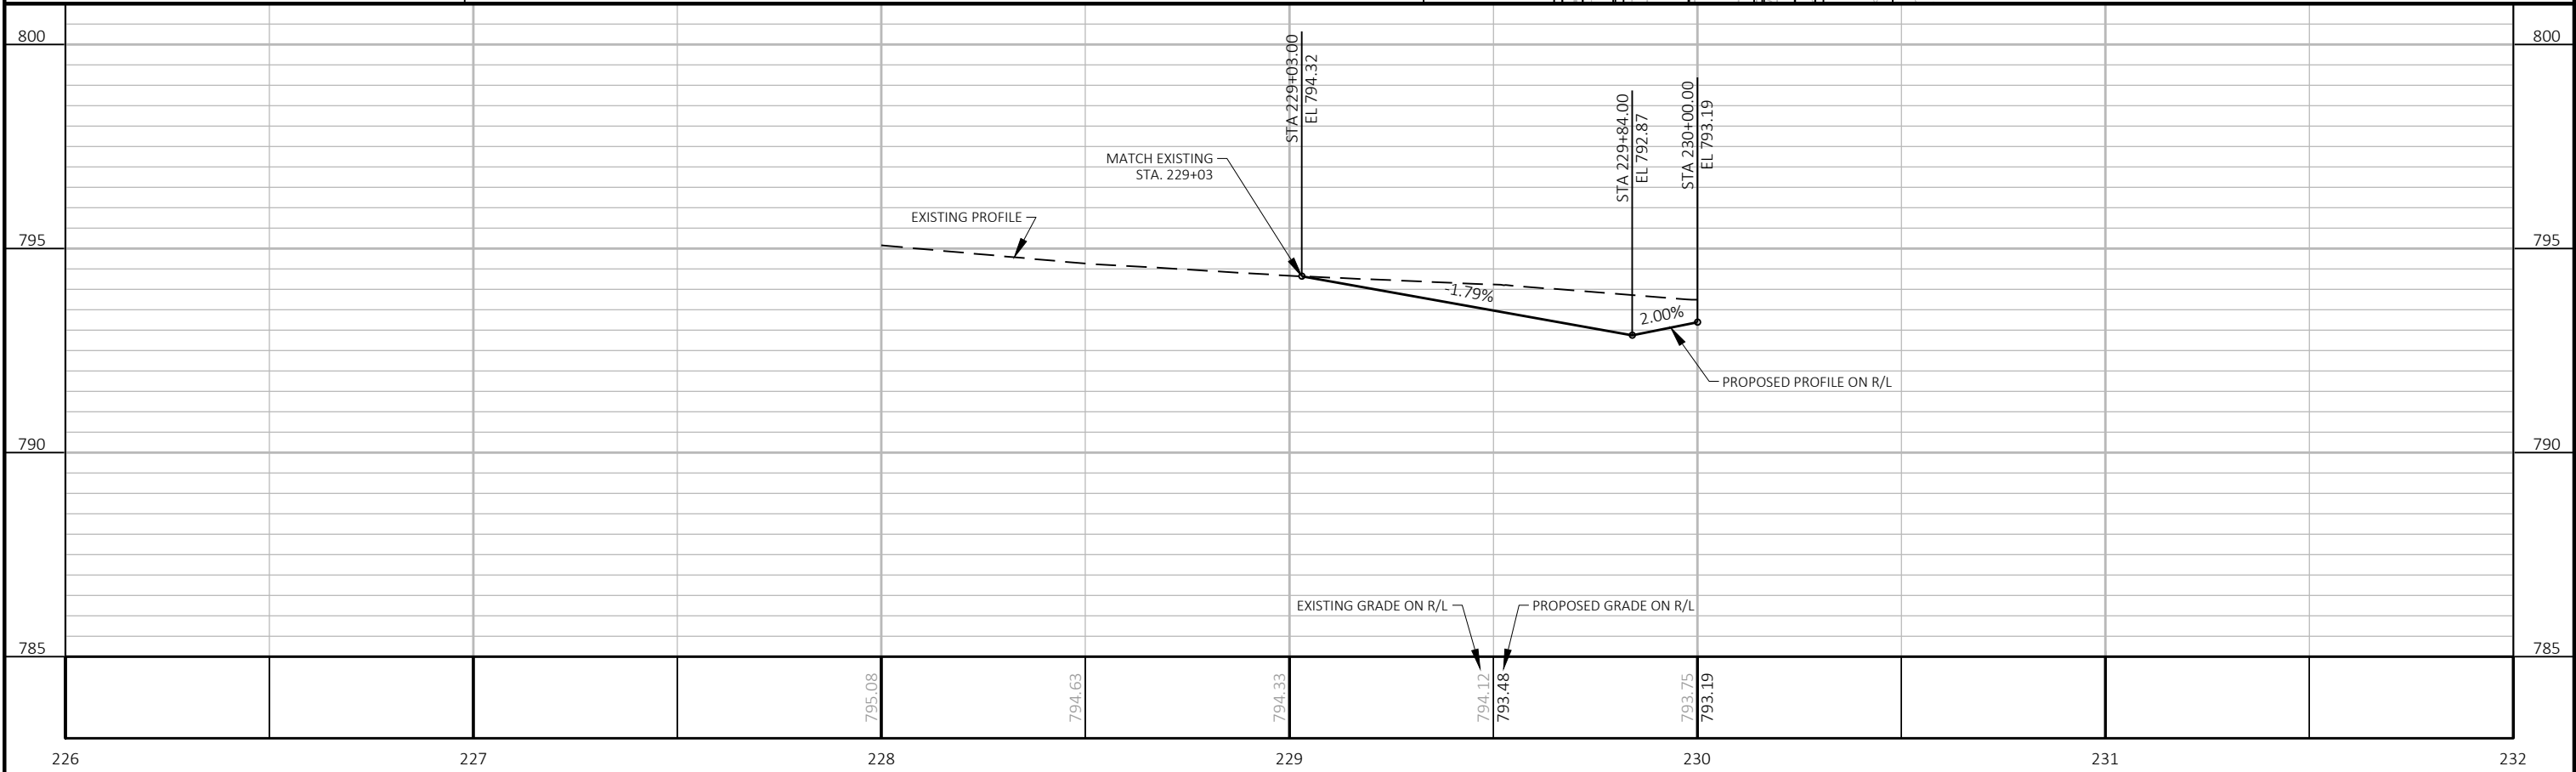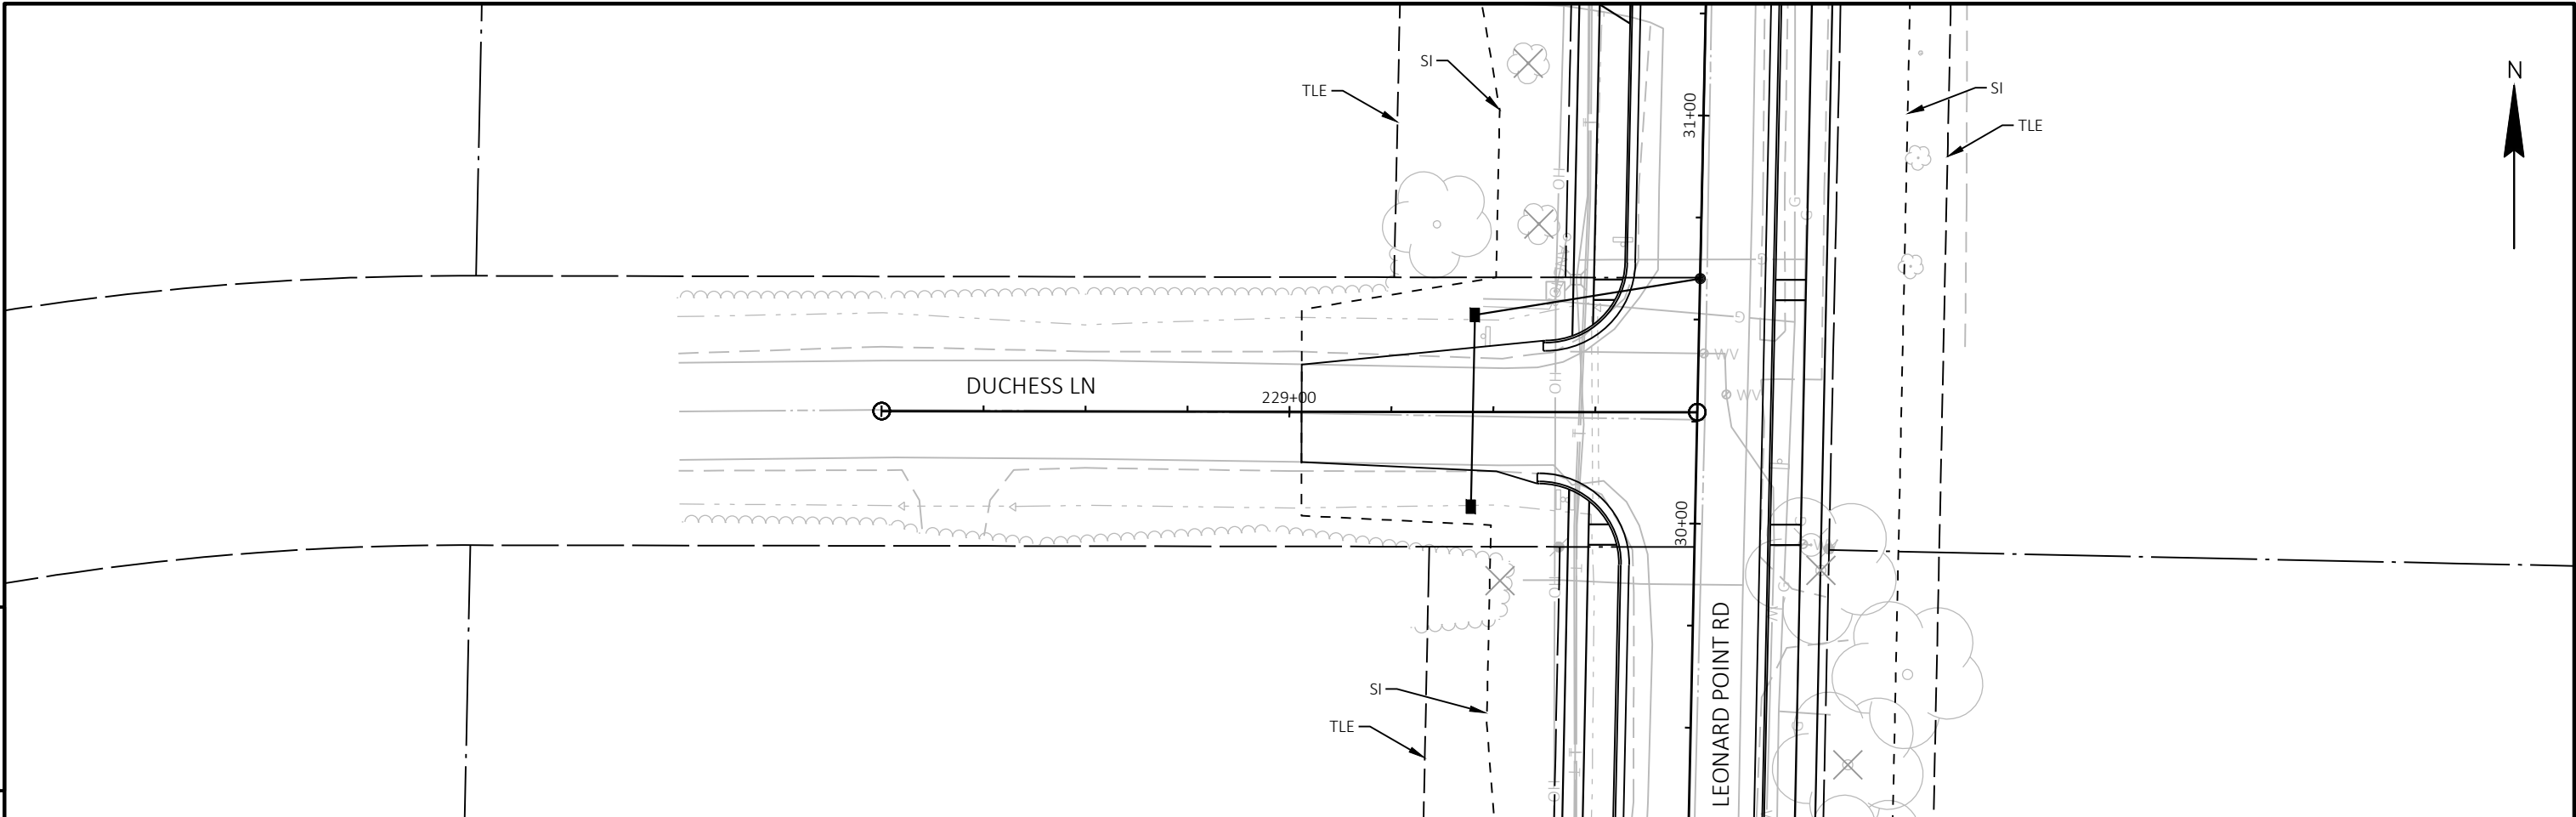



PROJECT NO:	6436-01-73	HWY: LEONARD POINT ROAD	COUNTY: WINNEBAGO	PLAN AND PROFILE:	DUCHESS LANE	SHEET	E
-------------	------------	-------------------------	-------------------	-------------------	--------------	-------	---

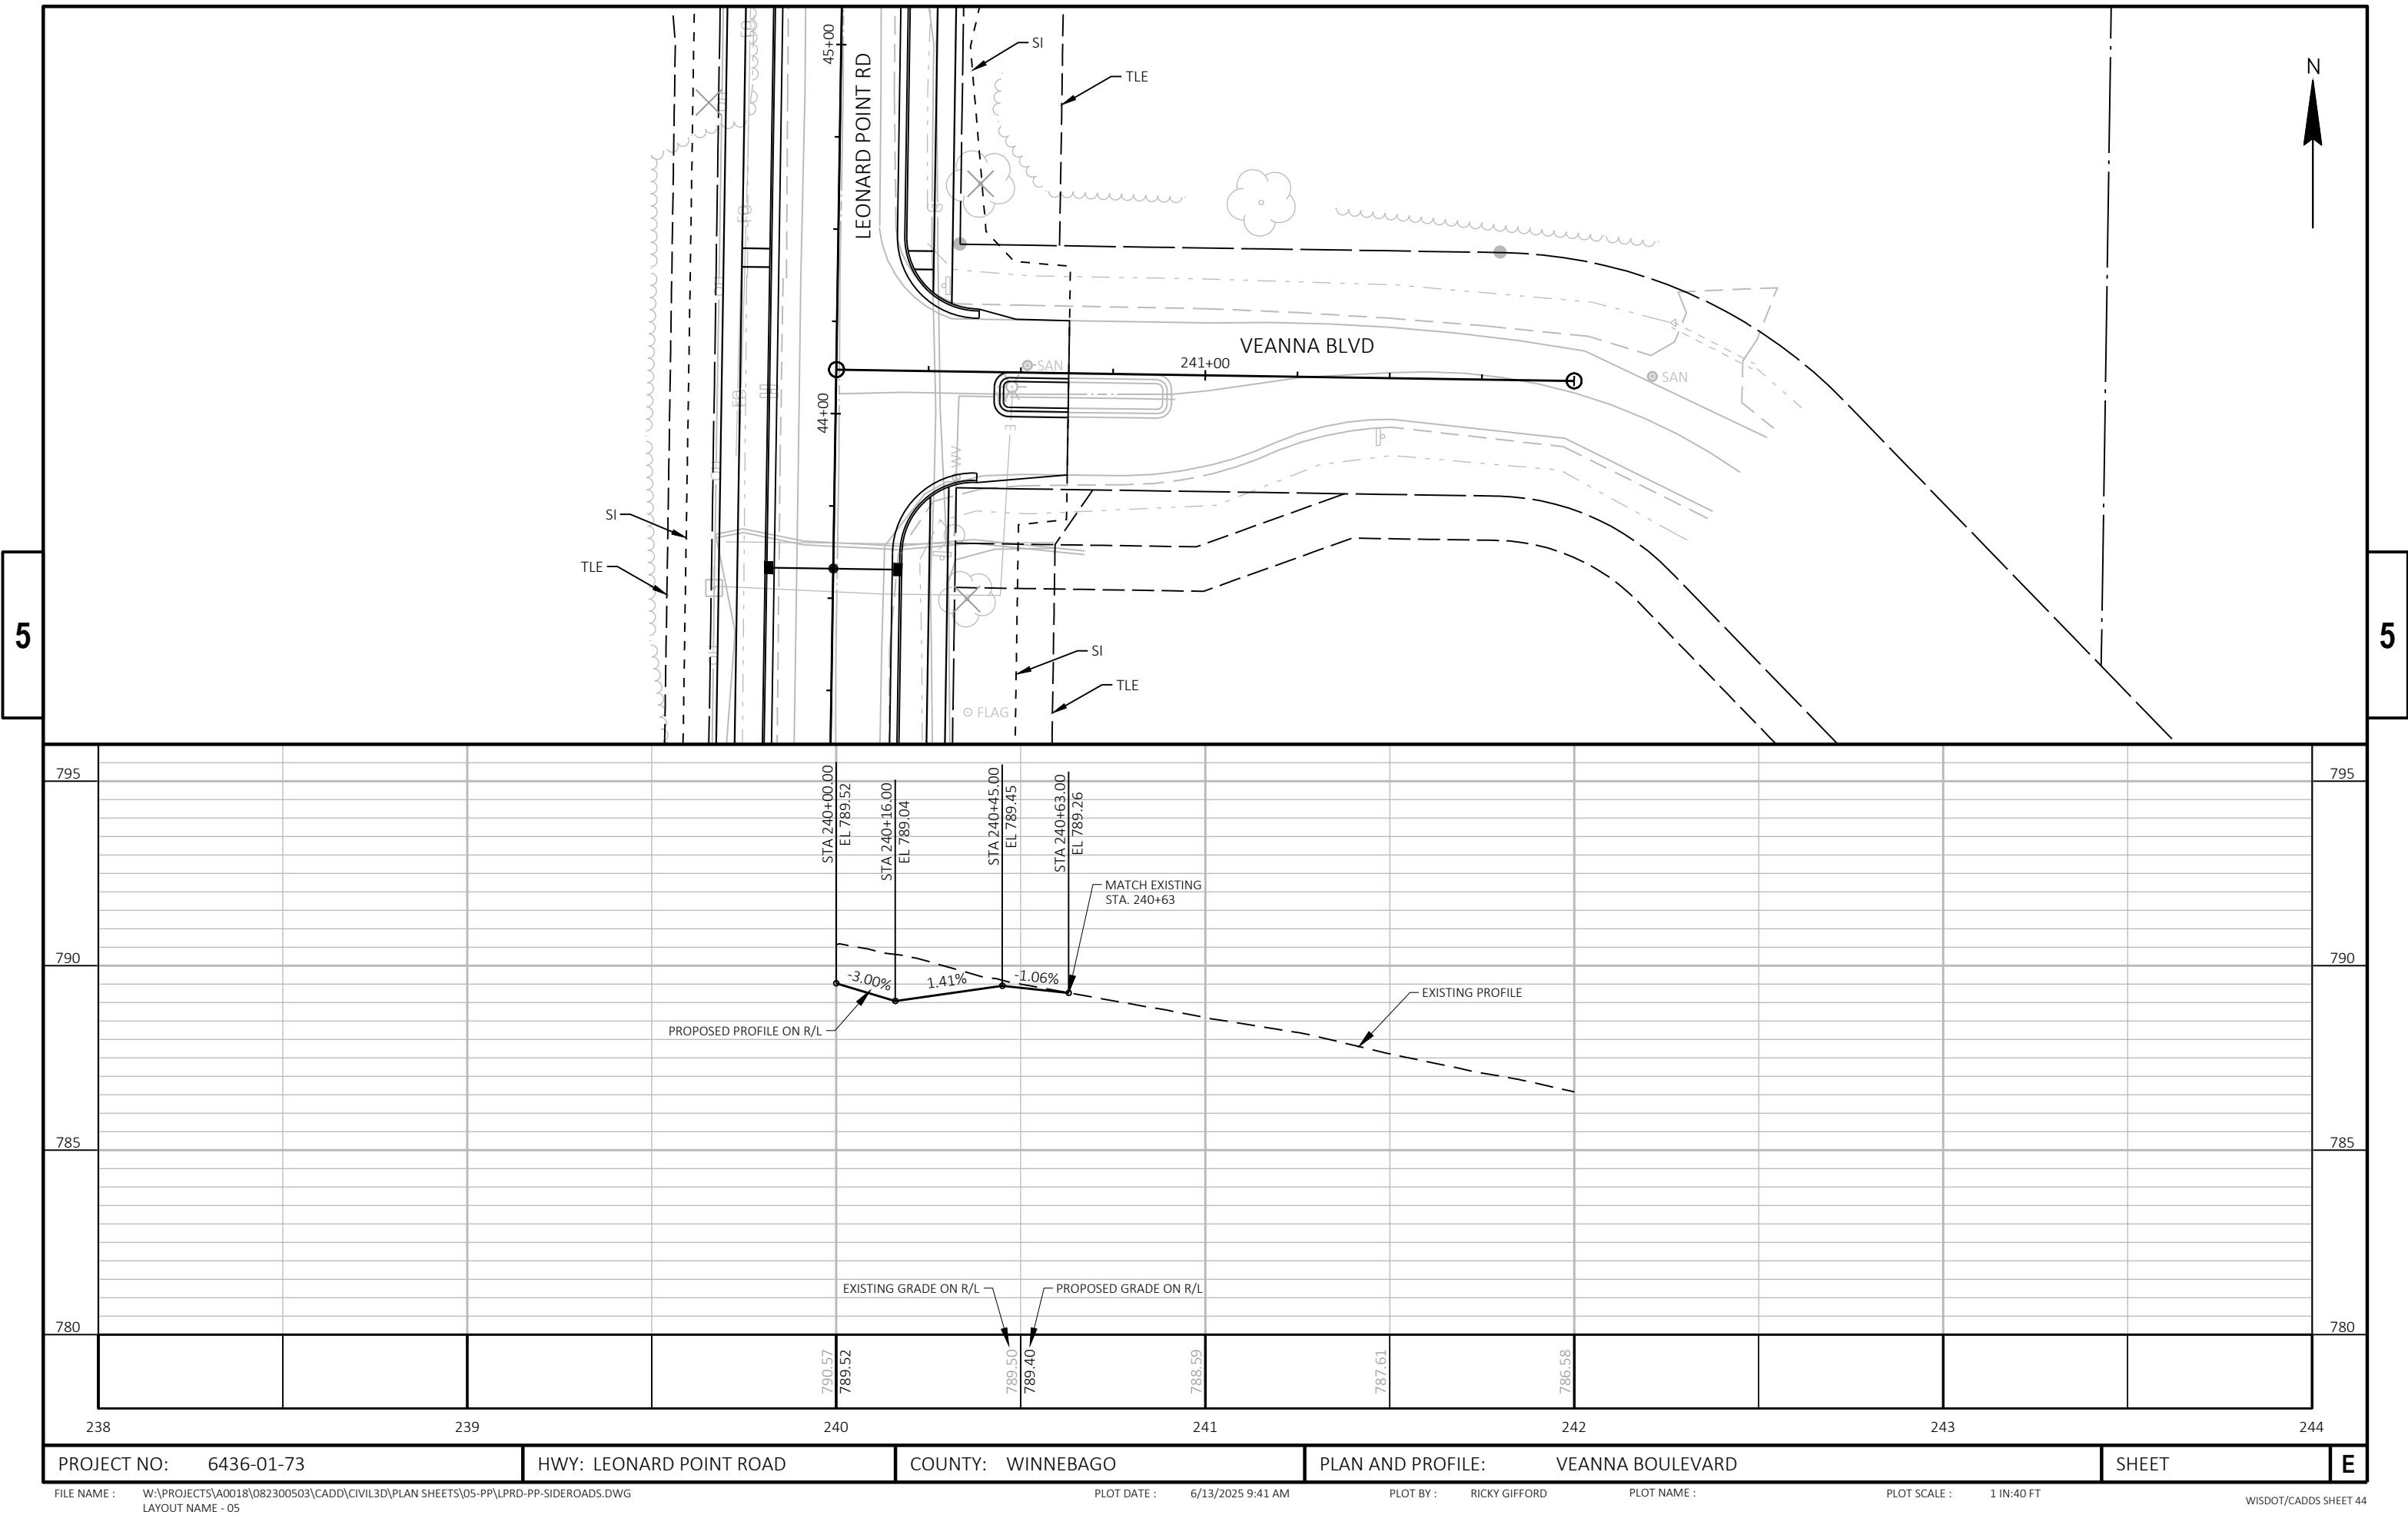

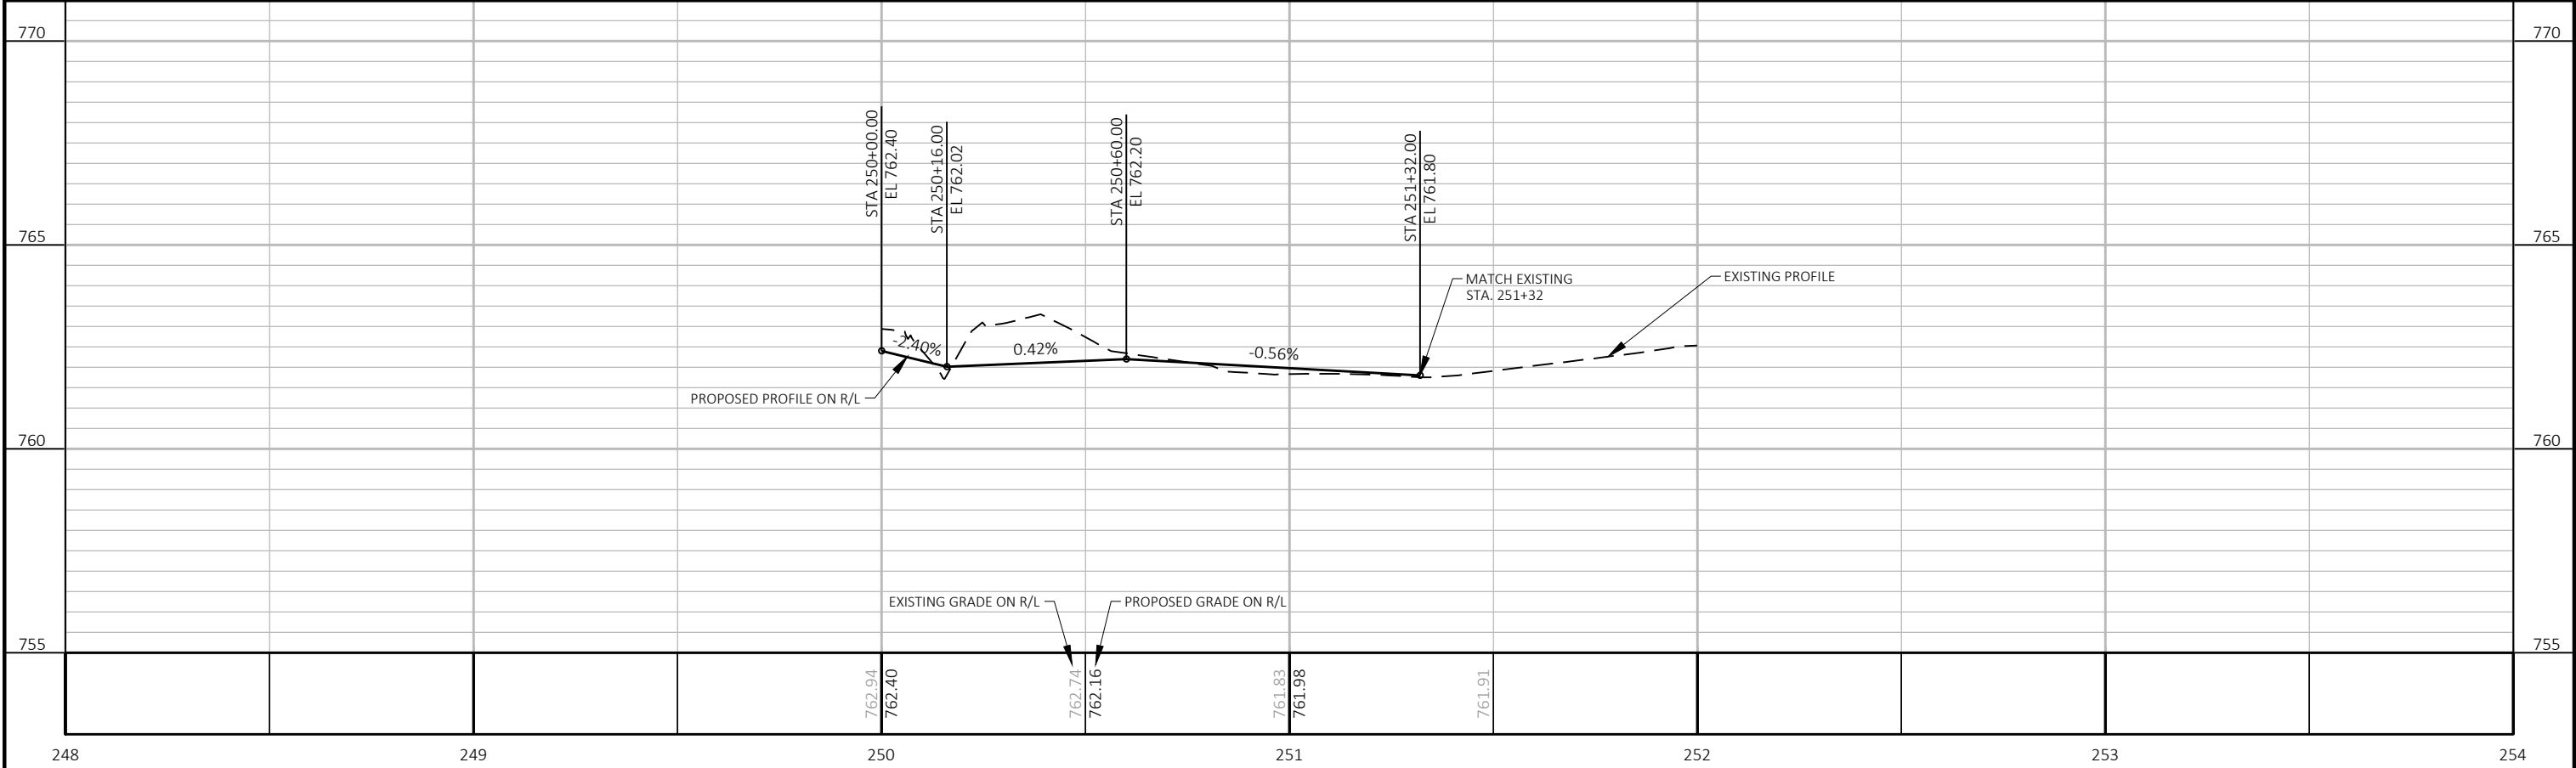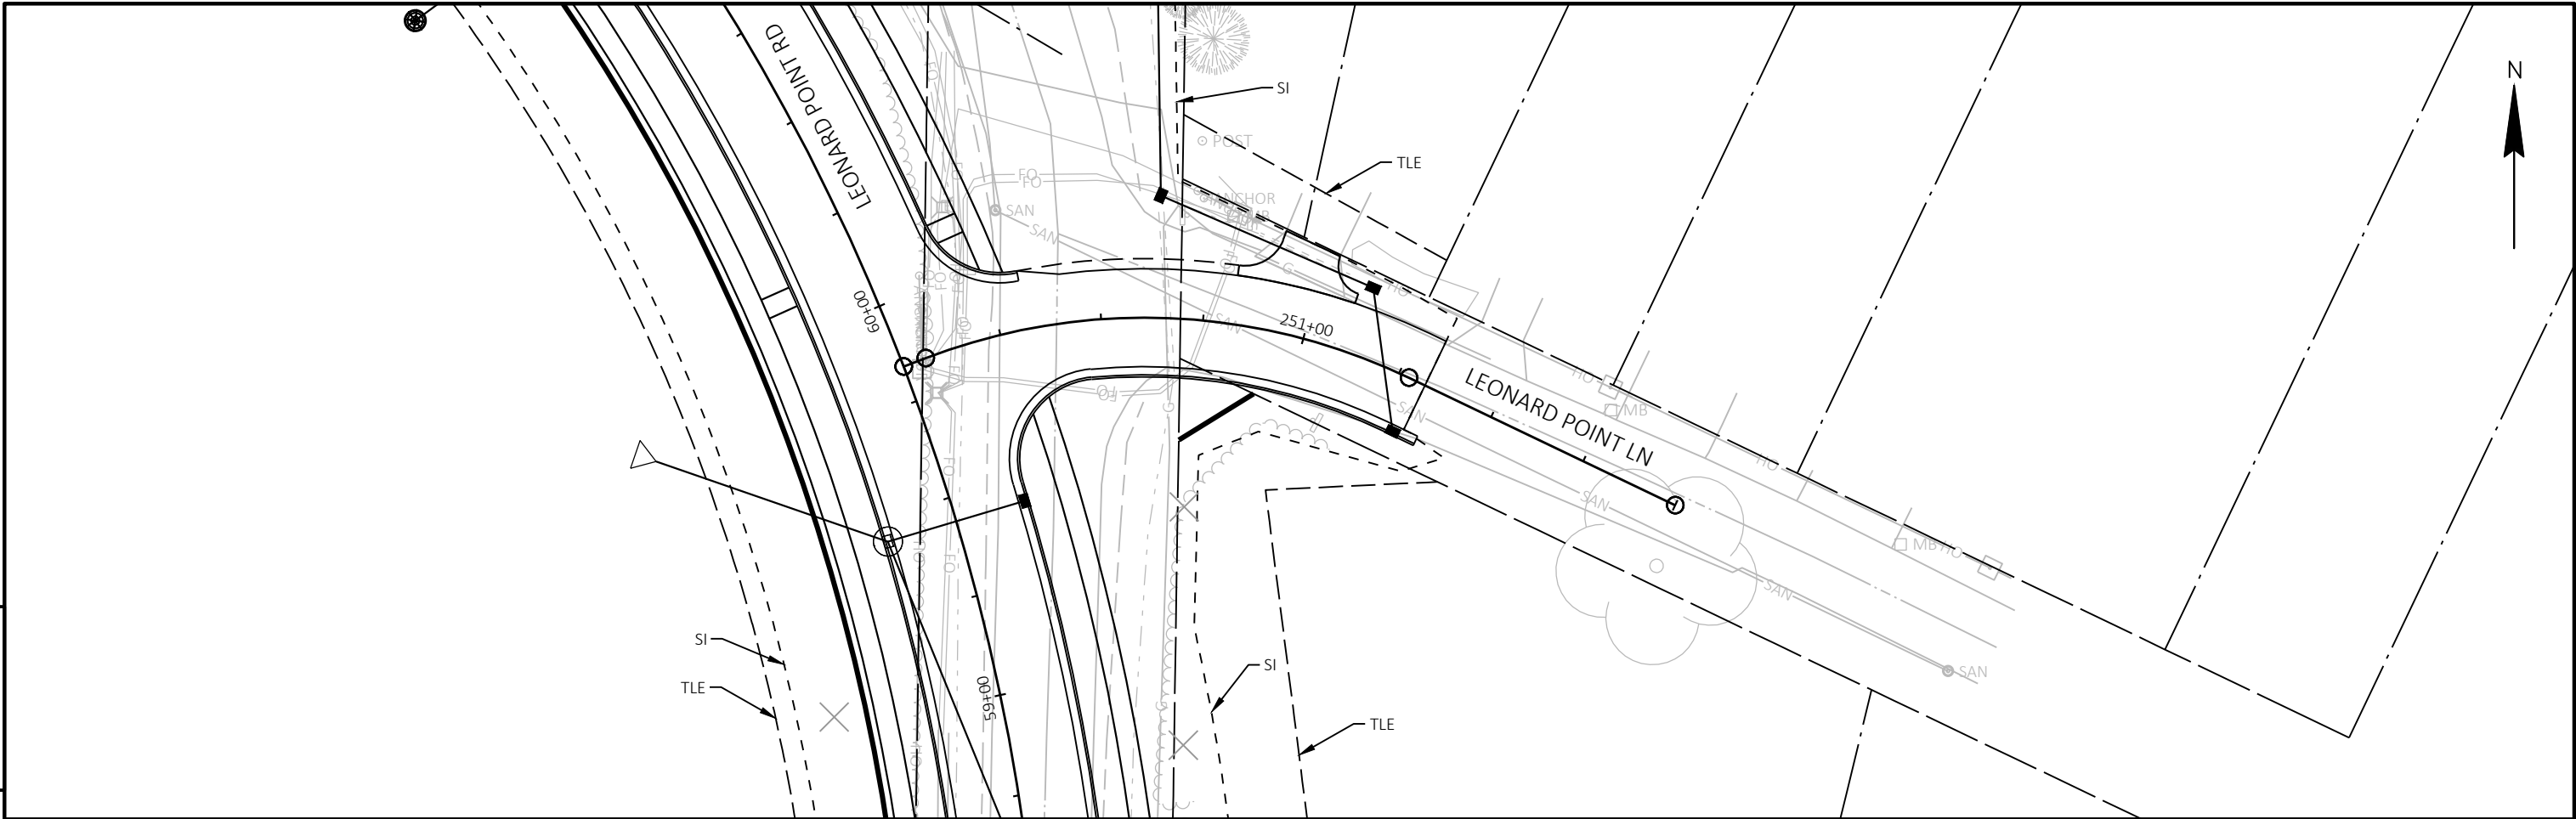


PROJECT NO: 6436-01-73	HWY: LEONARD POINT ROAD	COUNTY: WINNEBAGO	PLAN AND PROFILE: LEONARD POINT LANE	SHEET E
------------------------	-------------------------	-------------------	--------------------------------------	---------

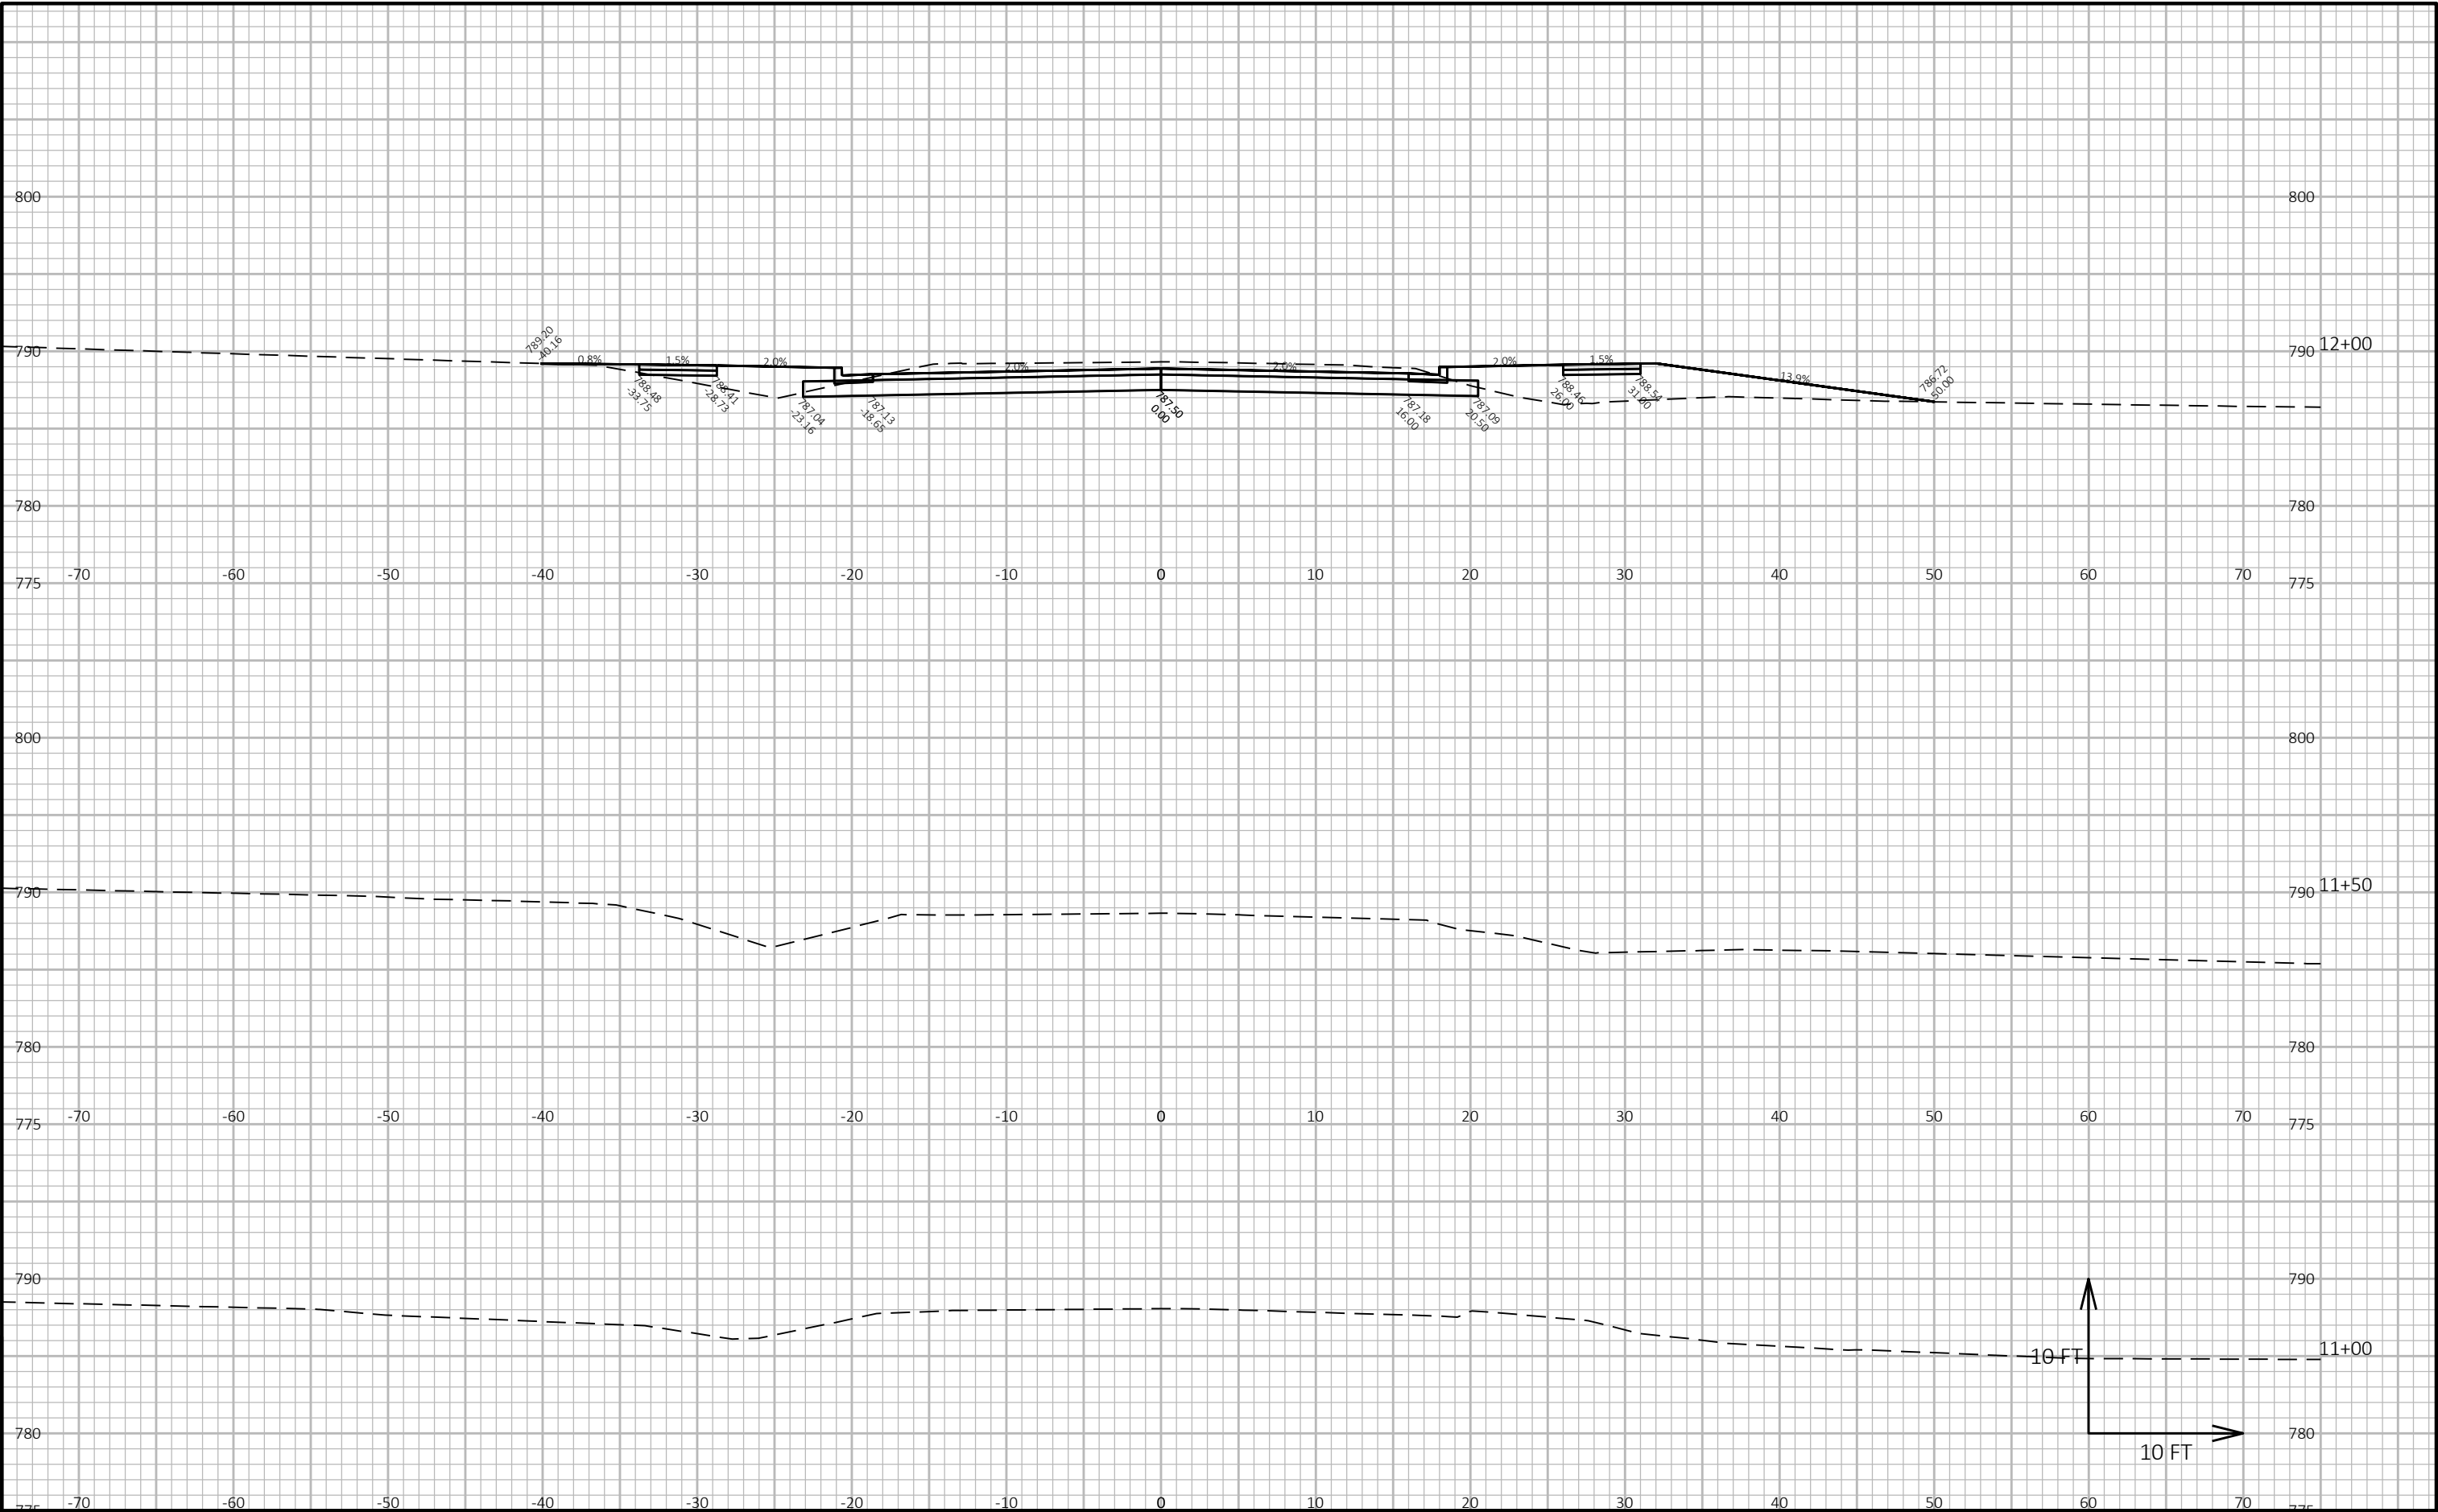


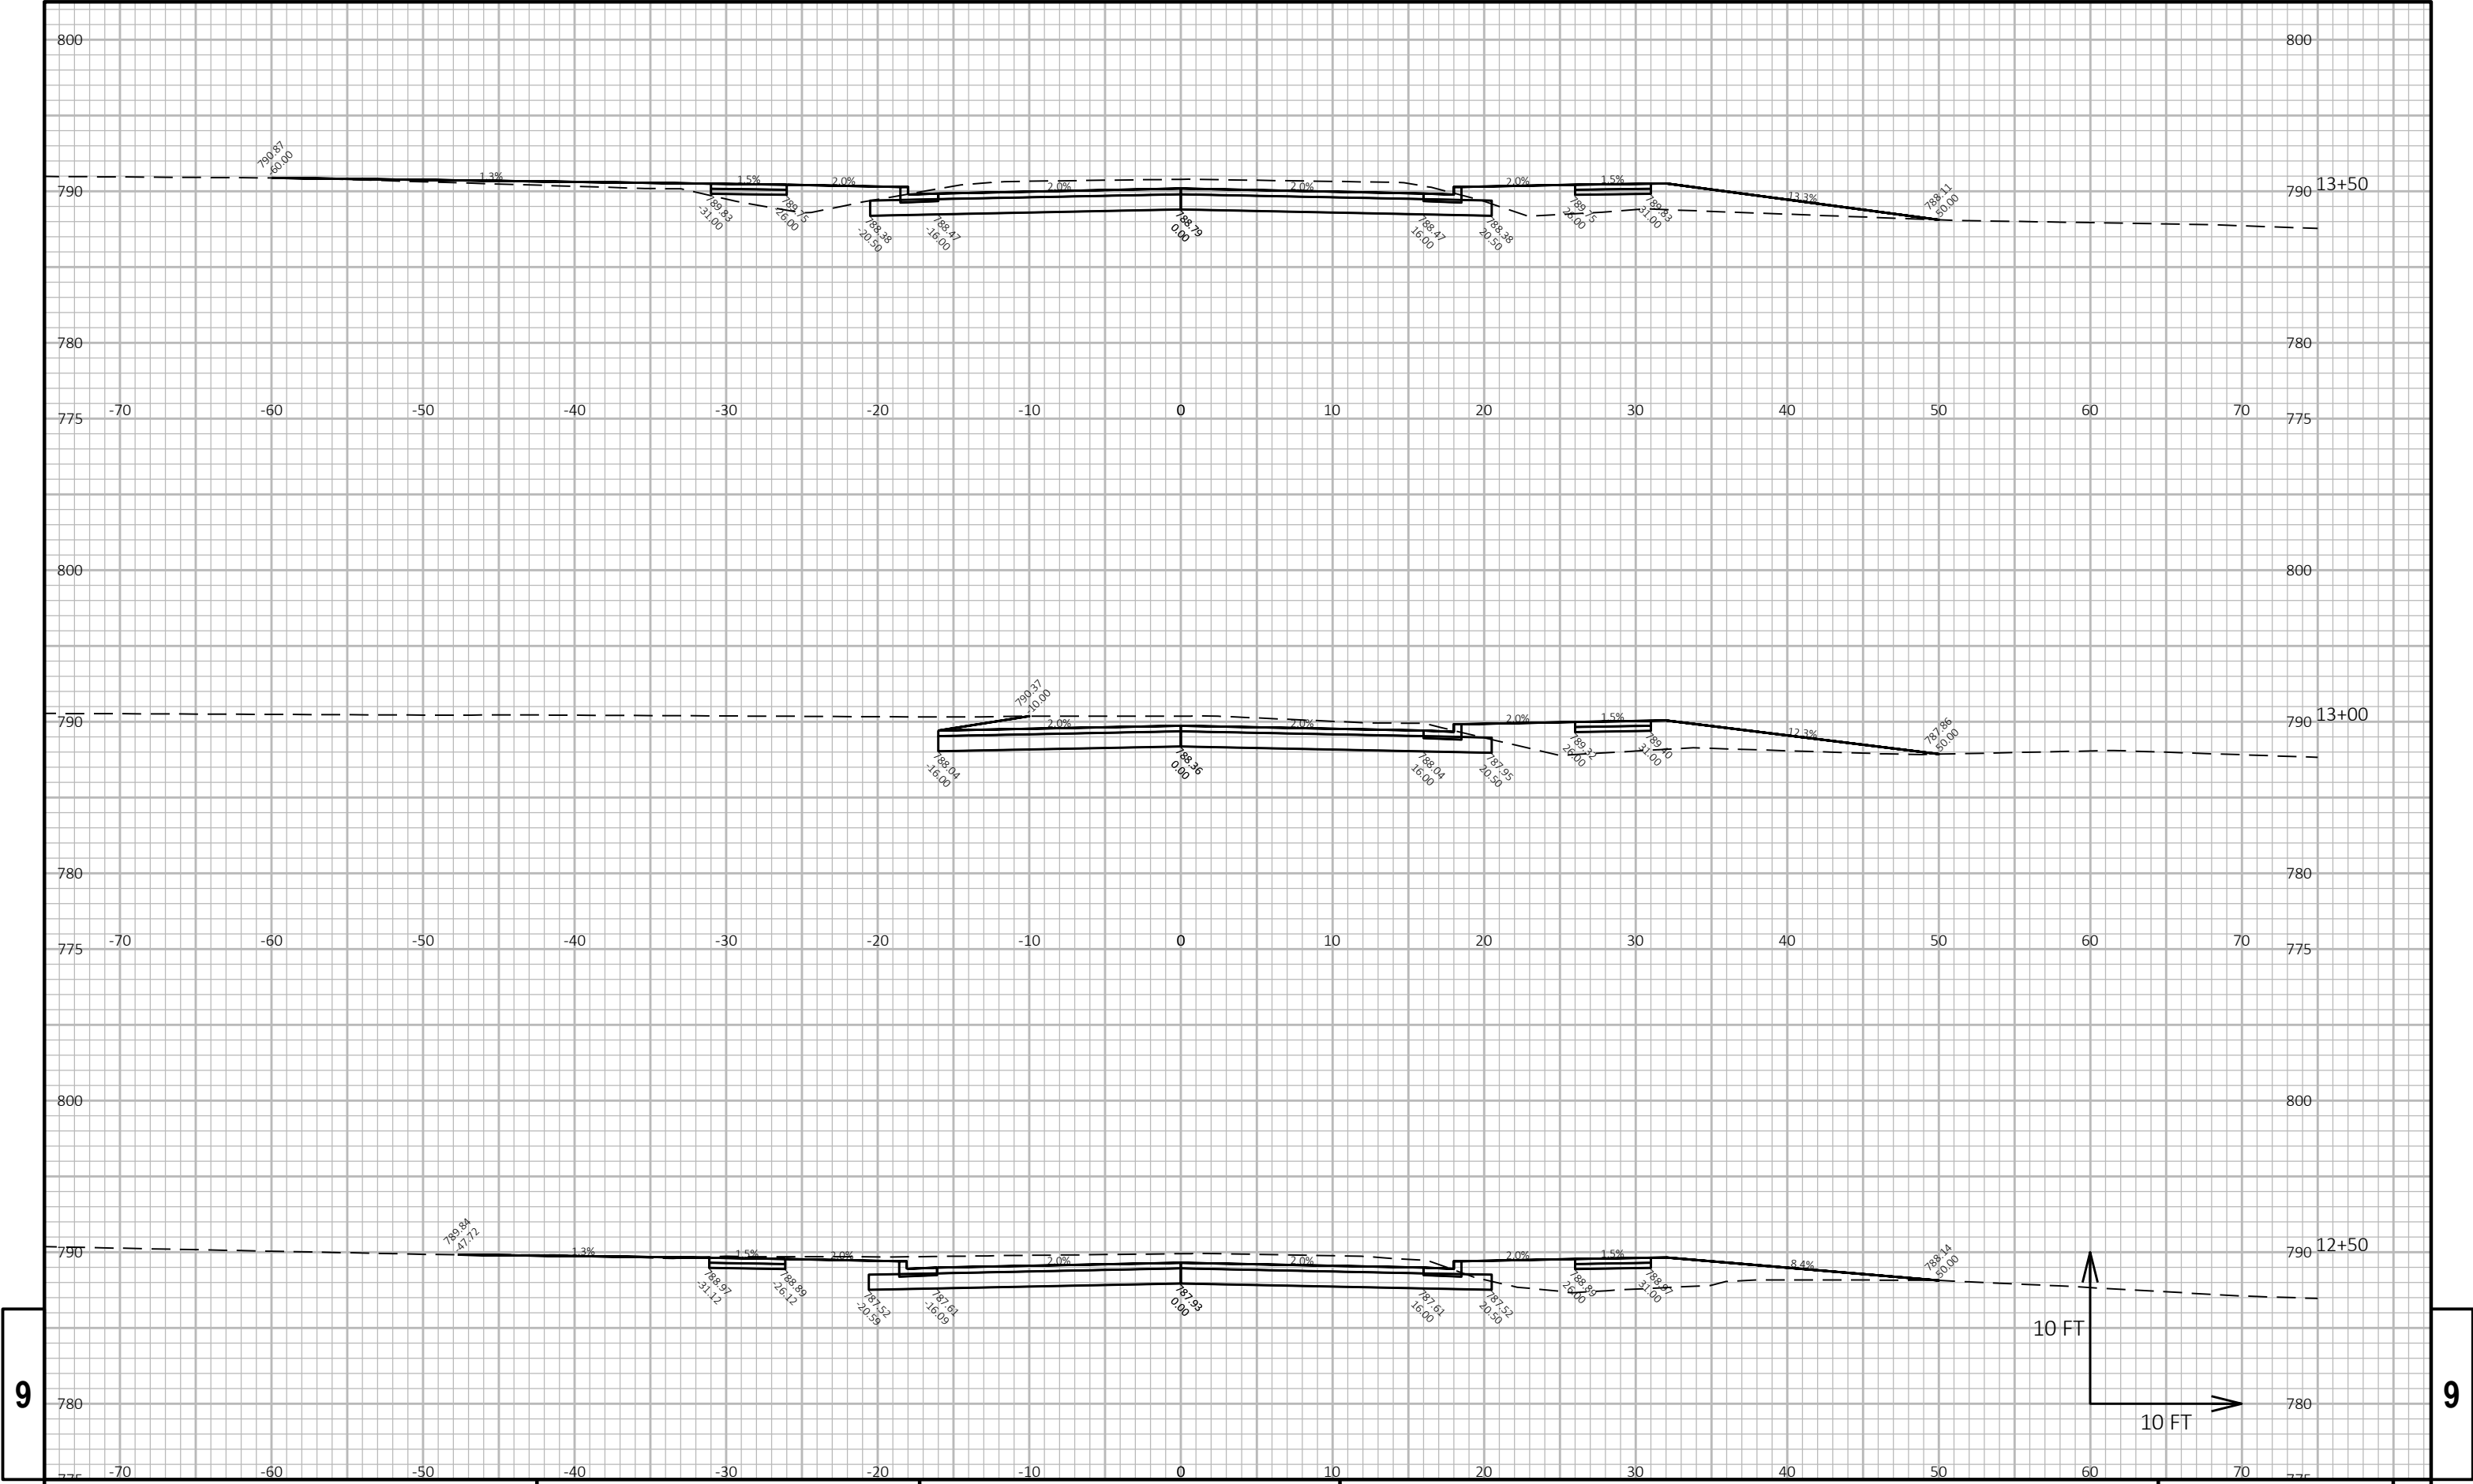


9

9

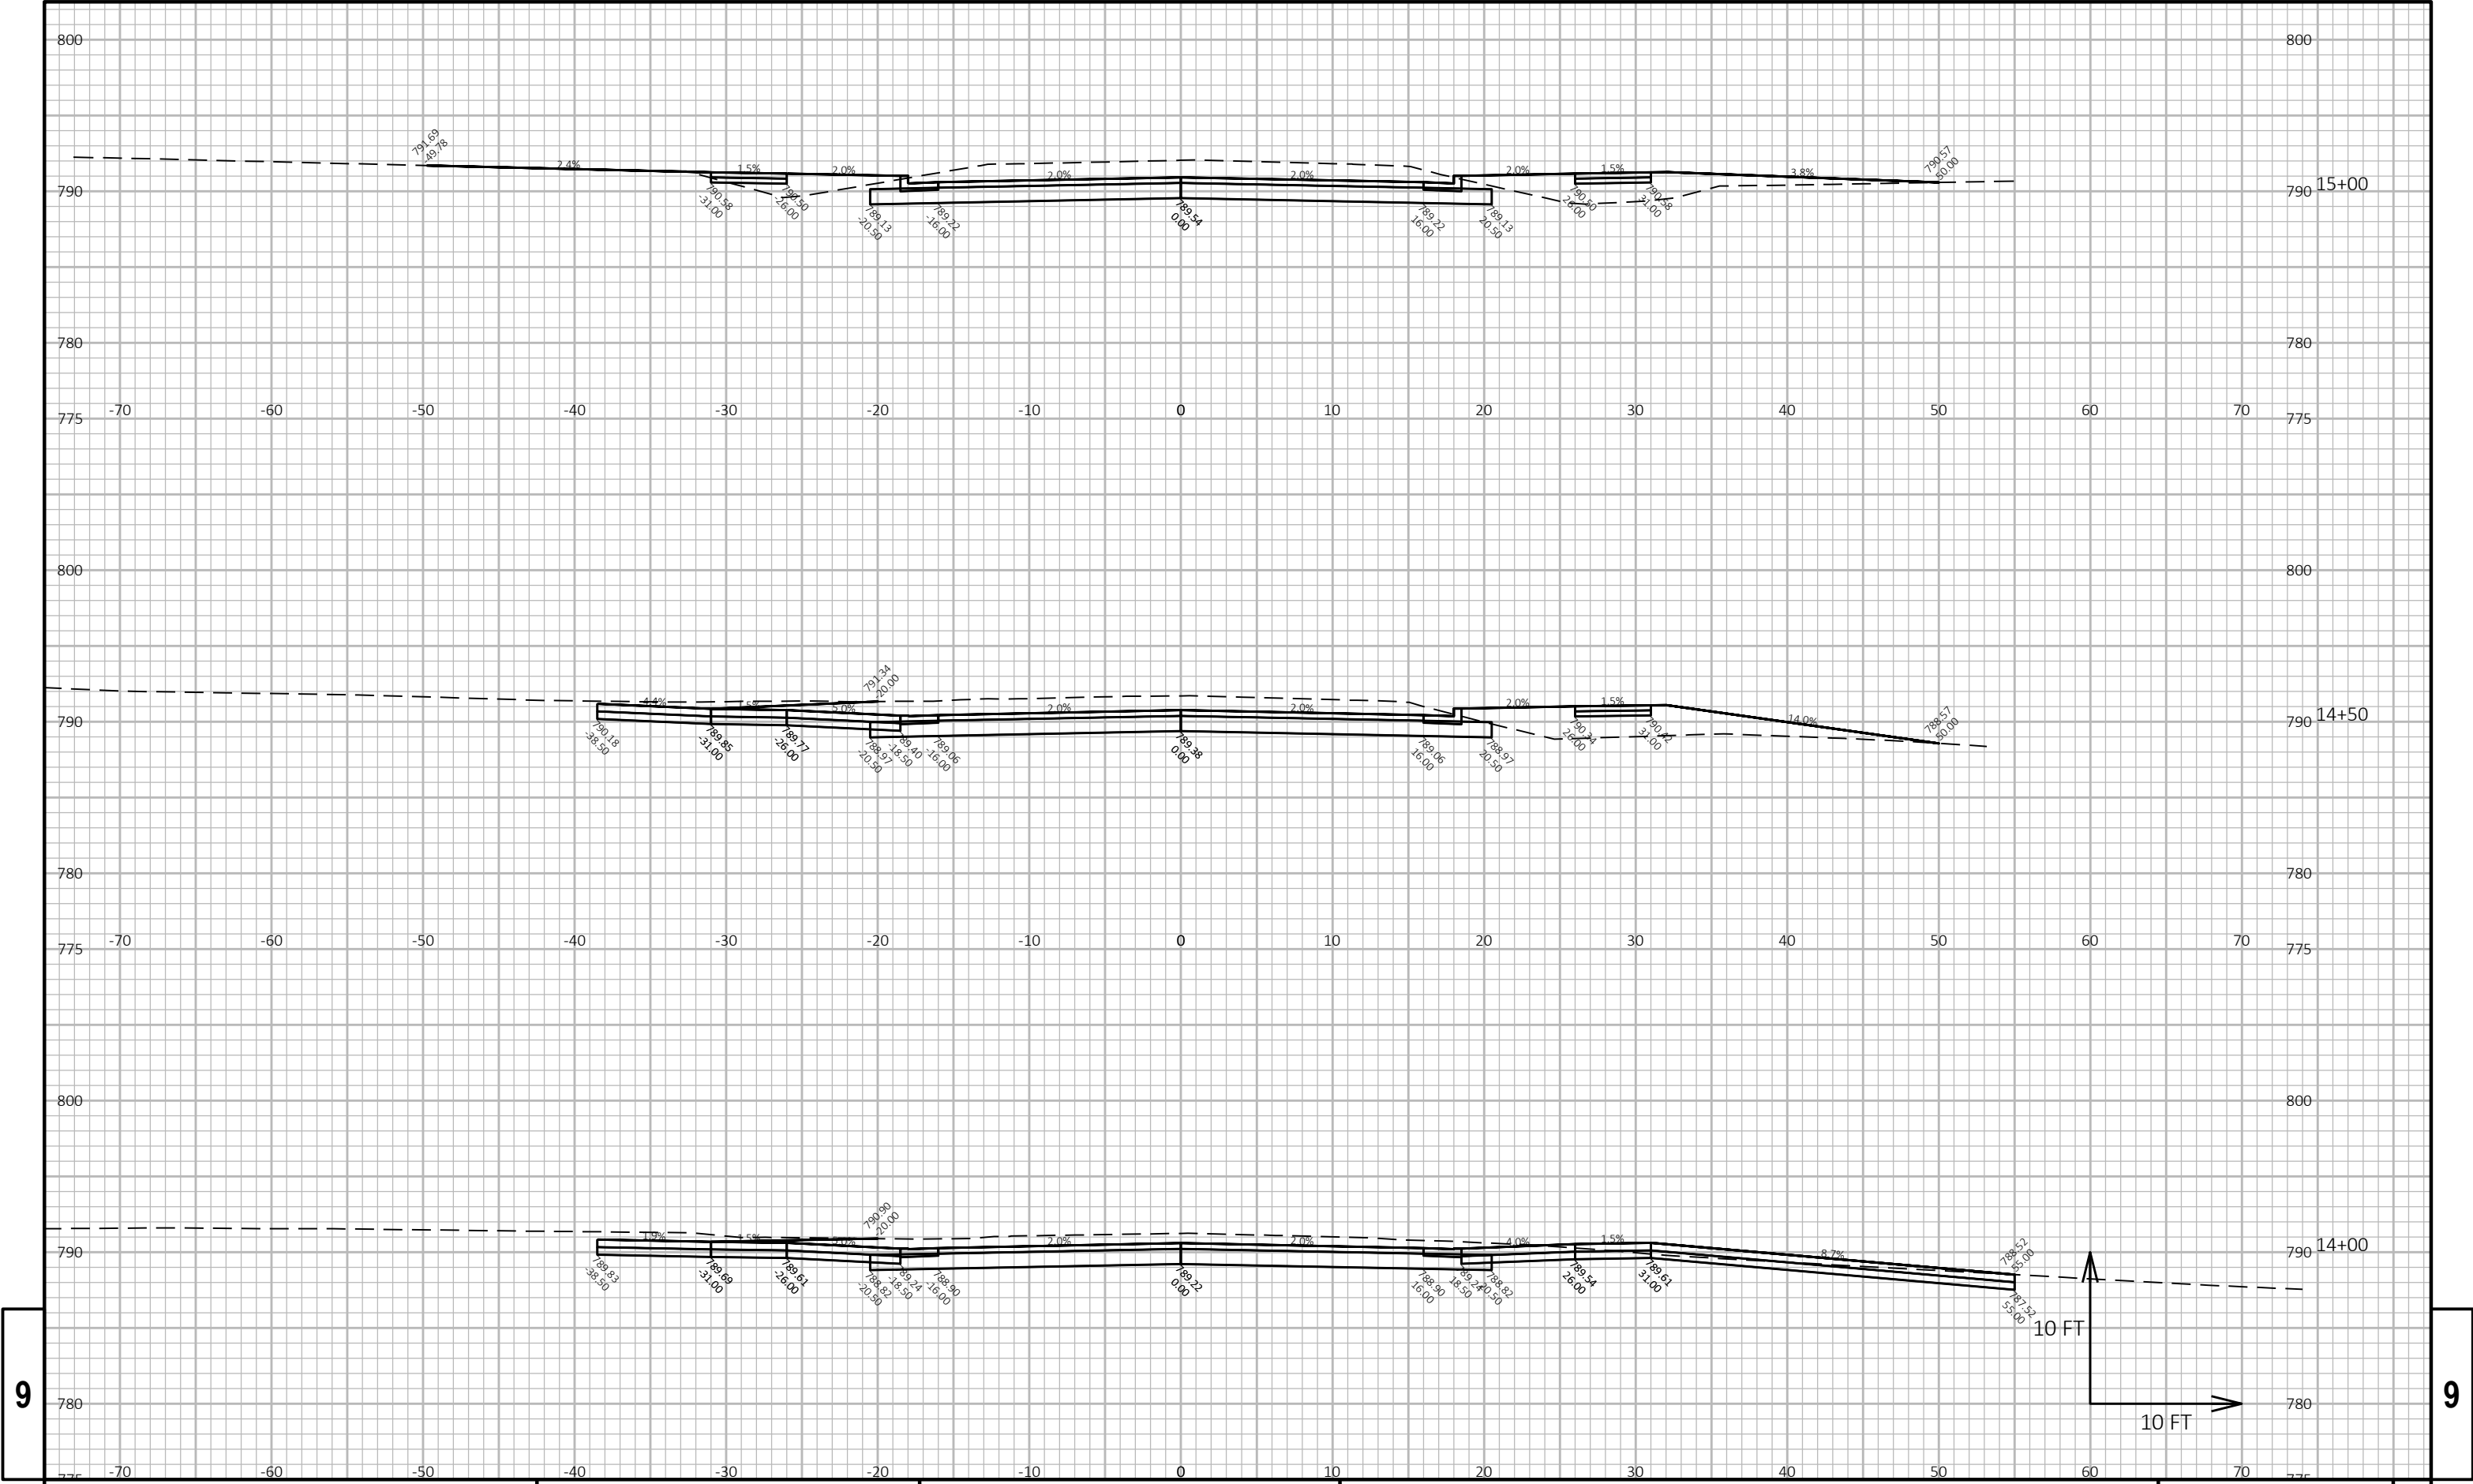


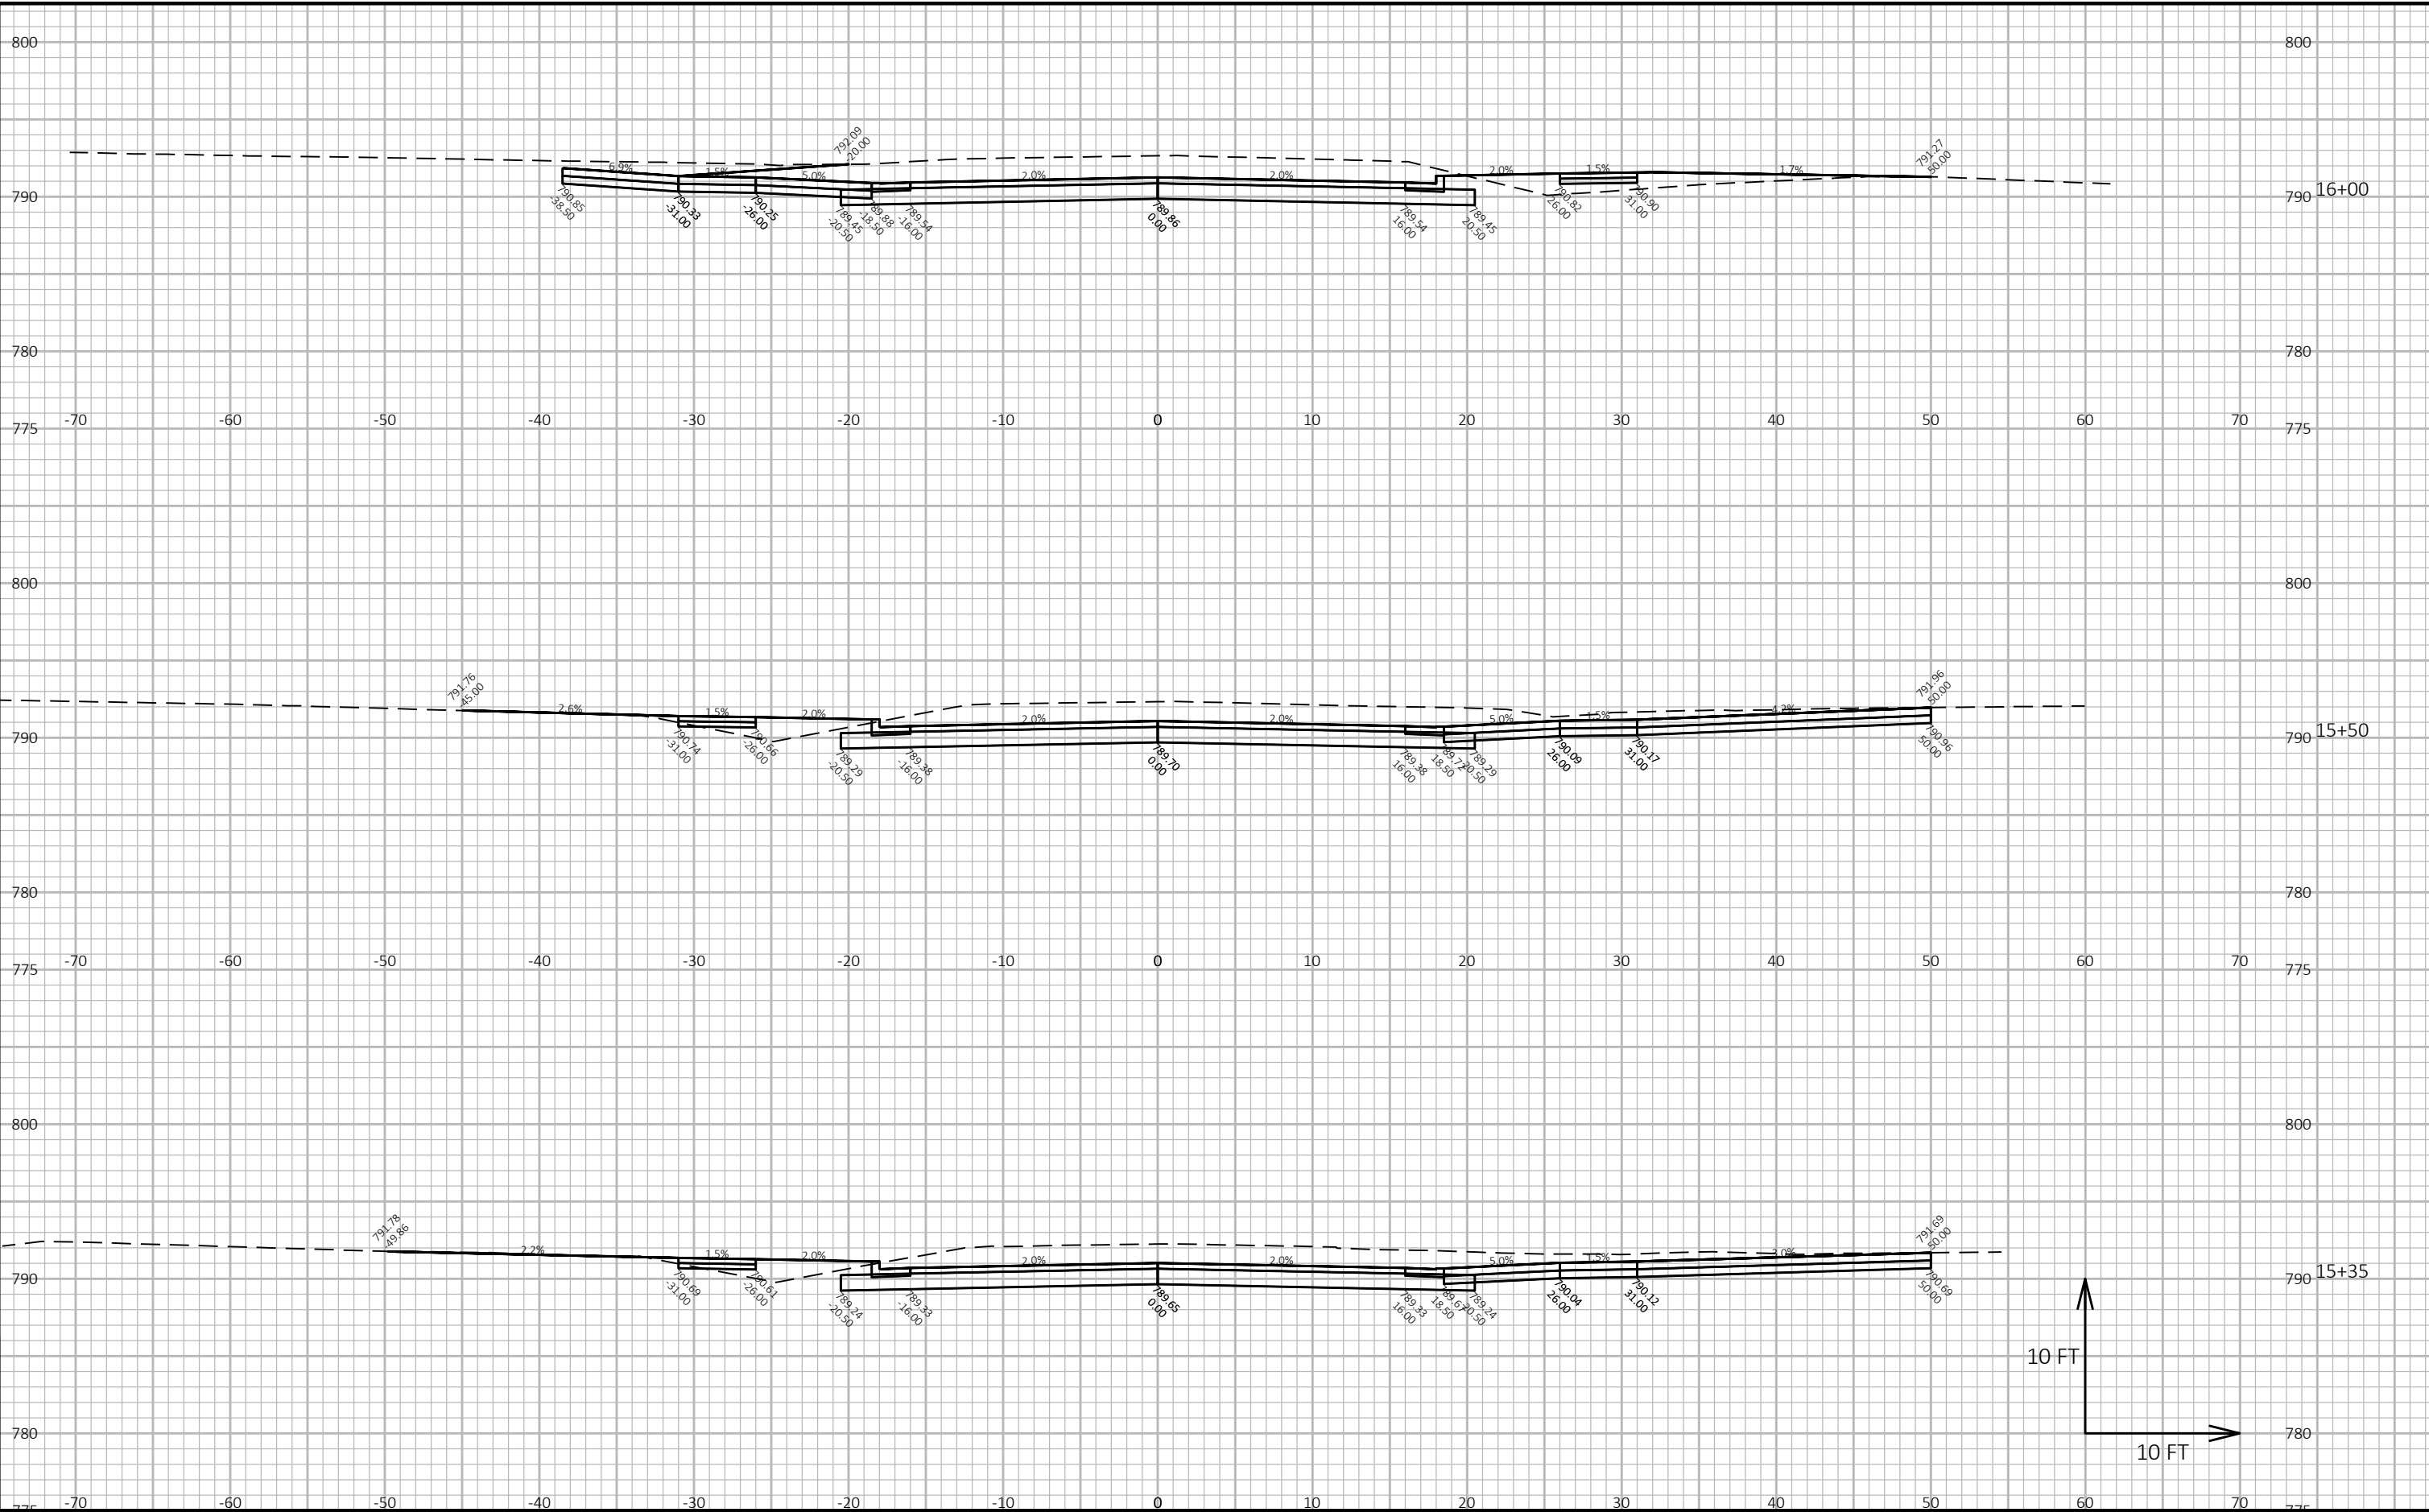

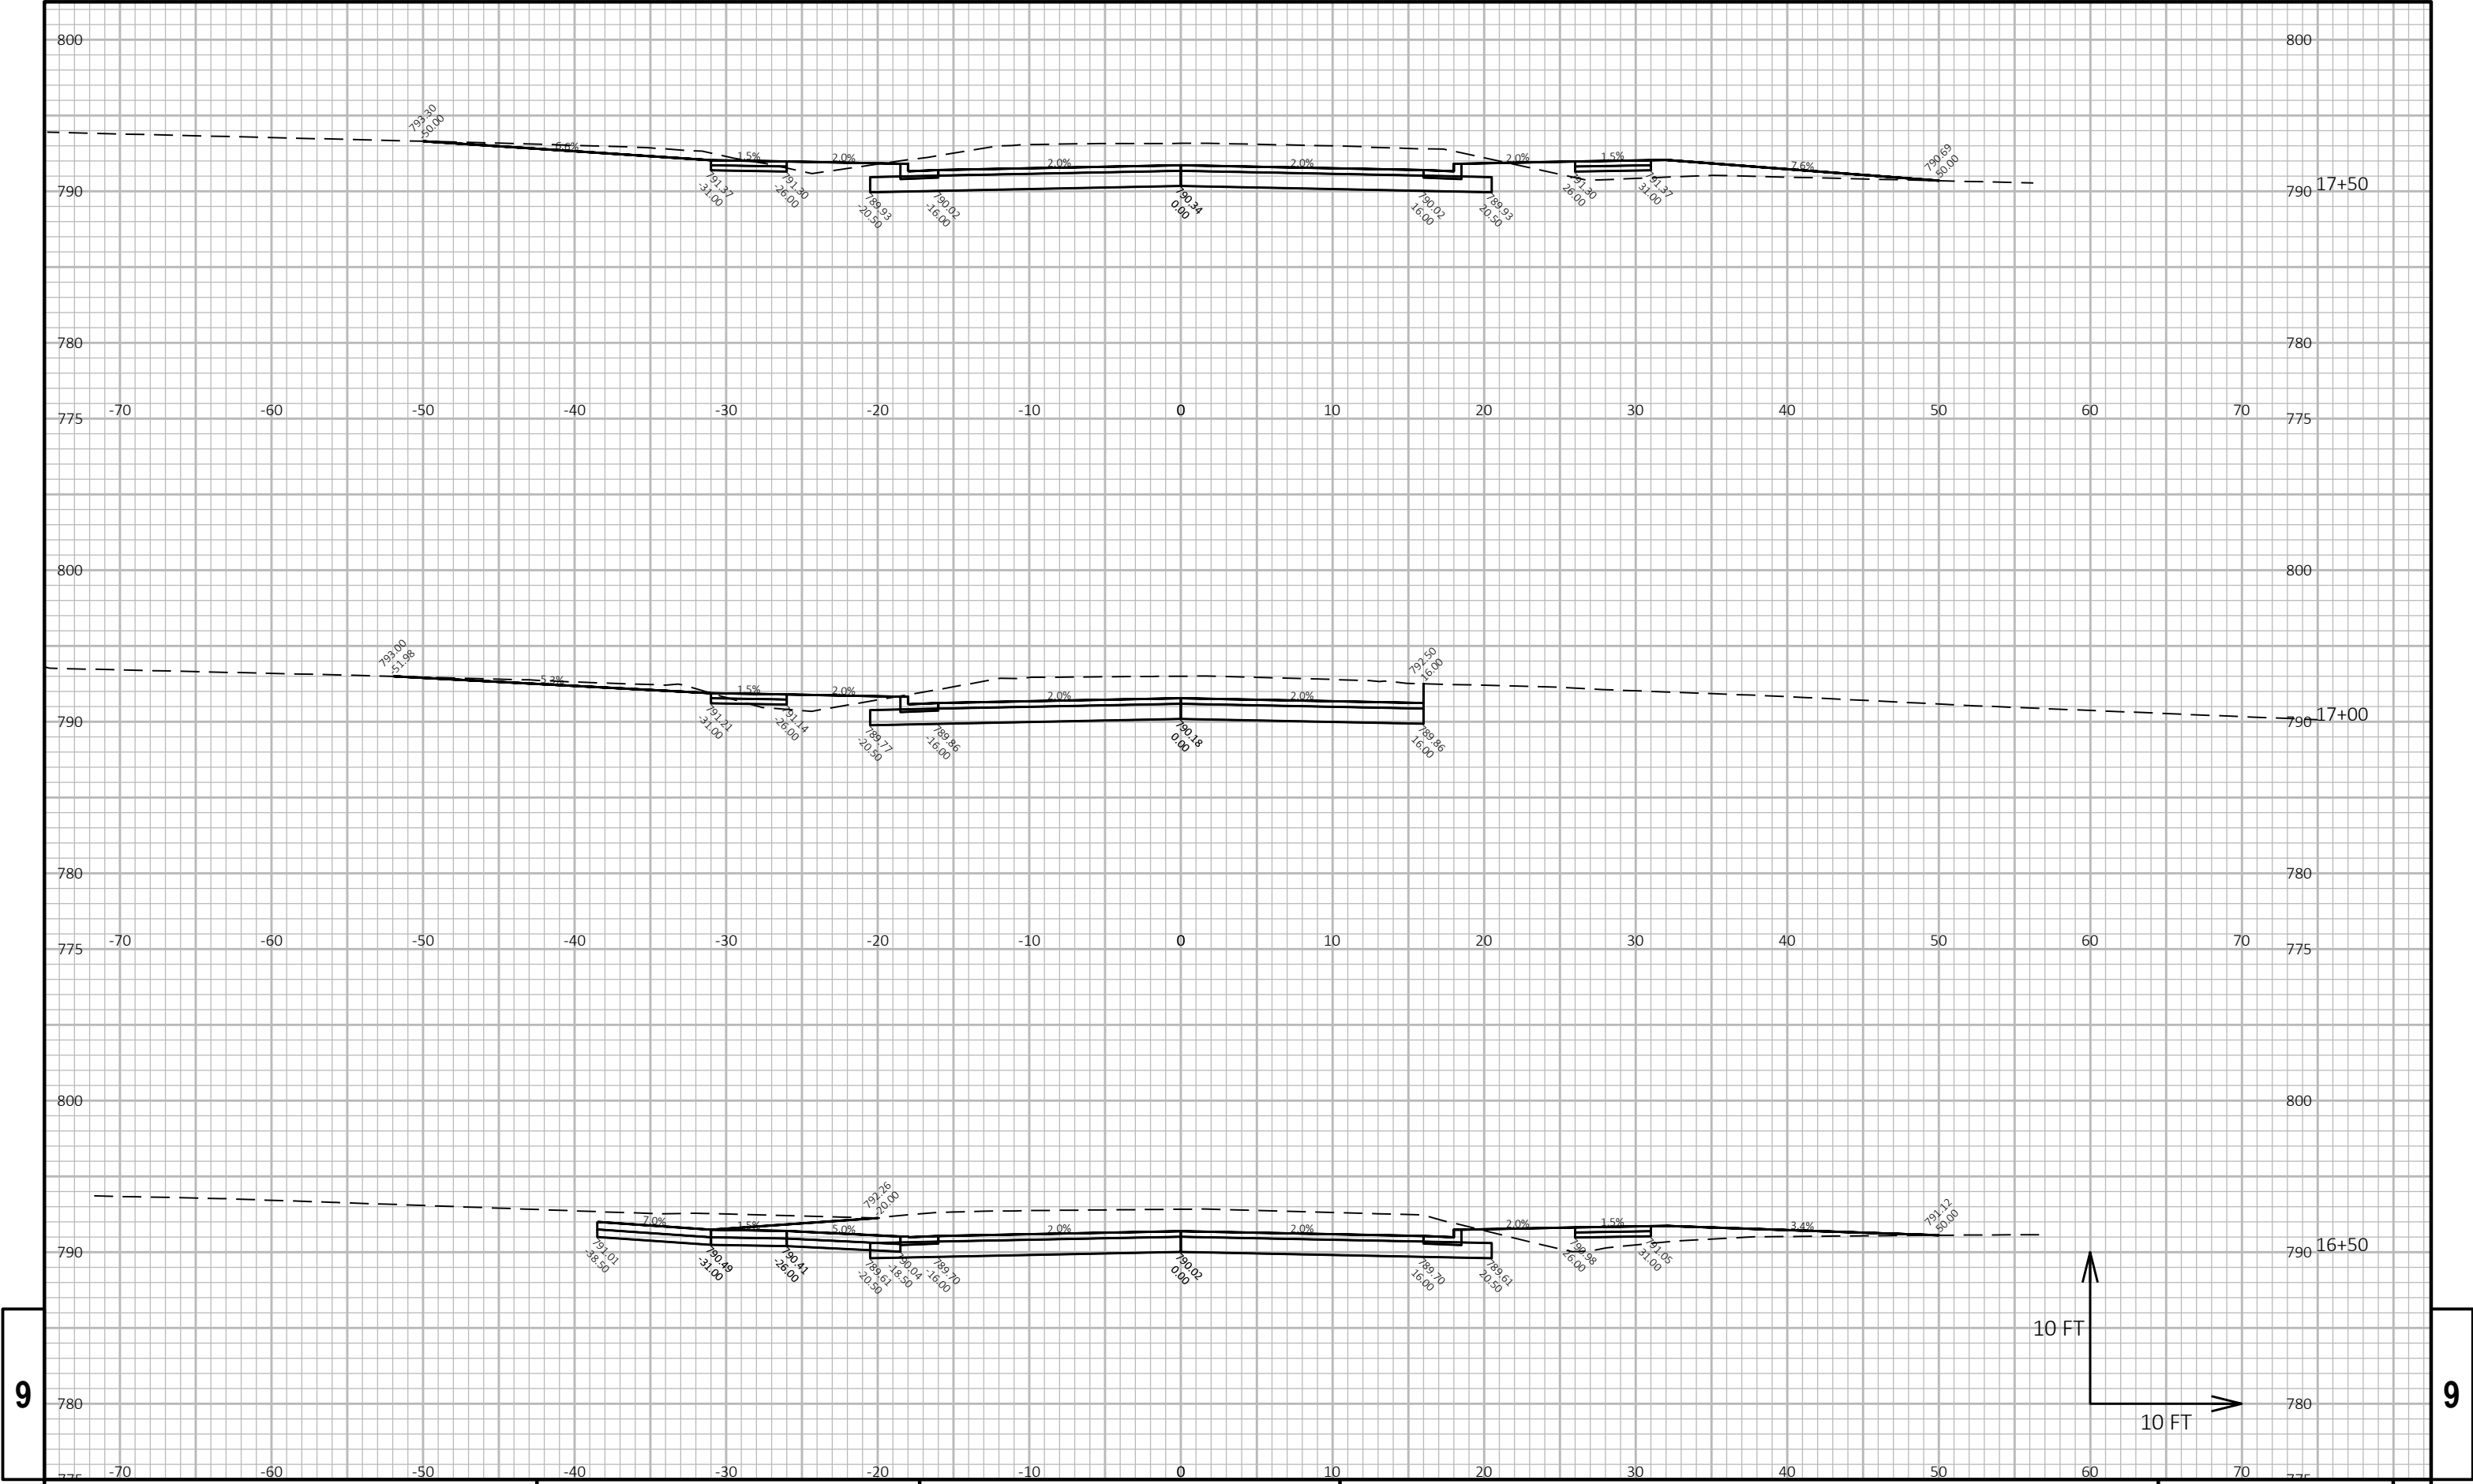


9

9

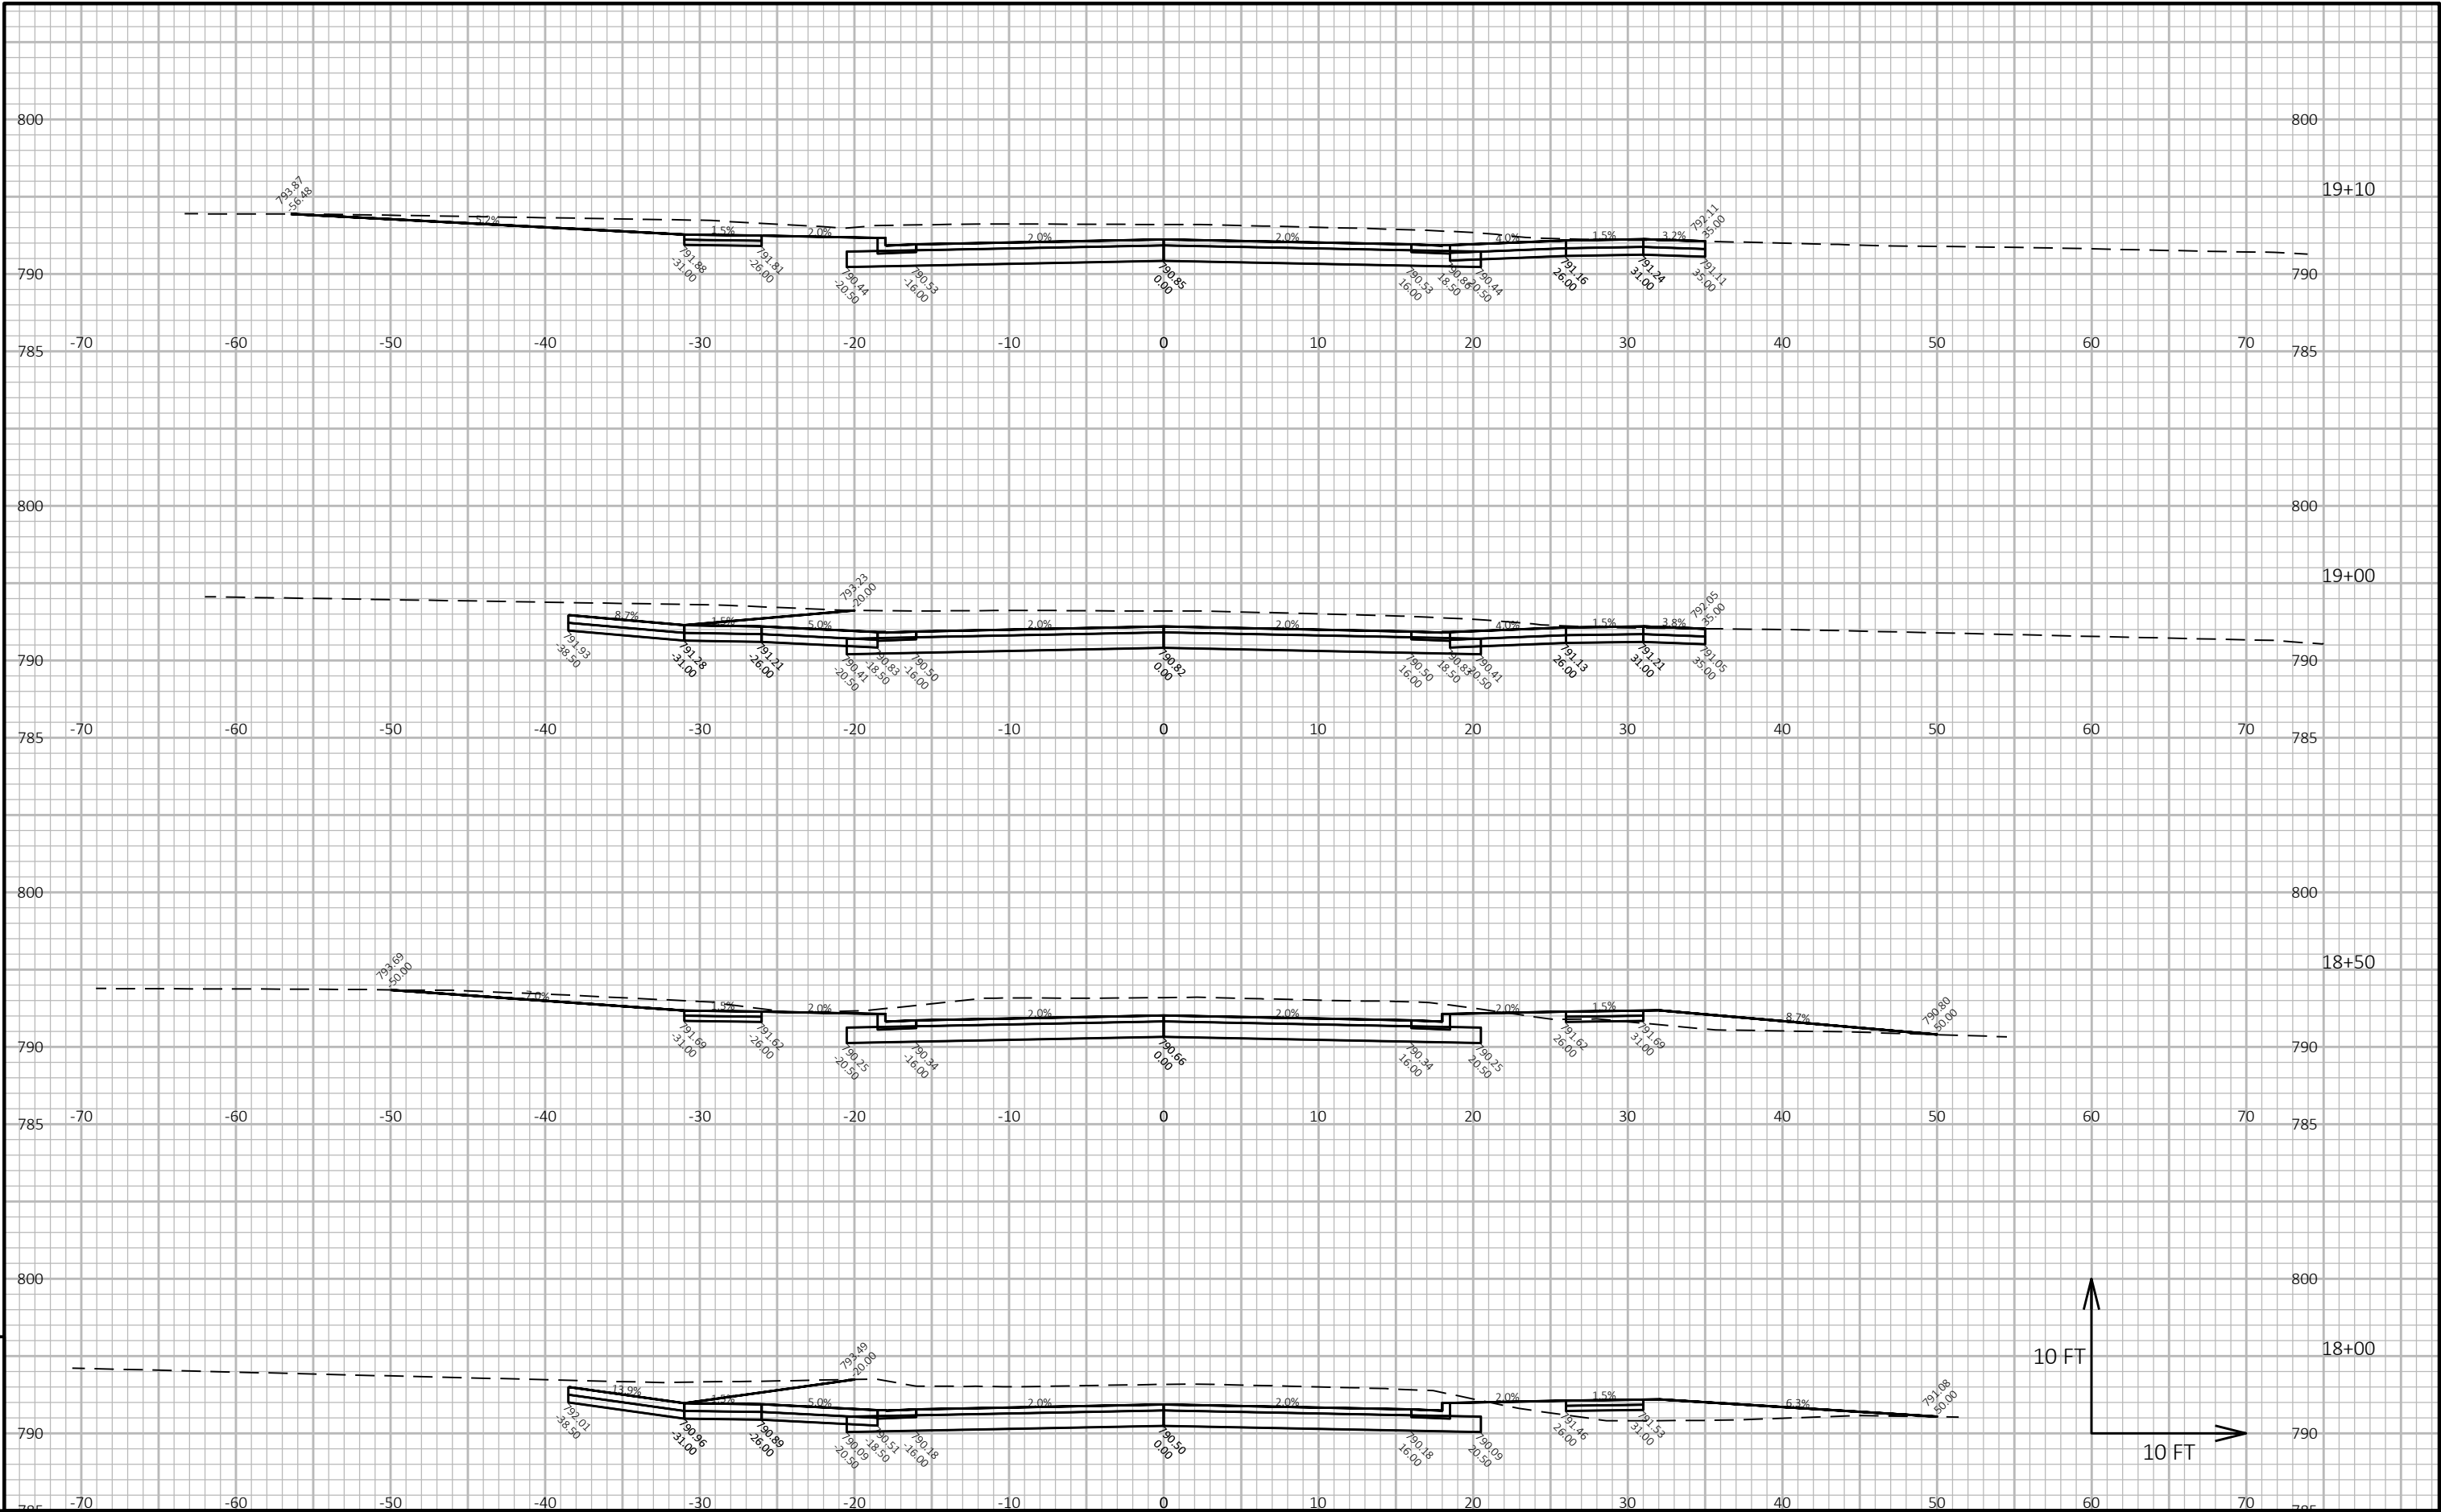




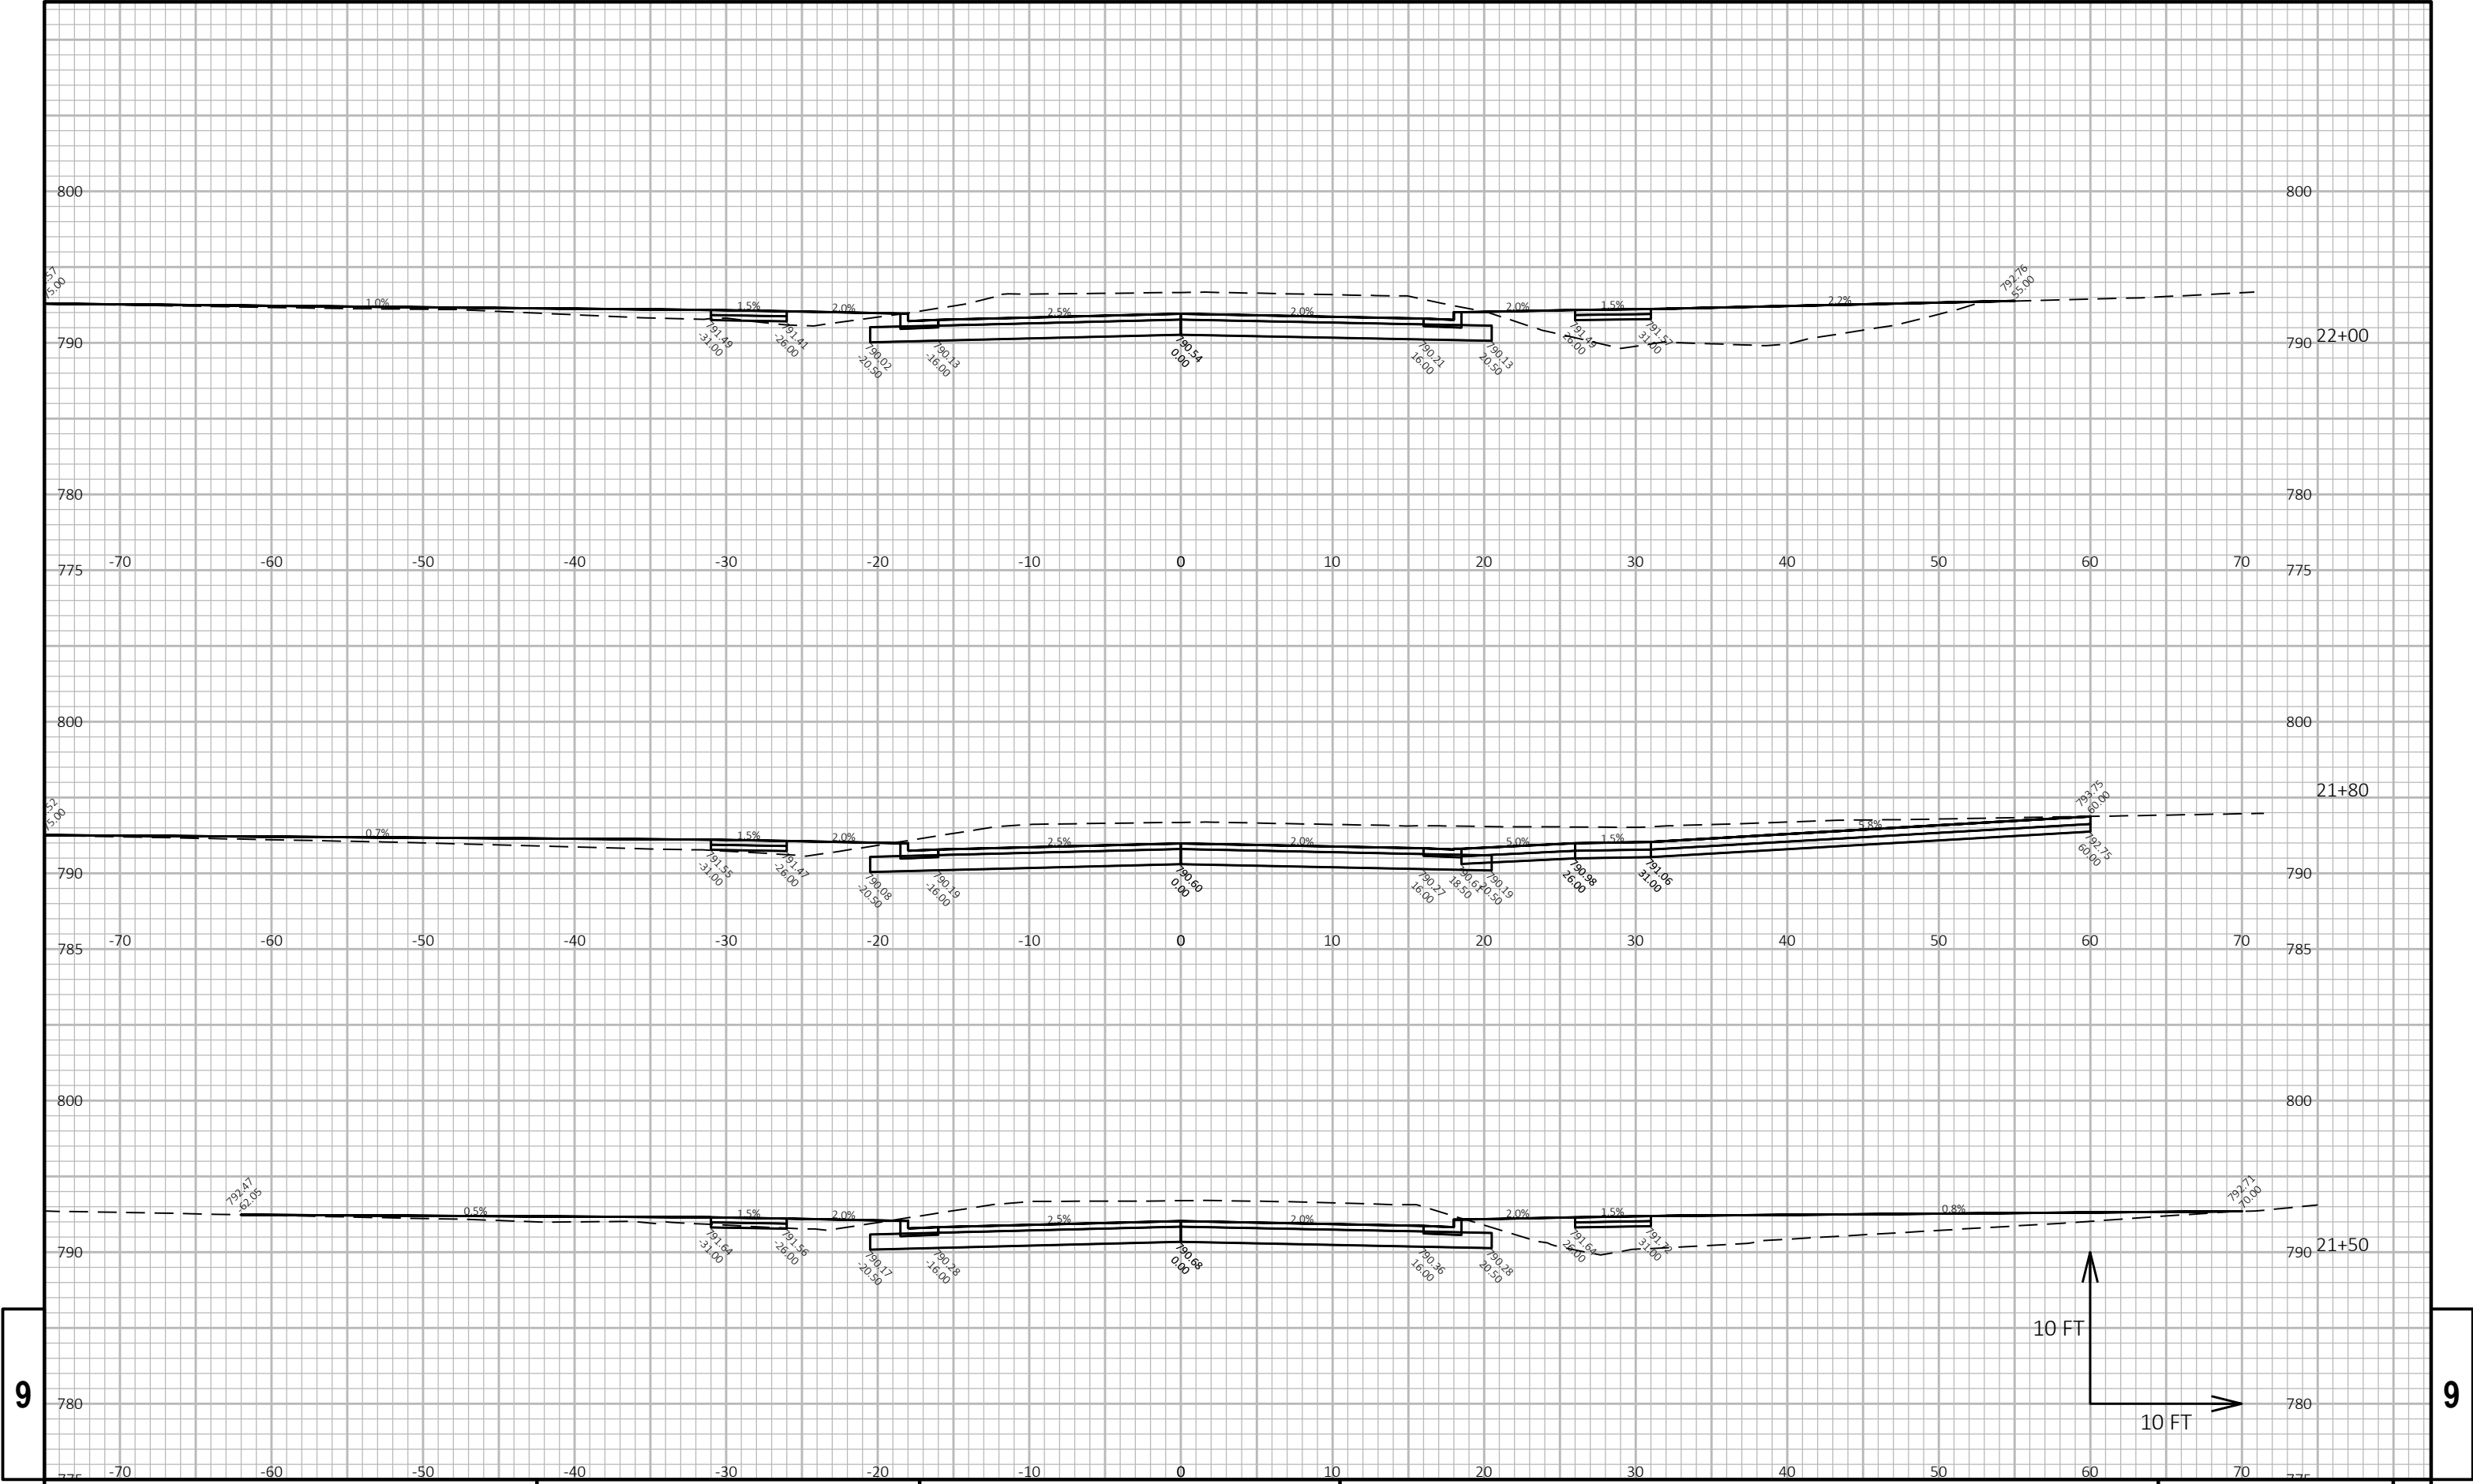



9


9


PROJECT NO: 6436-01-73	HWY: LEONARD POINT ROAD	COUNTY: WINNEBAGO	CROSS SECTIONS: LEONARD POINT ROAD	SHEET E
------------------------	-------------------------	-------------------	------------------------------------	---------

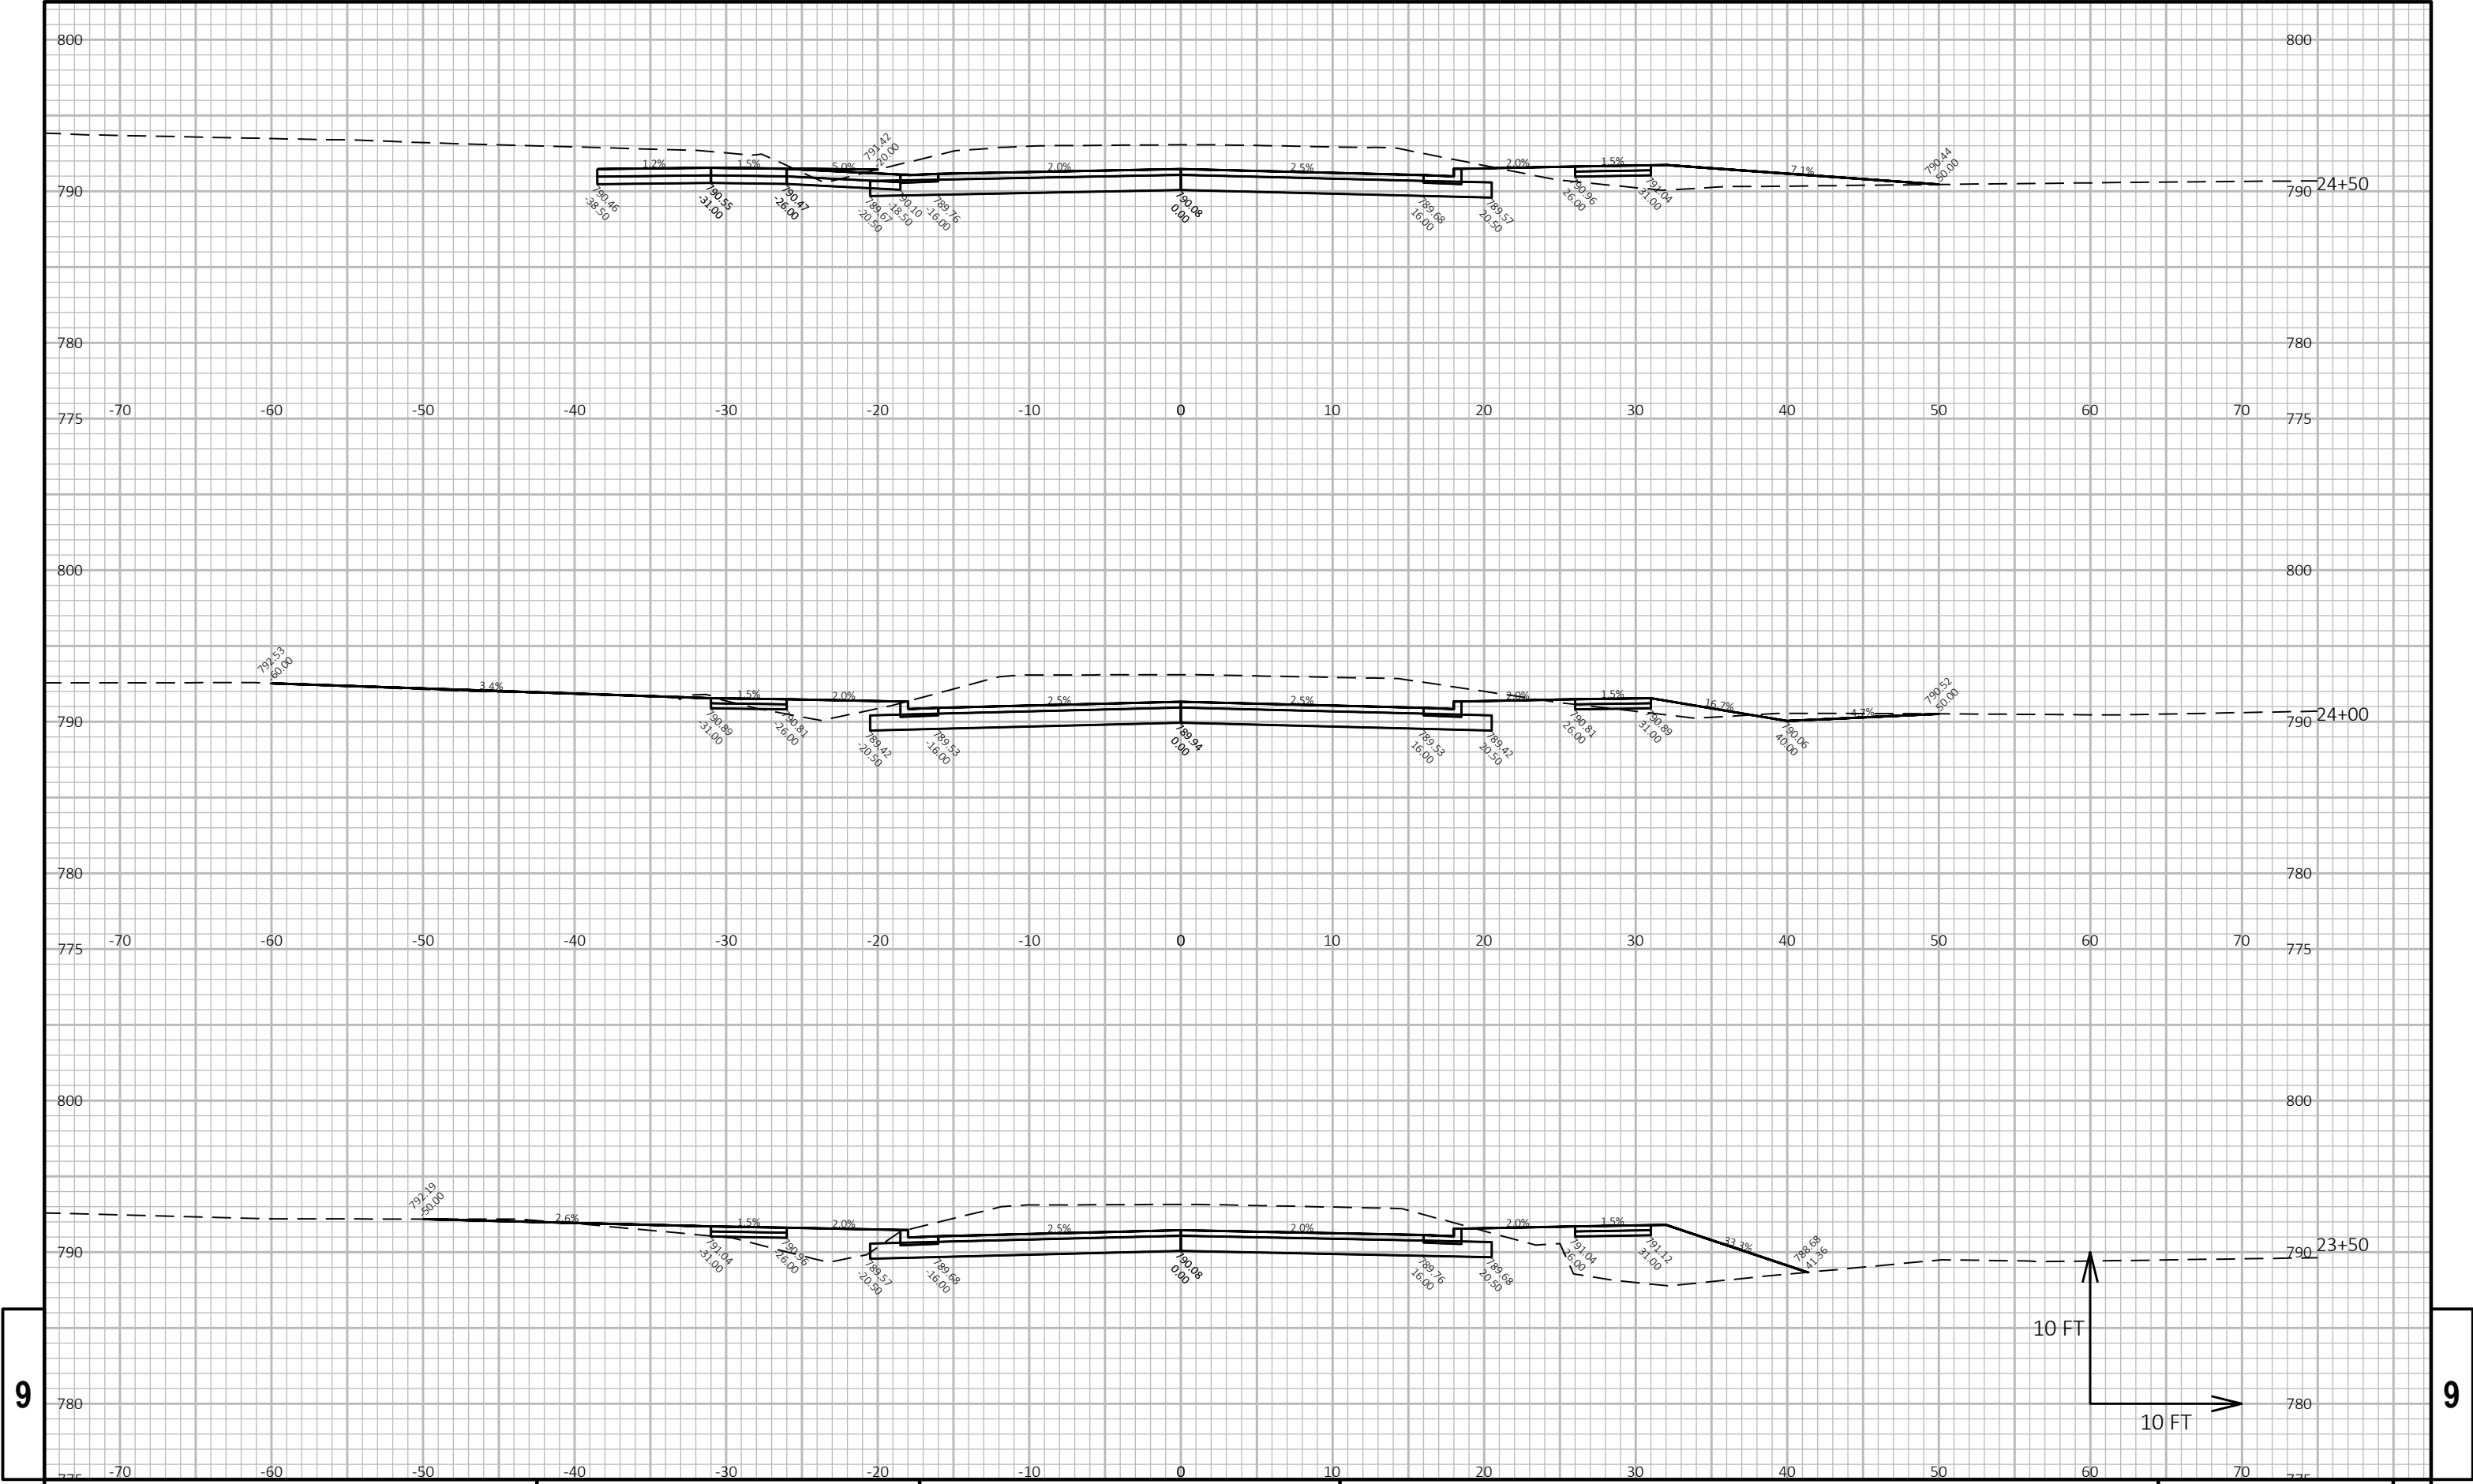


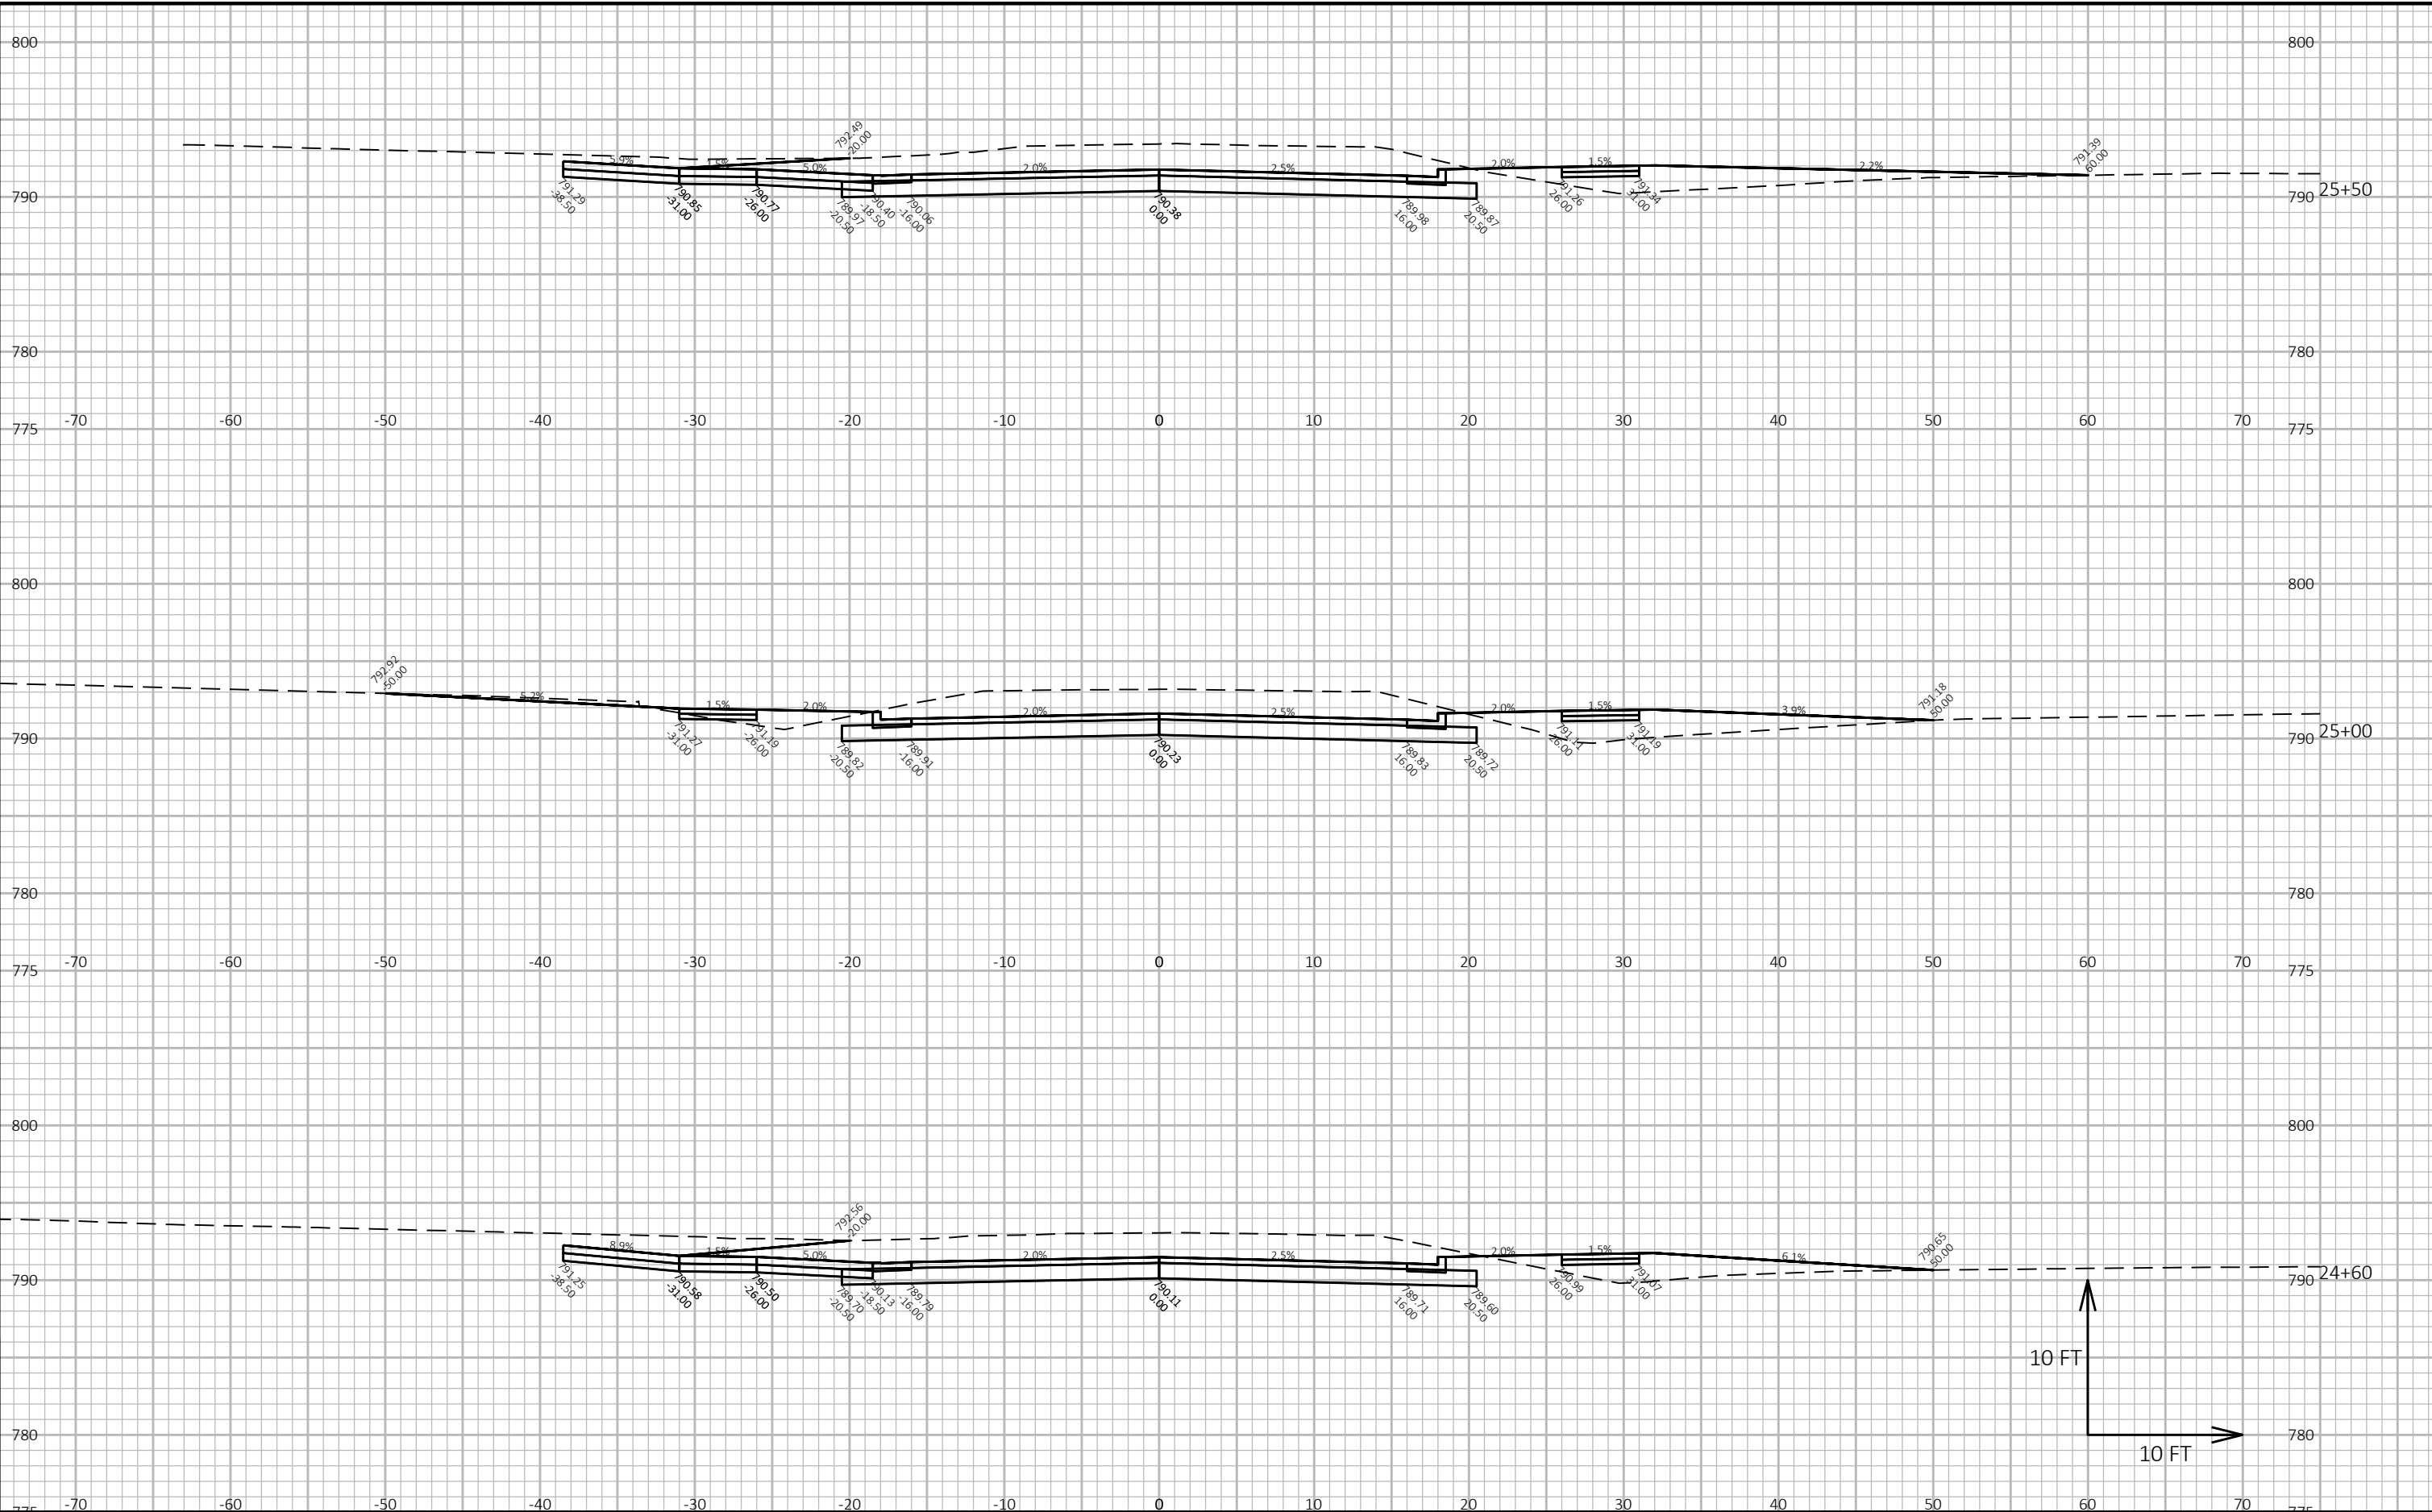


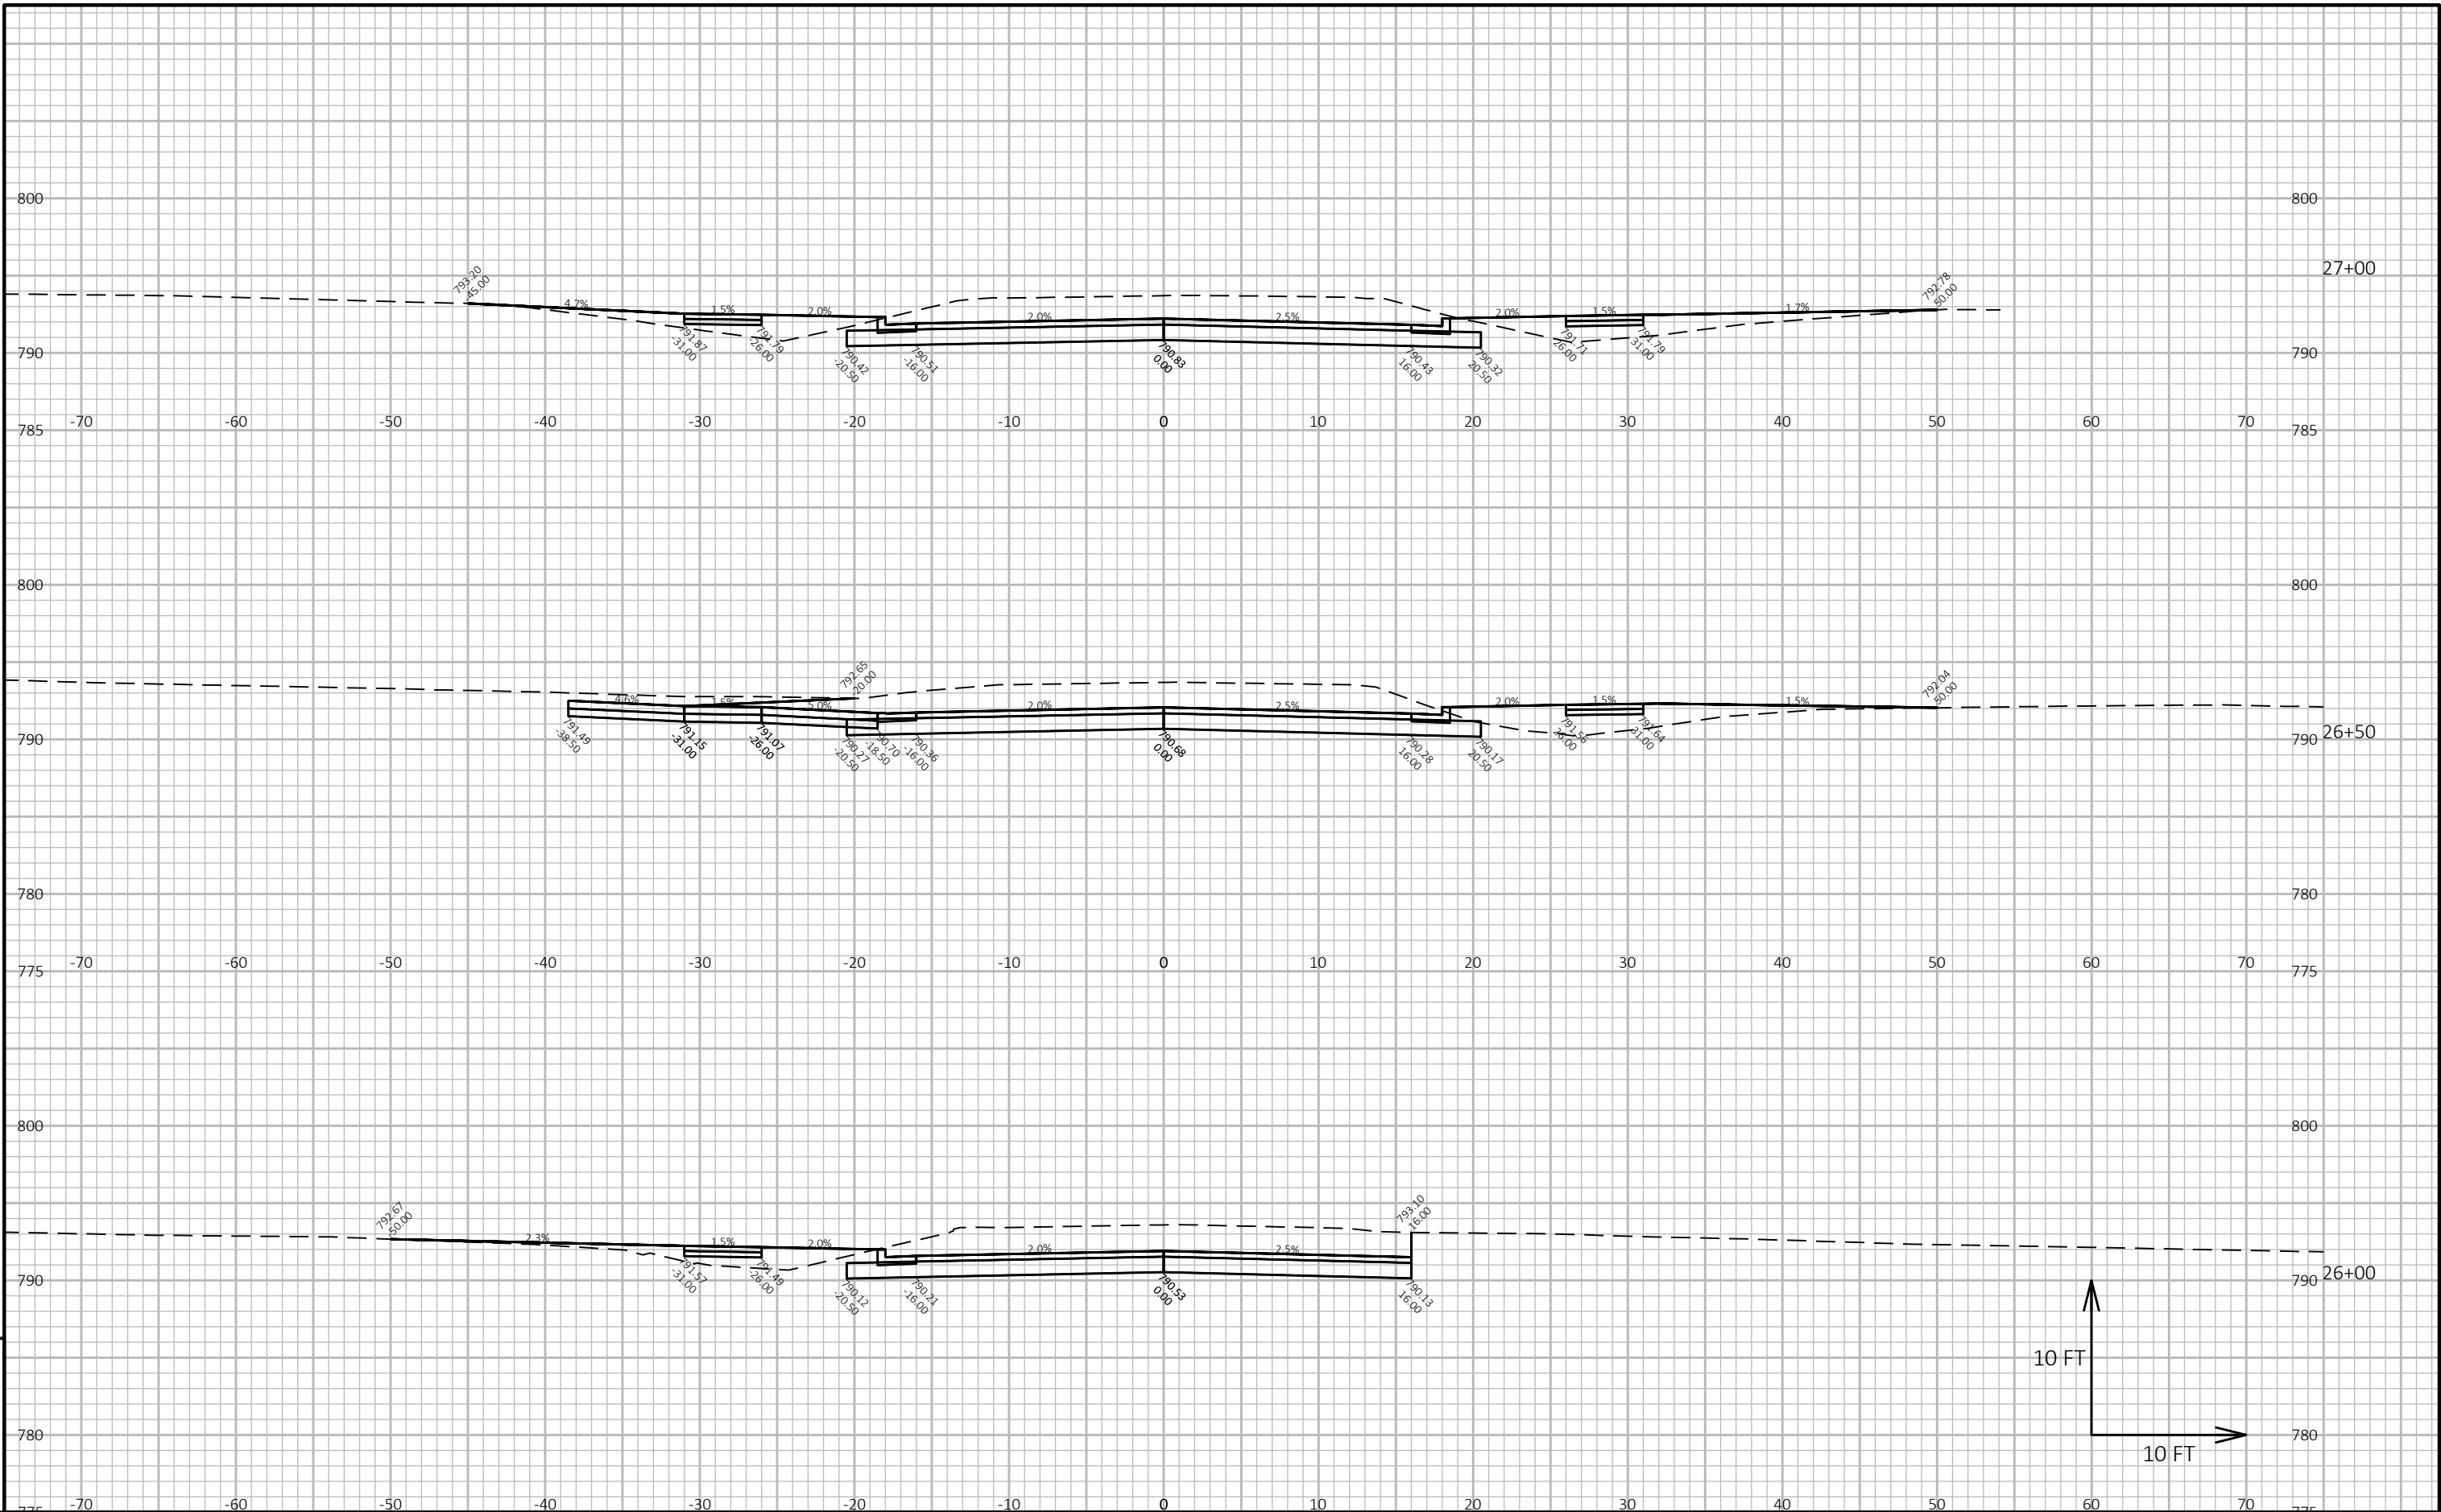

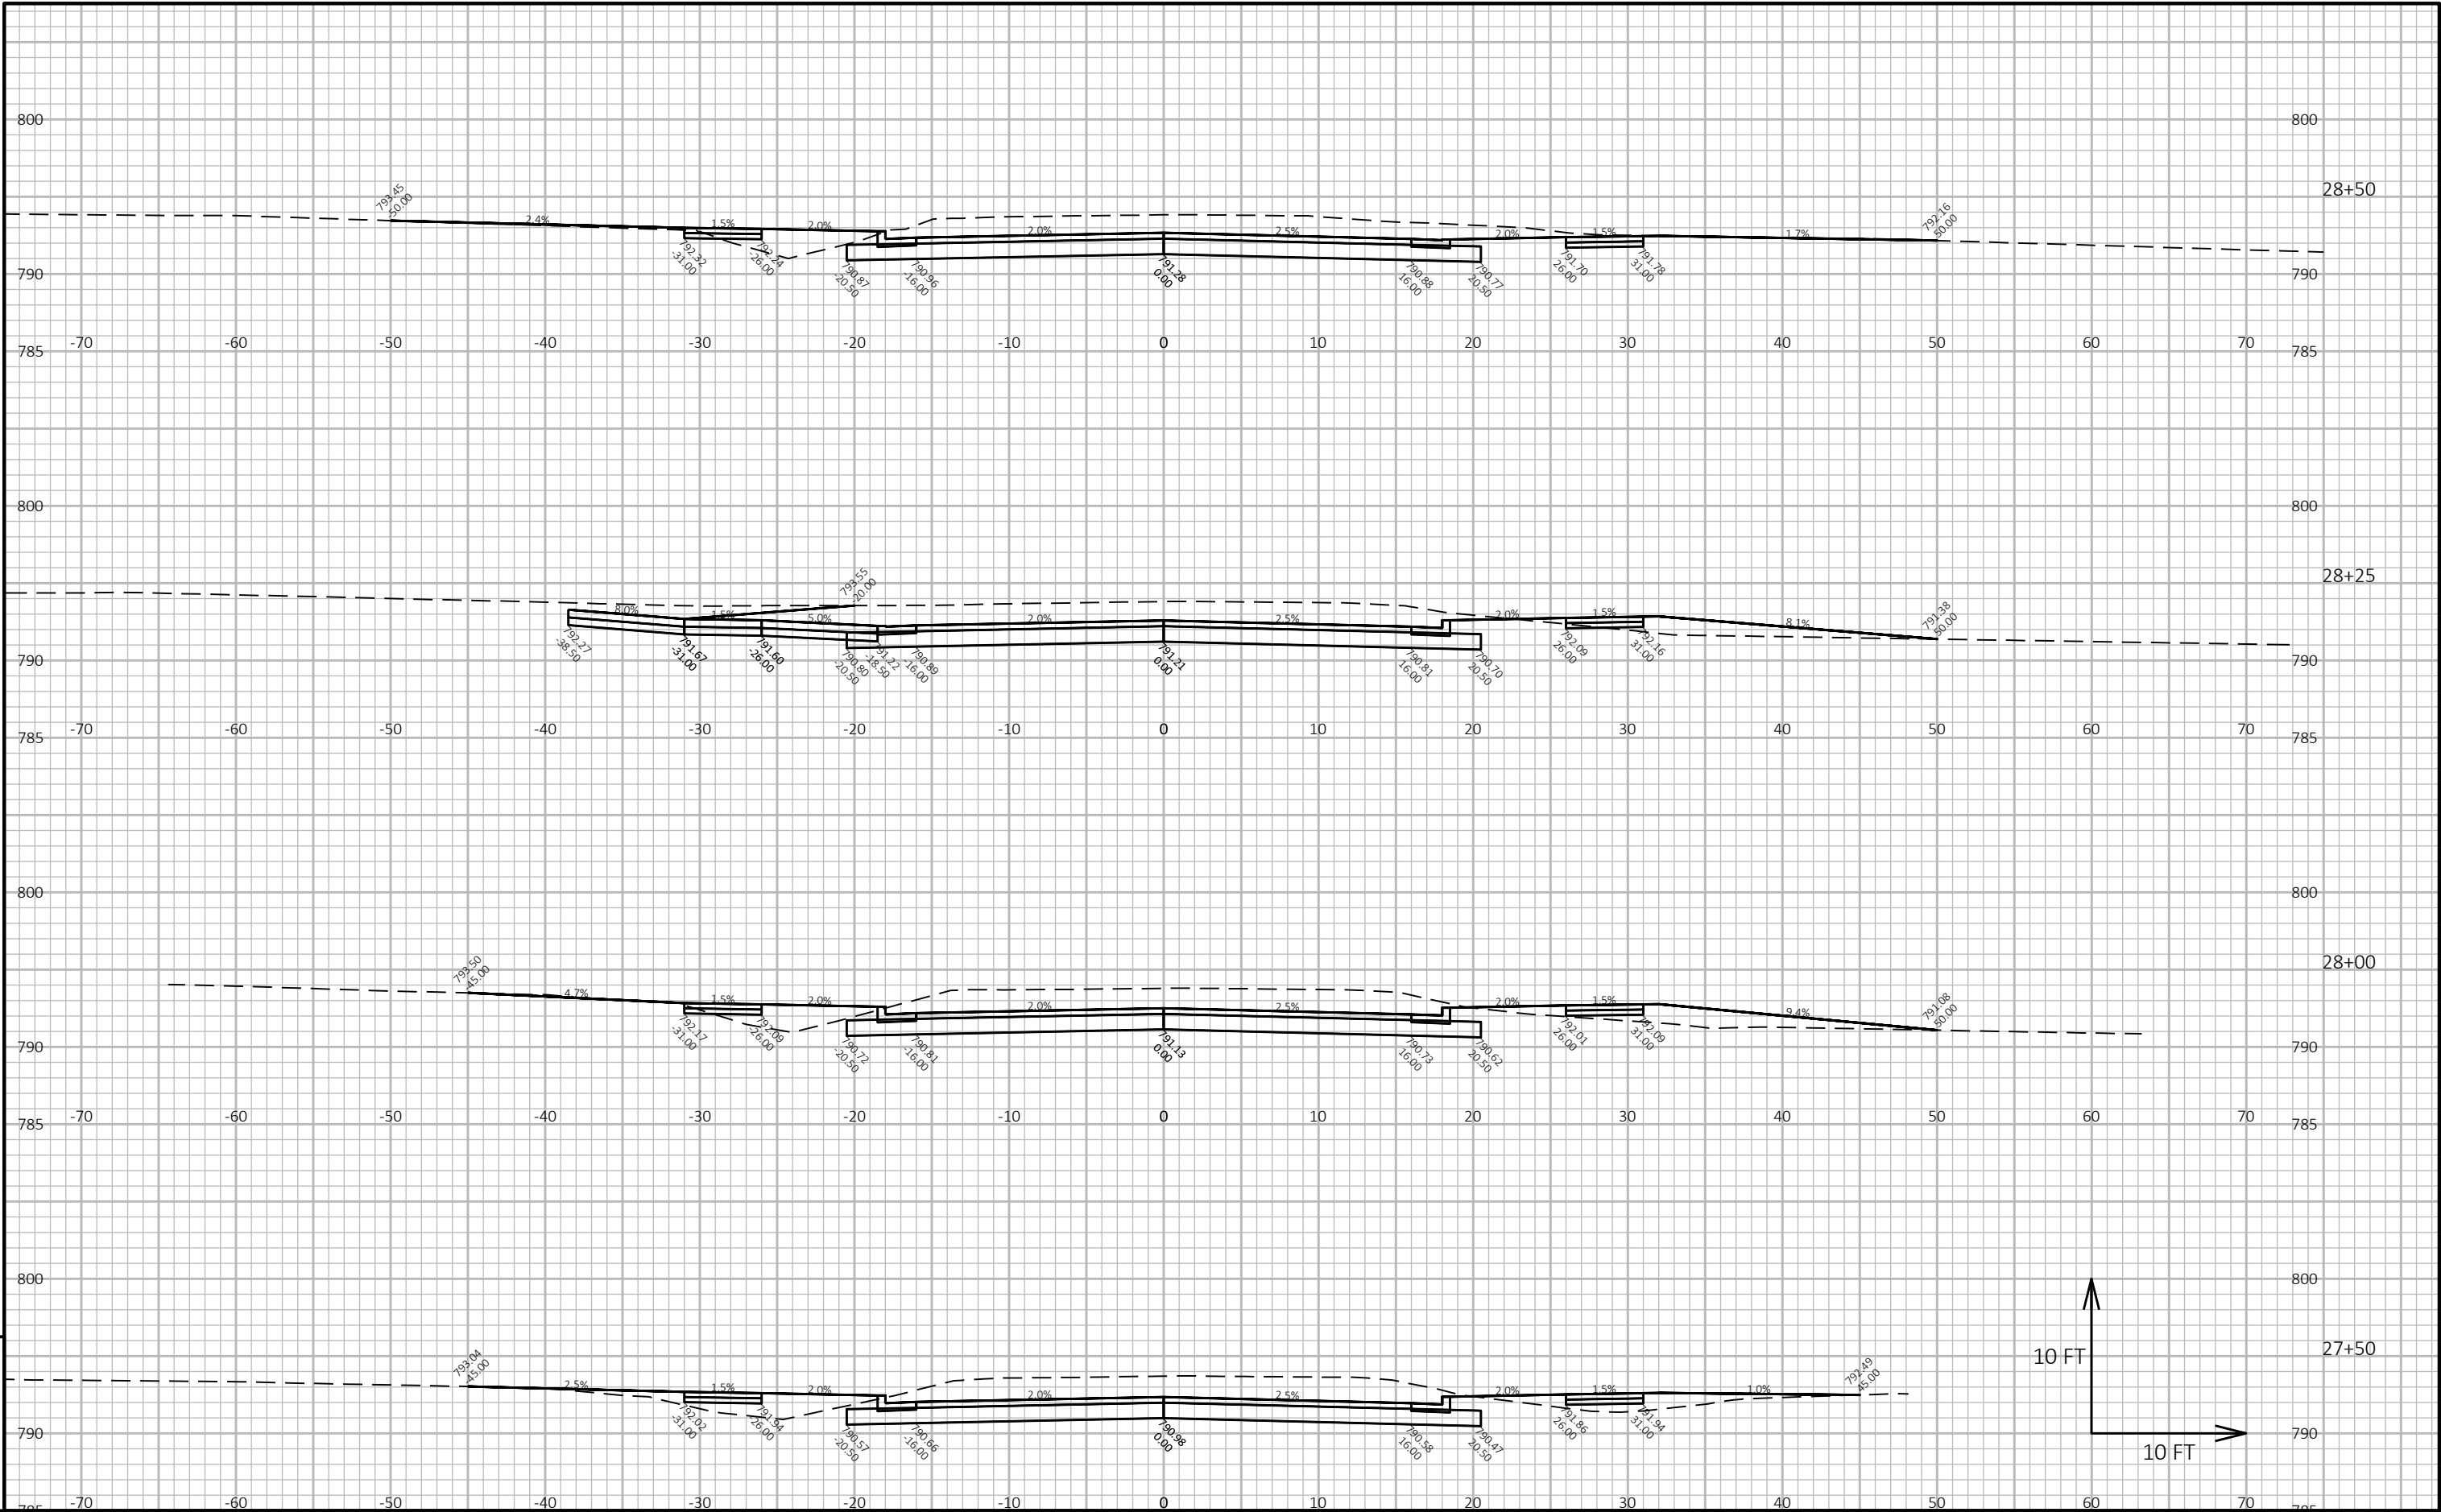

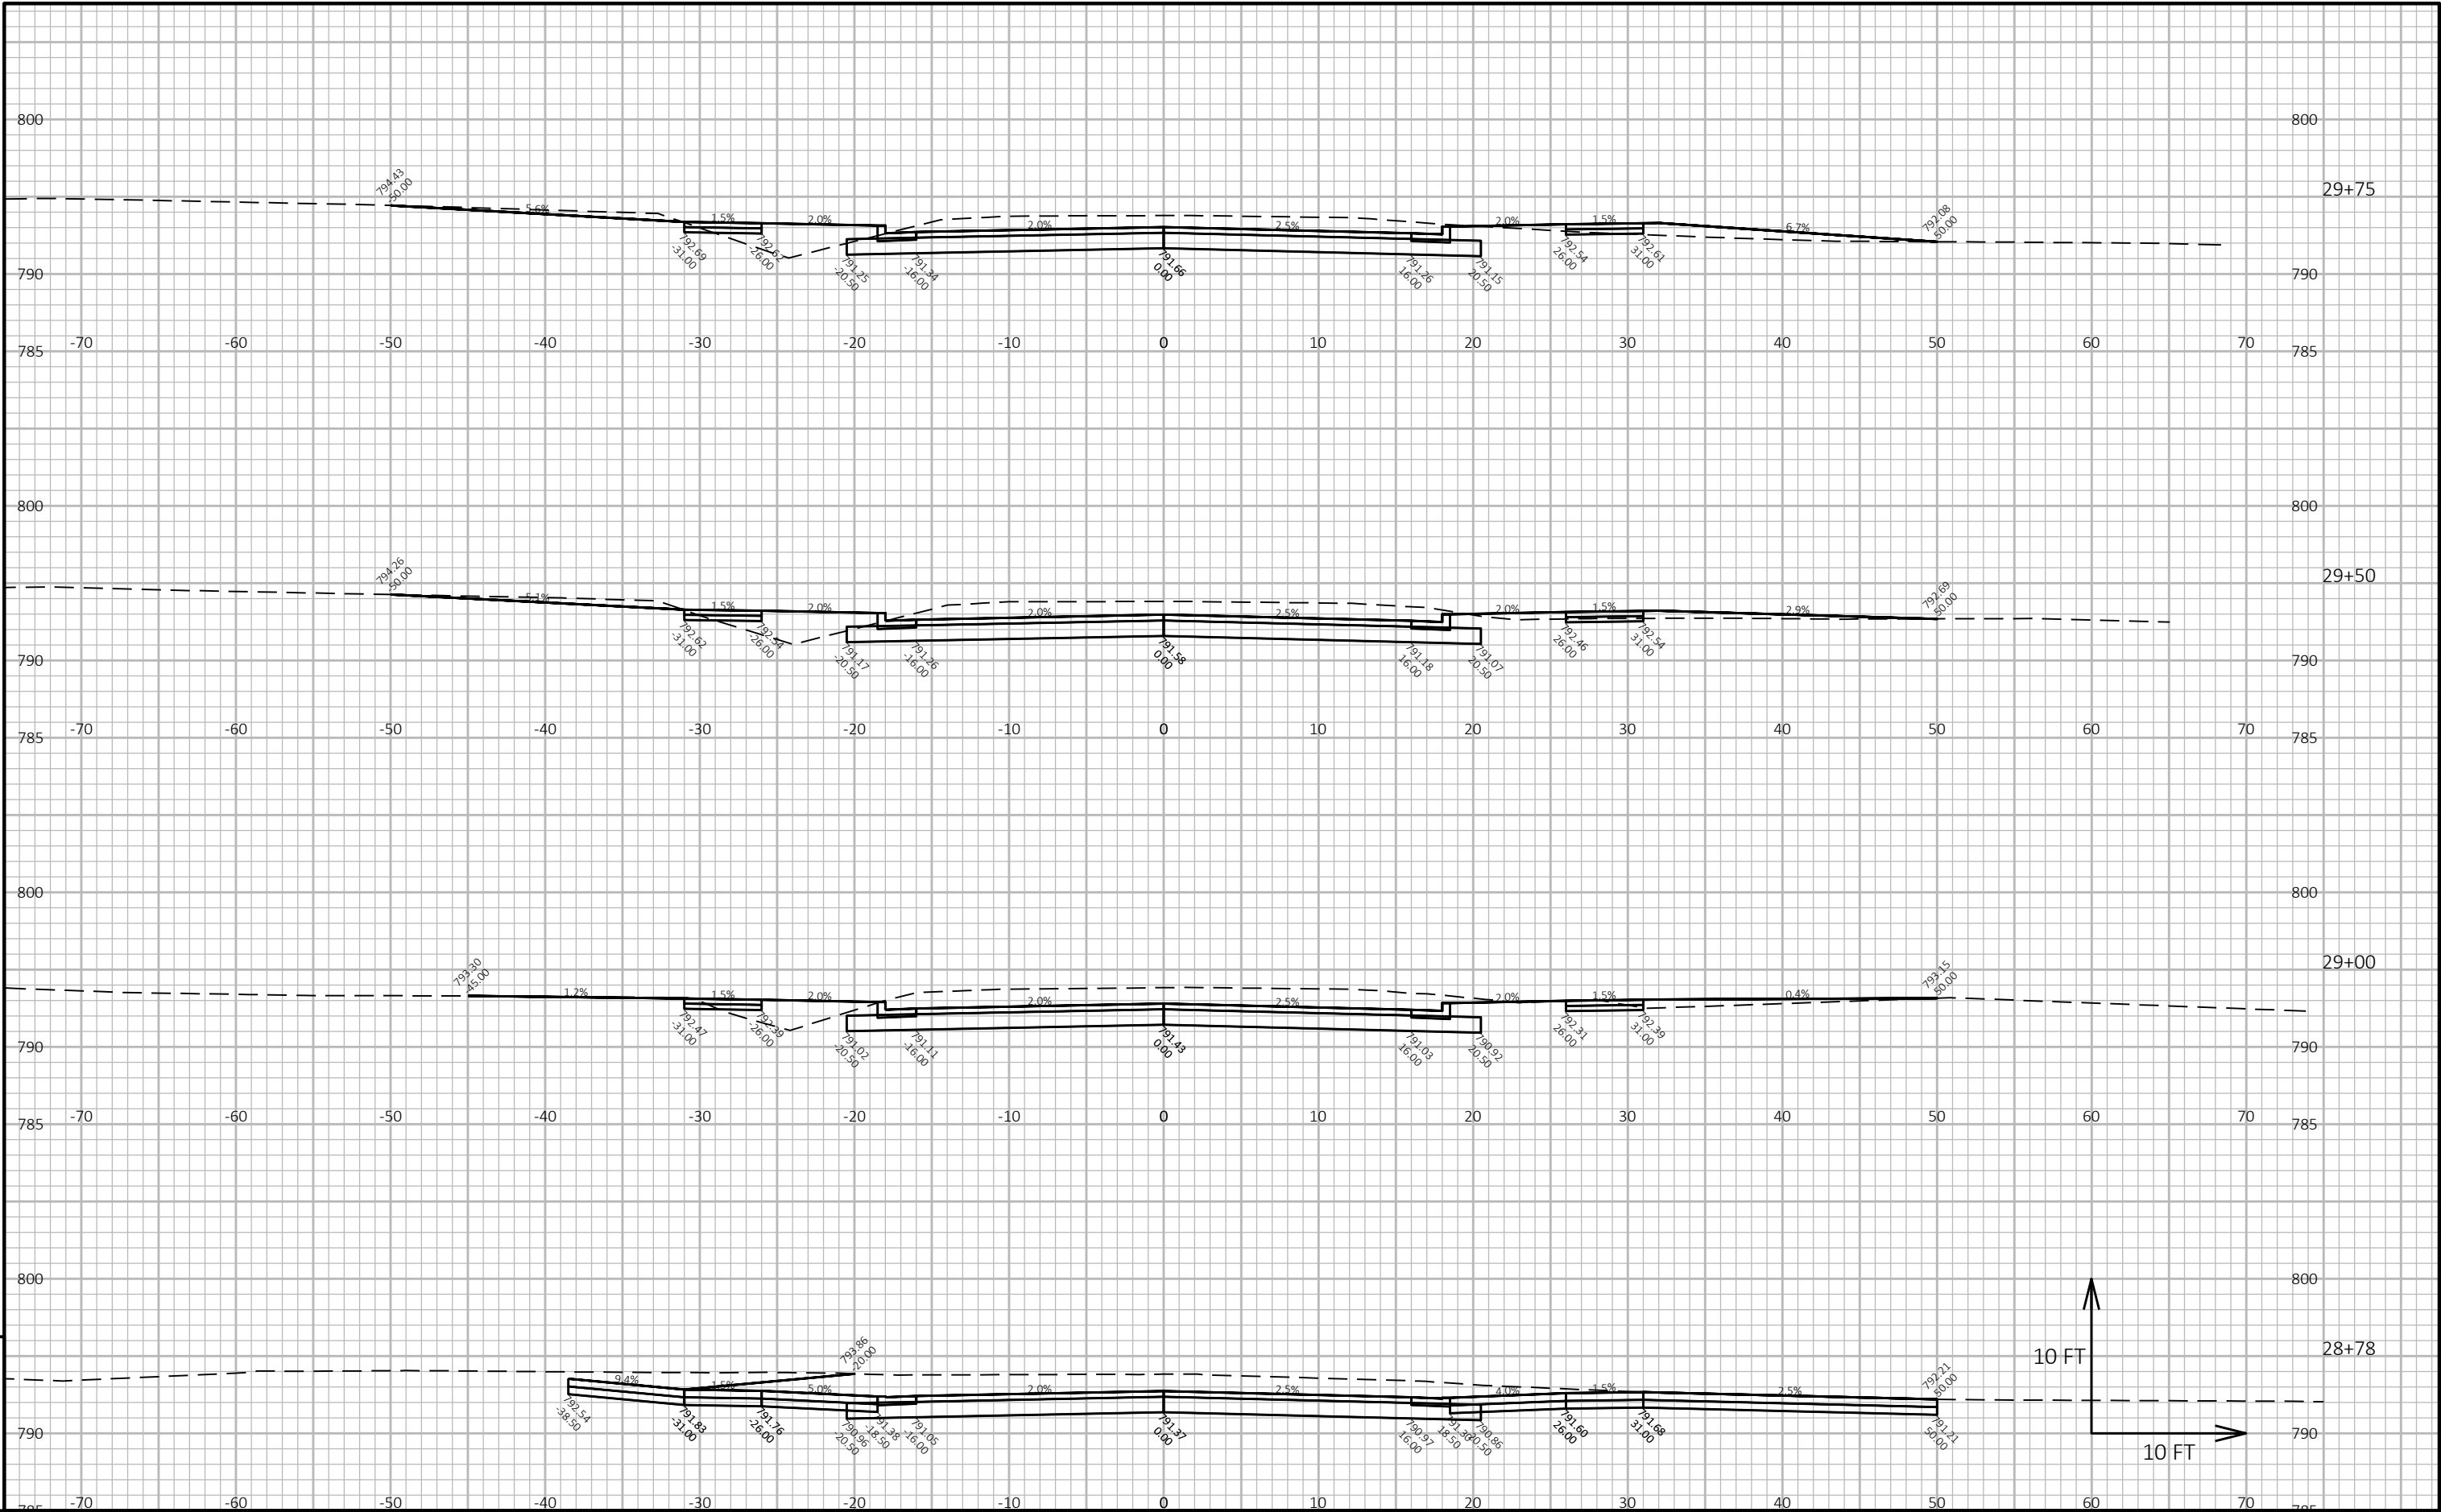

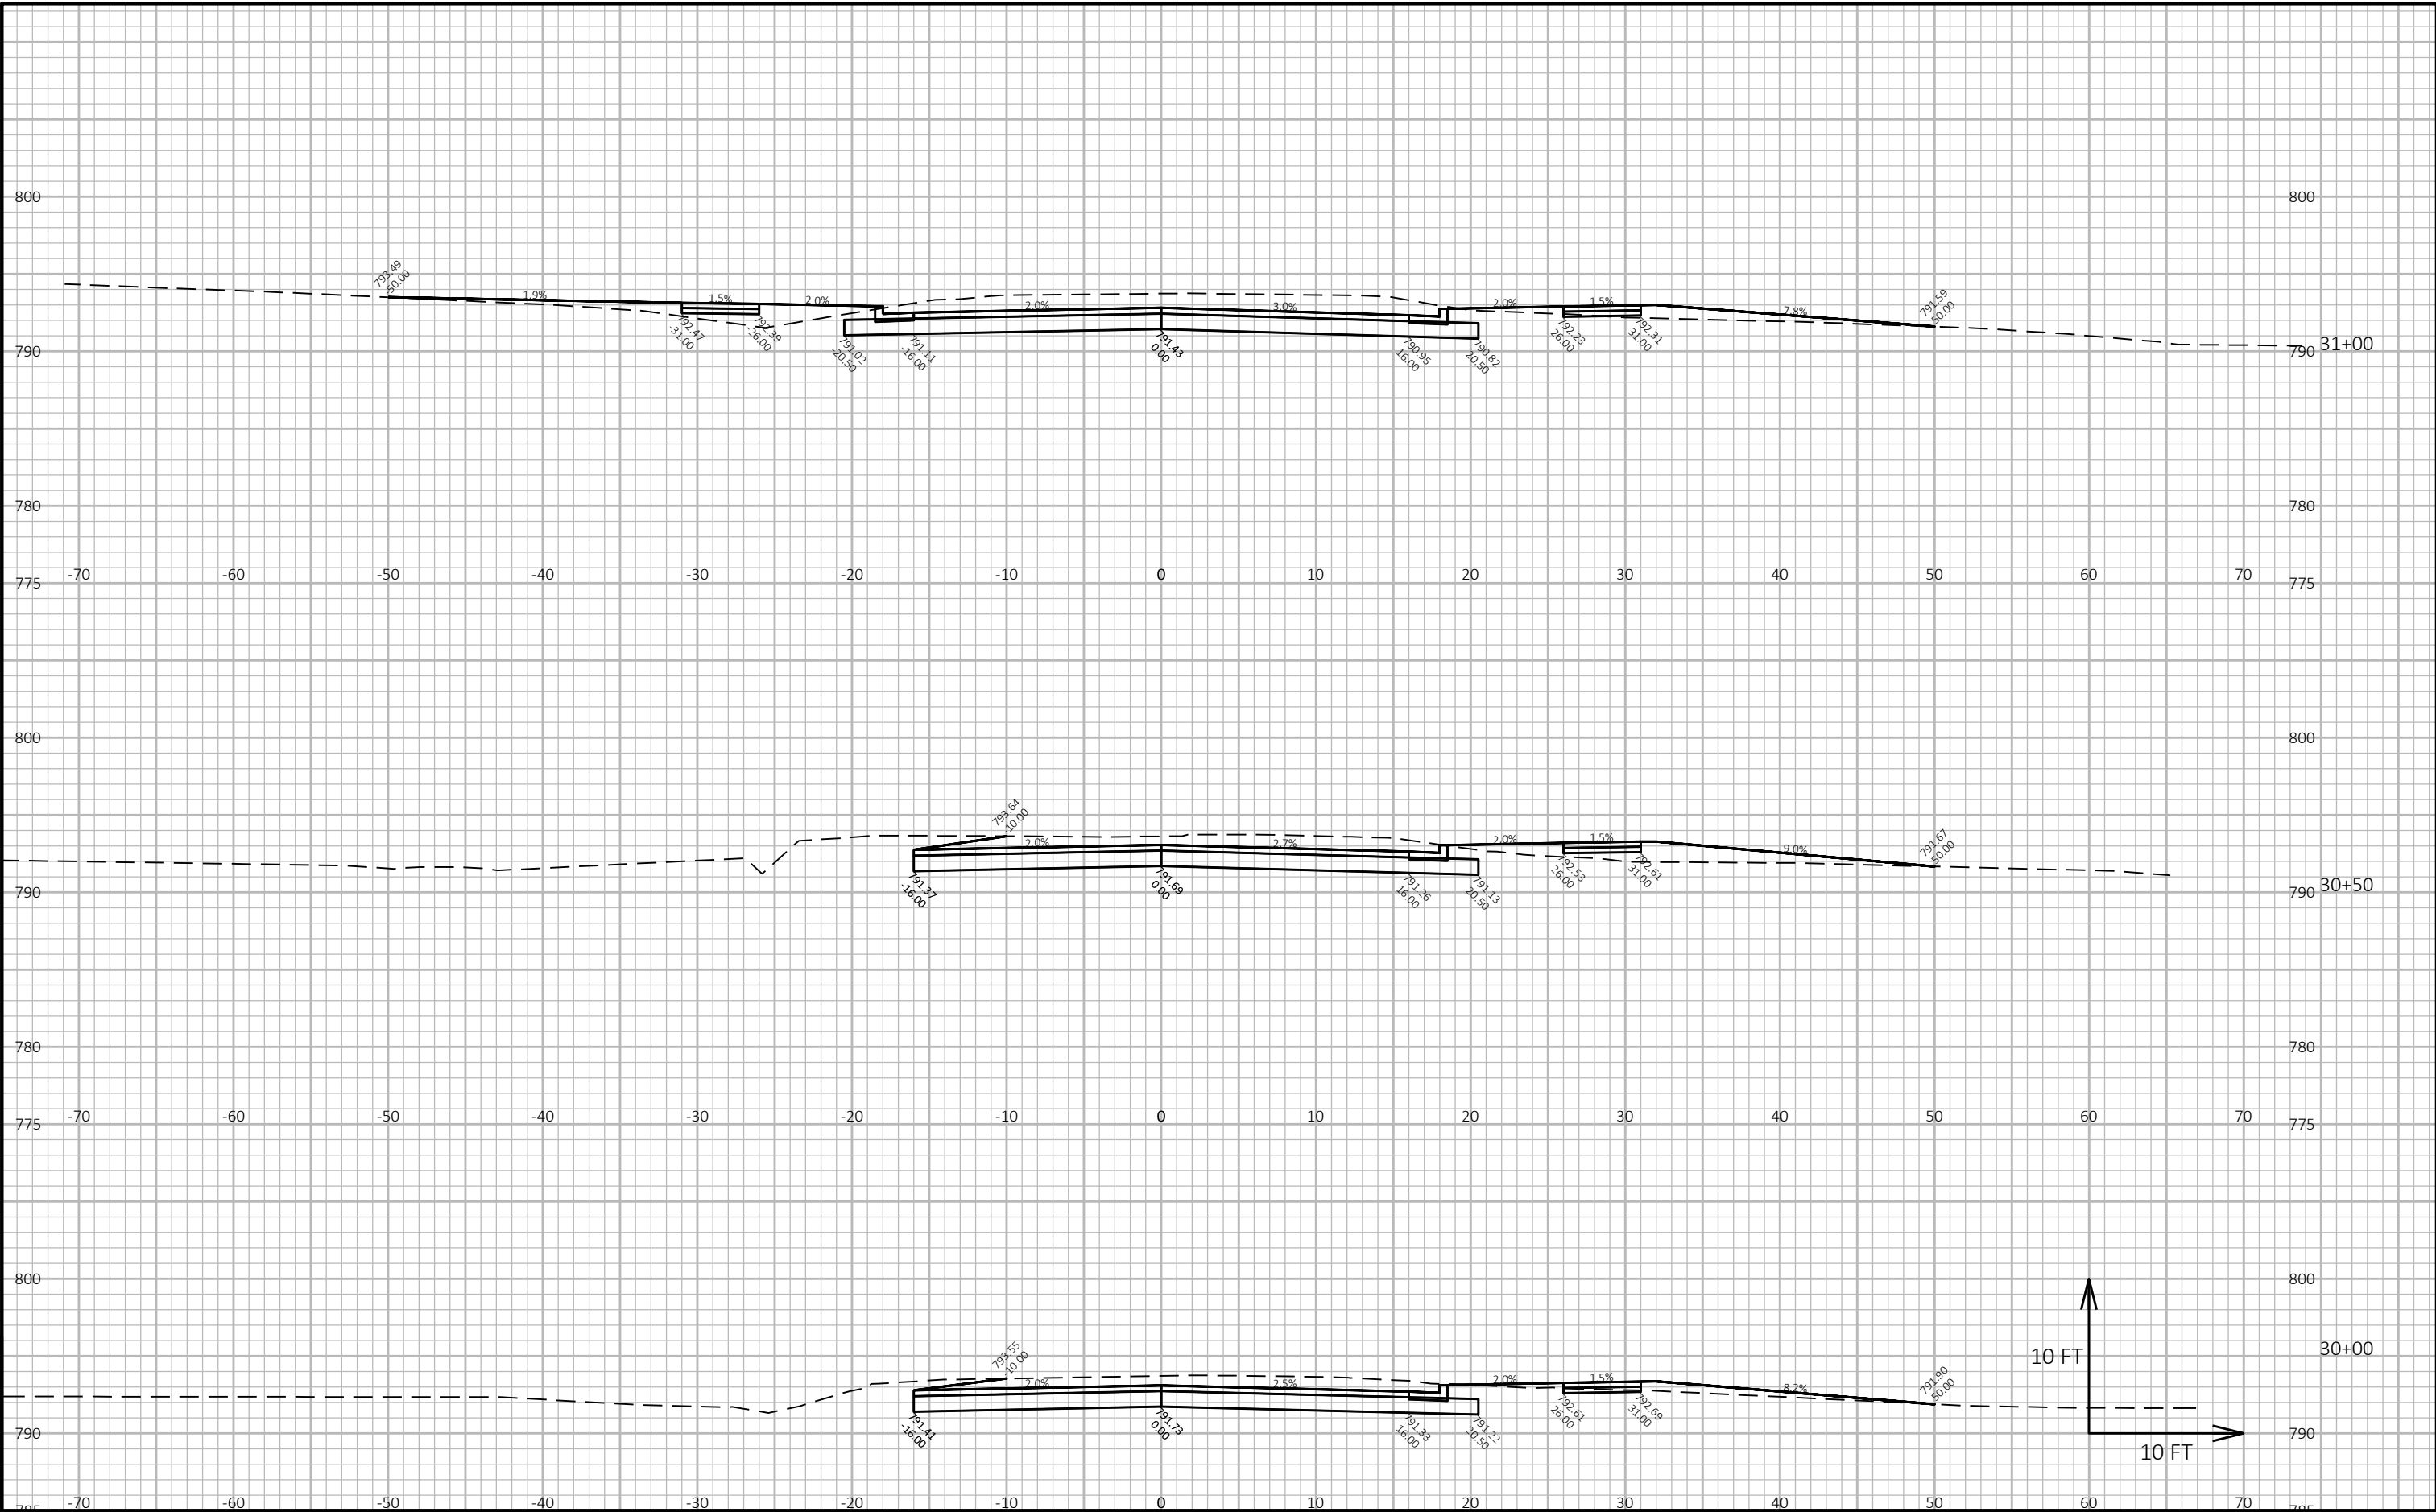


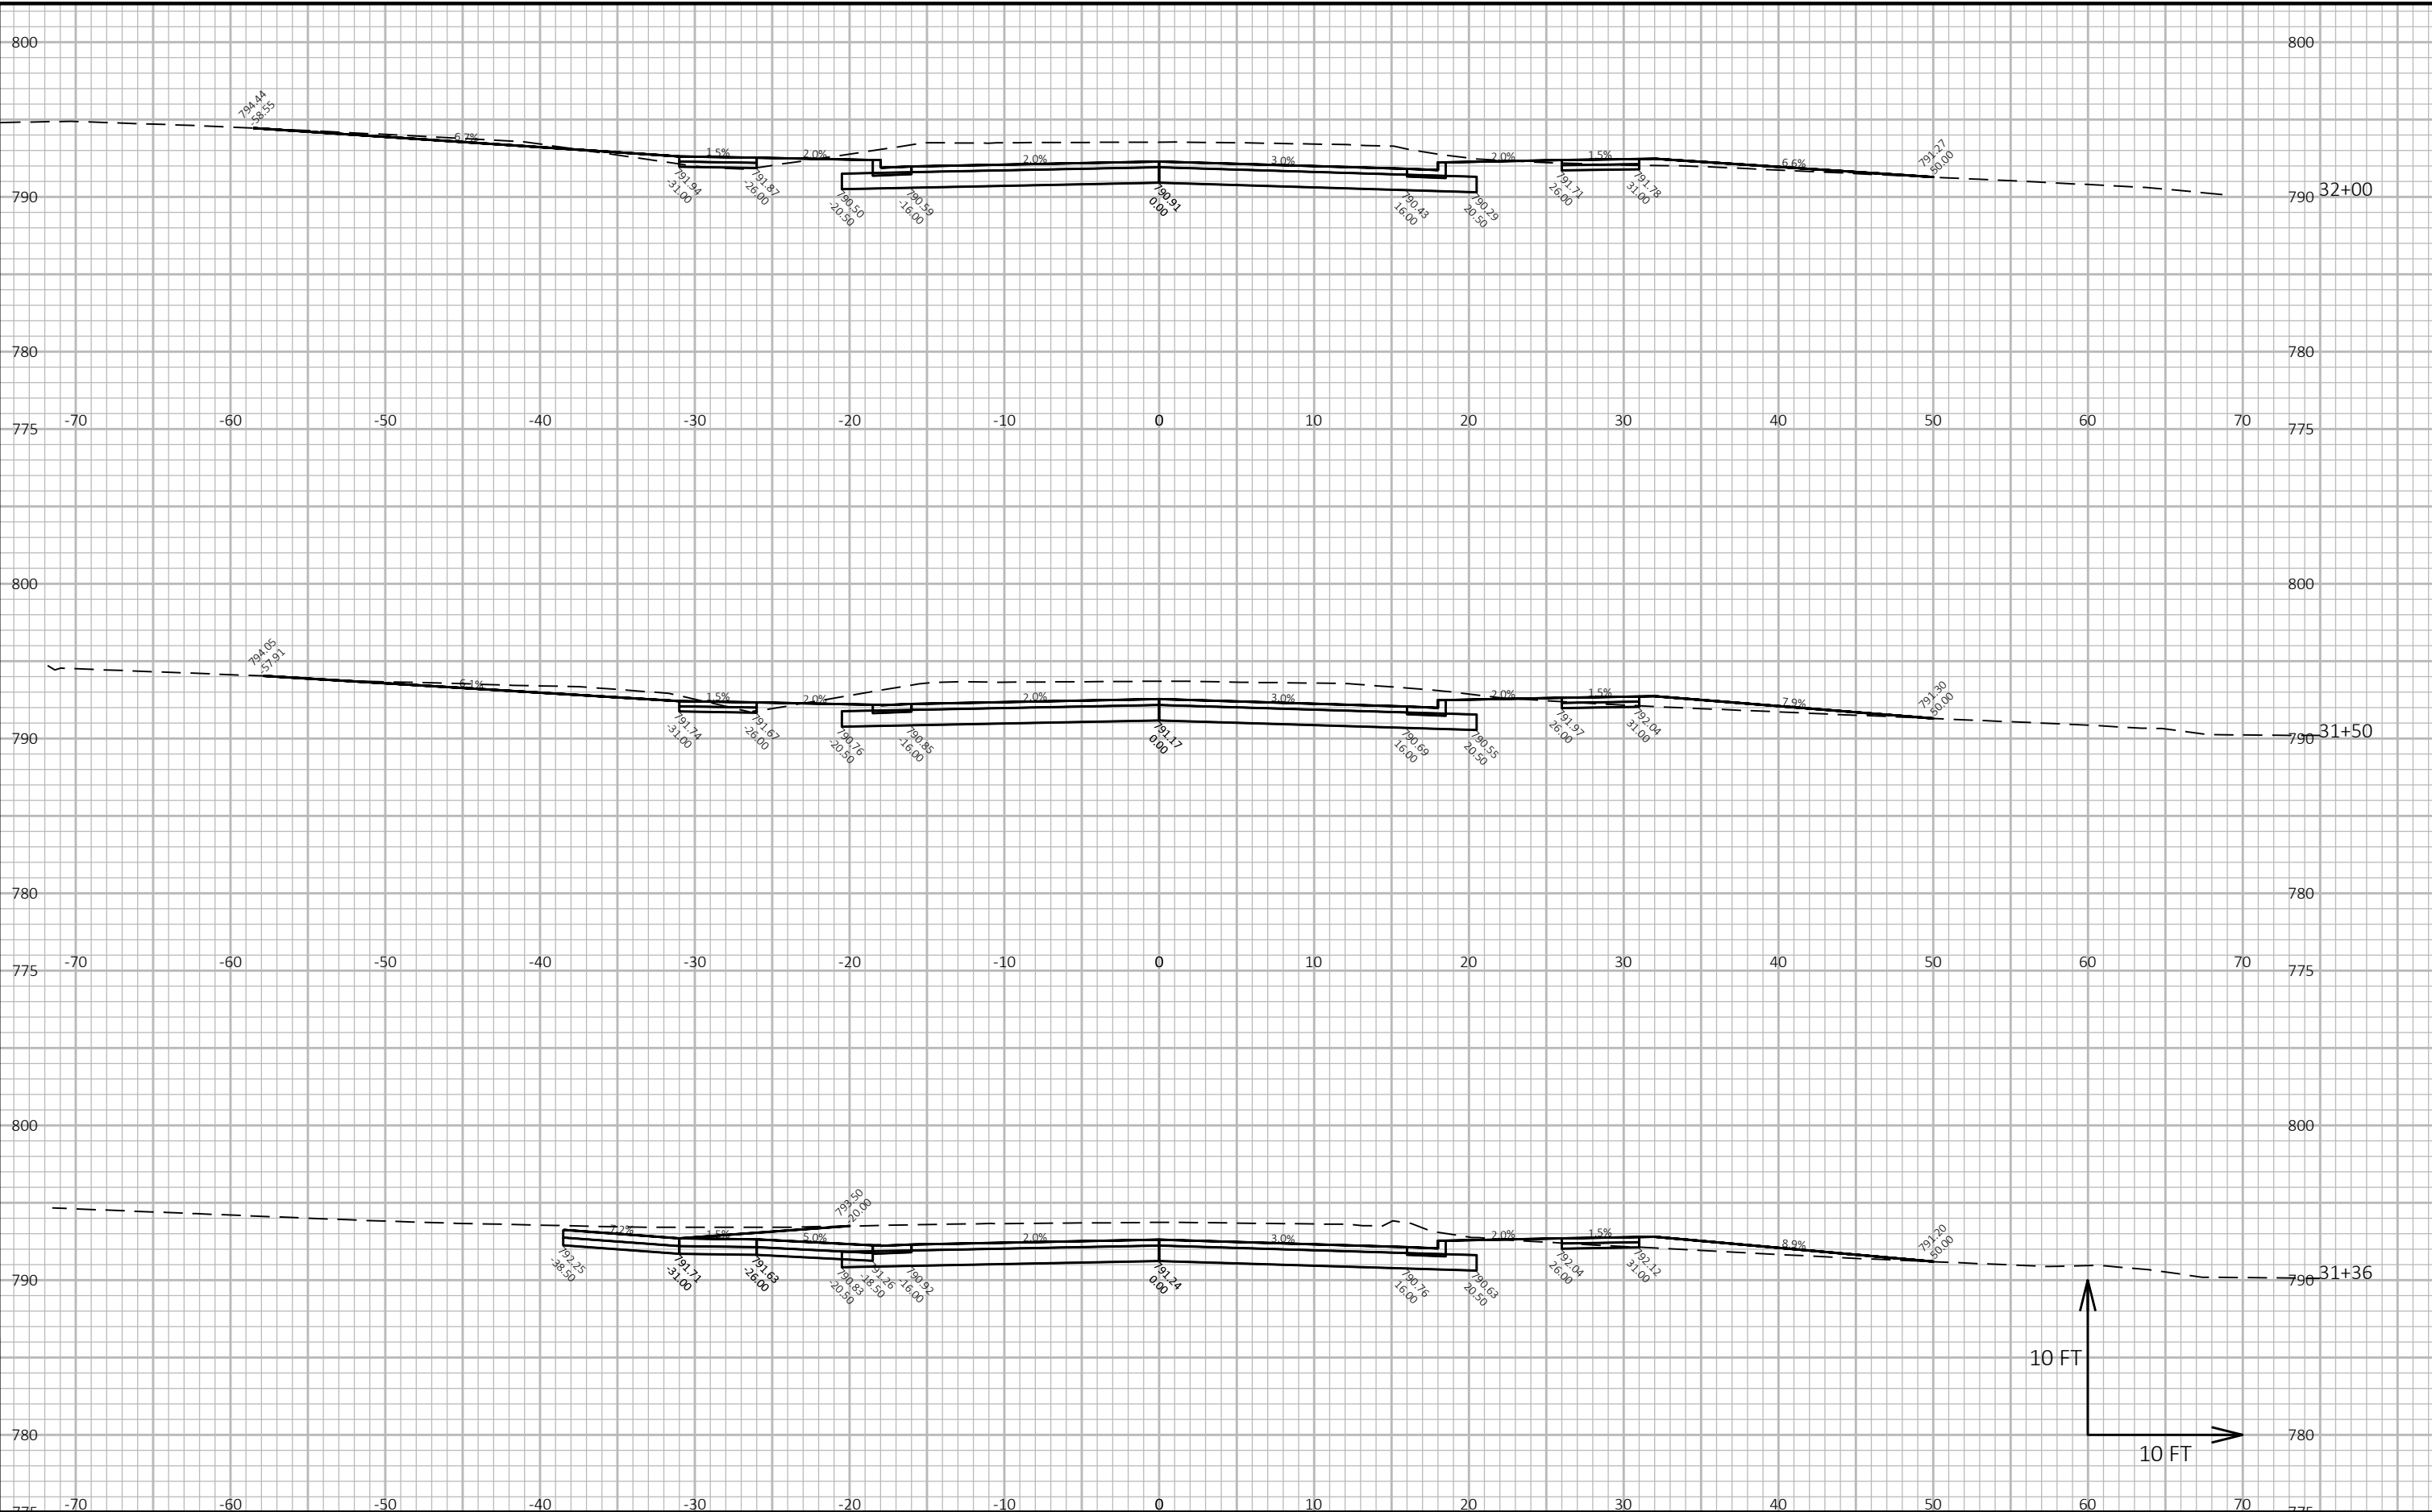

9


9


PROJECT NO: 6436-01-73	HWY: LEONARD POINT ROAD	COUNTY: WINNEBAGO	CROSS SECTIONS: LEONARD POINT ROAD	SHEET E
------------------------	-------------------------	-------------------	------------------------------------	---------

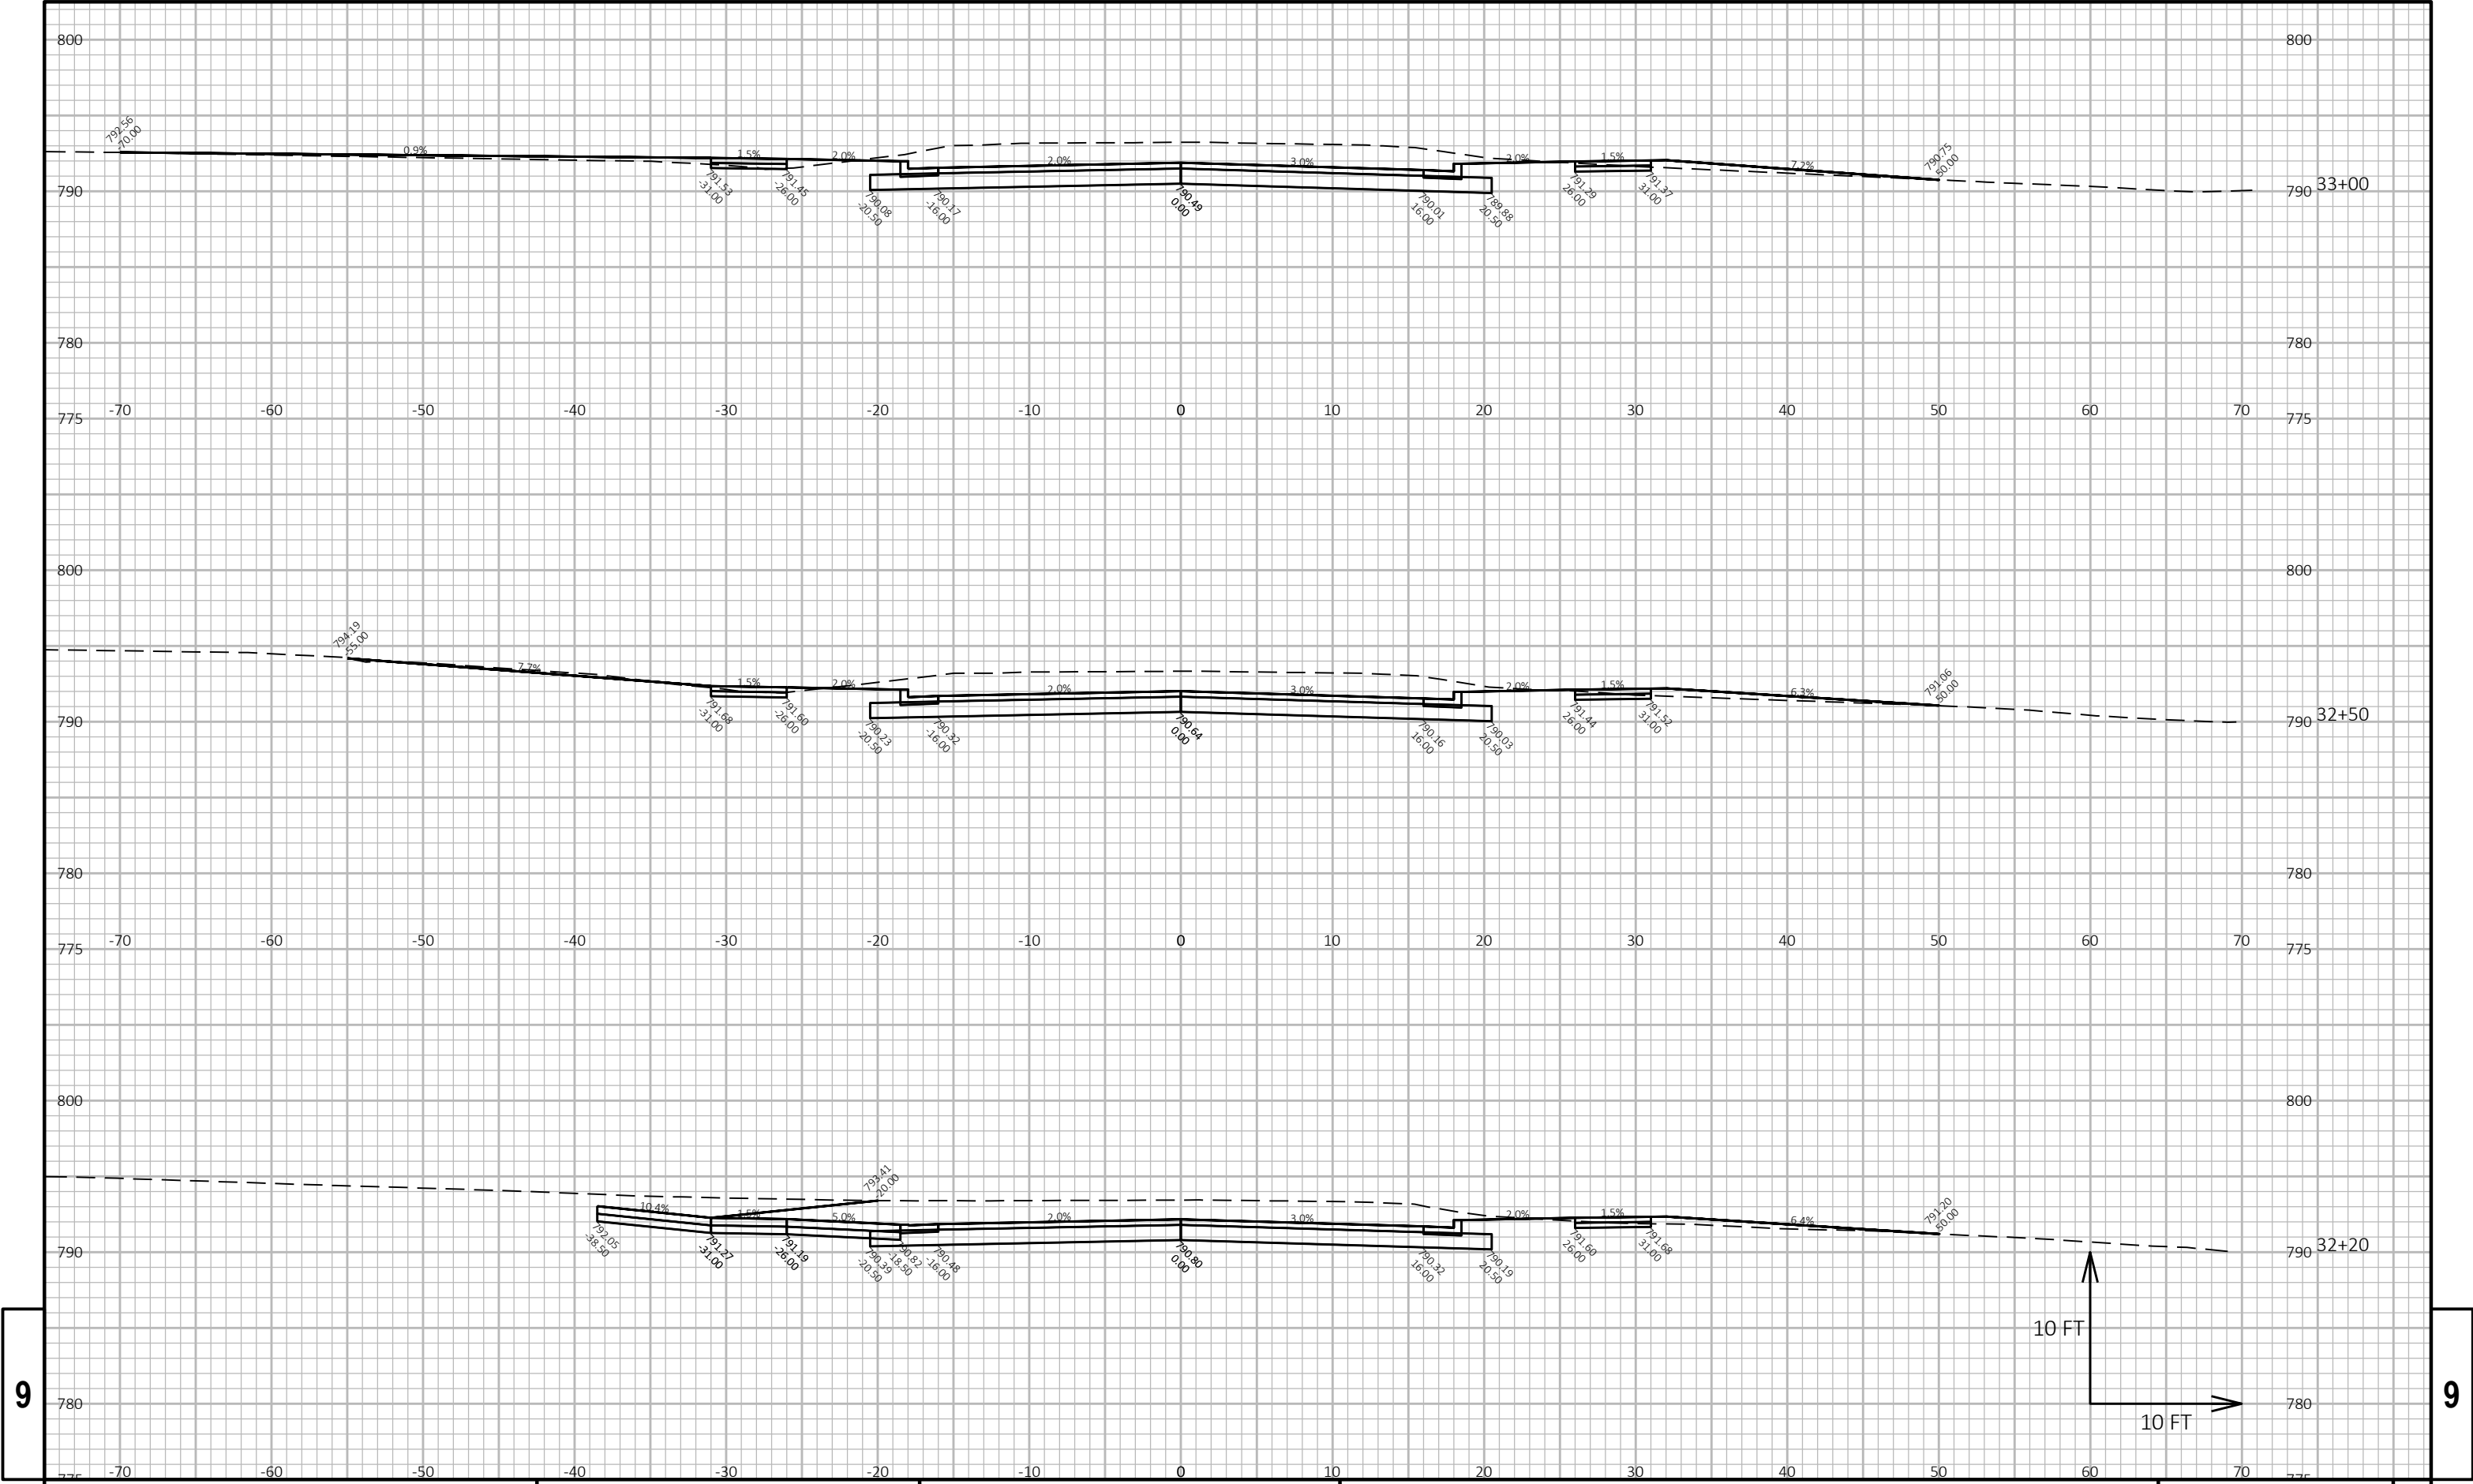


9

9

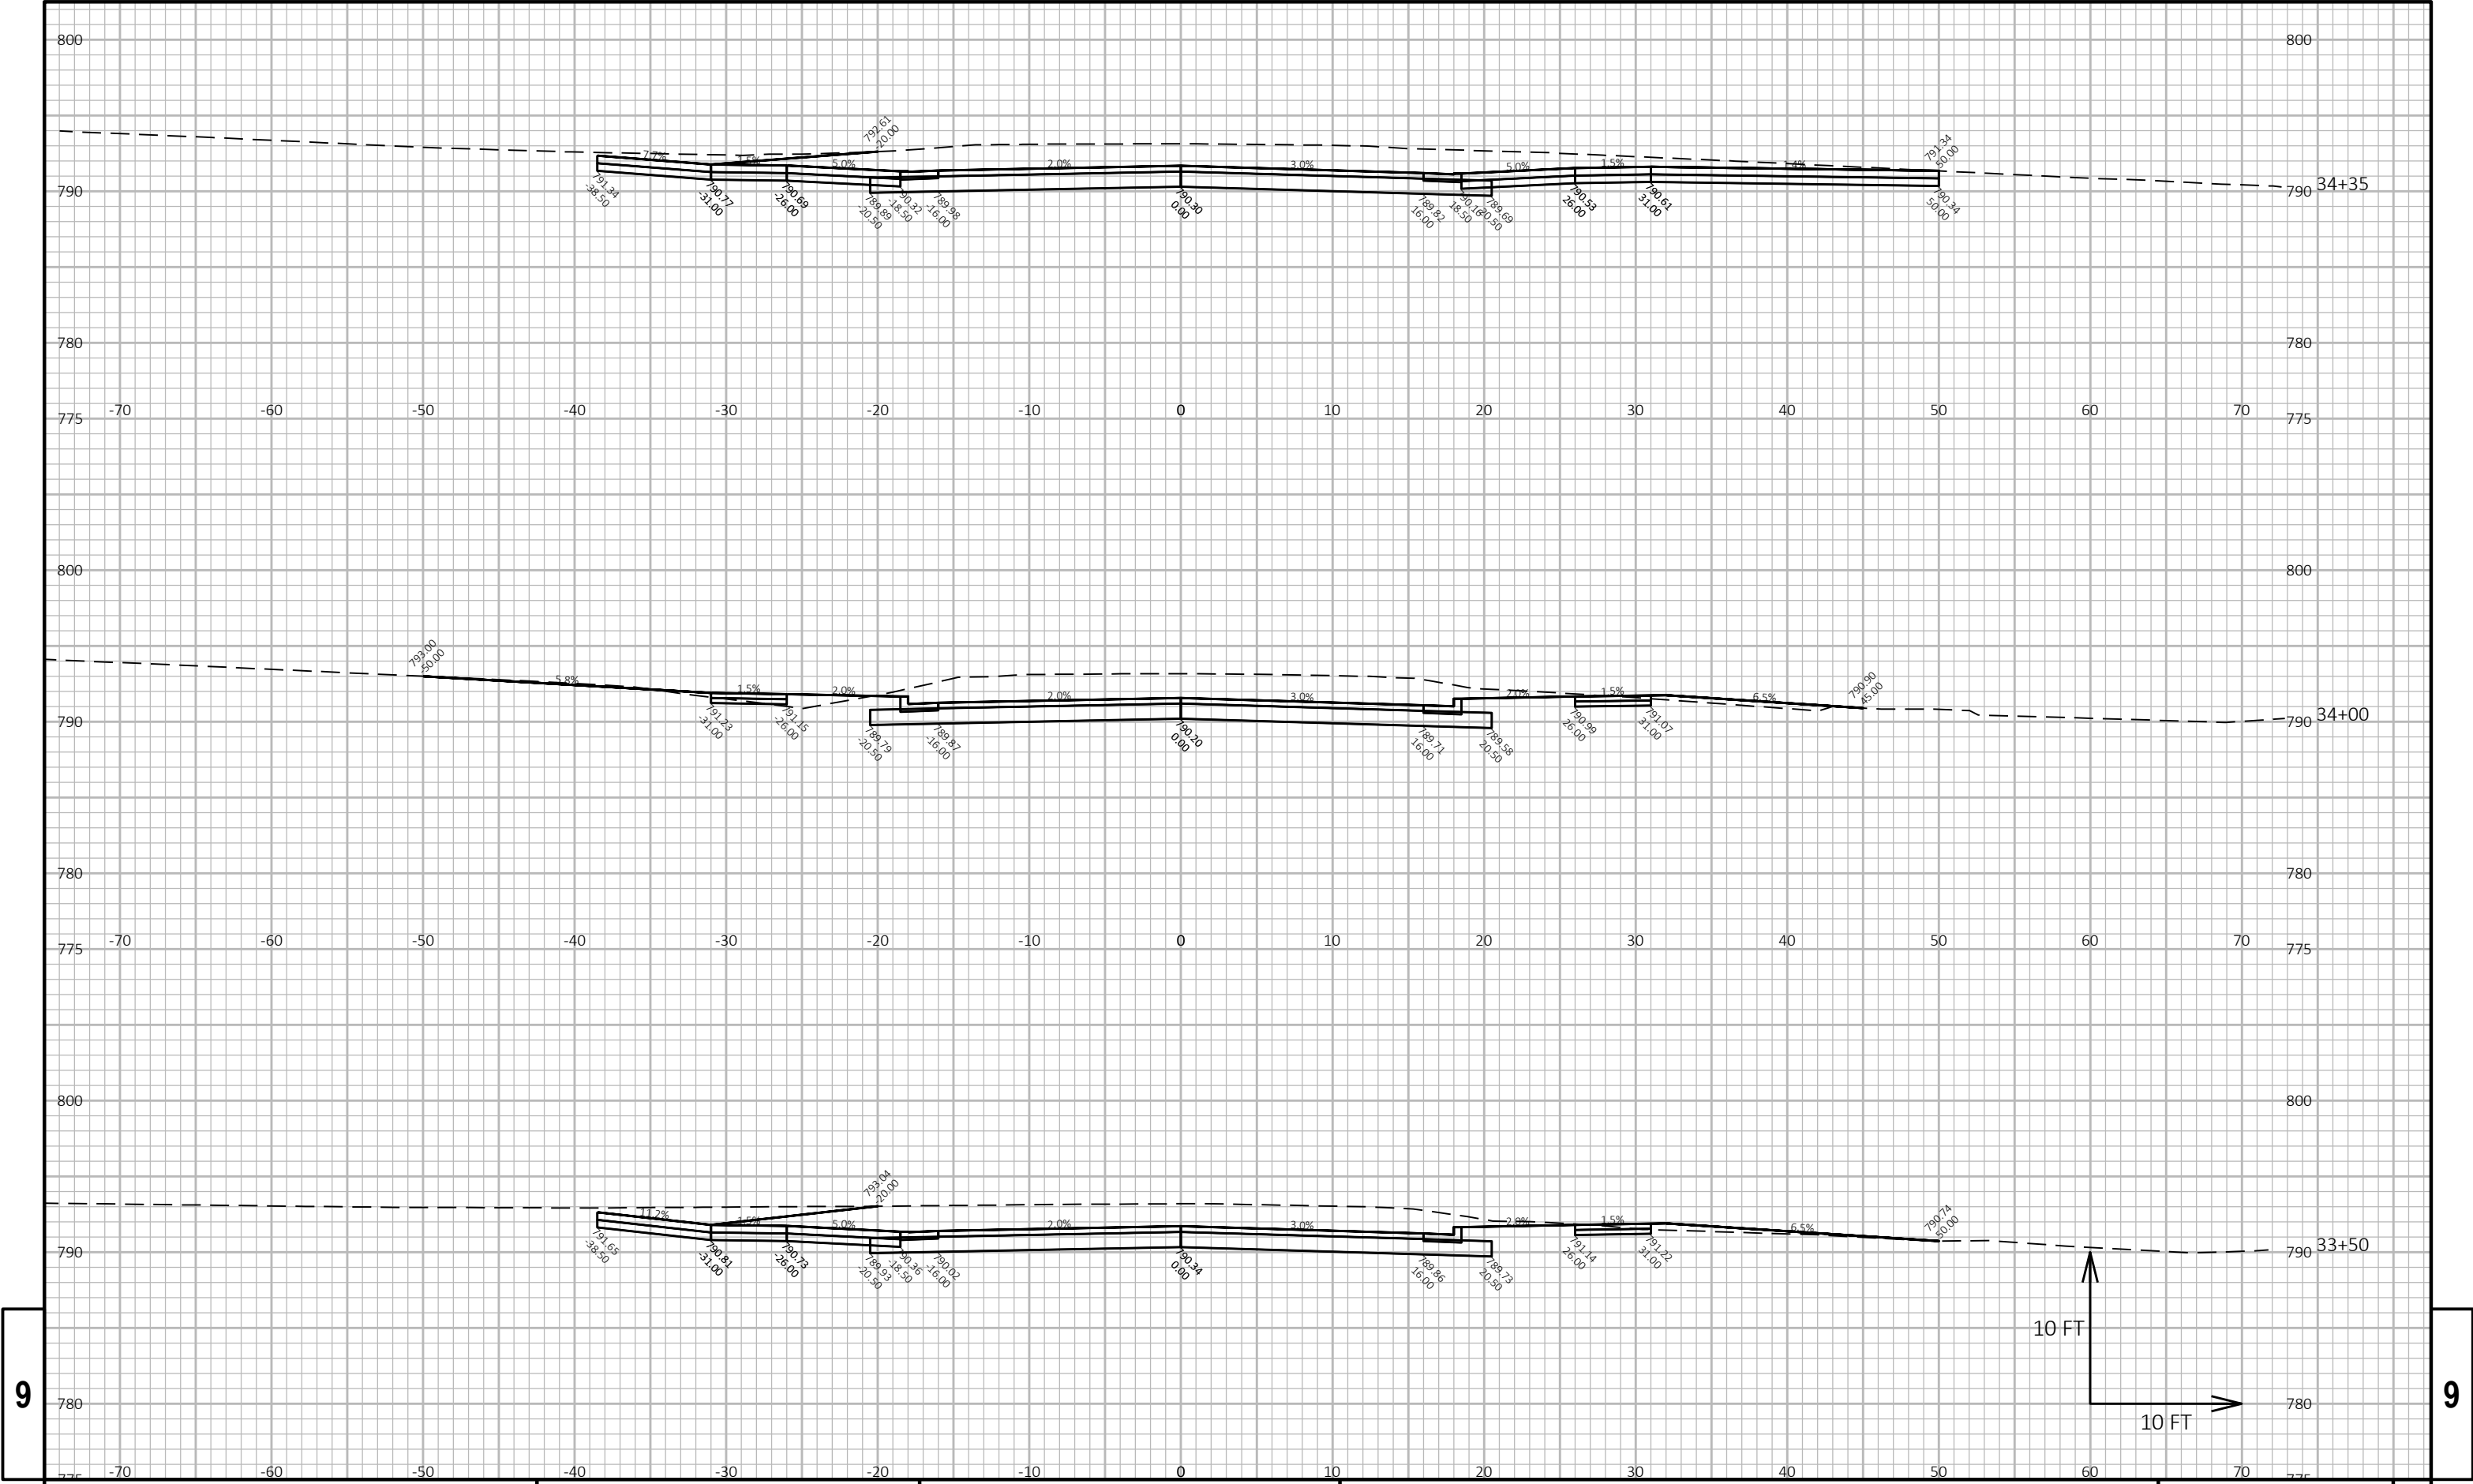

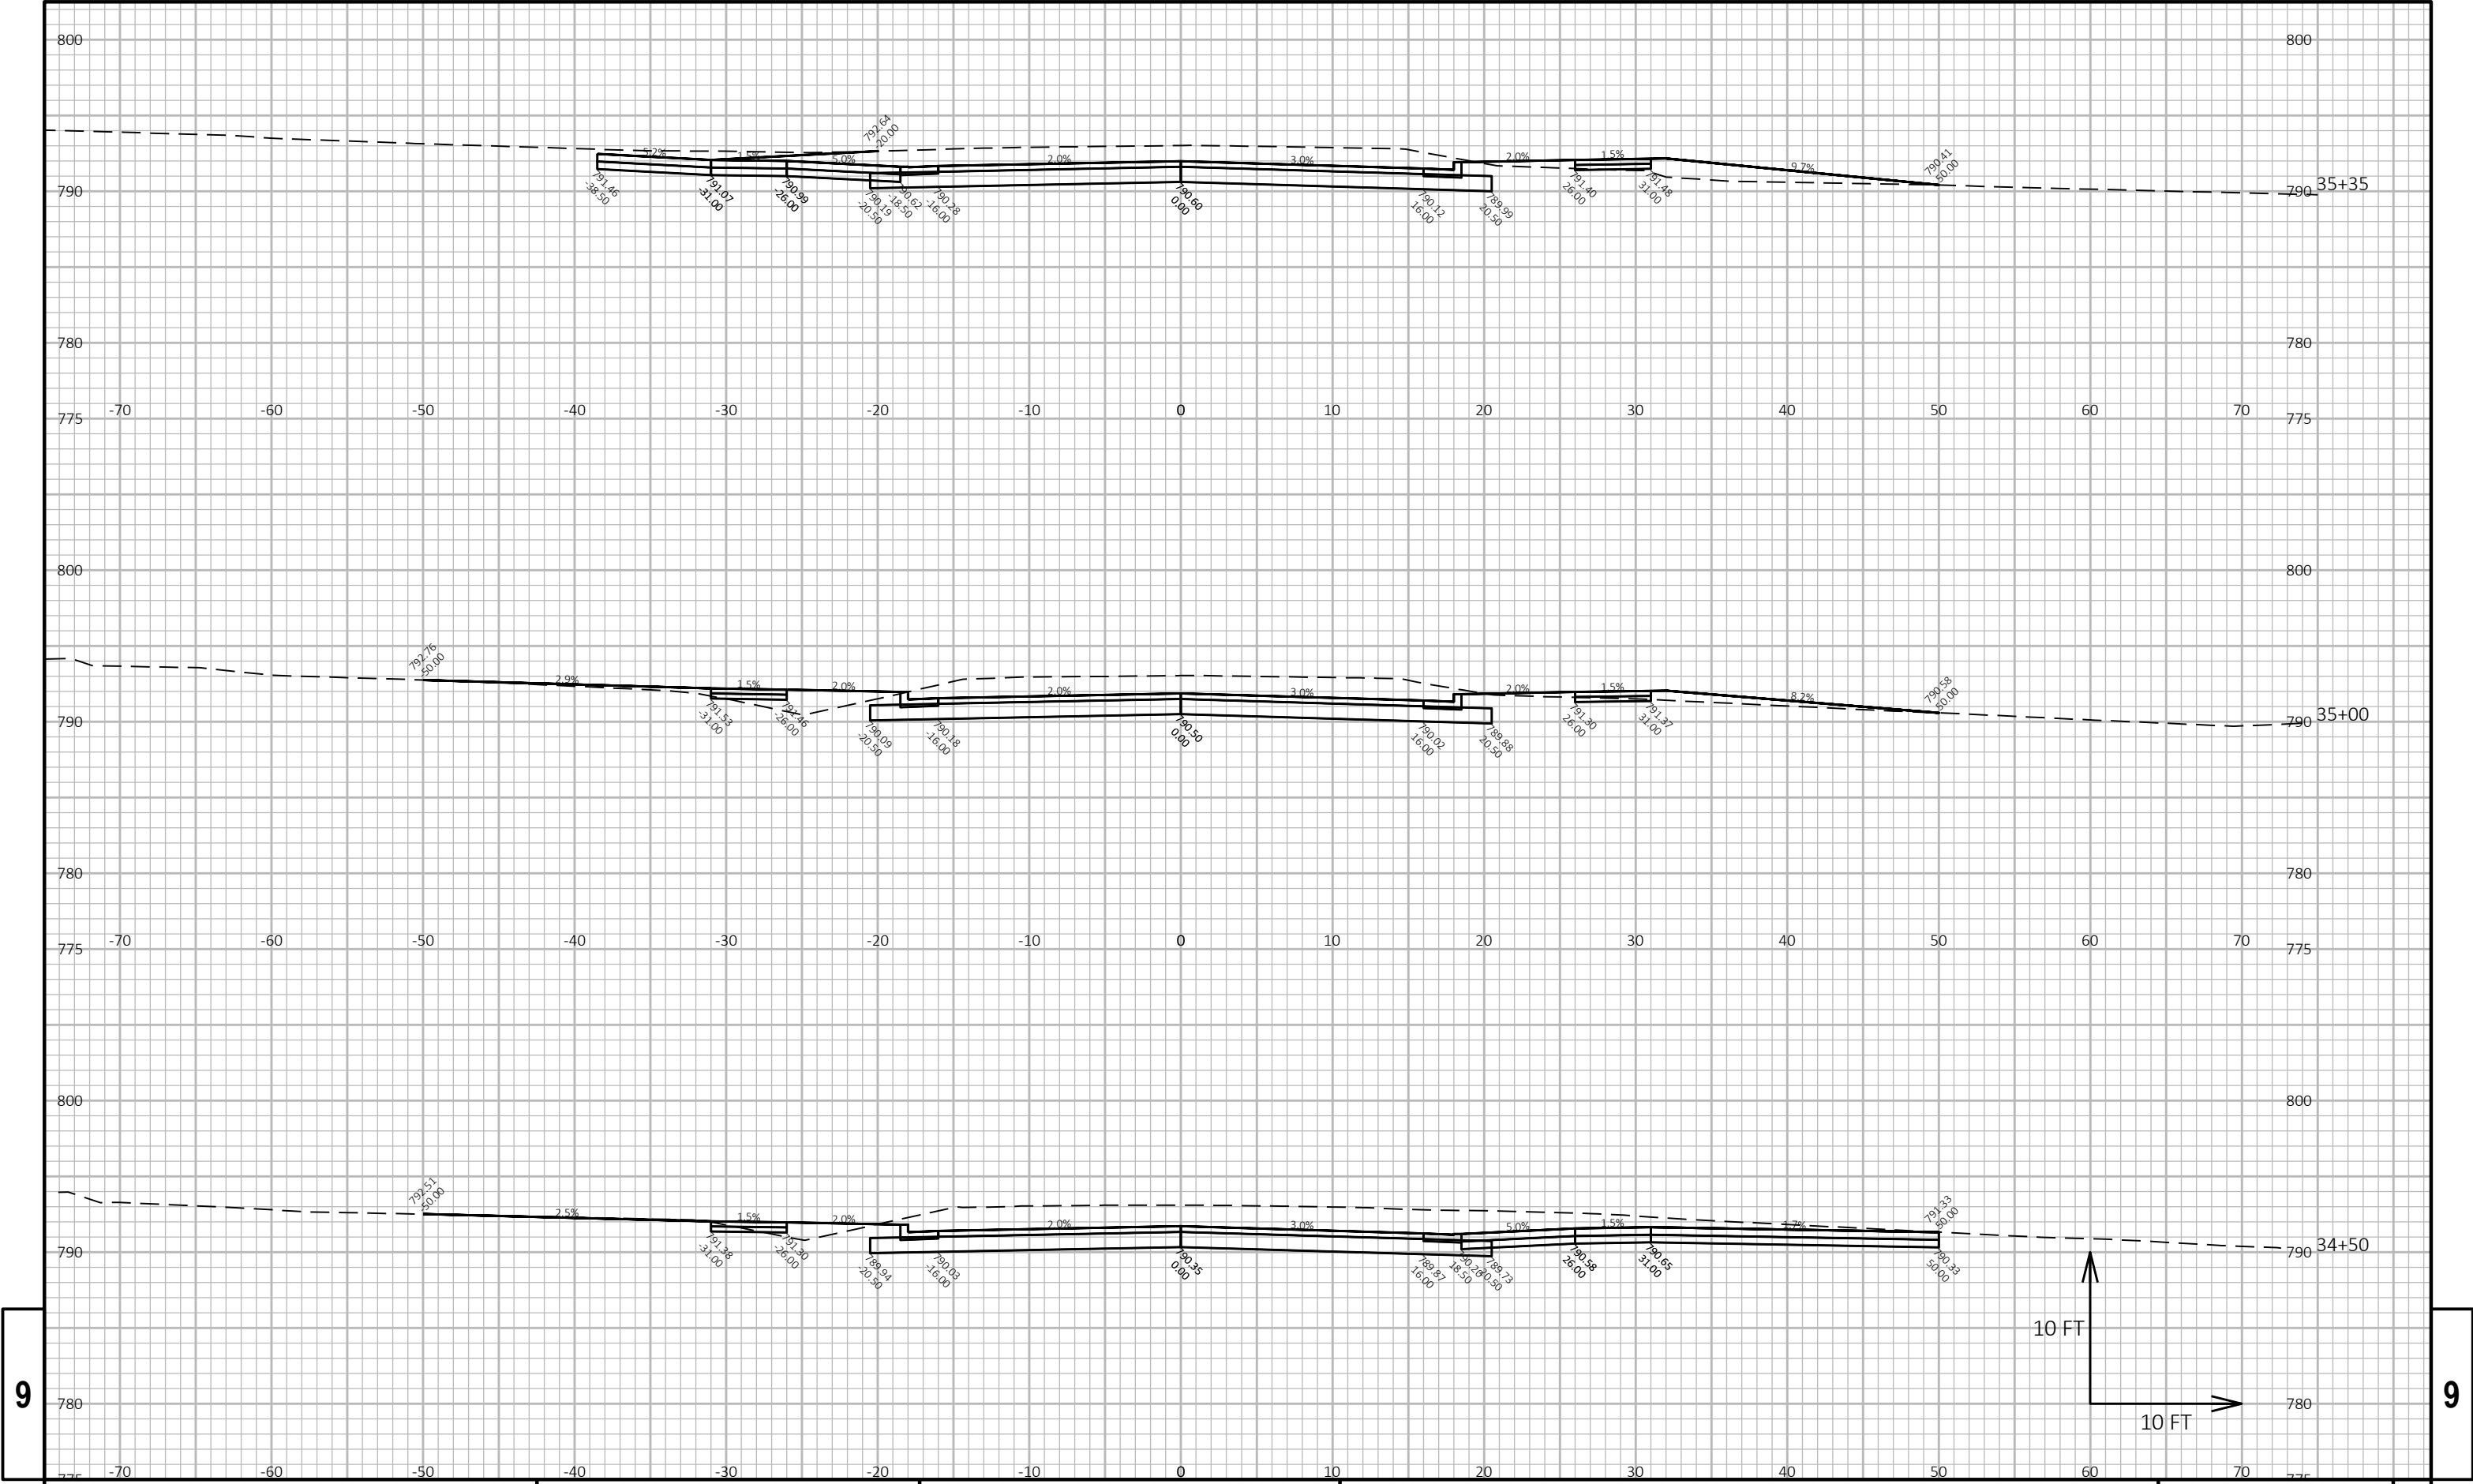


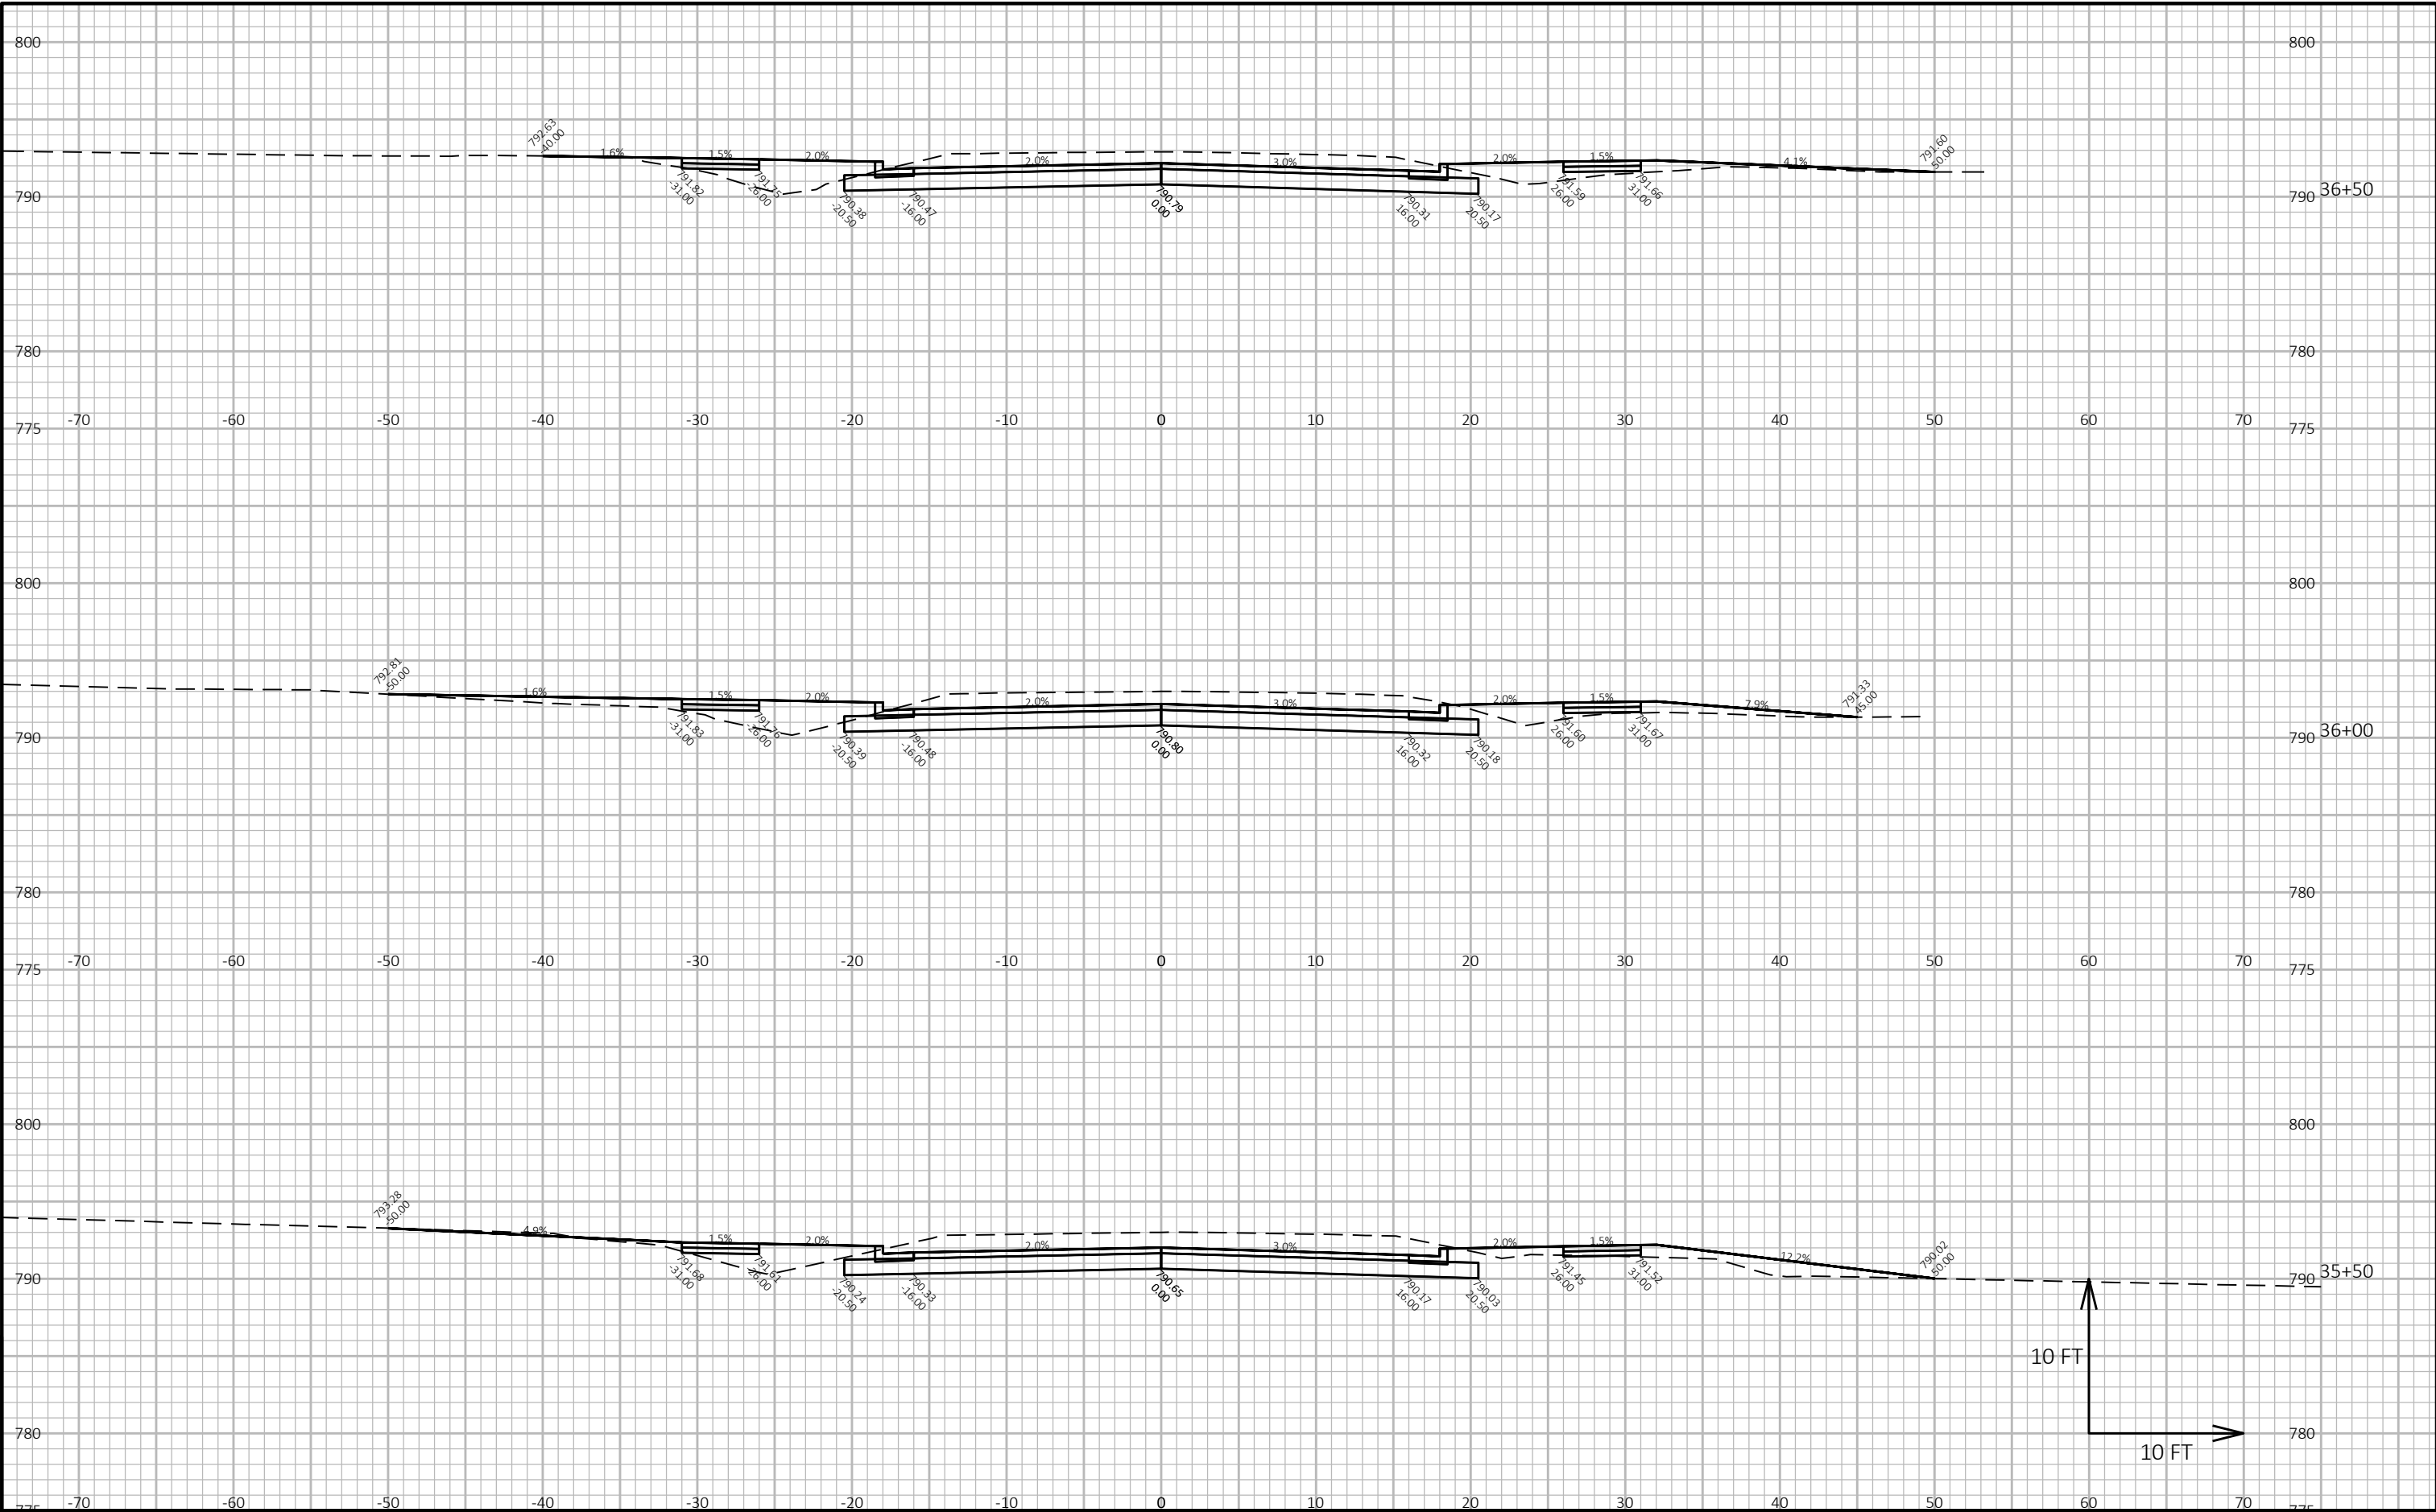



9


9

PROJECT NO: 6436-01-73	HWY: LEONARD POINT ROAD	COUNTY: WINNEBAGO	CROSS SECTIONS: LEONARD POINT ROAD	SHEET E
------------------------	-------------------------	-------------------	------------------------------------	---------

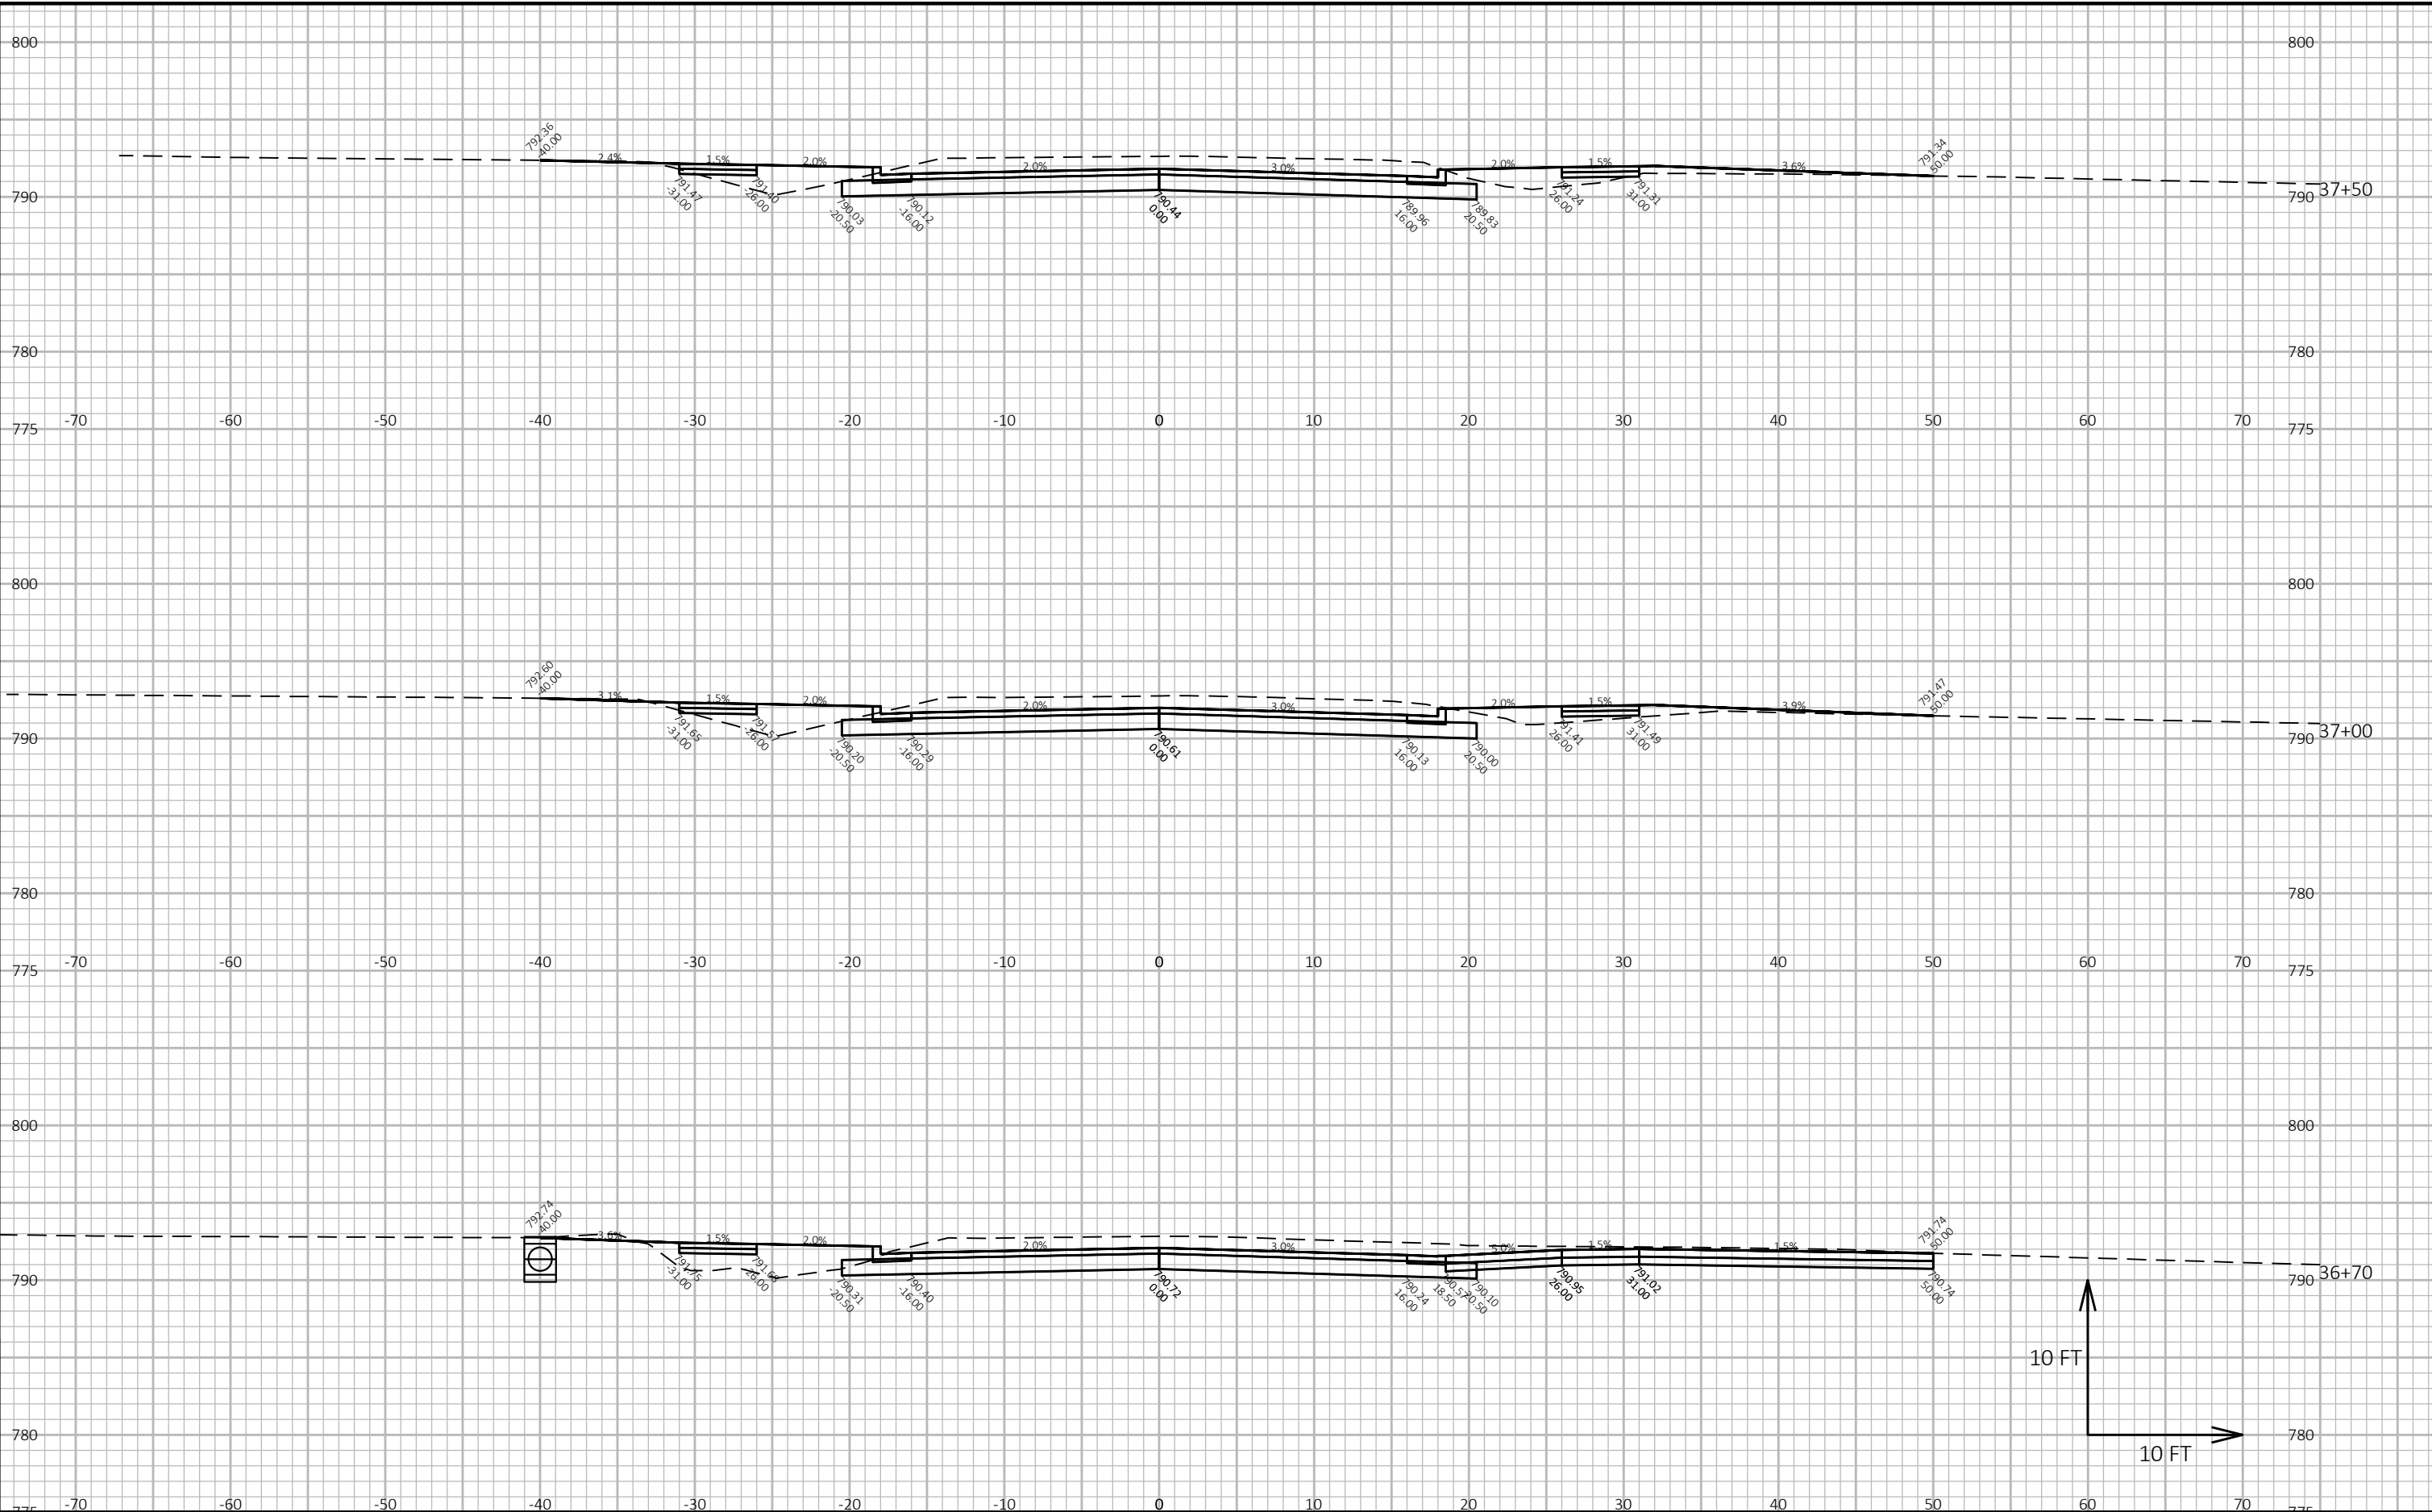

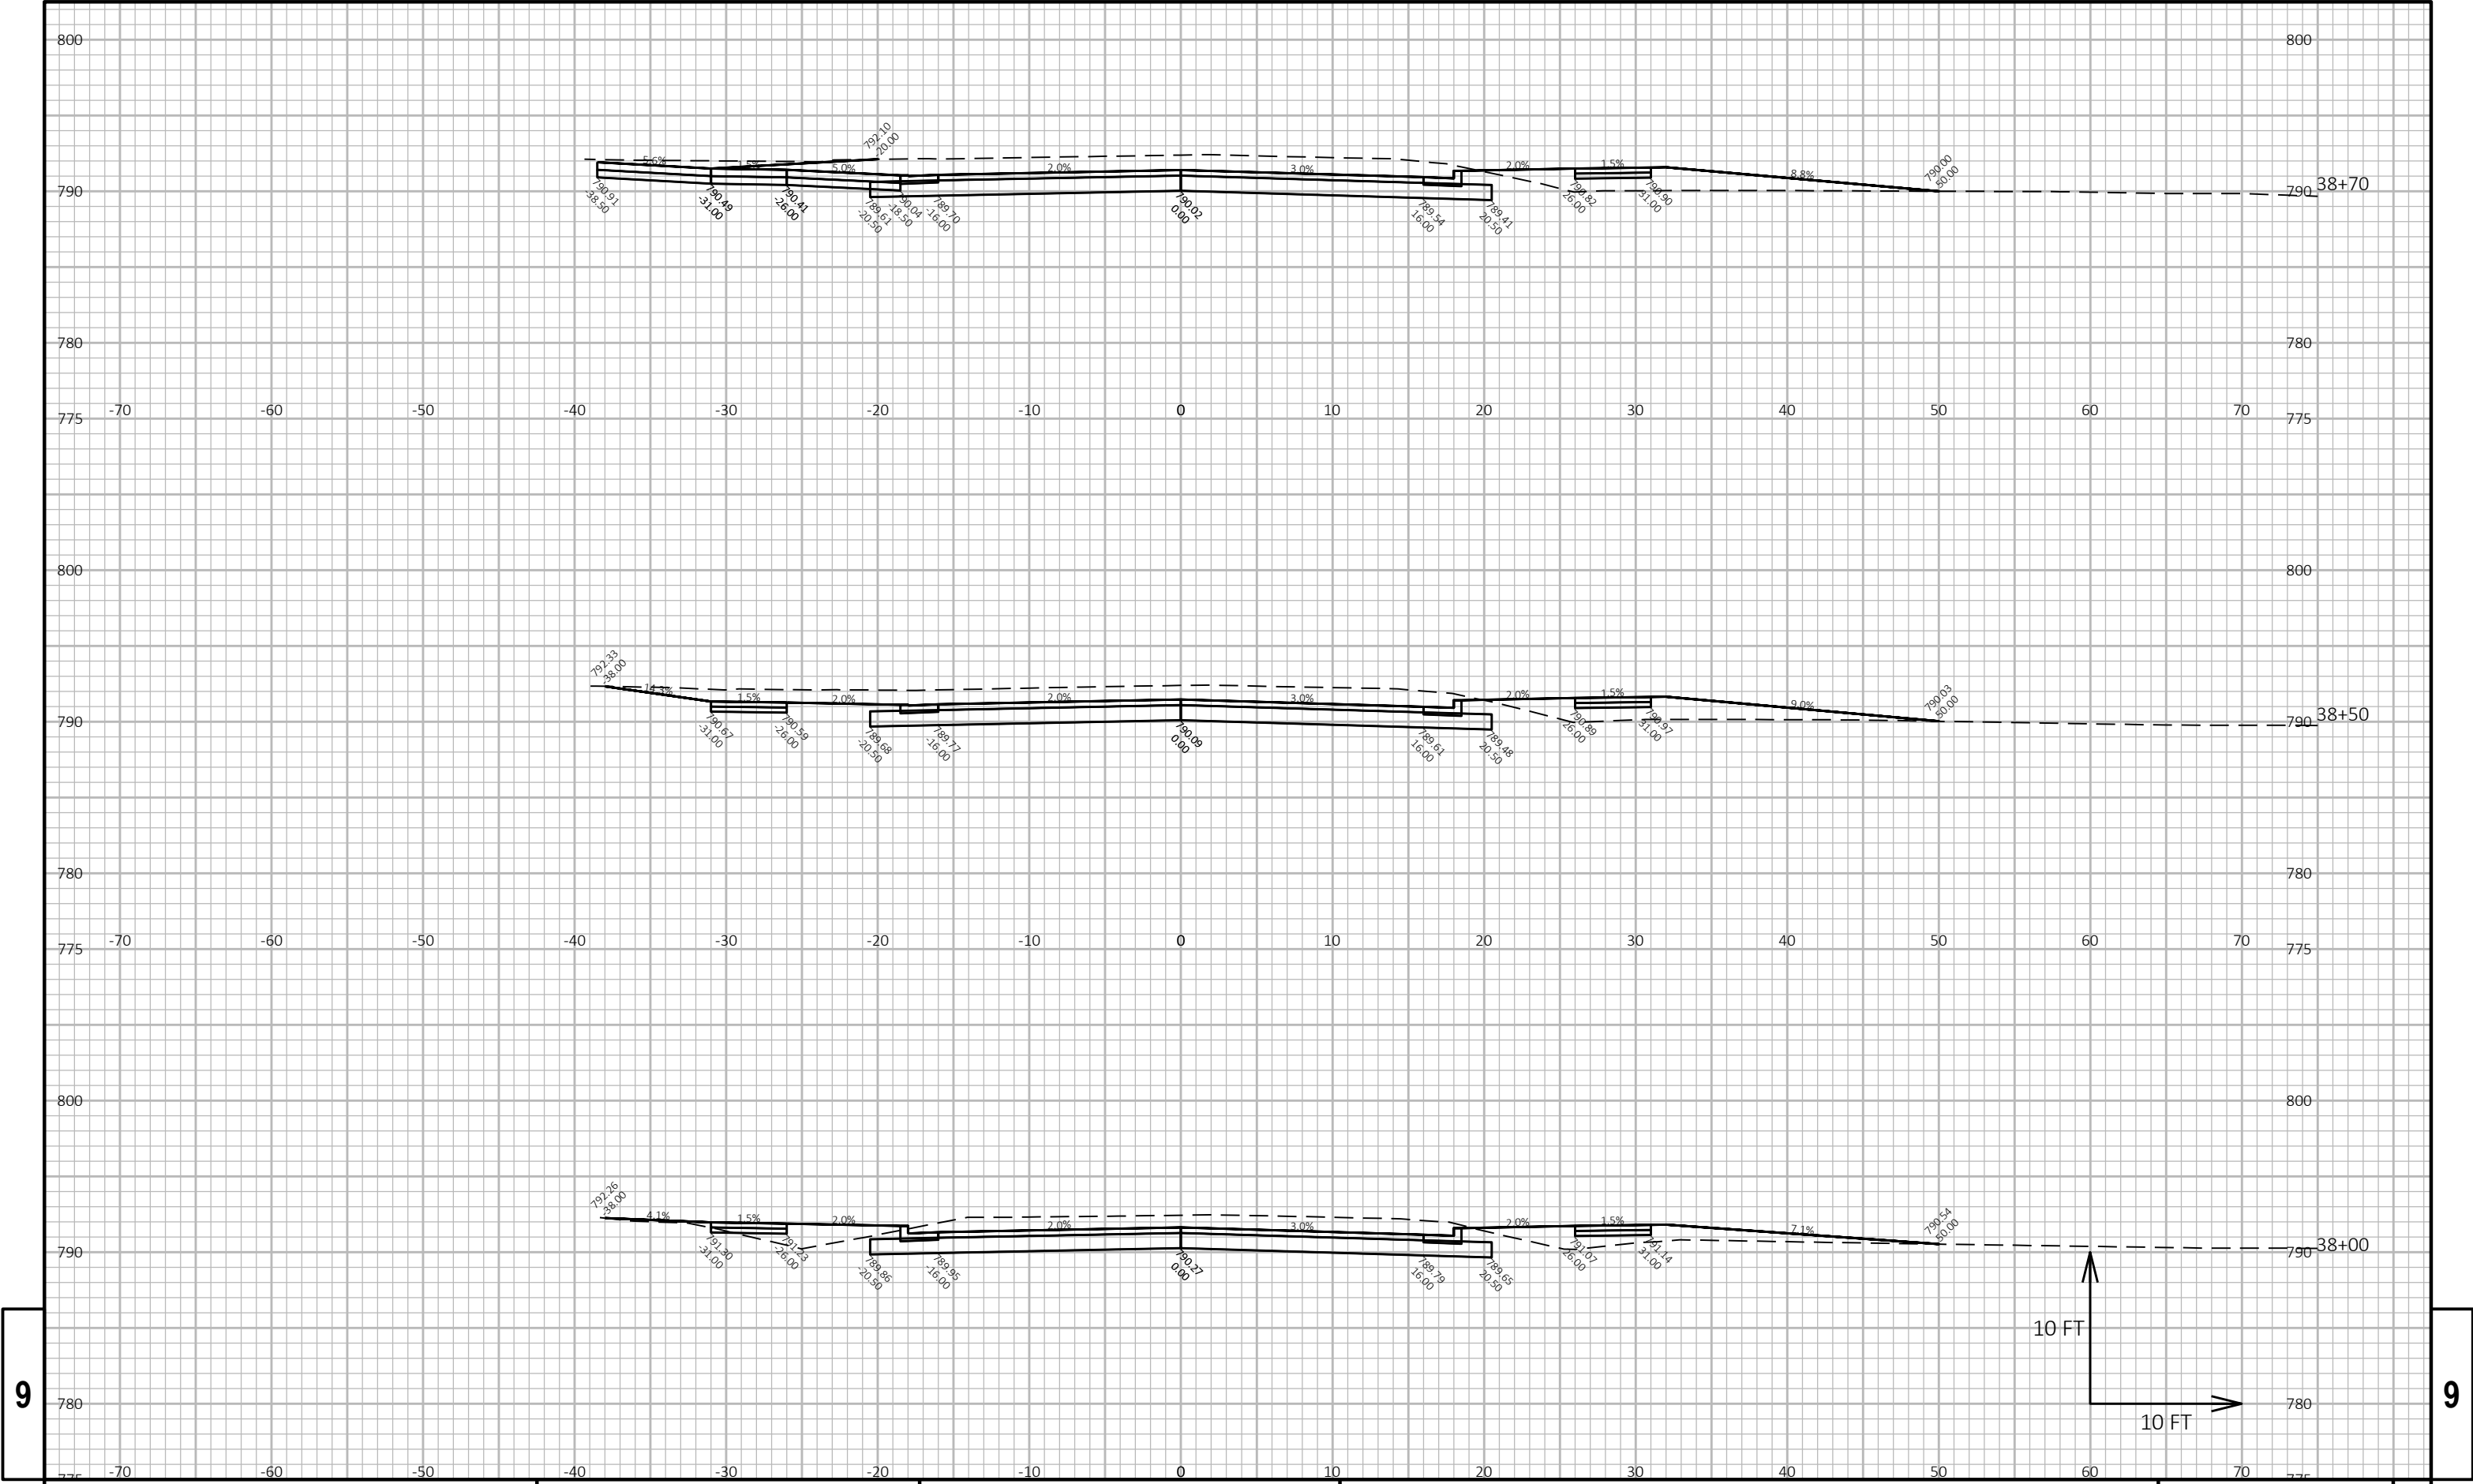


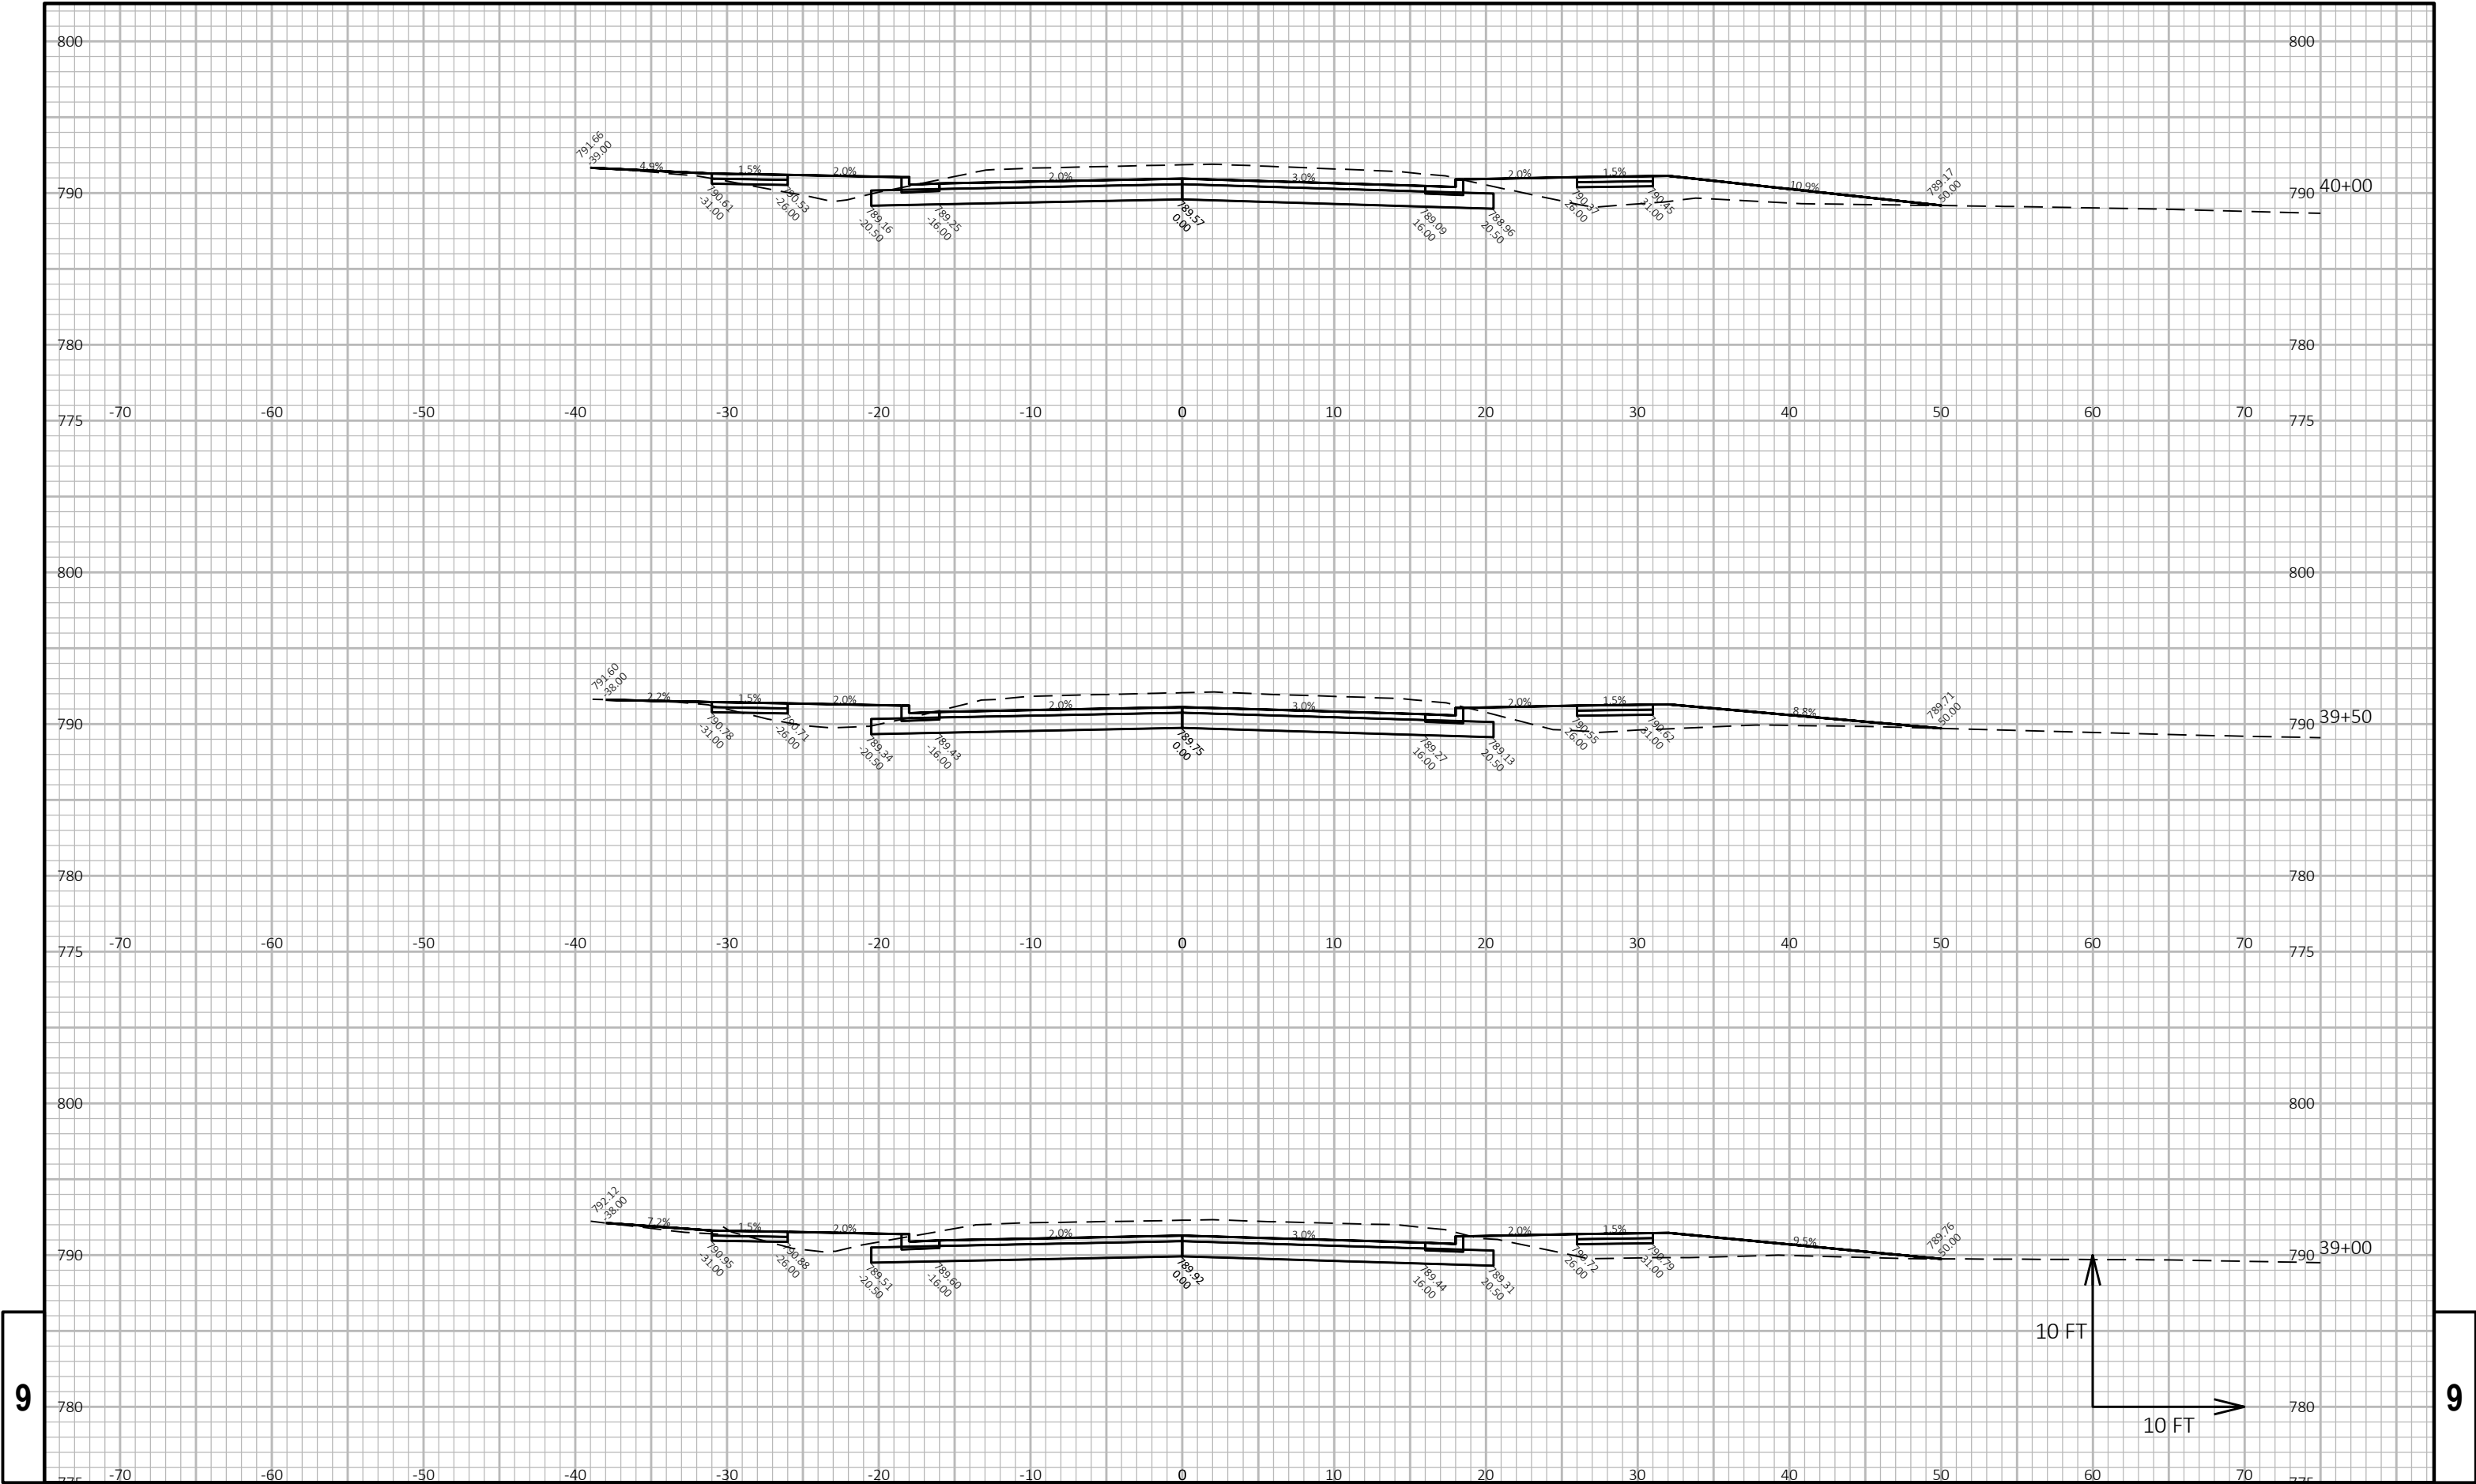


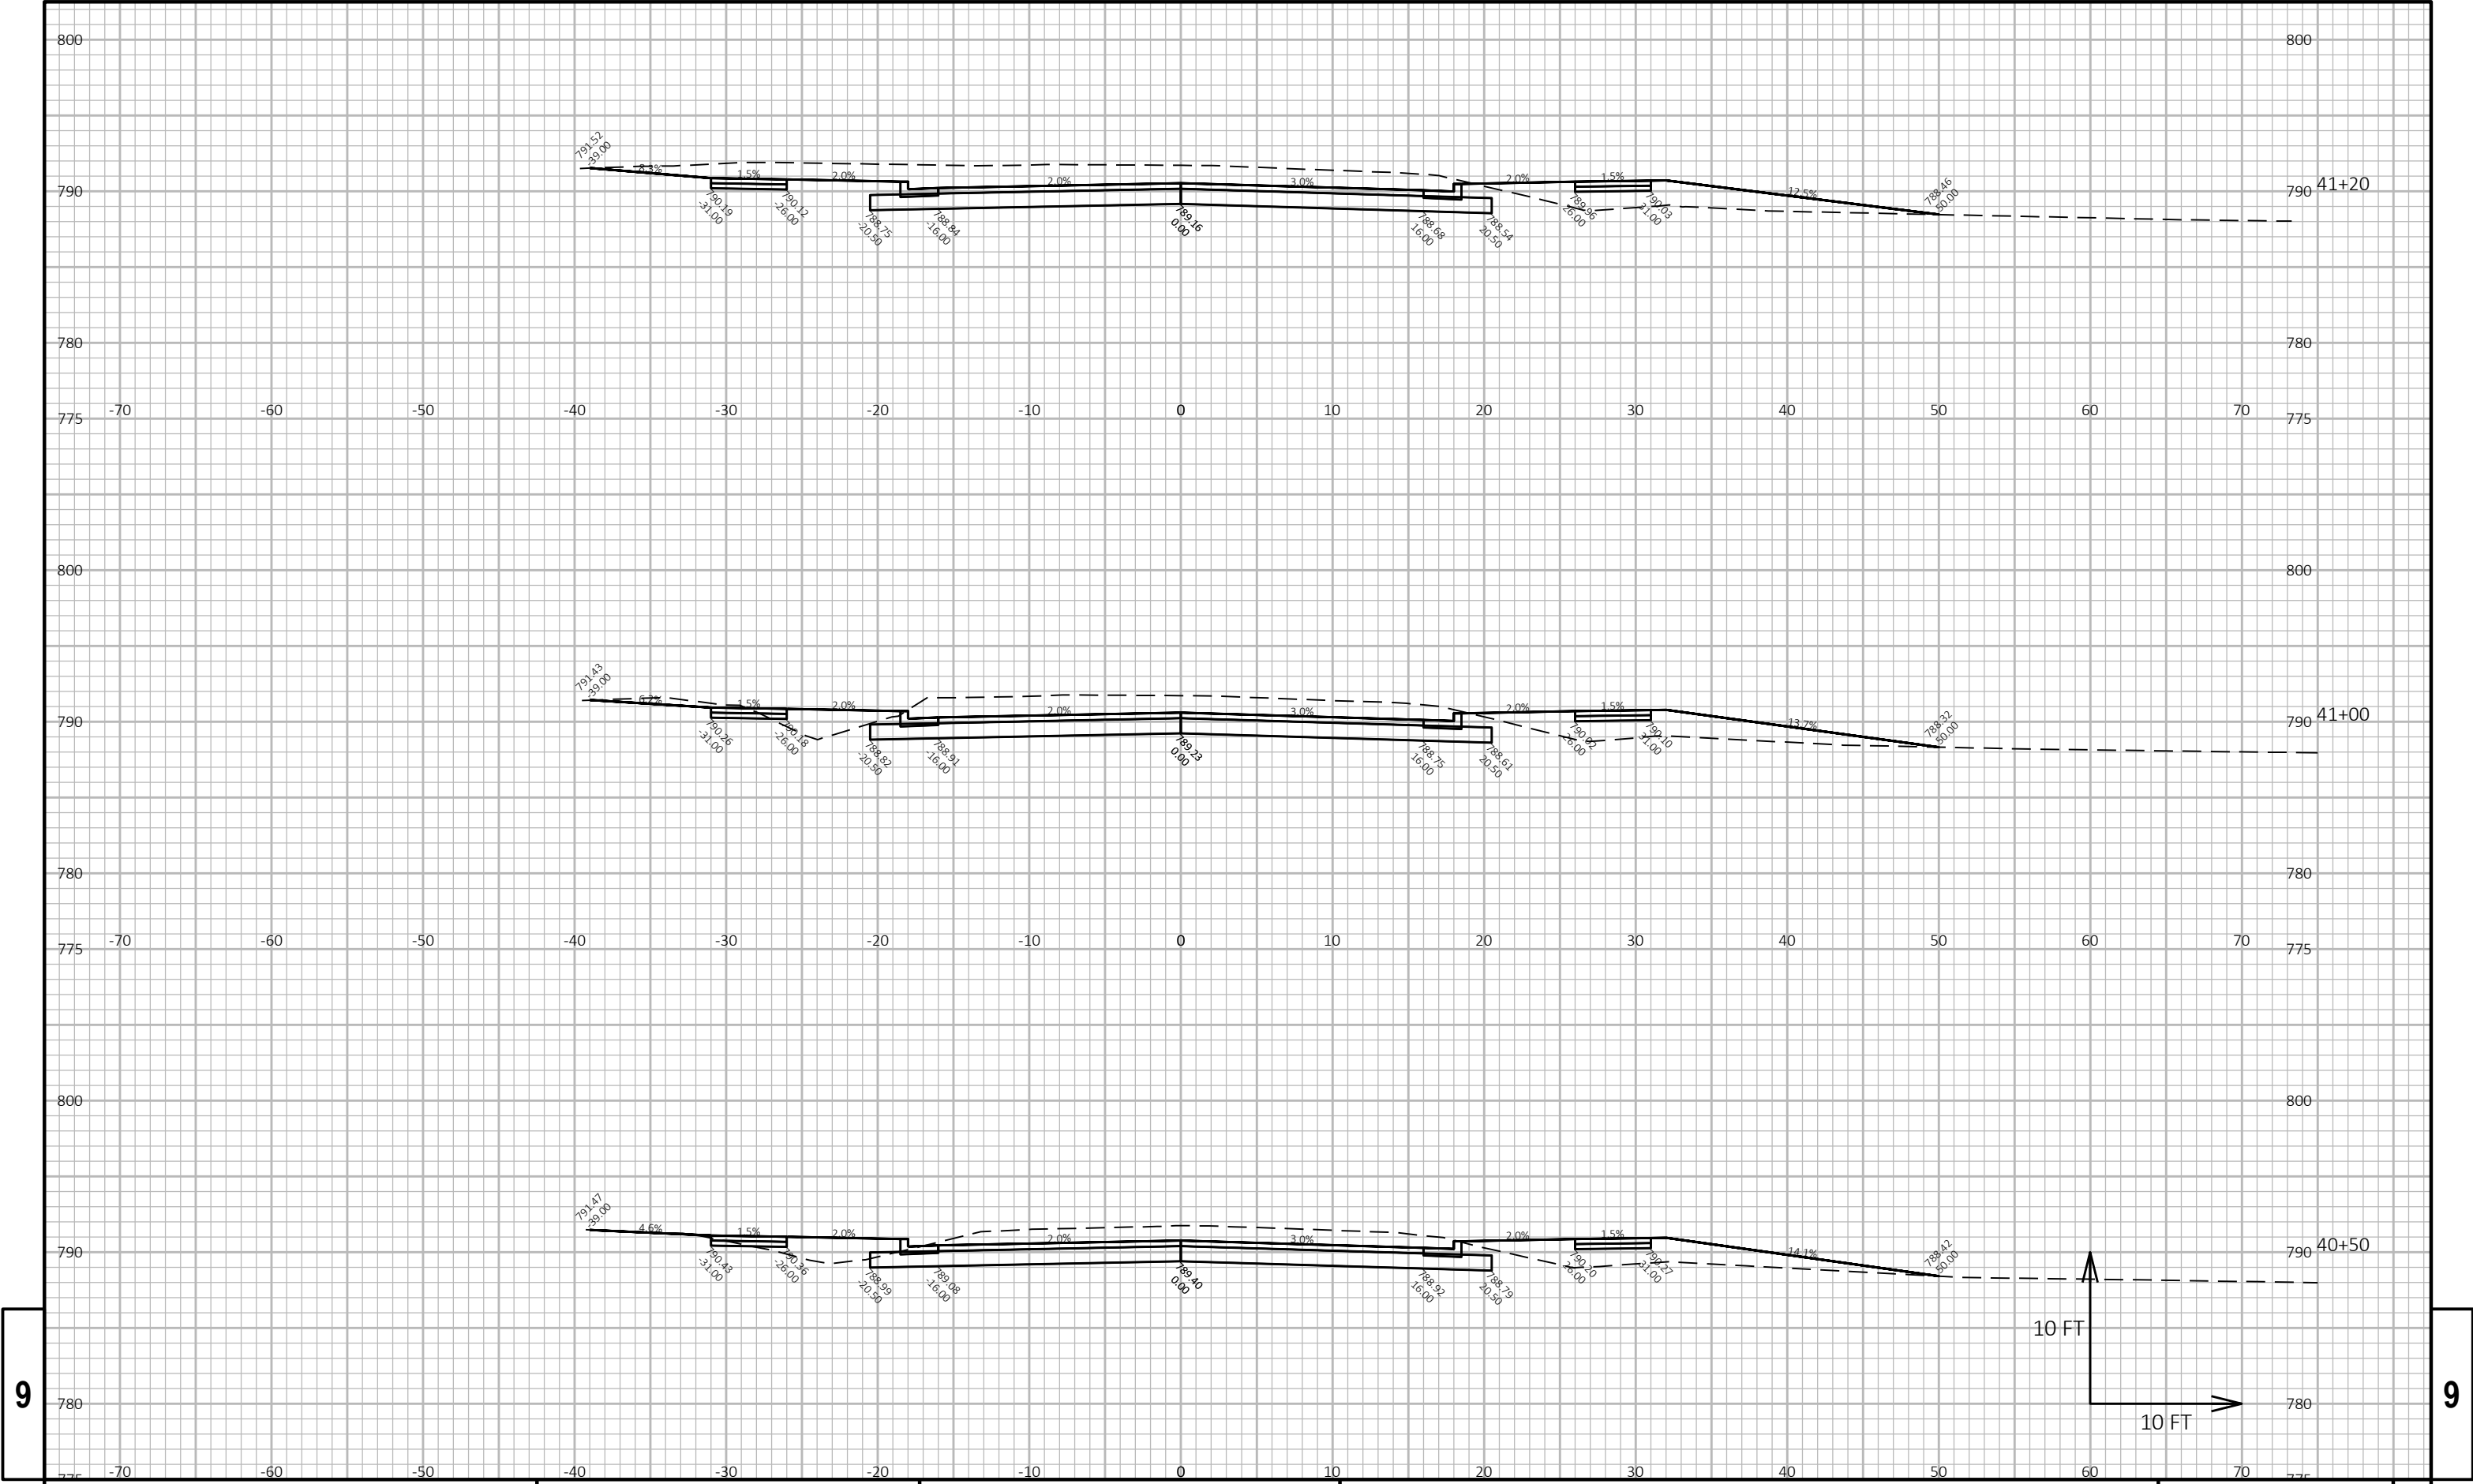

9

9

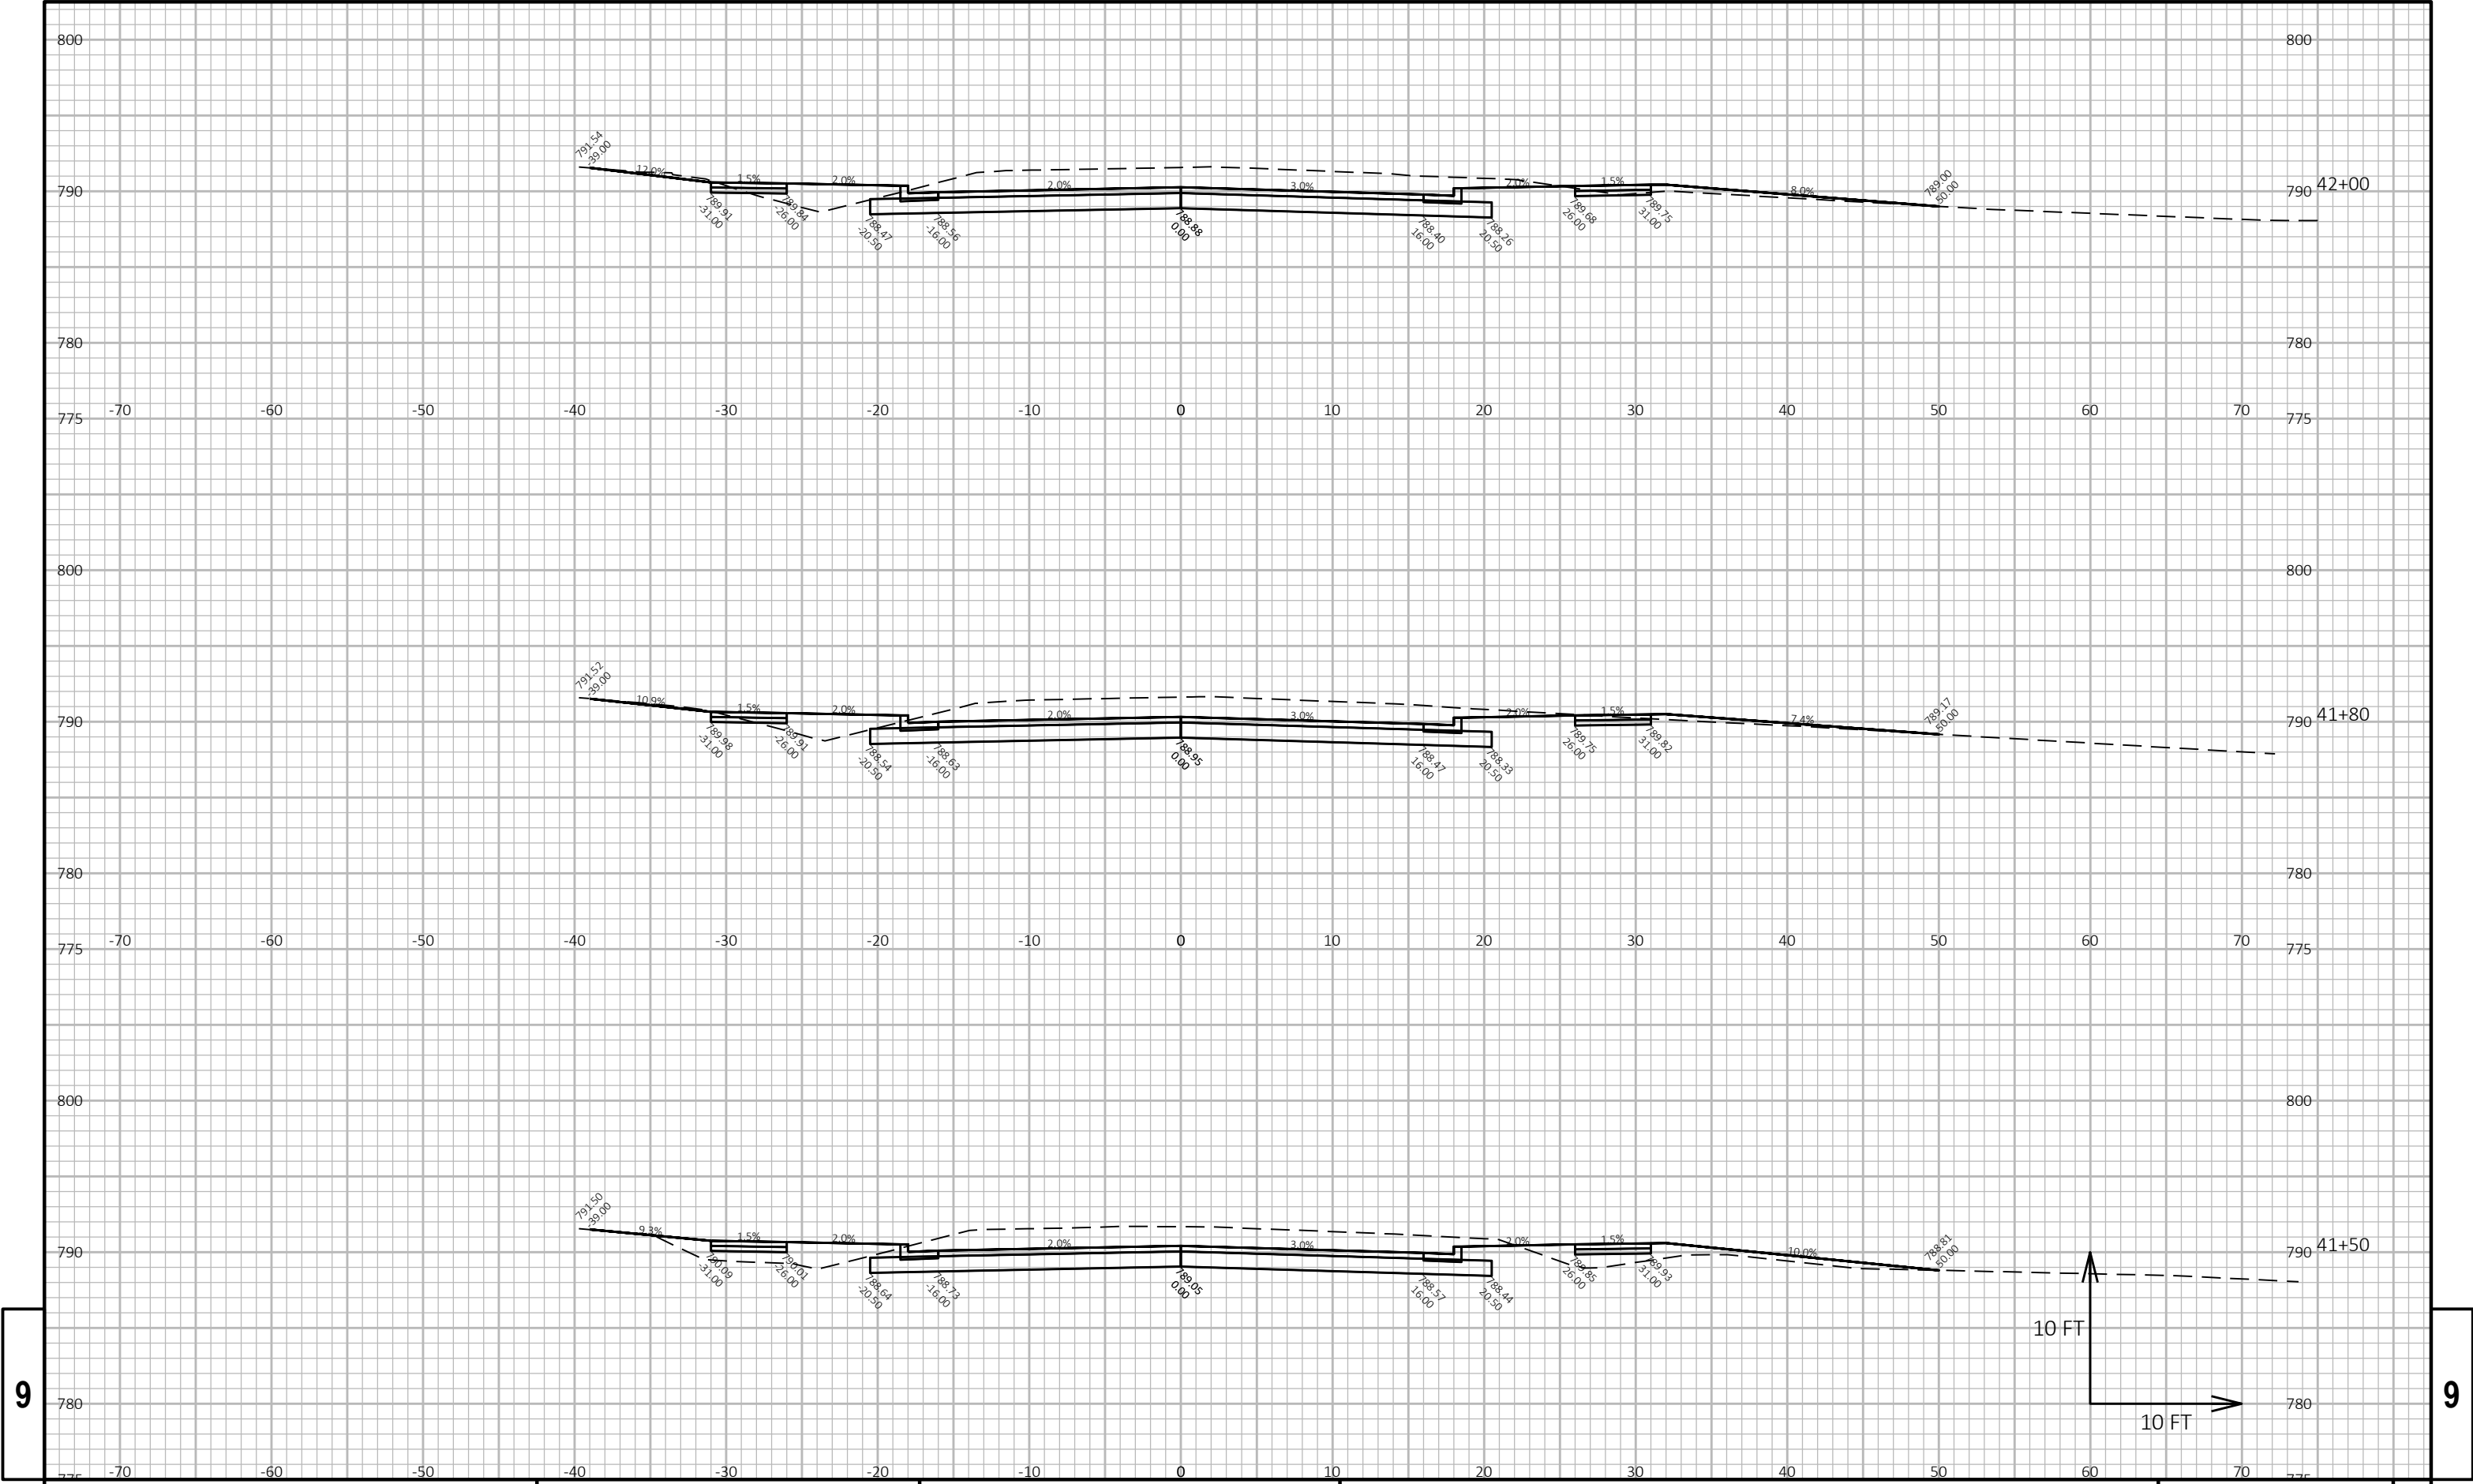


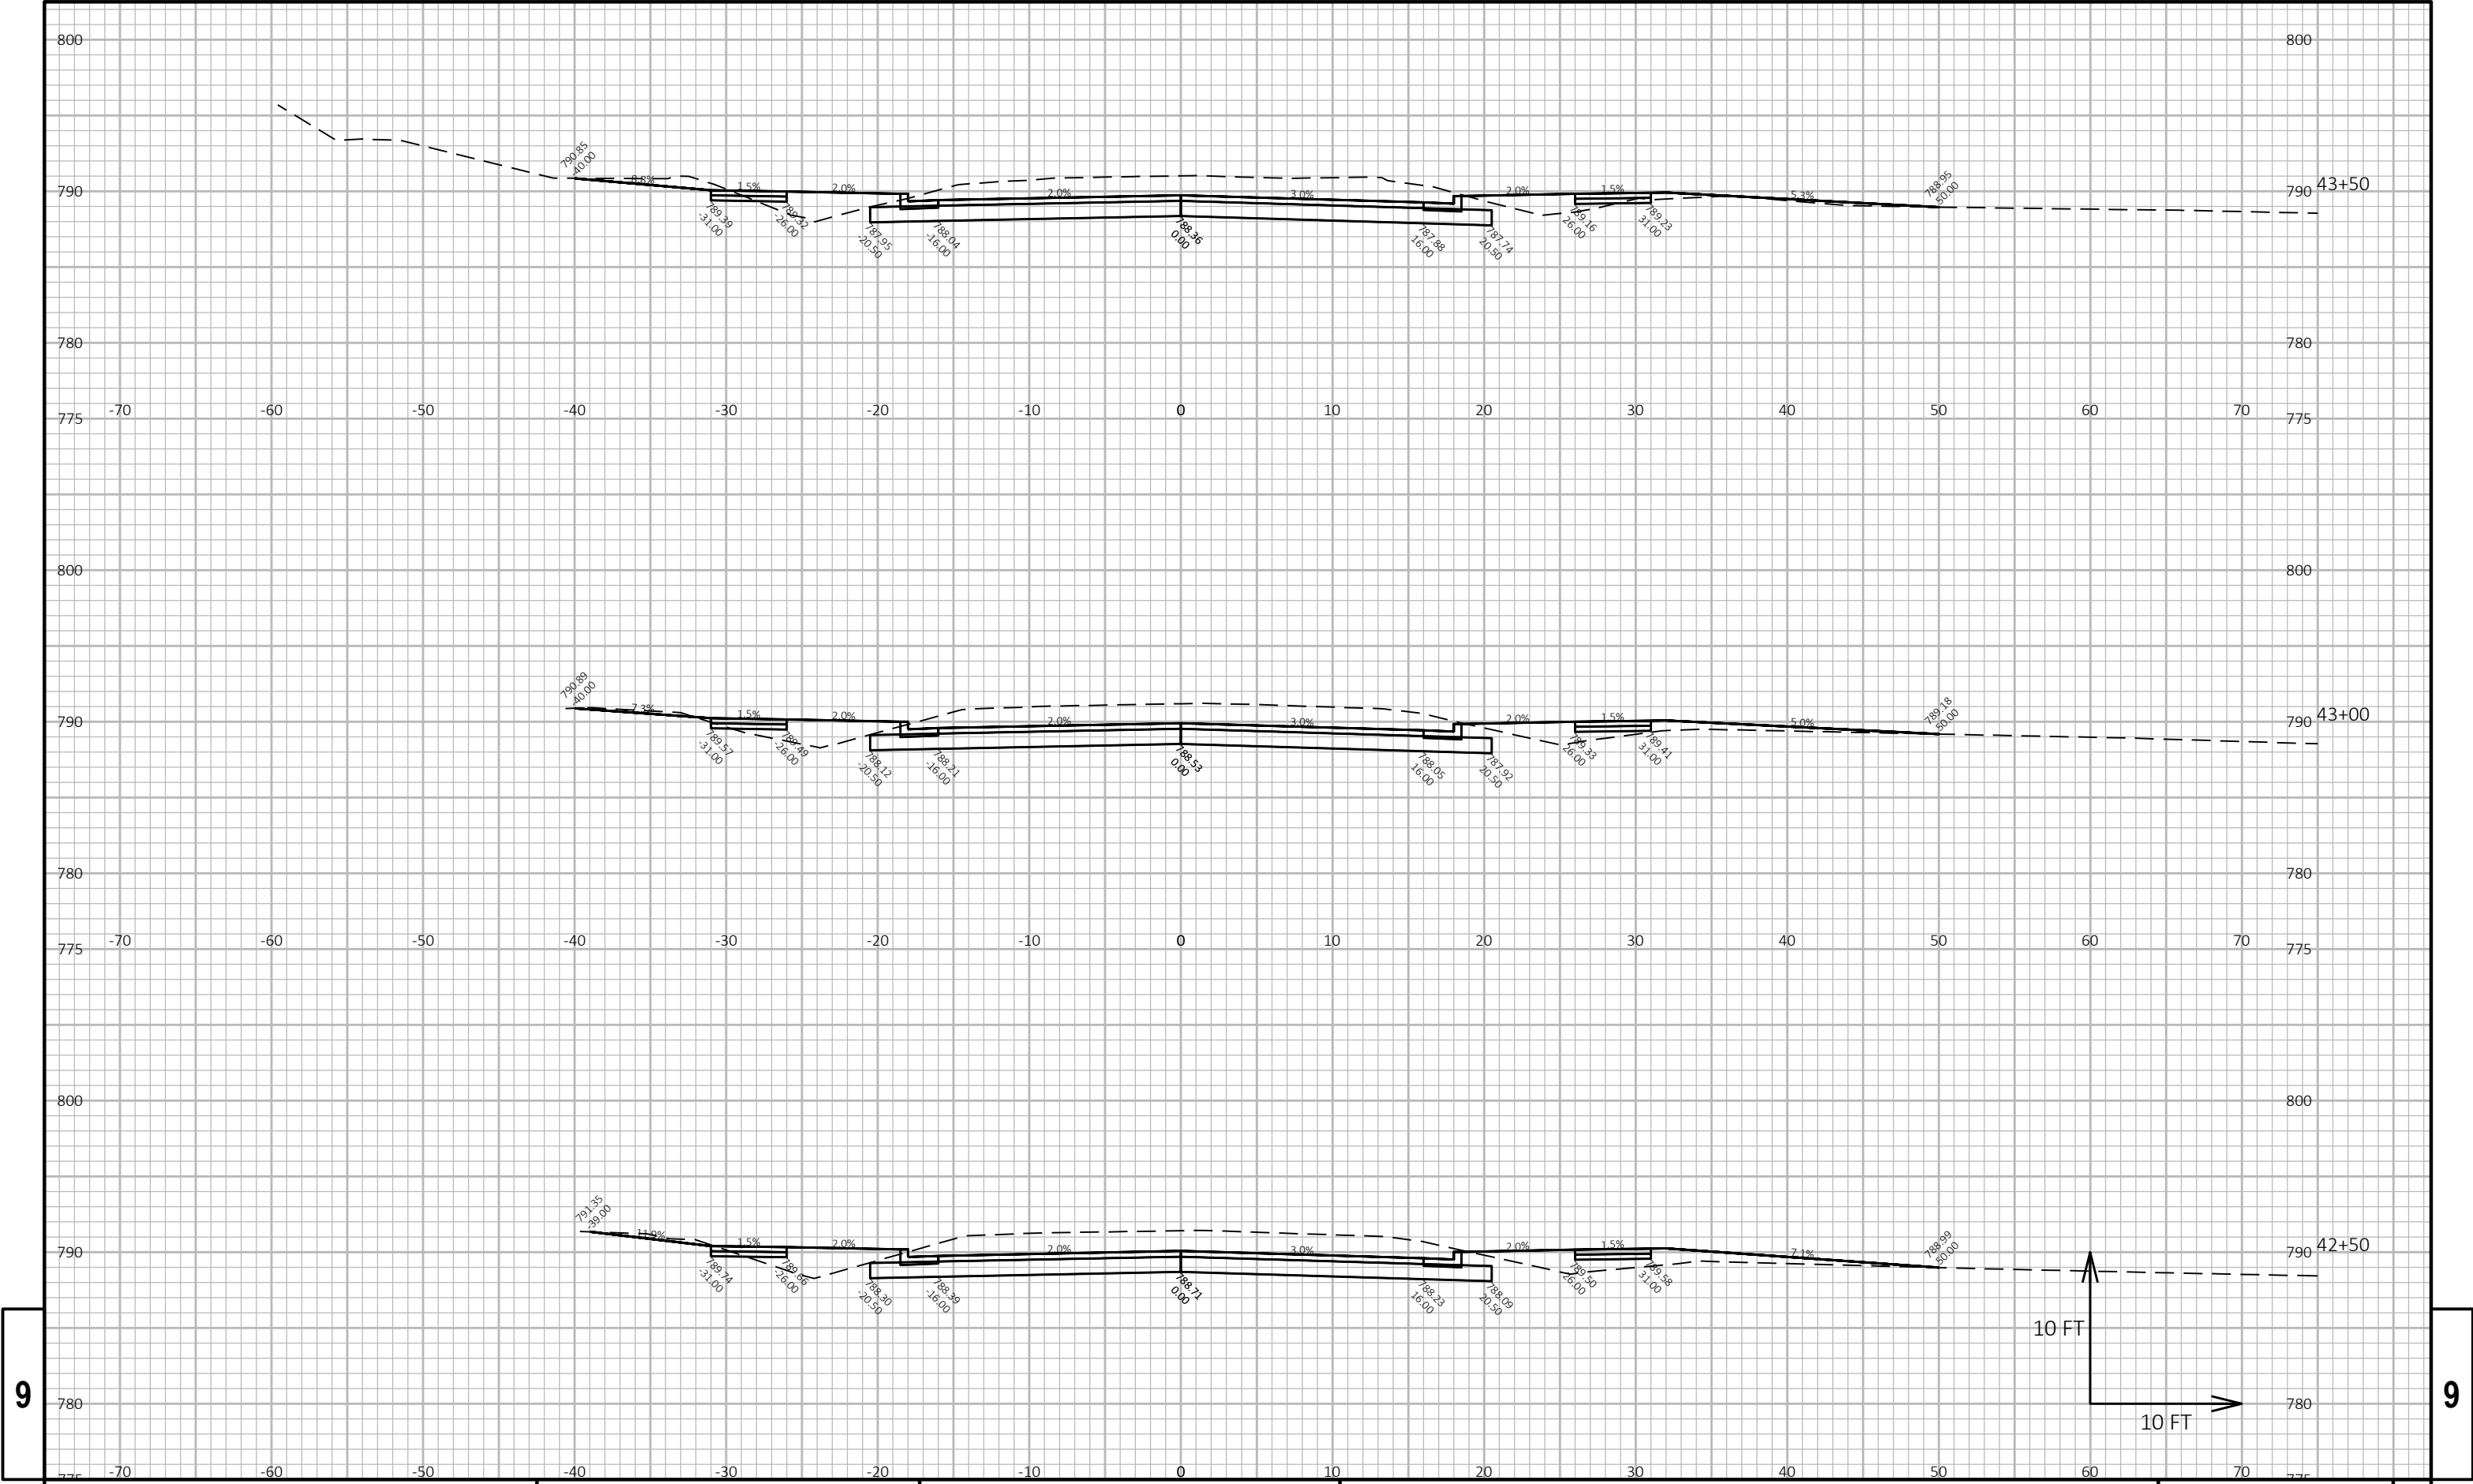

9


9


PROJECT NO: 6436-01-73	HWY: LEONARD POINT ROAD	COUNTY: WINNEBAGO	CROSS SECTIONS: LEONARD POINT ROAD	SHEET E
------------------------	-------------------------	-------------------	------------------------------------	---------

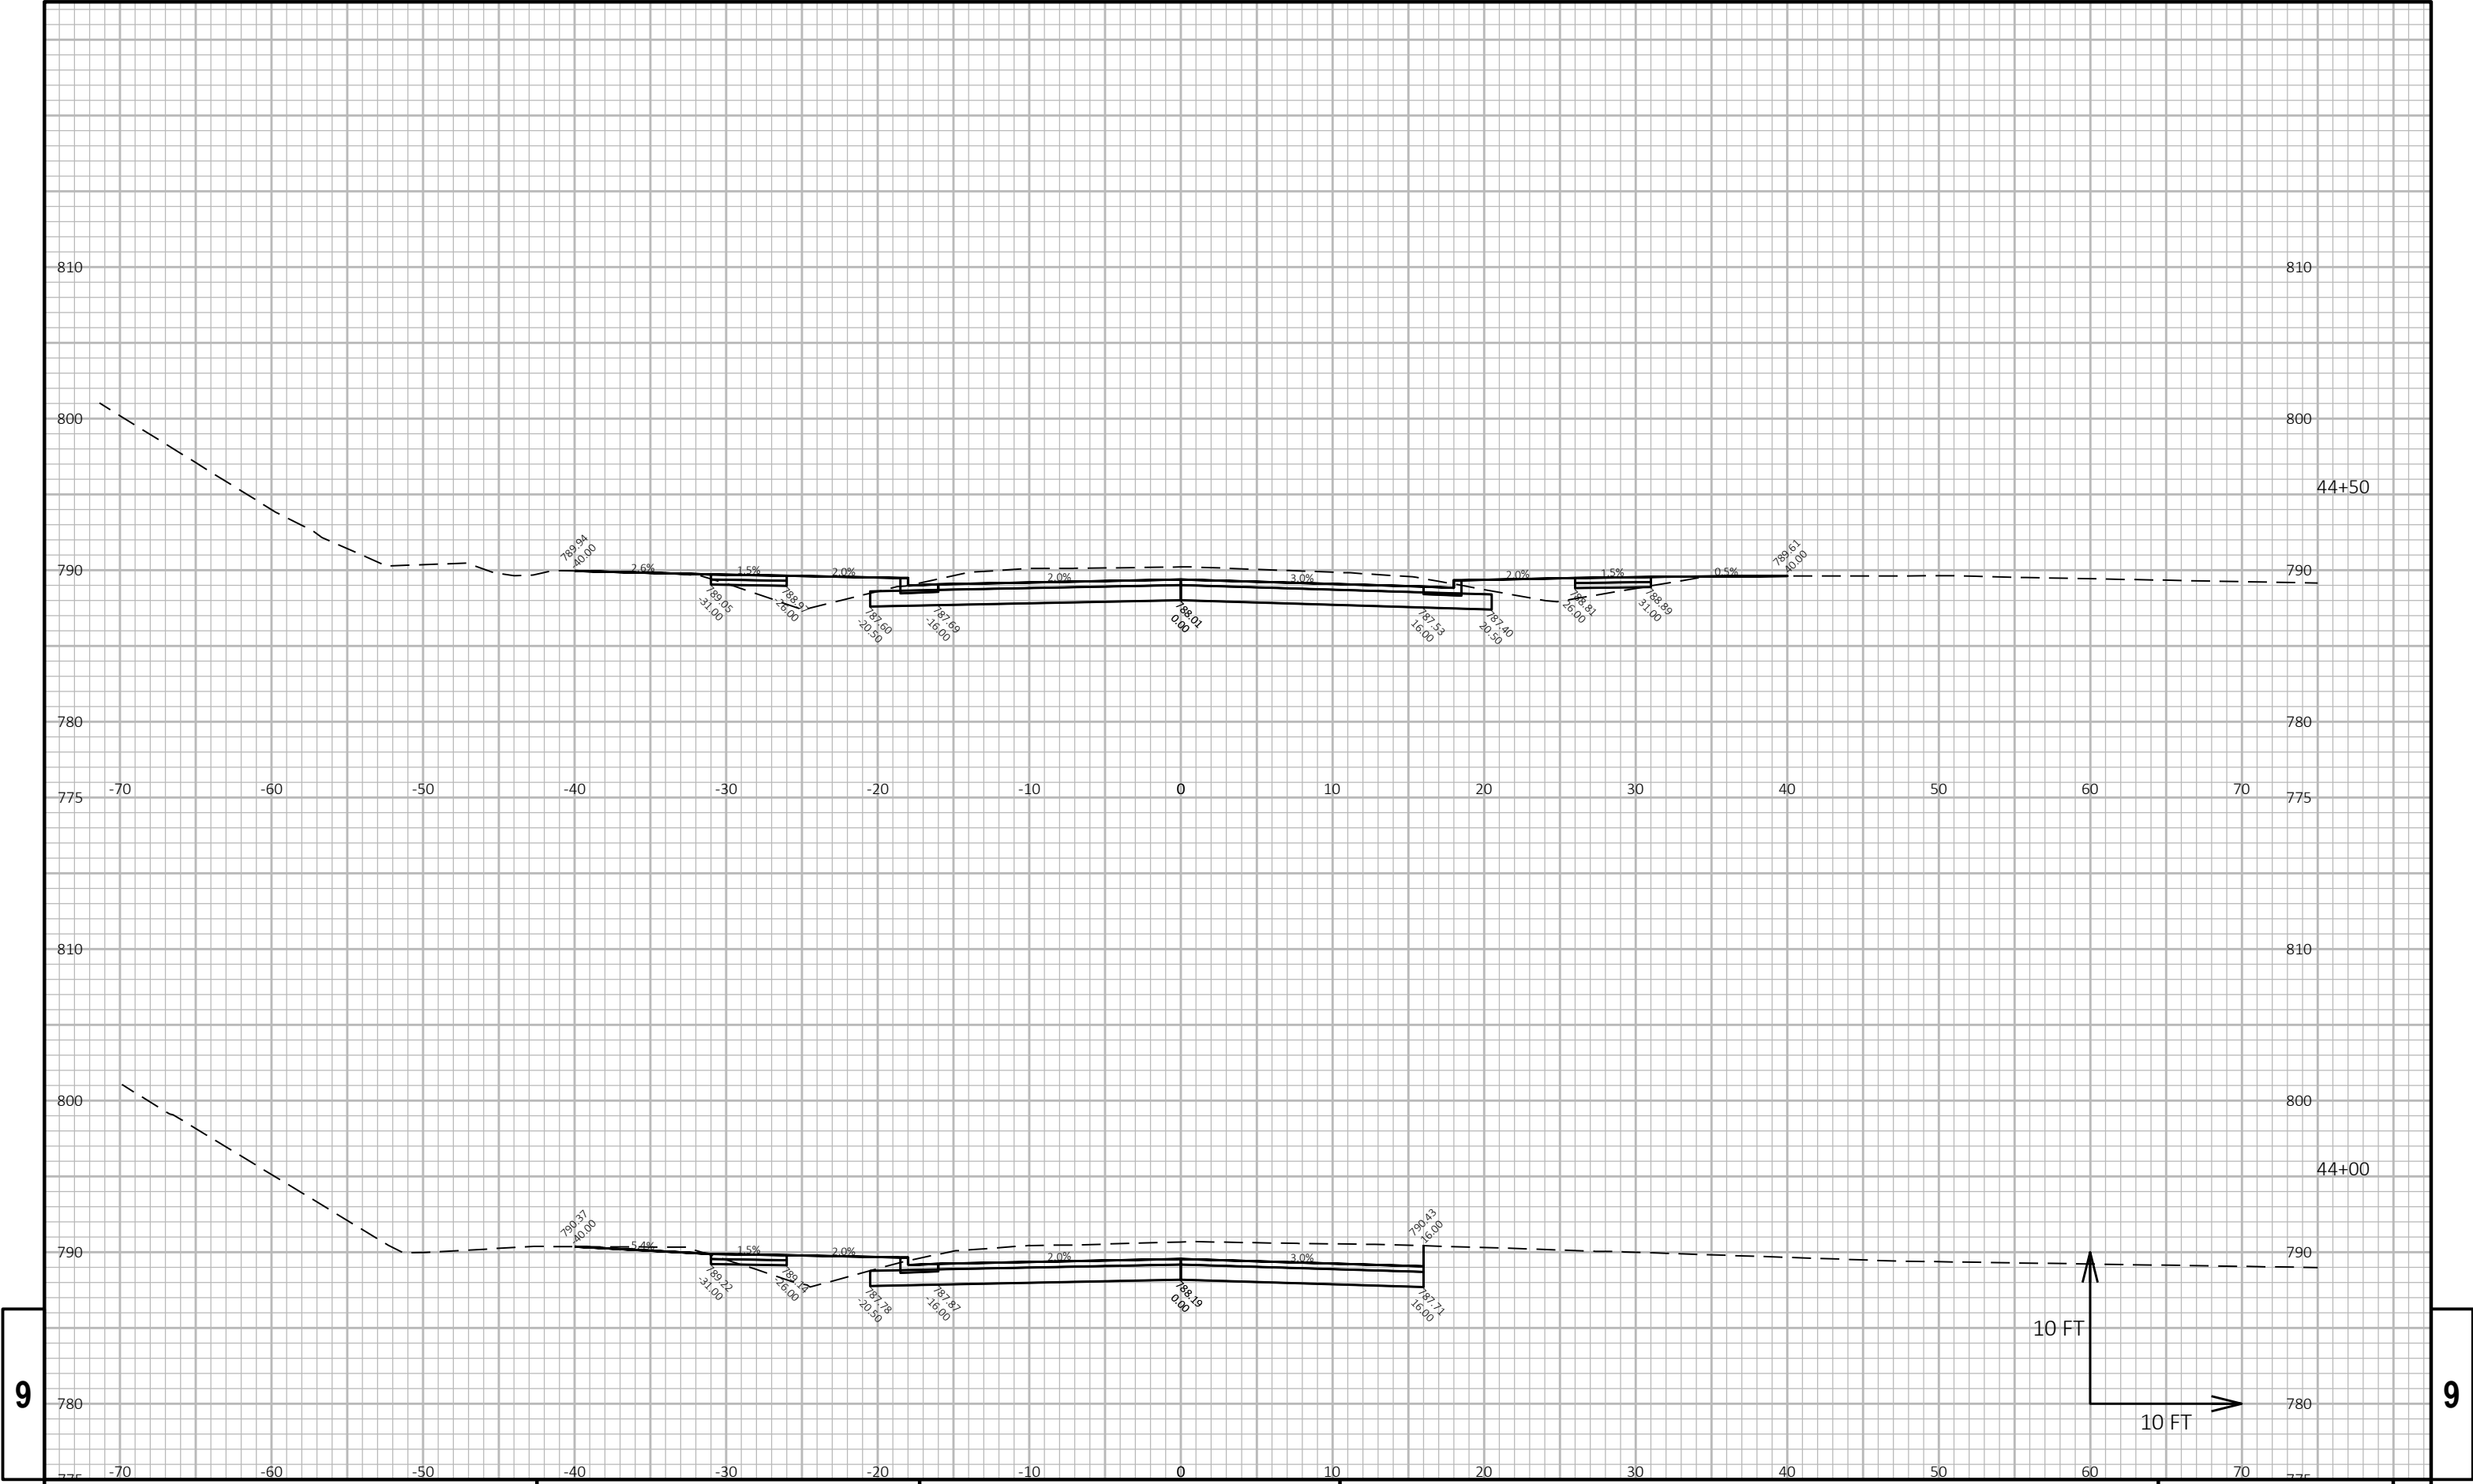



9


9

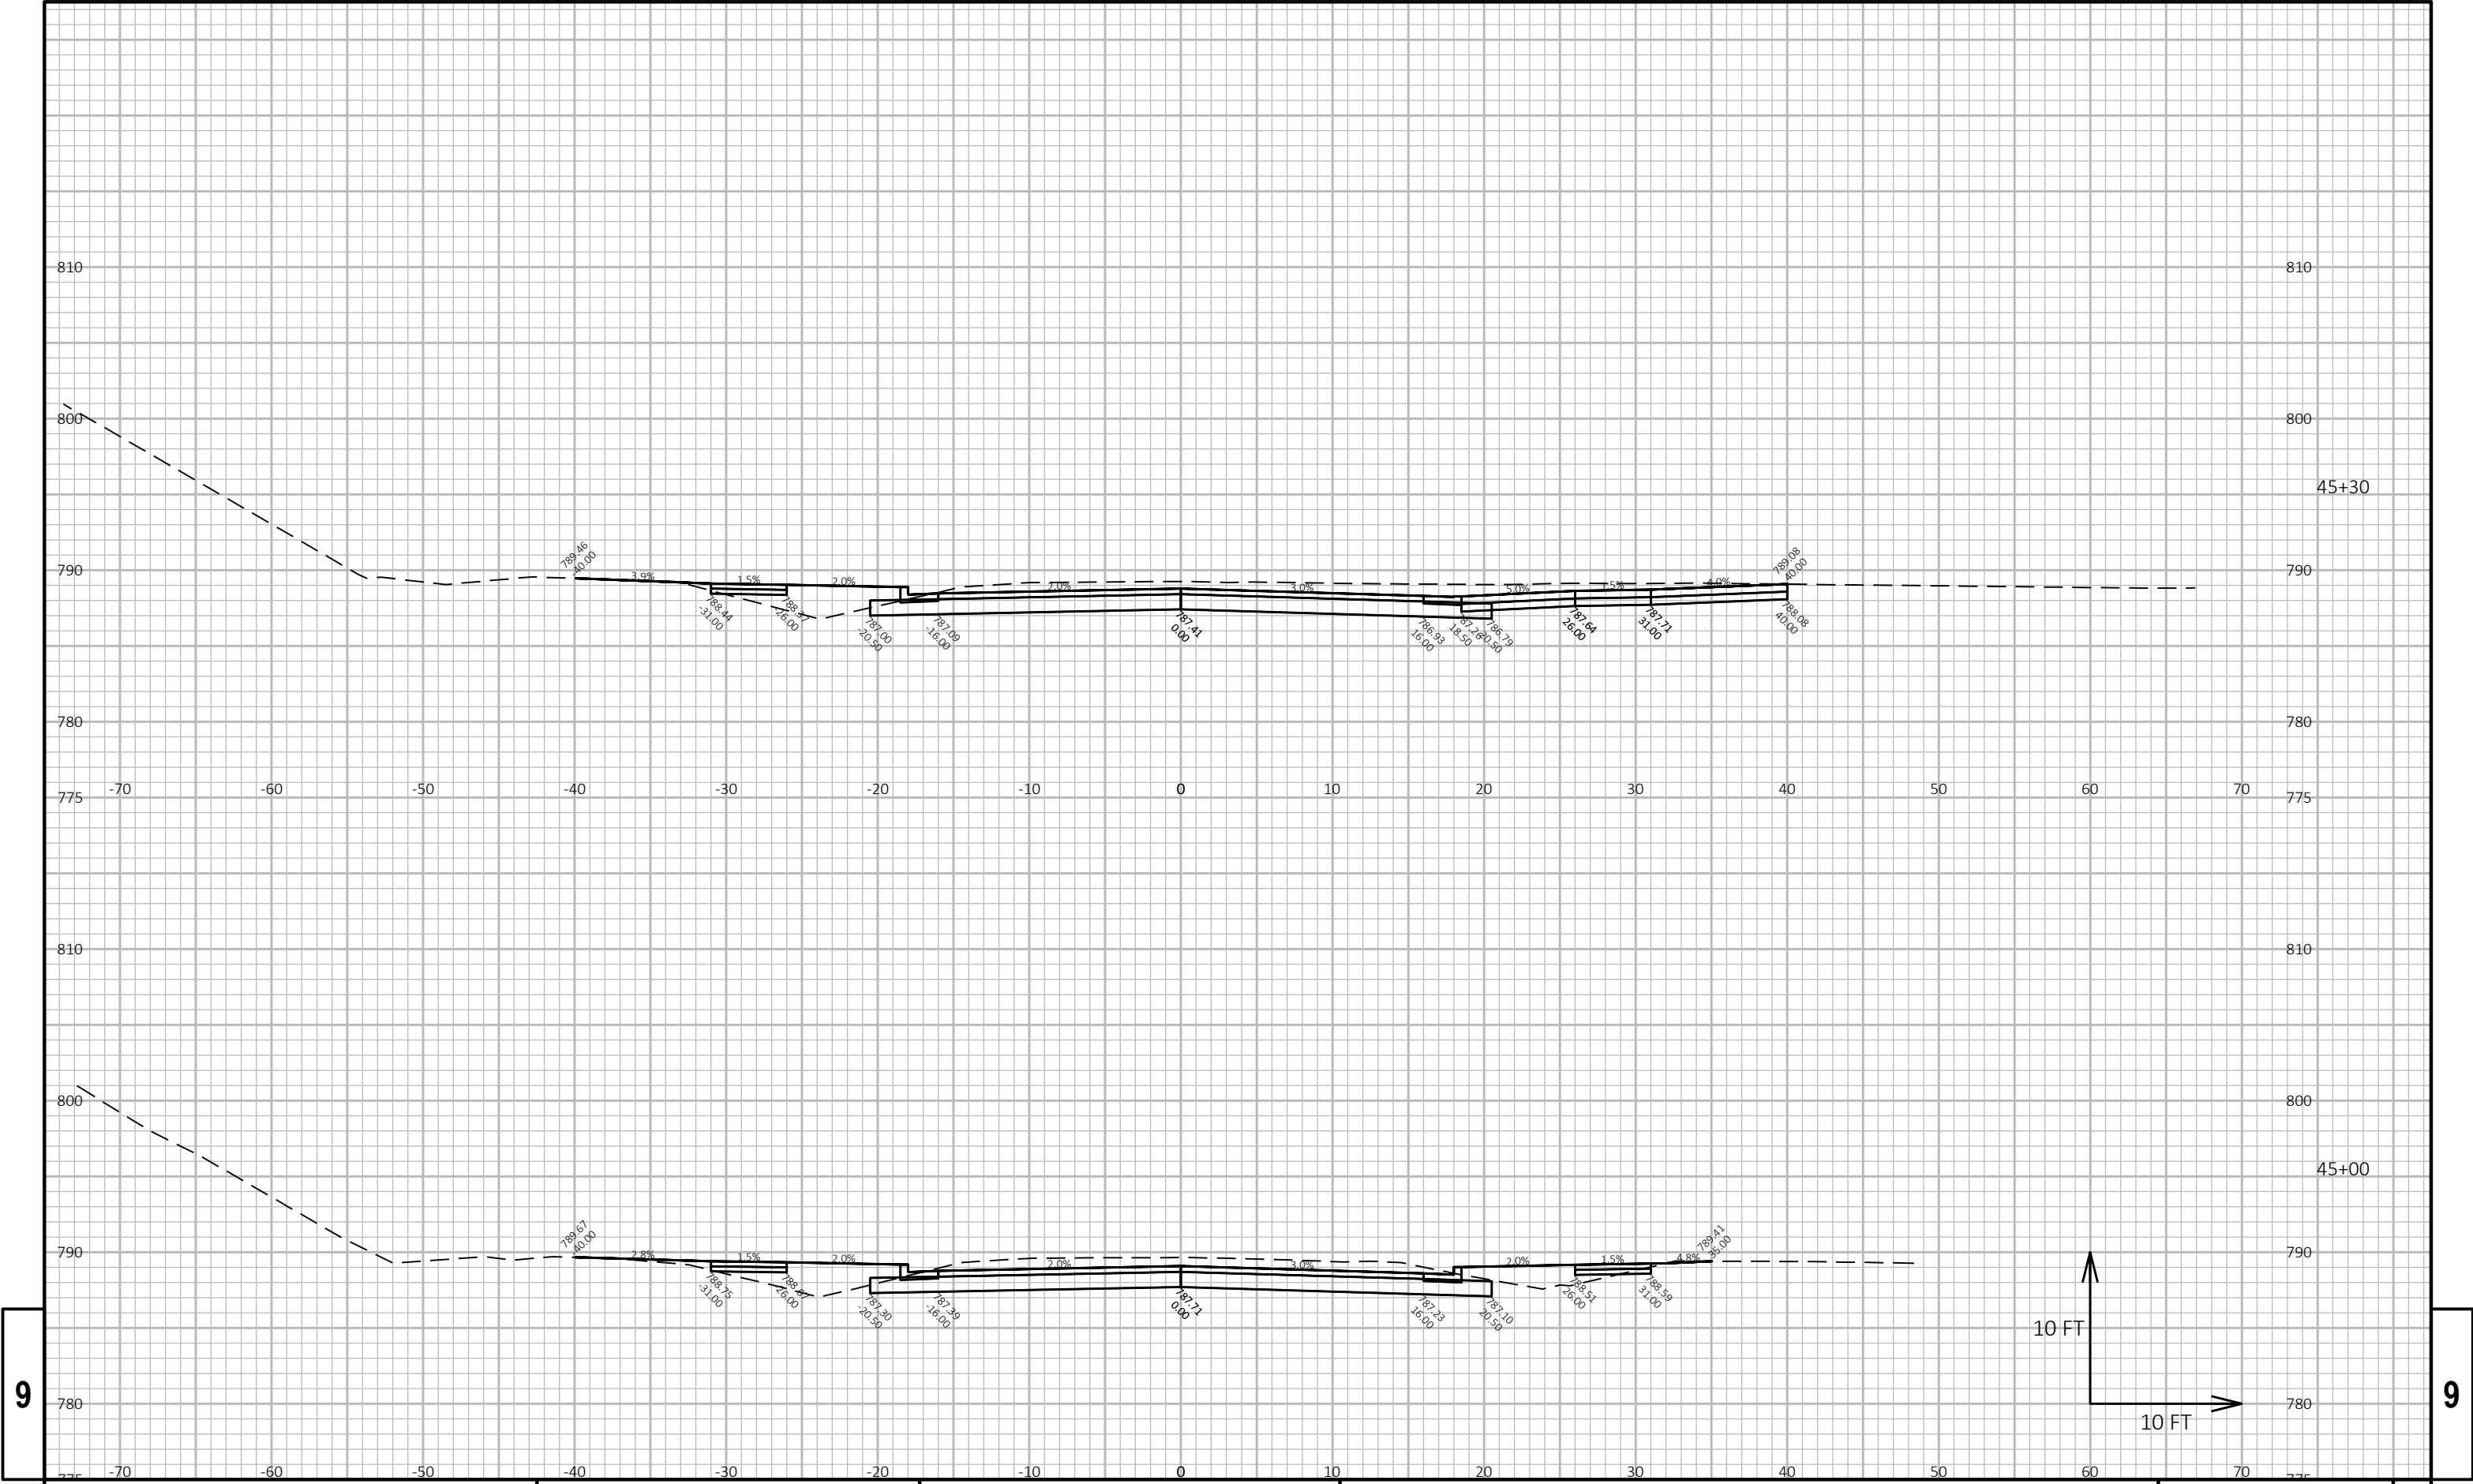

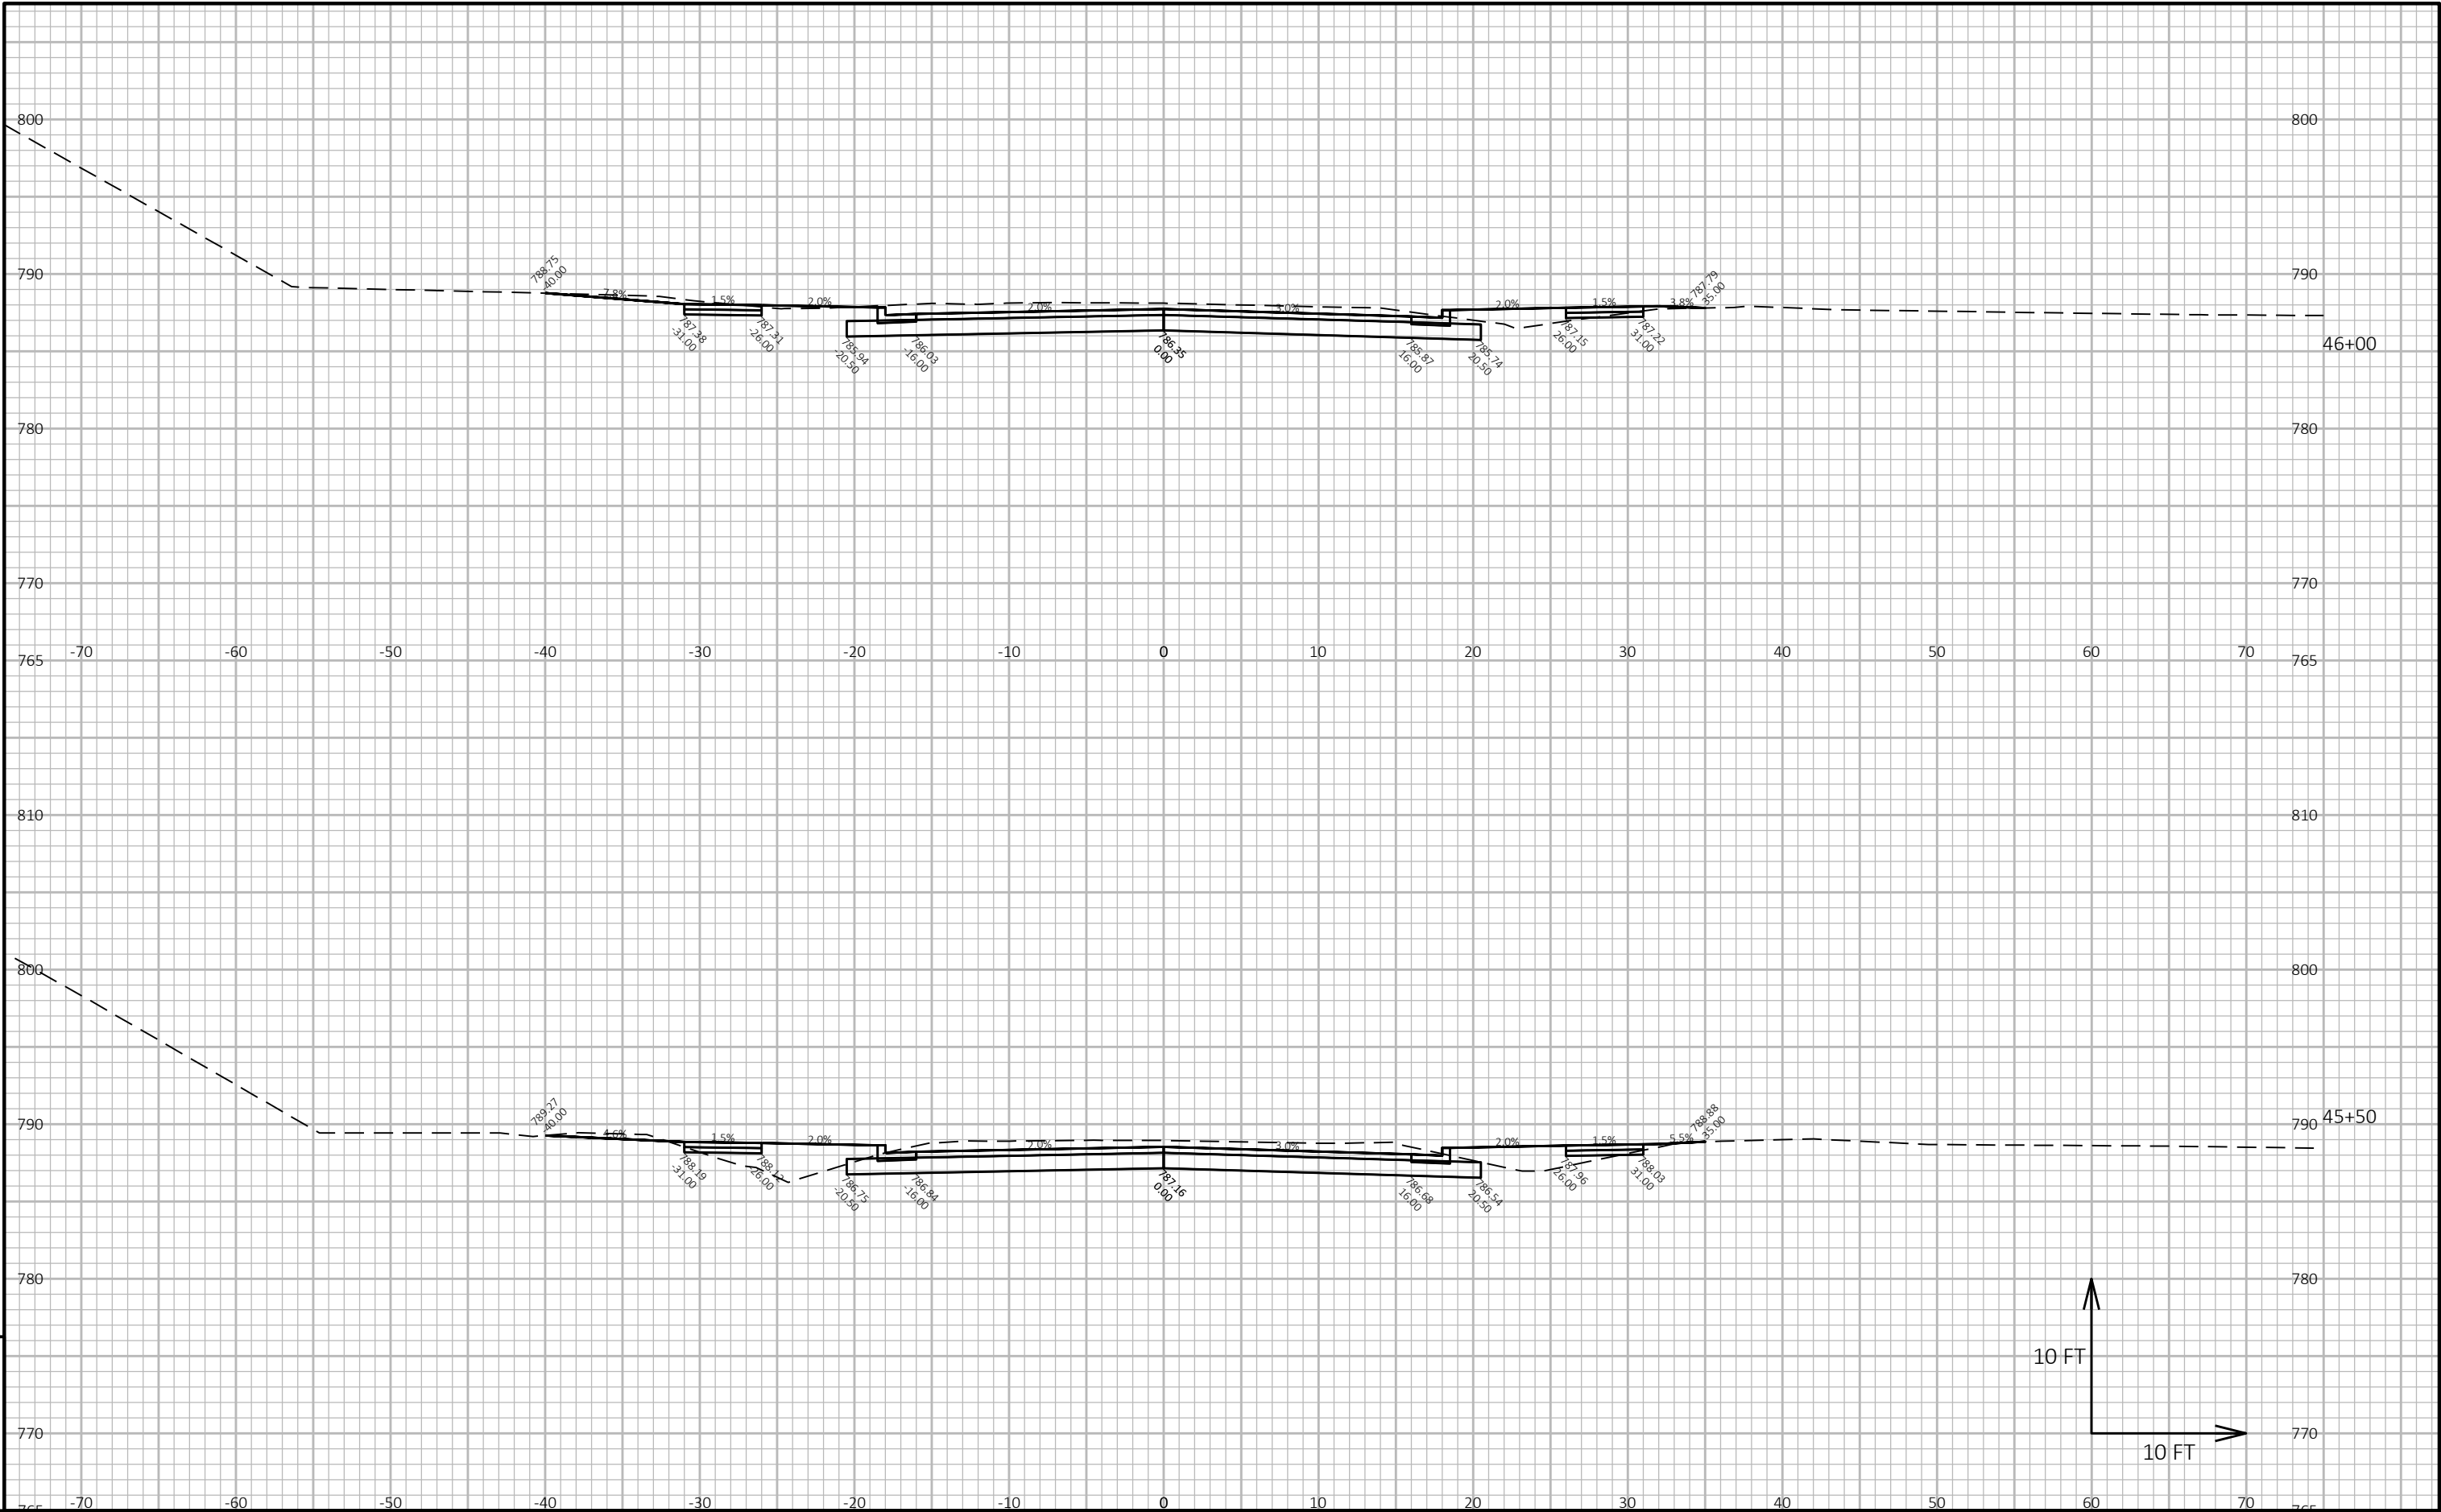

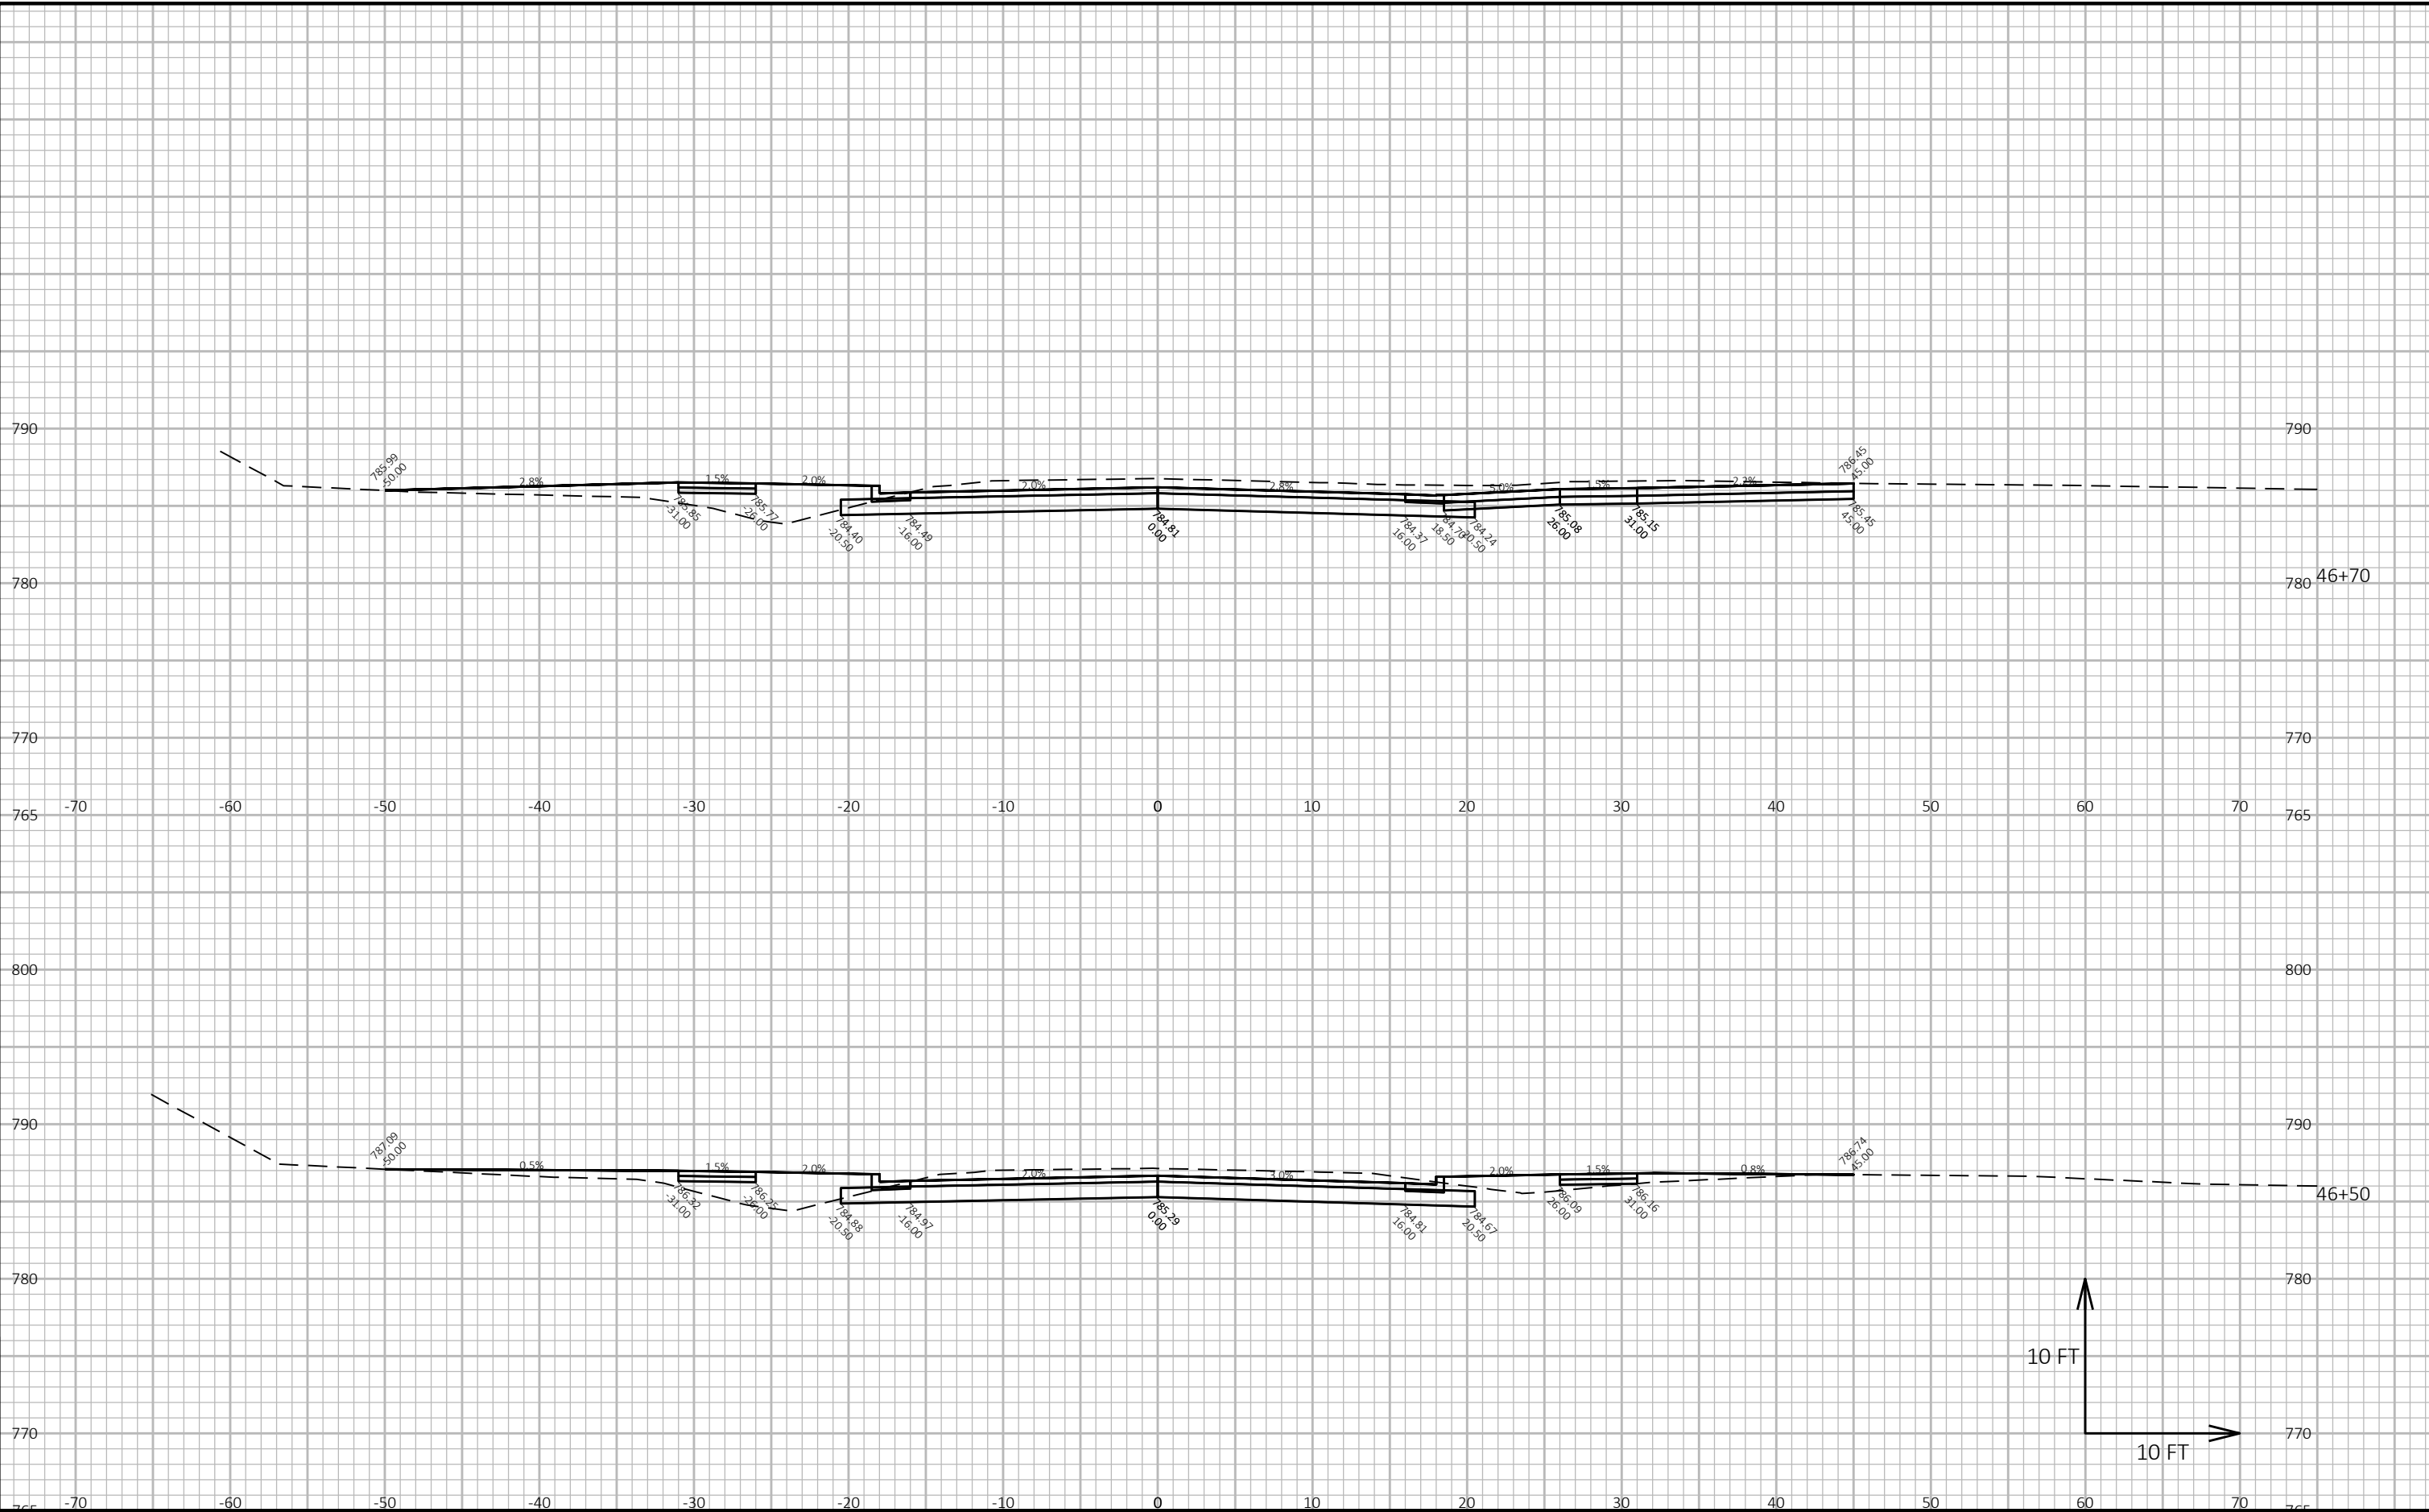


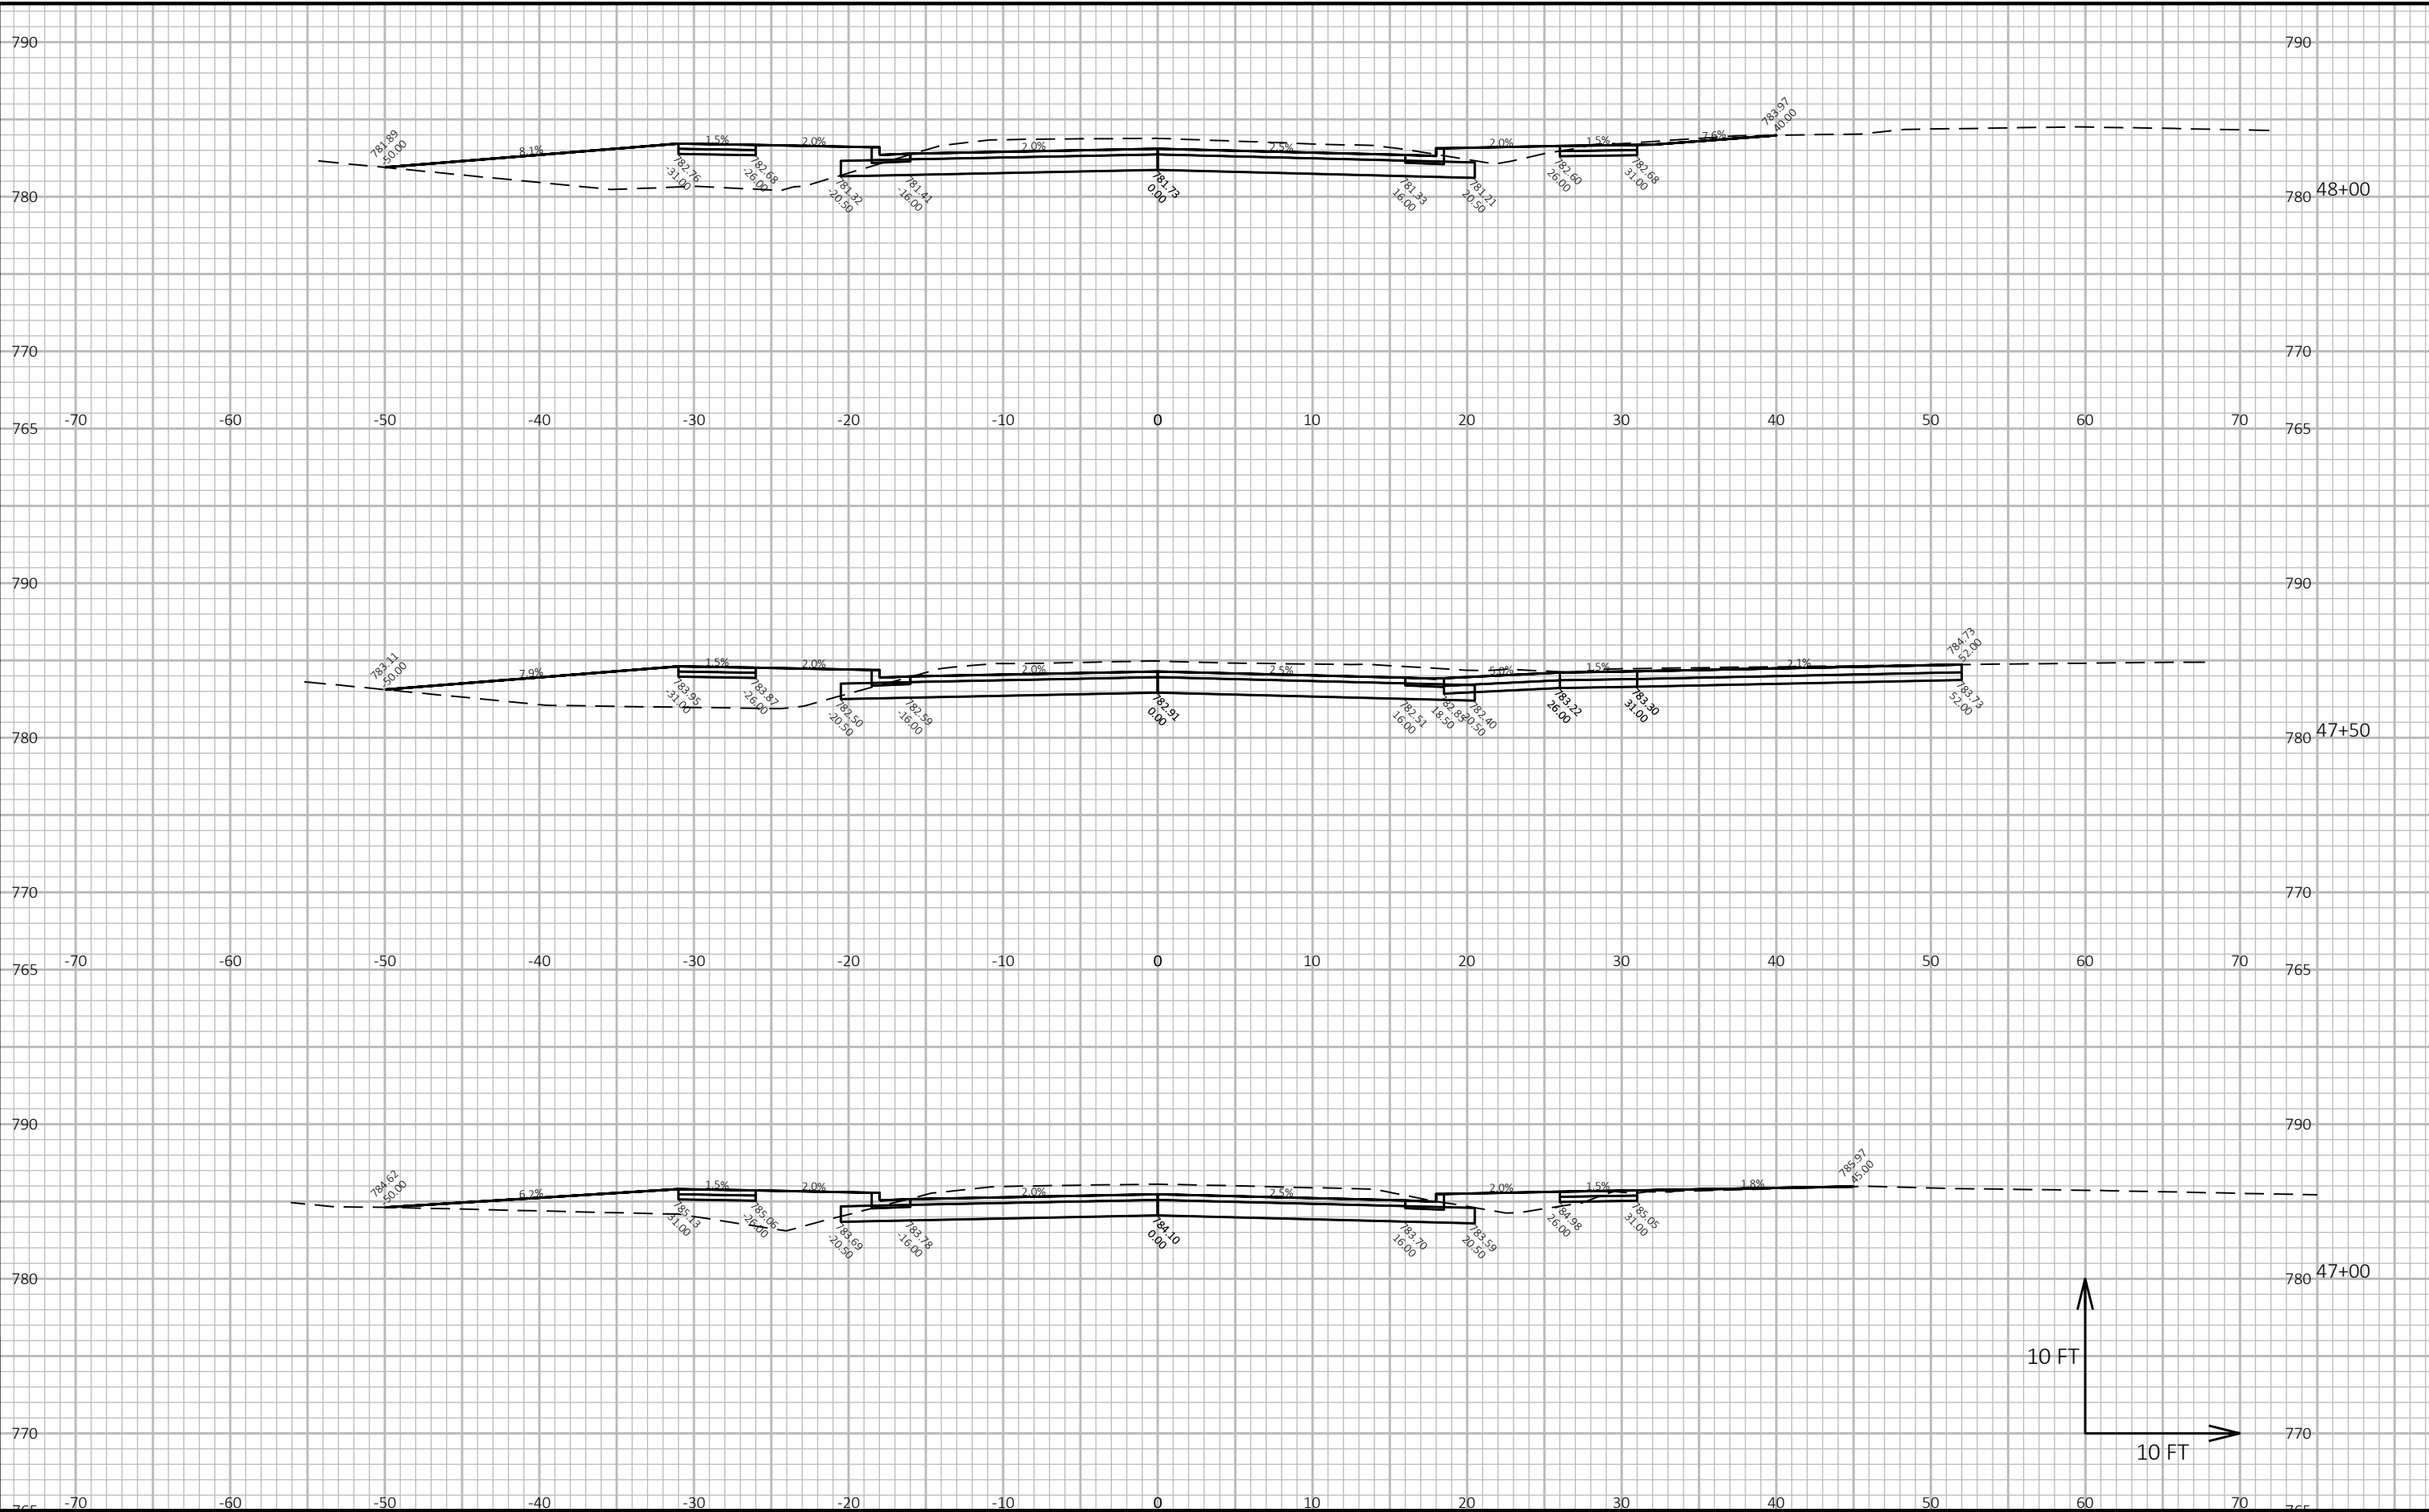


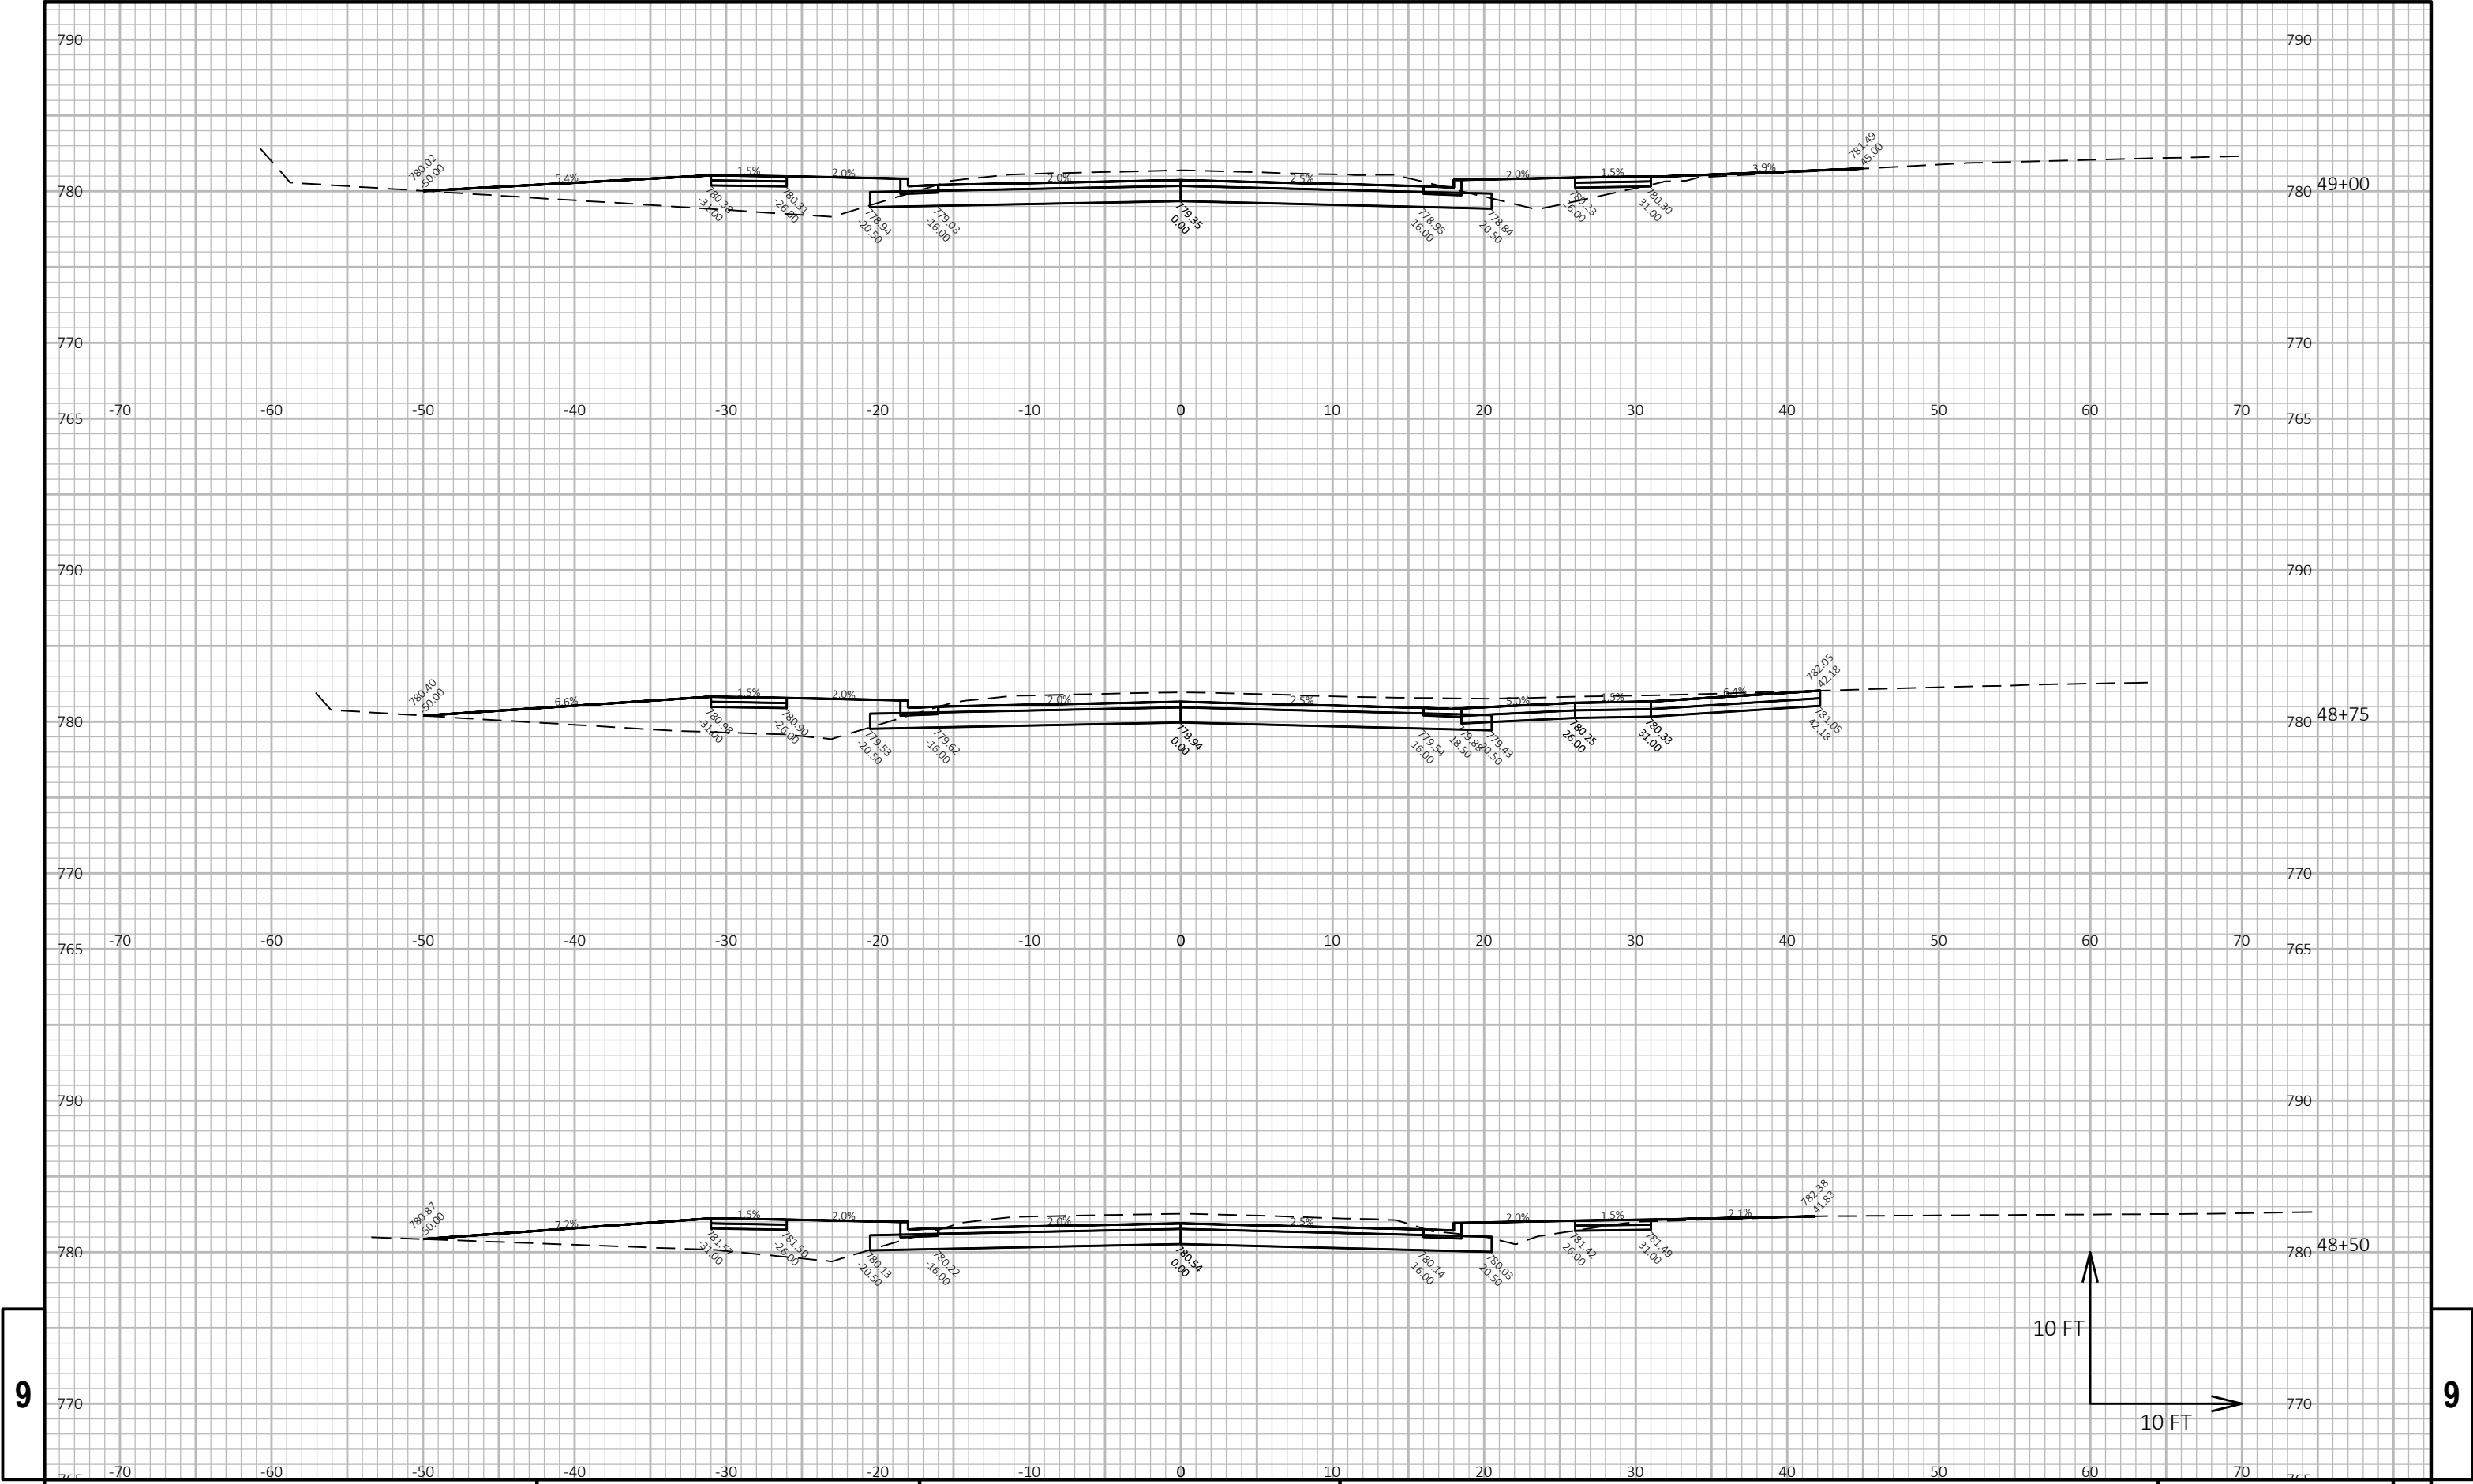



9


9

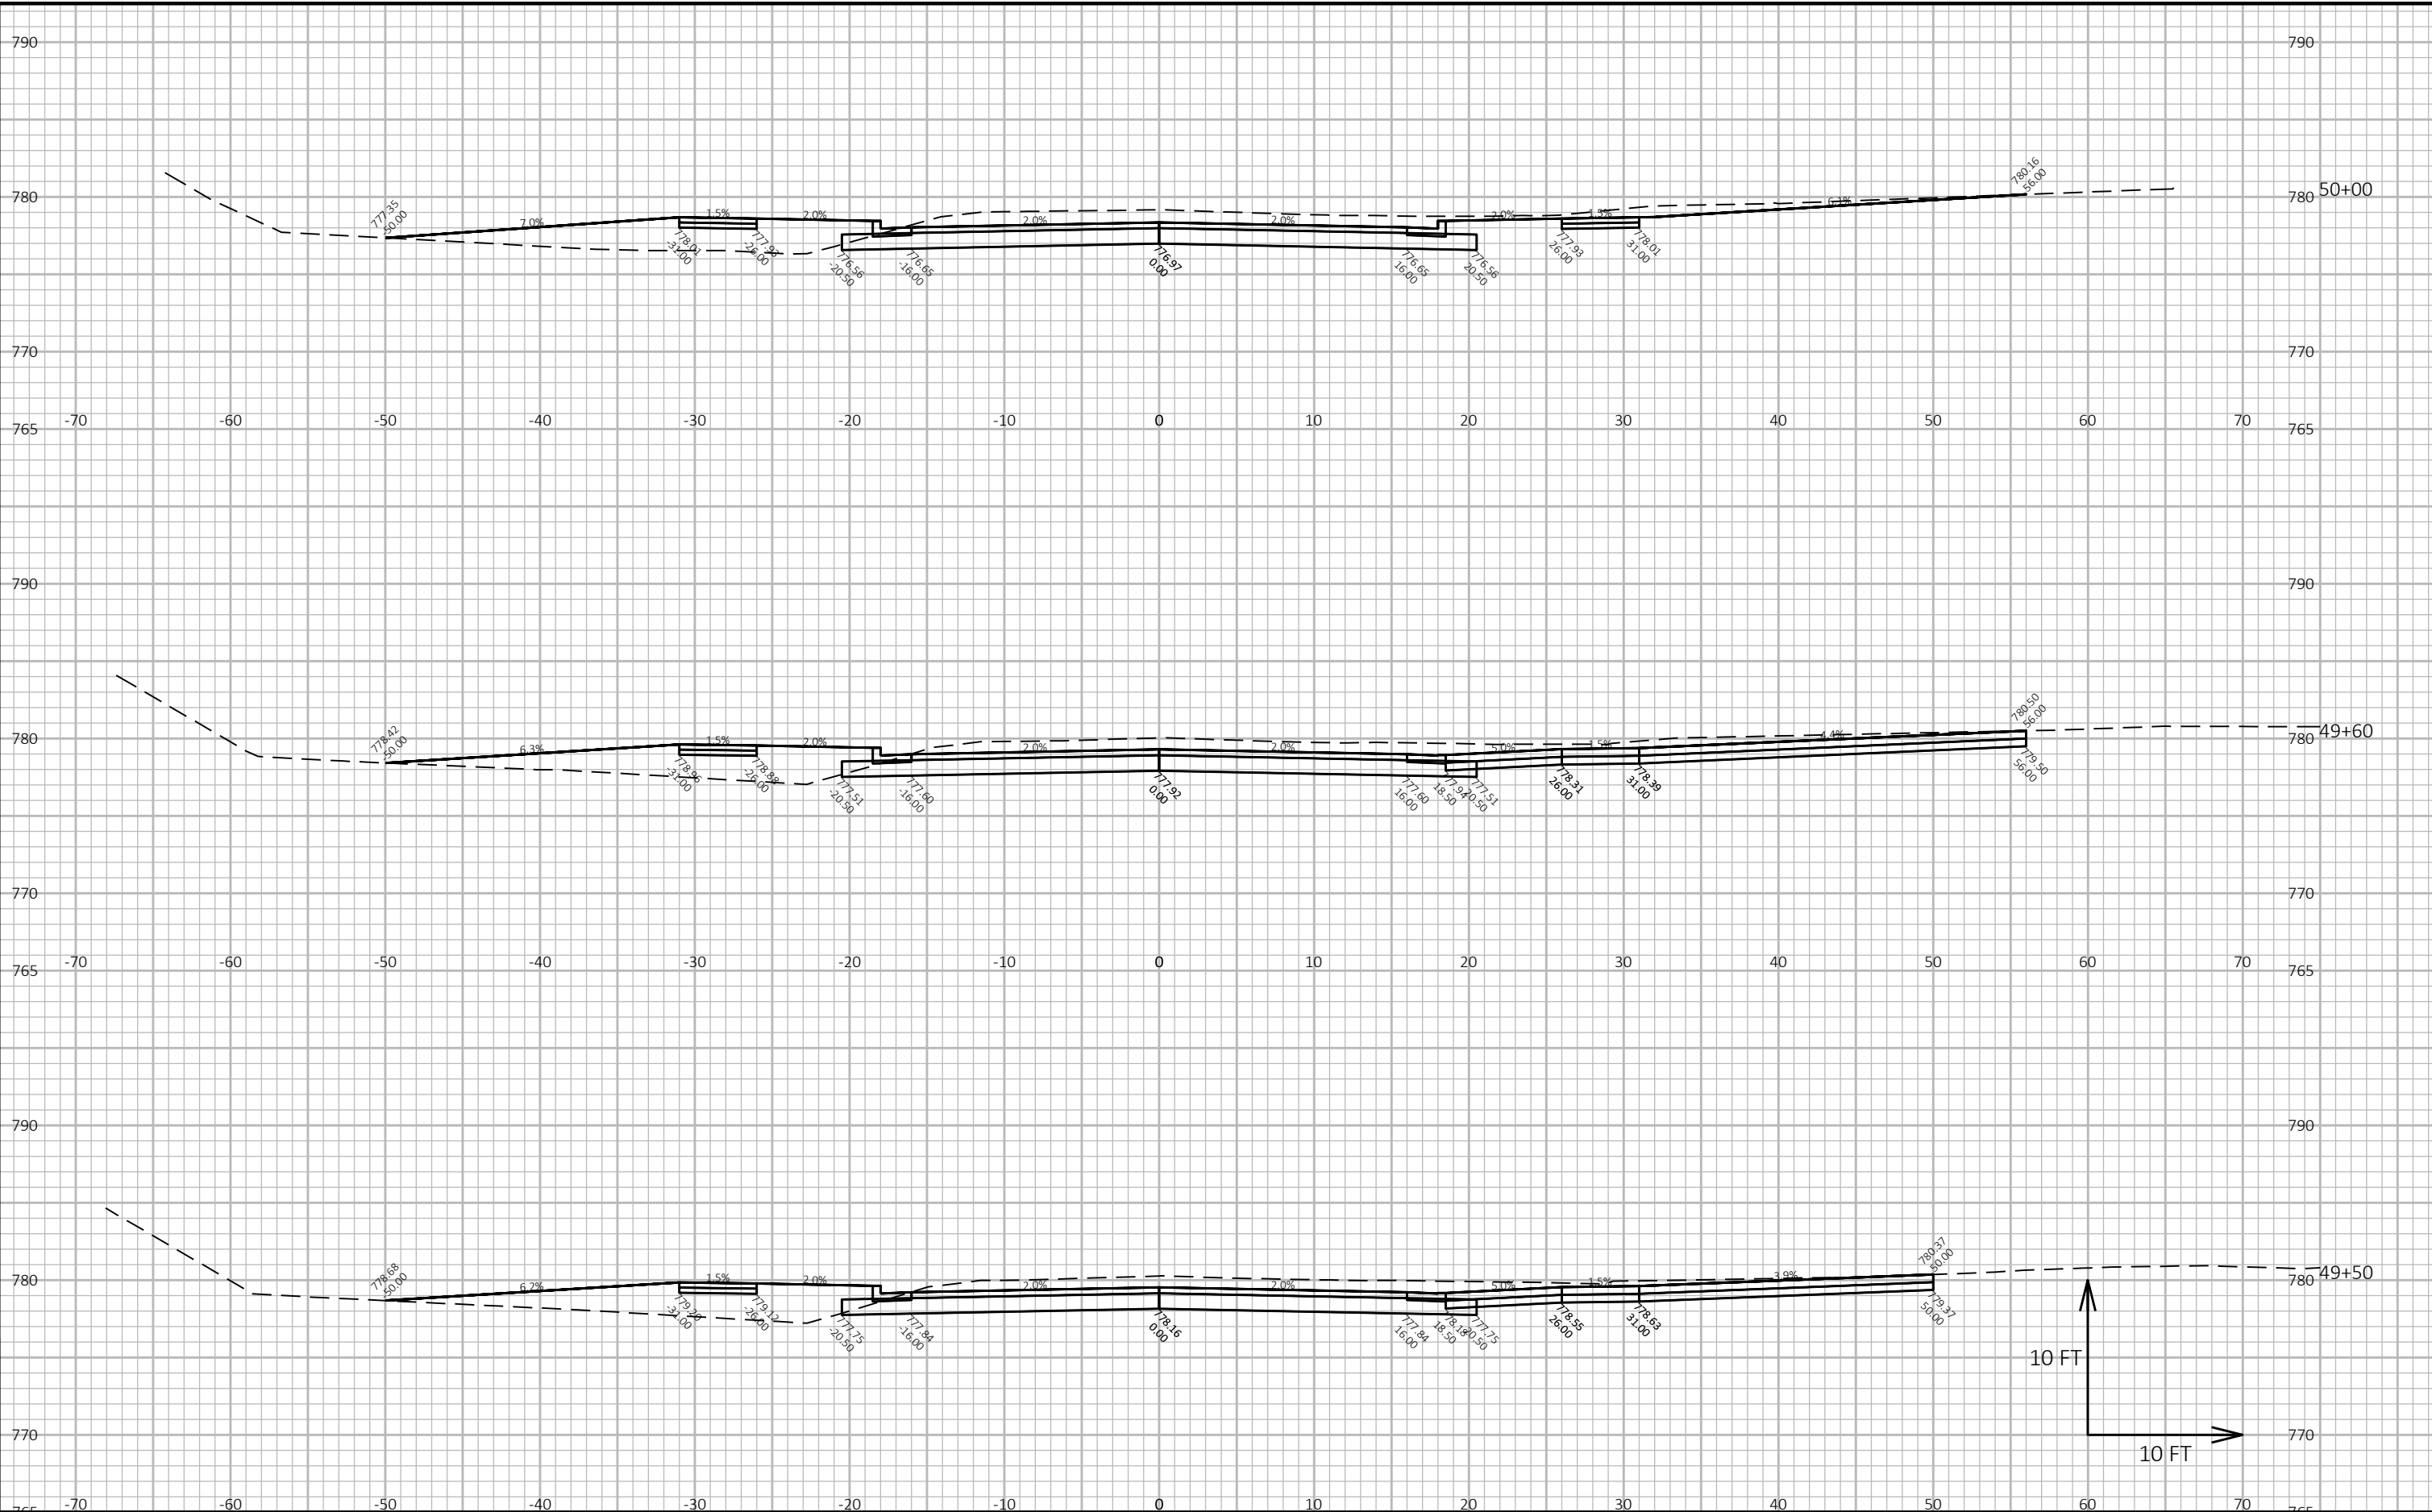


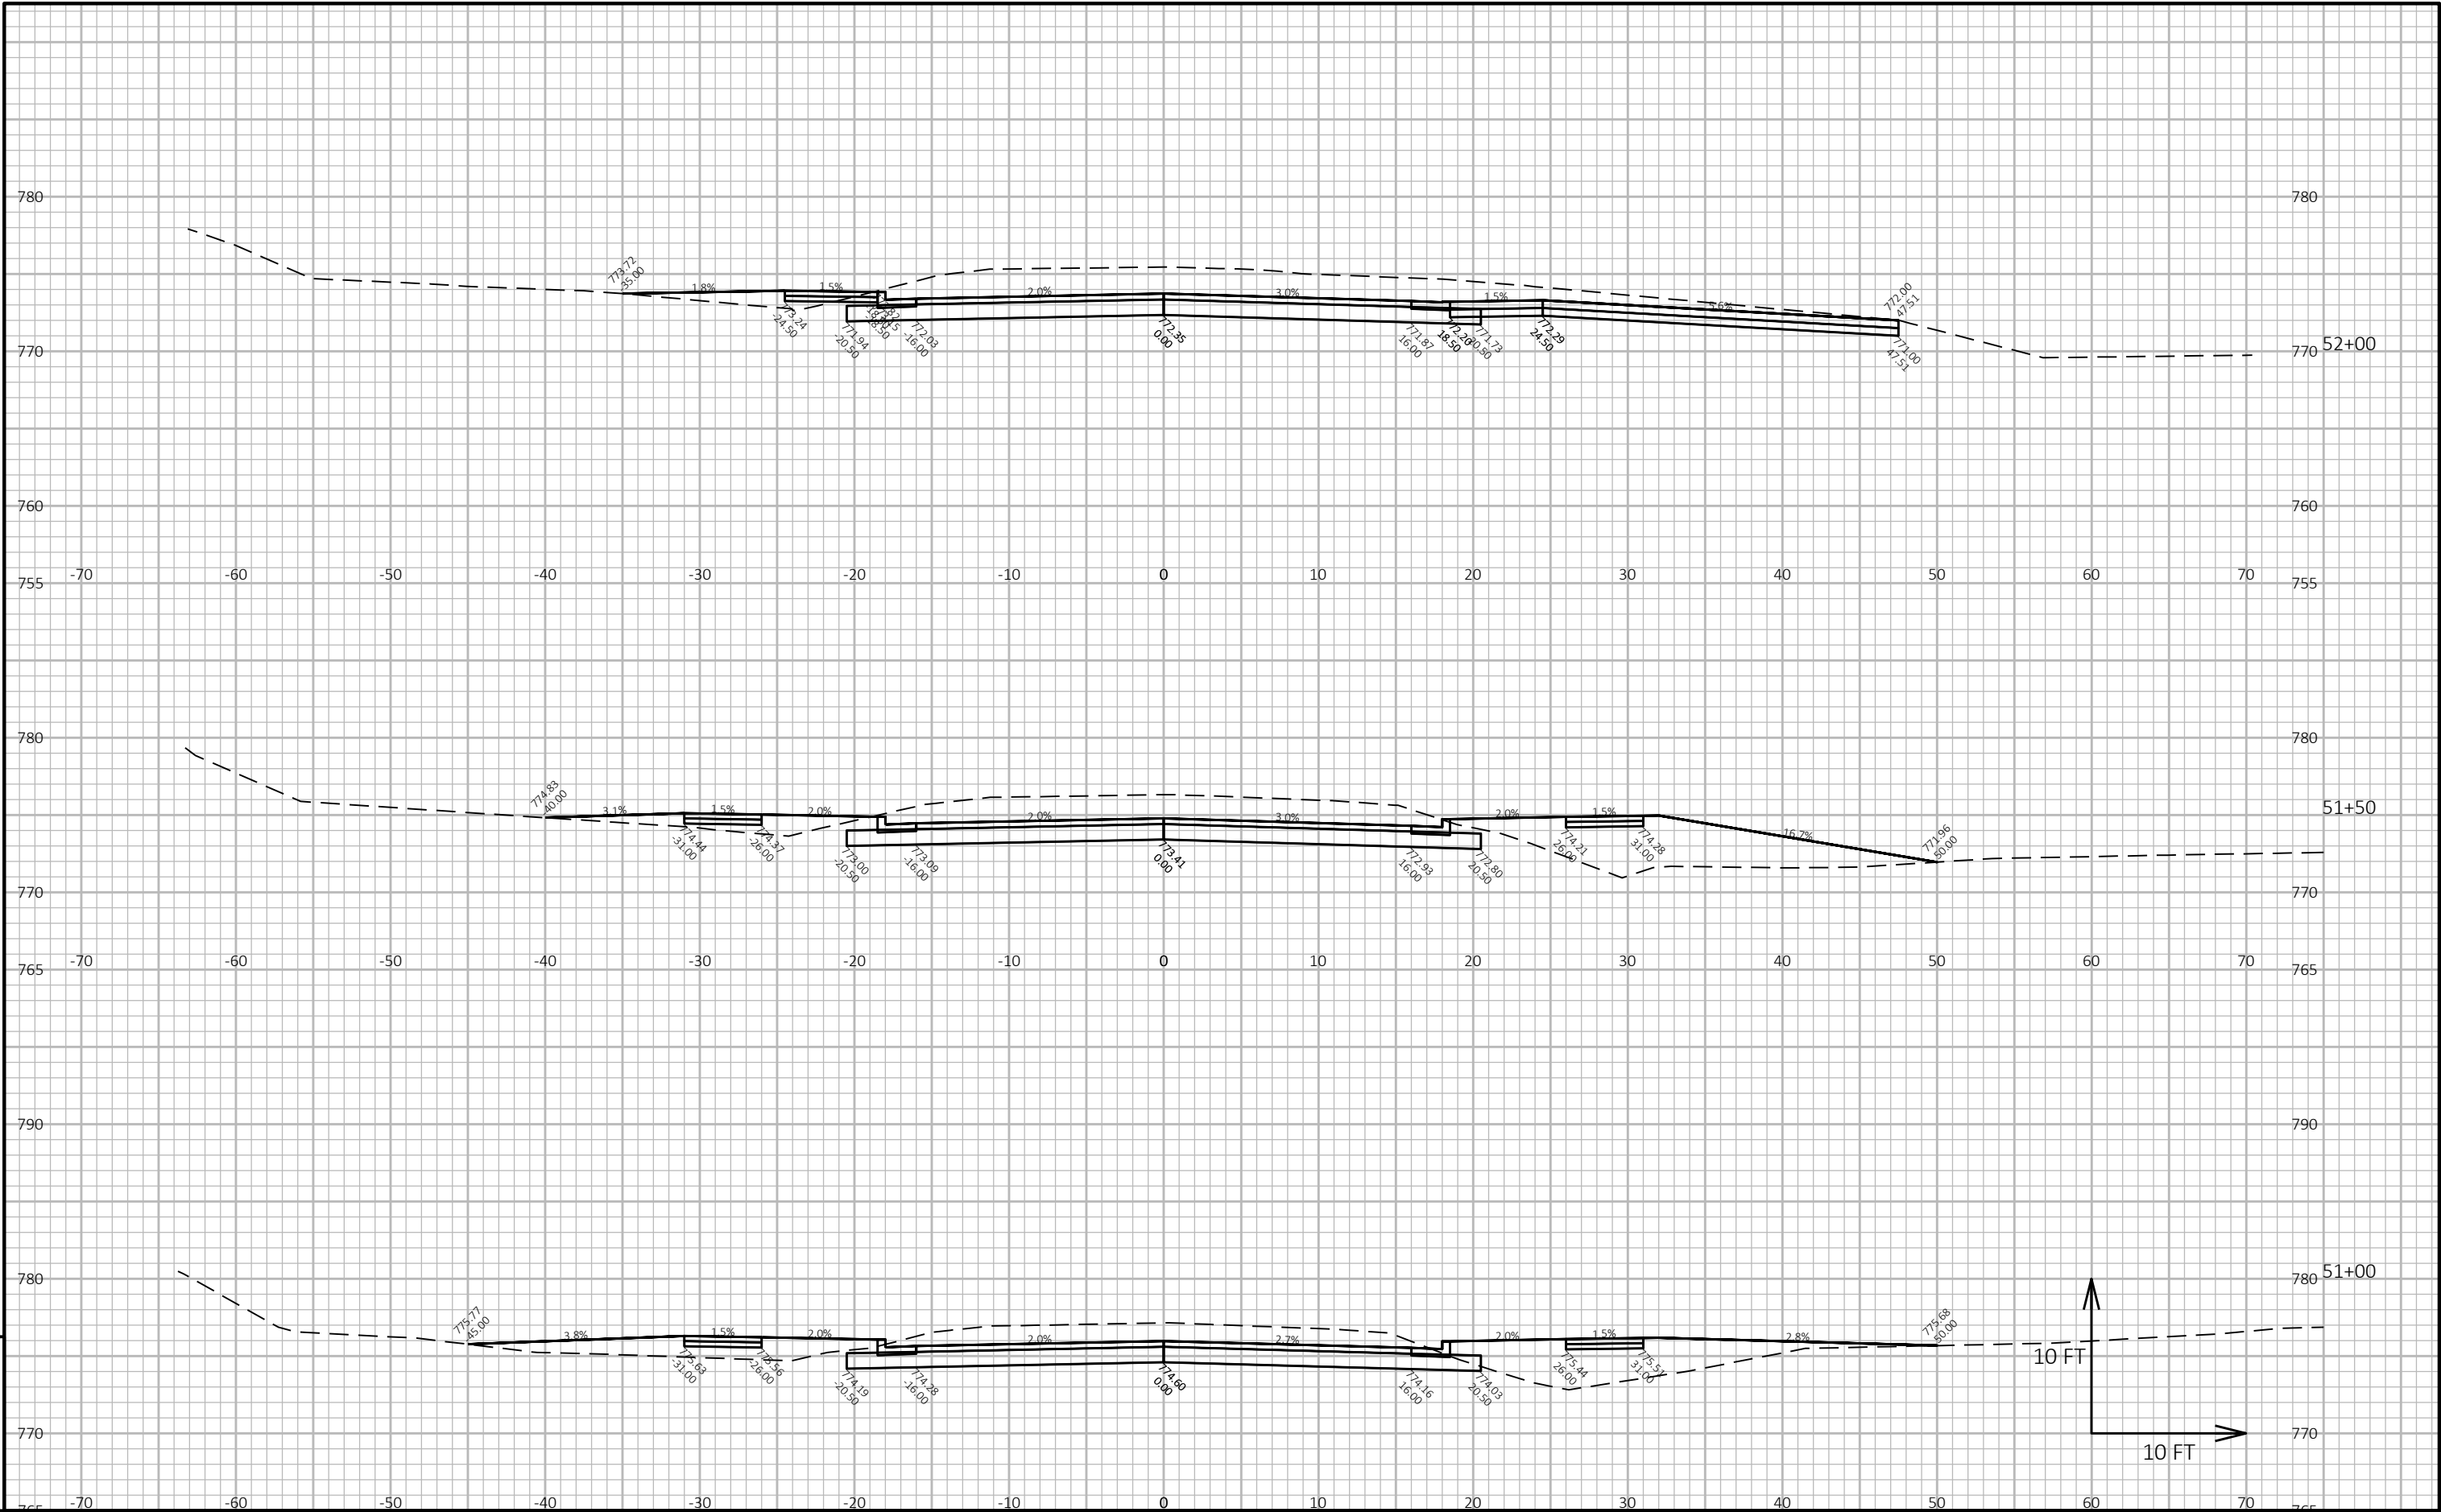


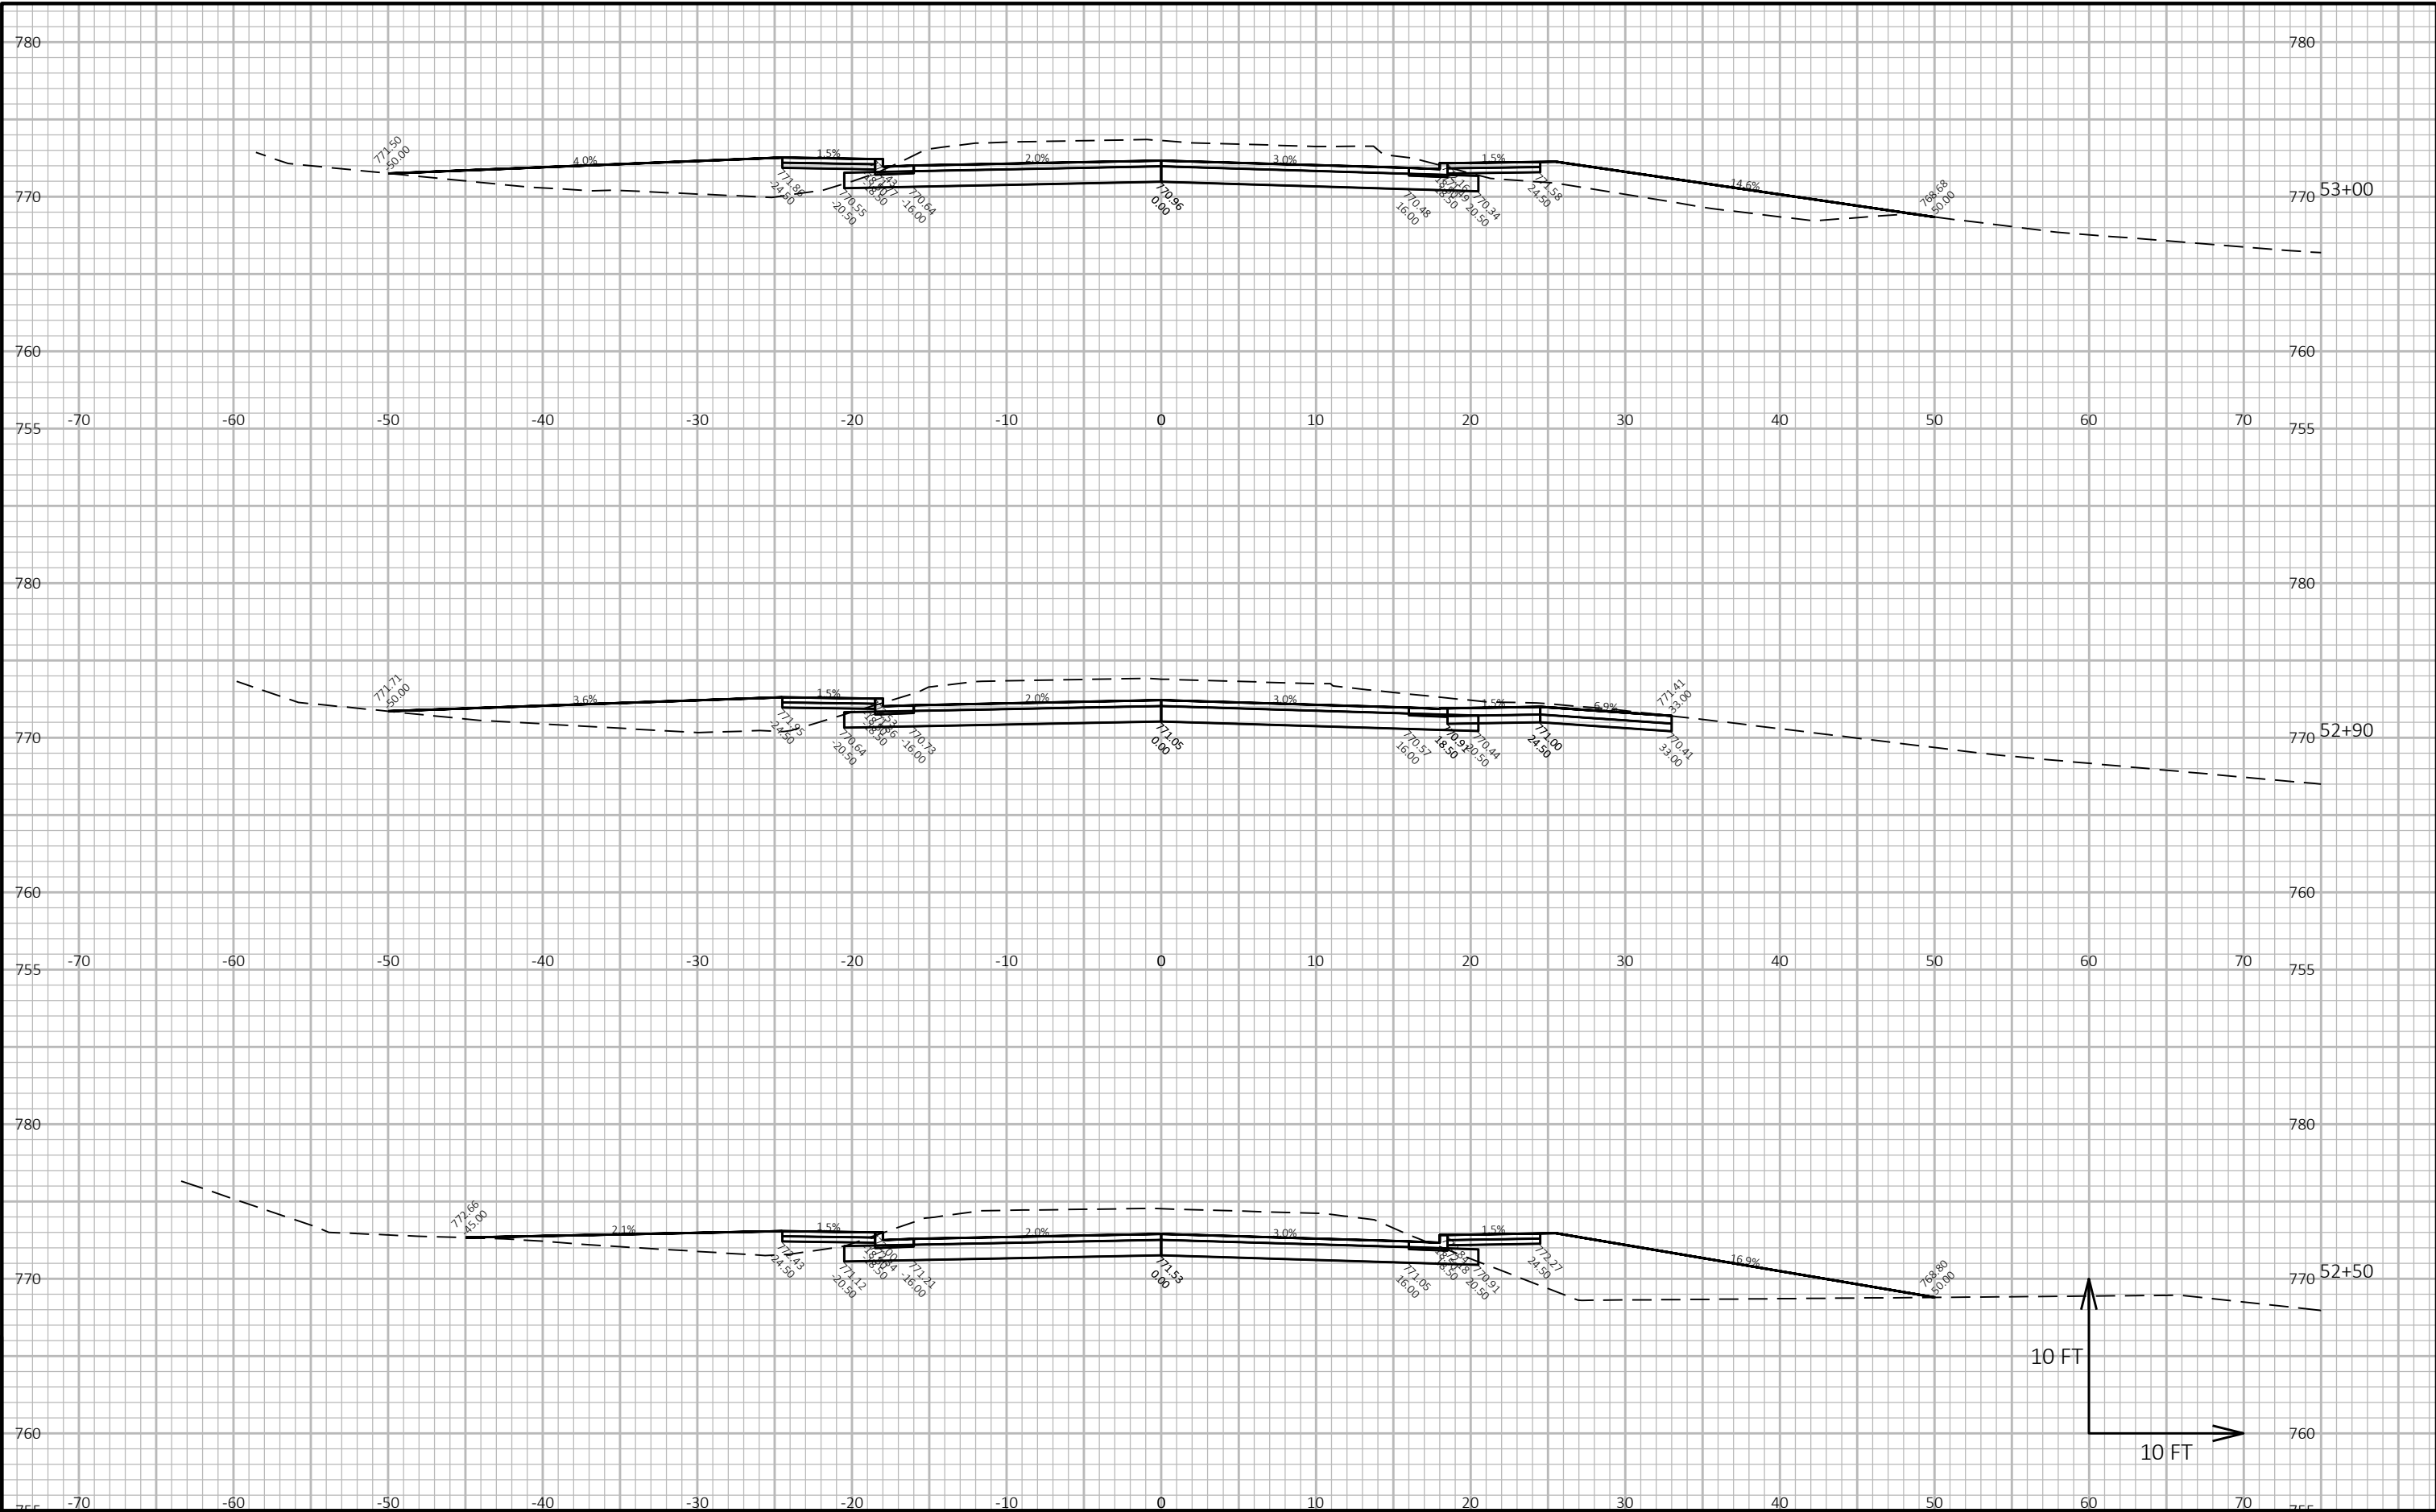


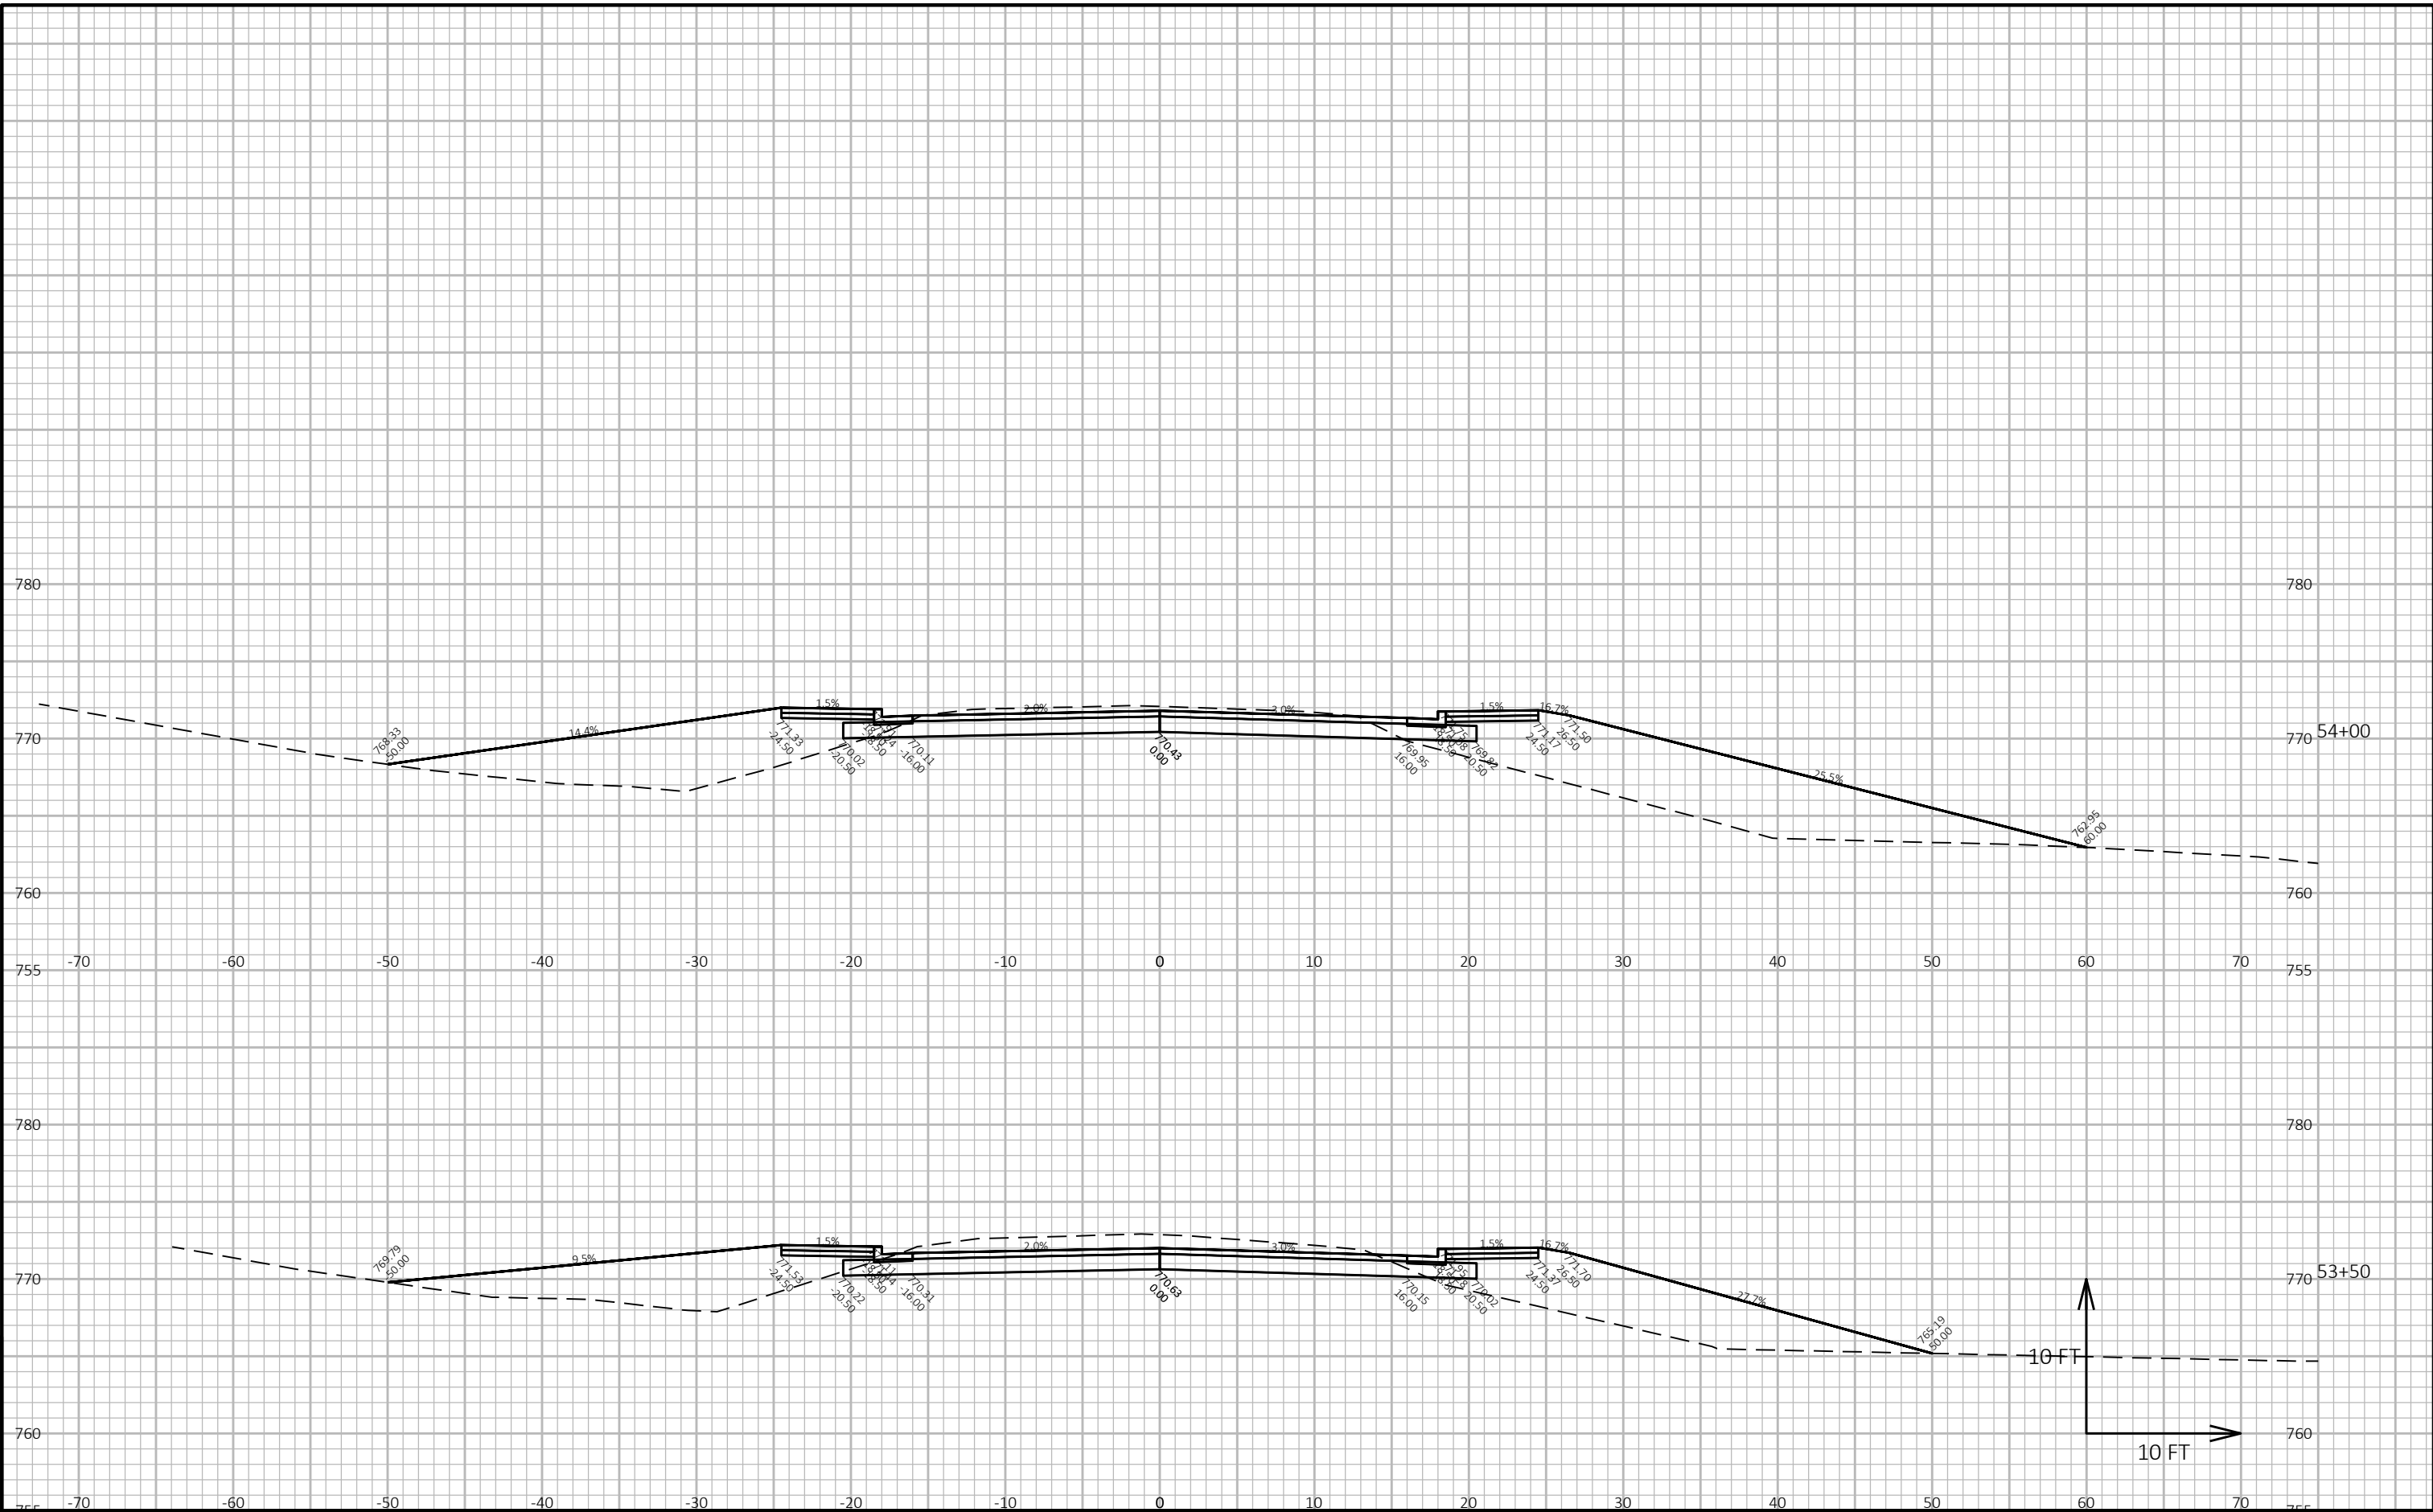

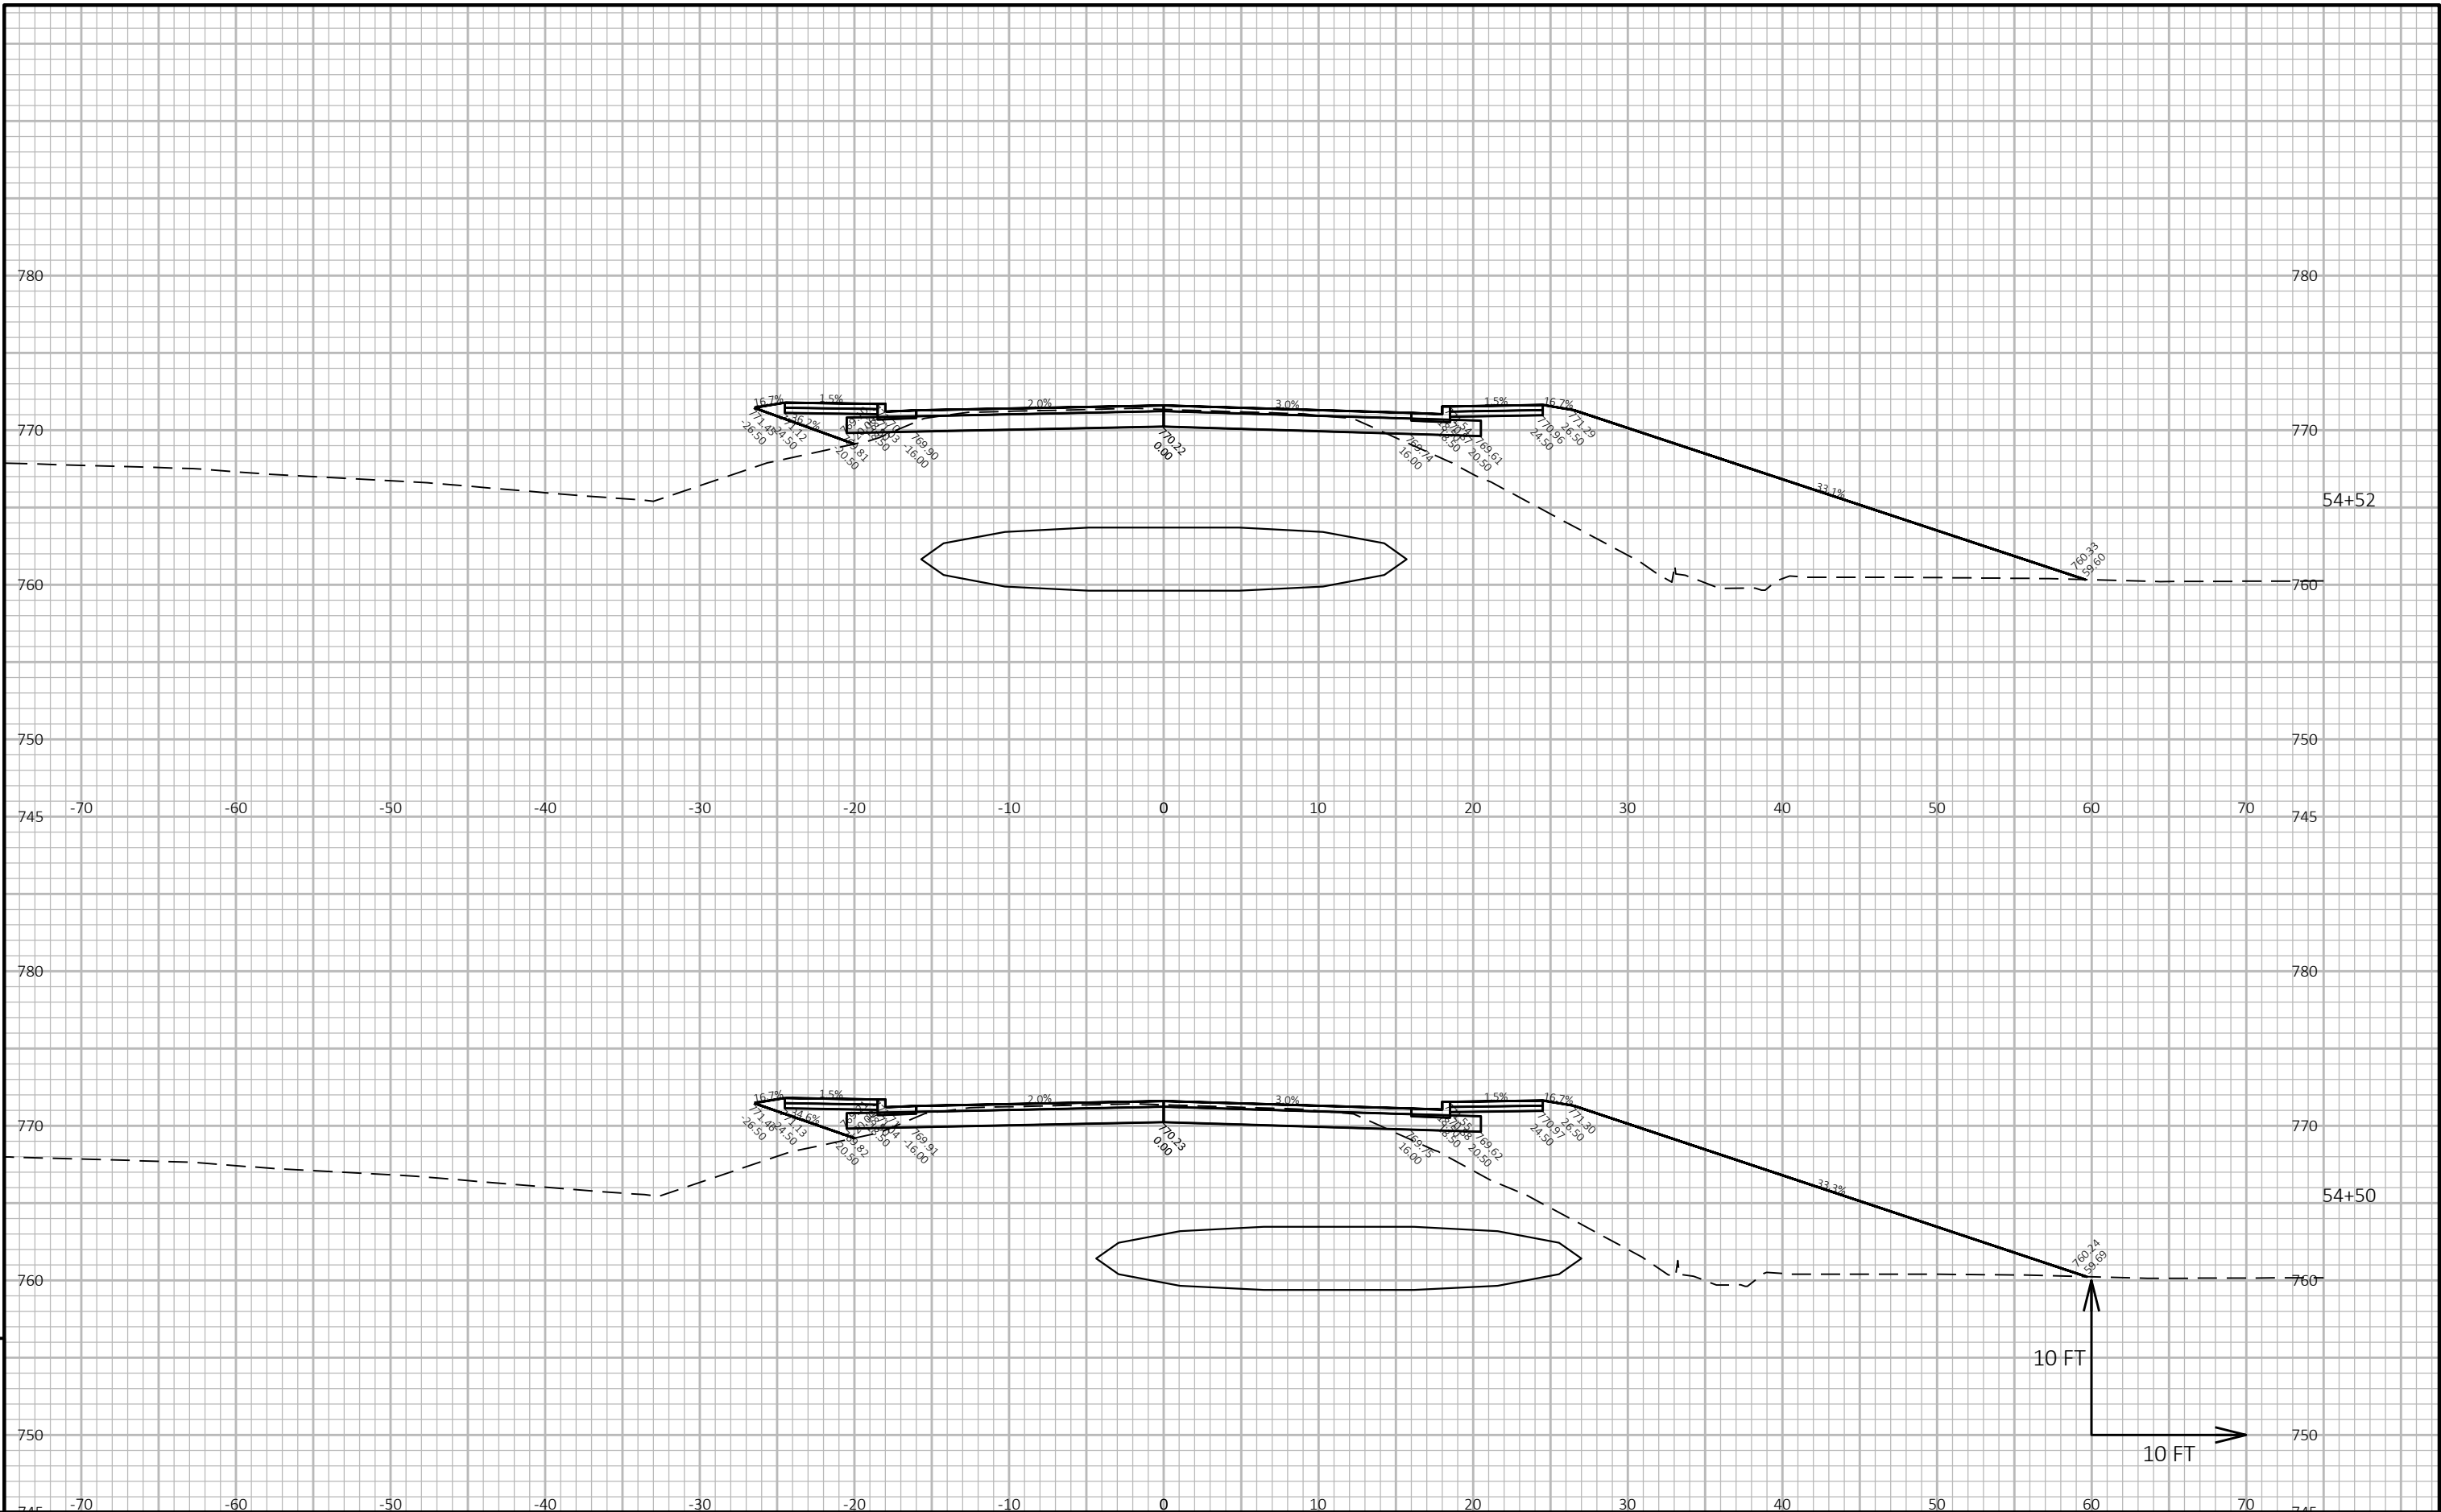

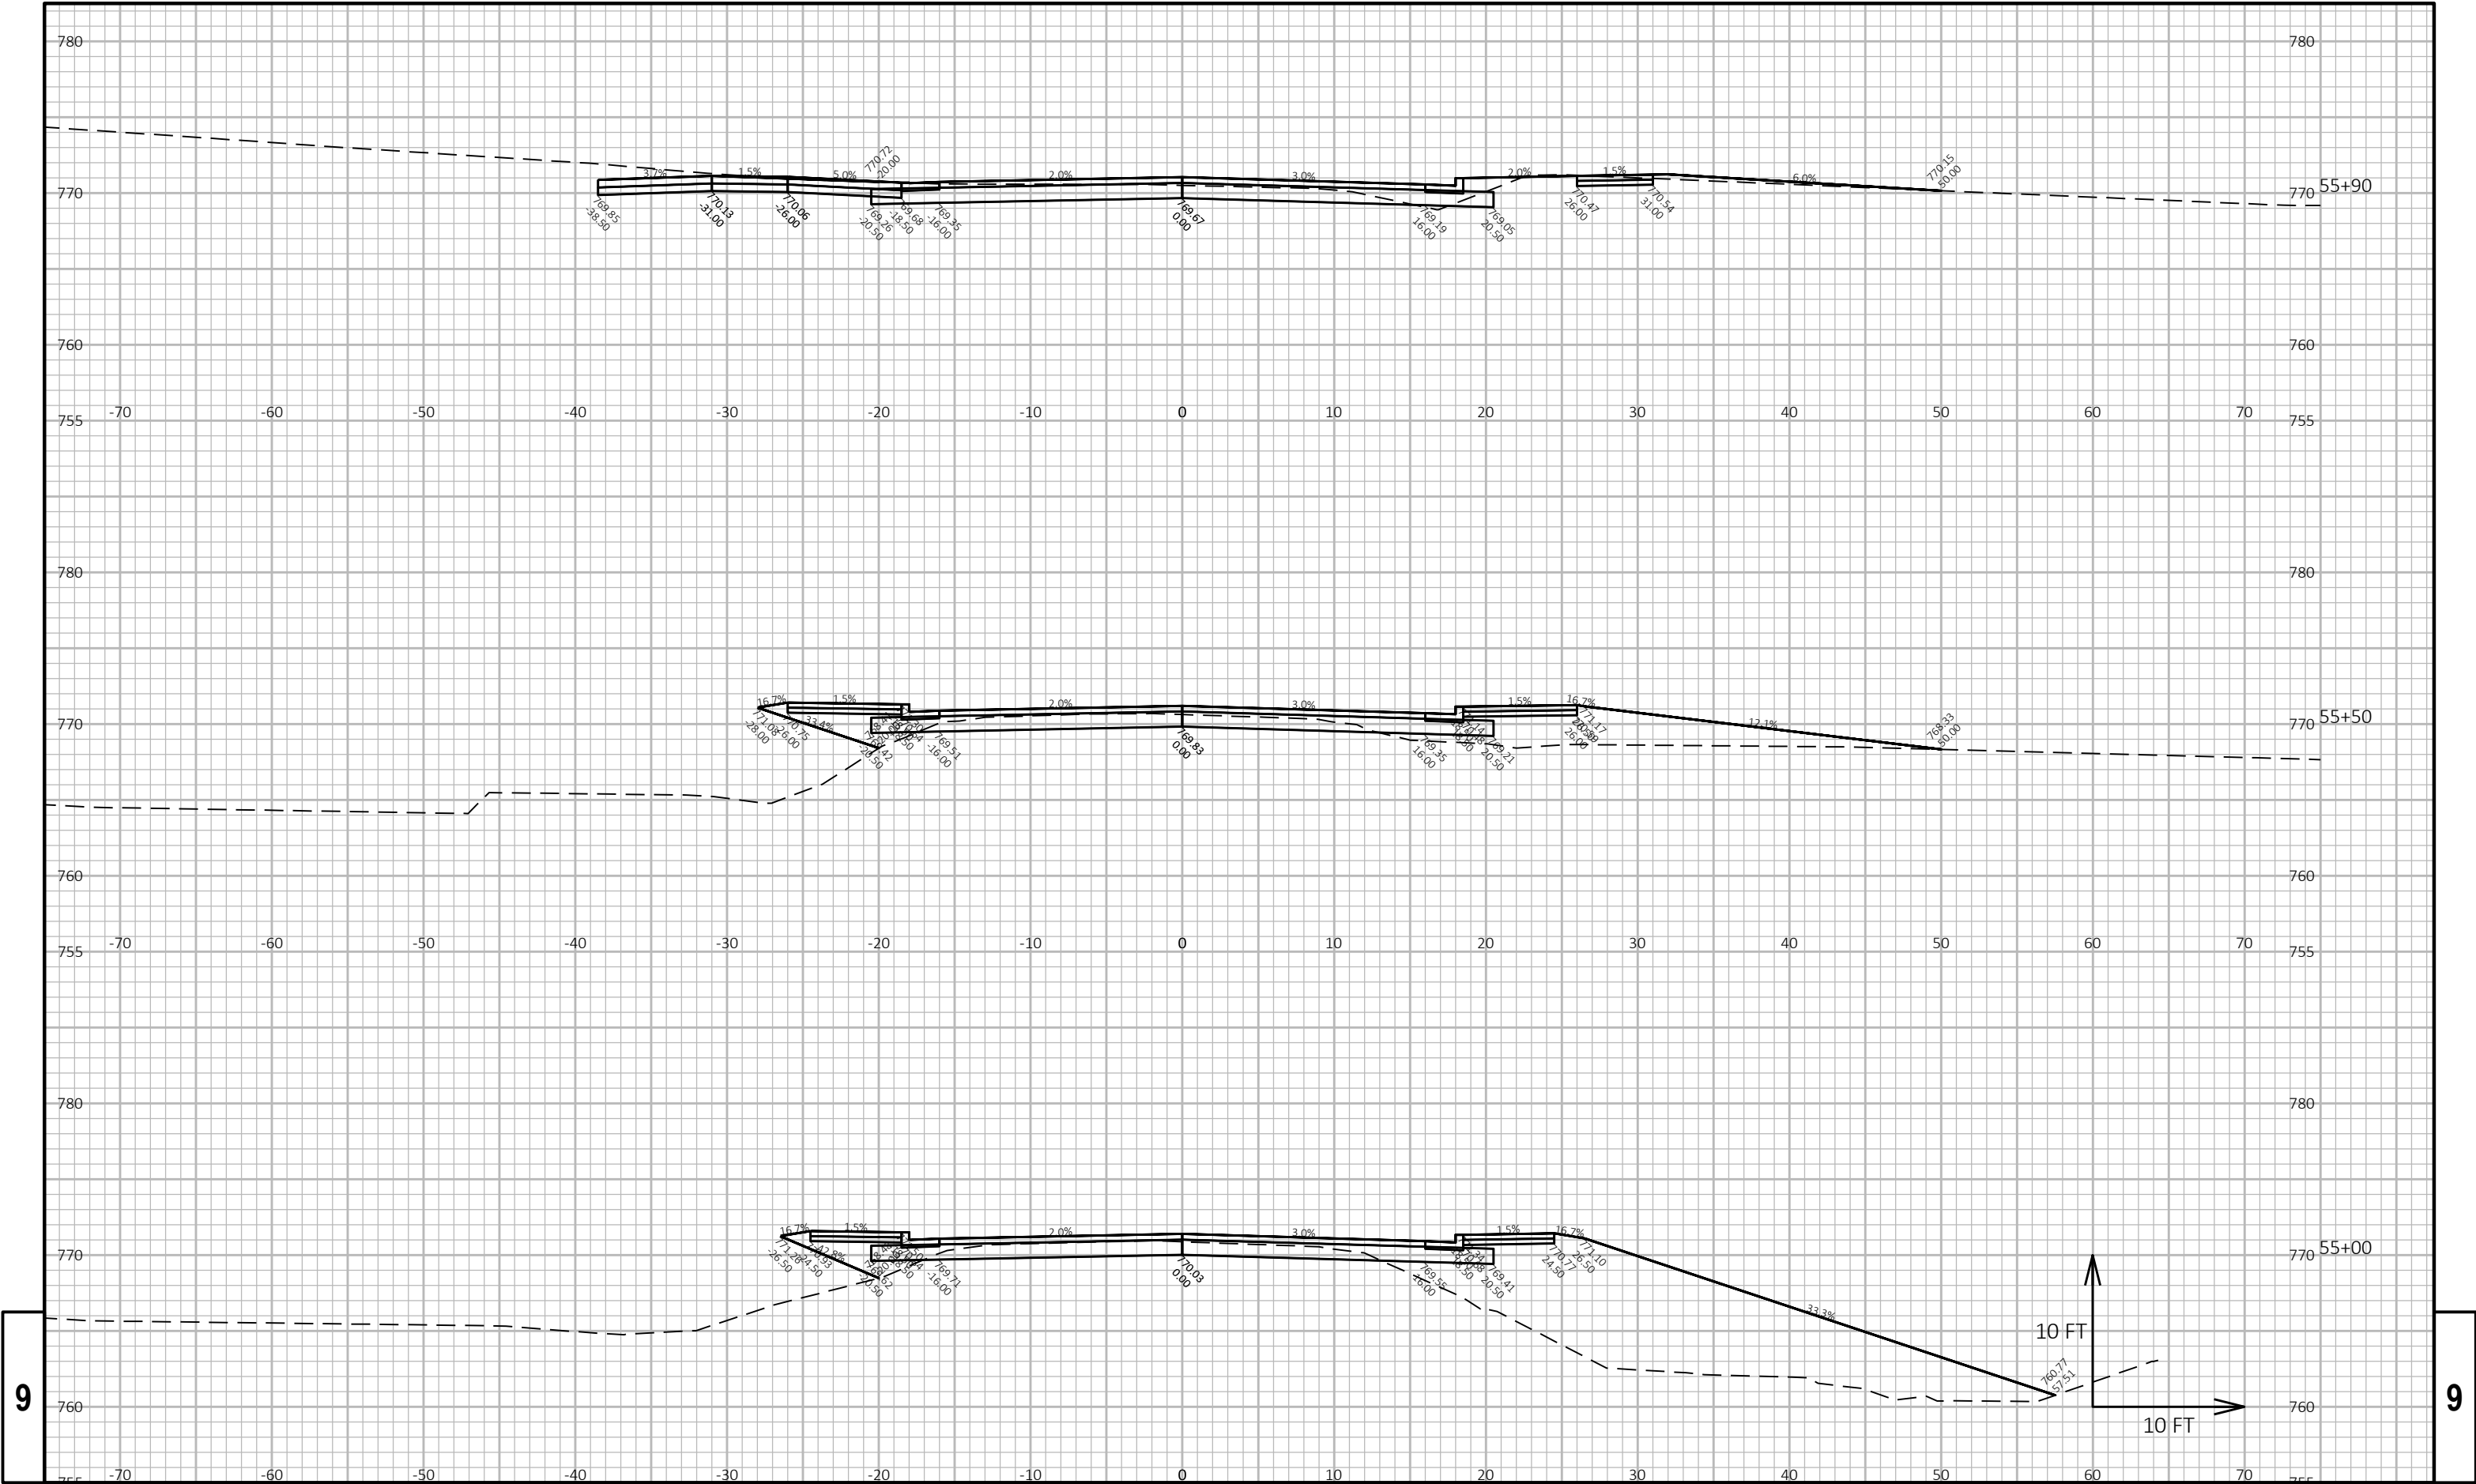

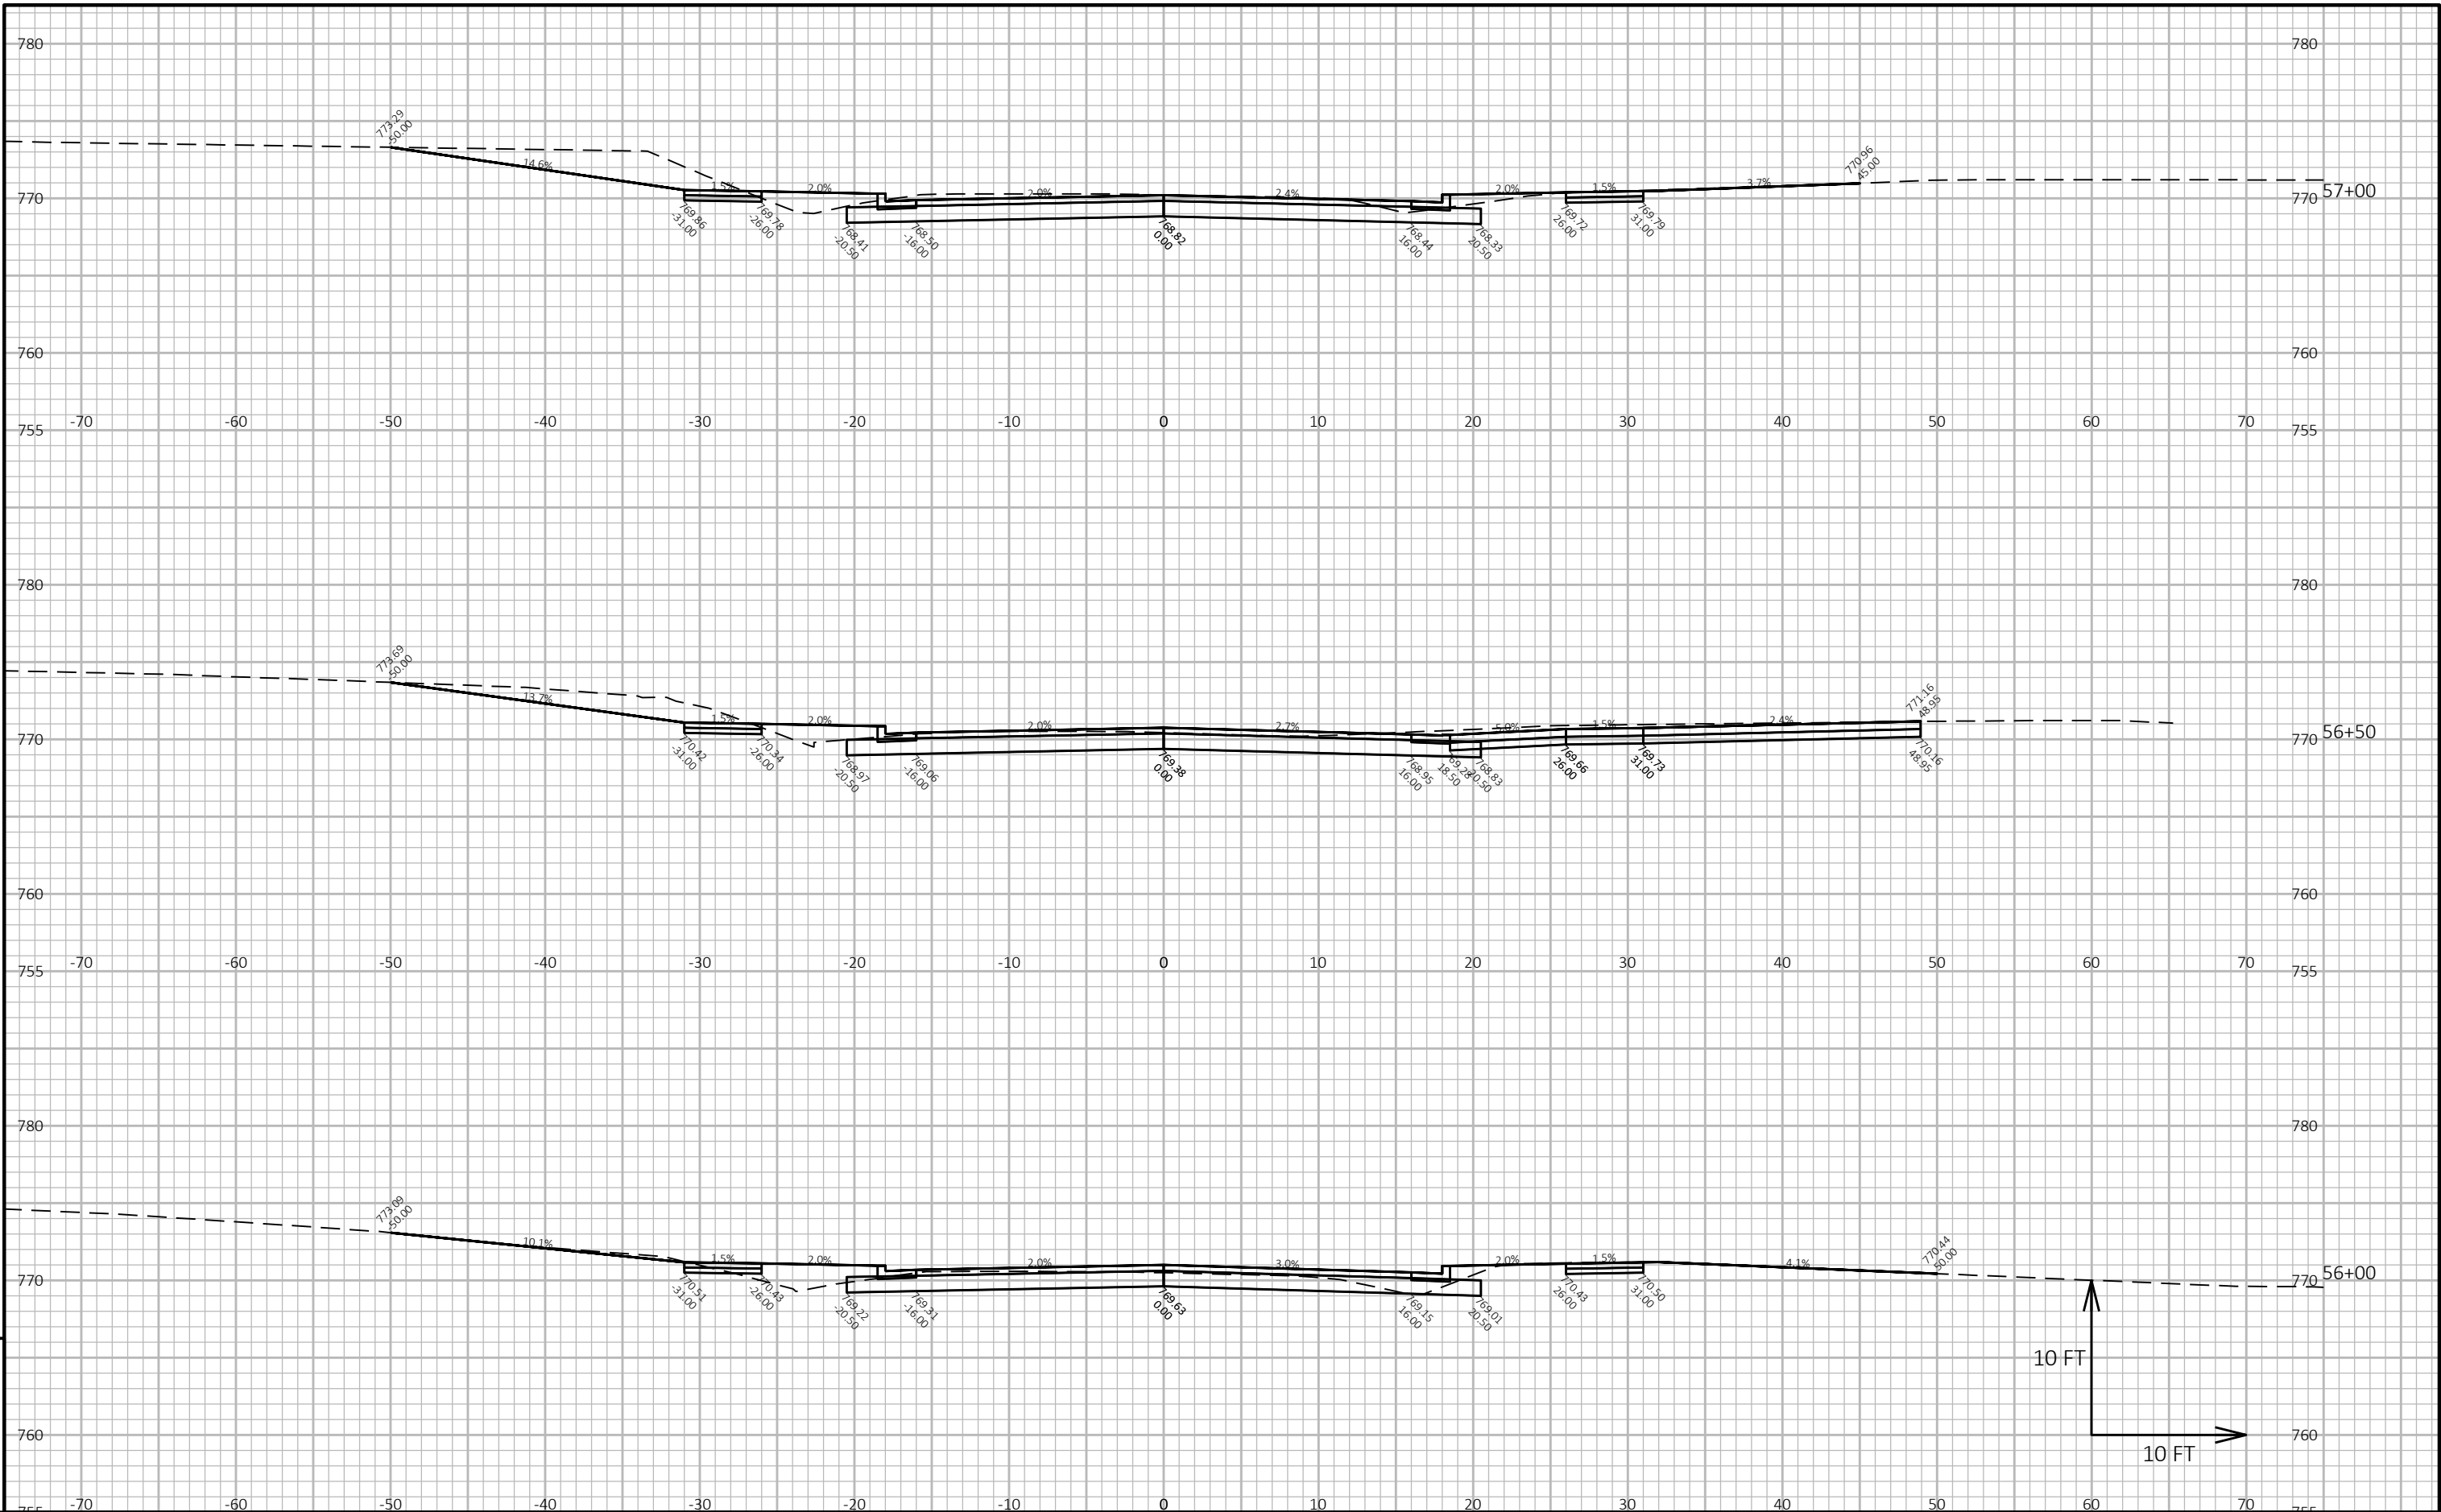


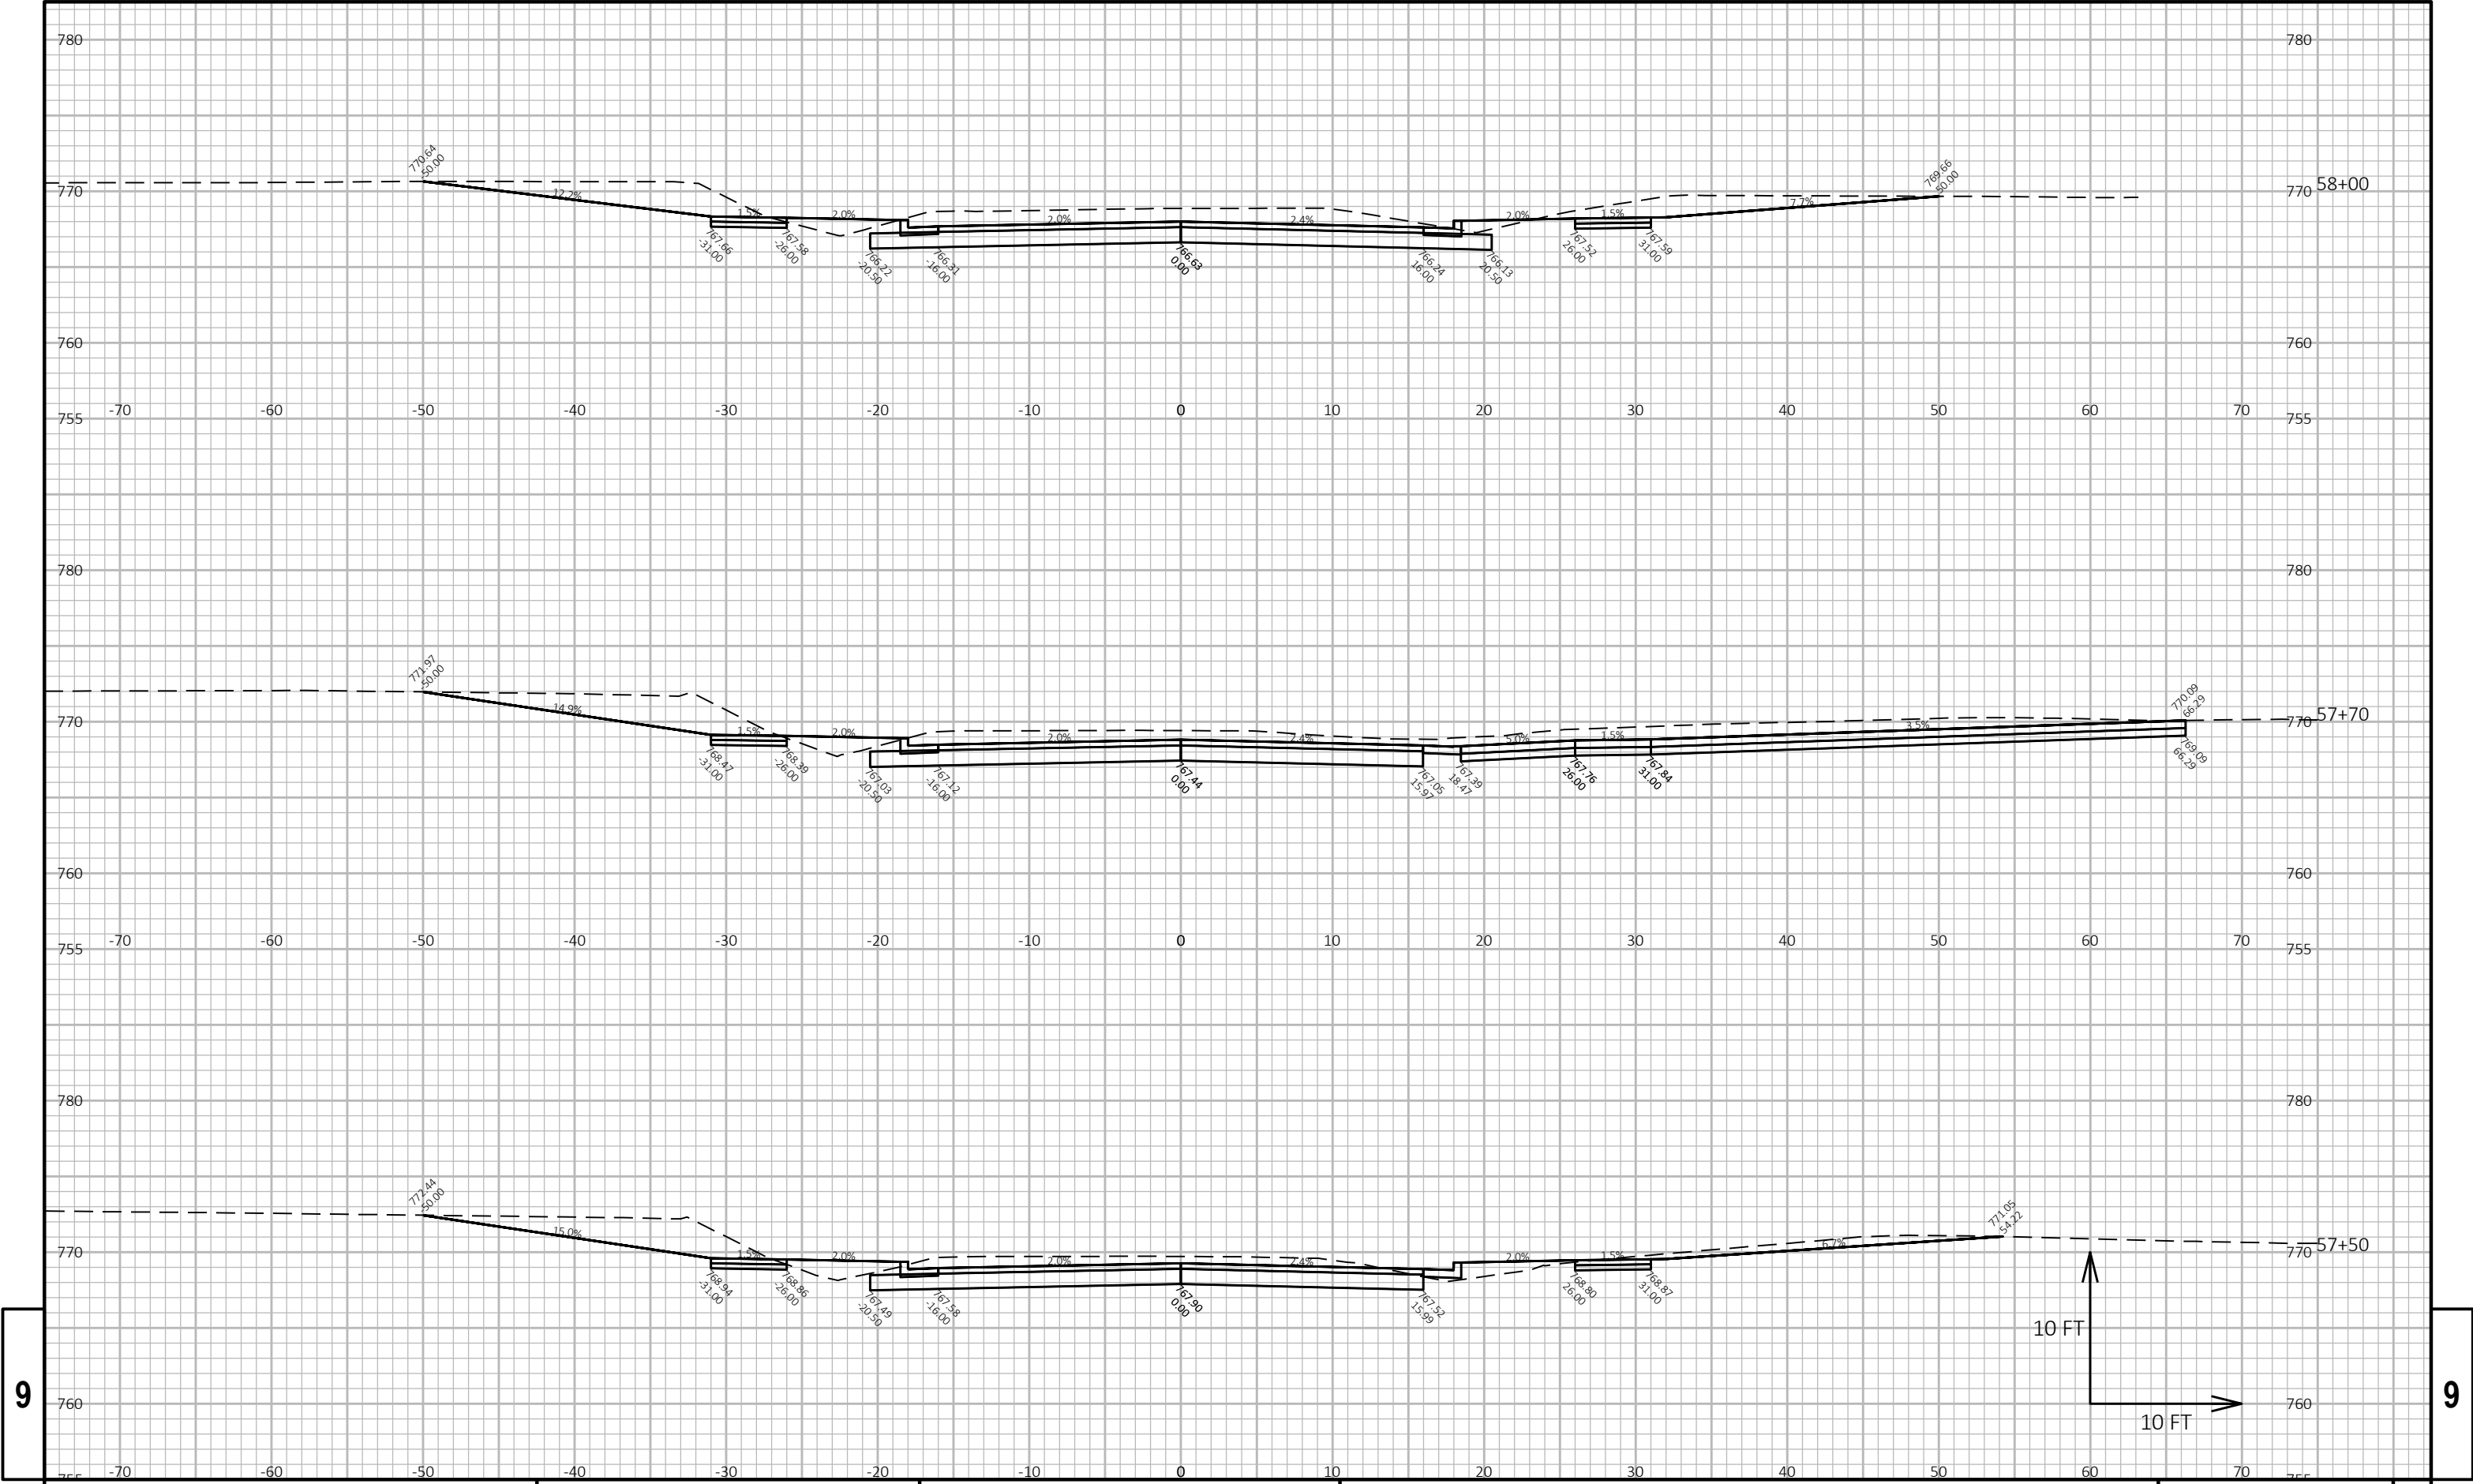



9

9

PROJECT NO: 6436-01-73	HWY: LEONARD POINT ROAD	COUNTY: WINNEBAGO	CROSS SECTIONS: LEONARD POINT ROAD	SHEET E
------------------------	-------------------------	-------------------	------------------------------------	---------

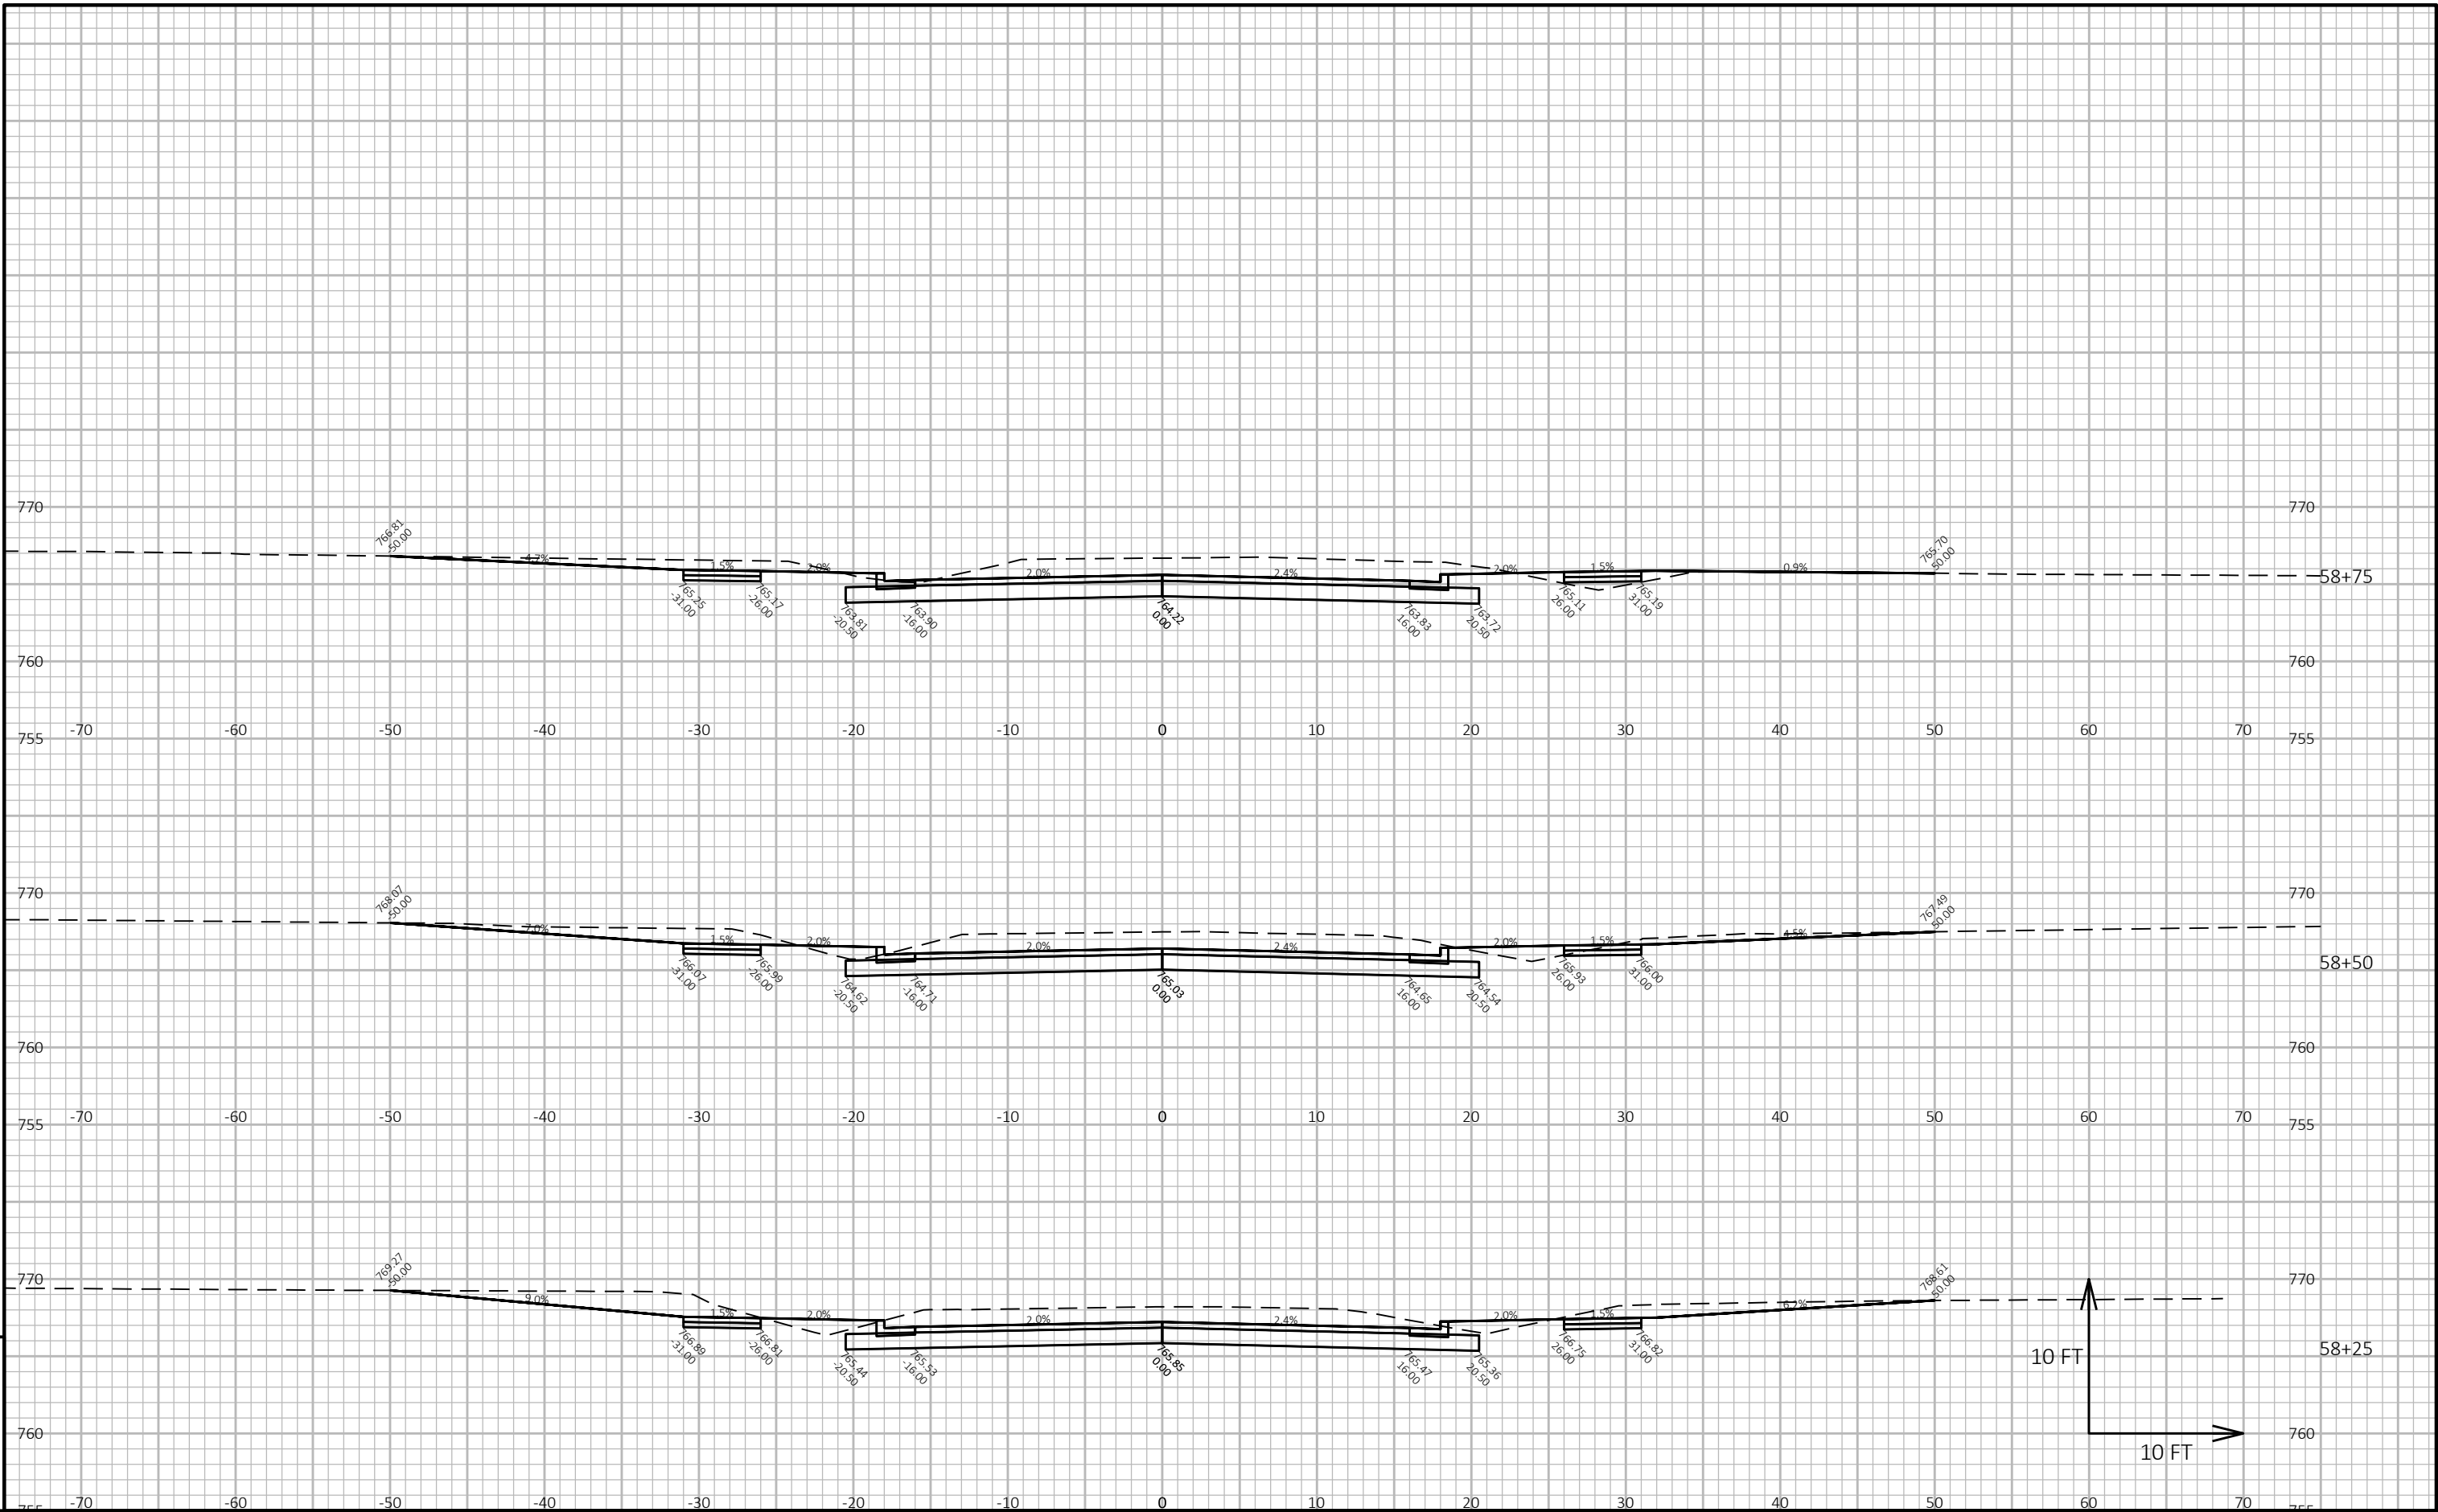


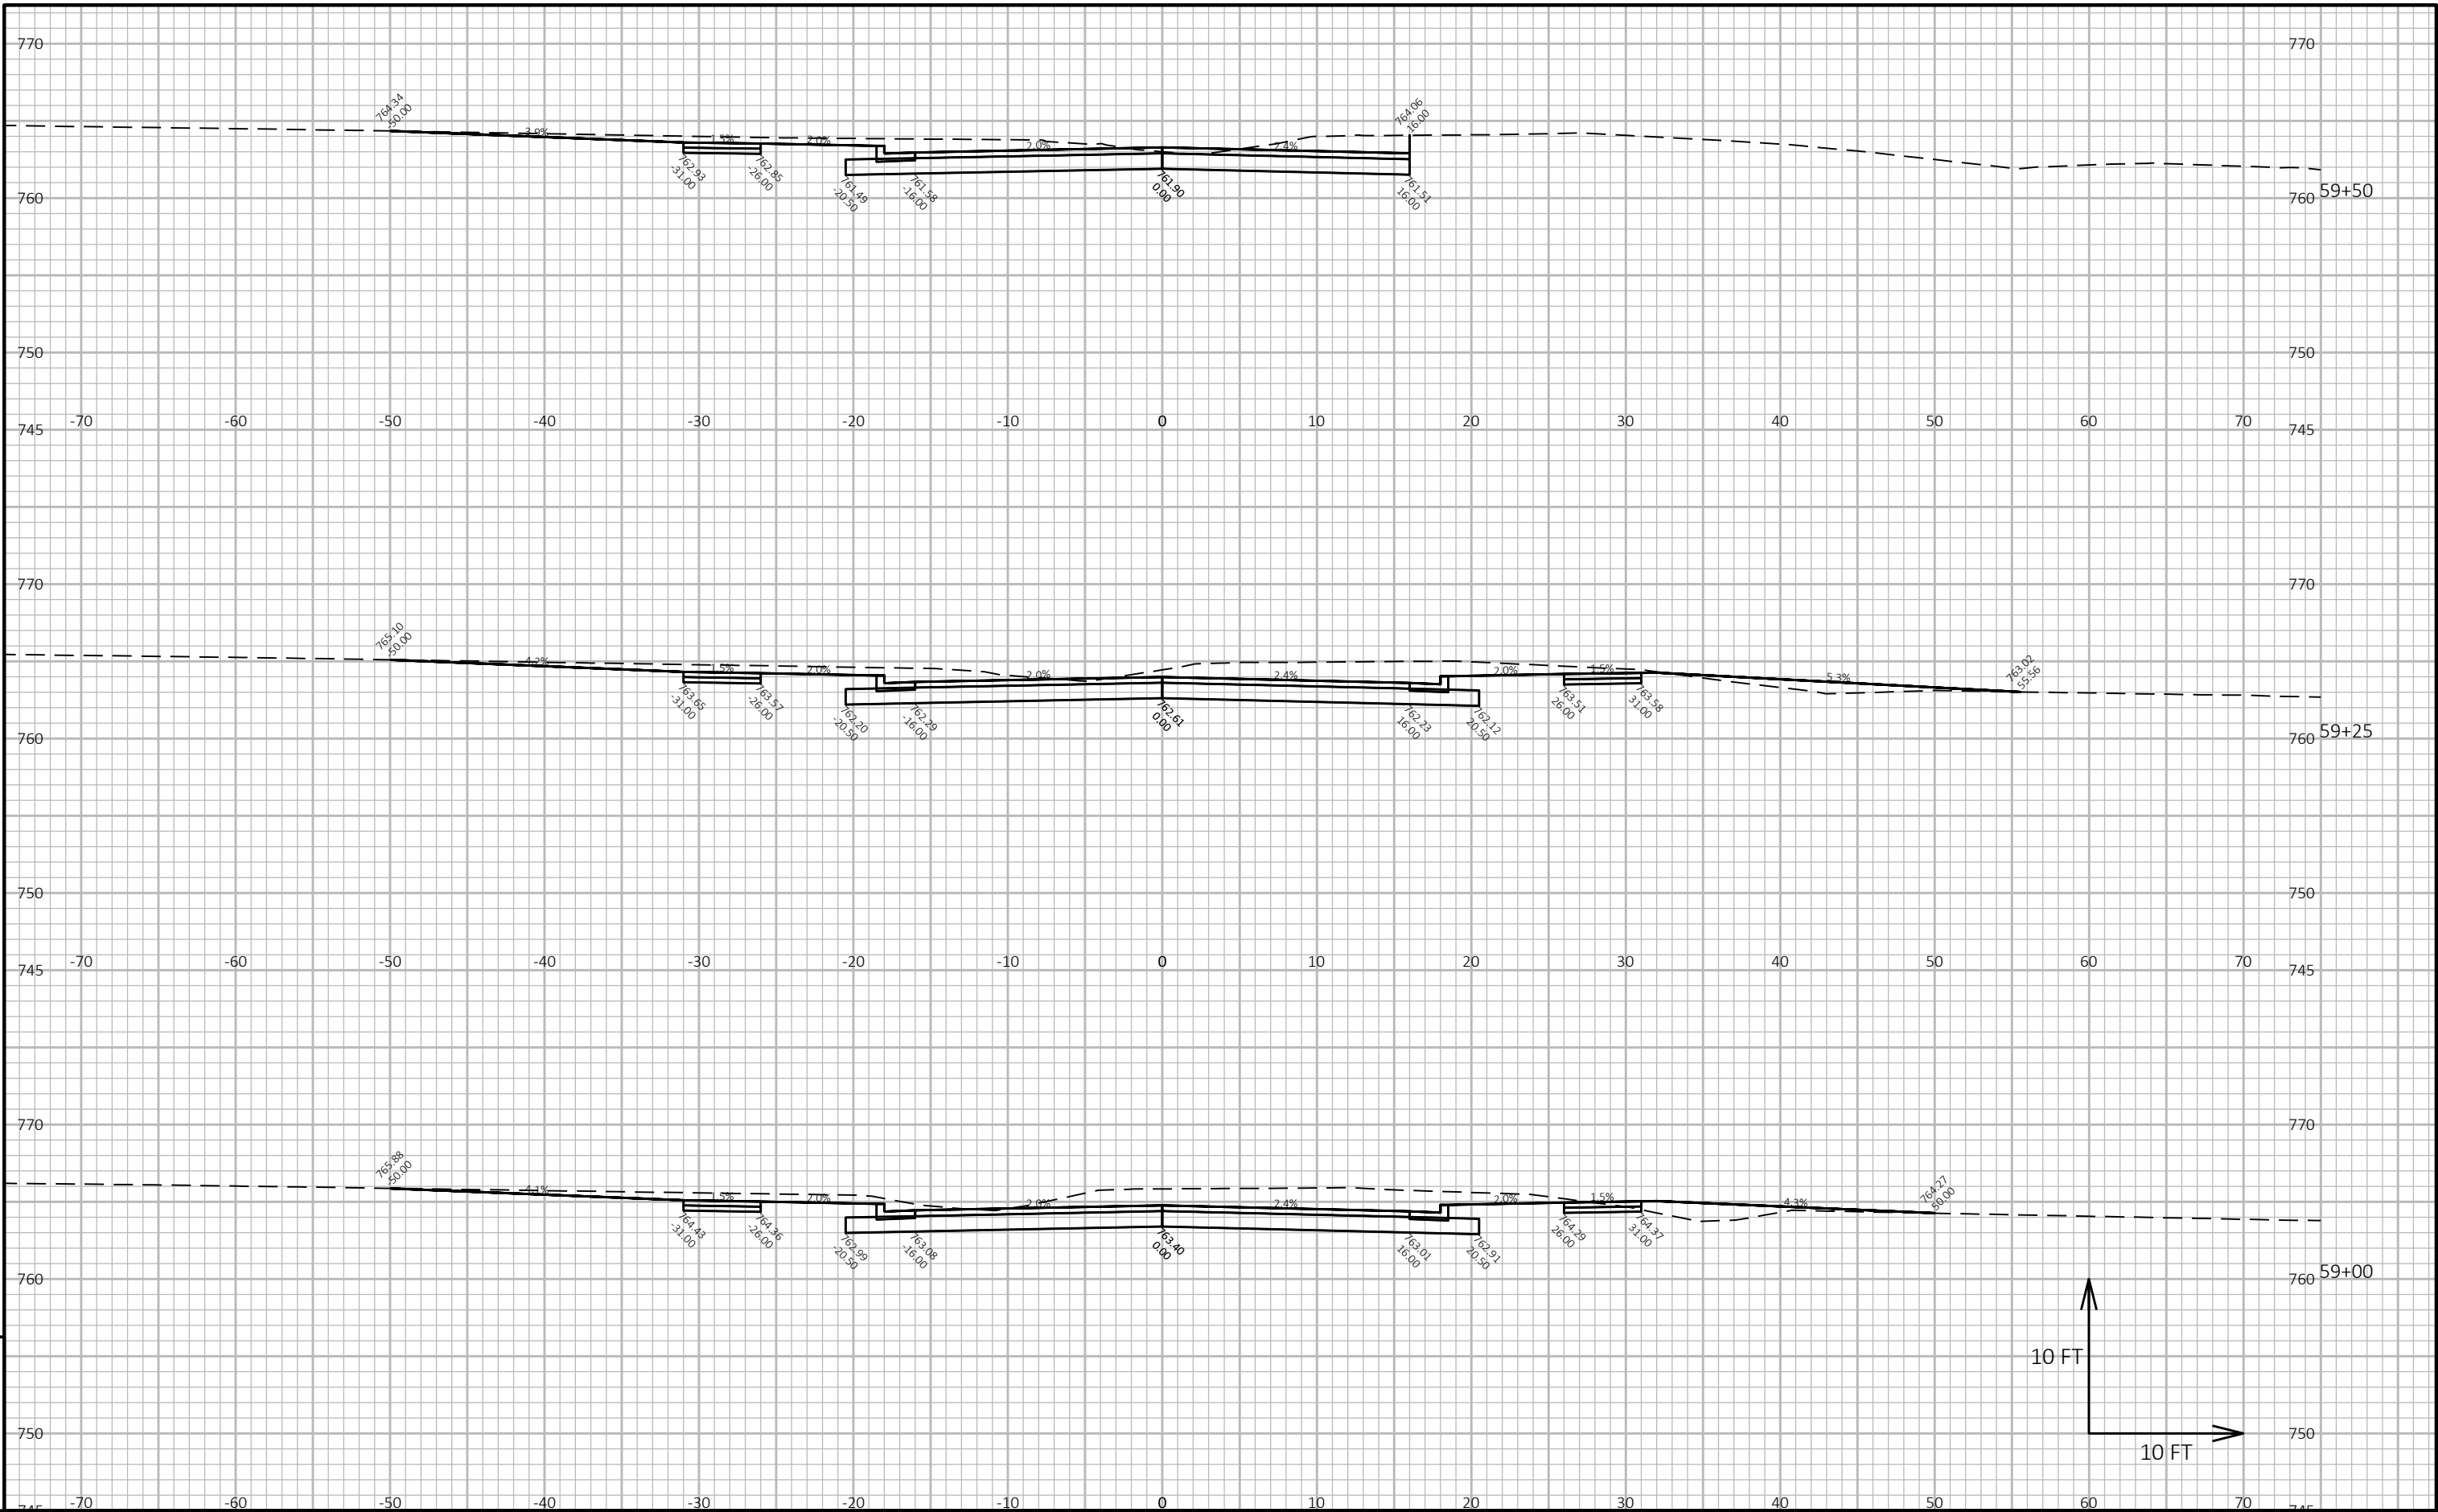

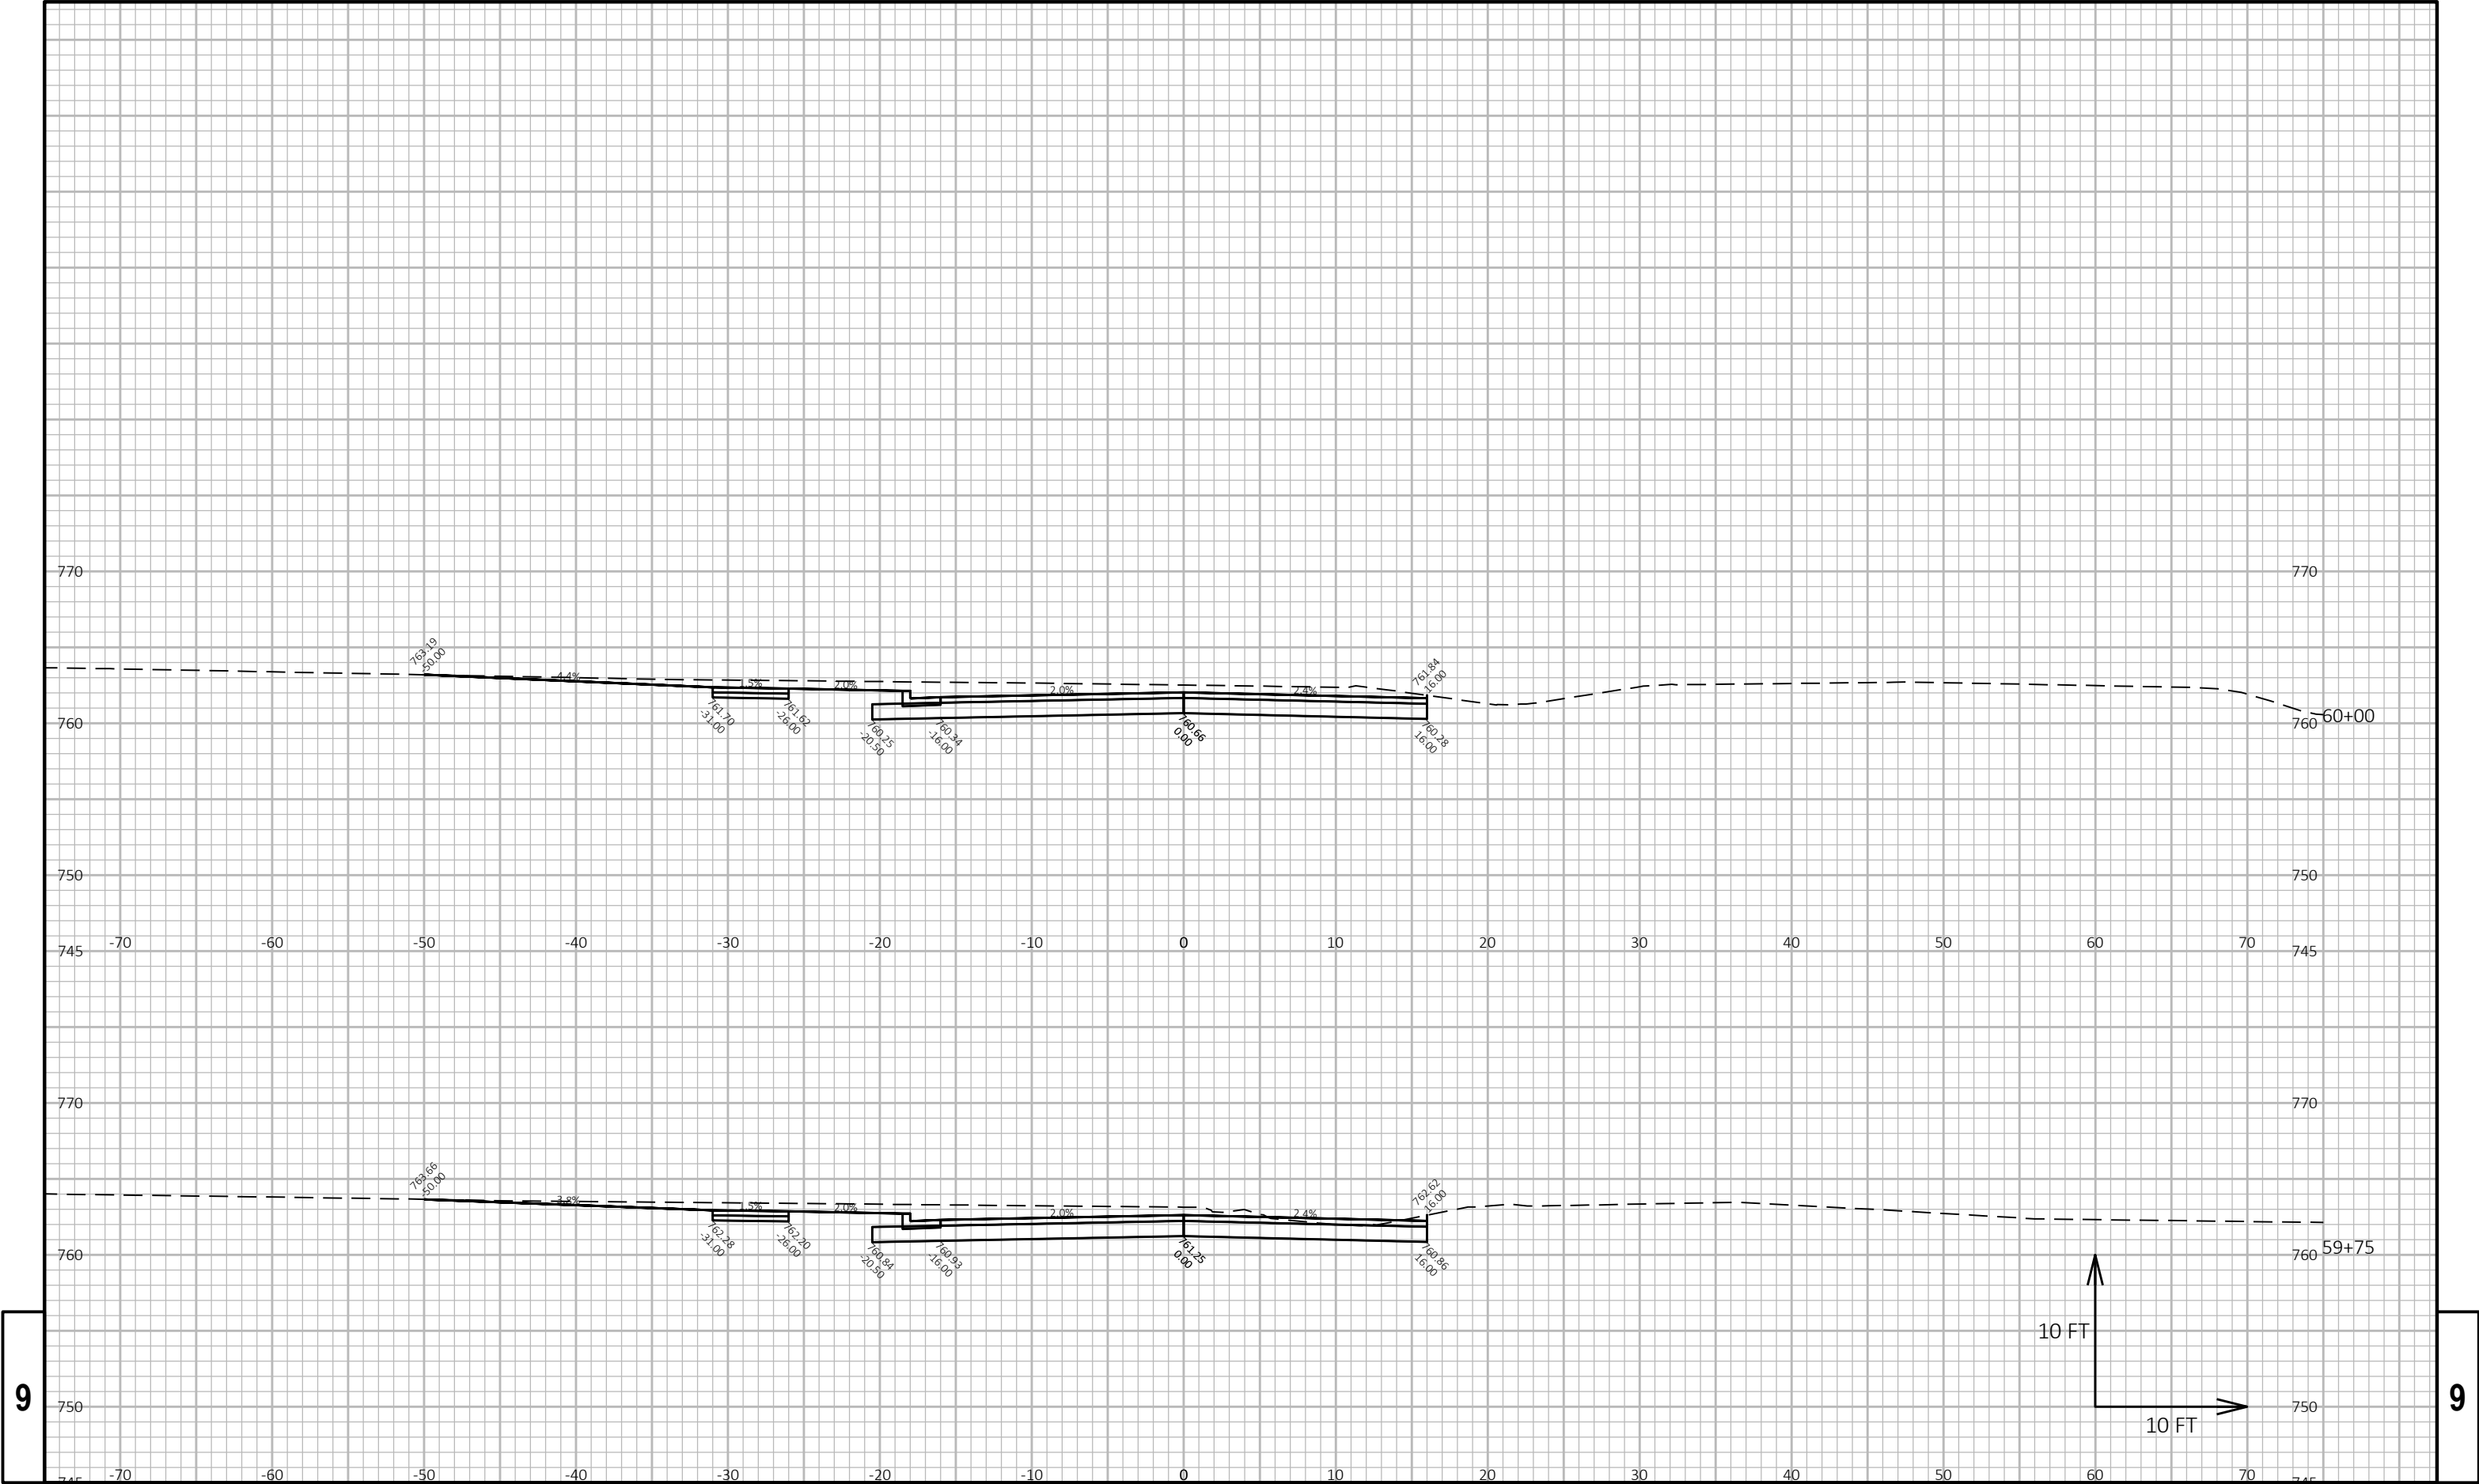


9

9

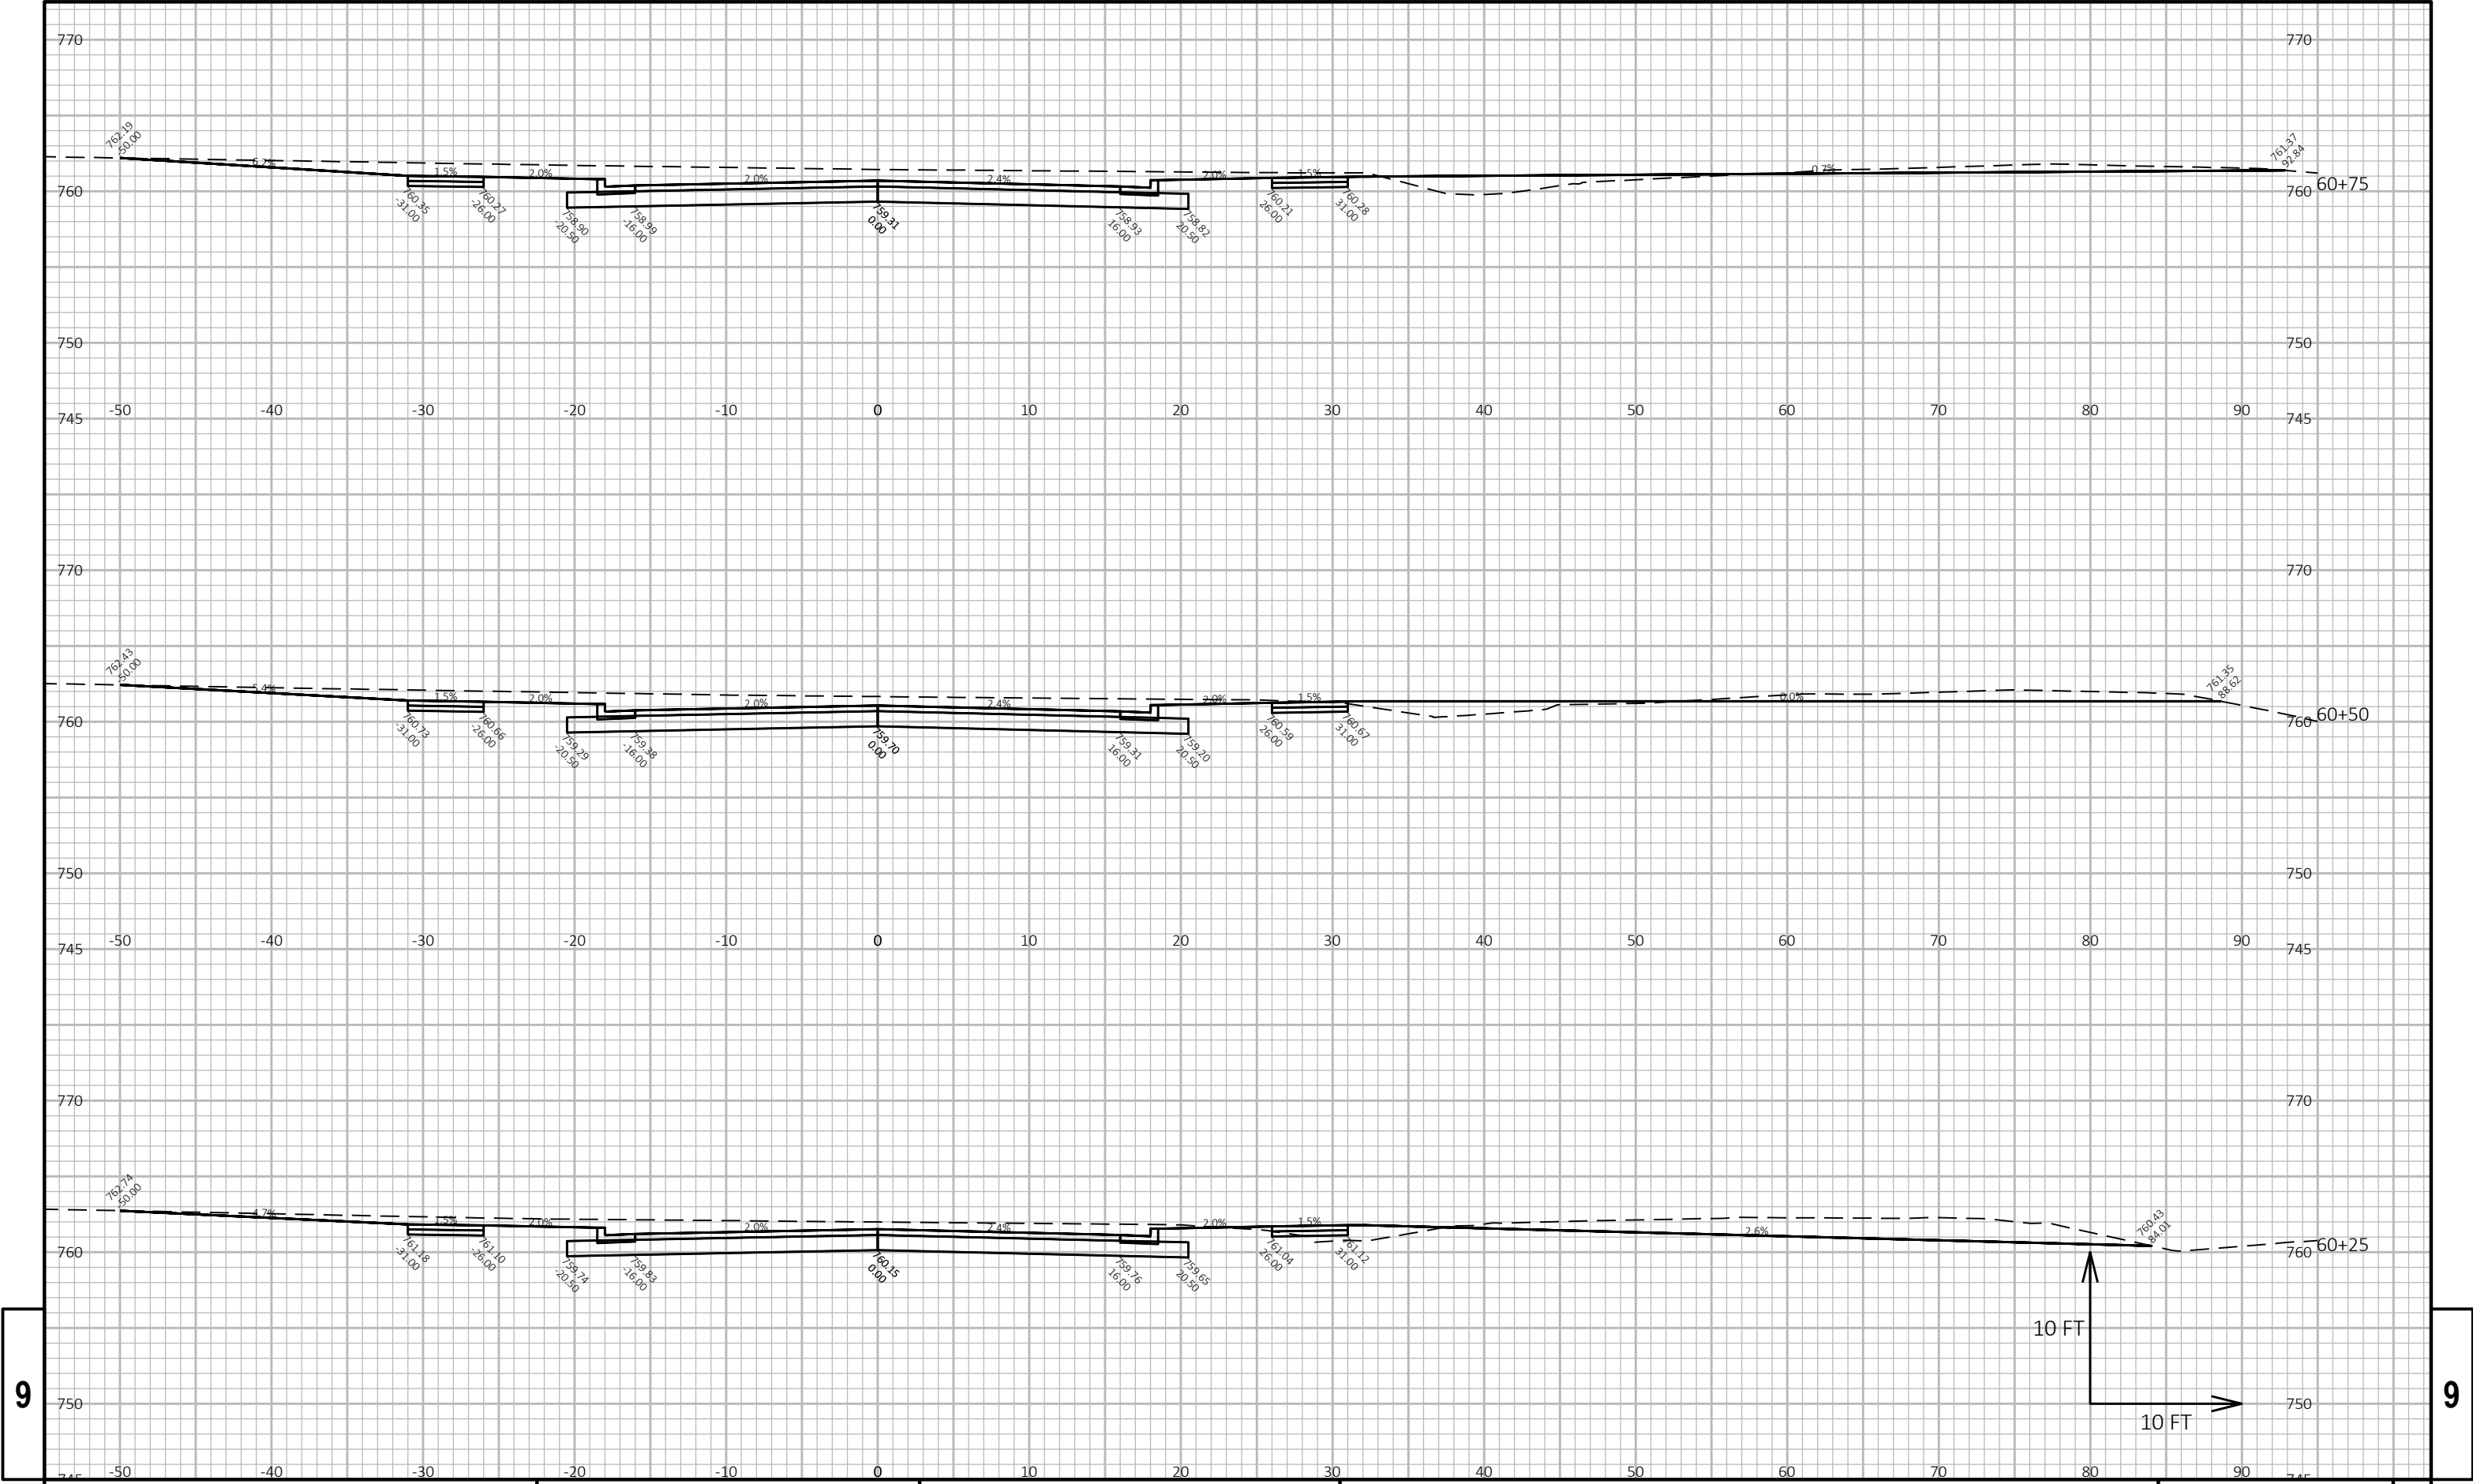


9


9

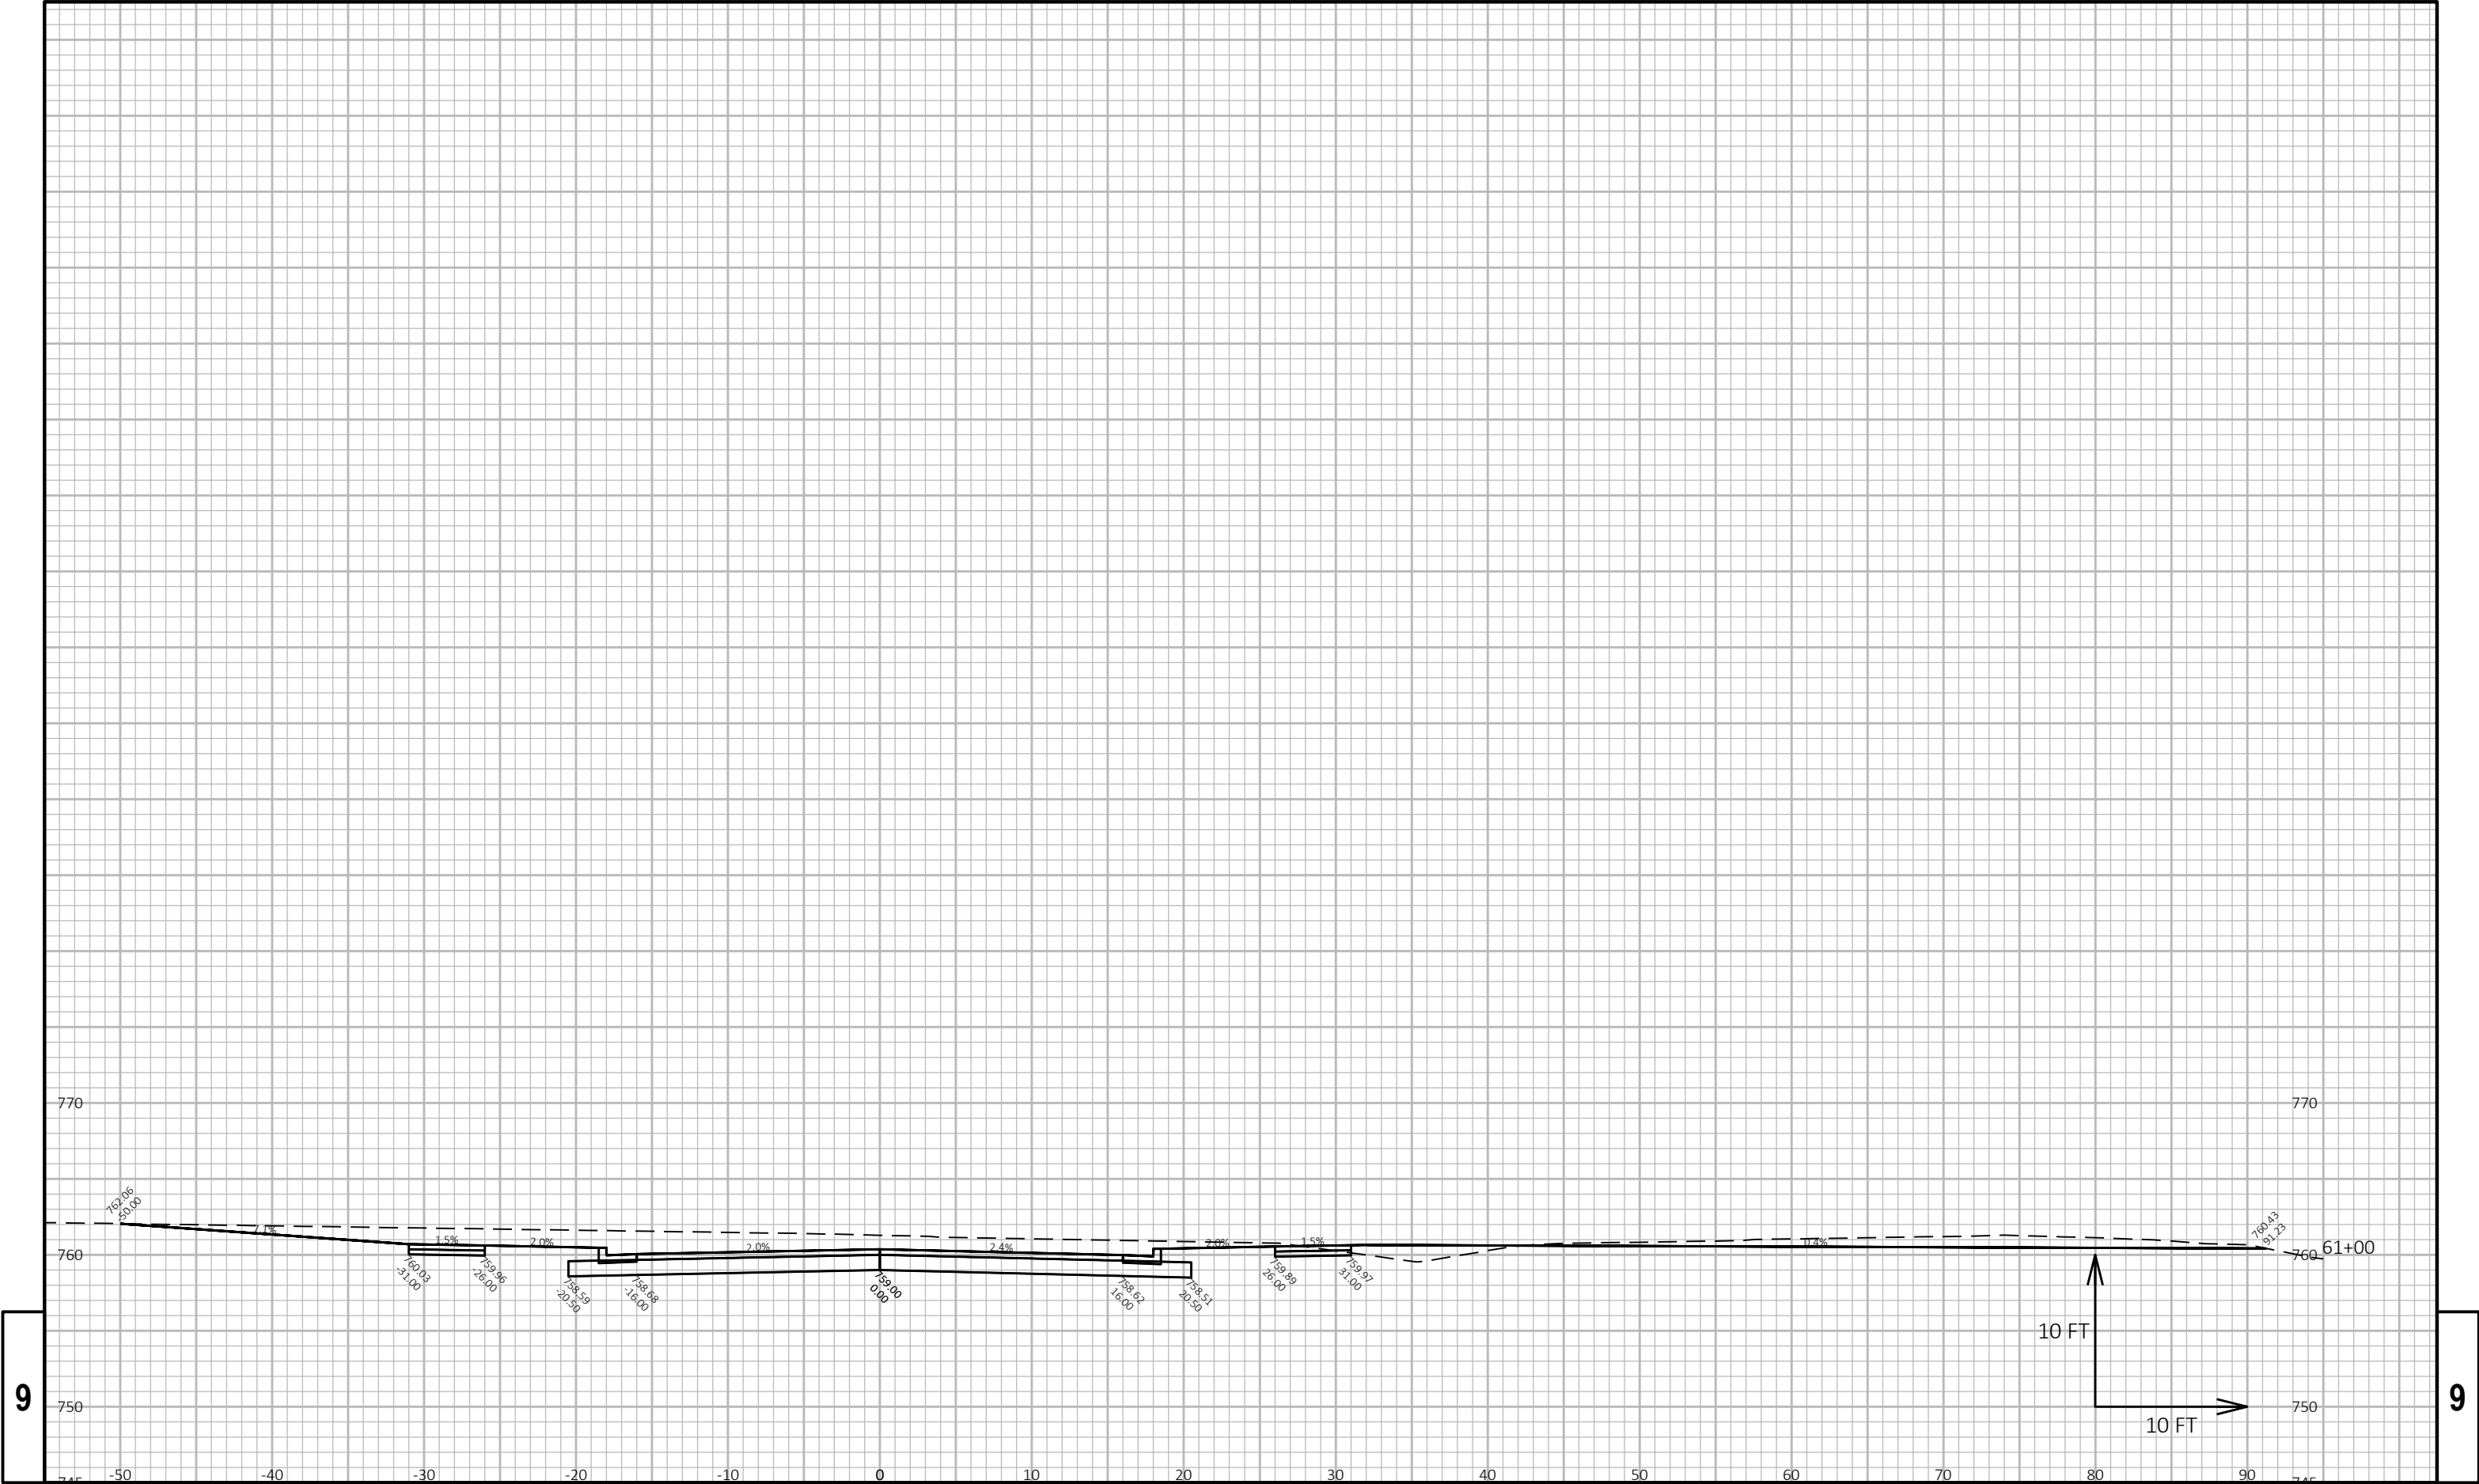

9

9

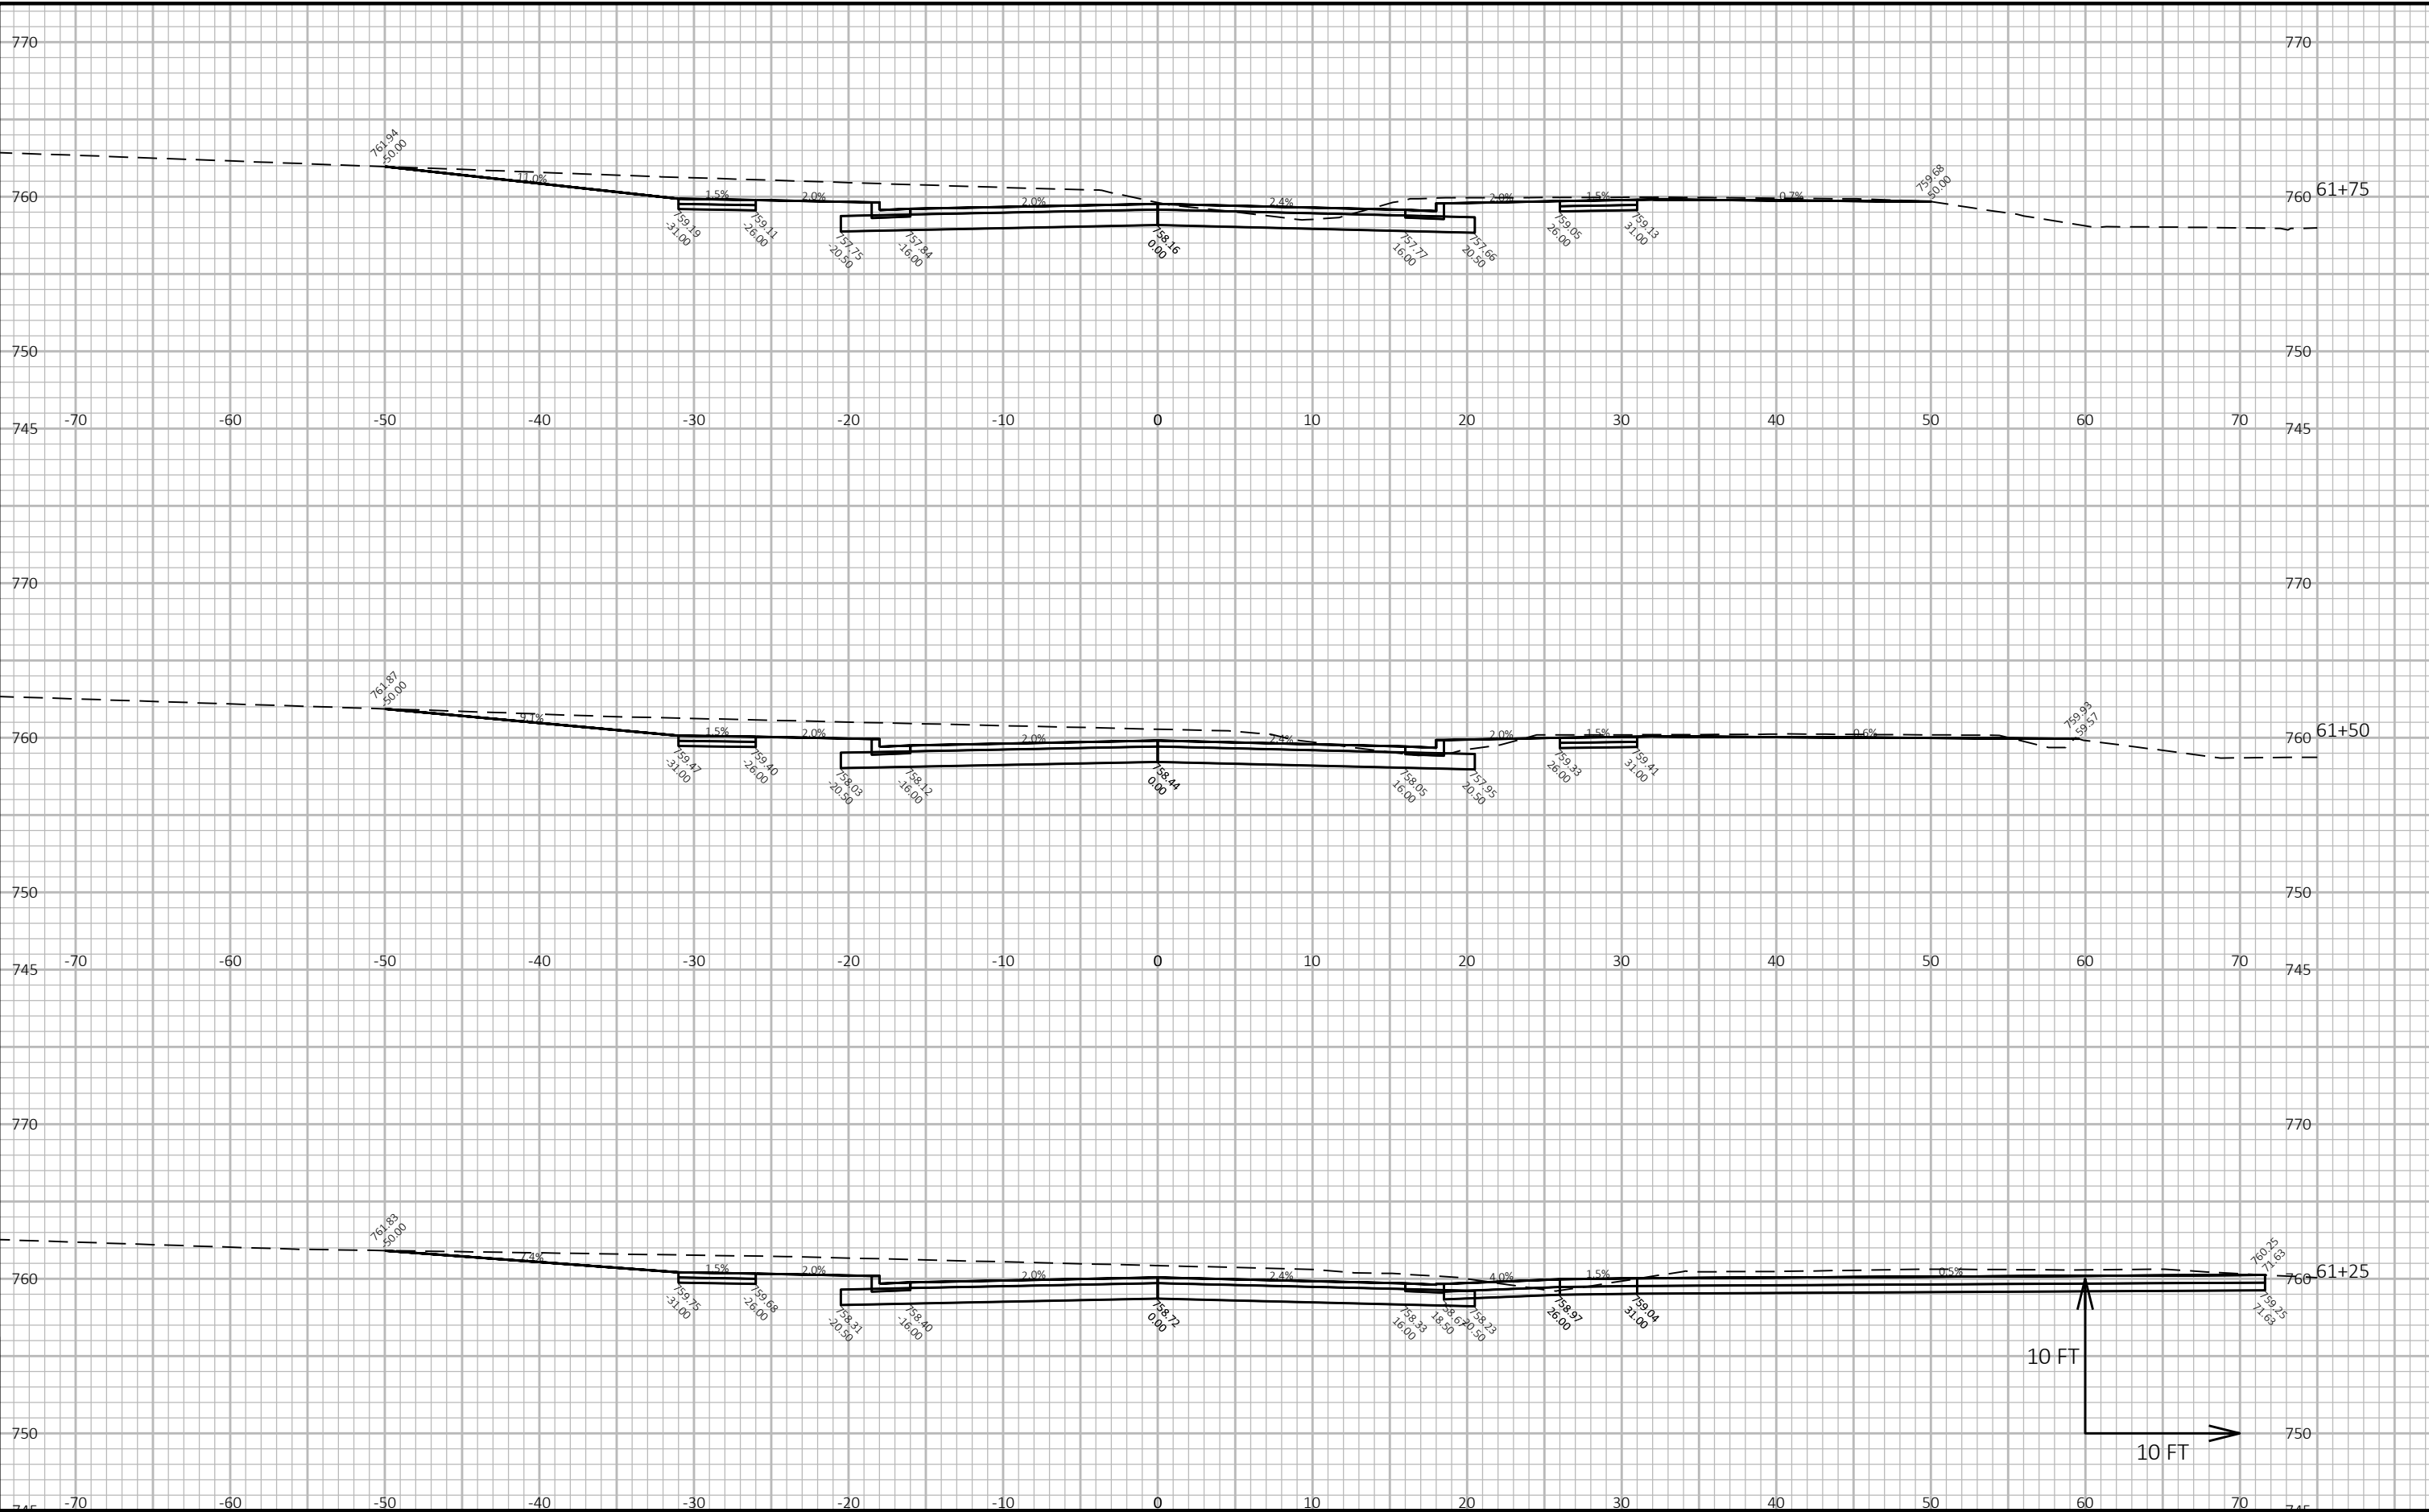


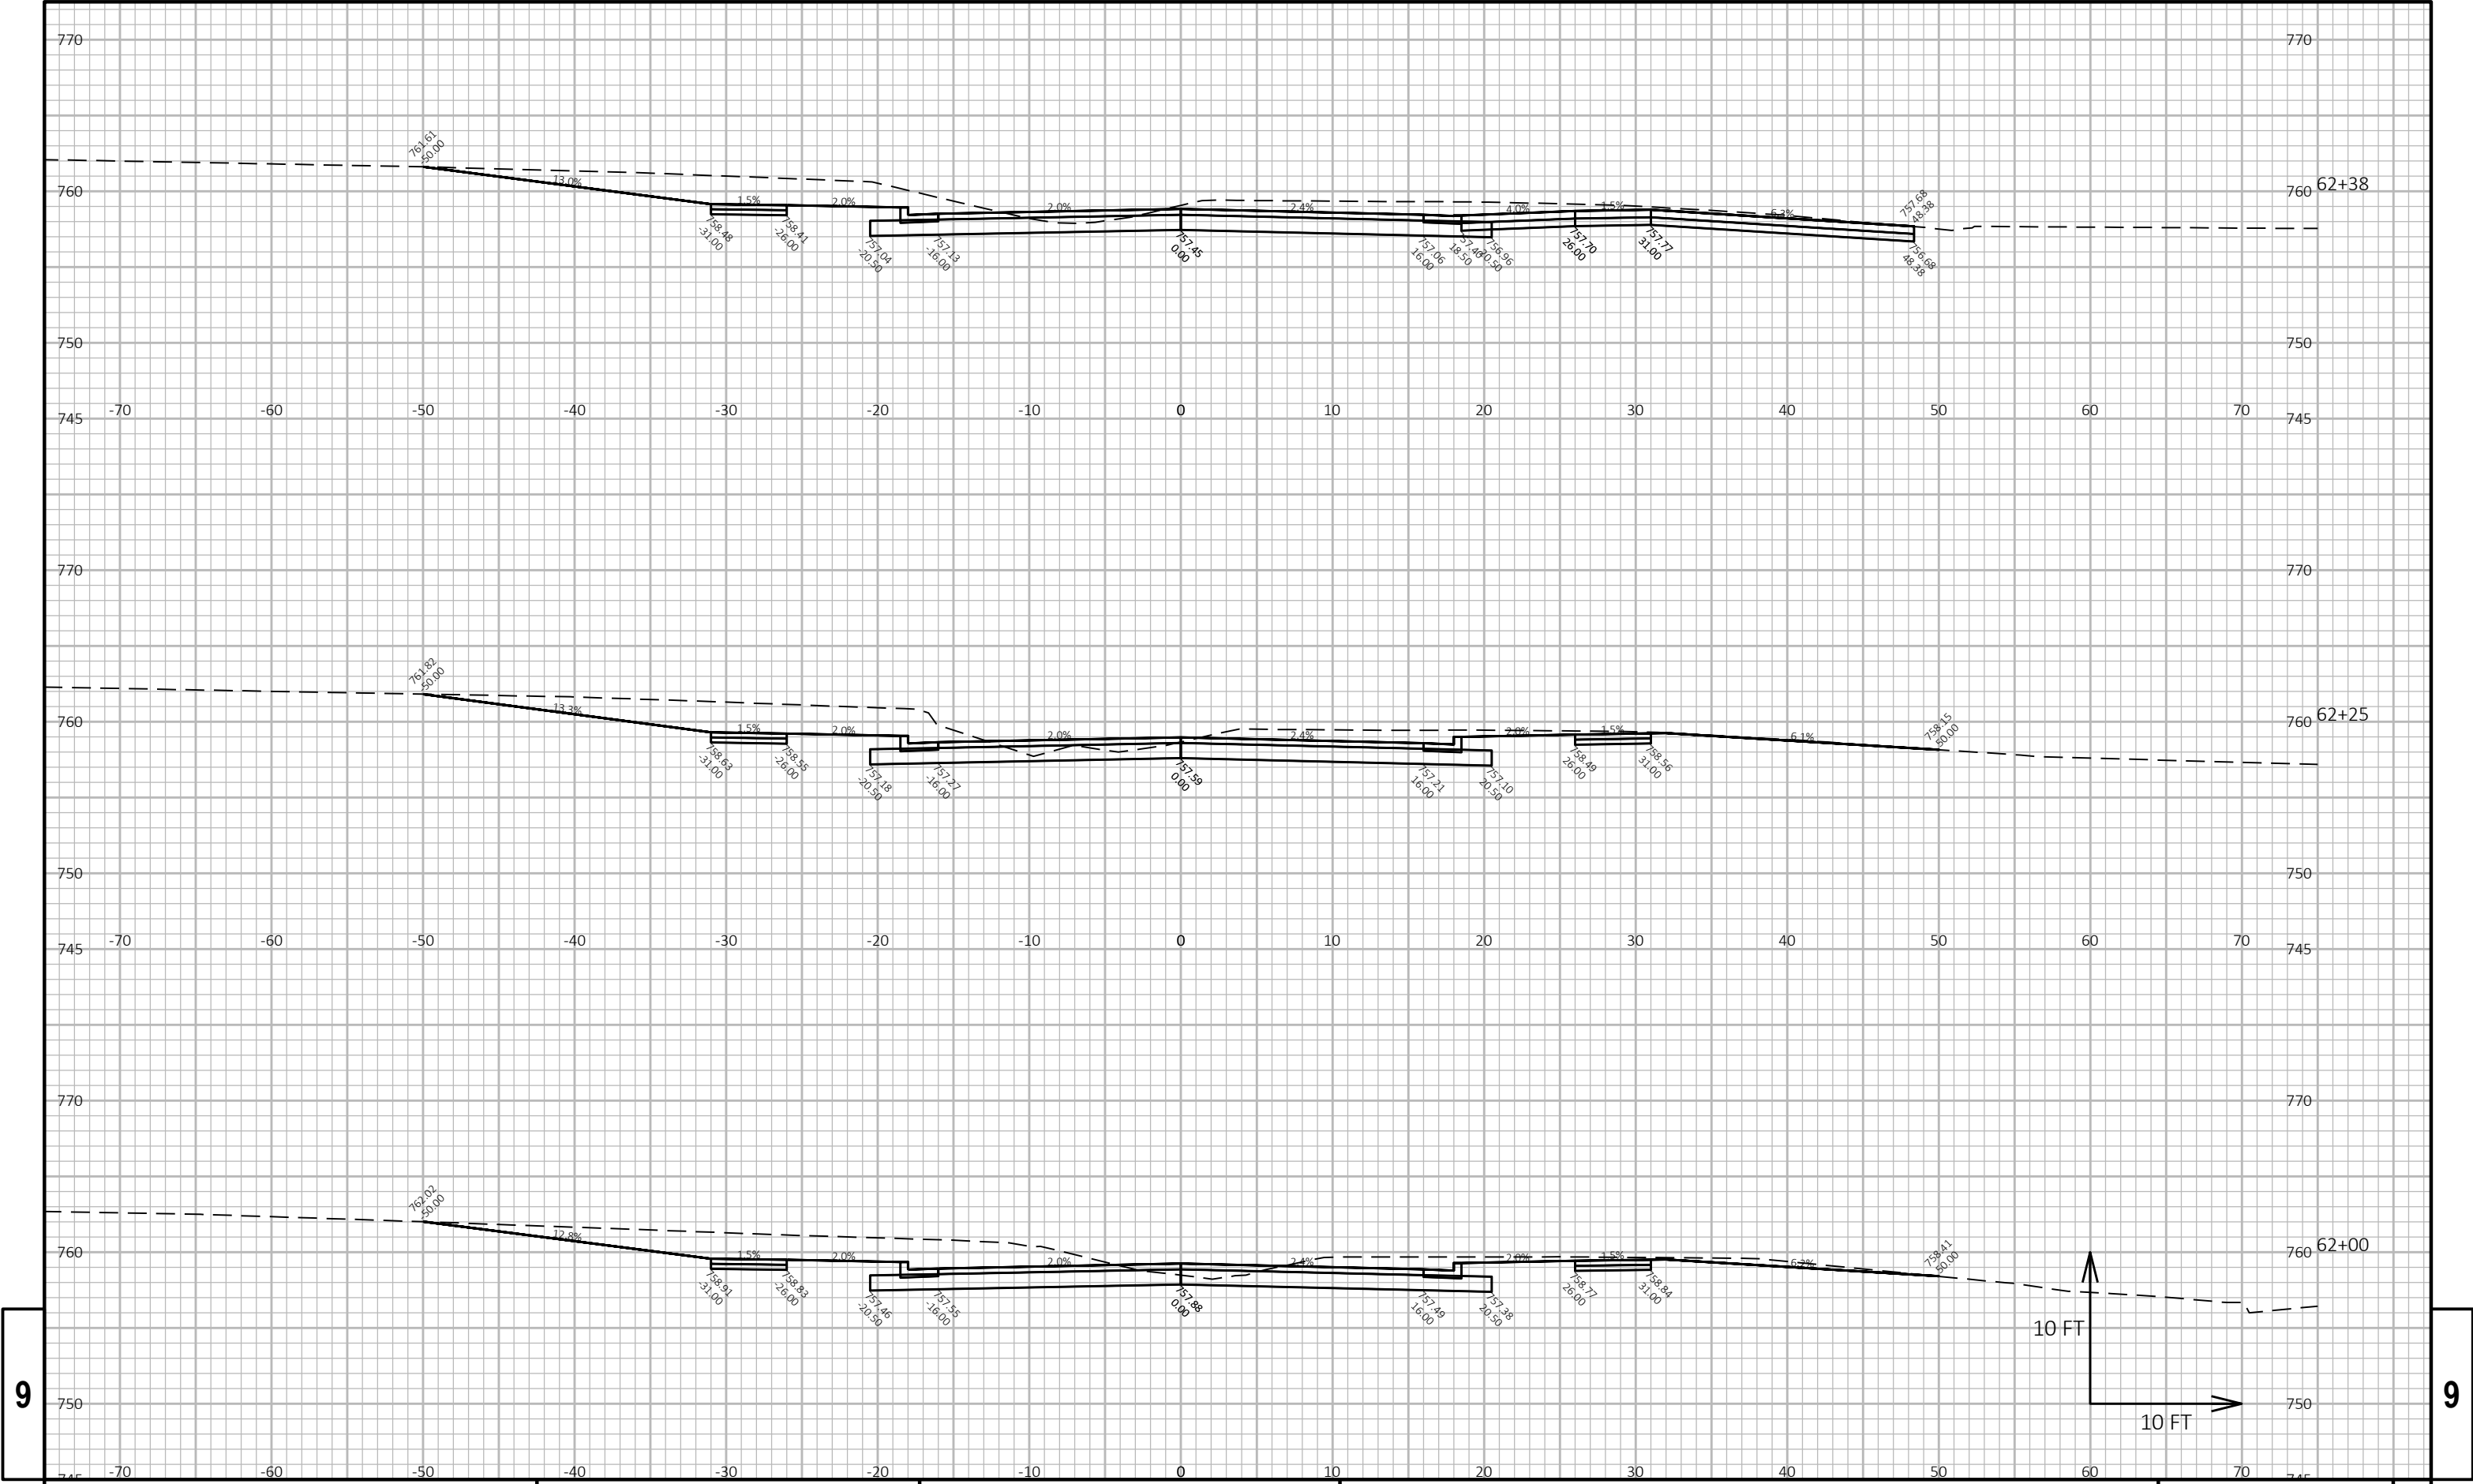

9

9


PROJECT NO: 6436-01-73	HWY: LEONARD POINT ROAD	COUNTY: WINNEBAGO	CROSS SECTIONS: LEONARD POINT ROAD	SHEET E
------------------------	-------------------------	-------------------	------------------------------------	---------

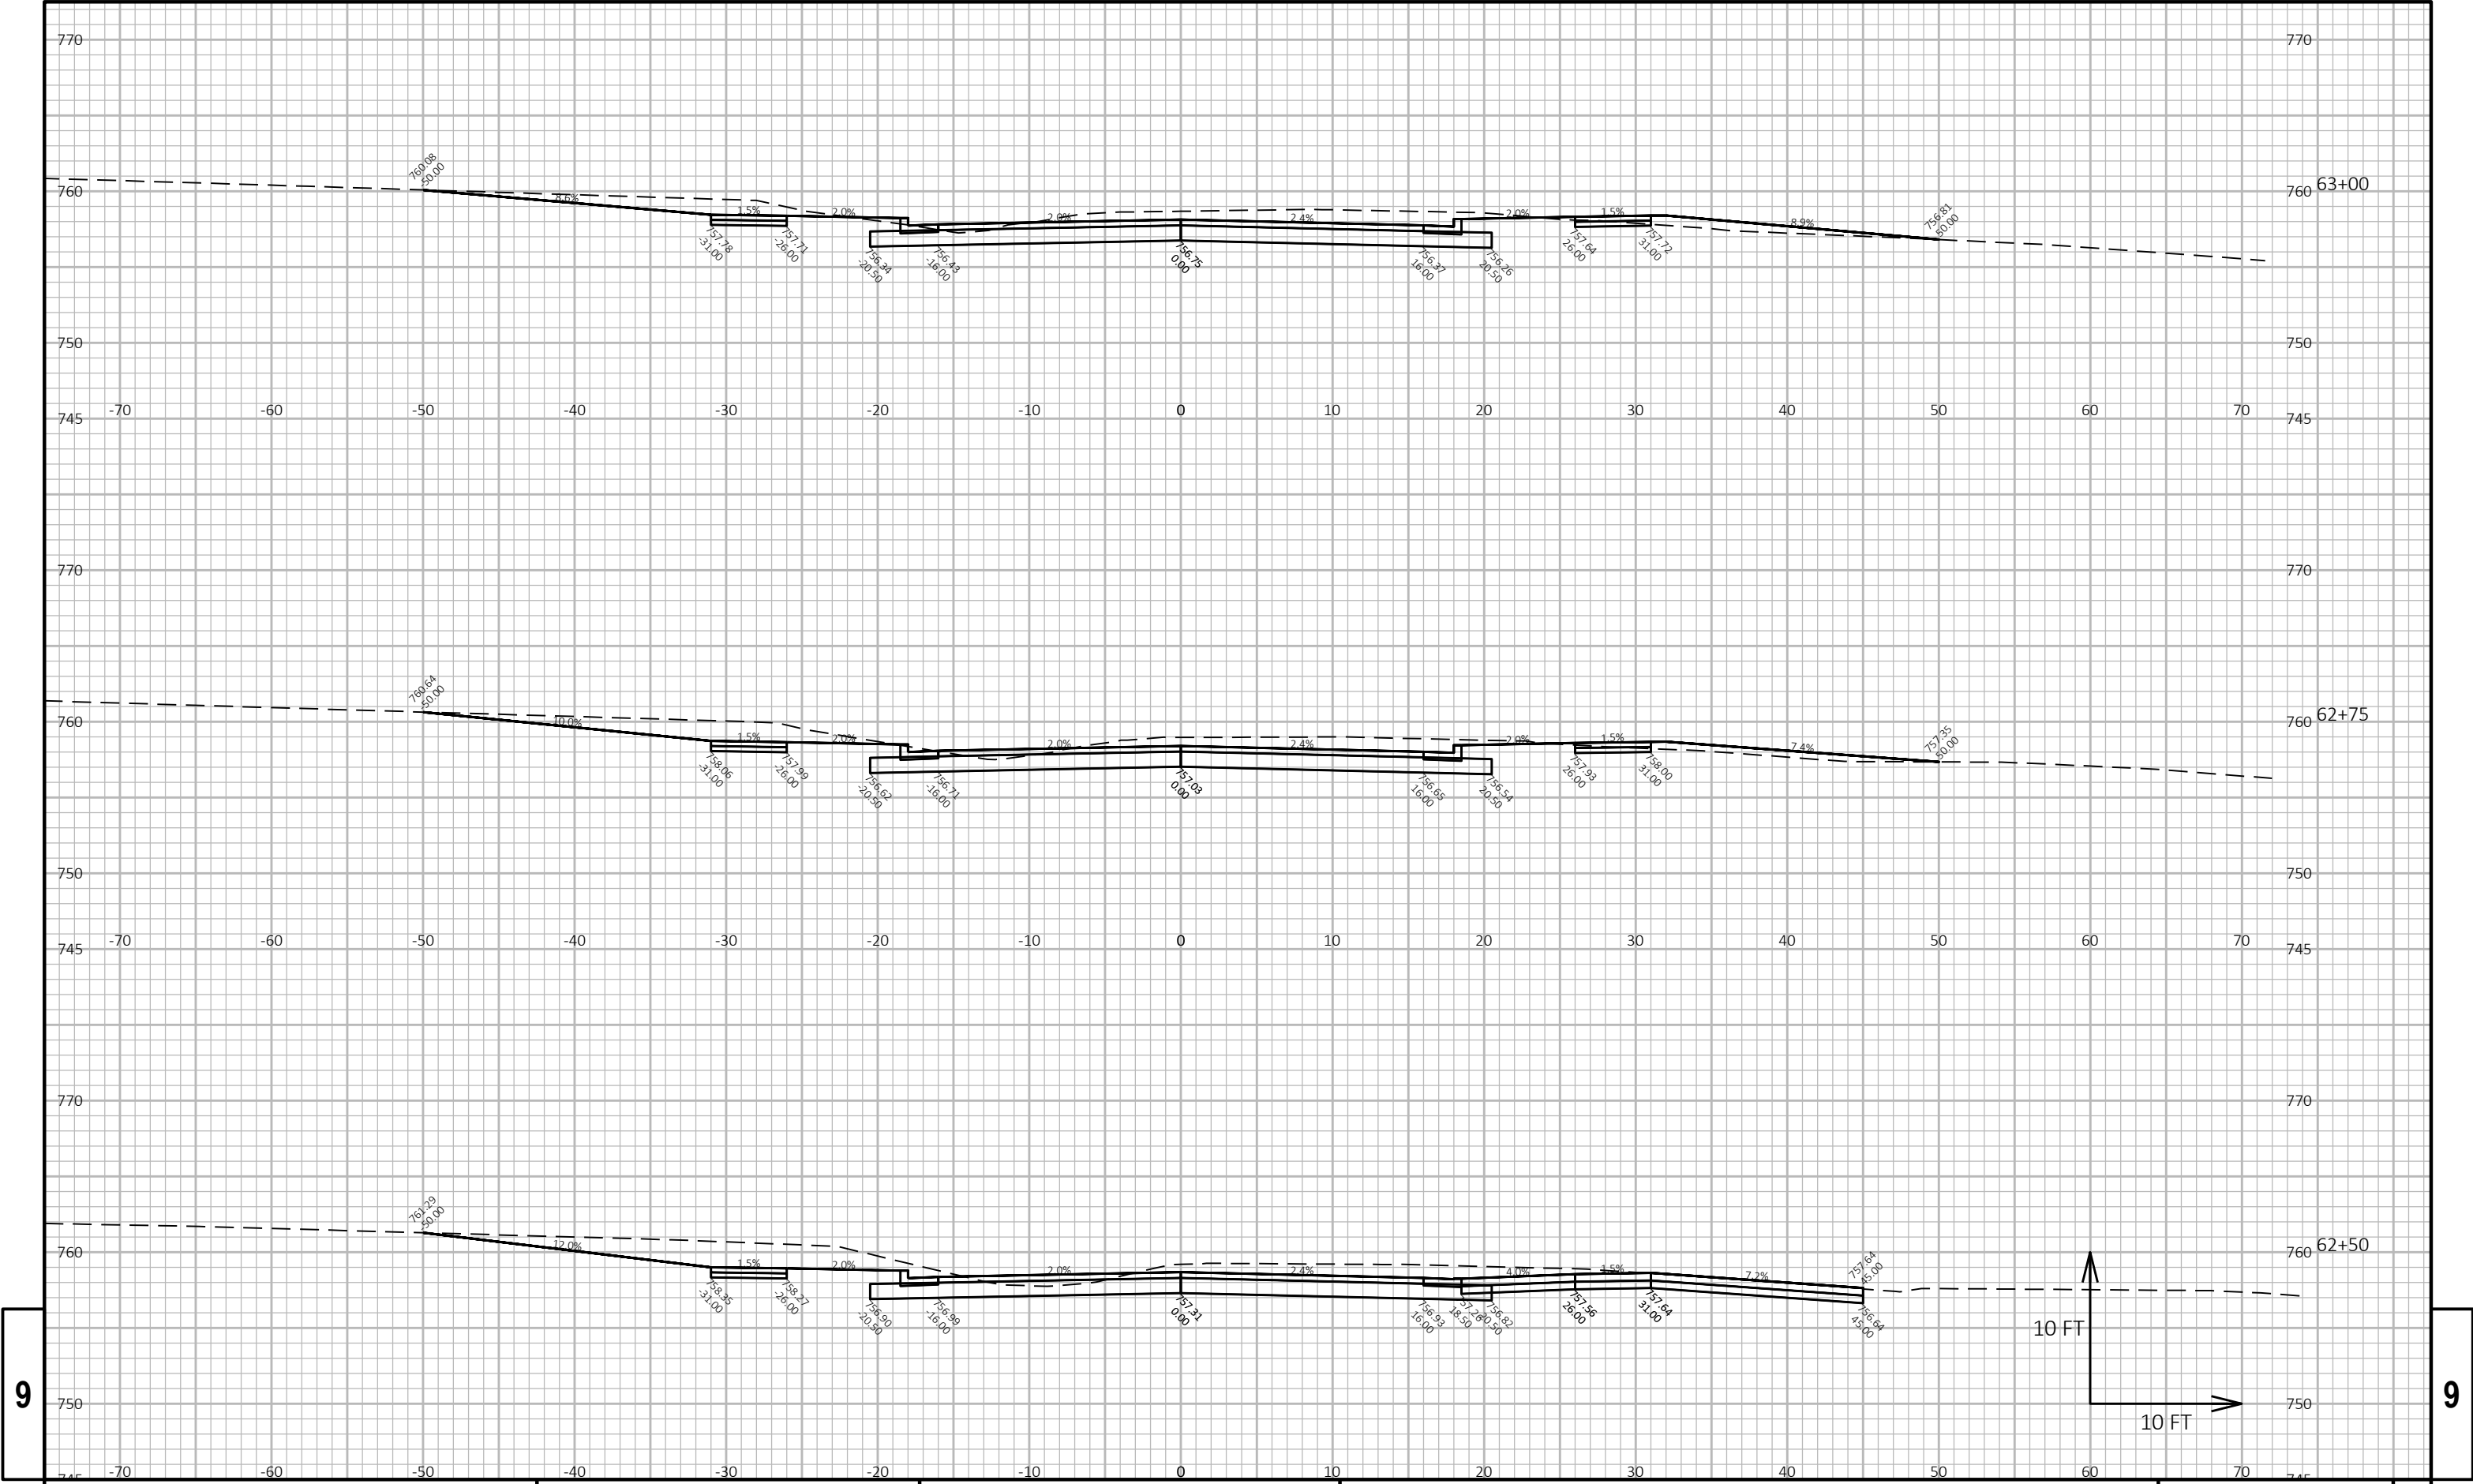

9


9


PROJECT NO: 6436-01-73	HWY: LEONARD POINT ROAD	COUNTY: WINNEBAGO	CROSS SECTIONS: LEONARD POINT ROAD	SHEET E
------------------------	-------------------------	-------------------	------------------------------------	---------

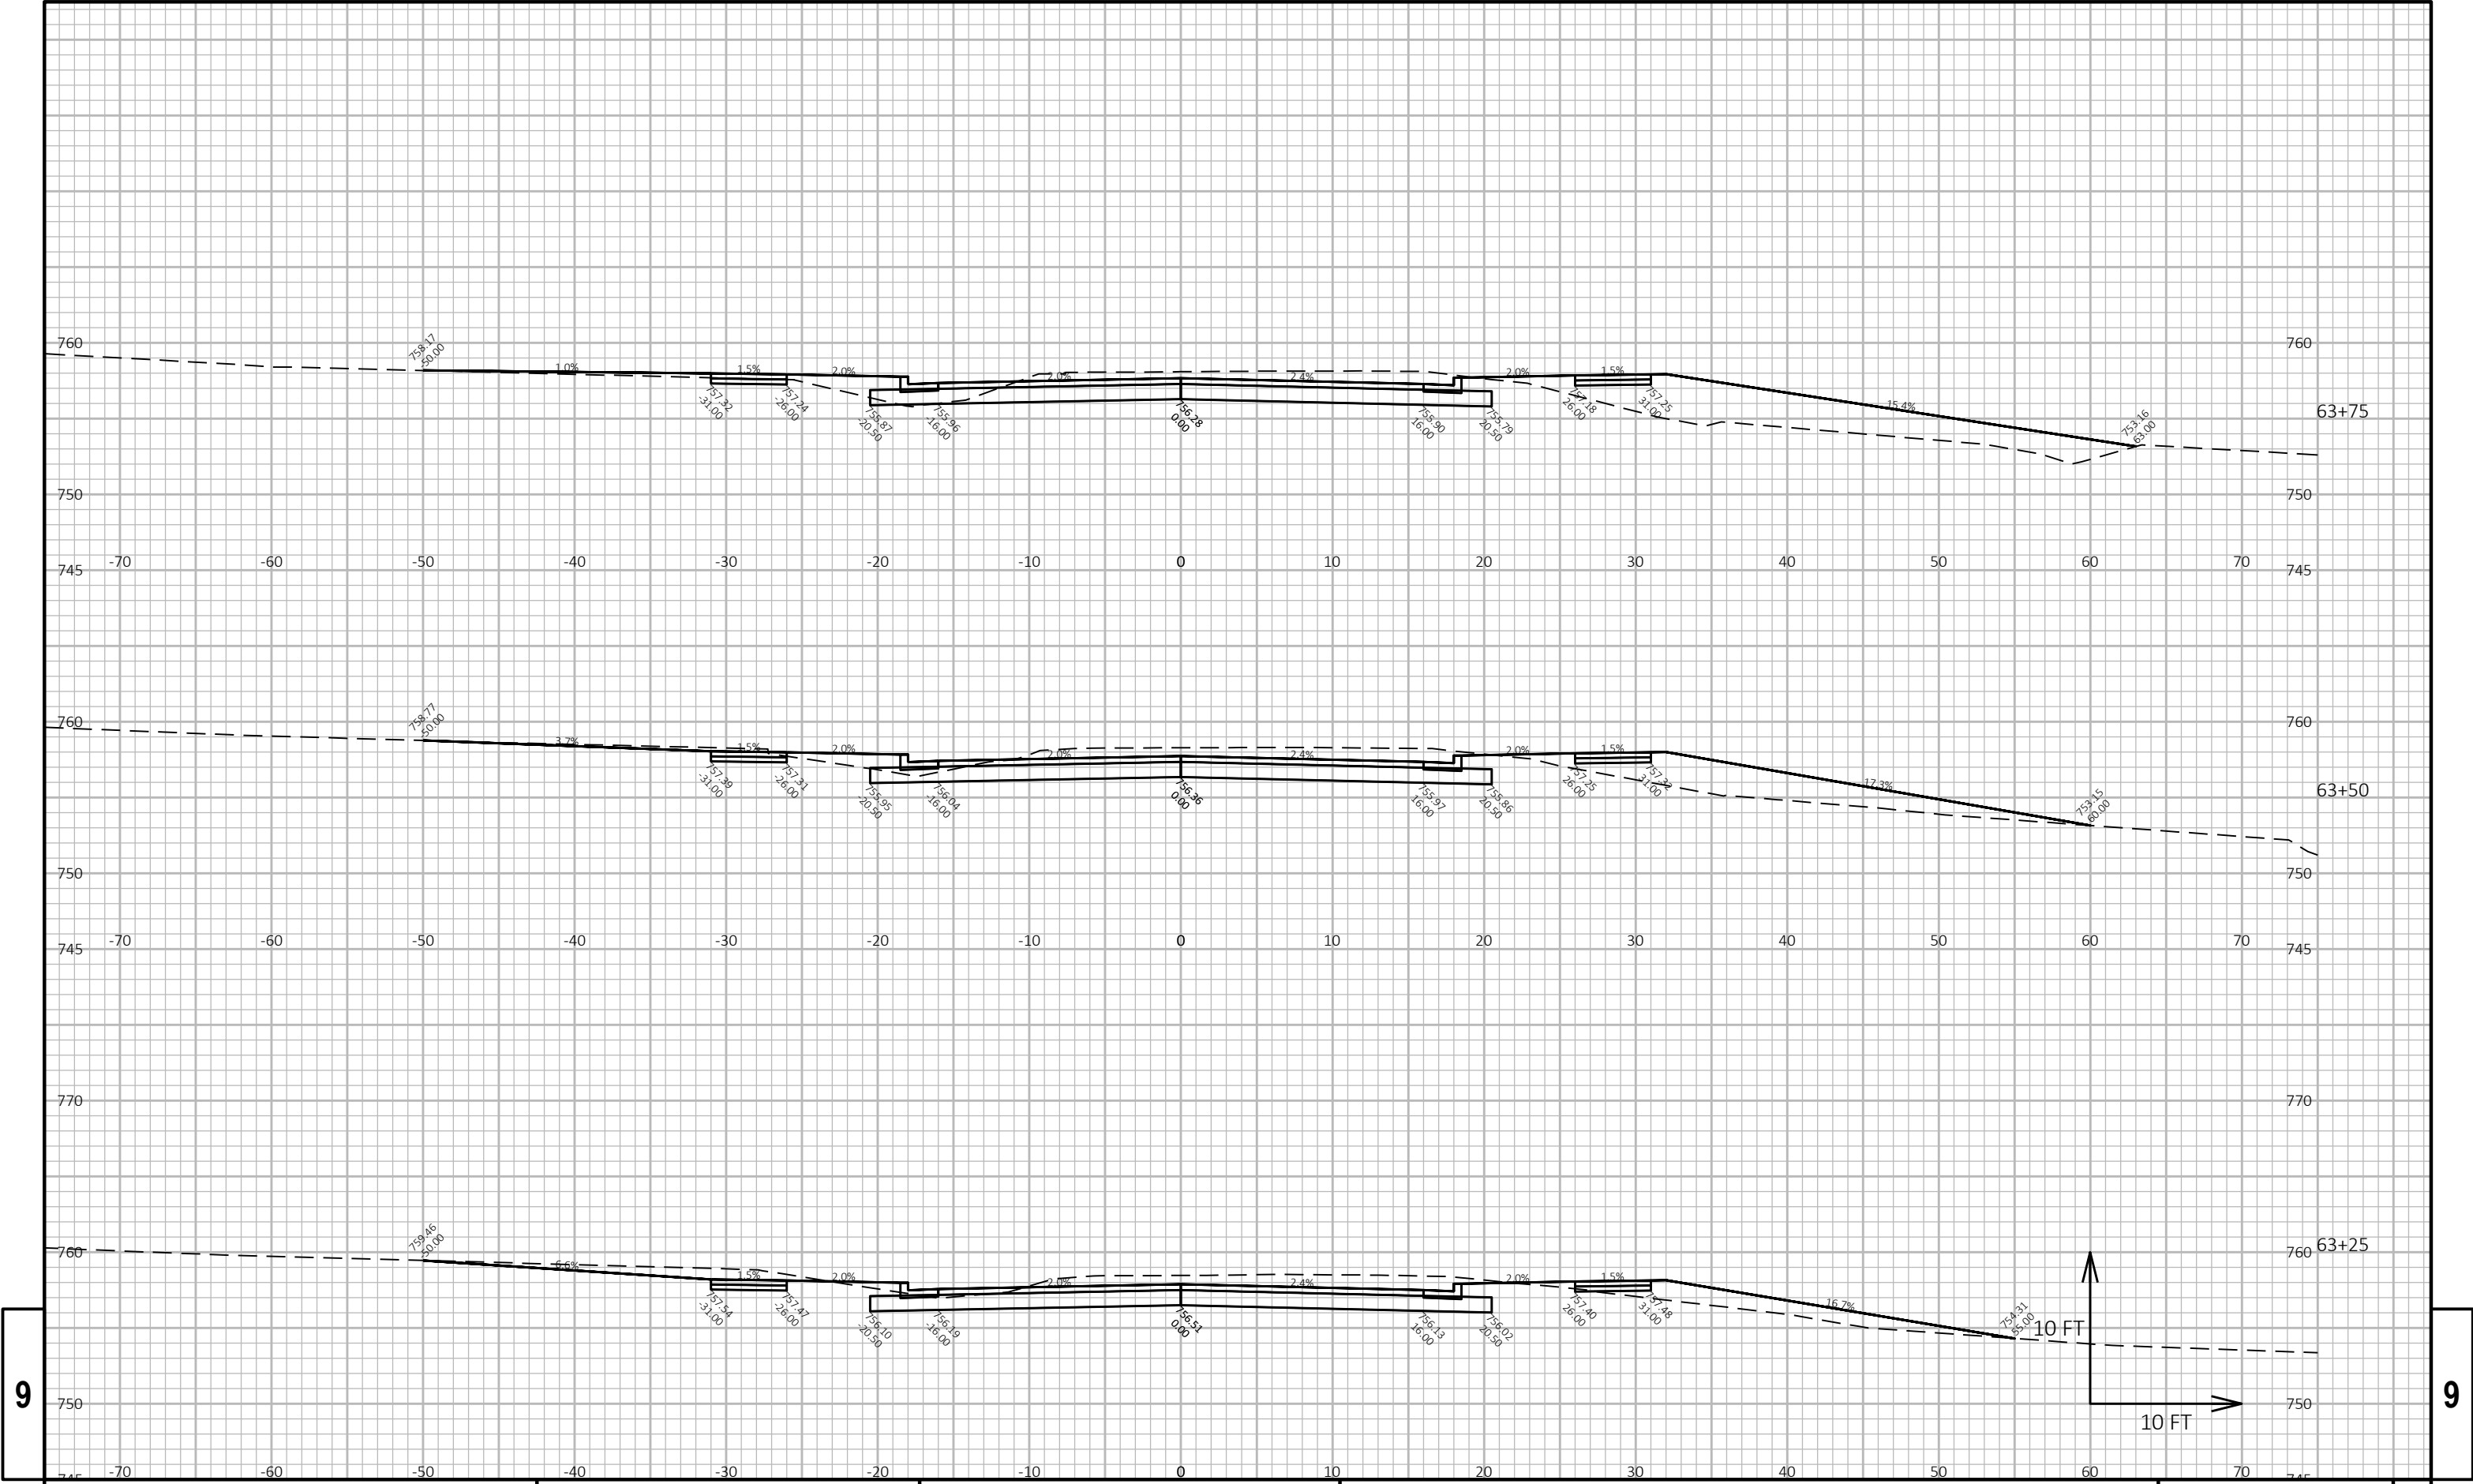


9

9

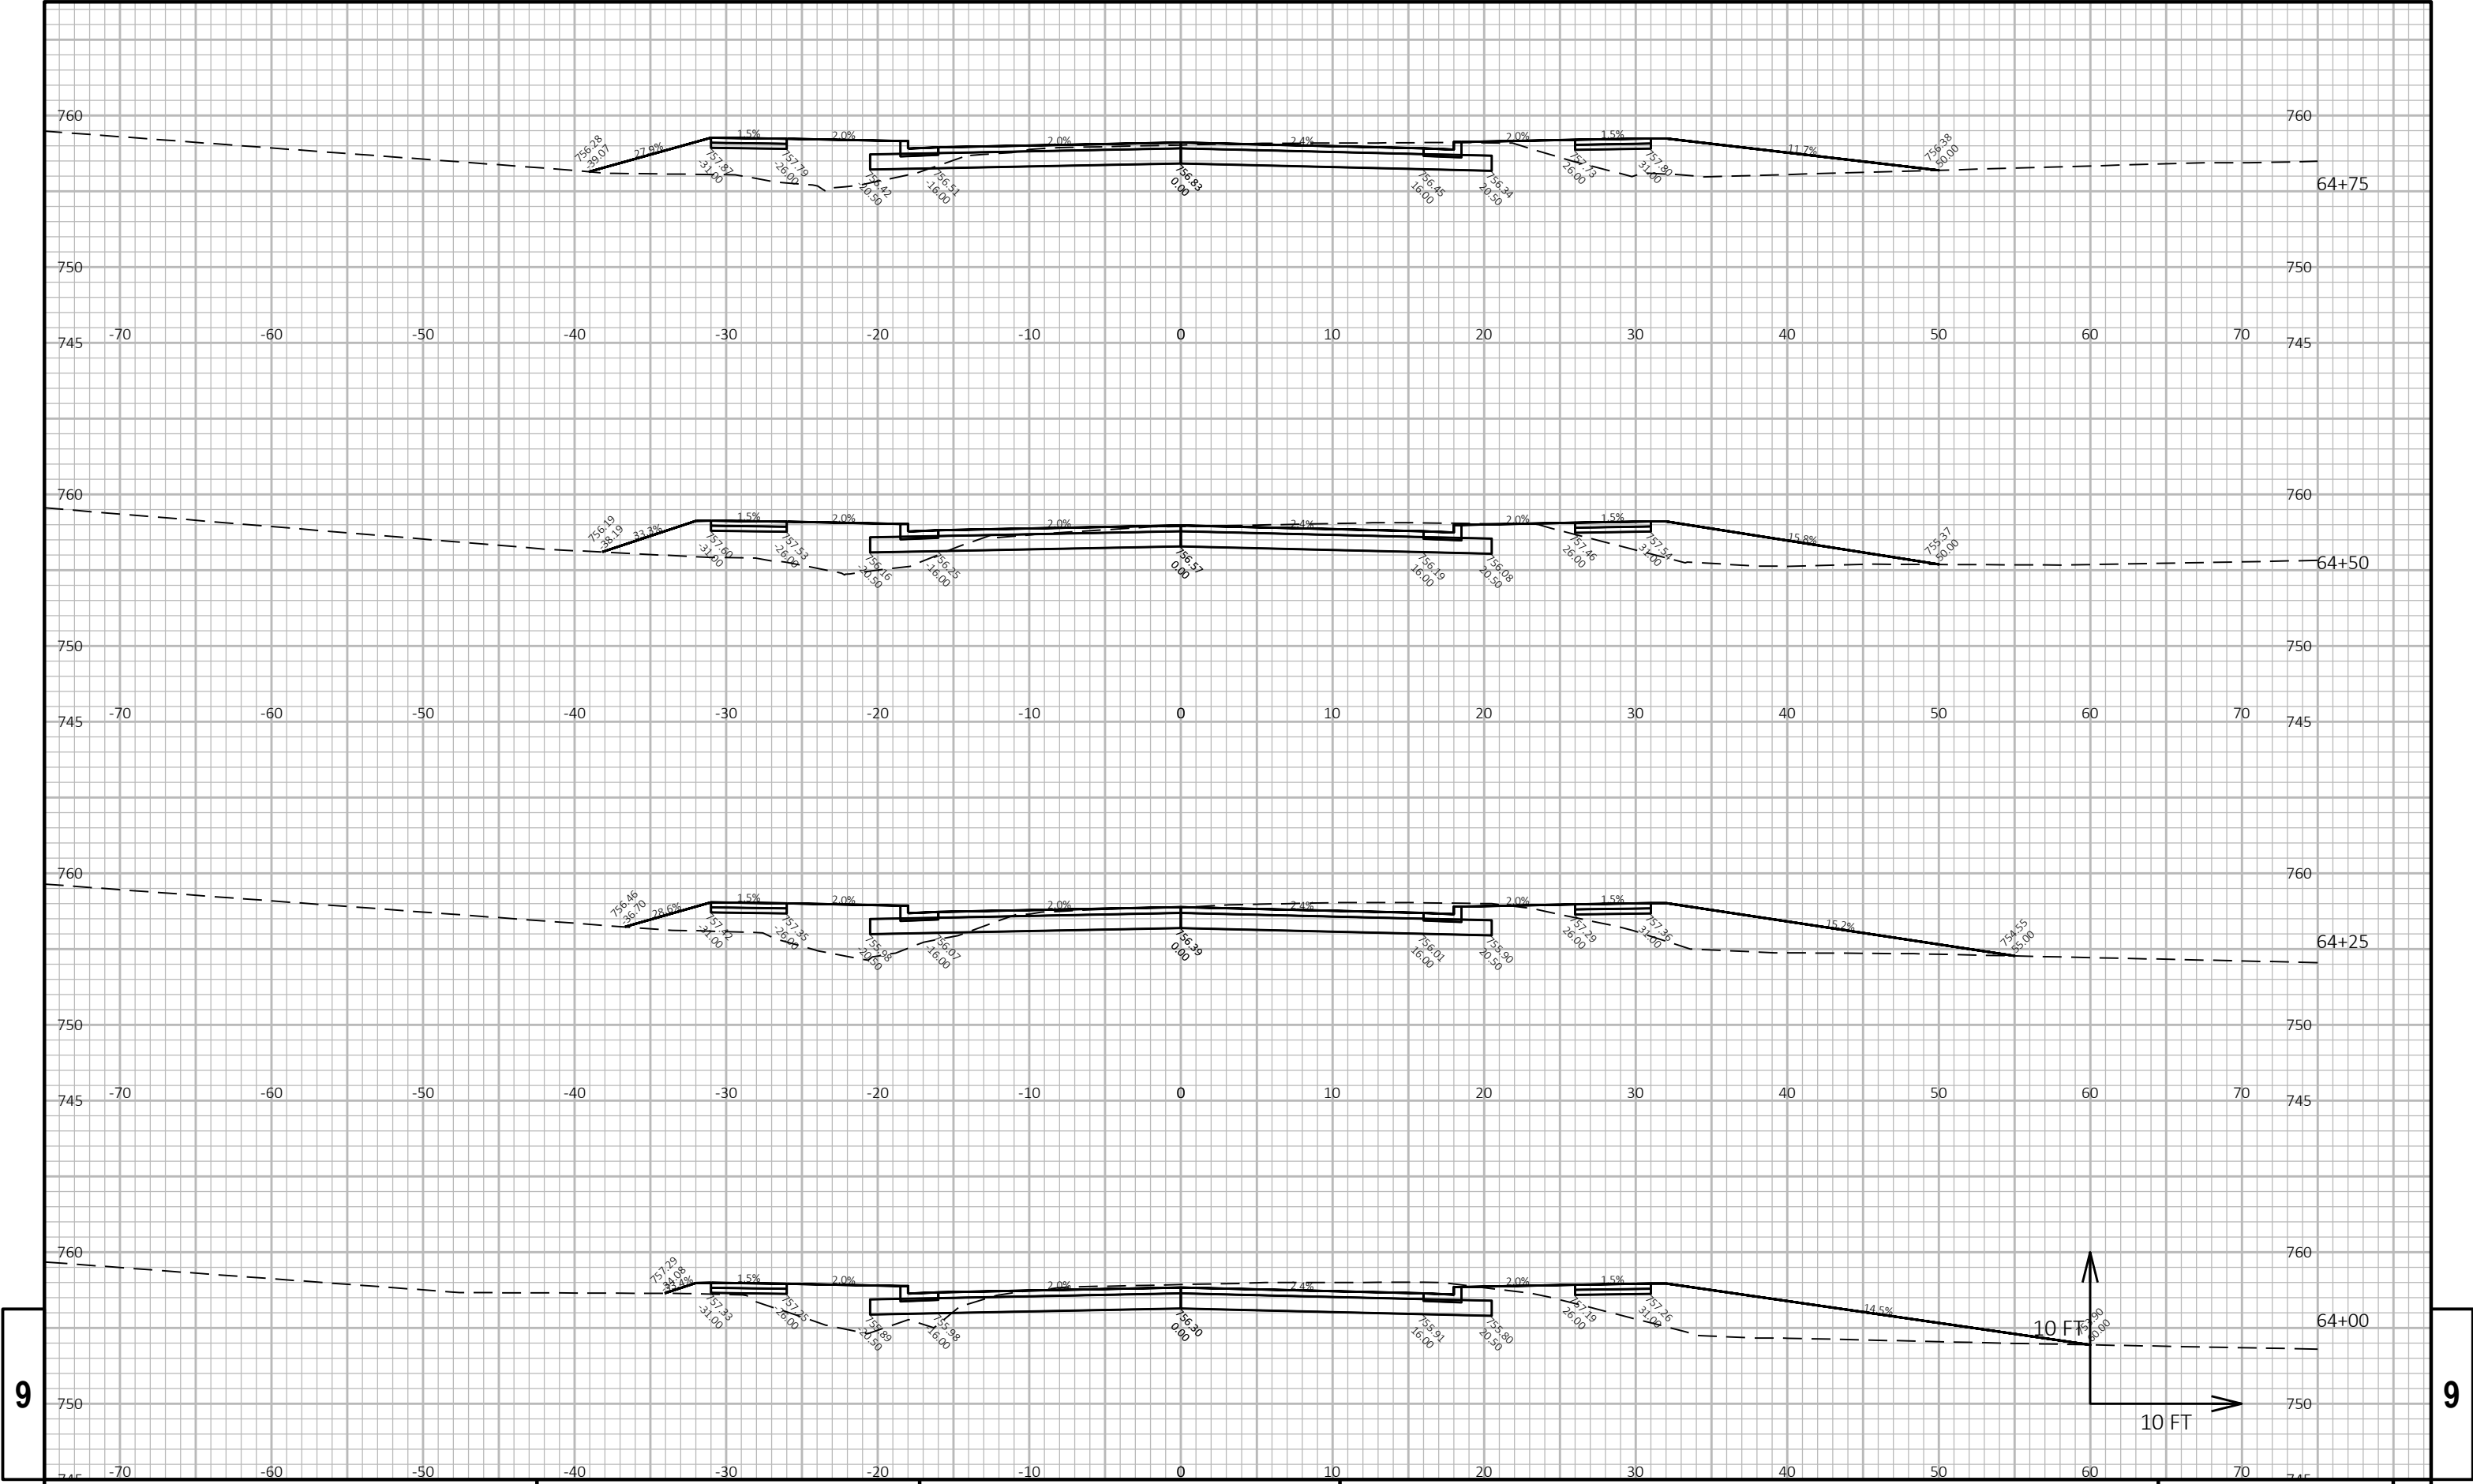


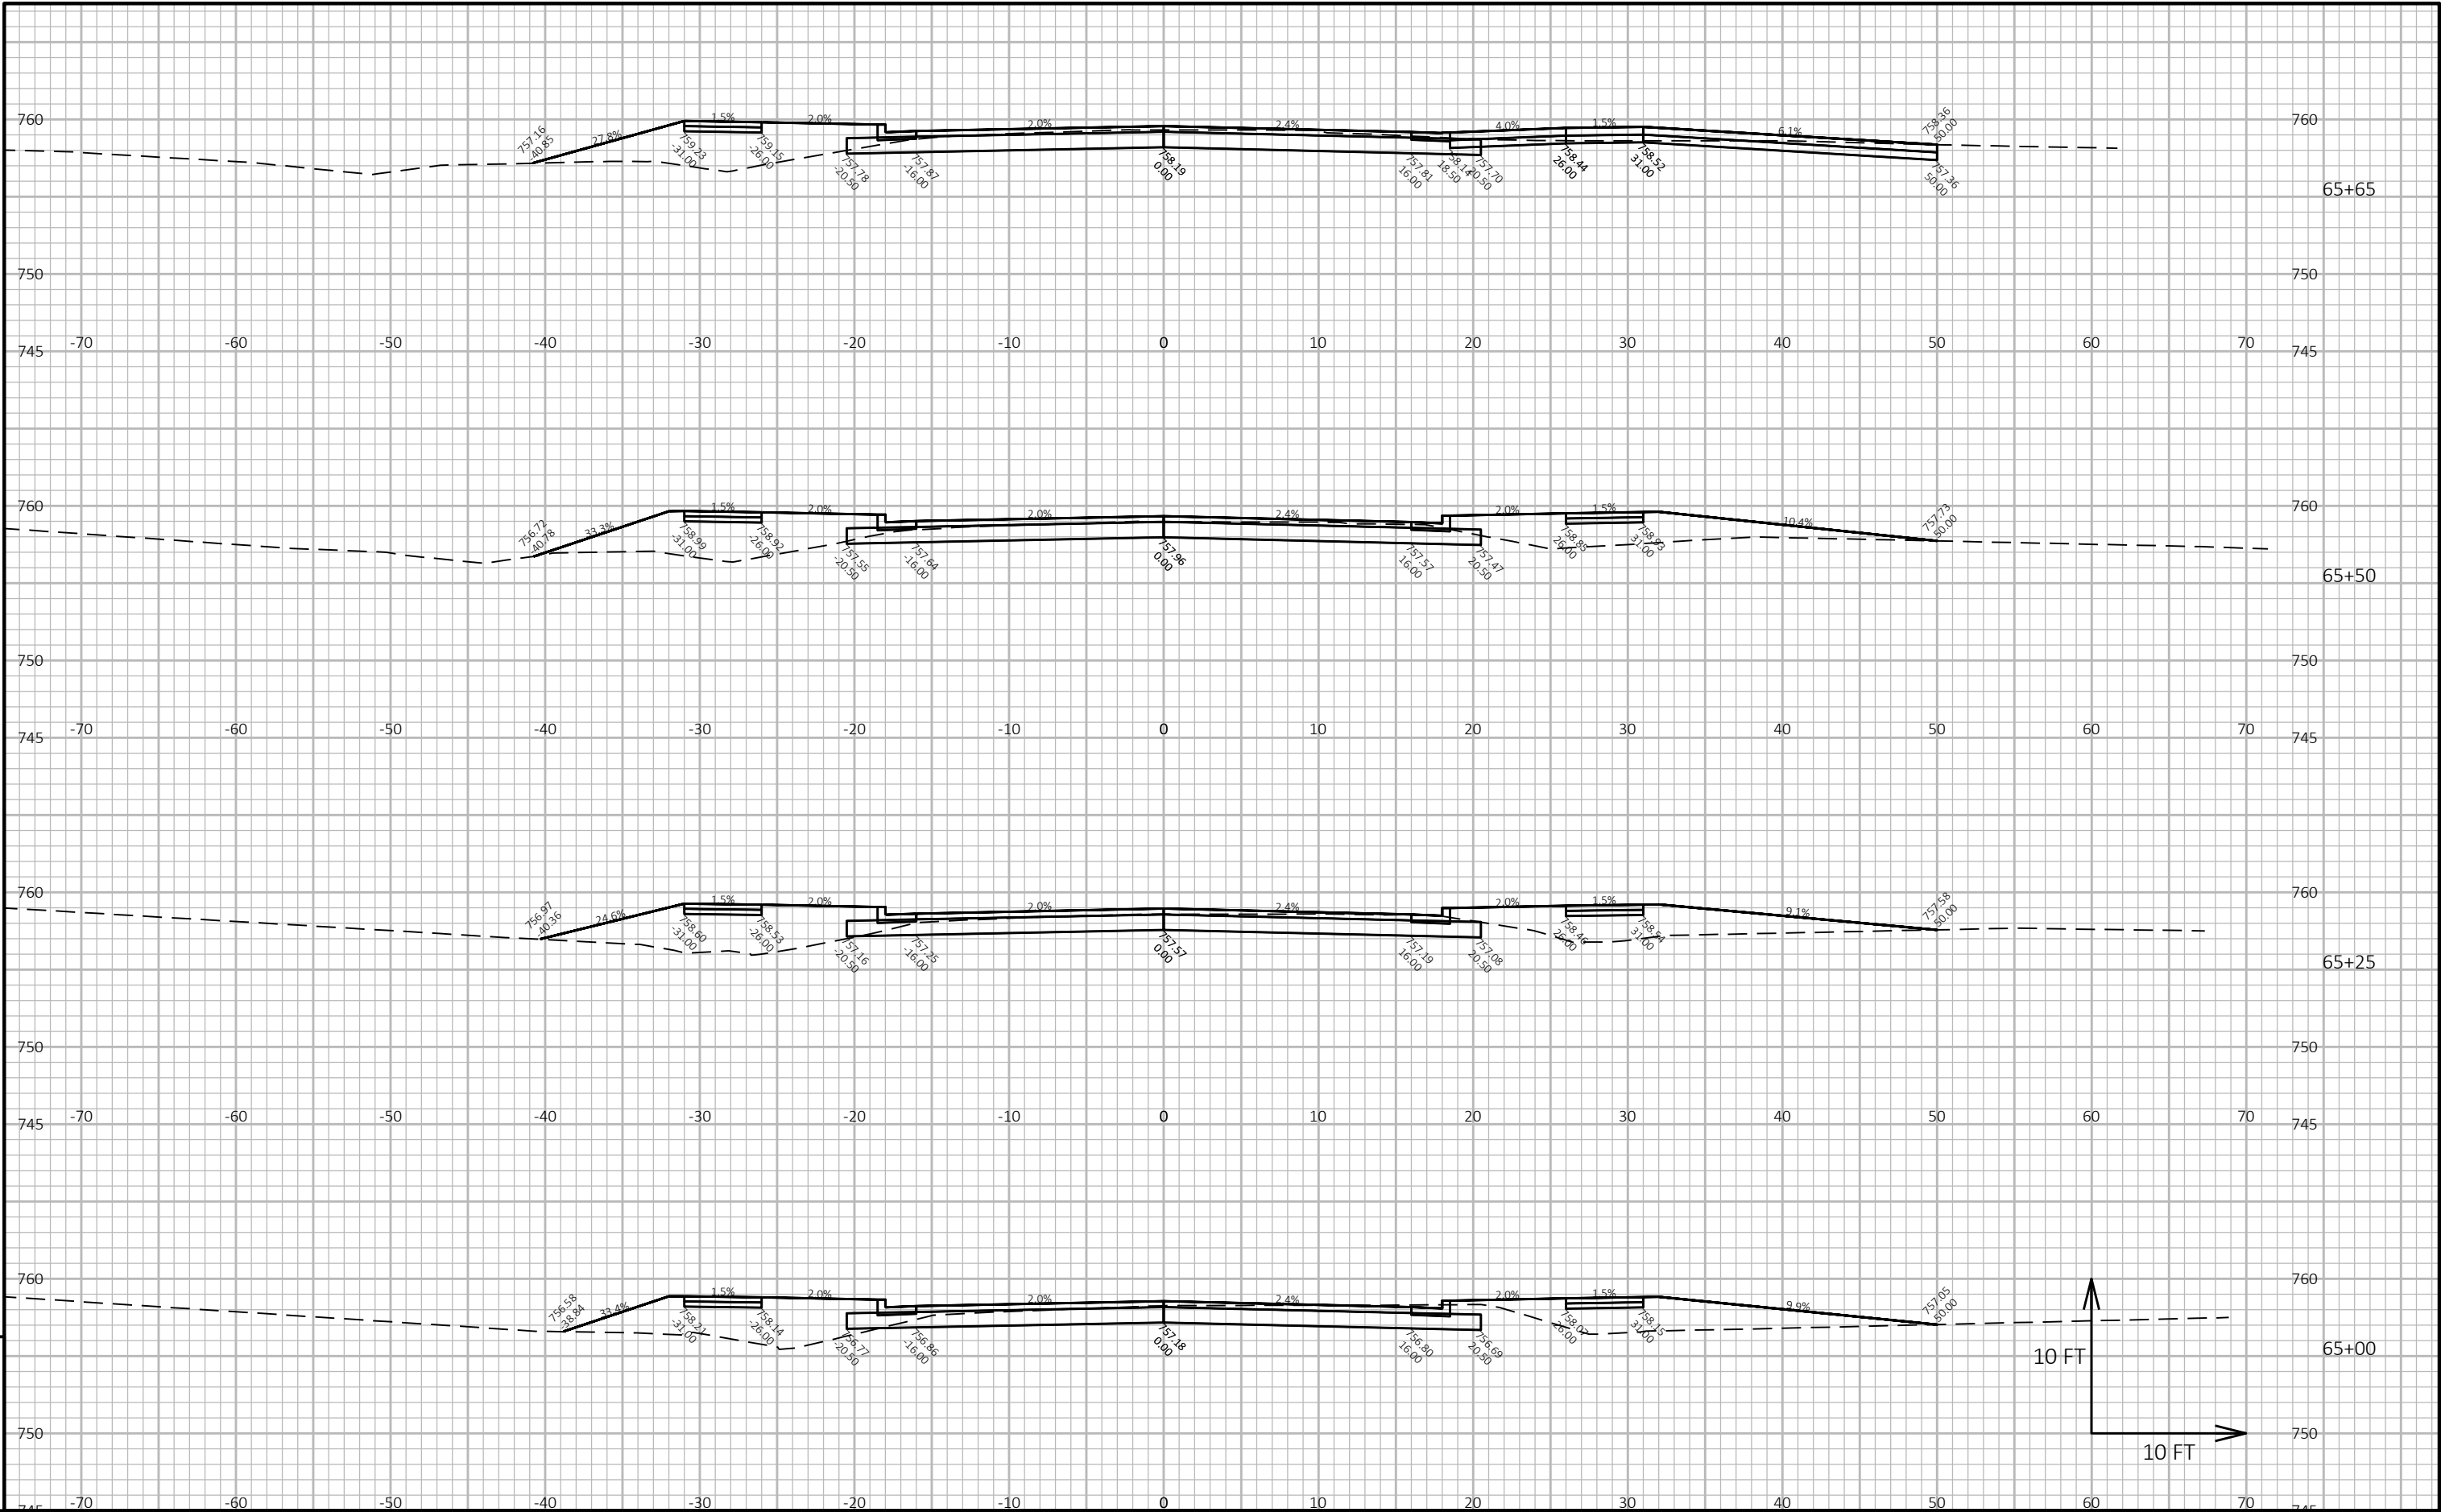

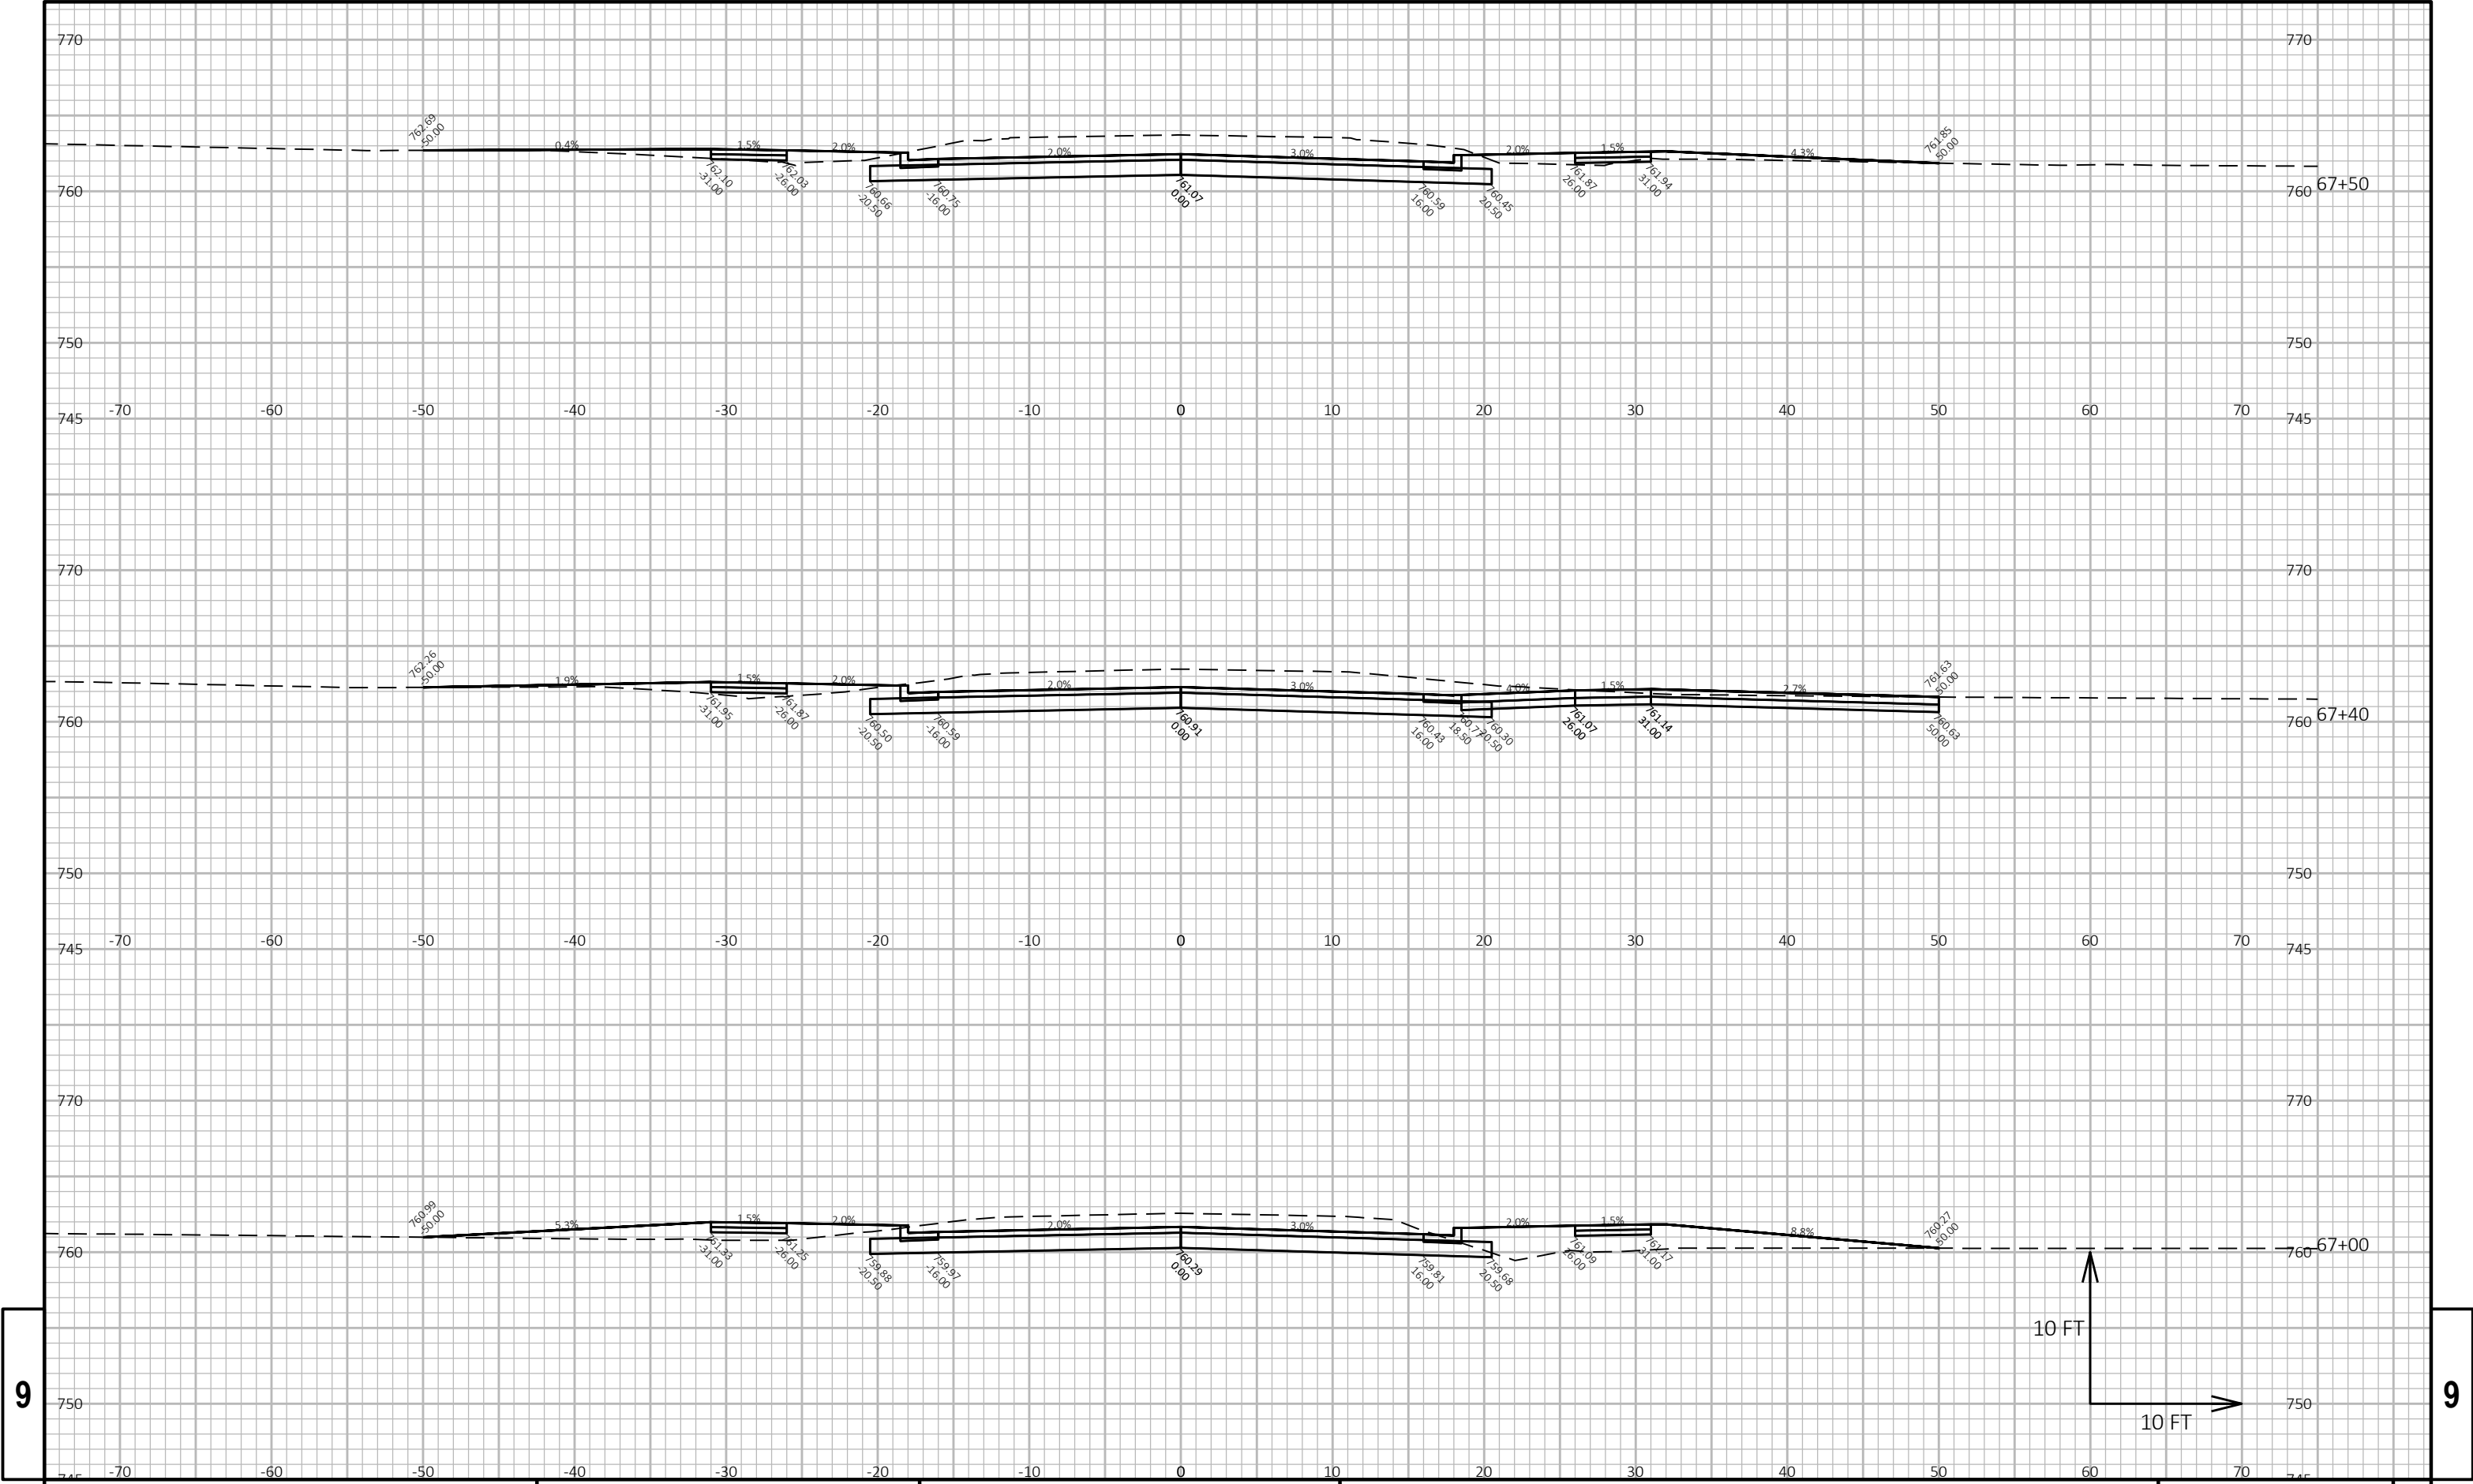


9

9

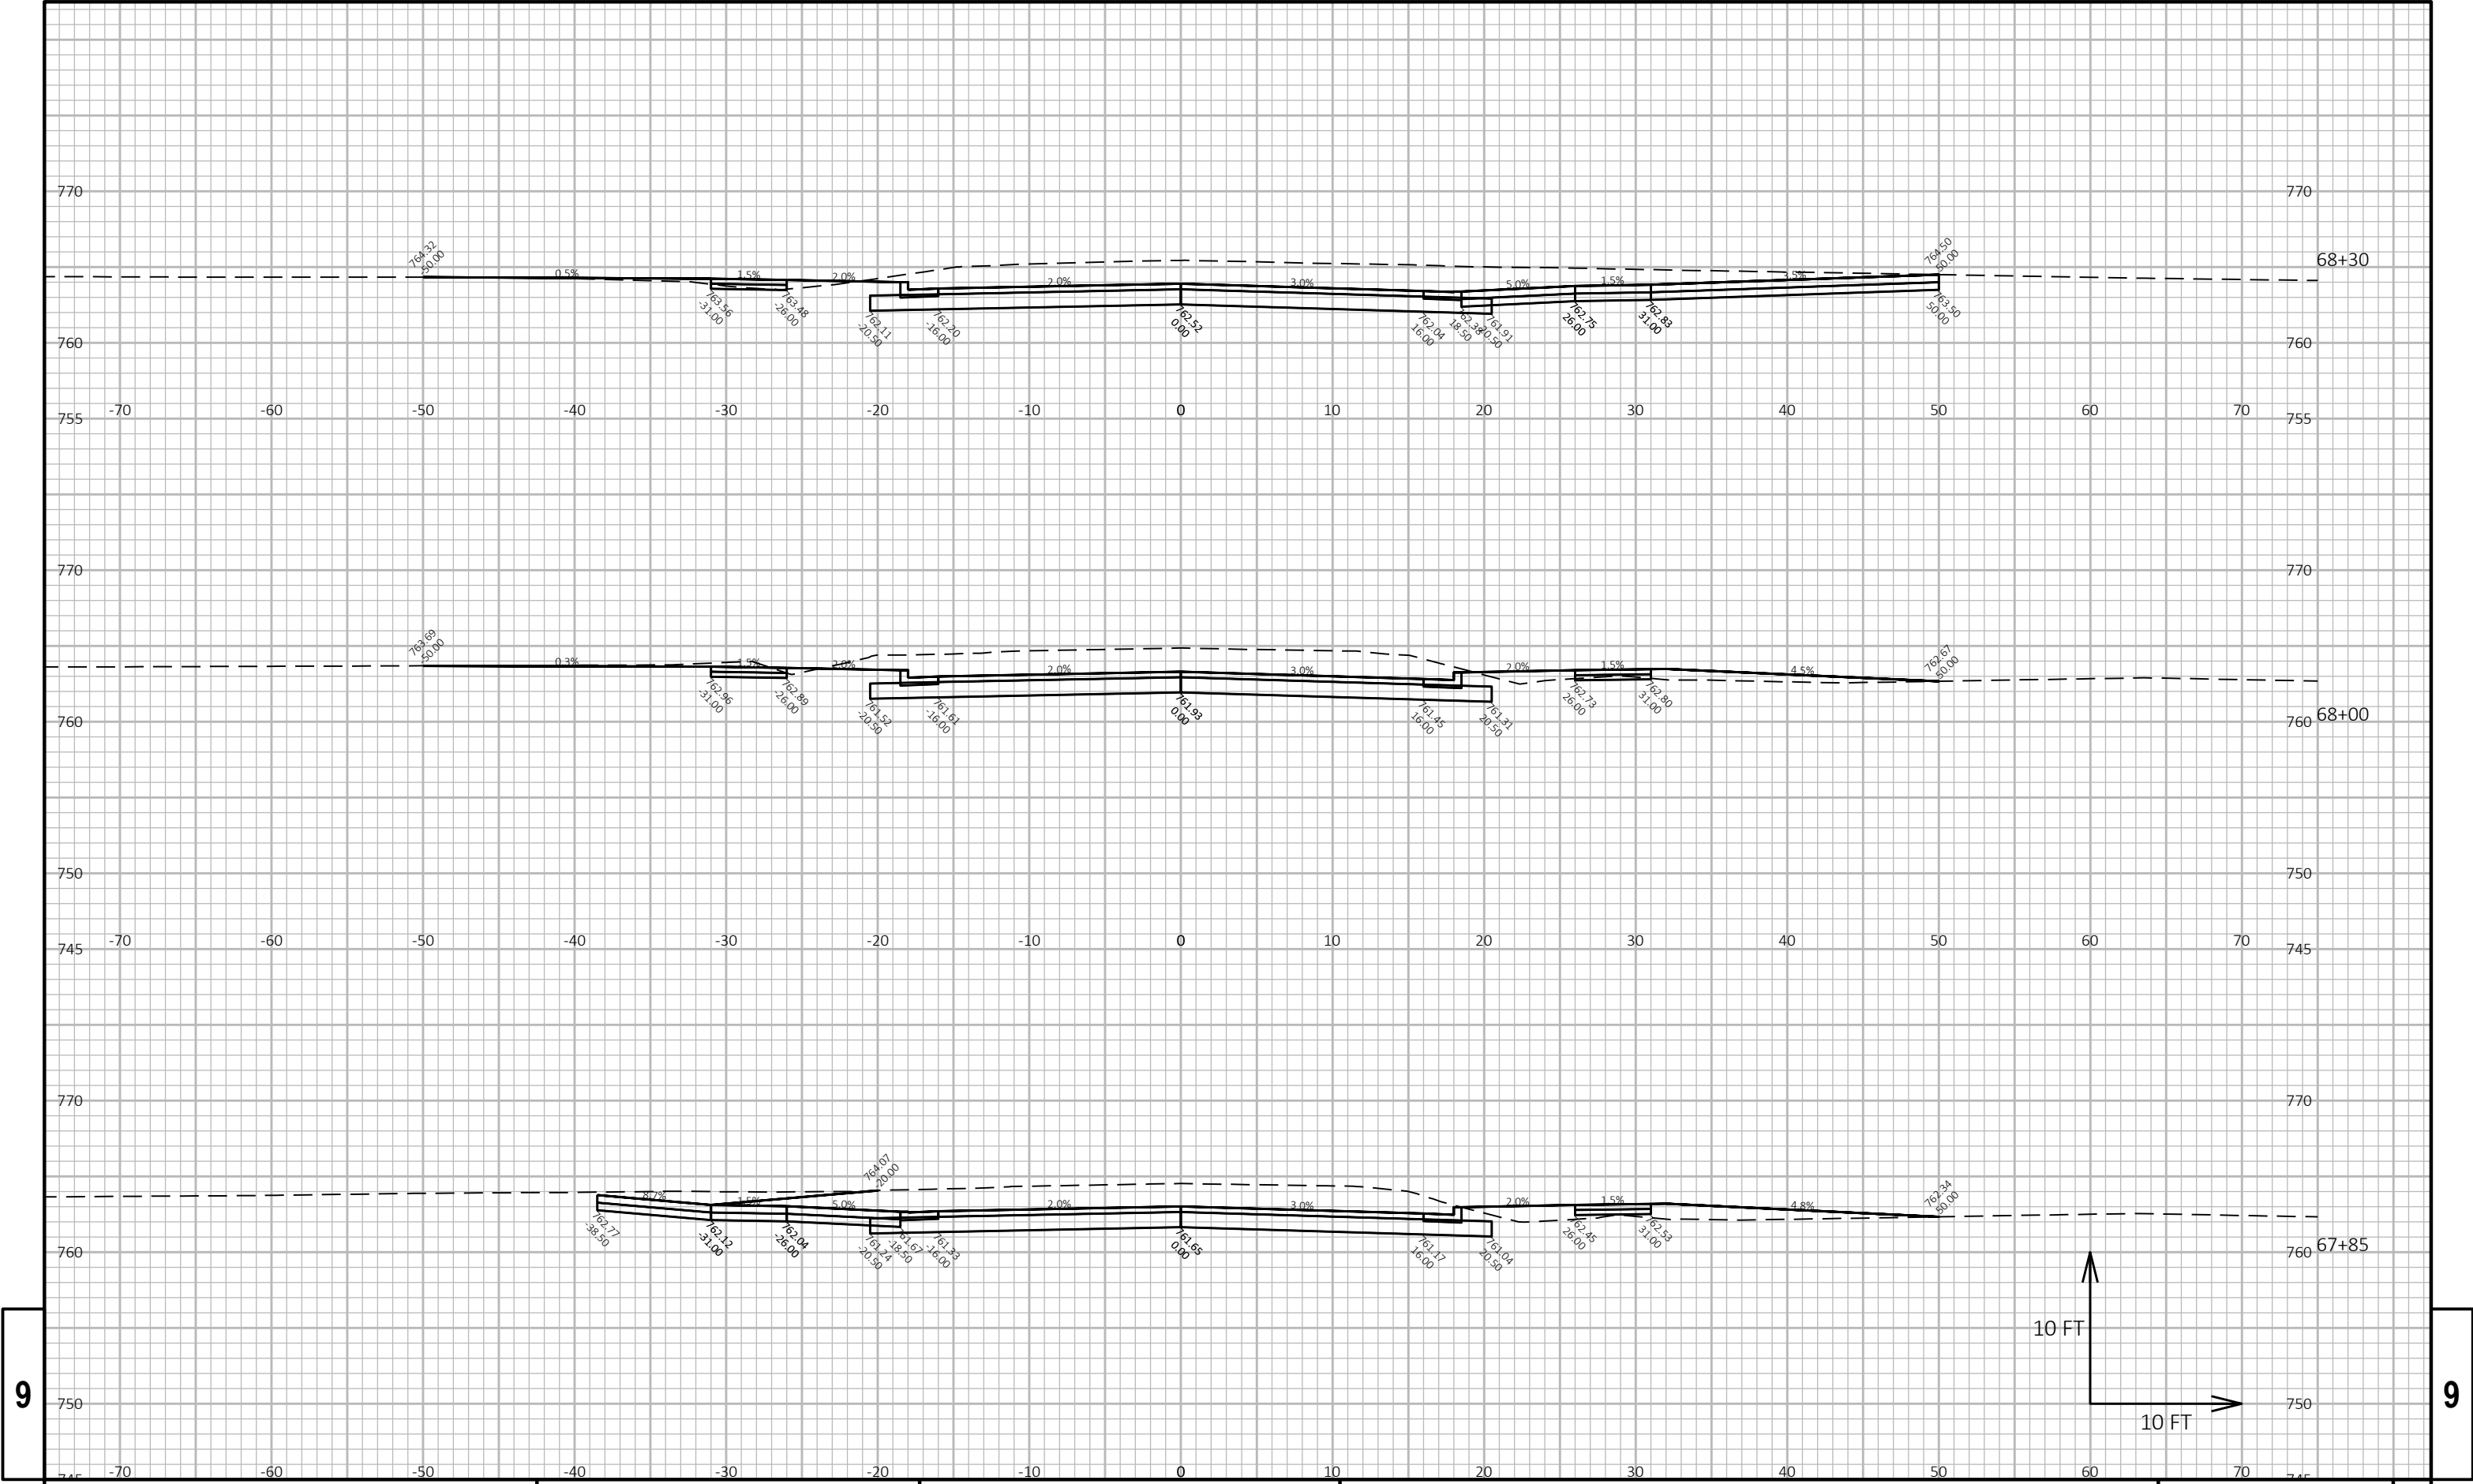

9


9

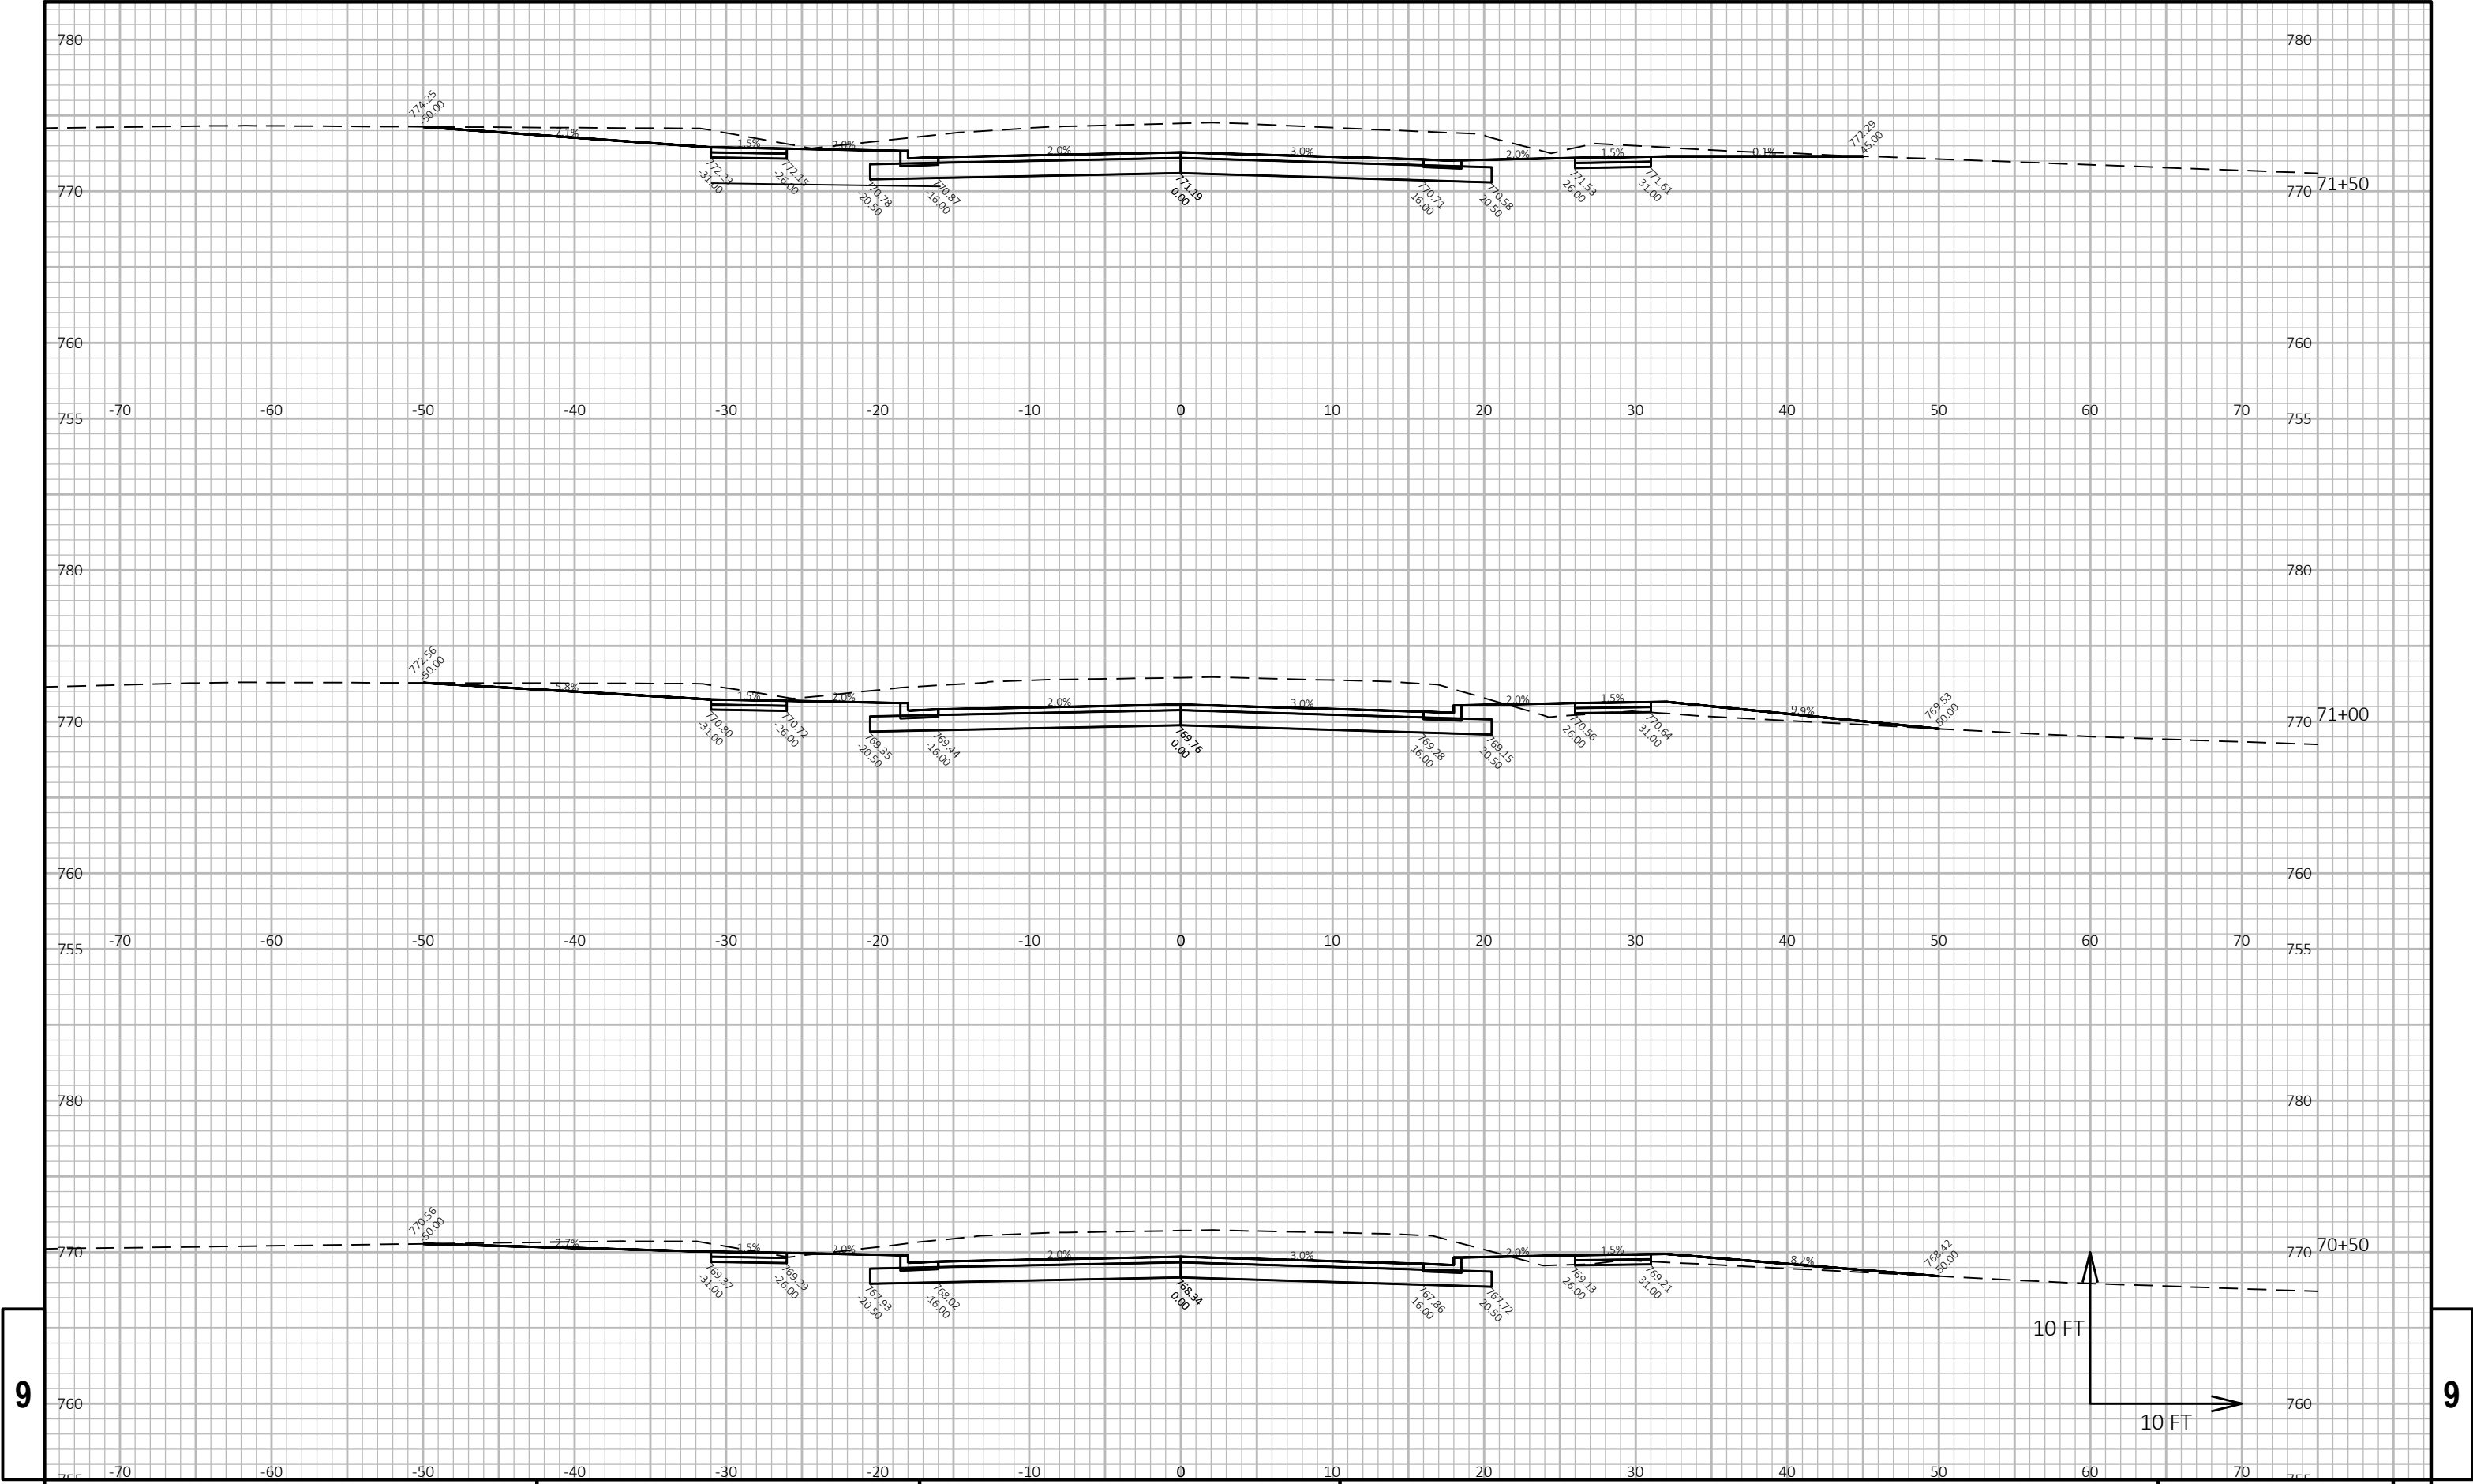



9

9

PROJECT NO: 6436-01-73	HWY: LEONARD POINT ROAD	COUNTY: WINNEBAGO	CROSS SECTIONS: LEONARD POINT ROAD	SHEET E
------------------------	-------------------------	-------------------	------------------------------------	---------

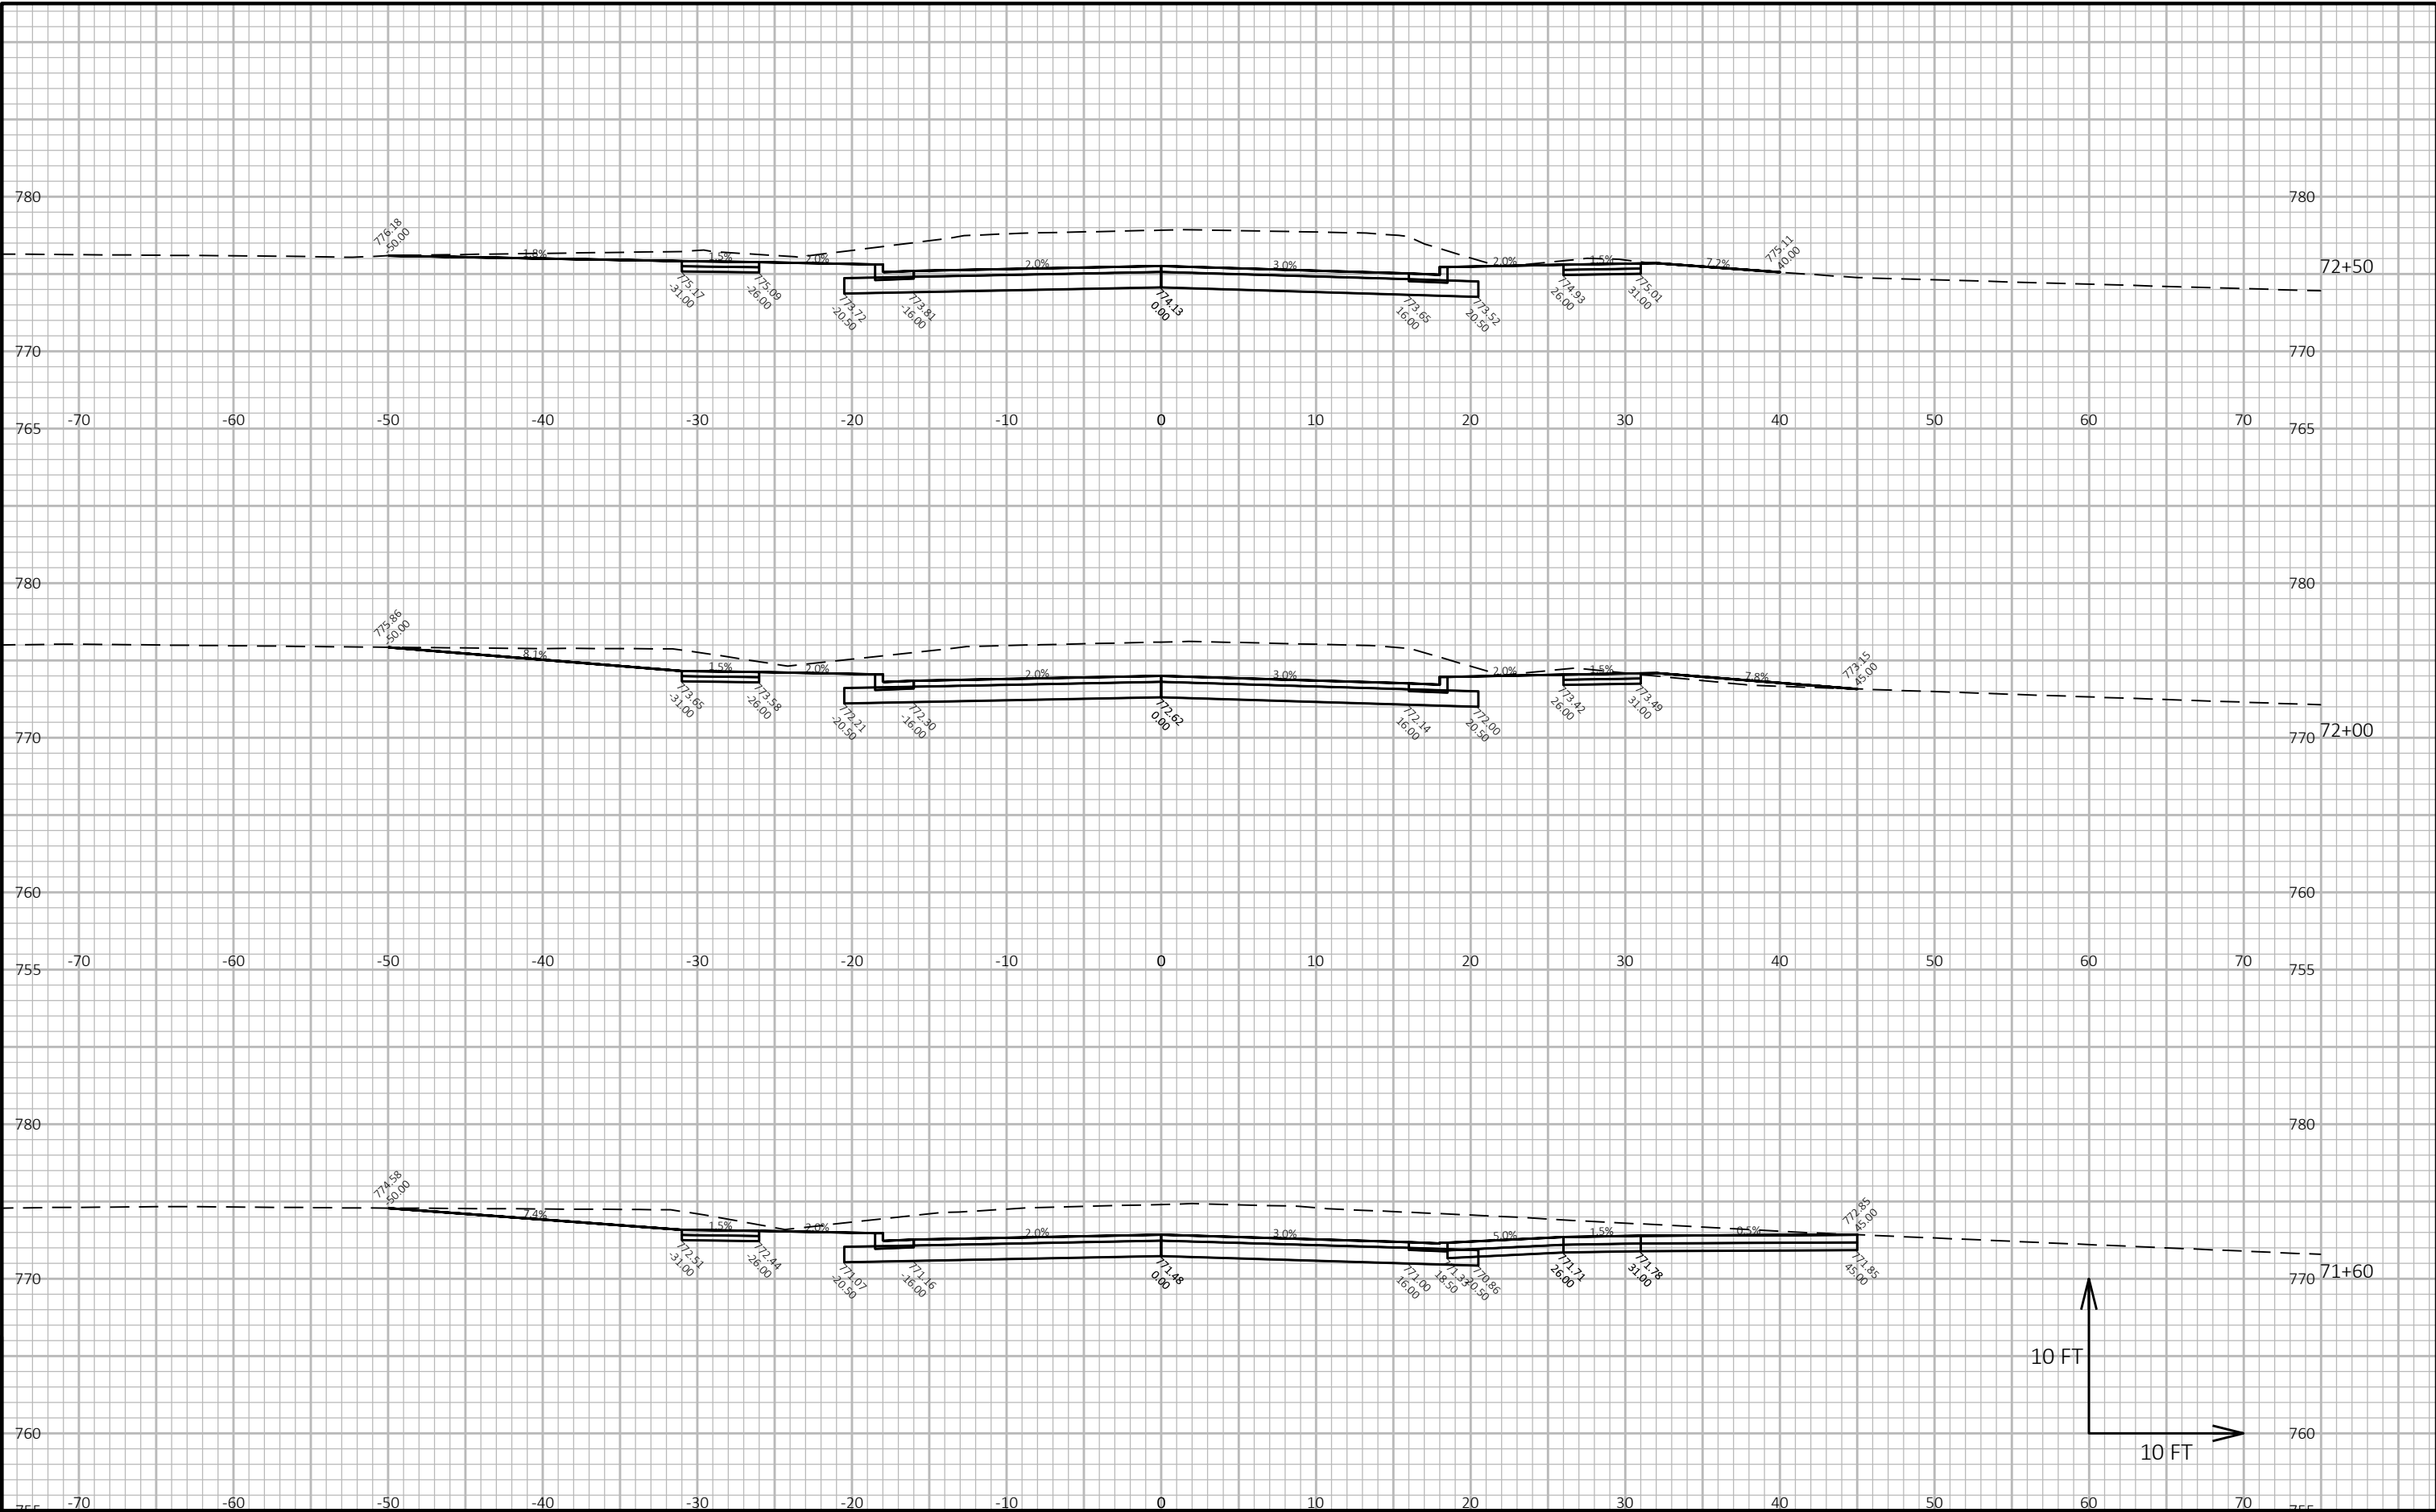

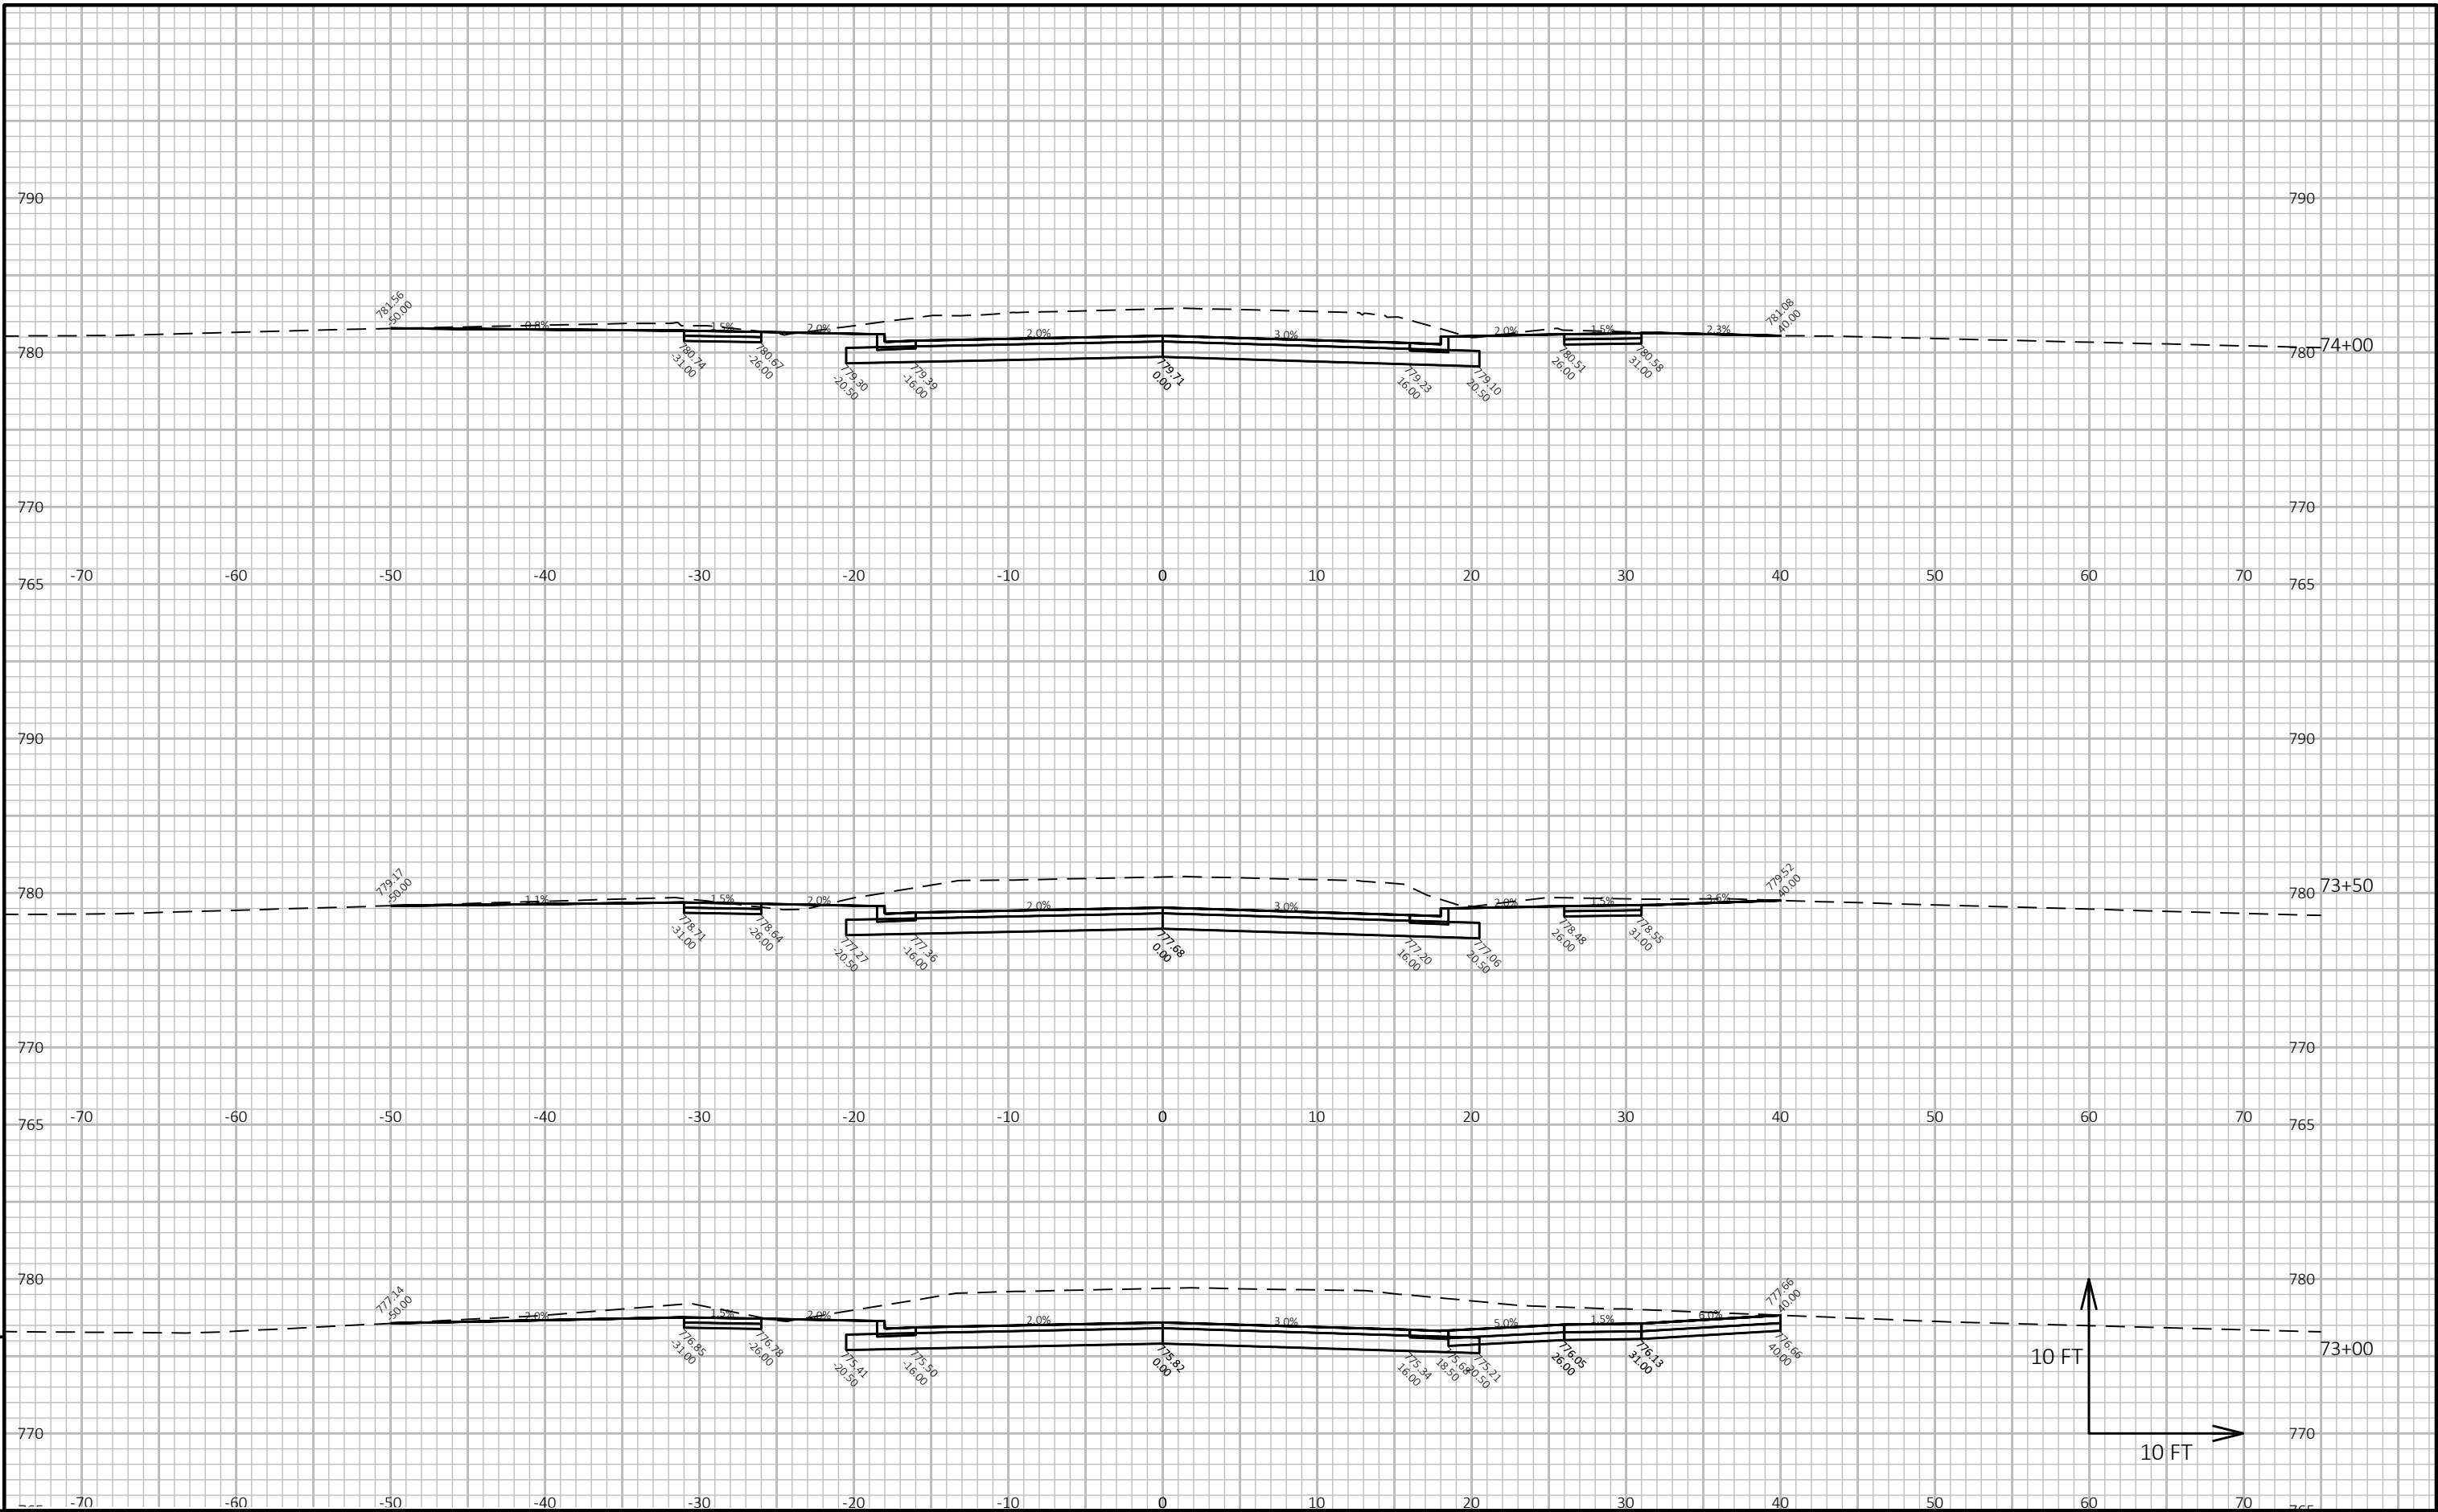


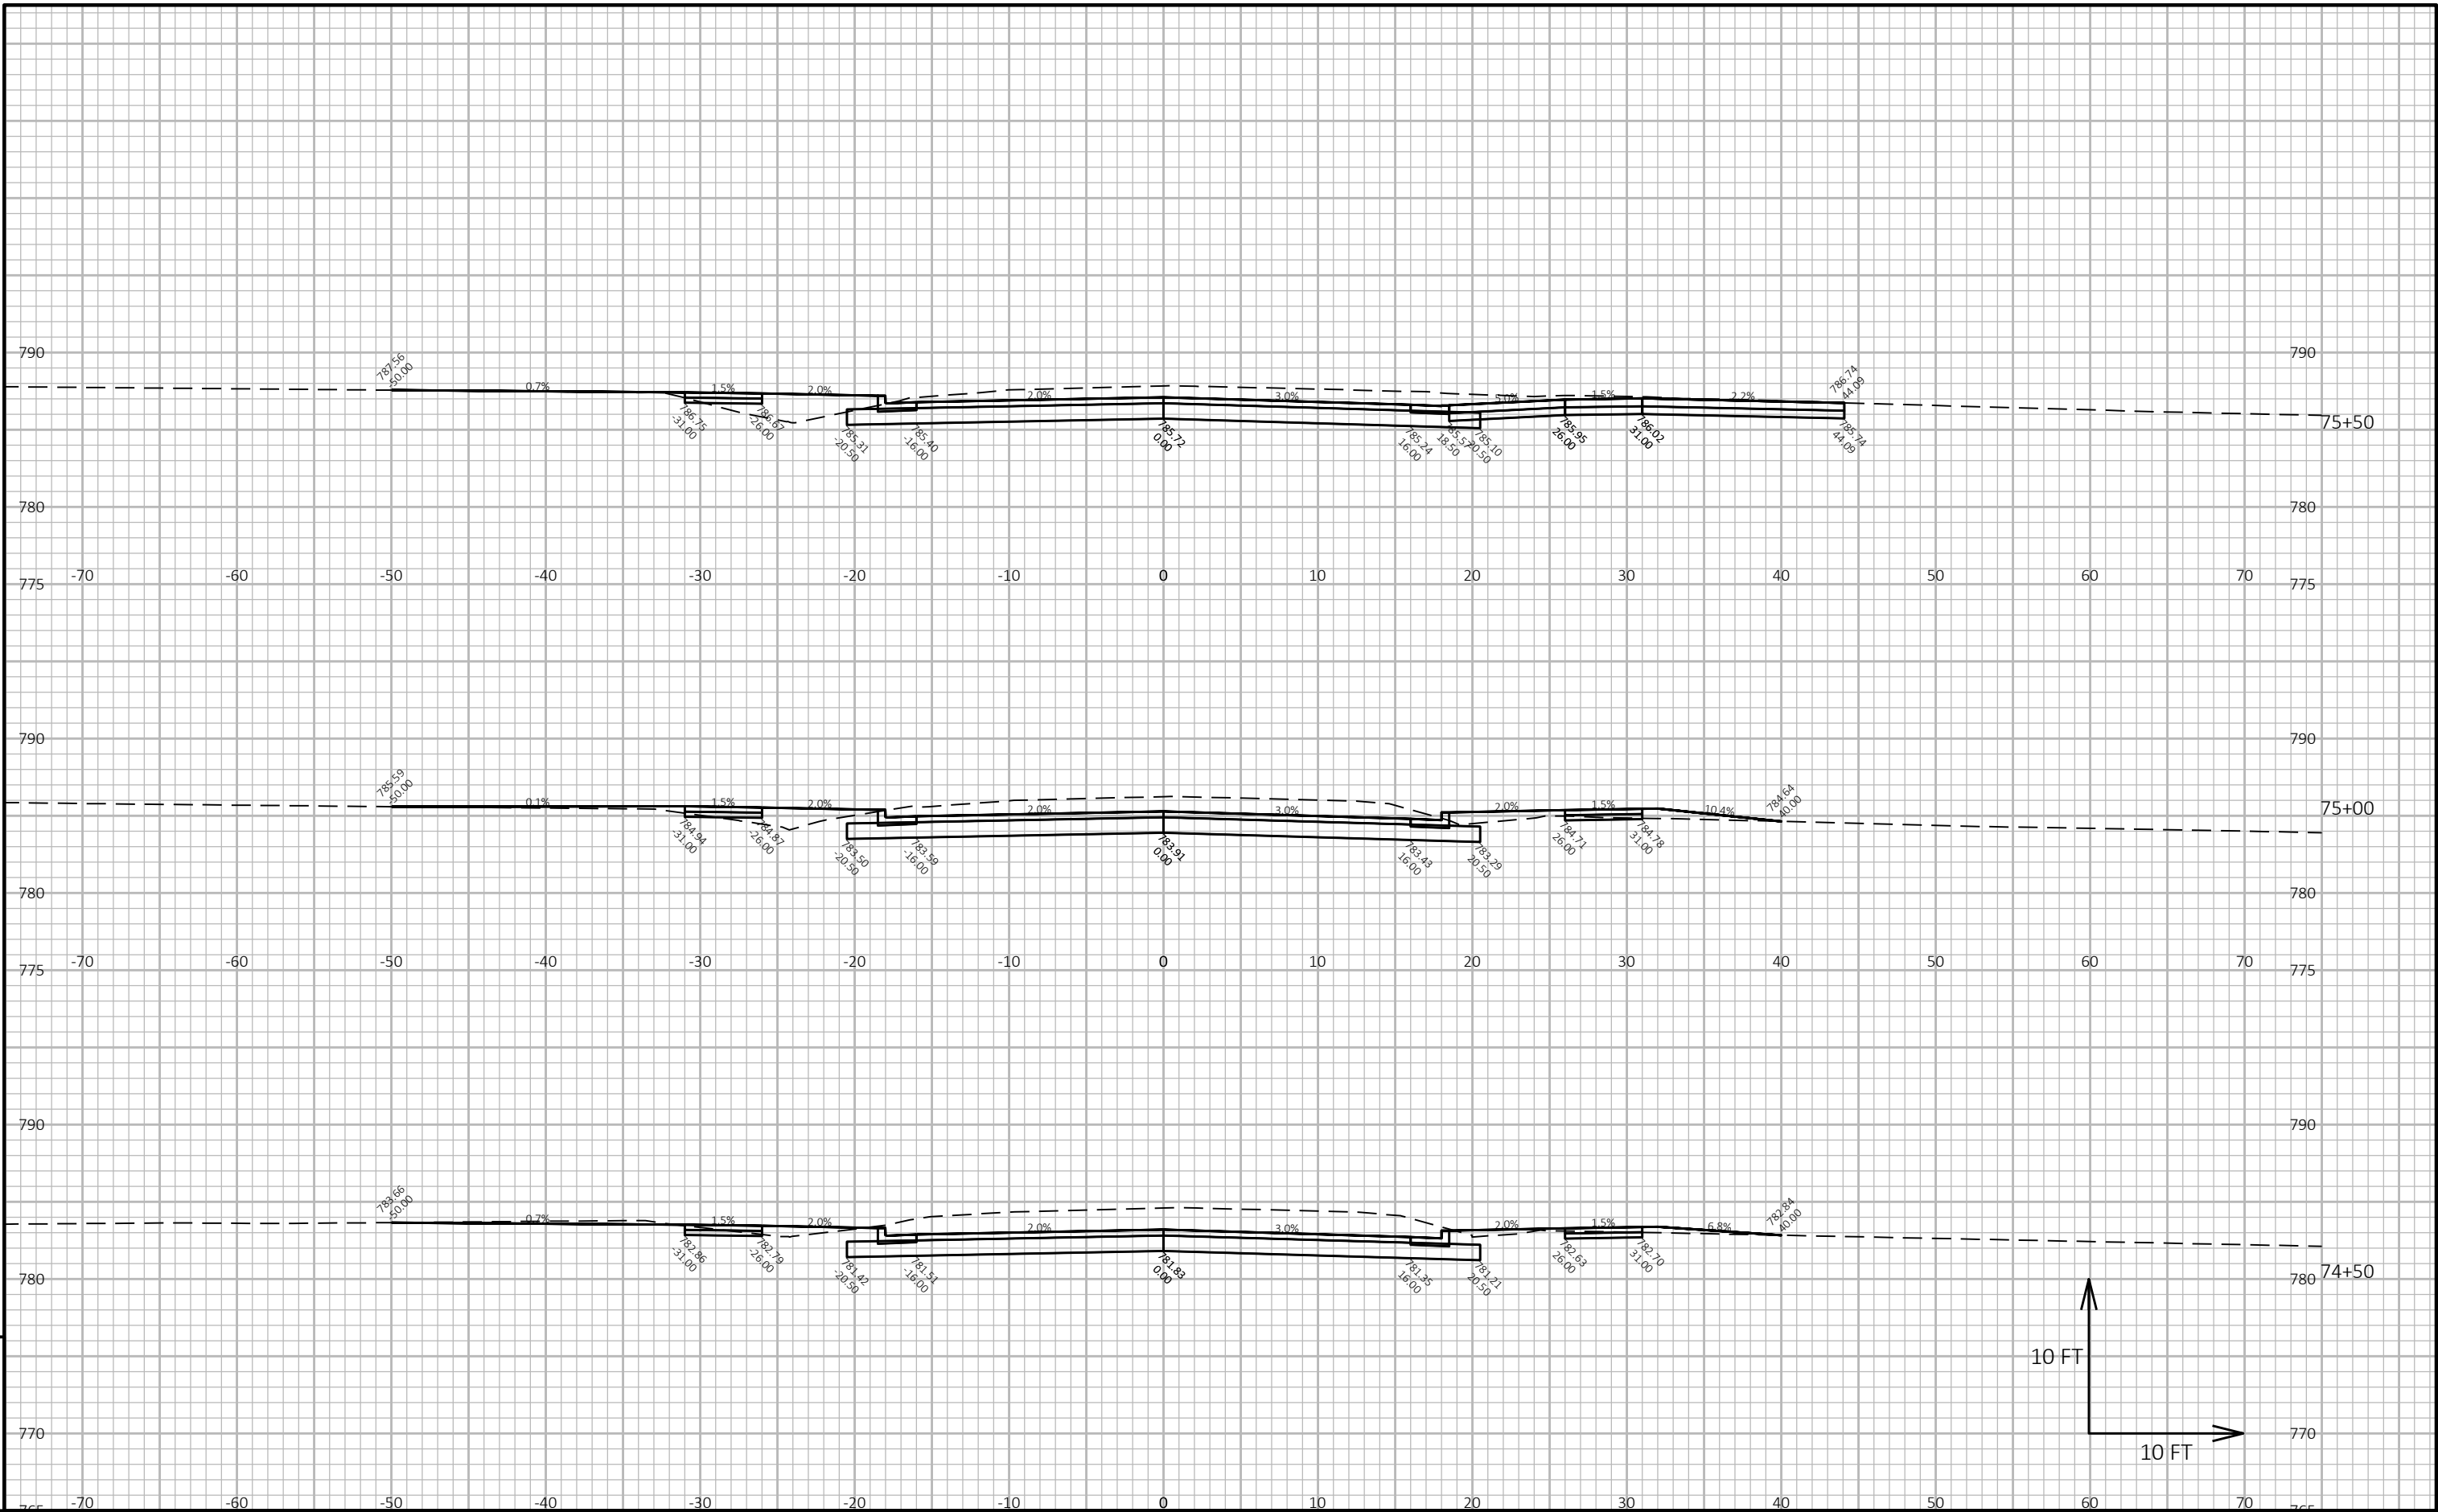




9

9

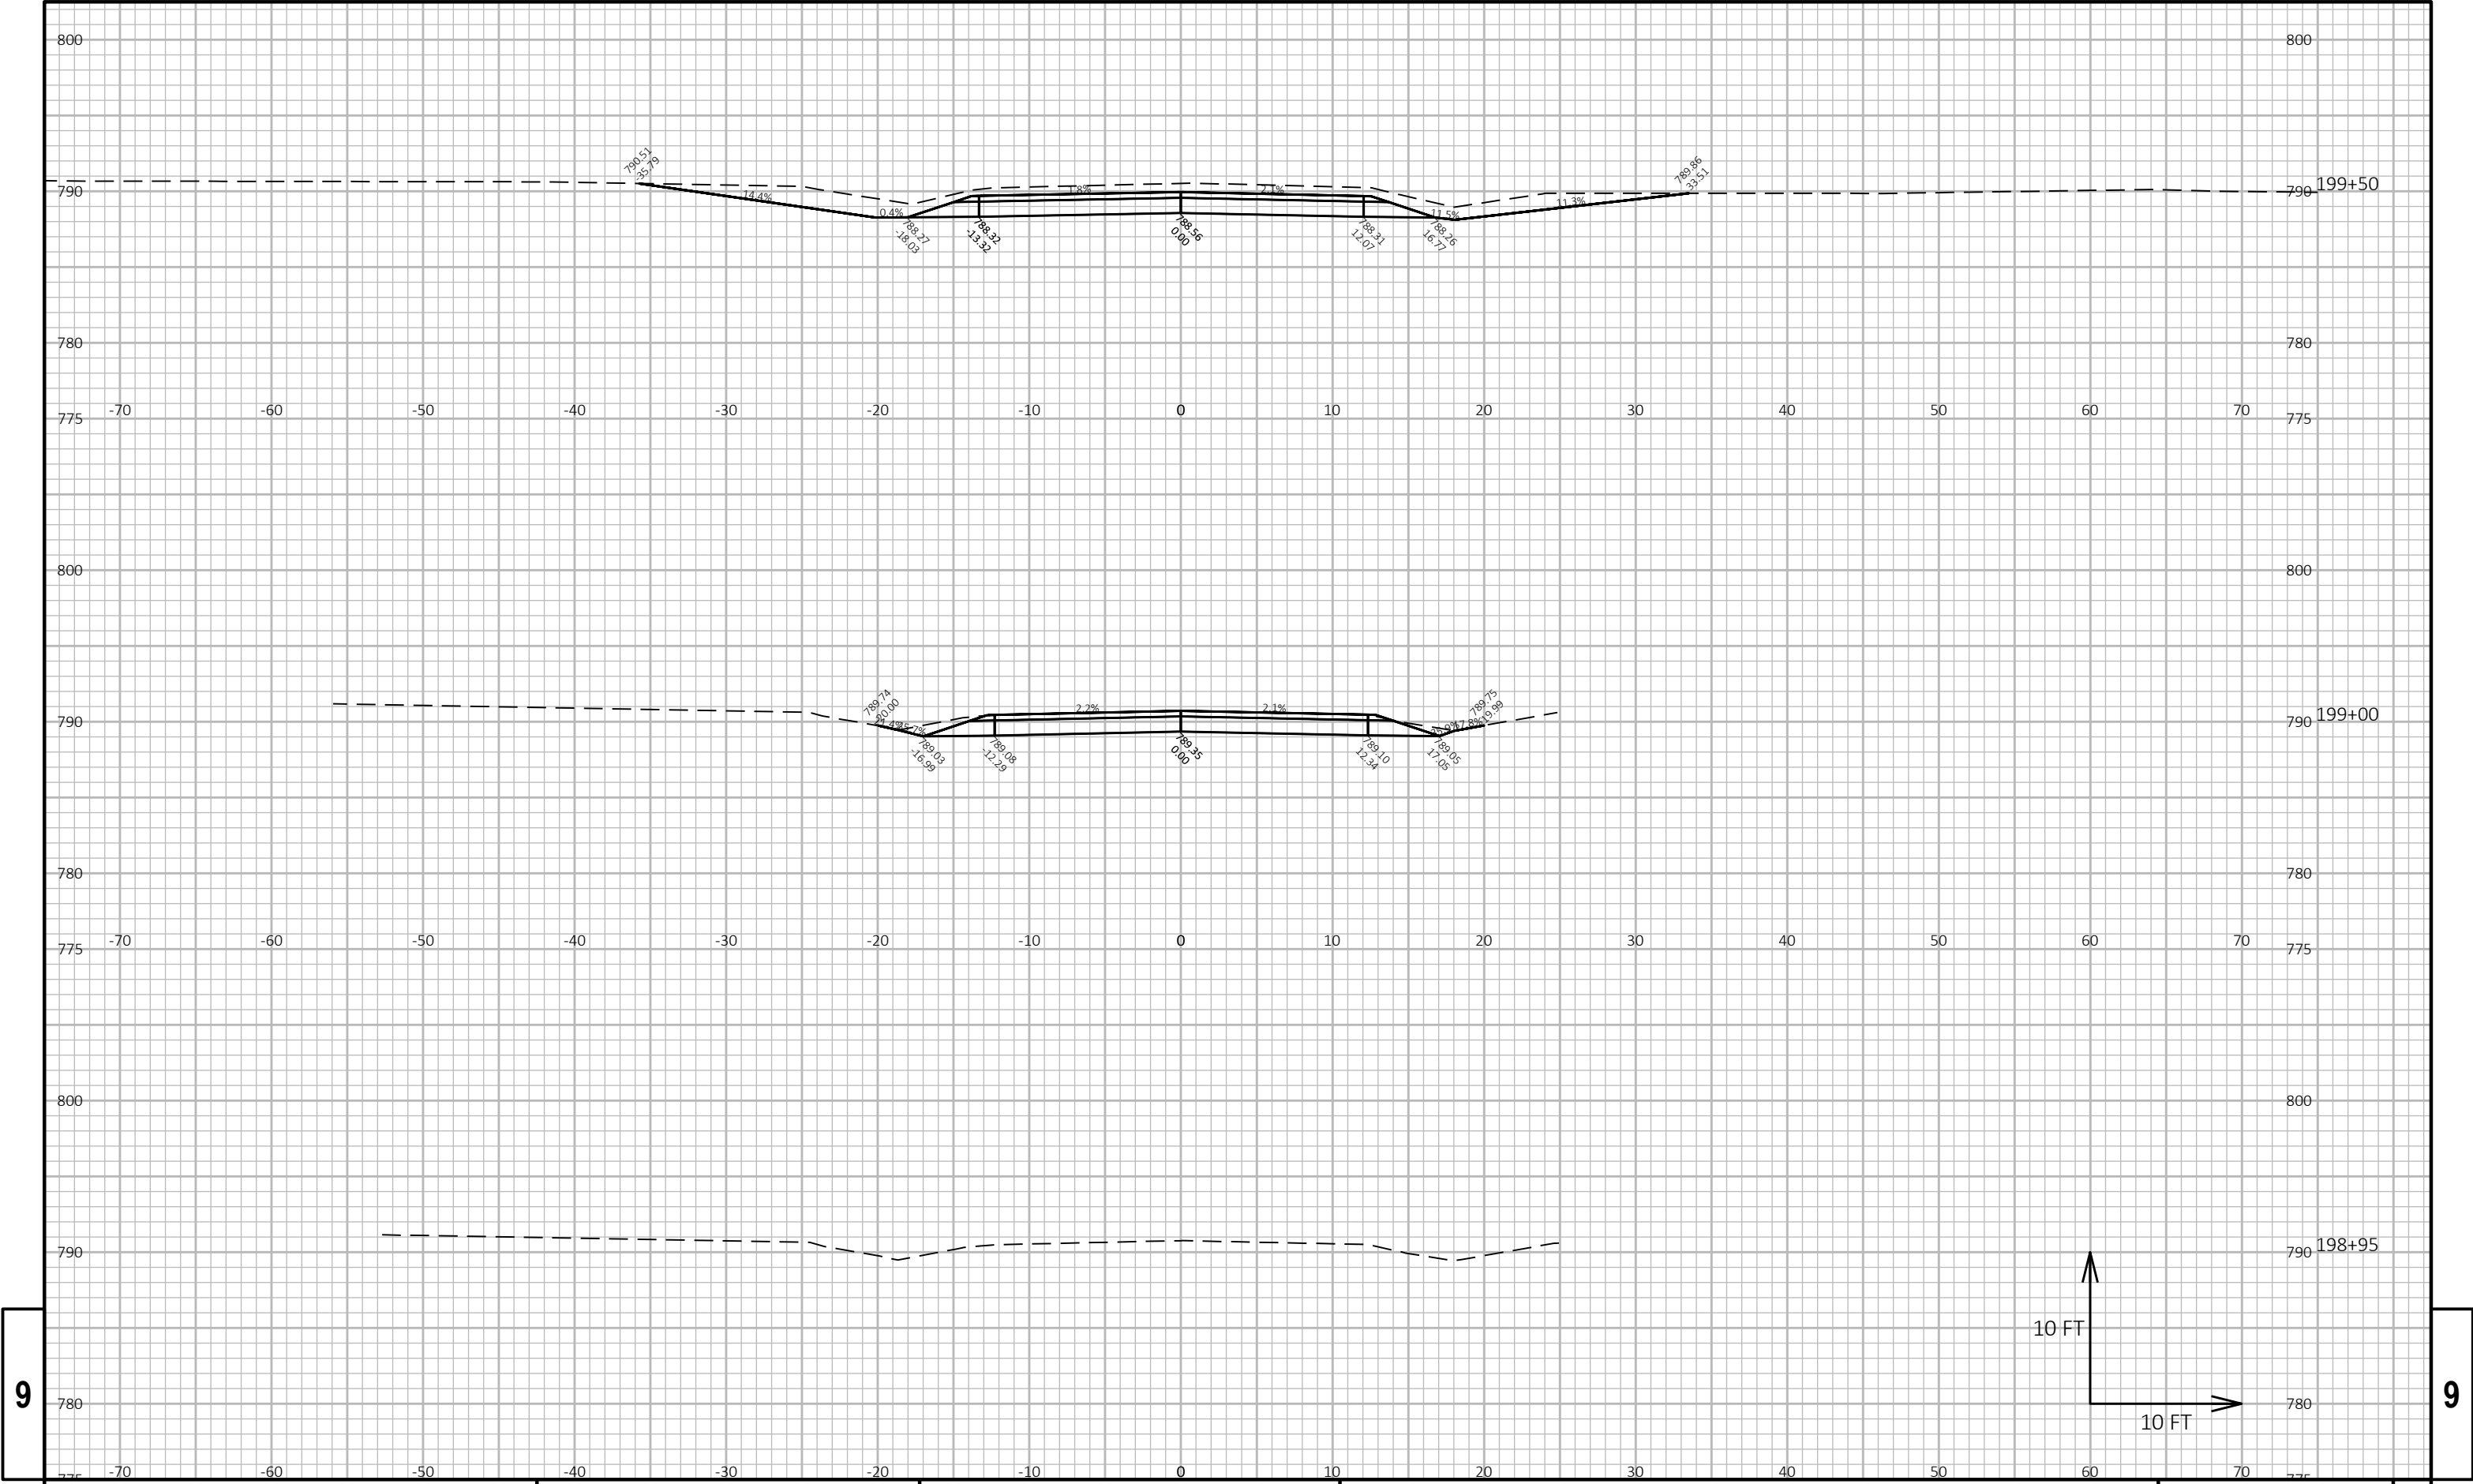


9

9

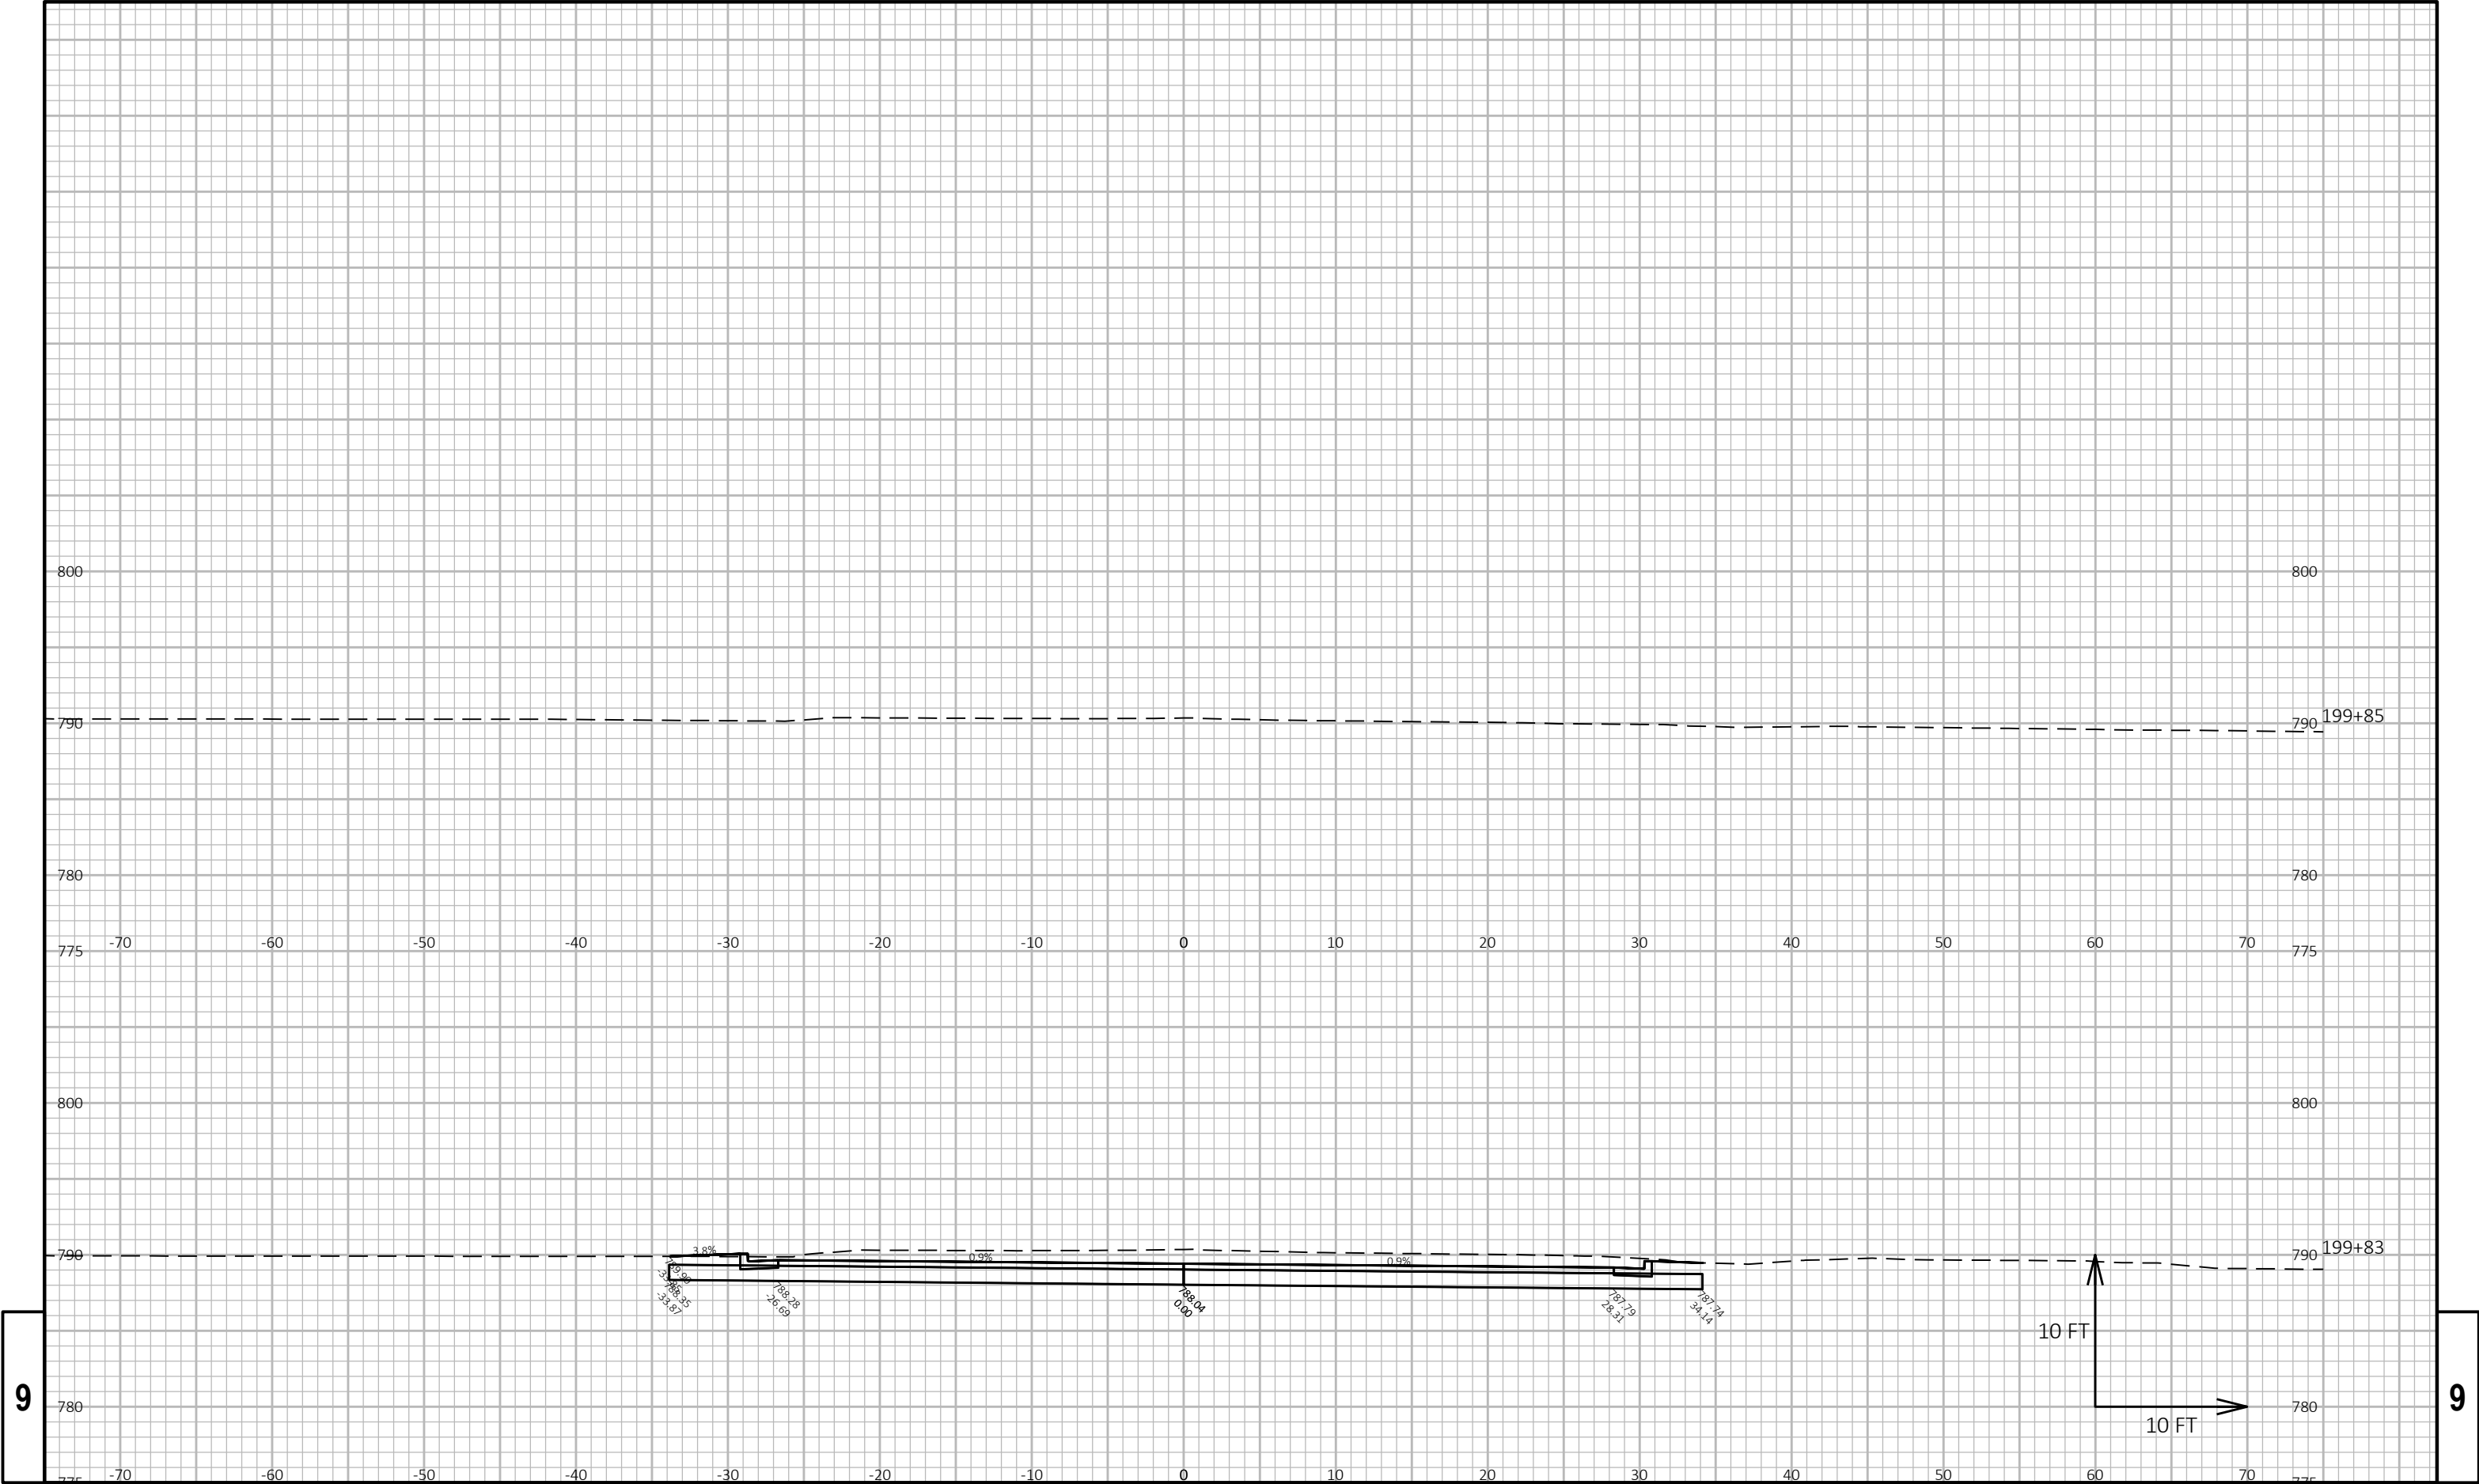


PROJECT NO: 6436-01-73	HWY: LEONARD POINT ROAD	COUNTY: WINNEBAGO	CROSS SECTIONS: PIERCE LANE	SHEET E
------------------------	-------------------------	-------------------	-----------------------------	---------

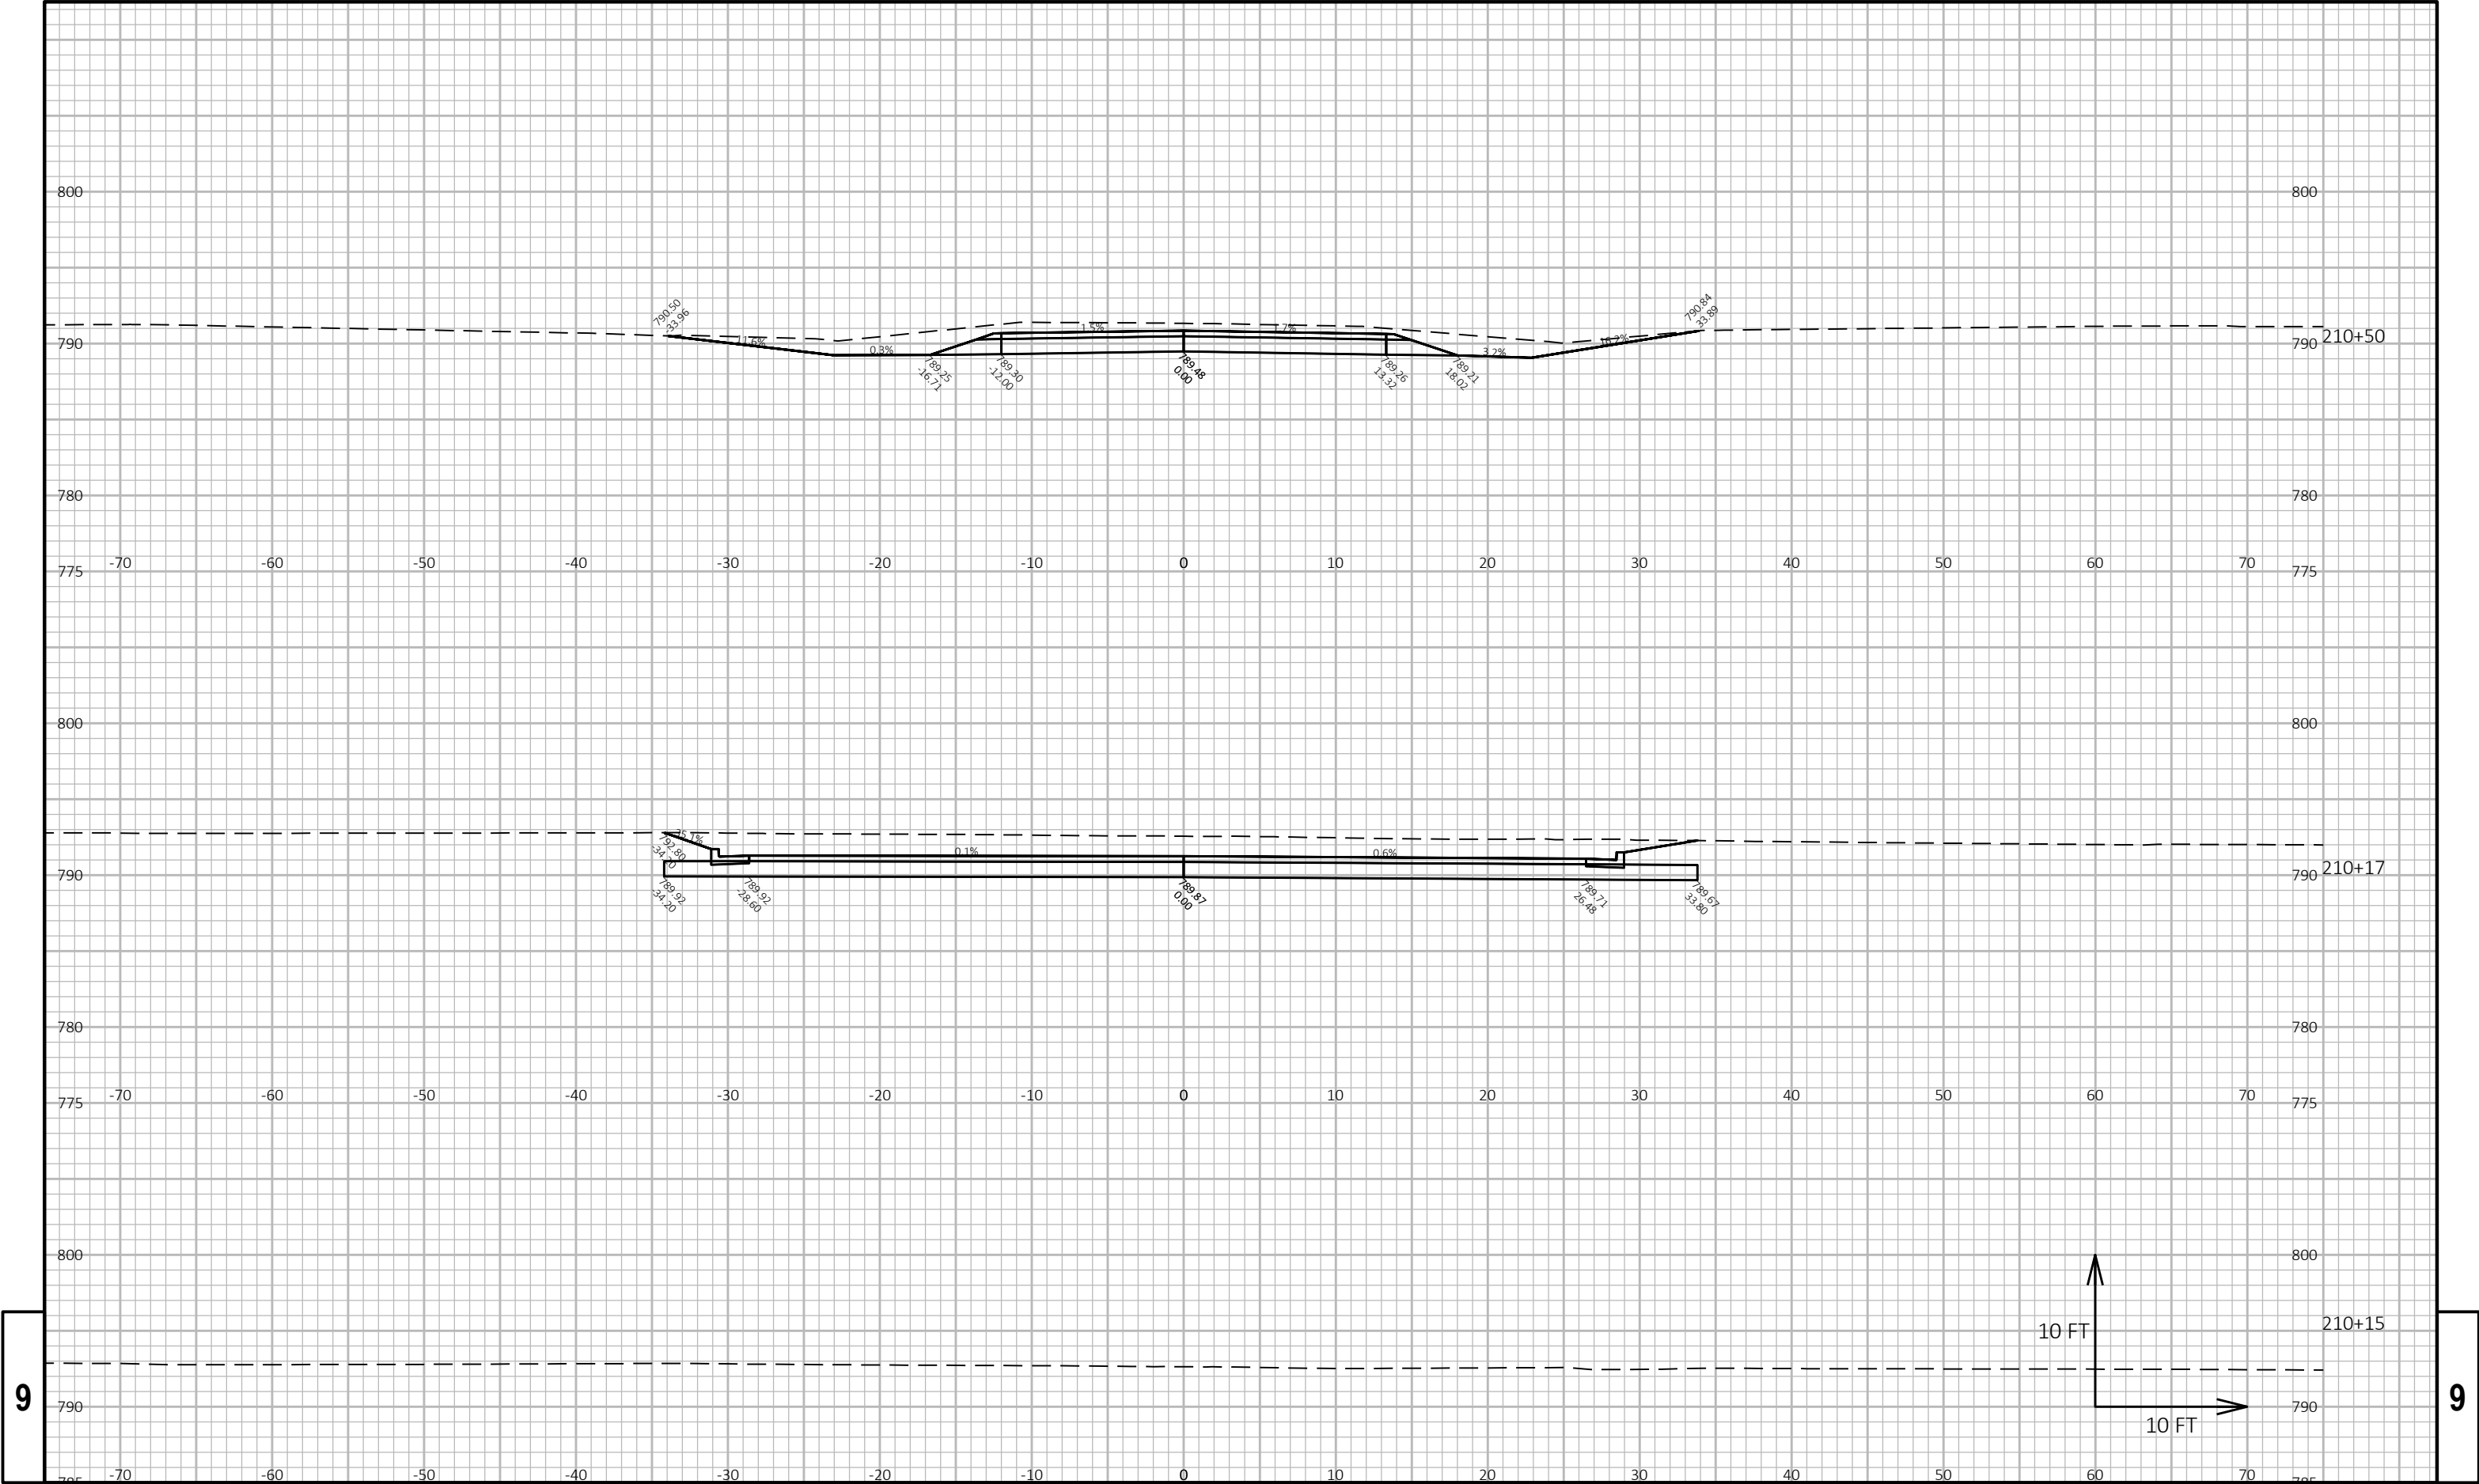



9

9

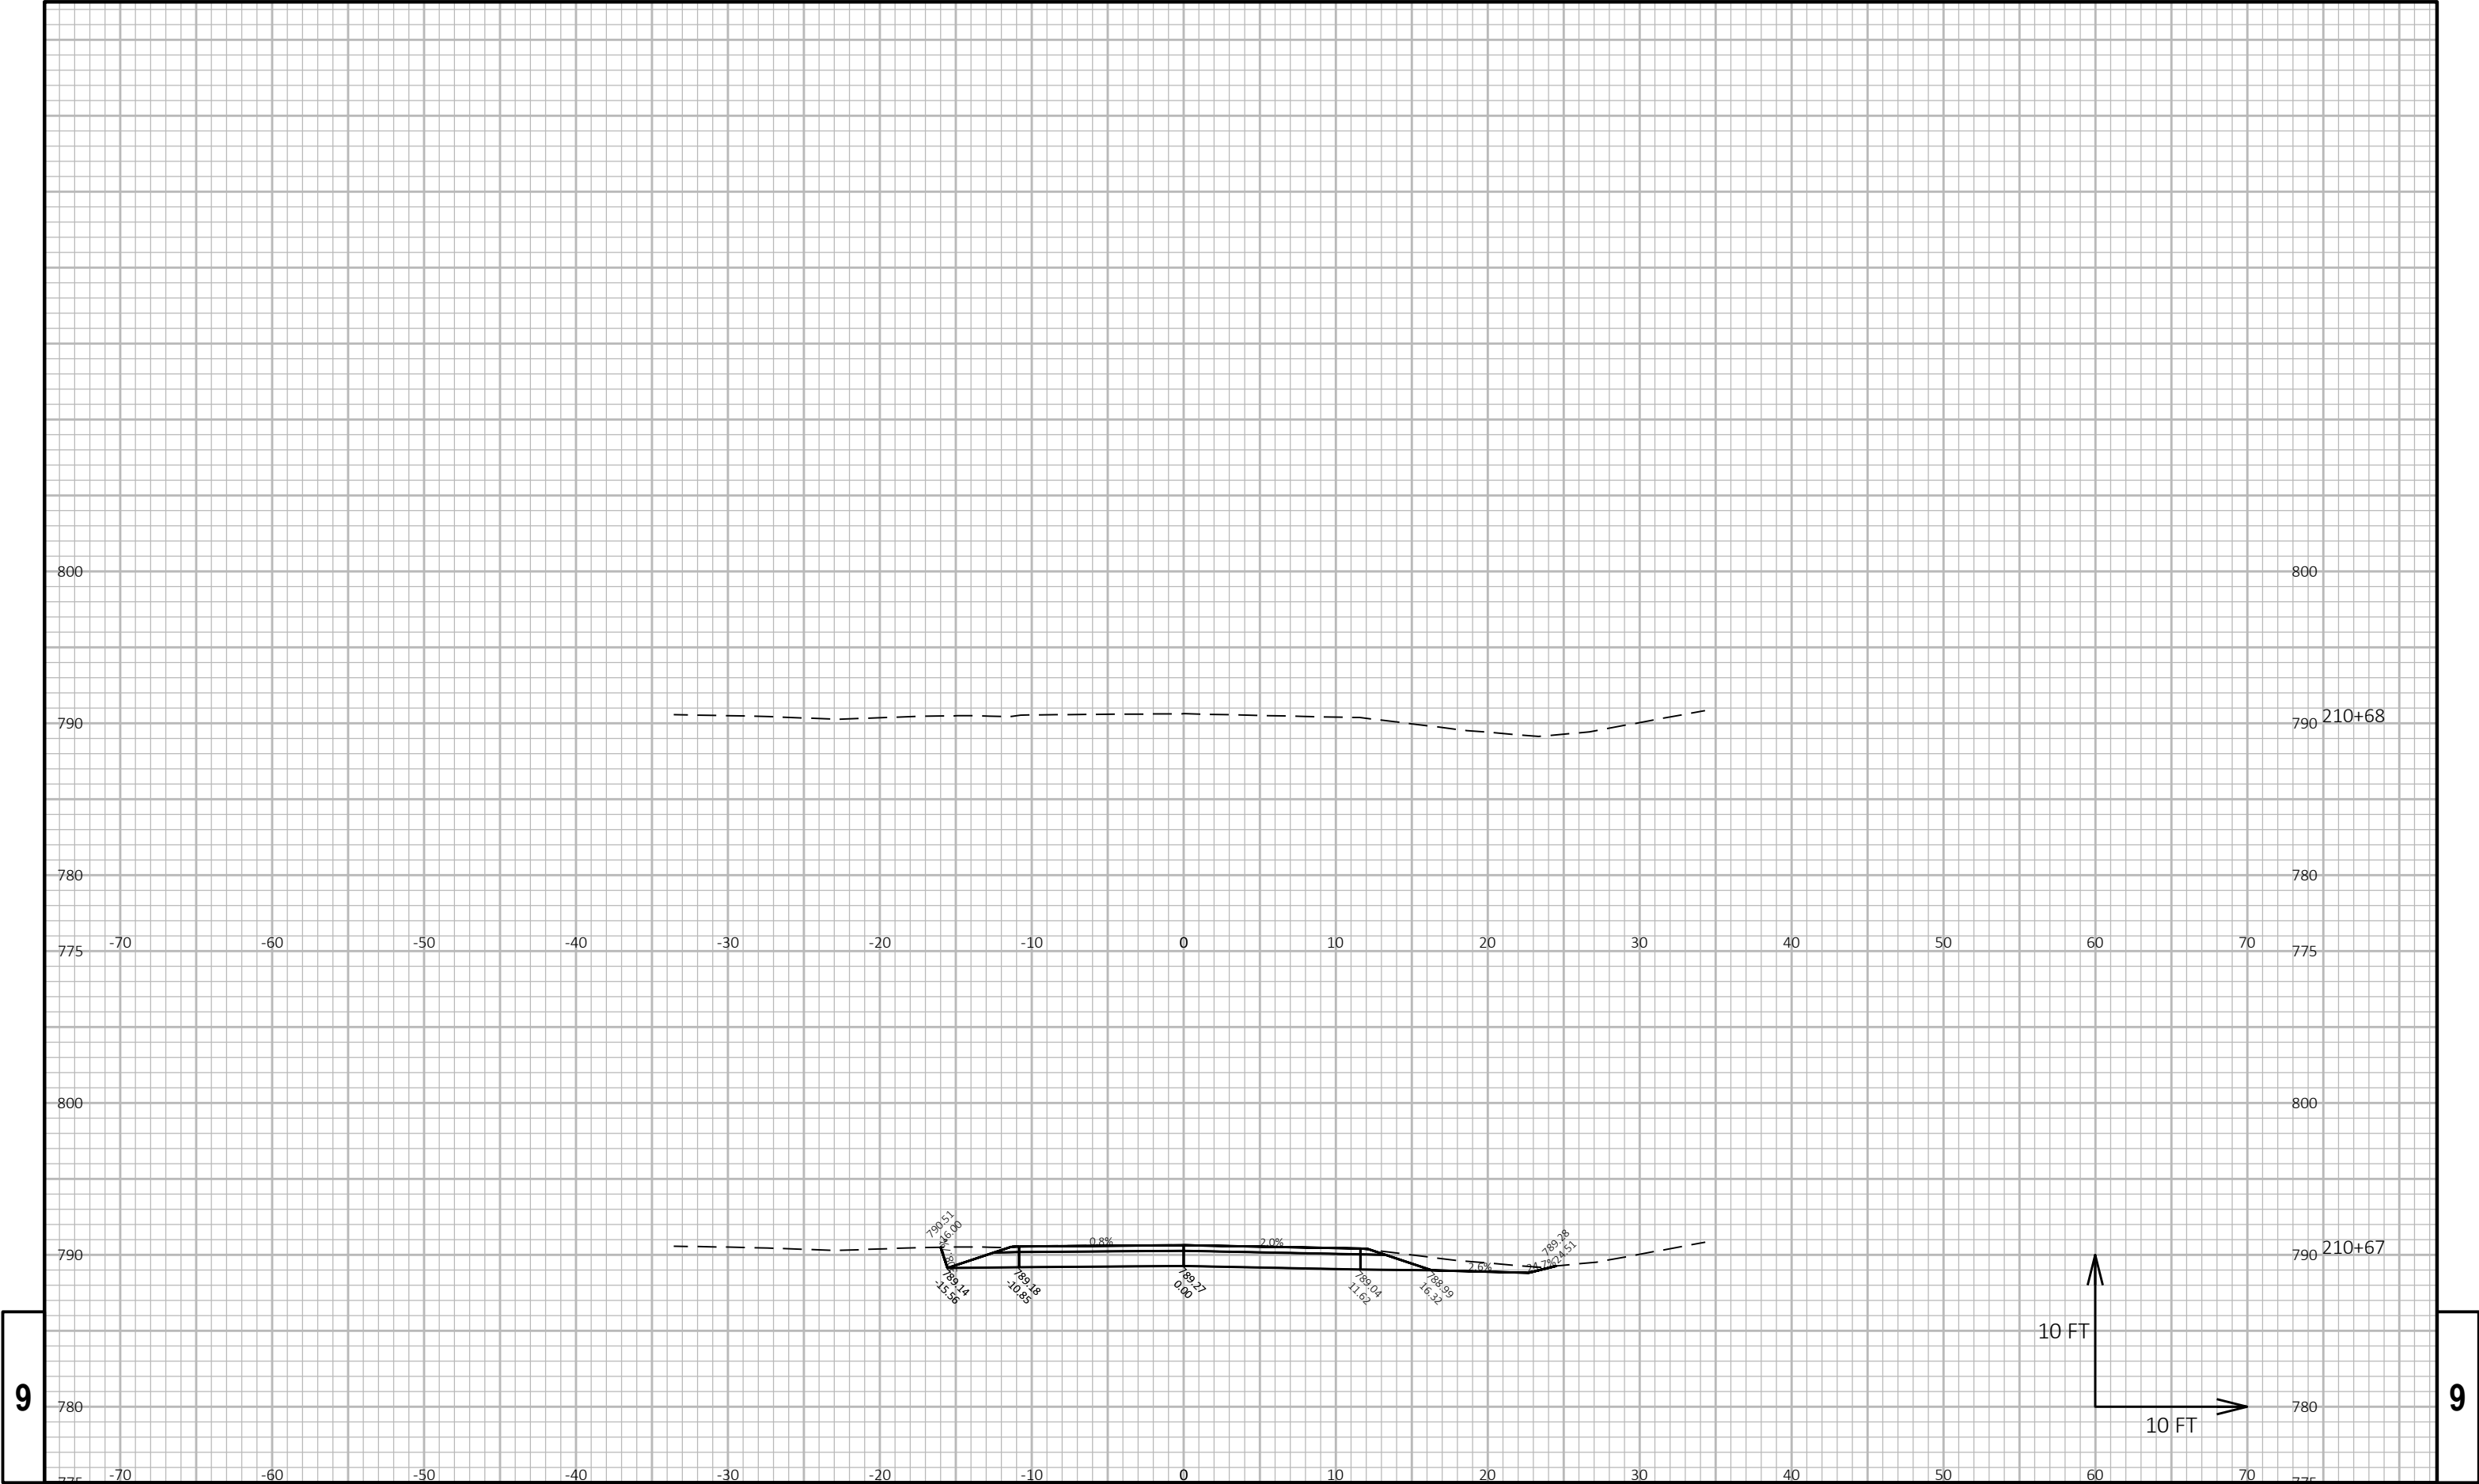

PROJECT NO: 6436-01-73	HWY: LEONARD POINT ROAD	COUNTY: WINNEBAGO	CROSS SECTIONS: CHARLIE ANNA DRIVE	SHEET E
------------------------	-------------------------	-------------------	------------------------------------	---------

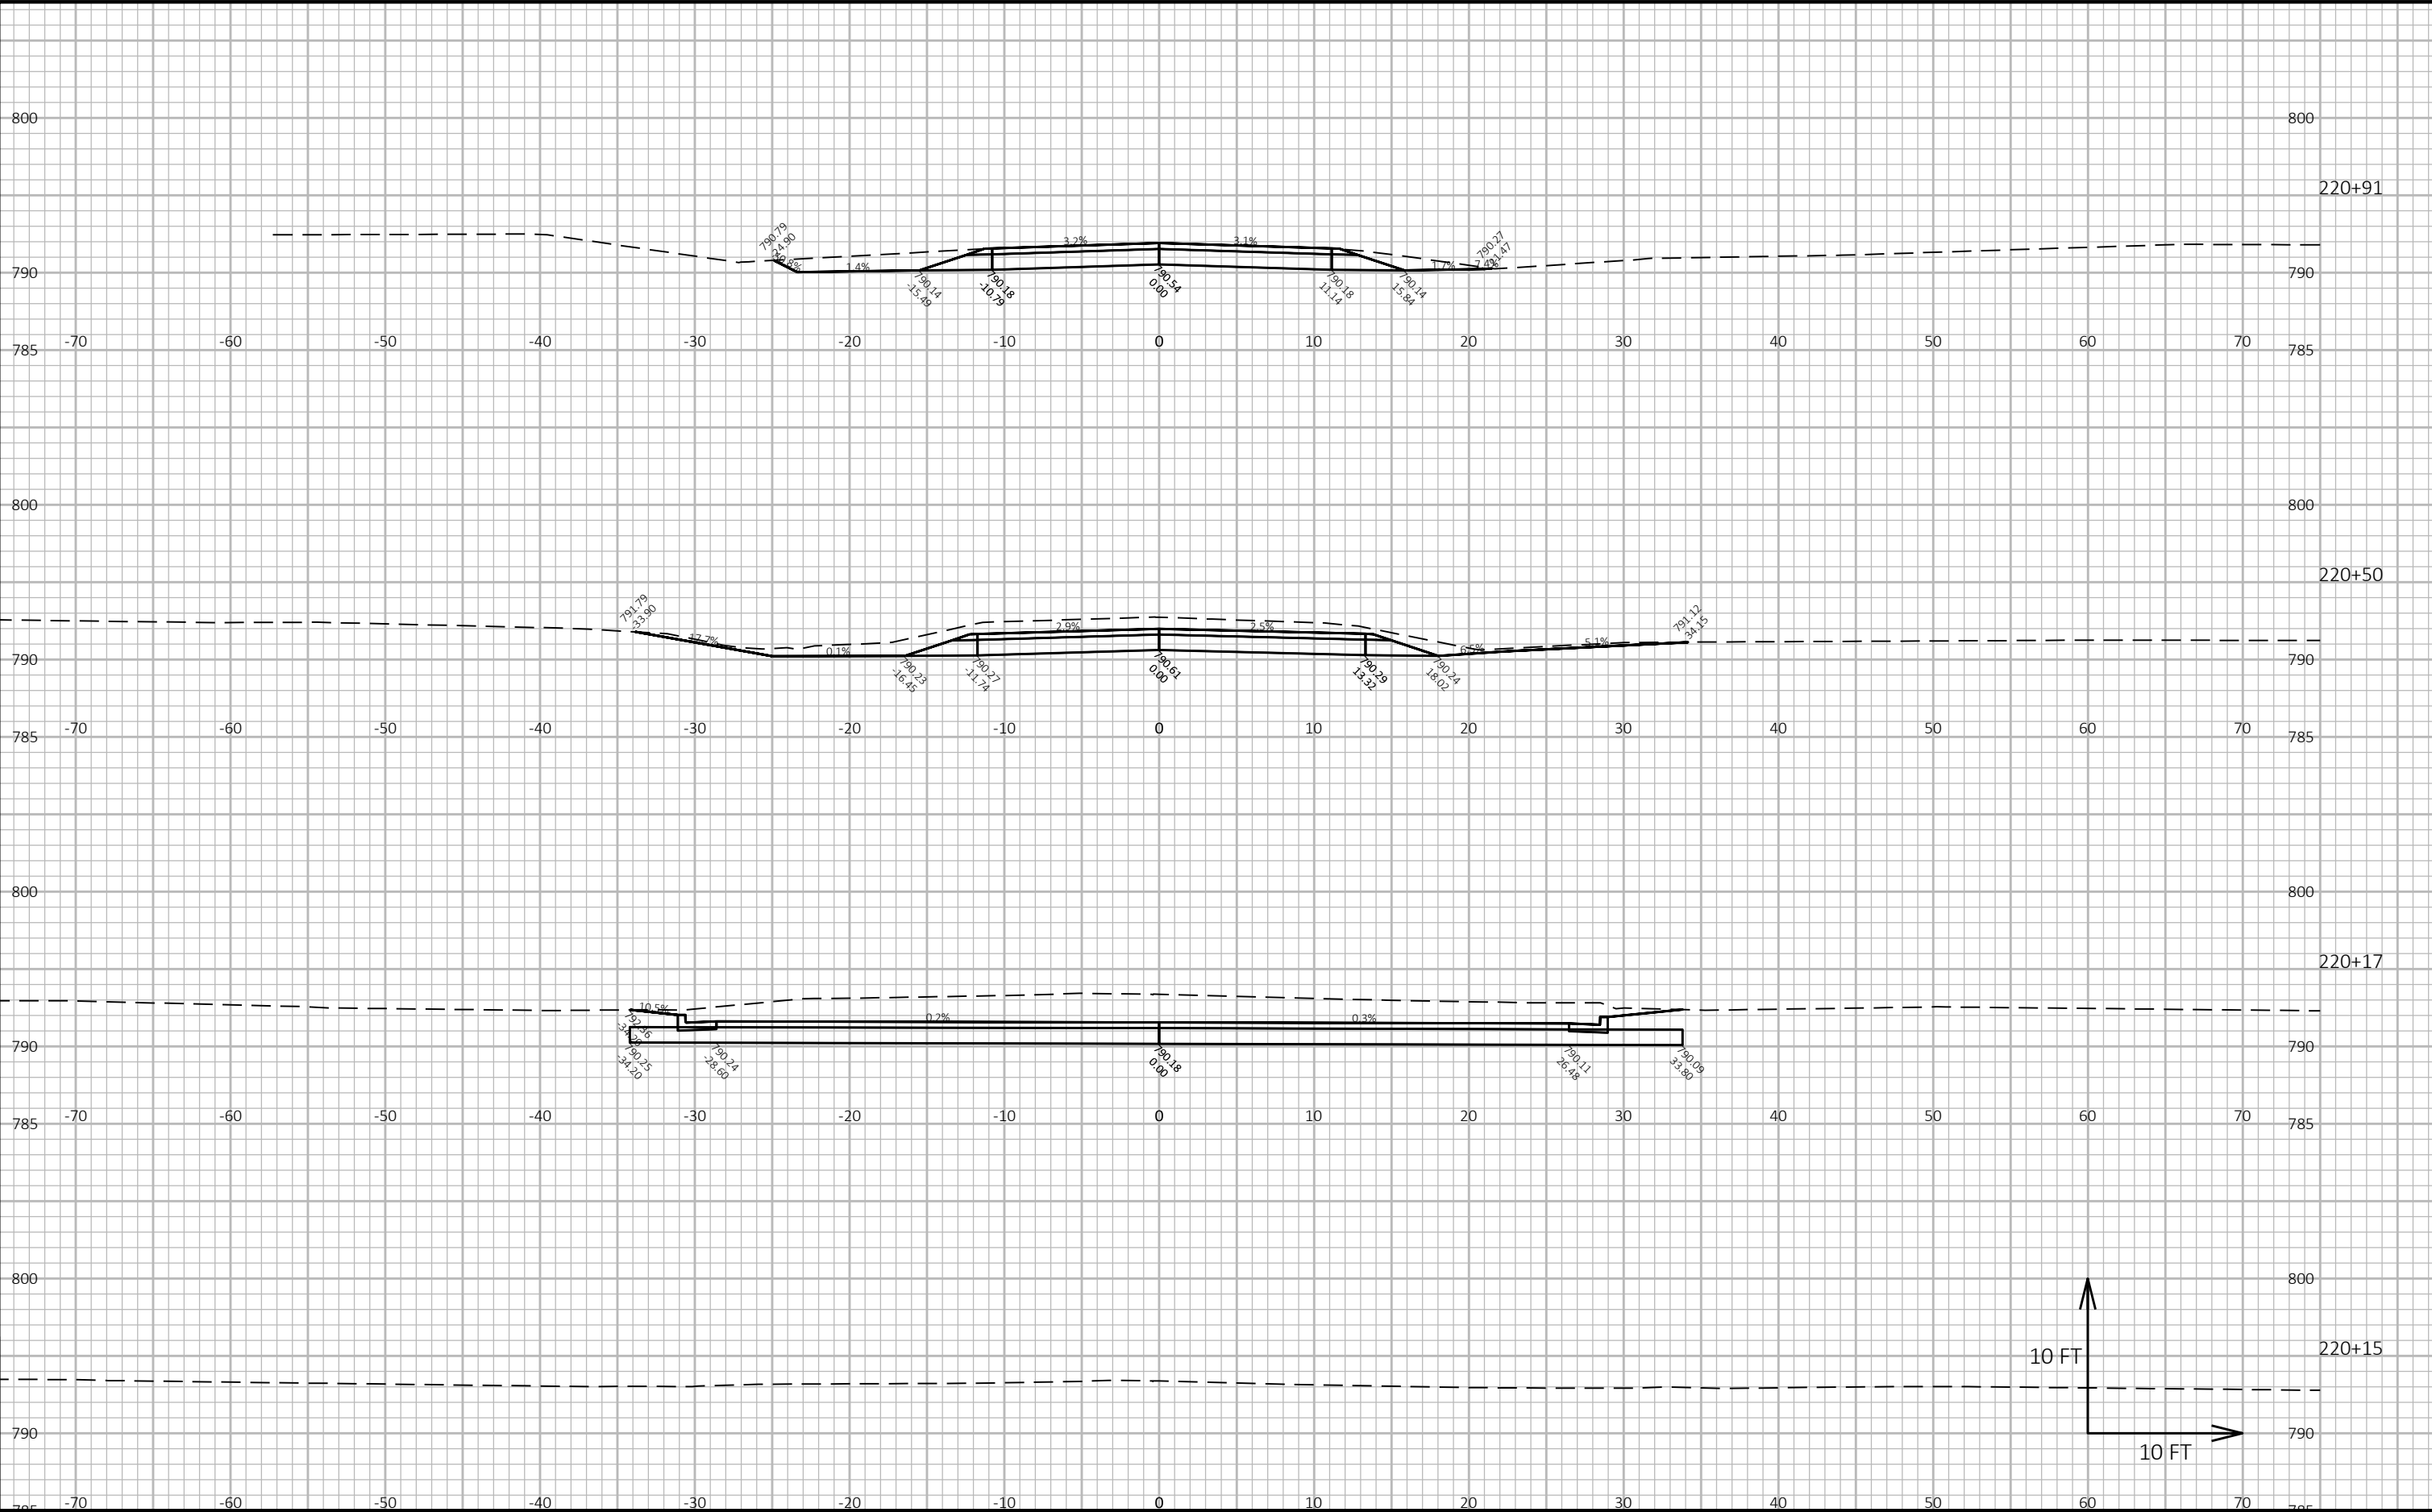


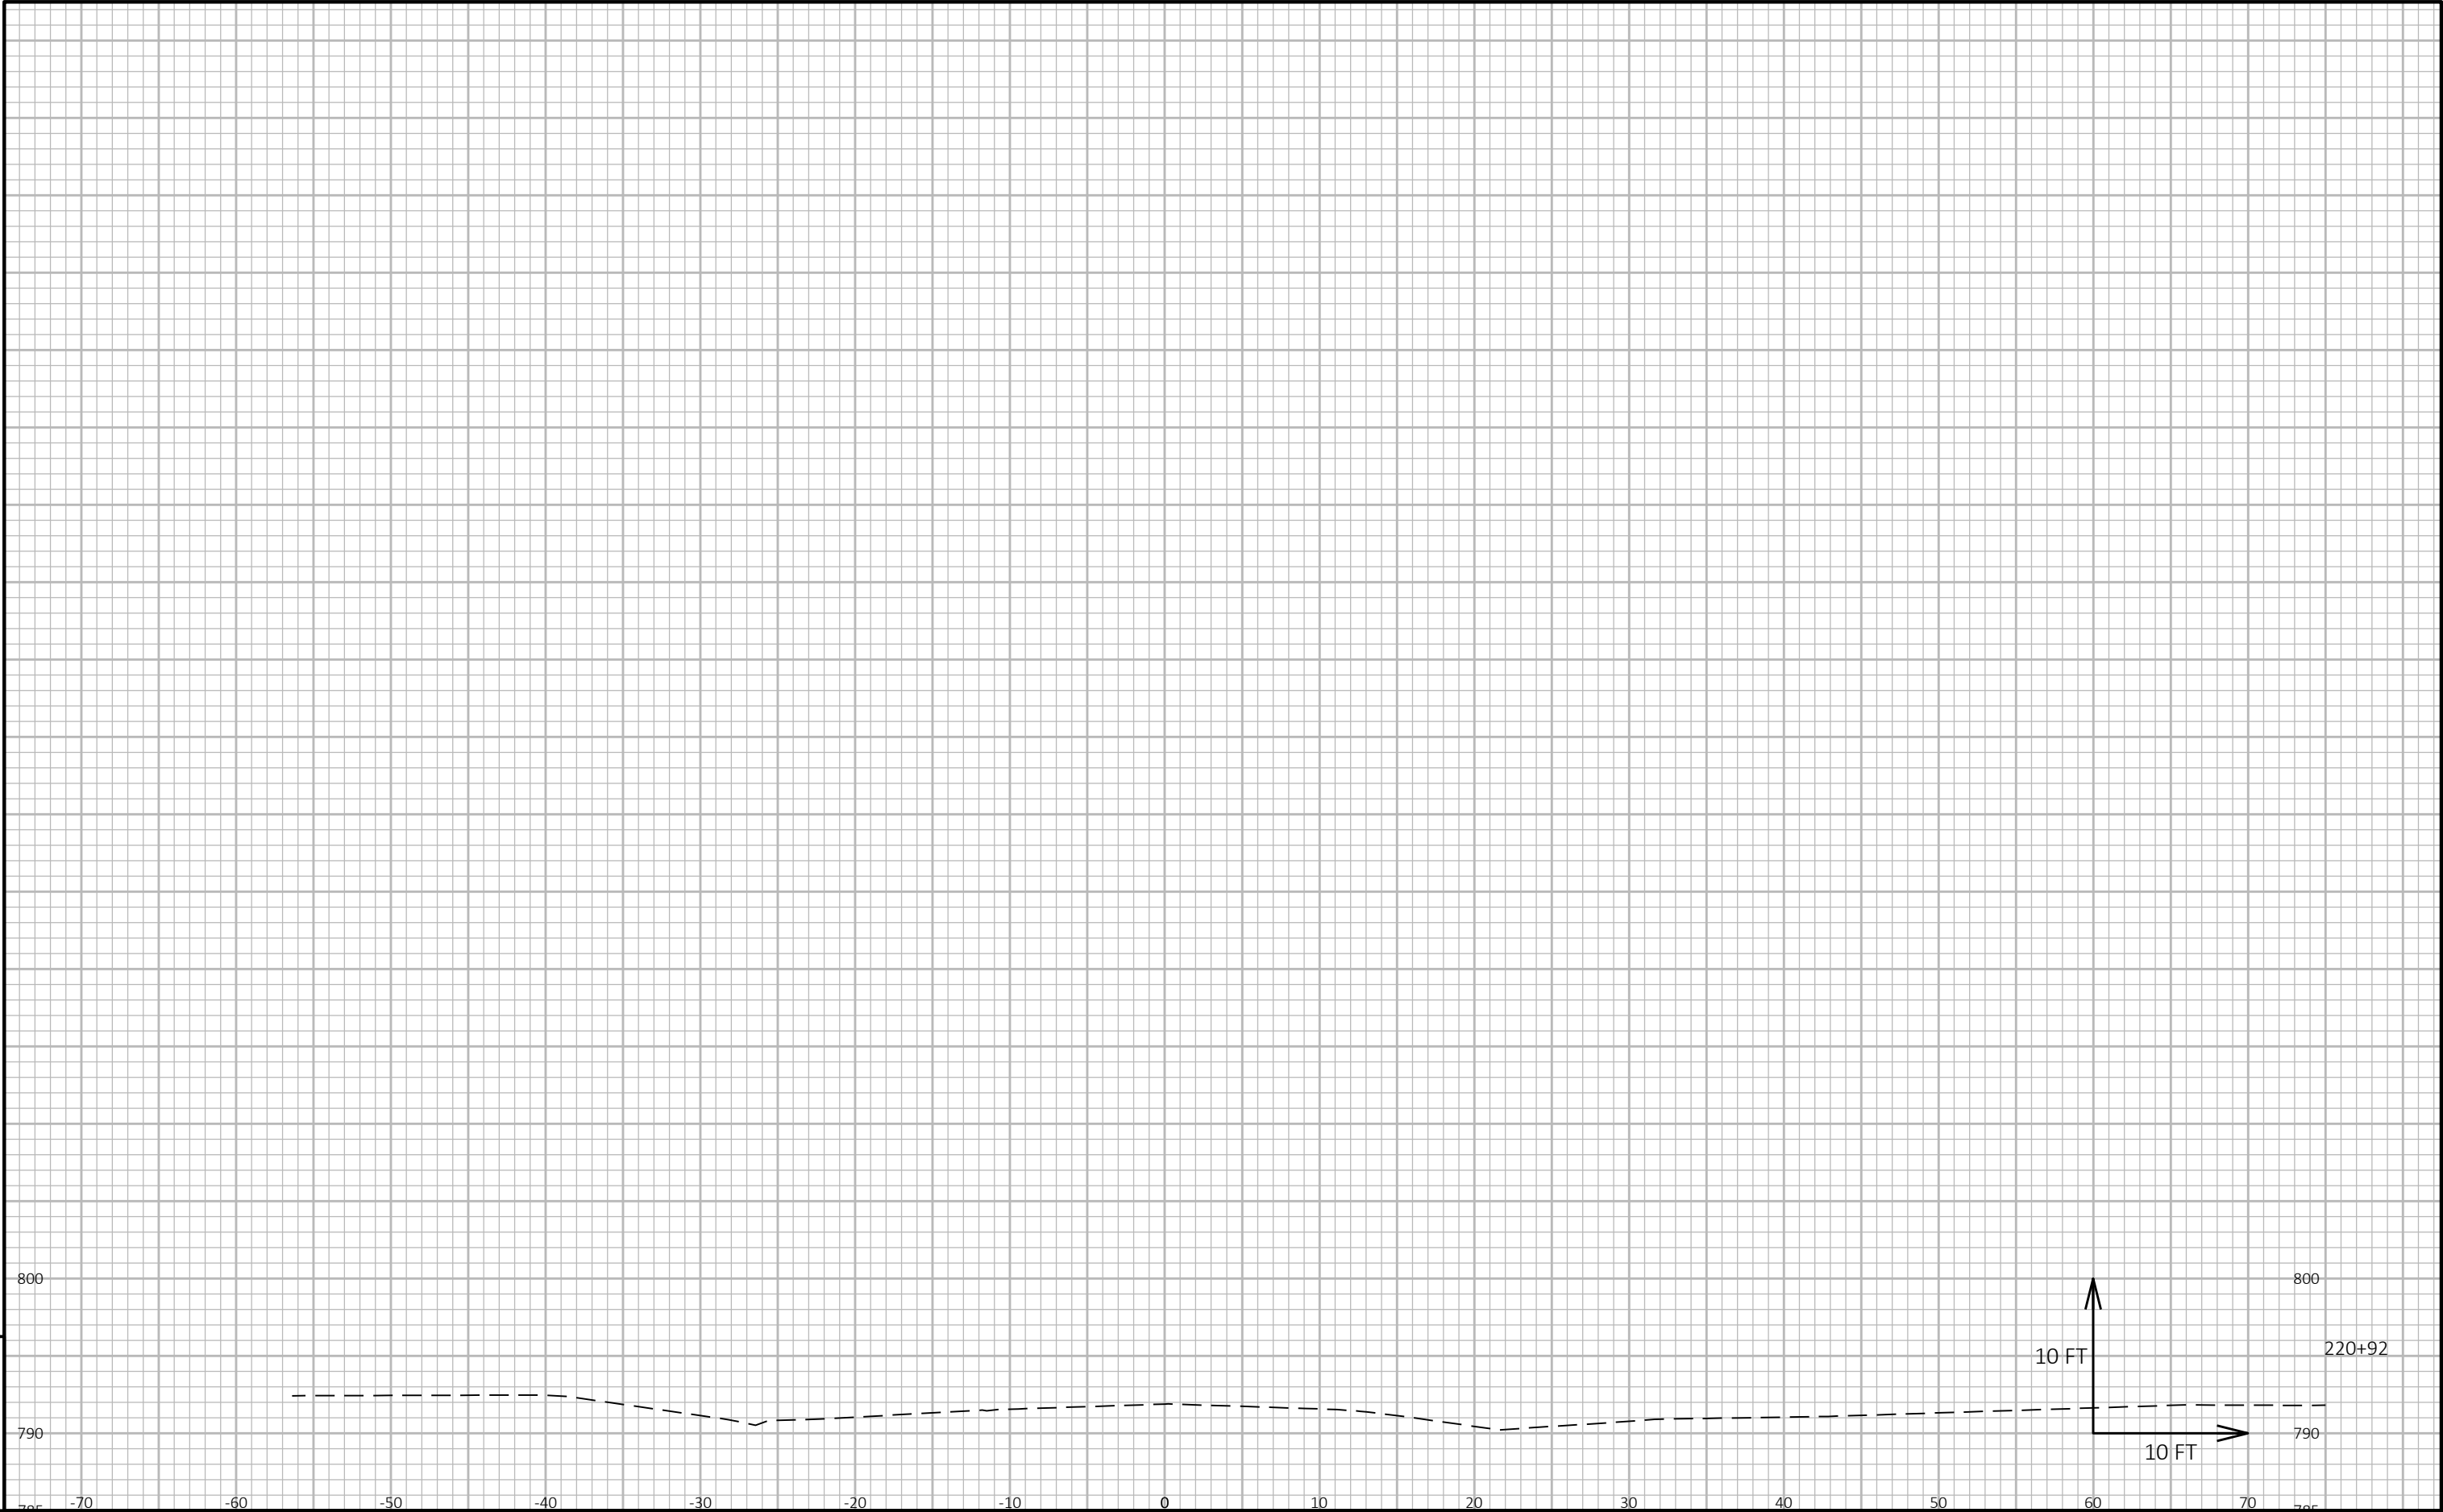

9


9

PROJECT NO: 6436-01-73	HWY: LEONARD POINT ROAD	COUNTY: WINNEBAGO	CROSS SECTIONS: NELSON ROAD	SHEET E
------------------------	-------------------------	-------------------	-----------------------------	---------

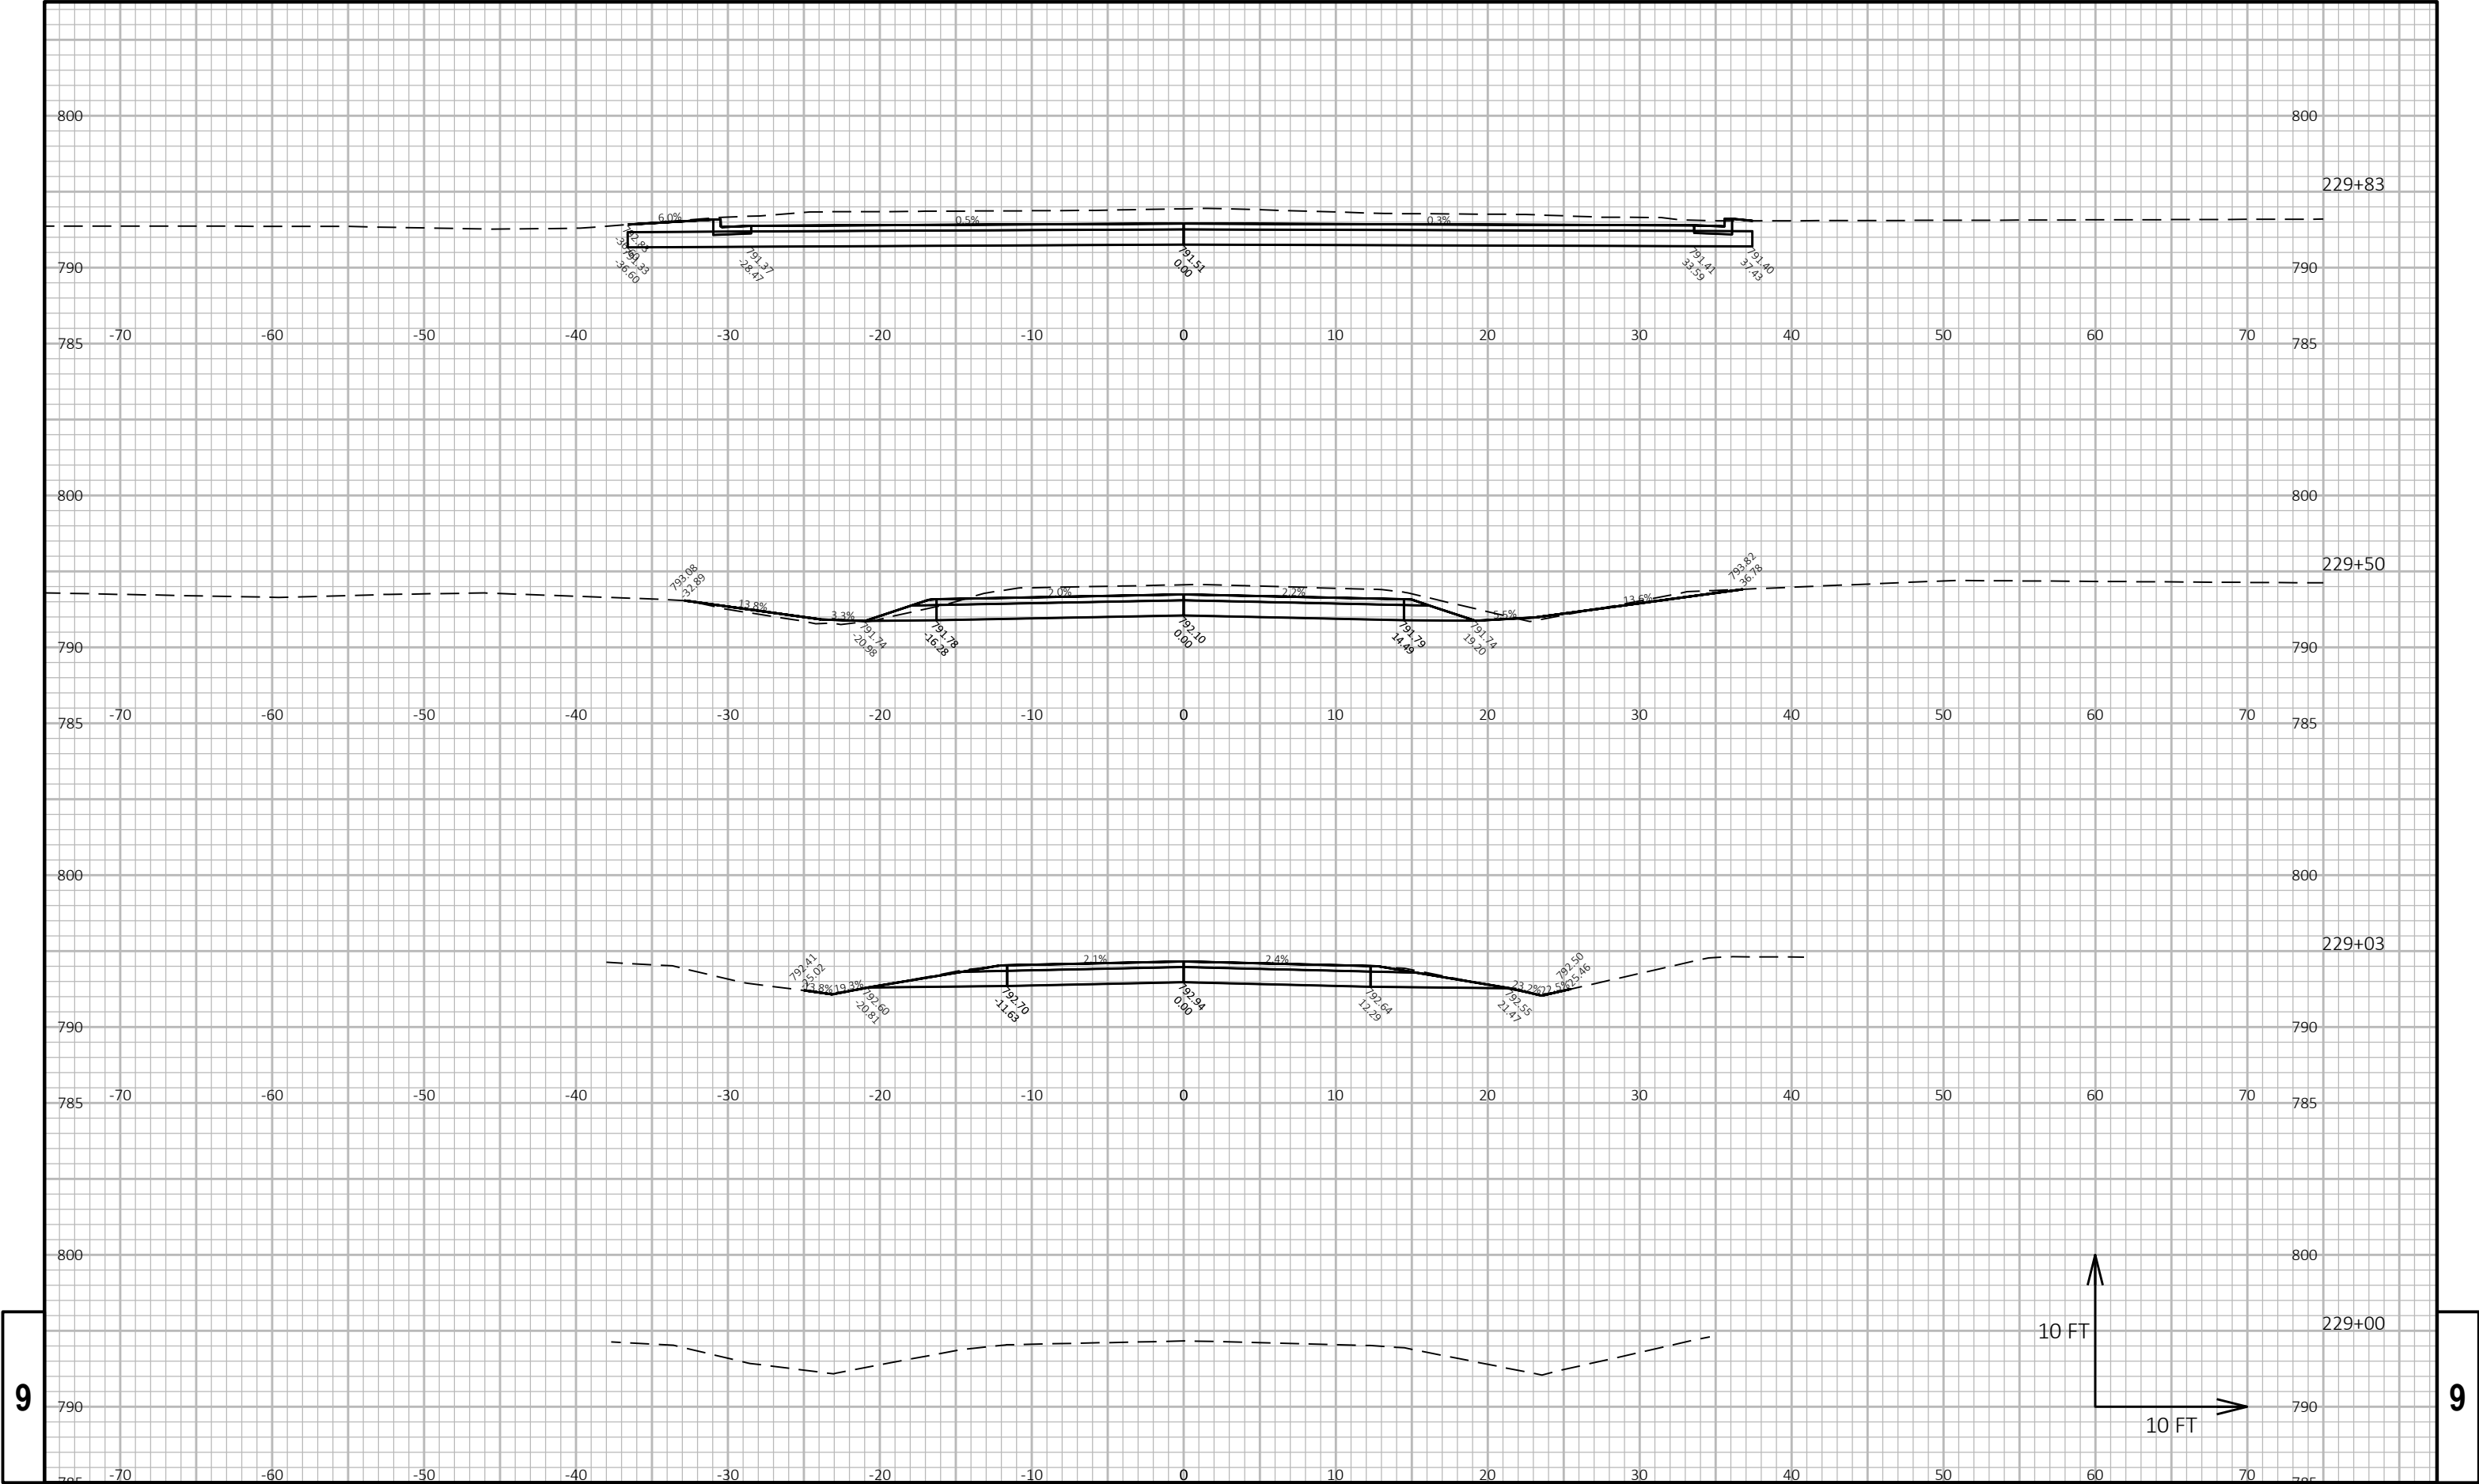


9

9

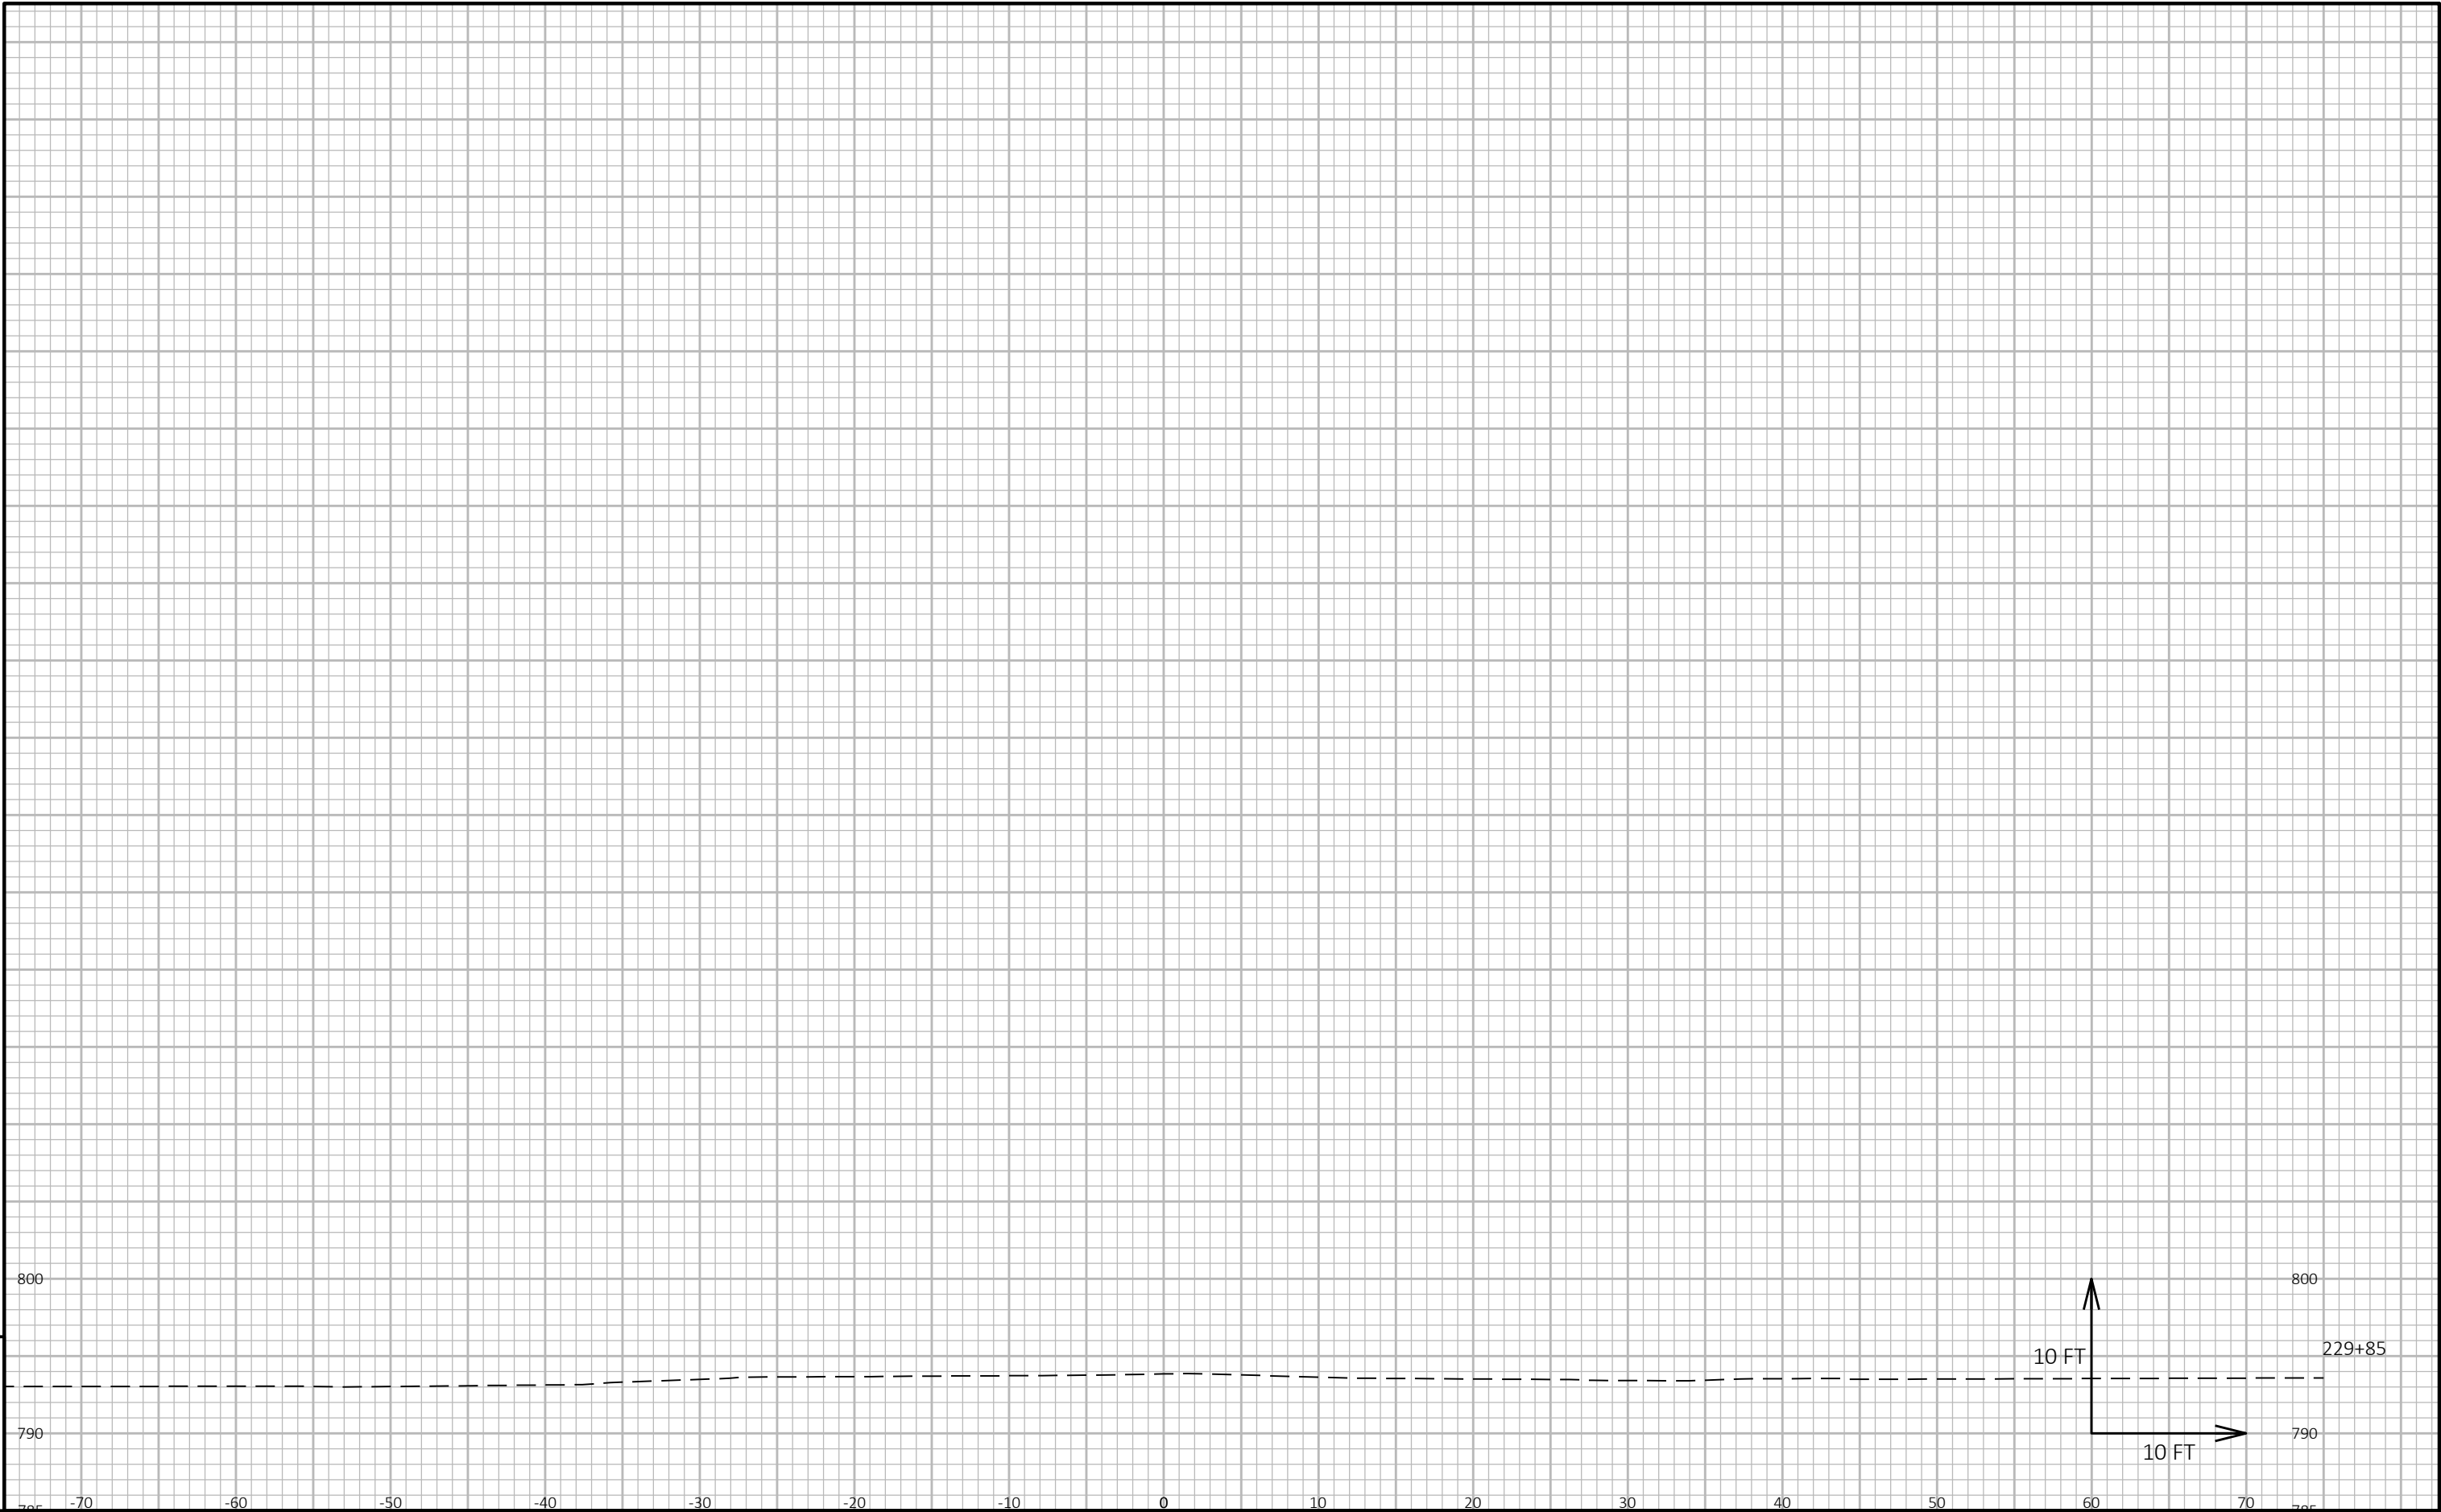



PROJECT NO:	6436-01-73	HWY: LEONARD POINT ROAD	COUNTY: WINNEBAGO	CROSS SECTIONS:	DUTCHESS LANE	SHEET	E
-------------	------------	-------------------------	-------------------	-----------------	---------------	-------	---

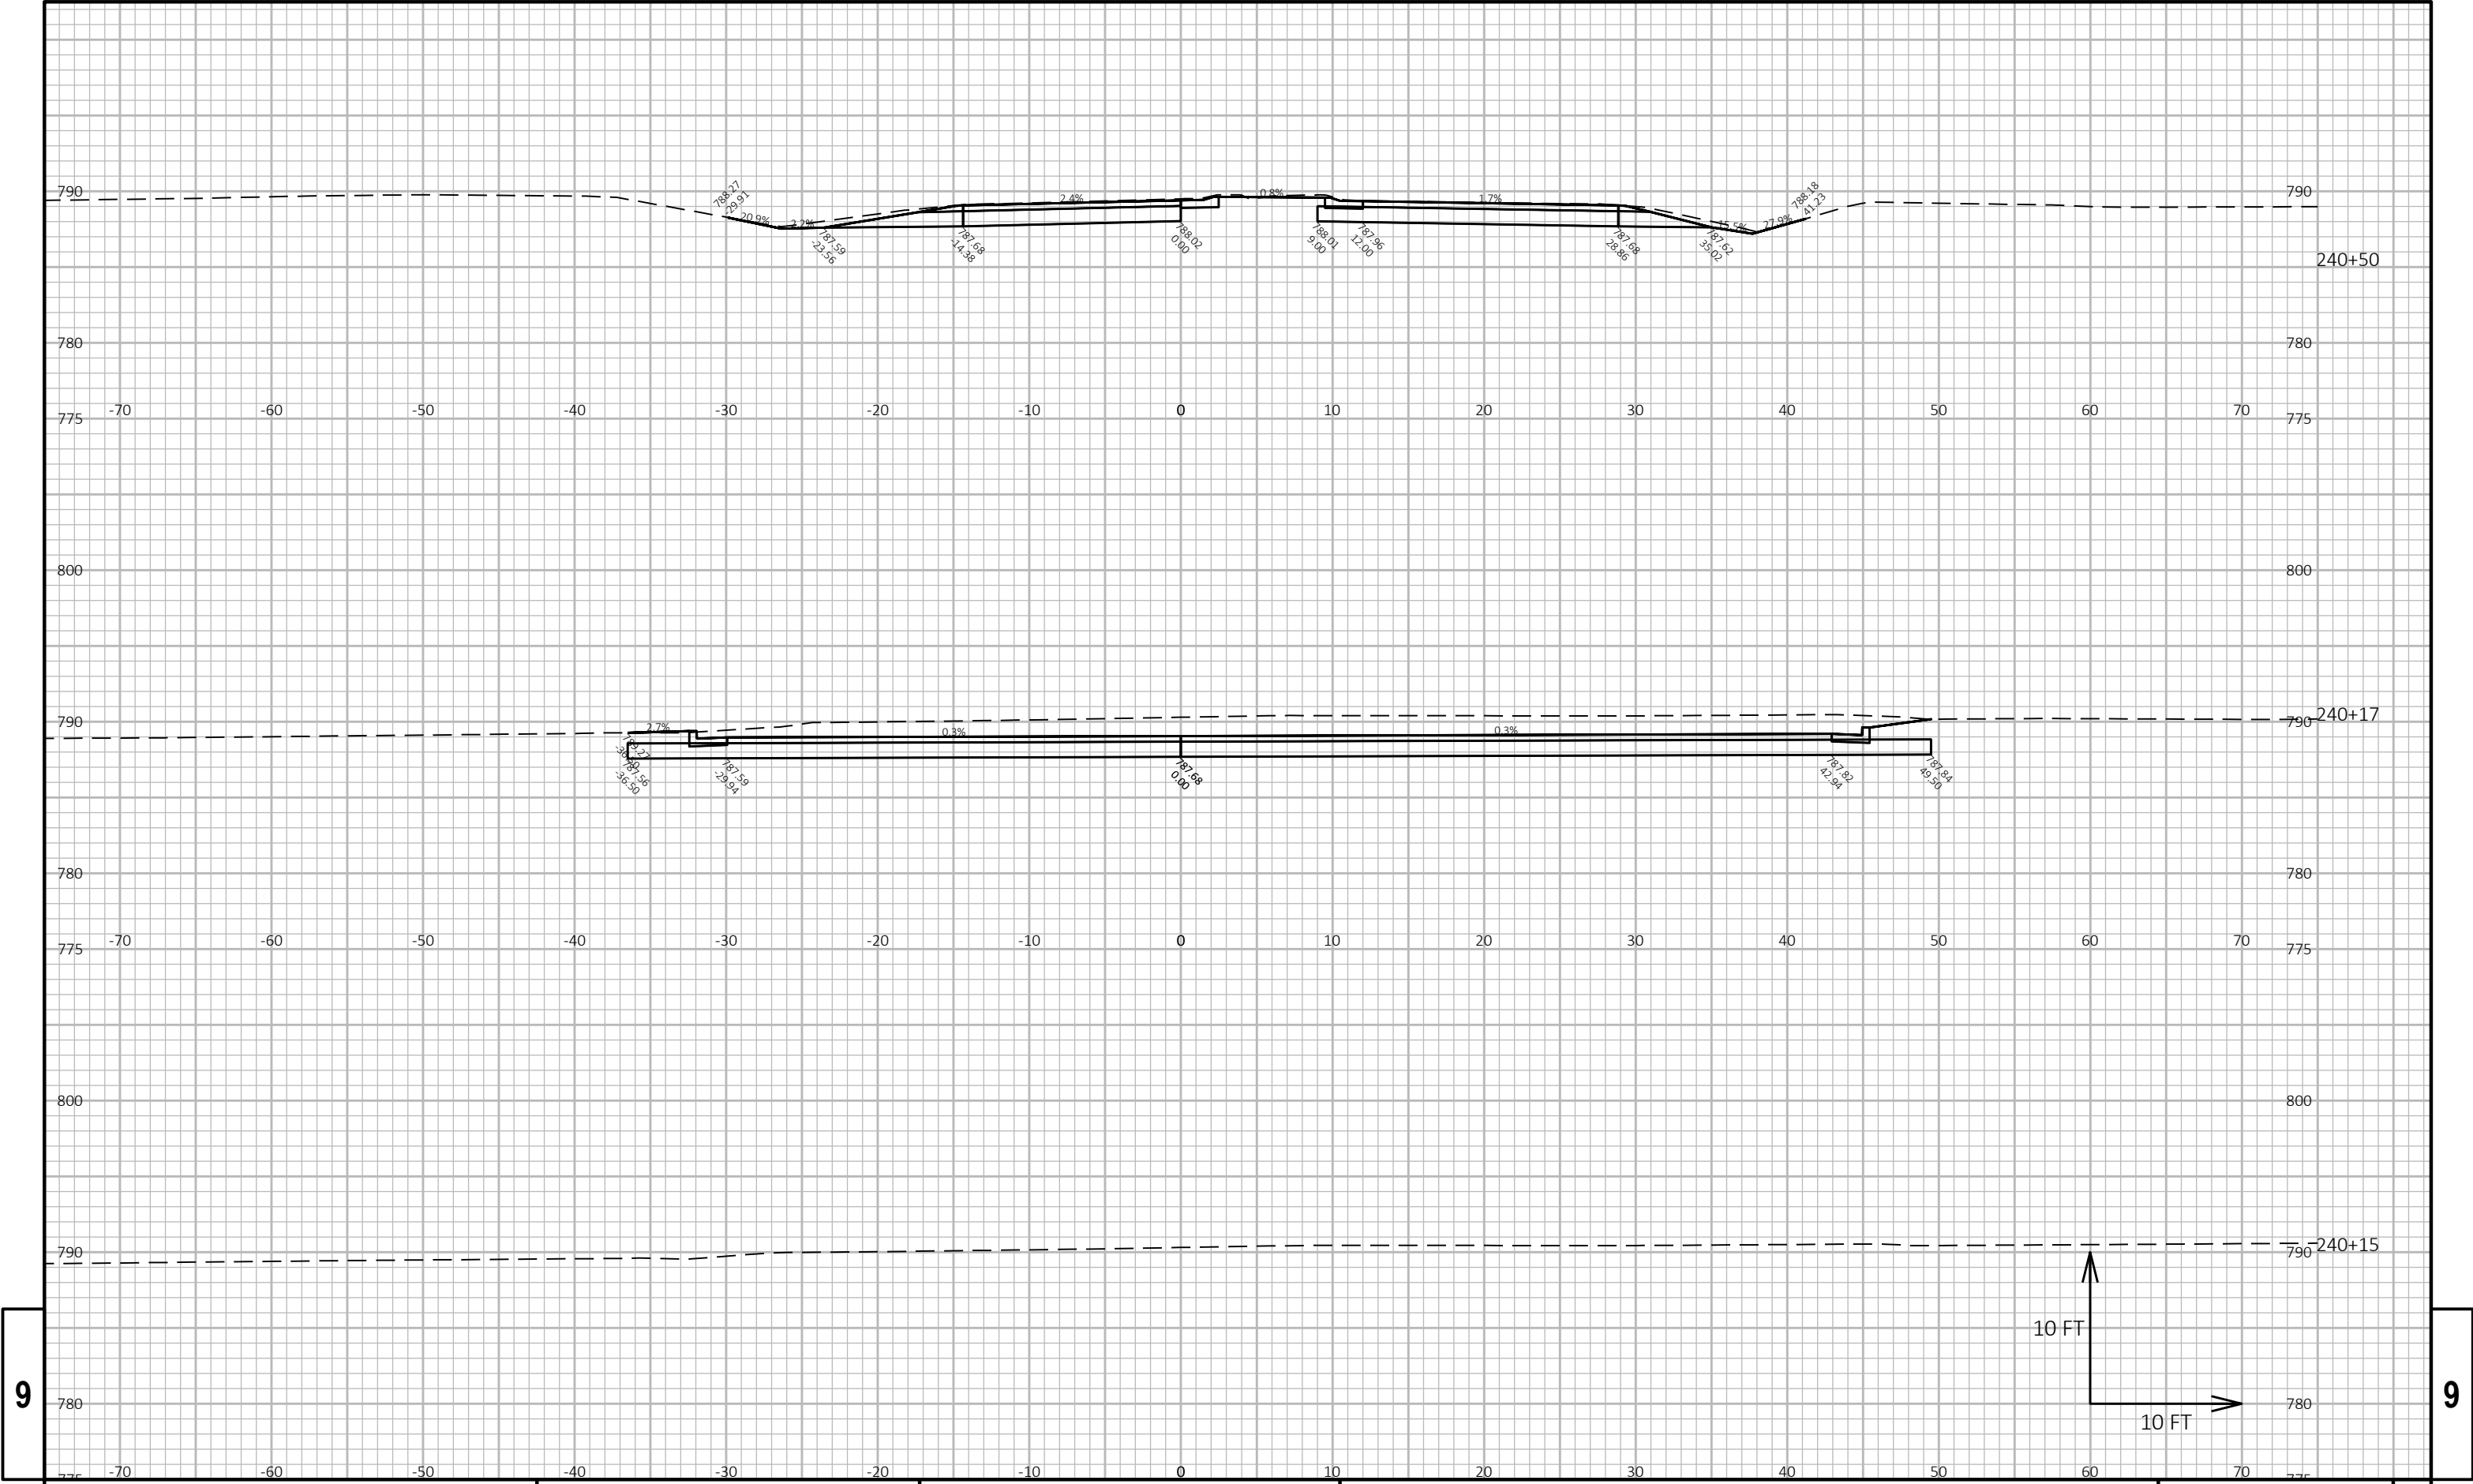

9


9

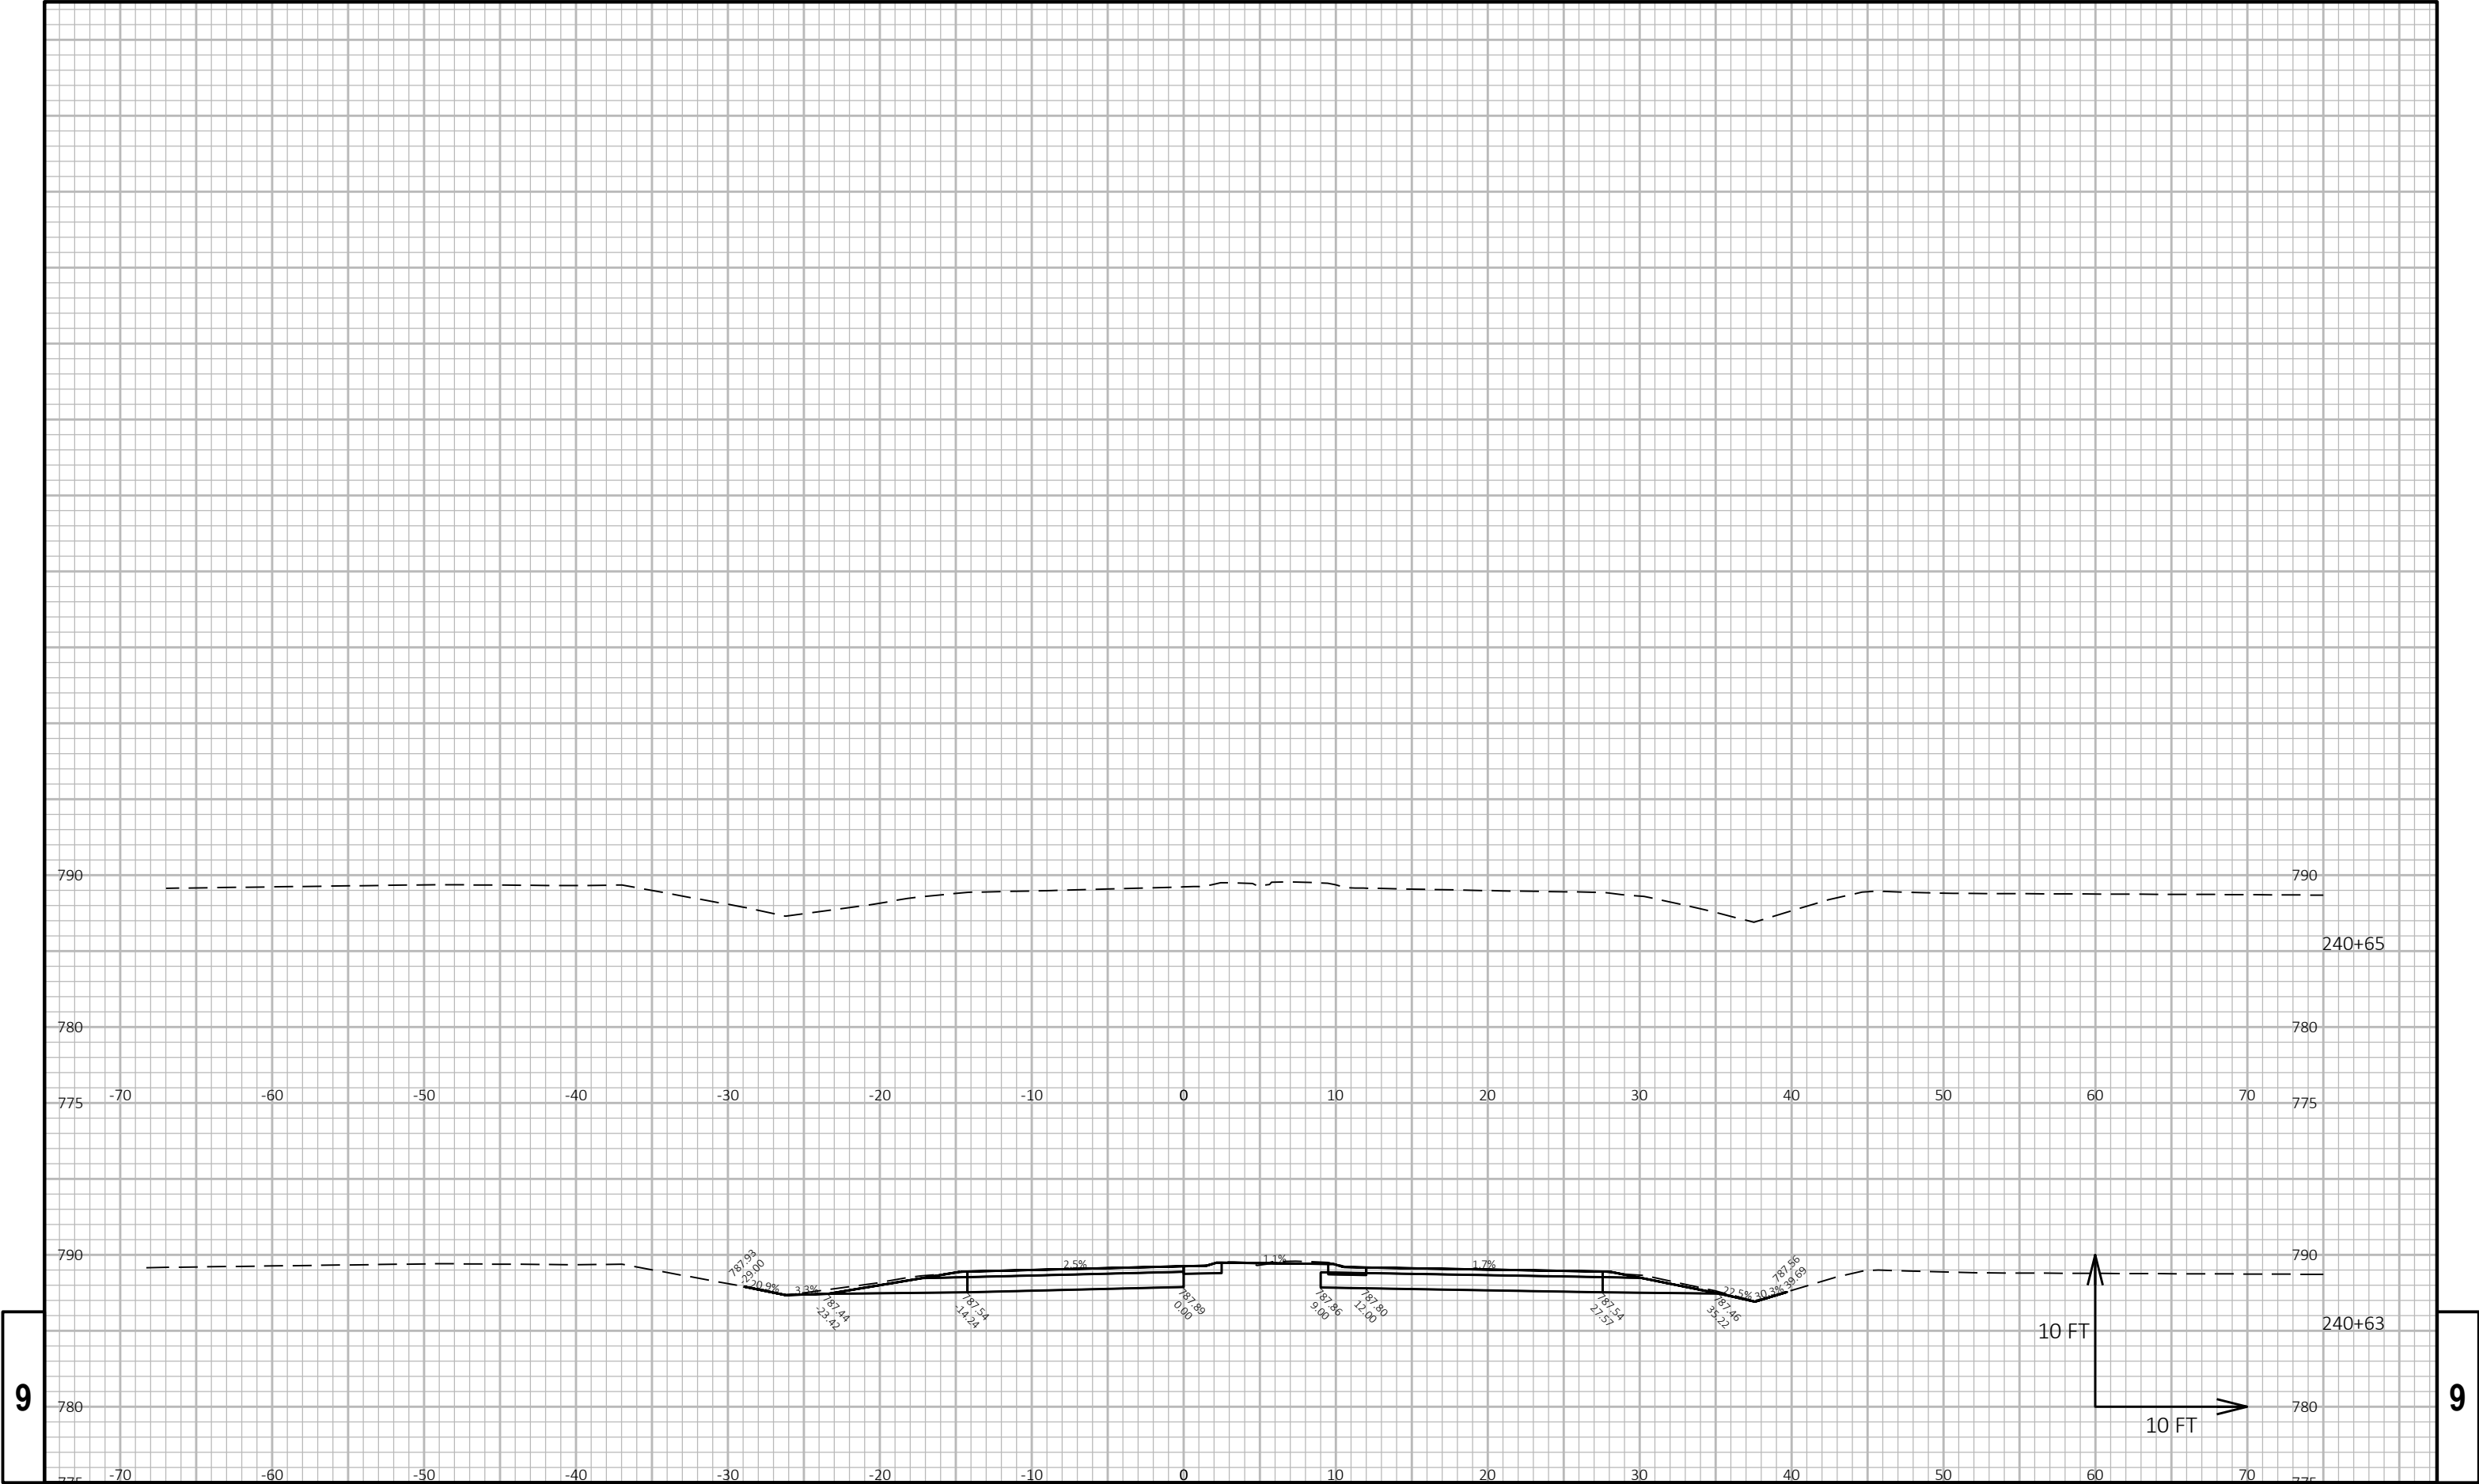

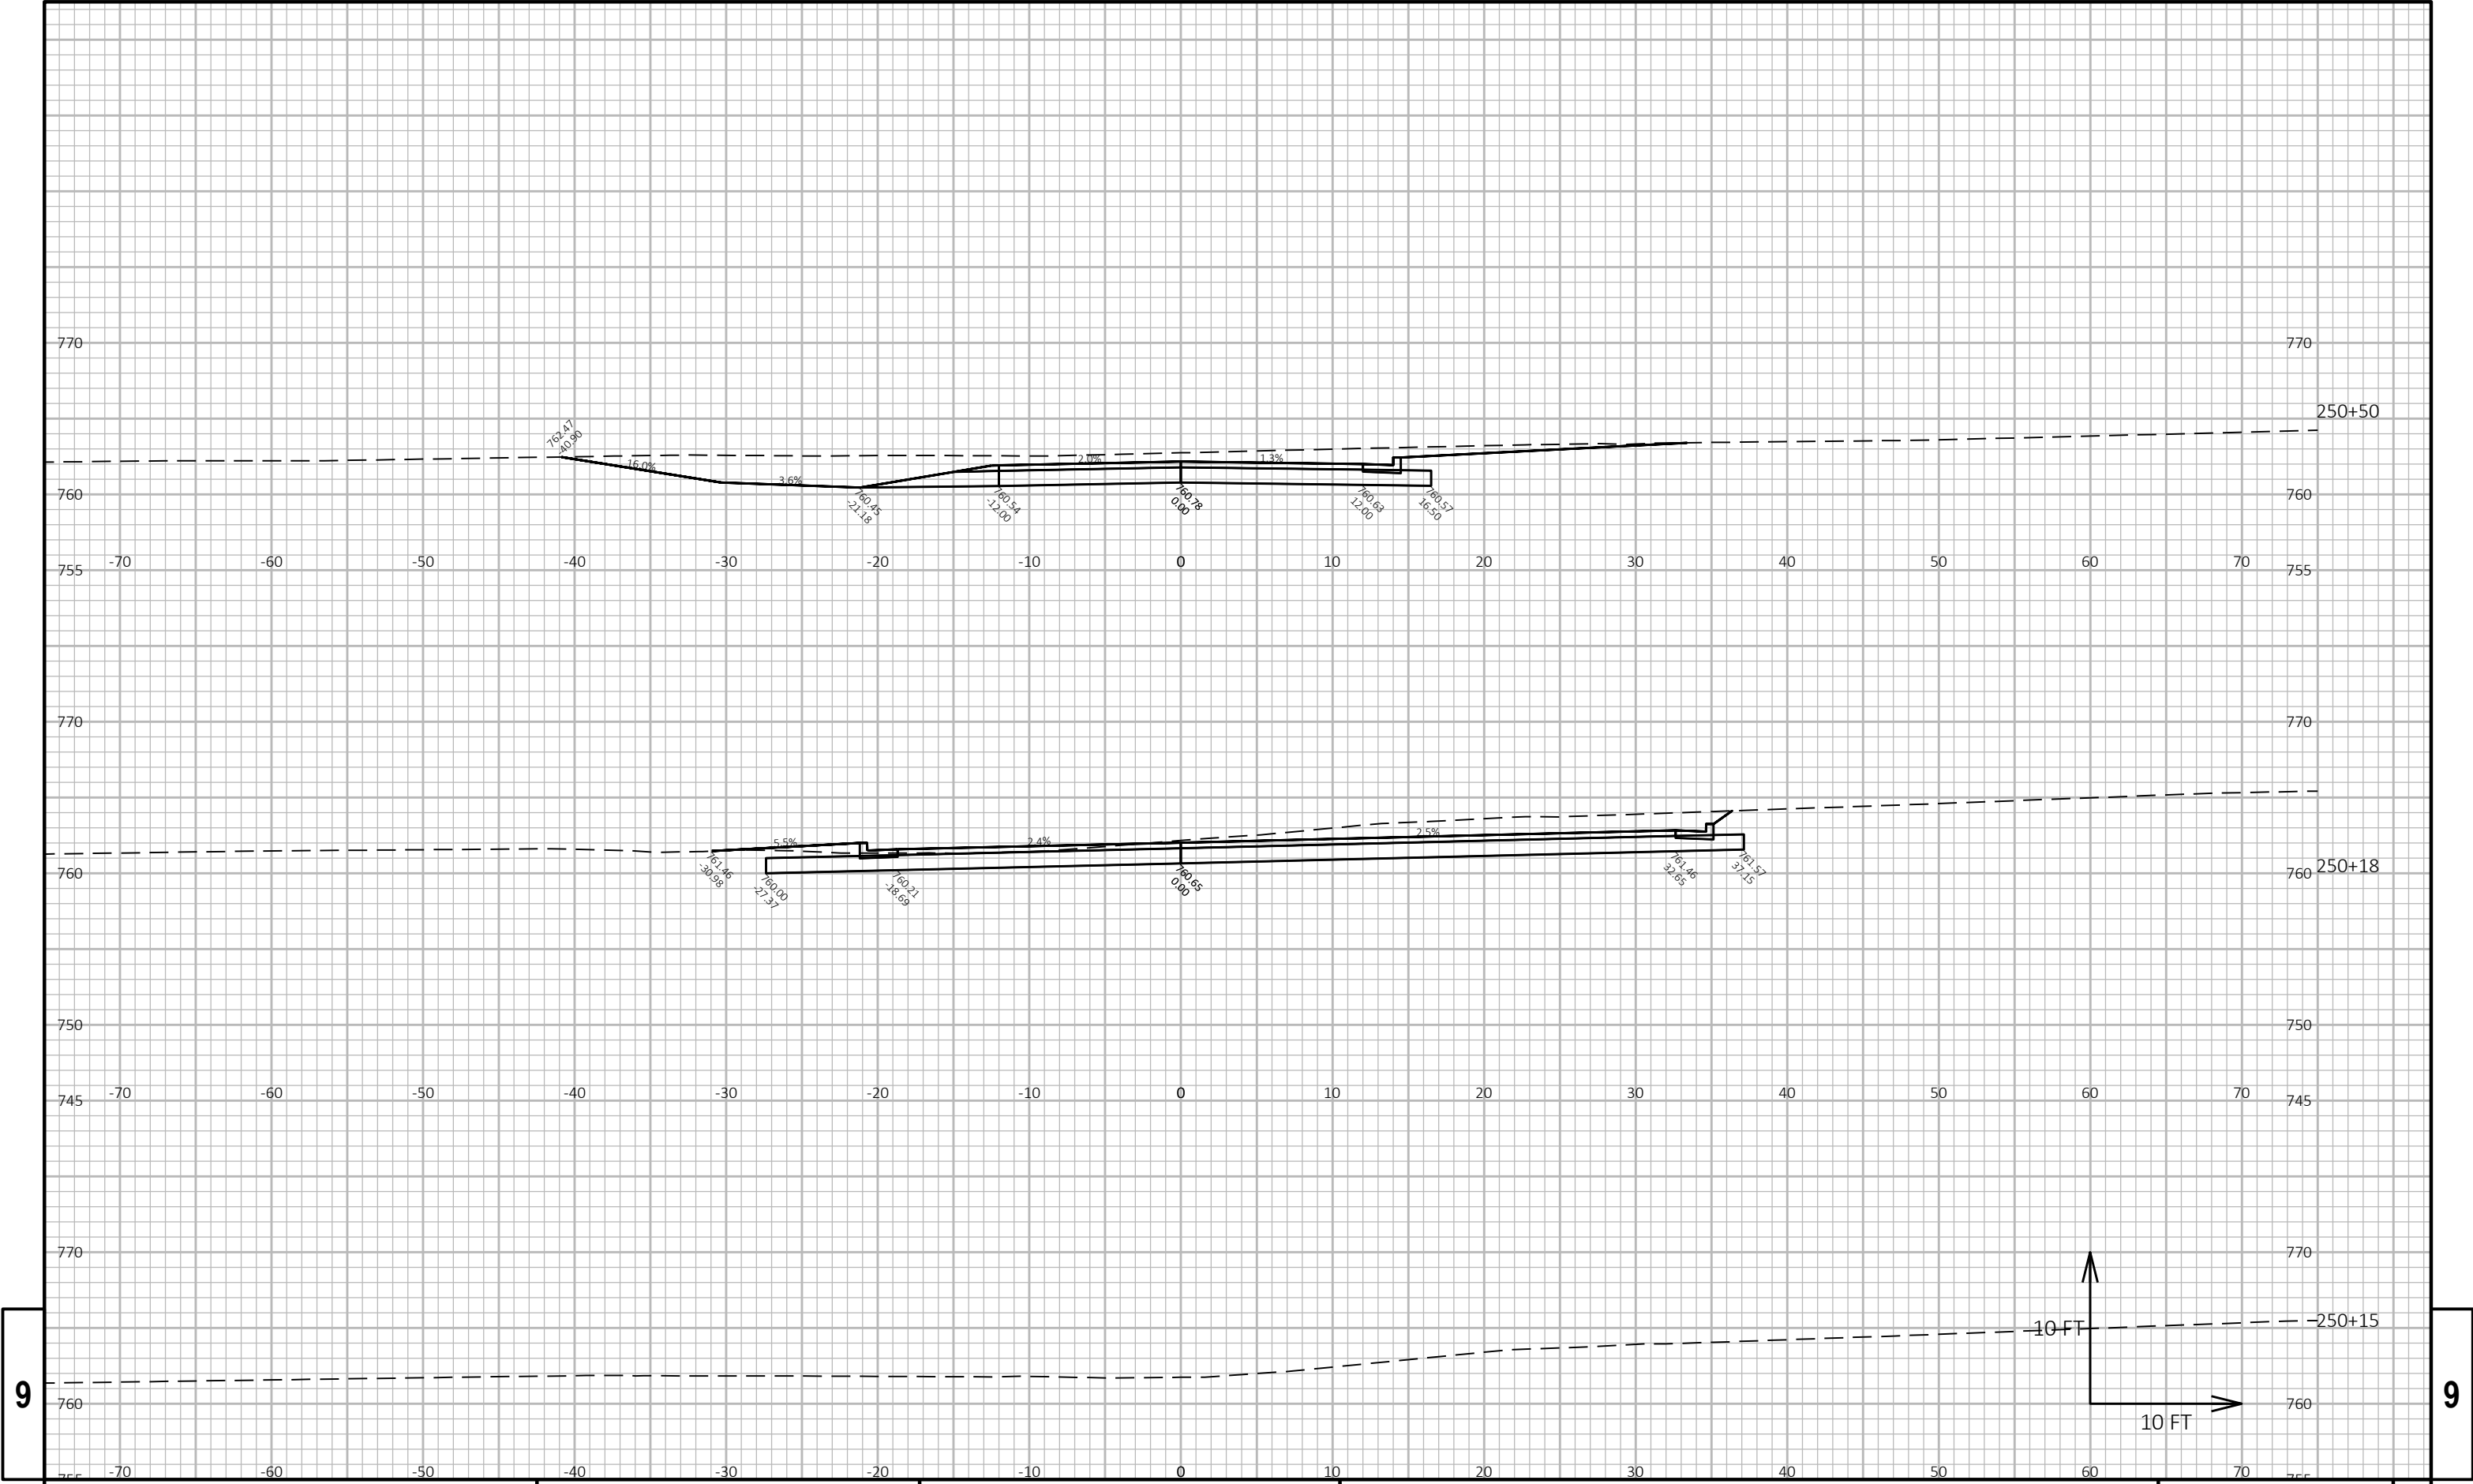

9

9

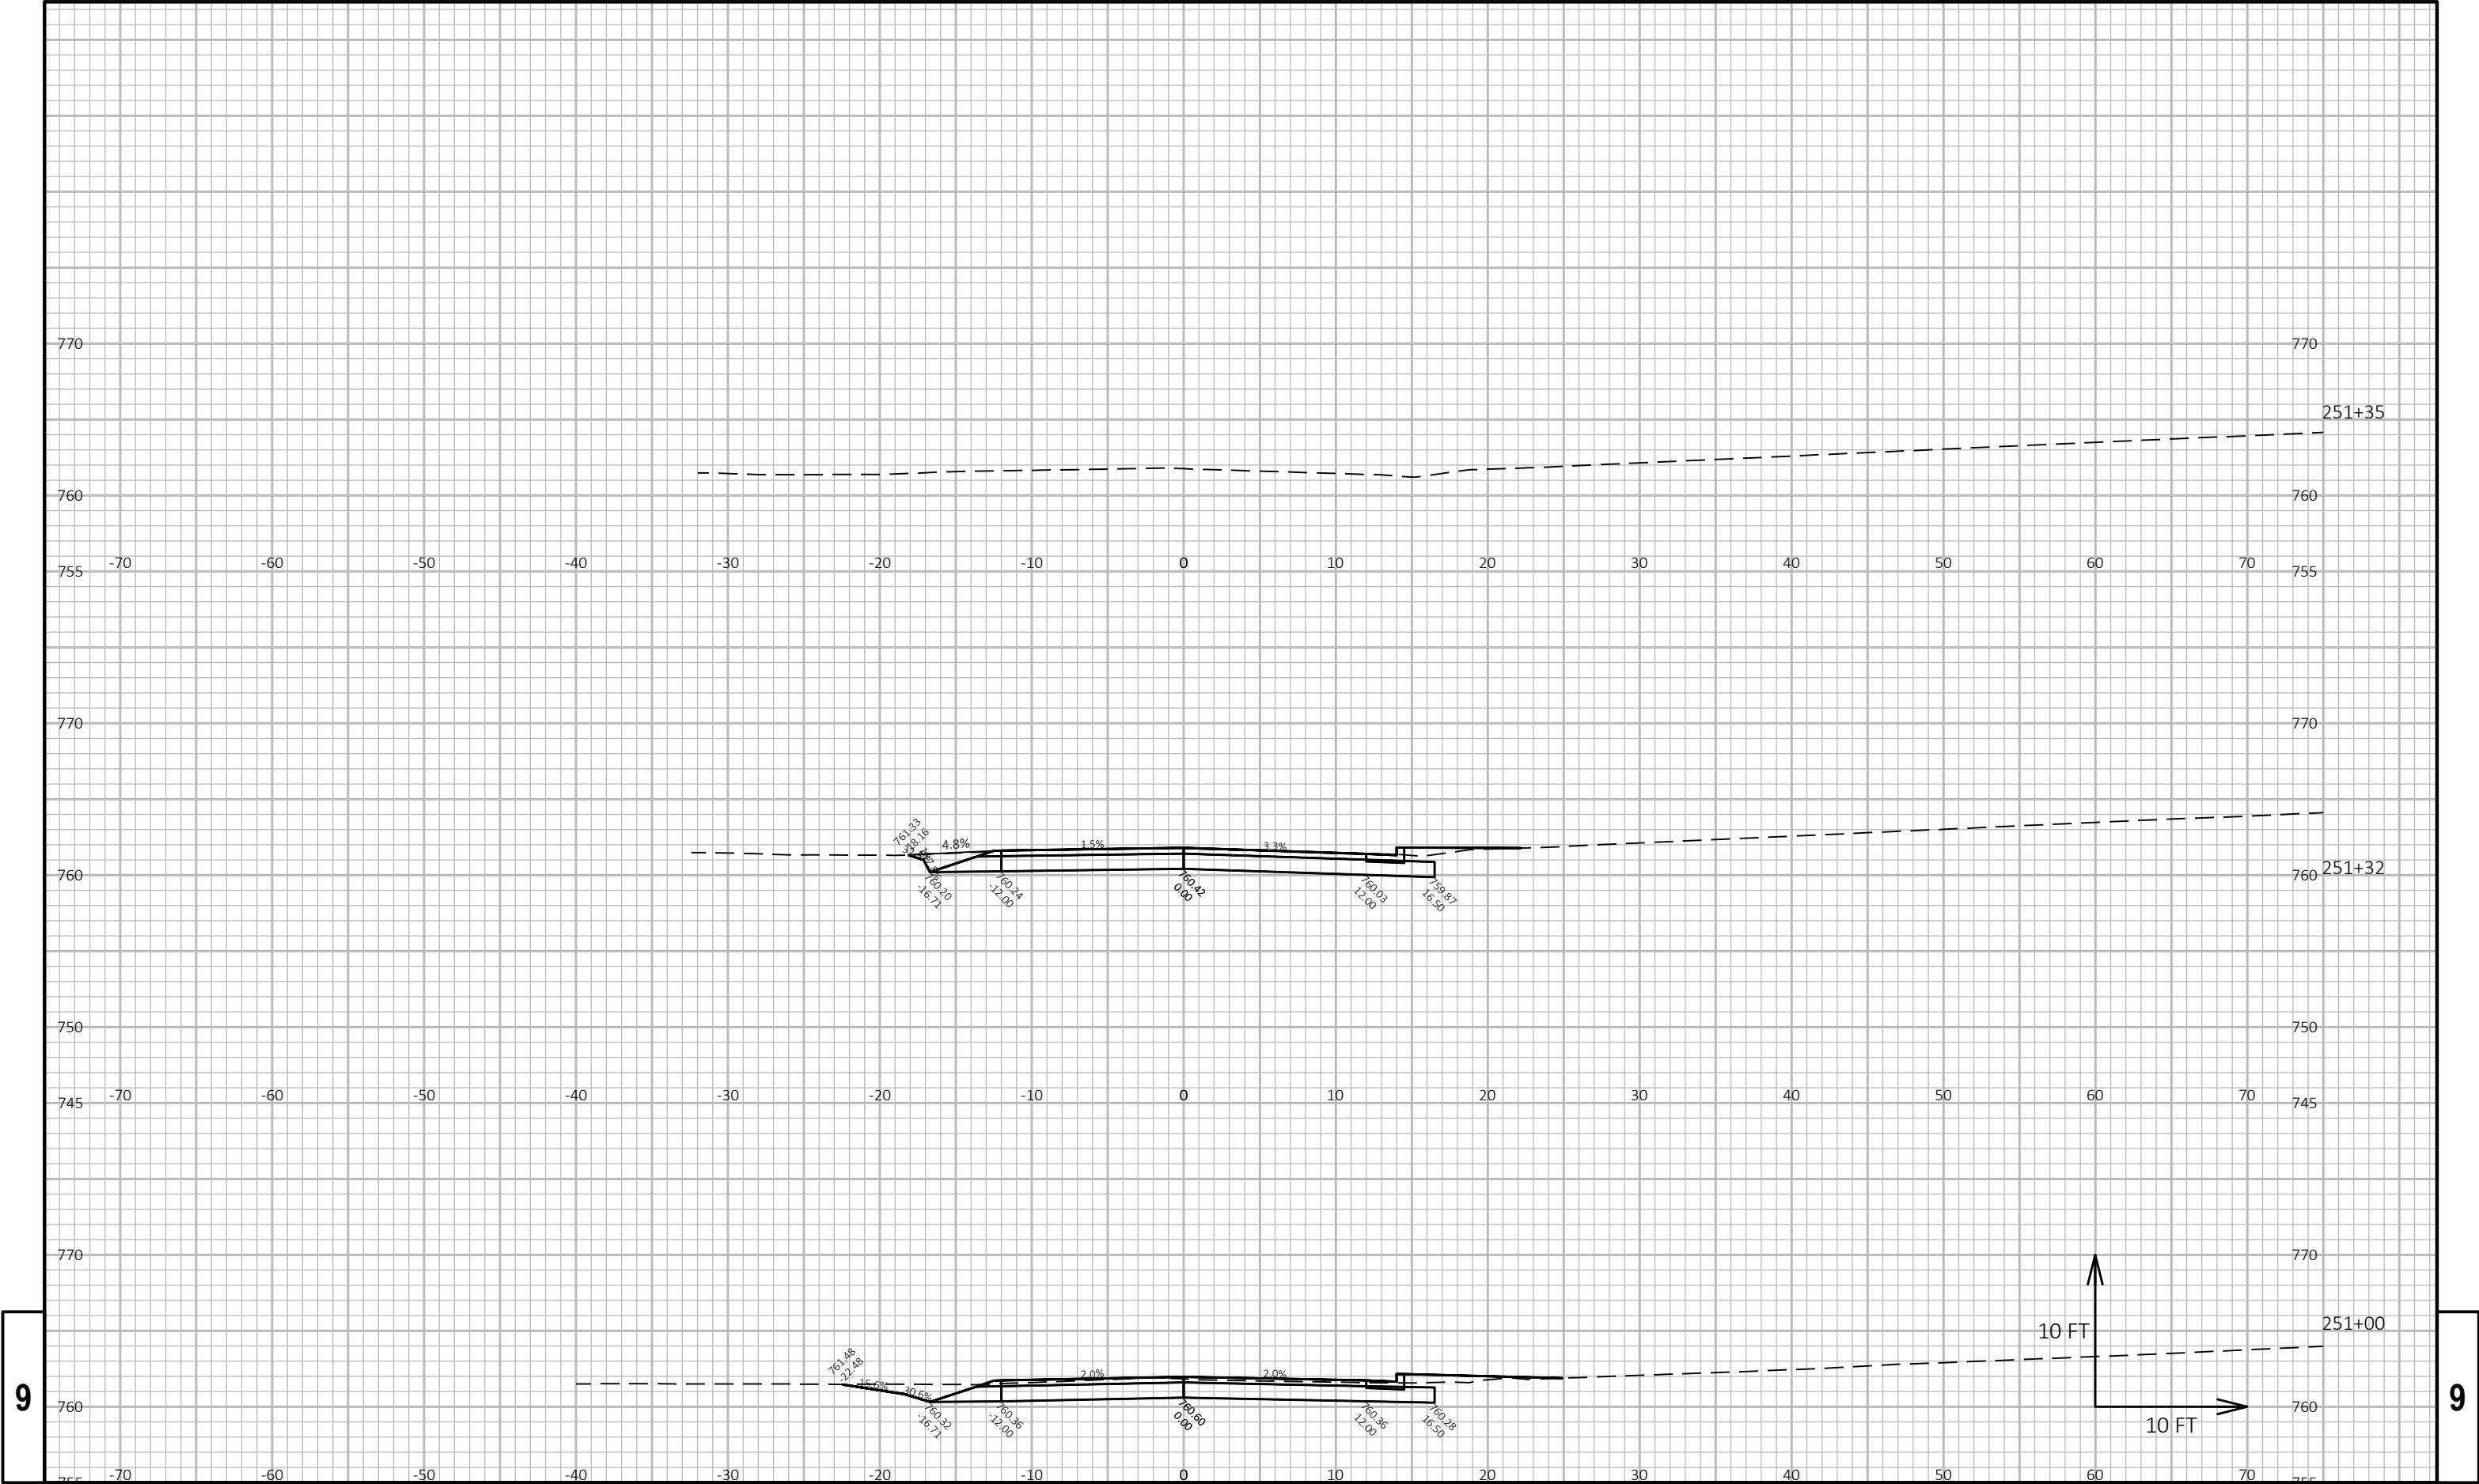

9

9